City of Chicago
Office of the City Clerk

City Hall
121 North LaSalle Street
Room 107
Chicago, IL 60602
www.chicityclerk.com

Legislation Referred to Committees at the Chicago City Council Meeting 4/13/2016
Section 3c - Aldermanic Introductions Regarding Unclassified Matters

	File #	Title	Sponsor(s)	Committee Referral
4-60-022 & 4-60-023 Allow Alcoholic Liquor & Package Goods				
1	O2016-2663	Amendment of Municipal Code Sections 4-60-022 (4.98) and 4-60-023 (4.98) to allow additional alcoholic liquor and package goods licenses on portion(s) of S Dr. Martin Luther King, Jr. Dr	Dowell (3)	License
4-60-022 & 4-60-023 Disallow Alcoholic Liquor & Package Goods				
2	O2016-2674	Amendment of Municipal Code Sections 4-60-022 (3.58) and 4-60-023 (3.62) to disallow additional alcoholic liquor and package goods licenses on portion(s) of S Dr. Martin Luther King, Jr. Dr and E 47th St	Dowell (3)	License
3	O2016-2683	Amendment of Municipal Code Sections 4-60-022 and 4-60-023 to disallow additional alcoholic liquor and package goods licenses on portion(s) of W Montrose Ave	Ramirez-Rosa (35)	License
4	O2016-2646	Amendment of Municipal Code Sections 4-60-022 and 4-60-023 to correct subsection numbering inaccuracies concerning liquor sales and package goods restrictions	Mitts (37)	License
4-60-022 Disallow Alcoholic Liquor				
5	O2016-2649	Amendment of Municipal Code Section 4-60-022 (43.8) to disallow additional alcoholic liquor licenses on portion(s) of W Fullerton Ave	Smith (43)	License
4-60-023 Allow Package Goods				
6	O2016-2643	Amendment of Municipal Code Section 4-60-023 to allow additional package goods licenses on portion(s) of N Crosby St	Burnett (27)	License
7	O2016-2640	Amendment of Municipal Code Section 4-60-023 (39.88) to allow additional package goods licenses on portion(s) of N Elston Ave	Laurino (39)	License
8	O2016-3328	Amendment of Municipal Code Section 4-60-023 (42.2.) to allow additional package goods licenses on portion(s) of N Canal St	Reilly (42)	License
4-60-023 Disallow Package Goods				
9	O2016-2672	Amendment of Municipal Code Section 4-60-023 (25.73) to disallow additional package goods licenses on portion(s) of W Cermak Rd	Solis (25)	License

Legislation Referred to Committees at the Chicago City Council Meeting
4/13/2016
Section 3c - Aldermanic Introductions Regarding Unclassified Matters

	File #	Title	Sponsor(s)	Committee Referral
Alley Access Barrier(s)				
10	O2016-2692	Exemption from physical barrier requirement for commercial driveway alley access for Nomida LLC - 2018 W Le Moyne St	Moreno (1)	Transportation
11	O2016-2712	Exemption from physical barrier requirement for commercial driveway alley access for Nomida LLC - 2024 W Le Moyne St	Moreno (1)	Transportation
12	O2016-2713	Exemption from physical barrier requirement for commercial driveway alley access for Nomida LLC - 2028 W Le Moyne St	Moreno (1)	Transportation
13	O2016-2715	Exemption from physical barrier requirement for commercial driveway alley access for Caterpillar Care	Moreno (1)	Transportation
14	O2016-2717	Exemption from physical barrier requirement for commercial driveway alley access George Sollitt Construction Company, The - 4602 S Wabash Ave	Dowell (3)	Transportation
15	O2016-2722	Exemption from physical barrier requirement for commercial driveway alley access for South Loop Living and Rehab LLC	Dowell (3)	Transportation
16	O2016-2723	Exemption from physical barrier requirement for commercial driveway alley access for George Sollitt Construction Co., The - 4601 S Michigan Ave	Dowell (3)	Transportation
17	O2016-2725	Exemption from physical barrier requirement for commercial driveway alley access for Standard Parking Plus Corporation/Donna D. Scali	Dowell (3)	Transportation
18	O2016-2629	Exemption from physical barrier requirement for commercial driveway alley access for Stonedry LLC	Hairston (5)	Transportation
19	O2016-2569	Exemption from physical barrier requirement for commercial driveway alley access for Clark Street Real Estate LLC	Sadlowski Garza (10)	Transportation
20	O2016-2724	Exemption from physical barrier requirement for commercial driveway alley access for Dugout Properties LLC	Thompson (11)	Transportation
21	O2016-2727	Exemption from physical barrier requirement for commercial driveway alley access for Lexington Homes	Thompson (11)	Transportation
22	O2016-2634	Exemption from physical barrier requirement for commercial driveway alley access for Grand Auto Spa	Scott, Jr. (24)	Transportation
23	O2016-2733	Exemption from physical barrier requirement for commercial driveway alley access for Magdalena Duarte	Solis (25)	Transportation
24	O2016-2731	Exemption from physical barrier requirement for commercial driveway alley access for 440 Morgan LLC	Burnett (27)	Transportation

Legislation Referred to Committees at the Chicago City Council Meeting 4/13/2016
Section 3c - Aldermanic Introductions Regarding Unclassified Matters

	File #	Title	Sponsor(s)	Committee Referral
25	O2016-2714	Exemption from physical barrier requirement for commercial driveway alley access for 228 Racine LLC	Ervin (28)	Transportation
26	O2016-2840	Exemption from physical barrier requirement for commercial driveway alley access for Fido's Gotta Go, Inc.	Ervin (28)	Transportation
27	O2016-2716	Exemption from physical barrier requirement for commercial driveway alley access for Noah Properties - 7169 W Grand Ave	Taliaferro (29)	Transportation
28	O2016-2718	Exemption from physical barrier requirement for commercial driveway alley access for Noah Properties - 7163 W Grand Ave	Taliaferro (29)	Transportation
29	O2016-2680	Exemption from physical barrier requirement for commercial driveway alley access for 1945 W Diversey LLC	Waguespack (32)	Transportation
30	O2016-2681	Exemption from physical barrier requirement for commercial driveway alley access for Maplewood Brewing Co.	Waguespack (32)	Transportation
31	O2016-2835	Exemption from physical barrier requirement for commercial driveway alley access for Happy Kids Learning Center	Mell (33)	Transportation
32	O2016-2631	Exemption from physical barrier requirement for commercial driveway alley access for David Reese of International Scent Solutions d.b.a. ChicagoCarClinic.com	Villegas (36)	Transportation
33	O2016-2639	Exemption from physical barrier requirement for commercial driveway alley access for Jose Alvarado & Omero Pesantez of Universal Metal Works	Villegas (36)	Transportation
34	O2016-2720	Exemption from physical barrier requirement for commercial driveway alley access for Jimzs One LLC (Zaki Saddiqui)	O'Connor (40)	Transportation
35	O2016-2652	Exemption from physical barrier requirement for commercial driveway alley access for Illinois Franklin LLC	Reilly (42)	Transportation
36	O2016-2653	Exemption from physical barrier requirement for commercial driveway alley access for Superior Car Wash	Arena (45)	Transportation
37	O2016-2654	Exemption from physical barrier requirement for commercial driveway alley access for Michael Loukas	Arena (45)	Transportation
38	O2016-2729	Exemption from physical barrier requirement for commercial driveway alley access for Roscoe Table Tennis, Inc.	Pawar (47)	Transportation
39	O2016-2641	Exemption from physical barrier requirement for commercial driveway alley access for Asian Family Services	Silverstein (50)	Transportation
40	O2016-2690	Exemption from physical barrier requirement for commercial driveway alley access for Future Focus Day Care	Silverstein (50)	Transportation

Legislation Referred to Committees at the Chicago City Council Meeting
4/13/2016
Section 3c - Aldermanic Introductions Regarding Unclassified Matters

	File #	Title	Sponsor(s)	Committee Referral
Amend Ordinance				
41	O2016-2673	Amendment of ordinance to approve application of 2015 ARO Project and authorize Housing Assistant Payment Contract modifications	Burnett (27)	Housing
42	O2016-2699	Establishment of Police Functions Office within Office of Inspector General to audit and investigate Department of Police, Independent Police Review Authority and Police Board	Ervin (28) Sawyer (6) Munoz (22) Scott, Jr. (24) Santiago (31) Waguespack (32) Ramirez-Rosa (35) Pawar (47) Osterman (48) Moreno (1) Taliaferro (29) Moore (17) Foulkes (16) Lopez (15) Mitts (37) Dowell (3) Burnett (27) Curtis (18) Brookins (21) Reilly (42) Smith (43) Sadlowski Garza (10) Hairston (5) Mitchell (7)	Joint Budget/Public Safety
Awning(s)				
43	O2016-2842	Awning(s) for Canine Crews	Moreno (1)	Transportation
44	O2016-2845	Awning(s) for Byline Bank	Hopkins (2)	Transportation
45	O2016-2848	Awning(s) for Dunkin Donuts	Hopkins (2)	Transportation
46	O2016-2849	Awning(s) for ABC Cellulars	Beale (9)	Transportation
47	O2016-2851	Awning(s) for Gateway Apostolic Faith Church	Beale (9)	Transportation
48	O2016-2854	Awning(s) for Erie-LaSalle Body Shop on Kedzie	Cardenas (12)	Transportation
49	O2016-2860	Awning(s) for Father & Son Food Mart, Inc.	Lopez (15)	Transportation
50	O2016-2862	Awning(s) for Nueva Imagen	Munoz (22)	Transportation
51	O2016-2865	Awning(s) for Monteverde	Solis (25)	Transportation
52	O2016-2869	Awning(s) for Midway Moving & Storage, Inc.	Maldonado (26)	Transportation
53	O2016-2871	Awning(s) for Roeser's Bakery	Maldonado (26)	Transportation
54	O2016-2874	Awning(s) for Jimmy John's	Burnett (27)	Transportation
55	O2016-2877	Awning(s) for William Blyth	Sposato (38)	Transportation
56	O2016-2882	Awning(s) for Butler Children's Preparatory	Reilly (42)	Transportation

Legislation Referred to Committees at the Chicago City Council Meeting 4/13/2016
Section 3c - Aldermanic Introductions Regarding Unclassified Matters

	File #	Title	Sponsor(s)	Committee Referral	
57	O2016-2884	Awning(s) for Giordano's on Jackson	Reilly (42)	Transportation	
58	O2016-2888	Awning(s) for Kick@55 Fitness LLC	Reilly (42)	Transportation	
59	O2016-2891	Awning(s) for Sunda	Reilly (42)	Transportation	
60	O2016-2893	Awning(s) for Lor's Designer Shoes	Smith (43)	Transportation	
61	O2016-2895	Awning(s) for Blackwood BBQ	Tunney (44)	Transportation	
62	O2016-2897	Awning(s) for Suvarna Chiropractic Spa	Tunney (44)	Transportation	
63	O2016-2899	Awning(s) for Away We Play	Arena (45)	Transportation	
64	O2016-2903	Awning(s) for Artango Bar and Steakhouse	Pawar (47)	Transportation	
65	O2016-2904	Awning(s) for Lakeview Auto Parts	Pawar (47)	Transportation	
66	O2016-2905	Awning(s) for Leland Associates LLC	Pawar (47)	Transportation	
67	O2016-2908	Awning(s) for Orangetheory Fitness	Osterman (48)	Transportation	
68	O2016-2909	Awning(s) for Sun Wah Bar-B-Q, Inc. Co.	Osterman (48)	Transportation	
Canopy(s)					
69	O2016-2777	Canopy(s) for Pianoforte Chicago	Dowell (3)	Transportation	
70	O2016-2783	Canopy(s) for Midway Pro Auto, Inc.	Quinn (13)	Transportation	
71	O2016-2786	Canopy(s) for Omaha Property Group LLC	O'Shea (19)	Transportation	
72	O2016-2793	Canopy(s) for Walgreens No. 118	Reboyras (30)	Transportation	
73	O2016-2795	Canopy(s) for Regal Cinemas City North	Waguespack (32)	Transportation	
74	O2016-2796	Canopy(s) for Ah-River East LLC	Reilly (42)	Transportation	
75	O2016-2798	Canopy(s) for Joseph Freed and Associates LLC	Reilly (42)	Transportation	
76	O2016-2802	Canopy(s) for Parkview at River East Condo Assn.	Reilly (42)	Transportation	
77	O2016-2804	Canopy(s) for Peninsula Chicago LLC	Reilly (42)	Transportation	
78	O2016-2806	Canopy(s) for Lake Shore Condo	Smith (43)	Transportation	
Class 6(b) Tax Incentive(s)					
79	R2016-245	Support of Class 6(b) tax incentive for property at 3057 N Rockwell St	Mell (33)	Economic	*Redacted Record*
Committee/Public Hearing(s)					
80	R2016-249	South Water Purification Plant at 3300 E Cheltenham Pl to be renamed "Eugene 'Gene' Sawyer Water Purification Plant"	Burke (14) Sawyer (6) Mitchell (7)	Finance	
81	R2016-247	Expression of support for passage of Senate Bill 2134 and House Bill 13208 regarding automatic voter registration	Waguespack (32)	Rules	

	File #	Title	Sponsor(s)	Committee Referral
82	R2016-248	Call for Chicago Police Department to maintain supervision over Crossing Guards and stop transfer of positions to Office of Emergency Management and Communications	Waguespack (32) Hopkins (2) Reboyras (30) Austin (34) Burnett (27) Scott, Jr. (24) Taliaferro (29) Lopez (15) Mitts (37) Burke (14) Napolitano (41) Reilly (42) Villegas (36) Hairston (5) Sposato (38) Ramirez-Rosa (35) Sawyer (6) Moreno (1) Santiago (31) O'Shea (19) Mell (33) O'Connor (40) Laurino (39) Ervin (28) Mendoza (Clerk) Smith (43) Osterman (48) Arena (45) Cardenas (12) Moore (17) Cappleman (46) Curtis (18) Moore (49) Beale (9) Silverstein (50) Foulkes (16) Harris (8) Tunney (44) Cochran (20) Sadlowski Garza (10) Munoz (22) Maldonado (26) Solis (25) Thompson (11) Zalewski (23) Pawar (47) Dowell (3)	

Dedication of Public Street(s)

83	O2016-3343	Dedication and construction easement on portions of S Green Bay Ave from 83rd to 84th St; and S Lake Shore Dr and S Mackinaw Ave	Sadlowski Garza (10)	Transportation

Legislation Referred to Committees at the Chicago City Council Meeting 4/13/2016
Section 3c - Aldermanic Introductions Regarding Unclassified Matters

	File #	Title	Sponsor(s)	Committee Referral	
Dedication of Public Way(s)					
84	O2016-2660	Dedication of public way(s) in area bounded by S Burley Ave, E 86th St and S Green Bay Ave and vacation of public way(s) S South Shore Dr, E 79th St, S Brandon Ave and E 80th St	Sadlowski Garza (10)	Transportation	
85	O2016-3345	Dedication of public way(s) in area bounded by E 105th St, S Indianapolis Ave and S Ave B	Sadlowski Garza (10)	Transportation	
86	O2016-2656	Dedication and vacation of public way(s) in area bounded by N Sheffield Ave, W Wrightwood Ave, N Lincoln Ave and W Altgeld St	Smith (43)	Transportation	*Redacted Record*
Grant(s) of Privilege					
87	O2016-2792	Grant(s) of privilege in public way for Baocos	Moreno (1)	Transportation	
88	O2016-2799	Grant(s) of privilege in public way for Caterpillar Care	Moreno (1)	Transportation	
89	O2016-2803	Grant(s) of privilege in public way for Kizuki Ramen and Izakaya	Moreno (1)	Transportation	
90	O2016-2807	Grant(s) of privilege in public way for Athletico	Hopkins (2)	Transportation	
91	O2016-2808	Grant(s) of privilege in public way for Byline Bank	Hopkins (2)	Transportation	
92	O2016-2811	Grant(s) of privilege in public way for Dermatology & Aesthetics of Wicker Park	Hopkins (2)	Transportation	
93	O2016-2823	Grant(s) of privilege in public way for Newberry Townhome Owners Assn.	Hopkins (2)	Transportation	
94	O2016-2824	Grant(s) of privilege in public way for Paws Chicago	Hopkins (2)	Transportation	
95	O2016-2827	Grant(s) of privilege in public way for World Market	Hopkins (2)	Transportation	
96	O2016-2833	Grant(s) of privilege in public way for Eleven City Diner	King (4)	Transportation	
97	O2016-2836	Grant(s) of privilege in public way for Jimmy Green's	King (4)	Transportation	
98	O2016-2946	Grant(s) of privilege in public way for Patricia Boatwright	King (4)	Transportation	
99	O2016-2950	Grant(s) of privilege in public way for University of Chicago, The	Hairston (5)	Transportation	
100	O2016-2962	Grant(s) of privilege in public way for Advocate Trinity Hospital	Mitchell (7)	Transportation	
101	O2016-2965	Grant(s) of privilege in public way for Hana Stella Beauty Supply	Mitchell (7)	Transportation	
102	O2016-2974	Grant(s) of privilege in public way for Prodigy Child Learning Center	Harris (8)	Transportation	
103	O2016-2977	Grant(s) of privilege in public way for ABC Cellulars	Beale (9)	Transportation	
104	O2016-2981	Grant(s) of privilege in public way for Athletico	Sadlowski Garza (10)	Transportation	

	File #	Title	Sponsor(s)	Committee Referral
105	O2016-2983	Grant(s) of privilege in public way for Roosevelt Galleria LLC	Thompson (11)	Transportation
106	O2016-2984	Grant(s) of privilege in public way for Santa Lucia School	Thompson (11)	Transportation
107	O2016-2990	Grant(s) of privilege in public way for Erie-LaSalle Body Shop on Kedzie	Cardenas (12)	Transportation
108	O2016-2992	Grant(s) of privilege in public way for Midway Pro Auto, Inc.	Quinn (13)	Transportation
109	O2016-2993	Grant(s) of privilege in public way for LA Fitness	Burke (14)	Transportation
110	O2016-2995	Grant(s) of privilege in public way for Right Away Pallet	Burke (14)	Transportation
111	O2016-3030	Grant(s) of privilege in public way for Midpointe Apartments	O'Shea (19)	Transportation
112	O2016-3032	Grant(s) of privilege in public way for W2005 CMK Realty LLC	Brookins (21)	Transportation
113	O2016-3035	Grant(s) of privilege in public way for Adam Furniture Co., Inc.	Zalewski (23)	Transportation
114	O2016-3042	Grant(s) of privilege in public way for Audiffred	Zalewski (23)	Transportation
115	O2016-3045	Grant(s) of privilege in public way for San Juditas Bakery	Zalewski (23)	Transportation
116	O2016-3059	Grant(s) of privilege in public way for LDS Food Distributors, Inc. - fire shutters	Scott, Jr. (24)	Transportation
117	O2016-3061	Grant(s) of privilege in public way for LDS Food Distributors, Inc. - light fixtures	Scott, Jr. (24)	Transportation
118	O2016-3063	Grant(s) of privilege in public way for District 18 Two LLC - bay windows	Solis (25)	Transportation
119	O2016-3064	Grant(s) of privilege in public way for District 18 Two LLC - door swing	Solis (25)	Transportation
120	O2016-3065	Grant(s) of privilege in public way for District 18 Two LLC - fire escape	Solis (25)	Transportation
121	O2016-3067	Grant(s) of privilege in public way for District 18 Two LLC - light fixtures	Solis (25)	Transportation
122	O2016-3069	Grant(s) of privilege in public way for District 18 Two LLC - step	Solis (25)	Transportation
123	O2016-3074	Grant(s) of privilege in public way for El Zocalo Cultural Center	Solis (25)	Transportation
124	O2016-3078	Grant(s) of privilege in public way for GLPE LLC	Solis (25)	Transportation
125	O2016-3088	Grant(s) of privilege in public way for Monteverde	Solis (25)	Transportation
126	O2016-3091	Grant(s) of privilege in public way for Pinot's Palette - West Loop	Solis (25)	Transportation
127	O2016-3092	Grant(s) of privilege in public way for SP Monroe LLC	Solis (25)	Transportation
128	O2016-3094	Grant(s) of privilege in public way for Southgate Tower LLC	Solis (25)	Transportation
129	O2016-3096	Grant(s) of privilege in public way for T-Mobile	Solis (25)	Transportation

Legislation Referred to Committees at the Chicago City Council Meeting 4/13/2016
Section 3c - Aldermanic Introductions Regarding Unclassified Matters

	File #	Title	Sponsor(s)	Committee Referral
130	O2016-3105	Grant(s) of privilege in public way for Central Federal Savings of Chicago	Maldonado (26)	Transportation
131	O2016-3109	Grant(s) of privilege in public way for Lockdown - bay window	Maldonado (26)	Transportation
132	O2016-3110	Grant(s) of privilege in public way for Lockdown - fire shutters	Maldonado (26)	Transportation
133	O2016-3112	Grant(s) of privilege in public way for Lockdown - sign	Maldonado (26)	Transportation
134	O2016-3116	Grant(s) of privilege in public way for Ameritech	Burnett (27)	Transportation
135	O2016-3118	Grant(s) of privilege in public way for Caterpillar Care	Burnett (27)	Transportation
136	O2016-3123	Grant(s) of privilege in public way for Clean as a Whistle	Burnett (27)	Transportation
137	O2016-3129	Grant(s) of privilege in public way for Evereve	Burnett (27)	Transportation
138	O2016-3132	Grant(s) of privilege in public way for Jimmy John's	Burnett (27)	Transportation
139	O2016-3141	Grant(s) of privilege in public way for MetroPCS	Burnett (27)	Transportation
140	O2016-3151	Grant(s) of privilege in public way for Ogden North LLC - fence	Ervin (28)	Transportation
141	O2016-3169	Grant(s) of privilege in public way for Ogden North LLC - occupation of space	Ervin (28)	Transportation
142	O2016-3172	Grant(s) of privilege in public way for Armanetti Express Wine-Spirits-Food	Santiago (31)	Transportation
143	O2016-3174	Grant(s) of privilege in public way for Kiddieland Educational Center of Excellence	Santiago (31)	Transportation
144	O2016-3176	Grant(s) of privilege in public way for Fragoso Tax and Esmeralda's Gifts	Santiago (31)	Transportation
145	O2016-3185	Grant(s) of privilege in public way for Ilovekickboxing.com-Bucktown	Waguespack (32)	Transportation
146	O2016-3186	Grant(s) of privilege in public way for Irazu, Inc.	Waguespack (32)	Transportation
147	O2016-3187	Grant(s) of privilege in public way for Lakeview Chamber of Commerce	Waguespack (32)	Transportation
148	O2016-3190	Grant(s) of privilege in public way for Milwaukee Leavitt Owner LLC	Waguespack (32)	Transportation
149	O2016-3193	Grant(s) of privilege in public way for Sweet Tooth Dentistry	Waguespack (32)	Transportation
150	O2016-3188	Grant(s) of privilege in public way for Allstate	Mell (33)	Transportation
151	O2016-3194	Grant(s) of privilege in public way for Irving Park Super Laundry	Mell (33)	Transportation
152	O2016-3204	Grant(s) of privilege in public way for Pitchfork Food & Saloon	Mell (33)	Transportation
153	O2016-3210	Grant(s) of privilege in public way for Taylorpumps/Valvoline	Austin (34)	Transportation
154	O2016-3211	Grant(s) of privilege in public way for Adidam Center and Bookstore	Ramirez-Rosa (35)	Transportation

Legislation Referred to Committees at the Chicago City Council Meeting 4/13/2016
Section 3c - Aldermanic Introductions Regarding Unclassified Matters

	File #	Title	Sponsor(s)	Committee Referral
155	O2016-3213	Grant(s) of privilege in public way for Harding Tavern, The	Ramirez-Rosa (35)	Transportation
156	O2016-3216	Grant(s) of privilege in public way for Telemundo Communication Systems (TCS Wireless)	Ramirez-Rosa (35)	Transportation
157	O2016-3225	Grant(s) of privilege in public way for Jackson Hewitt Tax Service	Villegas (36)	Transportation
158	O2016-3212	Grant(s) of privilege in public way for Noble Network of Charter Schools	Mitts (37)	Transportation
159	O2016-3215	Grant(s) of privilege in public way for A & Zee Auto Repair	Sposato (38)	Transportation
160	O2016-3240	Grant(s) of privilege in public way for Casa Hair Salon	Laurino (39)	Transportation
161	O2016-3244	Grant(s) of privilege in public way for Creativo!	Laurino (39)	Transportation
162	O2016-3251	Grant(s) of privilege in public way for Windy City Hand Car Wash Elston	Laurino (39)	Transportation
163	O2016-3258	Grant(s) of privilege in public way for Wintrust Bank	Laurino (39)	Transportation
164	O2016-3218	Grant(s) of privilege in public way for Coldwell Banker Residential Brokerage	Napolitano (41)	Transportation
165	O2016-3220	Grant(s) of privilege in public way for Moher Public House	Napolitano (41)	Transportation
166	O2016-3223	Grant(s) of privilege in public way for Northwest Highway Partners	Napolitano (41)	Transportation
167	O2016-3227	Grant(s) of privilege in public way for Romance in Blooms Ltd.	Napolitano (41)	Transportation
168	O2016-3143	Grant(s) of privilege in public way for Anthropologie	Reilly (42)	Transportation
169	O2016-3144	Grant(s) of privilege in public way for Bow Trust LaSalle	Reilly (42)	Transportation
170	O2016-3145	Grant(s) of privilege in public way for Clare, The	Reilly (42)	Transportation
171	O2016-3146	Grant(s) of privilege in public way for Fat Baby Tacos	Reilly (42)	Transportation
172	O2016-3148	Grant(s) of privilege in public way for Fremont Bar	Reilly (42)	Transportation
173	O2016-3152	Grant(s) of privilege in public way for Instituto Cervantes	Reilly (42)	Transportation
174	O2016-3161	Grant(s) of privilege in public way for Jake Melnick's Corner Tap	Reilly (42)	Transportation
175	O2016-3163	Grant(s) of privilege in public way for MB Financial Bank	Reilly (42)	Transportation
176	O2016-3171	Grant(s) of privilege in public way for Macerich Management - emergency generator	Reilly (42)	Transportation
177	O2016-3175	Grant(s) of privilege in public way for Macerich Management - fence	Reilly (42)	Transportation
178	O2016-3178	Grant(s) of privilege in public way for Macerich Management - kiosk	Reilly (42)	Transportation

Legislation Referred to Committees at the Chicago City Council Meeting 4/13/2016
Section 3c - Aldermanic Introductions Regarding Unclassified Matters

	File #	Title	Sponsor(s)	Committee Referral	
179	O2016-3180	Grant(s) of privilege in public way for Macerich Management - permanent enclosure	Reilly (42)	Transportation	
180	O2016-3181	Grant(s) of privilege in public way for Marchesa	Reilly (42)	Transportation	
181	O2016-3182	Grant(s) of privilege in public way for Naansense	Reilly (42)	Transportation	
182	O2016-3183	Grant(s) of privilege in public way for Navy Pier	Reilly (42)	Transportation	
183	O2016-3184	Grant(s) of privilege in public way for Red Robin Express	Reilly (42)	Transportation	
184	O2016-3191	Grant(s) of privilege in public way for Ronald McDonald House Charities of Chicagoland and Northwest Indiana - balconies	Reilly (42)	Transportation	
185	O2016-3195	Grant(s) of privilege in public way for Ronald McDonald House Charities of Chicagoland and Northwest Indiana - basin	Reilly (42)	Transportation	
186	O2016-3196	Grant(s) of privilege in public way for Ronald McDonald House Charities of Chicagoland and Northwest Indiana - grease separator	Reilly (42)	Transportation	
187	O2016-3199	Grant(s) of privilege in public way for Ronald McDonald House Charities of Chicagoland and Northwest Indiana - manholes	Reilly (42)	Transportation	
188	O2016-3200	Grant(s) of privilege in public way for RMW Streeterville LLC - architectural ornament	Reilly (42)	Transportation	
189	O2016-3201	Grant(s) of privilege in public way for RMW Streeterville LLC - cornices	Reilly (42)	Transportation	
190	O2016-3203	Grant(s) of privilege in public way for RMW Streeterville LLC - window surrounds (sillis)	Reilly (42)	Transportation	
191	O2016-3207	Grant(s) of privilege in public way for Peninsula Chicago LLC - cornice	Reilly (42)	Transportation	
192	O2016-3208	Grant(s) of privilege in public way for Peninsula Chicago LLC - flagpoles	Reilly (42)	Transportation	
193	O2016-3209	Grant(s) of privilege in public way for Peninsula Chicago LLC - manhole	Reilly (42)	Transportation	
194	O2016-3214	Grant(s) of privilege in public way for Peninsula Chicago LLC - ramp	Reilly (42)	Transportation	
195	O2016-3221	Grant(s) of privilege in public way for Peninsula Chicago LLC - statues	Reilly (42)	Transportation	
196	O2016-3224	Grant(s) of privilege in public way for RPM Italian	Reilly (42)	Transportation	
197	O2016-3226	Grant(s) of privilege in public way for SBC	Reilly (42)	Transportation	
198	O2016-3228	Grant(s) of privilege in public way for Theory Sports Div Lounge	Reilly (42)	Transportation	
199	O2016-3230	Grant(s) of privilege in public way for Twelve North Venture C/o CBRE	Reilly (42)	Transportation	*Redacted Record*
200	O2016-3231	Grant(s) of privilege in public way for Union Sushi + Barbeque Bar/Up Bar	Reilly (42)	Transportation	
201	O2016-3234	Grant(s) of privilege in public way for Werner Printing, Inc,	Reilly (42)	Transportation	

Legislation Referred to Committees at the Chicago City Council Meeting 4/13/2016
Section 3c - Aldermanic Introductions Regarding Unclassified Matters

	File #	Title	Sponsor(s)	Committee Referral
202	O2016-3241	Grant(s) of privilege in public way for Zeller 401 Property LLC - columns	Reilly (42)	Transportation
203	O2016-3243	Grant(s) of privilege in public way for Zeller 401 Property LLC - exterior mount (wi-fi fixture)	Reilly (42)	Transportation
204	O2016-3247	Grant(s) of privilege in public way for Zeller 401 Property LLC - light fixture	Reilly (42)	Transportation
205	O2016-3249	Grant(s) of privilege in public way for Zeller 401 Property LLC - park benches	Reilly (42)	Transportation
206	O2016-3250	Grant(s) of privilege in public way for Zeller 401 Property LLC - planters	Reilly (42)	Transportation
207	O2016-3253	Grant(s) of privilege in public way for Zeller 401 Property LLC - roof overhangs	Reilly (42)	Transportation
208	O2016-3255	Grant(s) of privilege in public way for Zeller 401 Property LLC - security cameras	Reilly (42)	Transportation
209	O2016-3256	Grant(s) of privilege in public way for Zeller 401 Property LLC - siamese connection	Reilly (42)	Transportation
210	O2016-3257	Grant(s) of privilege in public way for 71 S Wacker Dr LLC	Reilly (42)	Transportation
211	O2016-3232	Grant(s) of privilege in public way for CB2	Smith (43)	Transportation
212	O2016-3235	Grant(s) of privilege in public way for DePaul University	Smith (43)	Transportation
213	O2016-3236	Grant(s) of privilege in public way for Moosejaw	Smith (43)	Transportation
214	O2016-3239	Grant(s) of privilege in public way for Target Store T-3221	Smith (43)	Transportation
215	O2016-3233	Grant(s) of privilege in public way for Blackwood BBQ	Tunney (44)	Transportation
216	O2016-3238	Grant(s) of privilege in public way for Fedex Office and Print Services, Inc.	Tunney (44)	Transportation
217	O2016-3259	Grant(s) of privilege in public way for Lofts at the Vic Condo	Tunney (44)	Transportation
218	O2016-3260	Grant(s) of privilege in public way for Michael Harris	Tunney (44)	Transportation
219	O2016-3262	Grant(s) of privilege in public way for Murphy's Bleachers	Tunney (44)	Transportation
220	O2016-3263	Grant(s) of privilege in public way for Royal Indian Grill, Inc.	Tunney (44)	Transportation
221	O2016-3264	Grant(s) of privilege in public way for Sheffield Ave Investors LLC	Tunney (44)	Transportation
222	O2016-3267	Grant(s) of privilege in public way for Sherwin-Williams Co. No. 3702, The	Tunney (44)	Transportation
223	O2016-3269	Grant(s) of privilege in public way for Sports World	Tunney (44)	Transportation
224	O2016-3271	Grant(s) of privilege in public way for Subway	Tunney (44)	Transportation
225	O2016-3242	Grant(s) of privilege in public way for Extra Space Storage	Arena (45)	Transportation
226	O2016-3245	Grant(s) of privilege in public way for Frank Jones Insurance Agency	Arena (45)	Transportation

	File #	Title	Sponsor(s)	Committee Referral
227	O2016-3248	Grant(s) of privilege in public way for Seward & Szczgiel PC	Arena (45)	Transportation
228	O2016-3252	Grant(s) of privilege in public way for Ecumenical Institute, The	Cappleman (46)	Transportation
229	O2016-3266	Grant(s) of privilege in public way for Black Ensemble Theater Corp., The	Pawar (47)	Transportation
230	O2016-3274	Grant(s) of privilege in public way for Cantina 1910 - sign	Pawar (47)	Transportation
231	O2016-3275	Grant(s) of privilege in public way for Cantina 1910 - signs	Pawar (47)	Transportation
232	O2016-3276	Grant(s) of privilege in public way for Car Outler AC	Pawar (47)	Transportation
233	O2016-3277	Grant(s) of privilege in public way for Guaranteed Rate, Inc.	Pawar (47)	Transportation
234	O2016-3278	Grant(s) of privilege in public way for Jewel Food Store No. 3454 - building projection	Pawar (47)	Transportation
235	O2016-3279	Grant(s) of privilege in public way for Jewel Food Store No. 3454 - tree grates	Pawar (47)	Transportation
236	O2016-3280	Grant(s) of privilege in public way for Jimmy John's Sandwich Shop	Pawar (47)	Transportation
237	O2016-3281	Grant(s) of privilege in public way for Lakeview Chamber of Commerce	Pawar (47)	Transportation
238	O2016-3282	Grant(s) of privilege in public way for Vegetarian Express	Pawar (47)	Transportation
239	O2016-3254	Grant(s) of privilege in public way for Chicago Sports Medicine	Osterman (48)	Transportation
240	O2016-3265	Grant(s) of privilege in public way for Anytime Fitness Chicago - North - banners	Moore (49)	Transportation
241	O2016-3268	Grant(s) of privilege in public way for Anytime Fitness Chicago - North - sign	Moore (49)	Transportation
242	O2016-3270	Grant(s) of privilege in public way for Blaze Pizza	Moore (49)	Transportation
243	O2016-3202	Grant(s) of privilege in public way for Aldi, Inc. No. 62	Silverstein (50)	Transportation
244	O2016-3206	Grant(s) of privilege in public way for Wreck & Roll Autobody, Inc.	Silverstein (50)	Transportation
Grant(s) of Privilege - Amend				
245	O2016-2930	Amendment of grant(s) of privilege in public way for Fat Pour	Moreno (1)	Transportation
246	O2016-2943	Amendment of grant(s) of privilege in public way for Sigifredo Torres	Solis (25)	Transportation
247	O2016-2912	Amendment of grant(s) of privilege in public way for Wireless Hookup/MetroPCS Authorized Dealer	Maldonado (26)	Transportation
248	O2016-2940	Amendment of grant(s) of privilege in public way for Wireless Hookup/MetroPCS Authorized Dealer	Taliaferro (29)	Transportation
249	O2016-2932	Amendment of grant(s) of privilege in public way for Wireless Hookup/MetroPCS Authorized Dealer	Reboyras (30)	Transportation

	File #	Title	Sponsor(s)	Committee Referral	
250	O2016-2975	Amendment of grant(s) of privilege in public way for Wireless Hookup/MetroPCS Authorized Dealer	Waguespack (32)	Transportation	
251	O2016-2936	Amendment of grant(s) of privilege in public way for Wireless Hookup/MetroPCS Authorized Dealer	Villegas (36)	Transportation	
252	O2016-2933	Amendment of grant(s) of privilege in public way for Clark Devon Hardware Co., Inc.	O'Connor (40)	Transportation	
253	O2016-2958	Amendment of grant(s) of privilege in public way for Wacker GP, Inc. & TDC Canada Corp	Reilly (42)	Transportation	
254	O2016-2961	Amendment of grant(s) of privilege in public way for Wacker GP, Inc. & TDC Canada	Reilly (42)	Transportation	
255	O2016-2967	Amendment of grant(s) of privilege in public way for Wacker GP, Inc. & TDC Canada	Reilly (42)	Transportation	
256	O2016-2972	Amendment of grant(s) of privilege in public way for Hyatt Centric the Loop Chicago	Reilly (42)	Transportation	
257	O2016-2952	Amendment of grant(s) of privilege in public way for Lou Malnati's Pizzeria	Smith (43)	Transportation	
258	O2016-2921	Amendment of grant(s) of privilege in public way for Ball Park Condo Assn.	Tunney (44)	Transportation	
259	O2016-2947	Amendment of grant(s) of privilege in public way for Wireless Hookup/MetroPCS Authorized Dealer	Cappleman (46)	Transportation	
260	O2016-2915	Amendment of grant(s) of privilege in public way for Thresholds	Pawar (47)	Transportation	
261	O2016-2924	Amendment of grant(s) of privilege in public way for AT&T	Pawar (47)	Transportation	
262	O2016-2927	Amendment of grant(s) of privilege in public way for Tiny	Pawar (47)	Transportation	
Honorary Street Designation(s)					
263	O2016-2638	Honorary street designation as "Joseph DuCanto Way"	Hopkins (2)	Transportation	
264	O2016-2694	Honorary street designation as "Sledge Place"	Brookins (21)	Transportation	*Redacted Record*
265	O2016-2636	Honorary street designation as "Pastor James Way"	Scott, Jr. (24)	Transportation	
266	O2016-2682	Honorary street designation as "William 'Willie' Delgado Avenue"	Ramirez-Rosa (35)	Transportation	
267	O2016-2684	Honorary street designation as "Disney Family Avenue"	Ramirez-Rosa (35)	Transportation	
268	O2016-2630	Honorary street designation as "Honorary Gina Rodriguez Way"	Villegas (36)	Transportation	
269	O2016-2648	Honorary street designation as "Michael R. Quinlan Way"	Reilly (42)	Transportation	
Journal Correction(s)					
270	O2016-2637	Correction of City Council Journal of Proceedings of November 18, 2015	Lopez (15)	Rules	
271	O2016-3342	Correction of City Council Journal of Proceedings of December 9, 2015	Reilly (42)	Rules	

Legislation Referred to Committees at the Chicago City Council Meeting
4/13/2016
Section 3c - Aldermanic Introductions Regarding Unclassified Matters

Municipal Code Amendment(s)

	File #	Title	Sponsor(s)	Committee Referral
272	O2016-2642	Amendment of Municipal Code Chapter 7-12 by adding new Section 7-12-365 establishing Coyote Wildlife Management Program	Hopkins (2) Zalewski (23) Osterman (48) Reboyras (30) Lopez (15)	Health & Environment
273	O2016-2647	Amendment of Municipal Code Section 9-64-050 concerning parking restrictions for persons with disabilities	Hopkins (2)	Transportation
274	O2016-2706	Amendment of Municipal Code Chapter 2-57 concerning Independent Citizen Police Monitor	Hairston (5) Moreno (1) Dowell (3) Sawyer (6) Mitchell (7) Harris (8) Beale (9) Sadlowski Garza (10) Cardenas (12) Foulkes (16) Moore (17) Curtis (18) O'Shea (19) Cochran (20) Brookins (21) Munoz (22) Scott, Jr. (24) Maldonado (26) Burnett (27) Ervin (28) Taliaferro (29) Santiago (31) Waguespack (32) Ramirez-Rosa (35) Villegas (36) Mitts (37) Reilly (42) Smith (43) Tunney (44) Arena (45) Pawar (47) Osterman (48)	Public Safety
275	O2016-2586	Amendment of Municipal Code Section 7-12-040 concerning procedures for impoundment of stray animals	Burke (14) Lopez (15)	Health & Environment
276	O2016-2587	Amendment of Municipal Code Section 7-12-290 concerning cruelty to animals	Burke (14) Lopez (15)	Health & Environment
277	O2016-2695	Amendment of Municipal Code Section 2-57-040 concerning powers and duties of Chief Administrator of Independent Police and Review Authority	Burke (14) Waguespack (32) Hairston (5) Sawyer (6)	Finance

Legislation Referred to Committees at the Chicago City Council Meeting
4/13/2016
Section 3c - Aldermanic Introductions Regarding Unclassified Matters

	File #	Title	Sponsor(s)	Committee Referral
278	O2016-2959	Amendment of Municipal Code Chapter 2-84 by adding new Section 2-84-054 to require Superintendent of Police to notify Cook County Attorney of all officer-involved death incidents	Burke (14) Burnett (27) Austin (34) Reboyras (30)	Finance
279	O2016-2678	Amendment of Municipal Code Chapter 1-24 and Chapter 2-25 by including paid sick leave provisions within Chicago Minimum Wage Ordinance	Foulkes (16) Pawar (47) Moreno (1) Ervin (28) Scott, Jr. (24) Mell (33) Arena (45) Sawyer (6) Hairston (5) Moore (17) Sadlowski Garza (10) Villegas (36) Lopez (15) Curtis (18) Ramirez-Rosa (35) Burnett (27) Mitts (37) Dowell (3) Reboyras (30) Munoz (22) Cochran (20) Austin (34) Sposato (38) Osterman (48) Moore (49) Cardenas (12) Waguespack (32) Silverstein (50) Taliaferro (29) Solis (25) Mitchell (7) Quinn (13) Cappleman (46) Napolitano (41) Santiago (31) Maldonado (26) Mendoza (Clerk) Burke (14) Harris (8)	Workforce Development
280	O2016-2676	Amendment of Municipal Code Section 17-6-0403-F by modifying Light Equipment Sales/Rental use group in Planned Manufacturing District No. 11A	Solis (25)	Zoning

Legislation Referred to Committees at the Chicago City Council Meeting 4/13/2016
Section 3c - Aldermanic Introductions Regarding Unclassified Matters

	File #	Title	Sponsor(s)	Committee Referral
281	O2016-2588	Amendment of Municipal Code Section 9-101-040 concerning minimum number and visibility of notification signs posted along roadways monitored by automated speed enforcement system	Maldonado (26) Solis (25) Reboyras (30) Mitts (37) Harris (8) Zalewski (23) Pawar (47) Cappleman (46) Beale (9) Sadlowski Garza (10) Napolitano (41) Arena (45) Ervin (28) Sposato (38) Hopkins (2) Moreno (1) Thompson (11) Sawyer (6) Lopez (15) Scott, Jr. (24) Smith (43) Taliaferro (29) Hairston (5) Munoz (22) Villegas (36) Ramirez-Rosa (35) Moore (49) Mell (33) Austin (34)	Pedestrian and Traffic Safety
282	O2016-2589	Amendment of Municipal Code Section 2-152-171 concerning continued health issurance subsidy for certain retirees	Maldonado (26)	Workforce Development
283	O2016-2644	Amendment of Municipal Code Chapter 4-430 by adding new Section 4-430-105 to outifit special policemen at City airports with firearms	Taliaferro (29) Curtis (18) Ervin (28) Burnett (27) Mitts (37) Brookins (21) Mitchell (7) Hairston (5) Sawyer (6) Moore (17) Waguespack (32) Munoz (22) Arena (45) Sposato (38) Scott, Jr. (24)	Public Safety
284	O2016-2709	Amendment of Municipal Code Section 4-228-050 concerning public way access requirement for motor vehicle repair shops	Reboyras (30)	Zoning

Legislation Referred to Committees at the Chicago City Council Meeting 4/13/2016
Section 3c - Aldermanic Introductions Regarding Unclassified Matters

	File #	Title	Sponsor(s)	Committee Referral
285	O2016-2707	Amendment of Municipal Code Chapter 2-32 by adding new Section 2-32-627 concerning Property Tax Rebate Program	Ramirez-Rosa (35) Arena (45) Sadlowski Garza (10) Foulkes (16) Hairston (5) Sawyer (6) Waguespack (32) Taliaferro (29) Munoz (22) Sposato (38)	Finance
286	O2016-2573	Amendment of Municipal Code Title 3 by adding new Chapter 3-52 entitled "Chicago Vehicle Fuel Tax Ordinance"	Villegas (36)	Budget
287	O2016-2584	Amendment of Municipal Code Section 2-92-418 regarding contract bid incentives for eligible joint ventures and veteran owned small local businesses	Villegas (36)	Workforce Development
288	O2016-2650	Amendment of Municipal Code Section 4-60-130 concerning hours of operation for outdoor patio establishments within central business district	Reilly (42)	License
289	O2016-2670	Amendment of Municipal Code Chapter 10-28 by adding new Section 10-28-061 establishing A Piece of Art Pilot Program	Tunney (44) Moreno (1) Smith (43) Arena (45)	Transportation

Legislation Referred to Committees at the Chicago City Council Meeting 4/13/2016
Section 3c - Aldermanic Introductions Regarding Unclassified Matters

	File #	Title	Sponsor(s)	Committee Referral
290	O2016-2696	Amendment of Municipal Code Title 2 by adding new Chapter 2-165 entitled "Debt Transactions Accountability Ordinance"	Arena (45) Waguespack (32) Sawyer (6) Reilly (42) Napolitano (41) Smith (43) Lopez (15) O'Shea (19) O'Connor (40) Laurino (39) Cappleman (46) Moore (49) Osterman (48) Silverstein (50) Moore (17) Foulkes (16) Thompson (11) Reboyras (30) Curtis (18) Cochran (20) Munoz (22) Zalewski (23) Pawar (47) Sadlowski Garza (10) Maldonado (26) Solis (25) Moreno (1) Dowell (3) Hairston (5) Taliaferro (29) Burnett (27) Hopkins (2) Scott, Jr. (24) Brookins (21) Beale (9) Harris (8) Mitchell (7) Burke (14) Villegas (36) Cardenas (12) Mell (33)	Finance
291	O2016-2701	Amendment of Municipal Code Titles 3, 4 and 17 concerning licensing, tax and regulation of hotel accommodations, bed-and-breakfast establishments,vacation rentals and shared housing units	Cappleman (46) Pawar (47) Burnett (27) Sposato (38) Ramirez-Rosa (35) Solis (25) Mitts (37) Maldonado (26) Hairston (5) Scott, Jr. (24) Osterman (48) Moore (49) Santiago (31)	Joint Housing/Zoning

	File #	Title	Sponsor(s)	Committee Referral
292	O2016-2679	Amendment of Municipal Code Chapter 9-84 by futher regulating vehicle towing operators and relocators and establishing Towing Bill of Rights	Pawar (47) Reboyras (30) Waguespack (32) Arena (45) Thompson (11) Cochran (20) Burke (14) Cappleman (46) O'Shea (19) Santiago (31) Mell (33) Mitts (37) Austin (34) Villegas (36) Zalewski (23) Laurino (39) O'Connor (40) Napolitano (41) Tunney (44) Osterman (48) Taliaferro (29) Ramirez-Rosa (35) Burnett (27) Maldonado (26) Ervin (28) Scott, Jr. (24) Munoz (22) Sposato (38) Reilly (42) Smith (43) Hairston (5) Mendoza (Clerk)	License
Plat(s) of Resubdivision				
293	O2016-2669	Approval of plat of Mozart Place Resubdivision	Mell (33)	Transportation
Sidewalk Cafe(s)				
294	O2016-2780	Sidewalk cafe(s) for B. Bim Asian Eatery	Moreno (1)	Transportation
295	O2016-2781	Sidewalk cafe(s) for Buona Terra Ristorante	Moreno (1)	Transportation
296	O2016-2782	Sidewalk cafe(s) for Caffe Streets, Inc.	Moreno (1)	Transportation
297	O2016-2784	Sidewalk cafe(s) for Crocodile, The	Moreno (1)	Transportation
298	O2016-2785	Sidewalk cafe(s) for El Barco Restaurant	Moreno (1)	Transportation
299	O2016-2787	Sidewalk cafe(s) for El Metro	Moreno (1)	Transportation
300	O2016-2788	Sidewalk cafe(s) for Furious Spoon	Moreno (1)	Transportation
301	O2016-2789	Sidewalk cafe(s) for High Dive	Moreno (1)	Transportation
302	O2016-2790	Sidewalk cafe(s) for Joey's Shrimp House	Moreno (1)	Transportation
303	O2016-2791	Sidewalk cafe(s) for La Strada Cafe	Moreno (1)	Transportation
304	O2016-2794	Sidewalk cafe(s) for Mirai Sushi	Moreno (1)	Transportation

Legislation Referred to Committees at the Chicago City Council Meeting 4/13/2016
Section 3c - Aldermanic Introductions Regarding Unclassified Matters

	File #	Title	Sponsor(s)	Committee Referral
305	O2016-2797	Sidewalk cafe(s) for Oiistar	Moreno (1)	Transportation
306	O2016-2801	Sidewalk cafe(s) for Parlor Pizza Bar	Moreno (1)	Transportation
307	O2016-2805	Sidewalk cafe(s) for Radler, The	Moreno (1)	Transportation
308	O2016-2812	Sidewalk cafe(s) for Red Square	Moreno (1)	Transportation
309	O2016-2814	Sidewalk cafe(s) for S@Kura	Moreno (1)	Transportation
310	O2016-2816	Sidewalk cafe(s) for Swig	Moreno (1)	Transportation
311	O2016-2819	Sidewalk cafe(s) for Table, Donkey & Stick	Moreno (1)	Transportation
312	O2016-2821	Sidewalk cafe(s) for Taxim	Moreno (1)	Transportation
313	O2016-2826	Sidewalk cafe(s) for Tocco Restaurant	Moreno (1)	Transportation
314	O2016-2850	Sidewalk cafe(s) for Bella Luna Cafe	Hopkins (2)	Transportation
315	O2016-2852	Sidewalk cafe(s) for Cafe Sushi-Wells	Hopkins (2)	Transportation
316	O2016-2855	Sidewalk cafe(s) for Expression Lavazza	Hopkins (2)	Transportation
317	O2016-2864	Sidewalk cafe(s) for Gino's East Pizzeria	Hopkins (2)	Transportation
318	O2016-2867	Sidewalk cafe(s) for Local, The	Hopkins (2)	Transportation
319	O2016-2875	Sidewalk cafe(s) for mEAT	Hopkins (2)	Transportation
320	O2016-2878	Sidewalk cafe(s) for Pelago	Hopkins (2)	Transportation
321	O2016-2881	Sidewalk cafe(s) for Salpicon	Hopkins (2)	Transportation
322	O2016-2885	Sidewalk cafe(s) for Tiparos Thai Restaurant, Inc.	Hopkins (2)	Transportation
323	O2016-2887	Sidewalk cafe(s) for Wicker Basket Market	Hopkins (2)	Transportation
324	O2016-2890	Sidewalk cafe(s) for 25 Degrees	Hopkins (2)	Transportation
325	O2016-2831	Sidewalk cafe(s) for Chef Luciano	Dowell (3)	Transportation
326	O2016-2834	Sidewalk cafe(s) for Flo & Santo	Dowell (3)	Transportation
327	O2016-2837	Sidewalk cafe(s) for Giordano's Restaurant	Dowell (3)	Transportation
328	O2016-2839	Sidewalk cafe(s) for Kroll's South Loop	Dowell (3)	Transportation
329	O2016-2843	Sidewalk cafe(s) for South Coast	Dowell (3)	Transportation
330	O2016-2844	Sidewalk cafe(s) for Tapas Valancia	Dowell (3)	Transportation
331	O2016-2846	Sidewalk cafe(s) for Waffles	Dowell (3)	Transportation
332	O2016-2856	Sidewalk cafe(s) for Artists Cafe	King (4)	Transportation
333	O2016-2858	Sidewalk cafe(s) for Belly Up Smokehouse and Saloon	King (4)	Transportation
334	O2016-2861	Sidewalk cafe(s) for Brando's - 343 S Dearborn St	King (4)	Transportation
335	O2016-2866	Sidewalk cafe(s) for Brando's - 338 S Plymouth Ct	King (4)	Transportation
336	O2016-2870	Sidewalk cafe(s) for Cafe on the Grove	King (4)	Transportation
337	O2016-2873	Sidewalk cafe(s) for Chicago Hilton & Towers	King (4)	Transportation

	File #	Title	Sponsor(s)	Committee Referral
338	O2016-2876	Sidewalk cafe(s) for Dunkin Donuts	King (4)	Transportation
339	O2016-2880	Sidewalk cafe(s) for Hero Coffee Bar	King (4)	Transportation
340	O2016-2883	Sidewalk cafe(s) for Kitty O'Shea's Chicago LLC	King (4)	Transportation
341	O2016-2889	Sidewalk cafe(s) for Meli Cafe on Dearborn	King (4)	Transportation
342	O2016-2892	Sidewalk cafe(s) for J Smile 51	Thompson (11)	Transportation
343	O2016-2894	Sidewalk cafe(s) for Pancho Pistolas Mexican Restaurant	Thompson (11)	Transportation
344	O2016-2896	Sidewalk cafe(s) for Moxee	Thompson (11)	Transportation
345	O2016-2900	Sidewalk cafe(s) for 26th Street Sugar Shack	Thompson (11)	Transportation
346	O2016-2902	Sidewalk cafe(s) for El Solazo	Quinn (13)	Transportation
347	O2016-2906	Sidewalk cafe(s) for La Chaparrita De Chicago No. 2	Foulkes (16)	Transportation
348	O2016-2907	Sidewalk cafe(s) for Ellie's	O'Shea (19)	Transportation
349	O2016-2911	Sidewalk cafe(s) for Butterfly Sushi Bar and Thai Cuisine on Madison St	Solis (25)	Transportation
350	O2016-2917	Sidewalk cafe(s) for East Coast Pantry Chicago	Solis (25)	Transportation
351	O2016-2919	Sidewalk cafe(s) for Epples Restaurant	Solis (25)	Transportation
352	O2016-2922	Sidewalk cafe(s) for Potbelly Sandwich Shop	Solis (25)	Transportation
353	O2016-2926	Sidewalk cafe(s) for Thai Bowl	Solis (25)	Transportation
354	O2016-2929	Sidewalk cafe(s) for Papa's Cache Sabroso, Inc.	Maldonado (26)	Transportation
355	O2016-2931	Sidewalk cafe(s) for Scofflaw	Maldonado (26)	Transportation
356	O2016-2910	Sidewalk cafe(s) for Burton Place	Burnett (27)	Transportation
357	O2016-2913	Sidewalk cafe(s) for Butterfly	Burnett (27)	Transportation
358	O2016-2918	Sidewalk cafe(s) for Butterfly Sushi & Thai Cuisine on Chicago Ave	Burnett (27)	Transportation
359	O2016-2935	Sidewalk cafe(s) for Cemitas Puebla	Burnett (27)	Transportation
360	O2016-2937	Sidewalk cafe(s) for City Pool Hall	Burnett (27)	Transportation
361	O2016-2939	Sidewalk cafe(s) for Cobra Lounge	Burnett (27)	Transportation
362	O2016-2942	Sidewalk cafe(s) for Formento's Nonna's	Burnett (27)	Transportation
363	O2016-2944	Sidewalk cafe(s) for Forno Rosso on Randolph	Burnett (27)	Transportation
364	O2016-2945	Sidewalk cafe(s) for Geb	Burnett (27)	Transportation
365	O2016-2949	Sidewalk cafe(s) for HQ Beercade II	Burnett (27)	Transportation
366	O2016-2951	Sidewalk cafe(s) for Kiki's Bistro	Burnett (27)	Transportation
367	O2016-2954	Sidewalk cafe(s) for Mart Anthony	Burnett (27)	Transportation
368	O2016-2956	Sidewalk cafe(s) for Matchbox, The	Burnett (27)	Transportation
369	O2016-2966	Sidewalk cafe(s) for Nohea Cafe	Burnett (27)	Transportation

Legislation Referred to Committees at the Chicago City Council Meeting 4/13/2016
Section 3c - Aldermanic Introductions Regarding Unclassified Matters

	File #	Title	Sponsor(s)	Committee Referral	
370	O2016-2970	Sidewalk cafe(s) for Soho House Chicago	Burnett (27)	Transportation	
371	O2016-2973	Sidewalk cafe(s) for Thalia Spice Asian Fusion Bistro	Burnett (27)	Transportation	
372	O2016-2976	Sidewalk cafe(s) for West Loop Salumi	Burnett (27)	Transportation	
373	O2016-2978	Sidewalk cafe(s) for 9 Muses Bar & Grill	Burnett (27)	Transportation	
374	O2016-2948	Sidewalk cafe(s) for Ani	Waguespack (32)	Transportation	
375	O2016-2953	Sidewalk cafe(s) for Cornerstone Cafe	Waguespack (32)	Transportation	*Redacted Record*
376	O2016-2955	Sidewalk cafe(s) for Fat Rice	Waguespack (32)	Transportation	
377	O2016-2957	Sidewalk cafe(s) for Hero Coffee Bar	Waguespack (32)	Transportation	
378	O2016-2960	Sidewalk cafe(s) for Ipsento	Waguespack (32)	Transportation	
379	O2016-2963	Sidewalk cafe(s) for Jam	Waguespack (32)	Transportation	
380	O2016-2964	Sidewalk cafe(s) for Lush Wine & Spirits	Waguespack (32)	Transportation	
381	O2016-2968	Sidewalk cafe(s) for Siboney Cuban Cuisine	Waguespack (32)	Transportation	
382	O2016-2971	Sidewalk cafe(s) for Victory's Banner Restaurant	Waguespack (32)	Transportation	
383	O2016-2979	Sidewalk cafe(s) for Angelo's Pizza	Mell (33)	Transportation	
384	O2016-2980	Sidewalk cafe(s) for Heavenly	Ramirez-Rosa (35)	Transportation	
385	O2016-2985	Sidewalk cafe(s) for Brgrbelly	Sposato (38)	Transportation	
386	O2016-2986	Sidewalk cafe(s) for Sutherland's	Sposato (38)	Transportation	
387	O2016-2987	Sidewalk cafe(s) for Jet's Public House	Laurino (39)	Transportation	
388	O2016-2988	Sidewalk cafe(s) for Cafe Rafaelo, Inc.	O'Connor (40)	Transportation	
389	O2016-2989	Sidewalk cafe(s) for Rowie's Bakery	O'Connor (40)	Transportation	
390	O2016-2991	Sidewalk cafe(s) for Turkish Cuisine	O'Connor (40)	Transportation	
391	O2016-2982	Sidewalk cafe(s) for Edison Park Inn	Napolitano (41)	Transportation	
392	O2016-3003	Sidewalk cafe(s) for Artists Cafe	Reilly (42)	Transportation	
393	O2016-3021	Sidewalk cafe(s) for Beggar's Pizza	Reilly (42)	Transportation	
394	O2016-3022	Sidewalk cafe(s) for Billy Goat Tavern	Reilly (42)	Transportation	
395	O2016-3023	Sidewalk cafe(s) for Blue Frog's Local 22	Reilly (42)	Transportation	
396	O2016-3025	Sidewalk cafe(s) for Broken English Taco Pub	Reilly (42)	Transportation	
397	O2016-3026	Sidewalk cafe(s) for Courtyard by Marriott	Reilly (42)	Transportation	
398	O2016-3028	Sidewalk cafe(s) for David Burke's Primehouse	Reilly (42)	Transportation	
399	O2016-3029	Sidewalk cafe(s) for D4 Irish Pub & Cafe	Reilly (42)	Transportation	
400	O2016-3031	Sidewalk cafe(s) for Fabcakes	Reilly (42)	Transportation	
401	O2016-3033	Sidewalk cafe(s) for Fado Irish Pub	Reilly (42)	Transportation	
402	O2016-3034	Sidewalk cafe(s) for Havana Grill	Reilly (42)	Transportation	

Legislation Referred to Committees at the Chicago City Council Meeting 4/13/2016
Section 3c - Aldermanic Introductions Regarding Unclassified Matters

	File #	Title	Sponsor(s)	Committee Referral
403	O2016-3038	Sidewalk cafe(s) for Hershey's Chocolate World Attraction - Chicago	Reilly (42)	Transportation
404	O2016-3040	Sidewalk cafe(s) for Imperial Lamian	Reilly (42)	Transportation
405	O2016-3041	Sidewalk cafe(s) for Jersey Mike's Subs - 203 E Ohio St	Reilly (42)	Transportation
406	O2016-3047	Sidewalk cafe(s) for Jersey Mike's Subs - 120 N Wells St	Reilly (42)	Transportation
407	O2016-3050	Sidewalk cafe(s) for La Cocina Mexican Grill LLC	Reilly (42)	Transportation
408	O2016-3052	Sidewalk cafe(s) for Le Pain Quotidien - 135 N Clinton St	Reilly (42)	Transportation
409	O2016-3056	Sidewalk cafe(s) for Le Pain Quotidien - 10 E Delaware Pl	Reilly (42)	Transportation
410	O2016-3084	Sidewalk cafe(s) for Le Pain Quotidien - 20 N Michigan Ave	Reilly (42)	Transportation
411	O2016-3085	Sidewalk cafe(s) for Luke's Lobster	Reilly (42)	Transportation
412	O2016-3086	Sidewalk cafe(s) for Magnolia Bakery	Reilly (42)	Transportation
413	O2016-3087	Sidewalk cafe(s) for Mixed Greens - 308 W Erie St	Reilly (42)	Transportation
414	O2016-3089	Sidewalk cafe(s) for Mixed Greens - 175 N Franklin St	Reilly (42)	Transportation
415	O2016-3090	Sidewalk cafe(s) for My Thai-Takumi Restaurant	Reilly (42)	Transportation
416	O2016-3093	Sidewalk cafe(s) for Naf Naf Grill - 326 N Michigan Ave	Reilly (42)	Transportation
417	O2016-3095	Sidewalk cafe(s) for Naf Naf Grill - 309 W Washington St	Reilly (42)	Transportation
418	O2016-3097	Sidewalk cafe(s) for Nesh Mediterranean Grill	Reilly (42)	Transportation
419	O2016-3098	Sidewalk cafe(s) for Original Gino's East of Chicago, The	Reilly (42)	Transportation
420	O2016-3101	Sidewalk cafe(s) for Pane Caldo Restaurant	Reilly (42)	Transportation
421	O2016-3103	Sidewalk cafe(s) for Peninsula Chicago LLC	Reilly (42)	Transportation
422	O2016-3104	Sidewalk cafe(s) for Pranzi	Reilly (42)	Transportation
423	O2016-3106	Sidewalk cafe(s) for Qdoba Mexican Grill No. 2154	Reilly (42)	Transportation
424	O2016-3107	Sidewalk cafe(s) for Qdoba Mexican Grill No. 2621	Reilly (42)	Transportation
425	O2016-3111	Sidewalk cafe(s) for Red Robin's Burger Works - 20 E Chicago Ave	Reilly (42)	Transportation
426	O2016-3113	Sidewalk cafe(s) for Red Robin's Burger Works - 190 W Madison St	Reilly (42)	Transportation
427	O2016-3114	Sidewalk cafe(s) for Red Robin's Burger Works - 328 N Michigan Ave	Reilly (42)	Transportation
428	O2016-3117	Sidewalk cafe(s) for Reverie	Reilly (42)	Transportation
429	O2016-3119	Sidewalk cafe(s) for Roti Mediterranean Grill	Reilly (42)	Transportation

Legislation Referred to Committees at the Chicago City Council Meeting 4/13/2016
Section 3c - Aldermanic Introductions Regarding Unclassified Matters

	File #	Title	Sponsor(s)	Committee Referral
430	O2016-3120	Sidewalk cafe(s) for Ryo Sushi	Reilly (42)	Transportation
431	O2016-3125	Sidewalk cafe(s) for Slurping Turtle Restaurant	Reilly (42)	Transportation
432	O2016-3127	Sidewalk cafe(s) for Shamrock Club, The	Reilly (42)	Transportation
433	O2016-3130	Sidewalk cafe(s) for Talbott Hotel, The	Reilly (42)	Transportation
434	O2016-3133	Sidewalk cafe(s) for Troquet River North	Reilly (42)	Transportation
435	O2016-3134	Sidewalk cafe(s) for 437 Rush	Reilly (42)	Transportation
436	O2016-3156	Sidewalk cafe(s) for Integrated 32 West Randolph LLC	Reilly (42)	Transportation
437	O2016-3297	Sidewalk cafe(s) for Costa Vida	Reilly (42)	Transportation
438	O2016-3005	Sidewalk cafe(s) for Benjyehuda	Smith (43)	Transportation
439	O2016-3007	Sidewalk cafe(s) for Del Seoul	Smith (43)	Transportation
440	O2016-3008	Sidewalk cafe(s) for Fiesta Mexicana Restaurant	Smith (43)	Transportation
441	O2016-3009	Sidewalk cafe(s) for Four Farthings Tavern & Grill	Smith (43)	Transportation
442	O2016-3010	Sidewalk cafe(s) for Lincoln Park Stadium Bar and Grill	Smith (43)	Transportation
443	O2016-3012	Sidewalk cafe(s) for McGee's Tavern & Grille	Smith (43)	Transportation
444	O2016-3013	Sidewalk cafe(s) for Pat's Pizzaria	Smith (43)	Transportation
445	O2016-3015	Sidewalk cafe(s) for Snap Kitchen	Smith (43)	Transportation
446	O2016-3017	Sidewalk cafe(s) for Starbucks Coffee No. 204	Smith (43)	Transportation
447	O2016-3020	Sidewalk cafe(s) for Twisted Baker, The	Smith (43)	Transportation
448	O2016-3036	Sidewalk cafe(s) for Buena Vista Restaurant	Tunney (44)	Transportation
449	O2016-3037	Sidewalk cafe(s) for Ceres' Table	Tunney (44)	Transportation
450	O2016-3039	Sidewalk cafe(s) for Coalfire Pizza	Tunney (44)	Transportation
451	O2016-3043	Sidewalk cafe(s) for Cozy Noodles & Rice	Tunney (44)	Transportation
452	O2016-3046	Sidewalk cafe(s) for Dive Bar	Tunney (44)	Transportation
453	O2016-3048	Sidewalk cafe(s) for Forever Yogurt	Tunney (44)	Transportation
454	O2016-3049	Sidewalk cafe(s) for Hatsu Hana Restaurant	Tunney (44)	Transportation
455	O2016-3051	Sidewalk cafe(s) for Home Run Inn	Tunney (44)	Transportation
456	O2016-3053	Sidewalk cafe(s) for Johnny O'Hagan's	Tunney (44)	Transportation
457	O2016-3054	Sidewalk cafe(s) for Julius Meinl	Tunney (44)	Transportation
458	O2016-3055	Sidewalk cafe(s) for Milt's BBQ	Tunney (44)	Transportation
459	O2016-3057	Sidewalk cafe(s) for Mortar and Pestle	Tunney (44)	Transportation
460	O2016-3058	Sidewalk cafe(s) for Nando's Peri-Peri	Tunney (44)	Transportation
461	O2016-3060	Sidewalk cafe(s) for Paciugo of Broadway	Tunney (44)	Transportation

	File #	Title	Sponsor(s)	Committee Referral
462	O2016-3068	Sidewalk cafe(s) for Paired	Tunney (44)	Transportation
463	O2016-3070	Sidewalk cafe(s) for Pasta Al Gusto	Tunney (44)	Transportation
464	O2016-3071	Sidewalk cafe(s) for Paul's Noodle Shop	Tunney (44)	Transportation
465	O2016-3073	Sidewalk cafe(s) for Q-BBQ Lakeview	Tunney (44)	Transportation
466	O2016-3075	Sidewalk cafe(s) for Redmond's	Tunney (44)	Transportation
467	O2016-3076	Sidewalk cafe(s) for ShiAwase	Tunney (44)	Transportation
468	O2016-3077	Sidewalk cafe(s) for Subway	Tunney (44)	Transportation
469	O2016-3079	Sidewalk cafe(s) for Two Hearted Queen	Tunney (44)	Transportation
470	O2016-3080	Sidewalk cafe(s) for Windy City Sweets	Tunney (44)	Transportation
471	O2016-3081	Sidewalk cafe(s) for Wood	Tunney (44)	Transportation
472	O2016-3083	Sidewalk cafe(s) for Yango's Grill	Tunney (44)	Transportation
473	O2016-3100	Sidewalk cafe(s) for Bacci Cafe and Pizzeria on Milwaukee Ave, Inc.	Arena (45)	Transportation
474	O2016-3115	Sidewalk cafe(s) for MCM Pub & Liquors	Arena (45)	Transportation
475	O2016-3122	Sidewalk cafe(s) for City News	Arena (45)	Transportation
476	O2016-3149	Sidewalk cafe(s) for Angelina Ristorante	Cappleman (46)	Transportation
477	O2016-3150	Sidewalk cafe(s) for Bar on Buena, The	Cappleman (46)	Transportation
478	O2016-3153	Sidewalk cafe(s) for Demera Ethiopian Restaurant	Cappleman (46)	Transportation
479	O2016-3155	Sidewalk cafe(s) for Everybody's Coffee	Cappleman (46)	Transportation
480	O2016-3157	Sidewalk cafe(s) for Fiesta Mexicana Corp.	Cappleman (46)	Transportation
481	O2016-3160	Sidewalk cafe(s) for Heritage Outpost	Cappleman (46)	Transportation
482	O2016-3162	Sidewalk cafe(s) for Kit Kat Lounge and Restaurant	Cappleman (46)	Transportation
483	O2016-3164	Sidewalk cafe(s) for Reservoir	Cappleman (46)	Transportation
484	O2016-3166	Sidewalk cafe(s) for Tac Quick	Cappleman (46)	Transportation
485	O2016-3167	Sidewalk cafe(s) for Wrigley BBQ	Cappleman (46)	Transportation
486	O2016-3102	Sidewalk cafe(s) for A. J. Hudson's Public House	Pawar (47)	Transportation
487	O2016-3108	Sidewalk cafe(s) for Artango Bar and Steakhouse	Pawar (47)	Transportation
488	O2016-3136	Sidewalk cafe(s) for Bangers & Lace	Pawar (47)	Transportation
489	O2016-3139	Sidewalk cafe(s) for Bartoli's Pizzeria	Pawar (47)	Transportation
490	O2016-3142	Sidewalk cafe(s) for Cantina	Pawar (47)	Transportation
491	O2016-3147	Sidewalk cafe(s) for Celtic Crown	Pawar (47)	Transportation
492	O2016-3154	Sidewalk cafe(s) for Gannon's Pub	Pawar (47)	Transportation
493	O2016-3158	Sidewalk cafe(s) for Julius Meinl	Pawar (47)	Transportation

	File #	Title	Sponsor(s)	Committee Referral
494	O2016-3165	Sidewalk cafe(s) for New England Seafood Company Fish Market	Pawar (47)	Transportation
495	O2016-3168	Sidewalk cafe(s) for Northman, The	Pawar (47)	Transportation
496	O2016-3170	Sidewalk cafe(s) for Pizzeria Ord	Pawar (47)	Transportation
497	O2016-3177	Sidewalk cafe(s) for Roots Handmade Pizza-Lincoln Square/Sixth Quality Spirits, The	Pawar (47)	Transportation
498	O2016-3179	Sidewalk cafe(s) for Wishbone Restaurant	Pawar (47)	Transportation
499	O2016-3121	Sidewalk cafe(s) for Indie Cafe	Osterman (48)	Transportation
500	O2016-3124	Sidewalk cafe(s) for La Fonda Latino Grill	Osterman (48)	Transportation
501	O2016-3126	Sidewalk cafe(s) for Vincent	Osterman (48)	Transportation
502	O2016-3131	Sidewalk cafe(s) for Huaraches Dona Chio	Osterman (48)	Transportation
503	O2016-3135	Sidewalk cafe(s) for Growling Rabbit a Cafe, The	Moore (49)	Transportation
504	O2016-3137	Sidewalk cafe(s) for Sheesh Mahal Dhaba, Inc.	Silverstein (50)	Transportation
505	O2016-3138	Sidewalk cafe(s) for Spinzer Restaurant	Silverstein (50)	Transportation
Sign(s)/Signboard(s)				
506	O2016-2677	Issuance of permits for sign(s)/signboard(s) at 1670 W Division St	Moreno (1)	Zoning
507	O2016-2651	Issuance of permits for sign(s)/signboard(s) at 754 N Clark St	Hopkins (2)	Zoning
508	Or2016-206	Issuance of permits for sign(s)/signboard(s) at 1800 N Clybourn Ave	Hopkins (2)	Zoning
509	Or2016-220	Issuance of permits for sign(s)/signboard(s) at 3504 W 111th St	O'Shea (19)	Zoning
510	Or2016-226	Issuance of permits for sign(s)/signboard(s) at 1045 W 95th St - 120 sq. ft.	Brookins (21)	Zoning
511	Or2016-227	Issuance of permits for sign(s)/signboard(s) at 1045 W 95th St - 156 sq. ft.	Brookins (21)	Zoning
512	Or2016-228	Issuance of permits for sign(s)/signboard(s) at 1045 W 95th St - 168 sq. ft. - Permit No. 10063419	Brookins (21)	Zoning
513	Or2016-229	Issuance of permits for sign(s)/signboard(s) at 1045 W 95th St - 168 sq. ft. - Permit No. 100634151	Brookins (21)	Zoning
514	Or2016-211	Issuance of permits for sign(s)/signboard(s) at 3535 W 26th St	Munoz (22)	Zoning
515	Or2016-217	Issuance of permits for sign(s)/signboard(s) at 872 N Franklin St	Burnett (27)	Zoning
516	Or2016-209	Issuance of permits for sign(s)/signboard(s) at 2554 N Narragansett Ave	Villegas (36)	Zoning
517	Or2016-208	Issuance of permits for sign(s)/signboard(s) at 4750 N Pulaski Rd	Laurino (39)	Zoning
518	Or2016-210	Issuance of permits for sign(s)/signboard(s) at 20 W Kinzie St	Reilly (42)	Zoning

Legislation Referred to Committees at the Chicago City Council Meeting
4/13/2016
Section 3c - Aldermanic Introductions Regarding Unclassified Matters

	File #	Title	Sponsor(s)	Committee Referral
519	Or2016-212	Issuance of permits for sign(s)/signboard(s) at 2540 N Lincoln Ave	Smith (43)	Zoning
520	Or2016-230	Issuance of permits for sign(s)/signboard(s) at 3425 N Halsted St	Tunney (44)	Zoning
521	Or2016-207	Issuance of permits for sign(s)/signboard(s) at 1145-1147 W Granville Ave	Osterman (48)	Zoning

City of Chicago

O2016-2663

Office of the City Clerk

Document Tracking Sheet

Meeting Date:	4/13/2016
Sponsor(s):	Dowell (3)
Type:	Ordinance
Title:	Amendment of Municipal Code Sections 4-60-022 (4.98) and 4-60-023 (4.98) to allow additional alcoholic liquor and package goods licenses on portion(s) of S Dr. Martin Luther King, Jr. Dr
Committee(s) Assignment:	Committee on License and Consumer Protection

(DRAFT)

ORDINANCE

BE IT ORDAINED BY THE CITY COUNCIL OF THE CITY OF CHICAGO:

SECTION 1.Section 4-060-022 of the Municipal Code of Chicago is hereby amended by deleting the language struck through, as follows:

4-60-022 Restrictions on additional licenses.

Subject to the provisions of subsection 4-60-021(c), no additional license shall be issued for the sale of alcoholic liquor, for consumption on the premises within the following areas:

(Omitted text is unaffected by this ordinance)

~~(4.98) On Dr. Martin Luther King Jr. Drive, from 37th Street to Pershing Road.~~

(Omitted text is unaffected by this ordinance.)

SECTION 2. Section 4-60-023 of the Municipal Code of Chicago is hereby amended by deleting the language struck through, as follows:

4-60-23 Restrictions on additional licenses.

Subject to the provisions of subsection 4-60-021(c), no additional package goods license shall be issued for any premises located within the following areas:

(Omitted text is unaffected by this ordinance)

~~(4.98) On Dr. Martin Luther King Drive, from 37th Street to Pershing Road.~~

(Omitted text is unaffected by this ordinance)

SECTION 3. This ordinance shall be in force and effect upon passage and approval.

Pat Dowell
Alderman, 3rd Ward
(On Behalf of the 4th Ward)

City of Chicago

O2016-2674

Office of the City Clerk

Document Tracking Sheet

Meeting Date:	4/13/2016
Sponsor(s):	Dowell (3)
Type:	Ordinance
Title:	Amendment of Municipal Code Sections 4-60-022 (3.58) and 4-60-023 (3.62) to disallow additional alcoholic liquor and package goods licenses on portion(s) of S Dr. Martin Luther King, Jr. Dr and E 47th St
Committee(s) Assignment:	Committee on License and Consumer Protection

ORDINANCE

BE IT ORDAINED BY THE CITY COUNCIL OF THE CITY OF CHICAGO:

SECTION 1. The City Council finds that the areas described in Sections 2 and 3 of this ordinance are adversely affected by the over-concentration of businesses licensed to sell alcoholic liquor within and near the areas.

SECTION 2. Section 4-60-022 of the Municipal Code of Chicago is hereby amended by inserting the underscored language, as follows:

4-60-022 Restrictions on additional licenses.

Subject to the provisions of subsection 4-60-021(c), no additional license shall be issued for the sale of alcoholic liquor, for consumption on the premises within the following areas:

(Omitted text is unaffected by this ordinance)

(3.58) On the east side only of Dr. Martin Luther King, Jr. Drive, from 46th Street to 47th Street; and on the north side only of 47th Street, from Dr. Martin Luther King, Jr. Drive to the first alley east of Dr. Martin Luther King, Jr. Drive.

(Omitted text is unaffected by this ordinance)

SECTION 3. Section 4-60-023 of the Municipal Code of Chicago is hereby amended by inserting the underscored language, as follows:

4-60-023 Restrictions on additional package goods licenses.

Subject to the provisions of subsection 4-60-021(c), no additional package goods license shall be issued for any premises located within the following areas:

(Omitted text is unaffected by this ordinance)

(3.62) On the east side only of Dr. Martin Luther King, Jr. Drive, from 46th Street to 47th Street; and on the north side only of 47th Street, from Dr. Martin Luther King, Jr. Drive to the first alley east of Dr. Martin Luther King, Jr. Drive.

(Omitted text is unaffected by this ordinance)

SECTION 4. This ordinance shall be in full force and effect from and after its passage and publication.

Pat Dowell

Pat Dowell
Alderman, 3rd Ward

City of Chicago

O2016-2683

Office of the City Clerk

Document Tracking Sheet

Meeting Date:	4/13/2016
Sponsor(s):	Ramirez-Rosa (35)
Type:	Ordinance
Title:	Amendment of Municipal Code Sections 4-60-022 and 4-60-023 to disallow additional alcoholic liquor and package goods licenses on portion(s) of W Montrose Ave
Committee(s) Assignment:	Committee on License and Consumer Protection

ORDINANCE

BE IT ORDAINED BY THE CITY COUNCIL OF THE CITY OF CHICAGO:

SECTION 1. The City Council finds that the areas described in Sections 2 and 3 of this ordinance are adversely affected by the over-concentration of businesses licensed to sell alcoholic liquor within and near the areas.

SECTION 2. Section 4-60-022 of the Municipal Code of Chicago is hereby amended by inserting the underscored language, as follows:

4-60-022 Restrictions on additional licenses.

Subject to the provisions of subsection 4-60-021(c), no additional license shall be issued for the sale of alcoholic liquor, for consumption on the premises within the following areas:

(Omitted text is unaffected by this ordinance)

(35.103) On Montrose Avenue, from St. Louis Avenue to Kimball Avenue.

(35.104) On Montrose Avenue, from Central Park Avenue to St. Louis Avenue.

(35.105) On Montrose Avenue, from Lawndale Avenue to Central Park Avenue.

(35.106) On the west side only of Central Park Avenue, from West Ainslie Street to West Wilson Avenue.

(Omitted text is unaffected by this ordinance)

SECTION 3. Section 4-60-023 of the Municipal Code of Chicago is hereby amended by inserting the underscored language, as follows:

4-60-023 Restrictions on additional package goods licenses.

Subject to the provisions of subsection 4-60-021(c), no additional package goods license shall be issued for any premises located within the following areas:

(Omitted text is unaffected by this ordinance)

(35.97) On Montrose Avenue, from St. Louis Avenue to Kimball Avenue.

(35.98) On Montrose Avenue, from Central Park Avenue to St. Louis Avenue.

(35.99) On the north side only of Montrose Avenue, from North Springfield Avenue to Hamlin Avenue.

(35.100) On Montrose Avenue, from Hamlin Avenue to Monticello Avenue.

(35.101) On the west side only of Central Park Avenue, from West Ainslie Street to West Wilson Avenue.

(Omitted text is unaffected by this ordinance)

SECTION 4. This ordinance shall be in full force and effect from and after its passage and publication.

Carlos Ramirez-Rosa
Alderman, 35th Ward

City of Chicago

O2016-2646

Office of the City Clerk

Document Tracking Sheet

Meeting Date:	4/13/2016
Sponsor(s):	Mitts (37)
Type:	Ordinance
Title:	Amendment of Municipal Code Sections 4-60-022 and 4-60-023 to correct subsection numbering inaccuracies concerning liquor sales and package goods restrictions
Committee(s) Assignment:	Committee on License and Consumer Protection

4|12|2016
COMM. LICENSE

ORDINANCE

WHEREAS, Sections 4-60-022 and 4-60-023 of the Municipal Code set forth restrictions on liquor sales for, respectively, consumption on premises and packaged goods; and

WHEREAS, For organizational efficiency and for ease of reference, sections 4-60-022 and 4-60-023 set out affected areas using a ward-based numbering system; and

WHEREAS, As a result of the 2010 National Decennial Census, ward boundaries in the City of Chicago were re-drawn; and

WHEREAS, The ordinance which re-drew the ward boundaries was passed by the City Council on January 19, 2012 and is found in the Journal of the Proceedings of that date at pages 19792 through 19849. This ordinance is numbered by the City Clerk's office as SO2012-582; and

WHEREAS, Subsequent to the City Council passing SO2012-582, an ordinance to make corrections to said ordinance was passed by the City Council on September 12, 2012 and is found in the Journal of the Proceedings of that date at pages 33628 through 33683. This ordinance is numbered by the City Clerk's office as O2012-5439; and

WHEREAS, As a consequence of re-drawing ward boundaries, numerous liquor sale restrictions in sections 4-60-022 and 4-60-023 are no longer numbered accurately according to the wards in which they are now located; and

WHEREAS, It is necessary and appropriate to correct these numbering inaccuracies so that the liquor sale restrictions shown in sections 4-60-022 and 4-60-023 are numbered according to the wards in which they are located; now, therefore,

BE IT ORDAINED BY THE CITY COUNCIL OF THE CITY OF CHICAGO:

SECTION 1. The intent of this ordinance is solely to correct numbering errors for ease of reference, and not to reduce, increase or otherwise change the restrictions on liquor sales currently in place for consumption on premises and packaged goods.

SECTION 2. This ordinance sets forth only those subsections of sections 4-60-022 and 4-60-023 that are being amended, and excludes unaffected subsections for the convenience of the reader. Such excluded subsections are not intended to be amended by this ordinance.

SECTION 3. The subsections of sections 4-60-022 and 4-60-023 that are renumbered by this ordinance are intended to be published in proper sequential numerical order.

SECTION 4. This is the seventh in a series of ordinances to correct the numbering of liquor moratoria in 4-60-022 and 4-60-023 of the Municipal Code due to the re-drawing of ward boundaries following the 2010 National Decennial Census. The first ordinance in this series of ordinances was introduced at the City Council meeting on January 21, 2015 and is numbered by the City Clerk's office as O2015-93. Ordinance O2015-93 passed at the City Council meeting of March 18, 2015 and is found in the Journal of the Proceedings of that date at pages 103961 through 103966. The second ordinance in this series of ordinances was introduced at

the City Council meeting on March 18, 2015 and is numbered by the City Clerk's office as O2015-1422. Ordinance O2015-1422 passed at the City Council meeting of April 15, 2015 and is found in the Journal of the Proceedings of that date at pages 106535 through 106575. The third ordinance in this series of ordinances was introduced at the City Council meeting on April 15, 2015 and is numbered by the City Clerk's office as O2015-2645. Ordinance O2015-2645 passed at the City Council meeting of May 6, 2015 and is found in the Journal of the Proceedings of that date at pages 108492 through 108499. The fourth ordinance in this series of ordinances was introduced at the City Council meeting on September 24, 2015 and is numbered by the City Clerk's office as O2015-6450. Ordinance O2015-6450 passed at the City Council meeting of October 28, 2015 and is found in the Journal of the Proceedings of that date at pages 12733 through 12759. The fifth ordinance in this series of ordinances was introduced at the City Council meeting on December 9, 2015 and is numbered by the City Clerk's office as O2015-8518. Ordinance O2015-8518 passed at the City Council meeting of January 13, 2016 and is found in the Journal of the Proceedings of that date at pages 17112 through 17125. The sixth ordinance in this series of ordinances was introduced at the City Council meeting on February 10, 2016 and is numbered by the City Clerk's office as O2016-672. Ordinance O2016-672 passed at the City Council meeting of March 16, 2016.

SECTION 5. Section 4-60-022 of the Municipal Code of Chicago is hereby amended by deleting the language struck through and inserting the underscored language, as follows:

4-60-022 Restrictions on additional licenses.
Subject to the provisions of subsection 4-60-021(c), no additional license shall be issued for the sale of alcoholic liquor, for consumption on the premises within the following areas:

(Omitted text is unaffected by this ordinance)

(~~1.65~~ 32.35) On the west side of Damen Avenue, from Wellington Avenue to Diversey Avenue.

(~~1.75~~ 32.36) On the west side of Ashland Avenue, from North Avenue to Bloomingdale Avenue.

(~~1.76~~ 32.37) On Marshfield Avenue, from North Avenue to Bloomingdale Avenue.

(~~26.1~~ 32.38) On Belmont Avenue, from Leavitt Street to Western Avenue.

(~~26.14~~ 32.39) On the south side of Armitage Avenue, from Oakley Avenue to Western Avenue; and on both sides of Armitage Avenue, from Western Avenue to Campbell Avenue.

(~~35.7~~ 32.40) On West Diversey Avenue, from the John F. Kennedy Expressway to North California Avenue, and on North Fairfield Avenue from West Schubert Avenue to West Diversey Avenue.

(~~35.14~~ 32.41) On West Fullerton Avenue, from North Sacramento Avenue to North Albany Avenue, and on North Albany Avenue from West Medill Avenue to West Altgeld Street.

(~~35.25~~ 32.42) On North Milwaukee Avenue, from North Sacramento Avenue to West Logan Boulevard.

(~~35.35~~ 32.43) On the east side of North Kedzie Avenue, from West Dickens Avenue to West Belden Avenue.

(~~35.36~~ 32.44) On the west side of North Kedzie Avenue, from West Belden Avenue to West Altgeld Street; and on both sides of North Kedzie Avenue, from West Altgeld Street to the south line of West Wrightwood Avenue/West Logan Boulevard.

(~~35.50~~ 32.45) On Logan Boulevard, from Western Avenue to Rockwell Street.

(~~35.51~~ 32.46) On Logan Boulevard, from Rockwell Street to Francisco Avenue.

(~~35.52~~ 32.47) On California Avenue, from Diversey Avenue to Logan Boulevard.

(~~1.57~~ 33.205) On the south side of Belmont Avenue, from Rockwell Street to California Avenue.

(~~26.41~~ 33.206) On California Avenue, from Wellington Avenue to Diversey Avenue.

(~~39.34~~ 33.207) On the north side of West Lawrence Avenue, from North Kedzie Avenue to North Kimball Avenue.

(~~39.50~~ 33.208) On the west side of North Kedzie Avenue, from West Argyle Street to West Berwyn Avenue.

(~~39.51~~ 33.209) On North Kimball Avenue, from West Lawrence Avenue to West Argyle Street.

(~~31.28~~ 35.86) On both sides of North Pulaski Road, from West Palmer Street to West Belden Avenue, and on the west side of North Pulaski Road, from West Belden Avenue to West Fullerton Avenue.

(~~31.29~~ 35.87) On the west side of North Pulaski Road, from West Fullerton Avenue to West Wrightwood Avenue.

(~~33.101~~ 35.88) On the east side of Lawndale Avenue, from Montrose Avenue to Belle Plaine Avenue.

(~~33.104~~ 35.89) On Monticello Avenue, from Wilson Avenue to Sunnyside Avenue; and on the east side of Monticello Avenue, from Sunnyside Avenue to Montrose Avenue.

(~~33.105~~ 35.90) On Monticello Avenue, from Montrose Avenue to Berteau Avenue.

(~~33.106~~ 35.91) On Monticello Avenue, from Berteau Avenue to Irving Park Road.

(~~33.111~~ 35.92) On Central Park Avenue, from Montrose Avenue to Berteau Avenue.

(~~33.117~~ 35.93) On Drake Avenue, from Montrose Avenue to Berteau Avenue.

(~~33.118~~ 35.94) On Drake Avenue, from Berteau Avenue to Irving Park Road.

(~~33.122~~ 35.95) On St. Louis Avenue, from Montrose Avenue to Berteau Avenue.

(~~33.123~~ 35.96) On St. Louis Avenue, from Berteau Avenue to Irving Park Road.

(~~33.127~~ 35.97) On Bernard Avenue, from Montrose Avenue to Berteau Avenue.

(~~33.128~~ 35.98) On Bernard Avenue, from Berteau Avenue to Irving Park Road.

(~~39.36~~ 35.99) On the north side of West Lawrence Avenue, from North Central Park Avenue to North Lawndale Avenue, and on both sides of West Lawrence Avenue, from North Lawndale Avenue to North Hamlin Avenue.

(~~39.37~~ 35.100) On West Lawrence Avenue, from North Hamlin Avenue to North Pulaski Road.

(~~39.42~~ 35.101) On the west side of North Lawndale Avenue, from West Sunnyside Avenue to West Wilson Avenue, and on West Wilson Avenue, from North Lawndale Avenue to North Hamlin Avenue.

(~~39.44~~ 35.102) On West Montrose Avenue, from North Lawndale Avenue to North Springfield Avenue.

(~~31.23~~ 36.1) On West Armitage Avenue, from the Chicago & Northwestern Railroad right-of-way to North Cicero Avenue.

(~~31.24~~ 36.2) On West Armitage Avenue, from North Cicero Avenue to North Leclaire Avenue.

(~~31.27~~ 36.3) On the northeast side of West Grand Avenue, from North Cicero Avenue to North Leclaire Avenue.

(~~31.35~~ 36.4) On North Cicero Avenue, from West Grand Avenue to West Armitage Avenue.

(~~31.36~~ 36.5) On North Cicero Avenue, from West Armitage Avenue to West Palmer Street.

(~~37.4~~ 36.6) On the south side of West Fullerton Avenue, from North Marmora Avenue to North McVicker Avenue, and on North Austin Avenue, from West Belden Avenue to West Fullerton Avenue.

(~~37.9~~ 36.7) On the southwest side of West Grand Avenue, from North Cicero Avenue to the west line of North Leclaire Avenue.

(~~37.12~~ 36.8) On the northeast side of West Grand Avenue, from North Mango Avenue to North McVicker Avenue.

(~~37.46~~ 36.9) On North Laramie Avenue, from West Grand Avenue to West Palmer Street.

(~~37.55~~ 36.10) On the east side of North Central Avenue, from West Grand Avenue to West Palmer Street, and on both sides of North Central Avenue, from West Palmer Street to West Fullerton Avenue.

(~~37.56~~ 36.11) On North Mango Avenue, from West Palmer Street to West Fullerton Avenue.

(~~38.31~~ 36.12) On Addison Street, from Long Avenue to Central Avenue.

(~~38.32~~ 36.13) On Addison Street, from Central Avenue to Menard Avenue.

(~~38.33~~ 36.14) On Addison Street, from Menard Avenue to Austin Avenue.

(~~38.34~~ 36.15) On Addison Street, from Austin Avenue to Melvina Avenue.

(~~38.35~~ 36.16) On Addison Street, from Melvina Avenue to Narragansett Avenue.

(~~38.55~~ 36.17) On Central Avenue, from Roscoe Street to Addison Street.

(~~38.56~~ 36.18) On Central Avenue, from Addison Street to Grace Street.

(~~38.62~~ 36.19) On Austin Avenue, from Roscoe Street to Addison Street.

(~~38.63~~ 36.20) On Austin Avenue, from Addison Street to Grace Street.

(~~27.105~~ 37.71) On Augusta Boulevard, from Hamlin Avenue to Pulaski Road.

(~~27.115~~ 37.72) On Chicago Avenue, from Hamlin Avenue to Pulaski Road.

(~~27.251~~ 37.73) On the east side of Pulaski Road, from Ohio Street to Chicago Avenue.

(~~27.255~~ 37.74) On Harding Avenue, from Ohio Street to Chicago Avenue; and on Ontario Street and on Fry Street, both from Harding Avenue to Pulaski Road.

(~~27.256~~ 37.75) On Harding Avenue, from Chicago Avenue to Augusta Boulevard.

(~~27.257~~ 37.76) On Harding Avenue, from Augusta Boulevard to Division Street.

(~~27.259~~ 37.77) On Springfield Avenue, from Ohio Street to Chicago Avenue.

(~~27.260~~ 37.78) On Springfield Avenue, from Chicago Avenue to Augusta Boulevard.

(~~45.1~~ 38.79) On Montrose Avenue, from Linder Avenue to Laramie Avenue; and on Linder Avenue, from Montrose Avenue to Cullom Avenue.

(~~38.78~~ 39.91) On West Montrose Avenue, from North Kenneth Avenue to North Keeler Avenue.

(~~50.104~~ 39.92) On the east side of Ridgeway Avenue, from Granville Avenue to Devon Avenue.

(~~33.13~~ 40.15) On the south side of Lawrence Avenue, from Francisco Avenue to Rockwell Street.

(~~47.22~~ 40.16) On Damen Avenue, from Lawrence Avenue to Argyle Street.

(~~47.23~~ 40.17) On Damen Avenue, from Argyle Street to Foster Avenue.

(~~47.24~~ 40.18) On Foster Avenue, from Ashland Avenue to Wolcott Avenue.

(~~47.25~~ 40.19) On Foster Avenue, from Wolcott Avenue to Leavitt Street.

(~~47.26~~ 40.20) On Foster Avenue, from Leavitt Street to Western Avenue.

(~~47.43~~ 40.21) On Lincoln Avenue, from Ainslie Street to Winnemac Avenue.

(~~47.56~~ 40.22) On Ravenswood Avenue, from Winnemac Avenue to Foster Avenue.

(~~47.66~~ 40.23) On Western Avenue, from Lawrence Avenue to Winnemac Avenue.

(~~47.67~~ 40.24) On Western Avenue, from Winnemac Avenue to Foster Avenue.

(~~47.74~~ 40.25) On Lawrence Avenue, from Rockwell Street to Western Avenue.

(~~47.75~~ 40.26) On the south side of Gunnison Street, from Rockwell Street to Western Avenue; and on Lincoln Avenue, from Gunnison Street to Western Avenue.

(~~47.76~~ 40.27) On Leland Avenue, from Virginia Avenue to Rockwell Street; and on Washtenaw Avenue and on Talman Avenue, both from Leland Avenue to Lawrence Avenue.

(~~47.77~~ 40.28) On Leland Avenue, from Rockwell Street to Western Avenue; and on Campbell Avenue and on Artesian Avenue, both from Leland Avenue to Lawrence Avenue.

(~~47.80~~ 40.29) On Virginia Avenue, from Lawrence Avenue to Wilson Avenue; and on Giddings Street, from Virginia Avenue to Washtenaw Avenue.

(~~48.28~~ 40.30) On the west side of Clark Street, from Foster Avenue to Carmen Avenue; and on the east side of Clark Street, from Foster Avenue to Winona Street and on the south side of Foster Avenue, from Clark Street to Ashland Avenue; and on the east side of Ashland Avenue, from Foster Avenue to Winona Street.

(~~50.26~~ 40.31) On the west side of Ravenswood Avenue, from Granville Avenue to Devon Avenue.

(~~50.63~~ 40.32) On the north side of Peterson Avenue, from Campbell Avenue to Rockwell Street.

(~~50.64~~ 40.33) On the north side of Peterson Avenue, from Rockwell Street to Washtenaw Avenue.

(~~50.65~~ 40.34) On the north side of Peterson Avenue, from Washtenaw Avenue to California Avenue.

(~~50.78~~ 40.35) On the west side of Ridge Avenue, from just north of Granville Avenue to Thome Avenue, thence on both sides of Ridge Avenue, from Thome Avenue to Devon Avenue.

(~~50.223~~ 40.36) On the north side of Granville Avenue, from Leavitt Street to Ravenswood Avenue.

(~~50.238~~ 40.37) On Rockwell Street, from Peterson Avenue to Rosemont Avenue.

(~~50.240~~ 40.38) On the west side of Campbell Avenue, from Peterson Avenue to Glenlake Avenue; thence on Campbell Avenue, from Glenlake Avenue to Rosemont Avenue.

(~~50.242~~ 40.39) On the west side of Oakley Avenue, from Glenlake Avenue to Granville Avenue; thence on Oakley Avenue, from Granville Avenue to Rosemont Avenue; and on Leavitt Street, from Granville Avenue to Rosemont Avenue.

(~~27.79~~ 42.35) On Milwaukee Avenue, from Lake Street to Kinzie Street.

(~~27.172~~ 42.36) On Wayman Street, from Jefferson Street to Union Avenue; and on Union Avenue, from Fulton Street to Kinzie Street.

(~~27.173~~ 42.37) On Wayman Street, from Union Avenue to Halsted Street.

(~~27.174~~ 42.38) On Fulton Street, from the north branch of the Chicago River to Halsted Street.

(~~27.225~~ 42.39) On the north side of Madison Street, from the north branch of the Chicago River to Clinton Street; and on both sides of Madison Street, from Clinton Street to Halsted Street.

(~~27.396~~ 42.40) On Desplaines Street, from Madison Street to Lake Street; and on Warren Drive and on Court Place, both from Desplaines Street to the John F. Kennedy Expressway (I-90).

(~~32.28~~ 43.67) On both sides of Webster Avenue, from Sheffield Avenue to Seminary Avenue; and on the south side of Webster Avenue, from Seminary Avenue to Racine Avenue.

(Omitted text is unaffected by this ordinance)

SECTION 6. Section 4-60-023 of the Municipal Code of Chicago is hereby amended by deleting the language struck through and inserting the underscored language, as follows:

4-60-023 Restrictions on additional package goods licenses.
Subject to the provisions of subsection 4-60-021(c), no additional package goods license shall be issued for any premises located within the following areas:

(Omitted text is unaffected by this ordinance)

(~~1.72~~ 32.28) On Western Avenue, from Diversey Avenue to Logan Boulevard.

(~~1.81~~ 32.29) On the west side of Ashland Avenue, from North Avenue to Bloomingdale Avenue.

(~~1.82~~ 32.30) On Marshfield Avenue, from North Avenue to Bloomingdale Avenue.

(~~26.1~~ 32.31) On Belmont Avenue, from Leavitt Street to Western Avenue.

(~~26.14~~ 32.32) On the south side of Armitage Avenue, from Oakley Avenue to Western Avenue; and on both sides of Armitage Avenue, from Western Avenue to Campbell Avenue.

(~~26.27~~ 32.33) On the west side of Damen Avenue, from Wellington Avenue to Diversey Avenue.

(~~26.46~~ 32.34) On both sides of Milwaukee Avenue, from Western Avenue to Oakley Avenue; and on the south side of Milwaukee Avenue, from Oakley Avenue to Leavitt Street.

(~~35.7~~ 32.35) On West Diversey Avenue, from the John F. Kennedy Expressway to North California Avenue, and on North Fairfield Avenue, from West Schubert Avenue to West Diversey Avenue.

(~~35.14~~ 32.36) On West Fullerton Avenue, from North Sacramento Avenue to North Albany Avenue; and on North Albany Avenue, from West Medill Avenue to West Altgeld Street.

(~~35.25~~ 32.37) On North Milwaukee Avenue, from North Sacramento Avenue to West Logan Boulevard.

(~~35.33~~ 32.38) On North California Avenue, from West Logan Boulevard to North Avondale Avenue.

(~~35.35~~ 32.39) On the east side of North Kedzie Avenue, from West Dickens Avenue to West Belden Avenue.

(~~35.36~~ 32.40) On the west side of North Kedzie Avenue, from West Belden Avenue to West Altgeld Street, and on both sides of North Kedzie Avenue, from West Altgeld Street to the south line of West Wrightwood Avenue/West Logan Boulevard.

(~~35.50~~ 32.41) On Logan Boulevard, from Western Avenue to Rockwell Street.

(~~35.51~~ 32.42) On Logan Boulevard, from Rockwell Street to Francisco Avenue.

(~~35.52~~ 32.43) On North California Avenue, from West Diversey Avenue to West Logan Boulevard.

(~~1.60~~ 33.207) On the south side of Belmont Avenue, from Rockwell Street to California Avenue.

(~~1.77~~ 33.208) On the east side of California Avenue, from Belmont Avenue to Wellington Avenue.

(~~26.41~~ 33.209) On California Avenue, from Wellington Avenue to Diversey Avenue.

(~~39.34~~ 33.210) On the north side of West Lawrence Avenue, from North Kedzie Avenue to North Kimball Avenue.

(~~39.49~~ 33.211) On the west side of North Kedzie Avenue, from West Lawrence Avenue to West Argyle Street.

(~~39.51~~ 33.212) On North Kimball Avenue, from West Lawrence Avenue to West Argyle Street.

(~~30.38~~ 35.85) On West Armitage Avenue from North Lowell Avenue to North Kedvale Avenue.

(~~31.28~~ 35.86) On both sides of North Pulaski Road, from West Palmer Street to West Belden Avenue, and on the west side of North Pulaski Road, from West Belden Avenue to West Fullerton Avenue.

(~~33.67~~ 35.87) On Cullom Avenue, from Lawndale Avenue to Kimball Avenue.

(~~33.71~~ 35.88) On Berteau Avenue, from Lawndale Avenue to Kimball Avenue.

(~~33.75~~ 35.89) On Belle Plaine Avenue, from Lawndale Avenue to Kimball Avenue.

(~~33.101~~ 35.90) On the east side of Lawndale Avenue, from Montrose Avenue to Belle Plaine Avenue.

(~~33.104~~ 35.91) On Monticello Avenue, from Wilson Avenue to Sunnyside Avenue; and on the east side of Monticello Avenue, from Sunnyside Avenue to Montrose Avenue.

(~~33.105~~ 35.92) On Monticello Avenue, from Montrose Avenue to Berteau Avenue.

(~~39.36~~ 35.93) On the north side of West Lawrence Avenue, from North Central Park Avenue to North Lawndale Avenue, and on both sides of West Lawrence Avenue, from North Lawndale Avenue to North Hamlin Avenue.

(~~39.37~~ 35.94) On West Lawrence Avenue, from North Hamlin Avenue to North Pulaski Road.

(~~39.42~~ 35.95) On the west side of North Lawndale Avenue, from West Sunnyside Avenue to West Wilson Avenue, and on West Wilson Avenue, from North Lawndale Avenue to North Hamlin Avenue.

(~~39.43~~ 35.96) On West Wilson Avenue, from North Hamlin Avenue to North Pulaski Road.

~~(36)~~

(~~2.46~~ 36.6) On the north side of 16th Street, from Loomis Street to Ashland Avenue.

(~~29.11~~ 36.7) On Belden Avenue, from Austin Avenue to Meade Avenue; and on Palmer Street, from Meade Avenue to Melvina Avenue.

(~~29.17~~ 36.8) On Grand Avenue, from Melvina Avenue to Narragansett Avenue.

(~~29.42~~ 36.9) On McVicker Avenue, from Fullerton Avenue to Dickens Avenue.

(~~29.43~~ 36.10) On Meade Avenue, from Fullerton Avenue to Dickens Avenue.

(~~29.44~~ 36.11) On Moody Avenue, from Fullerton Avenue to Dickens Avenue.

(~~29.45~~ 36.12) On Melvina Avenue, from Fullerton Avenue to Dickens Avenue.

(~~29.46~~ 36.13) On Merrimac Avenue, from Fullerton Avenue to Dickens Avenue.

(~~29.47~~ 36.14) On Mobile Avenue, from Fullerton Avenue to Dickens Avenue.

(~~29.48~~ 36.15) On Mulligan Avenue, from Fullerton Avenue to Dickens Avenue.

(~~29.49~~ 36.16) On the east side of Narragansett Avenue, from Fullerton Avenue to Dickens Avenue.

(~~31.23~~ 36.17) On West Armitage Avenue, from the Chicago & Northwestern Railroad right-of-way to North Cicero Avenue.

(~~31.24~~ 36.18) On West Armitage Avenue, from North Cicero Avenue to North Leclaire Avenue.

(~~31.27~~ 36.19) On the northeast side of West Grand Avenue, from North Cicero Avenue to North Leclaire Avenue.

(~~31.35~~ 36.20) On North Cicero Avenue, from West Grand Avenue to West Armitage Avenue.

(~~31.36~~ 36.21) On North Cicero Avenue, from West Armitage Avenue to West Palmer Street.

(~~31.37~~ 36.22) On North Cicero Avenue, from West Palmer Street to West Fullerton Avenue.

(~~31.42~~ 36.23) On the east side of North Laramie Avenue, from West Palmer Street to West Fullerton Avenue.

(~~37.9~~ 36.24) On the southwest side of West Grand Avenue, from North Cicero Avenue to the west line of North Leclaire Avenue.

(~~37.10~~ 36.25) On West Grand Avenue, from the west line of North Leclaire Avenue to North Long Avenue.

(~~37.46~~ 36.26) On North Laramie Avenue, from West Grand Avenue to West Palmer Street.

(~~37.47~~ 36.27) On North Laramie Avenue, from West Palmer Street to West Fullerton Avenue.

(~~37.55~~ 36.28) On the east side of North Central Avenue, from West Grand Avenue to West Palmer Street, and on both sides of North Central Avenue, from West Palmer Street to West Fullerton Avenue.

(~~37.56~~ 36.29) On North Mango Avenue, from West Palmer Street to West Fullerton Avenue.

(~~38.31~~ 36.30) On Addison Street, from Long Avenue to Central Avenue.

(~~38.32~~ 36.31) On Addison Street, from Central Avenue to Menard Avenue.

(~~38.33~~ 36.32) On Addison Street, from Menard Avenueto Austin Avenue.

(~~38.34~~ 36.33) On Addison Street, from Austin Avenue to Melvina Avenue.

(~~38.35~~ 36.34) On Addison Street, from Melvina Avenue to Narragansett Avenue.

(~~38.55~~ 36.35) On Central Avenue, from Roscoe Street to Addison Street.

(~~38.62~~ 36.36) On Austin Avenue, from Roscoe Street to Addison Street.

(~~27.105~~ 37.73) On Augusta Boulevard, from Hamlin Avenue to Pulaski Road.

(~~27.108~~ 37.74) On Iowa Street, from Hamlin Avenue to Pulaski Road.

(~~27.115~~ 37.75) On Chicago Avenue, from Hamlin Avenue to Pulaski Road.

(~~27.134~~ 37.76) On the north side of Ohio Street, from Hamlin Avenue to Pulaski Road.

(~~27.251~~ 37.77) On the east side of Pulaski Road, from Ohio Street to Chicago Avenue.

(~~27.252~~ 37.78) On the east side of Pulaski Road, from Chicago Avenue to Augusta Boulevard.

(~~27.255~~ 37.79) On Harding Avenue, from Ohio Street to Chicago Avenue; and on Ontario Street and on Fry Street, both from Harding Avenue to Pulaski Road.

(~~27.256~~ 37.80) On Harding Avenue, from Chicago Avenue to Augusta Boulevard.

(~~27.257~~ 37.81) On Harding Avenue, from Augusta Boulevard to Division Street.

(~~27.259~~ 37.82) On Springfield Avenue, from Ohio Street to Chicago Avenue.

(~~27.261~~ 37.83) On Springfield Avenue, from Augusta Boulevard to Grand Avenue.

(~~36.1~~ 38.79) On Forest Preserve Avenue, from Irving Park Road to Olcott Avenue.

(~~36.2~~ 38.80) On Forest Preserve Avenue, from Olcott Avenue to Oriole Avenue; and on the north side of Forest Preserve Avenue, from Oriole Avenue to Ottawa Avenue.

(~~45.1~~ 38.81) On Montrose Avenue, from Linder Avenue to Laramie Avenue; and on Linder Avenue, from Montrose Avenue to Cullom Avenue.

(~~38.78~~ 39.91) On West Montrose Avenue, from North Kenneth Avenue to North Keeler Avenue.

(~~50.104~~ 39.92) On the east side of Ridgeway Avenue, from Granville Avenue to Devon Avenue.

(~~47.22~~ 40.48) On Damen Avenue, from Lawrence Avenue to Argyle Street.

(~~47.23~~ 40.49) On Damen Avenue, from Argyle Street to Foster Avenue.

(~~47.25~~ 40.50) On Foster Avenue, from Wolcott Avenue to Leavitt Street.

(~~47.26~~ 40.51) On Foster Avenue, from Leavitt Street to Western Avenue.

(~~47.43~~ 40.52) On Lincoln Avenue, from Ainslie Street to Winnemac Avenue.

(~~47.66~~ 40.53) On Western Avenue, from Lawrence Avenue to Winnemac Avenue.

(~~47.74~~ 40.54) On Lawrence Avenue, from Rockwell Street to Western Avenue.

(~~47.75~~ 40.55) On the south side of Gunnison Street, from Rockwell Street to Western Avenue; and on Lincoln Avenue, from Gunnison Street to Western Avenue.

(~~47.80~~ 40.56) On Virginia Avenue, from Lawrence Avenue to Wilson Avenue; and on Giddings Street, from Virginia Avenue to Washtenaw Avenue.

(~~48.28~~ 40.57) On the north side of Granville Avenue, from Sheridan Road to the Chicago Transit Authority (Howard Line) right-of-way; and on the east side of Ashland Avenue, from Foster Avenue to Winona Street.

(~~50.26~~ 40.58) On the west side of Ravenswood Avenue, from Granville Avenue to Devon Avenue.

(~~50.63~~ 40.59) On the north side of Peterson Avenue, from Campbell Avenue to Rockwell Street.

(~~50.64~~ 40.60) On the north side of Peterson Avenue, from Rockwell Street to Washtenaw Avenue.

(~~50.65~~ 40.61) On the north side of Peterson Avenue, from Washtenaw Avenue to California Avenue.

(~~50.78~~ 40.62) On the west side of Ridge Avenue, from just north of Granville Avenue to Thome Avenue, thence on both sides of Ridge Avenue, from Thome Avenue to Devon Avenue.

(~~50.201~~ 40.63) On the north side of Glenlake Avenue, from Campbell Avenue to Western Avenue.

(~~50.223~~ 40.64) On the north side of Granville Avenue, from Leavitt Street to Ravenswood Avenue.

(~~50.238~~ 40.65) On Rockwell Street, from Peterson Avenue to Rosemont Avenue.

(~~50.242~~ 40.66) On the west side of Oakley Avenue, from Glenlake Avenue to Granville Avenue, thence on Oakley Avenue, from Granville Avenue to Rosemont Avenue, and on Leavitt Street, from Granville Avenue to Rosemont Avenue.

~~(42)~~

(~~27.172~~ 42.5) On Wayman Street, from Jefferson Street to Union Avenue; and on Union Avenue, from Fulton Street to Kinzie Street.

(~~27.173~~ 42.6) On Wayman Street, from Union Avenue to Halsted Street.

(~~27.198~~ 42.7) On Lake Street, from the north branch of the Chicago River to Halsted Street.

(~~27.396~~ 42.8) On Desplaines Street, from Madison Street to Lake Street; and on Warren Drive and on Court Place, both from Desplaines Street to the John F. Kennedy Expressway (I-90).

~~(43)~~

(Omitted text is unaffected by this ordinance)

SECTION 7. This ordinance shall be in full force and effect from and after its passage and publication.

Emma Mitts
Alderman, 37th Ward

City of Chicago

O2016-2649

Office of the City Clerk

Document Tracking Sheet

Meeting Date:	4/13/2016
Sponsor(s):	Smith (43)
Type:	*Ordinance*
Title:	Amendment of Municipal Code Section 4-60-022 (43.8) to disallow additional alcoholic liquor licenses on portion(s) of W Fullerton Ave
Committee(s) Assignment:	Committee on License and Consumer Protection

Committee on License and Consumer Protection
April 13, 2016
City Council

ORDINANCE

BE IT ORDAINED BY THE CITY COUNCIL OF THE CITY OF CHICAGO:

SECTION 1. The City Council finds that the areas described in Section 2 of this ordinance are adversely affected by the over-concentration of businesses licensed to sell alcoholic liquor within and near the areas.

SECTION 2. Section 4-60-022 of the Municipal Code of Chicago is hereby amended by inserting the underscored language as a new subsection 4-60-022 (43.8), as follows:

4-60-022 Restrictions on additional licenses.

Subject to the provisions of subsection 4-60-021(c), no additional license shall be issued for the sale of alcoholic liquor, for consumption on the premises within the following areas:

(Omitted text is unaffected by this ordinance)

(43.8) On Fullerton Avenue, from Halsted Street to Sheffield Avenue.

(Omitted text is unaffected by this ordinance)

SECTION 3. This ordinance shall be in force and effect upon passage and publication.

MICHELE SMITH
Alderman, 43rd Ward

City of Chicago

O2016-2643

Office of the City Clerk

Document Tracking Sheet

Meeting Date:	4/13/2016
Sponsor(s):	Burnett (27)
Type:	Ordinance
Title:	Amendment of Municipal Code Section 4-60-023 to allow additional package goods licenses on portion(s) of N Crosby St
Committee(s) Assignment:	Committee on License and Consumer Protection

Comm. on License
April 13, 2016

ORDINANCE

BE IT ORDAINED BY THE CITY COUNCIL OF THE CITY OF CHICAGO:

SECTION 1. Section 4-60-023 of the Municipal Code of Chicago is hereby amended by deleting the language struck through, as follows:

4-60-023 Restrictions on additional licenses.

Subject to the provisions of subsection 4-60-021(c), no additional package goods license shall be issued for any premises located within the following areas:

(Omitted text is unaffected by this ordinance)

~~(27.47) On Crosby Street, from Larrabee Street to Hobbie Street; and on Hobbie Street, from Larrabee Street to Kingsbury Street; and on Elm Street, from Larrabee Street to Crosby Street; and on Howe Street, from Elm Street to Division Street.~~

(Omitted text is unaffected by this ordinance)

SECTION 2. This ordinance shall be in force and effect upon passage and publication.

Walter Burnett, Jr.
Alderman, 27th Ward

City of Chicago

O2016-2640

Office of the City Clerk

Document Tracking Sheet

Meeting Date:	4/13/2016
Sponsor(s):	Laurino (39)
Type:	Ordinance
Title:	Amendment of Municipal Code Section 4-60-023 (39.88) to allow additional package goods licenses on portion(s) of N Elston Ave
Committee(s) Assignment:	Committee on License and Consumer Protection

April 13, 2016
License

ORDINANCE

BE IT ORDAINED BY THE CITY COUNCIL OF THE CITY OF CHICAGO:

SECTION 1. Section 4-60-023 of the Municipal Code of Chicago is hereby amended by deleting the language struck through, as follows:

4-60-023 Restrictions on additional licenses.

Subject to the provisions of subsection 4-60-021(c), no additional package goods license shall be issued for any premises located within the following areas:

(Omitted text is unaffected by this ordinance)

~~(**39.88**) On North Elston Avenue, from North Kentucky Avenue to North Cicero Avenue.~~

(Omitted text is unaffected by this ordinance)

SECTION 2. This ordinance shall be in force and effect upon passage and publication.

Margaret Laurino
Alderman, 39th Ward

City of Chicago

O2016-3328

Office of the City Clerk

Document Tracking Sheet

Meeting Date:	4/13/2016
Sponsor(s):	Reilly (42)
Type:	Ordinance
Title:	Amendment of Municipal Code Section 4-60-023 (42.2.) to allow additional package goods licenses on portion(s) of N Canal St
Committee(s) Assignment:	Committee on License and Consumer Protection

Committee on License and Consumer Protection
City Council Meeting, April 13, 2016
Alderman Brendan Reilly, 42nd Ward
Committee on License

ORDINANCE

BE IT ORDAINED BY THE CITY COUNCIL OF THE CITY OF CHICAGO:

SECTION 1. Section 4-60-023 of the Municipal Code of Chicago is hereby amended by deleting the language struck through, as follows:

4-60-023 Restrictions on additional package goods licenses.

Subject to the provisions of subsection 4-60-021(c), no additional package goods license shall be issued for any premises located within the following areas:


(Omitted text is unaffected by this ordinance)

~~(42.2) On Canal Street, from Lake Street to Kinzie Street.~~

(Omitted text is unaffected by this ordinance)

SECTION 3. This ordinance shall be in force and effect upon passage and approval.

Brendan Reilly
Alderman, 42nd Ward

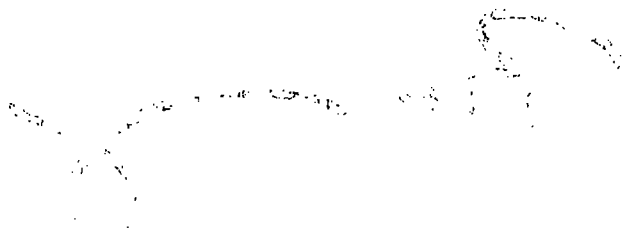

City of Chicago

O2016-2672

Office of the City Clerk

Document Tracking Sheet

Meeting Date:	4/13/2016
Sponsor(s):	Solis (25)
Type:	Ordinance
Title:	Amendment of Municipal Code Section 4-60-023 (25.73) to disallow additional package goods licenses on portion(s) of W Cermak Rd
Committee(s) Assignment:	Committee on License and Consumer Protection

ORDINANCE

BE IT ORDAINED BY THE CITY COUNCIL OF THE CITY OF CHICAGO:

SECTION 1. The City Council finds that the areas described in Section 2 of this ordinance are adversely affected by the over-concentration of businesses licensed to sell alcoholic liquor within and near the areas.

SECTION 2. Section 4-60-023 of the Municipal Code of Chicago is hereby amended by replacing subsection 4-60-023 (25.73), which was previously deleted as shown in the Journal of Proceedings of March 10, 2005 at page 86565, with the following underscored text:

4-60-023 (25.73) On Cermak Road, from Wood Street to Damen Avenue.

SECTION 3. This ordinance shall be in full force and effect from and after its passage and publication.

Daniel Solis
Alderman, 25th Ward

City of Chicago

O2016-2692

Office of the City Clerk

Document Tracking Sheet

Meeting Date:	4/13/2016
Sponsor(s):	Moreno (1)
Type:	Ordinance
Title:	Exemption from physical barrier requirement for commercial driveway alley access for Nomida LLC - 2018 W Le Moyne St
Committee(s) Assignment:	Committee on Transportation and Public Way

BE IT ORDAINED BY THE CITY COUNCIL OF THE CITY OF CHICAGO:

SECTION 1. Per Section 10-20-430 of the Municipal Code of Chicago, the Director of Revenue is hereby authorized and directed to exempt **Nomdia, LLC** from the provisions requiring barriers as a prerequisite to prohibit alley ingress and egress into **2018 West LeMoyne Street.**

SECTION 2. This ordinance shall be in force and take effect from and after its passage and publication.

Proco Joe Moreno
Alderman, 1st Ward

City of Chicago

O2016-2712

Office of the City Clerk

Document Tracking Sheet

Meeting Date:	4/13/2016
Sponsor(s):	Moreno (1)
Type:	Ordinance
Title:	Exemption from physical barrier requirement for commercial driveway alley access for Nomida LLC - 2024 W Le Moyne St
Committee(s) Assignment:	Committee on Transportation and Public Way

BE IT ORDAINED BY THE CITY COUNCIL OF THE CITY OF CHICAGO:

SECTION 1. Per Section 10-20-430 of the Municipal Code of Chicago, the Director of Revenue is hereby authorized and directed to exempt **Nomdia, LLC** from the provisions requiring barriers as a prerequisite to prohibit alley ingress and egress into **2024 West LeMoyne Street.**

SECTION 2. This ordinance shall be in force and take effect from and after its passage and publication.

Proco Joe Moreno
Alderman, 1st Ward

City of Chicago

O2016-2713

Office of the City Clerk

Document Tracking Sheet

Meeting Date:	4/13/2016
Sponsor(s):	Moreno (1)
Type:	Ordinance
Title:	Exemption from physical barrier requirement for commercial driveway alley access for Nomida LLC - 2028 W Le Moyne St
Committee(s) Assignment:	Committee on Transportation and Public Way

BE IT ORDAINED BY THE CITY COUNCIL OF THE CITY OF CHICAGO:

SECTION 1. Per Section 10-20-430 of the Municipal Code of Chicago, the Director of Revenue is hereby authorized and directed to exempt **Nomdia, LLC** from the provisions requiring barriers as a prerequisite to prohibit alley ingress and egress into **2028 West LeMoyne Street.**

SECTION 2. This ordinance shall be in force and take effect from and after its passage and publication.

Proco Joe Moreno
Alderman, 1st Ward

City of Chicago

O2016-2715

Office of the City Clerk

Document Tracking Sheet

Meeting Date:	4/13/2016
Sponsor(s):	Moreno (1)
Type:	Ordinance
Title:	Exemption from physical barrier requirement for commercial driveway alley access for Caterpillar Care
Committee(s) Assignment:	Committee on Transportation and Public Way

BE IT ORDAINED BY THE CITY COUNCIL OF THE CITY OF CHICAGO:

SECTION 1. Per Section 10-20-430 of the Municipal Code of Chicago, the Director of Revenue is hereby authorized and directed to exempt **Caterpillar Care** from the provisions requiring barriers as a prerequisite to prohibit alley ingress and egress into **1701 West Chicago Avenue**.

SECTION 2. This ordinance shall be in force and take effect from and after its passage and publication.

Proco Joe Moreno
Alderman, 1st Ward

City of Chicago

O2016-2717

Office of the City Clerk

Document Tracking Sheet

Meeting Date:	4/13/2016
Sponsor(s):	Dowell (3)
Type:	Ordinance
Title:	Exemption from physical barrier requirement for commercial driveway alley access George Sollitt Construction Company
Committee(s) Assignment:	Committee on Transportation and Public Way

Committee on Transportation and the Public Way
City Council Meeting April 13, 2016
Alderman Pat Dowell, 3rd Ward
Alley Access Ordinance

BE IT ORDAINED BY THE CITY COUNCIL OF THE CITY OF CHICAGO:

SECTION 1. Pursuant to Section 10-20-430 of the Municipal Code of the City of Chicago, the Commissioner of the Department of Transportation is hereby authorized and directed to exempt The George Sollitt Construction Co., of 4602 S. Wabash Avenue, Chicago, IL 60653, from the provisions requiring barriers as prerequisite to prohibit alley ingress and egress to parking facilities for the premise address.

SECTION 2. This ordnance shall take effect and be in force upon its passage and publication.

Pat Dowell
Alderman, 3rd Ward

City of Chicago

O2016-2722

Office of the City Clerk

Document Tracking Sheet

Meeting Date:	4/13/2016
Sponsor(s):	Dowell (3)
Type:	Ordinance
Title:	Exemption from physical barrier requirement for commercial driveway alley access for South Loop Living and Rehab LLC
Committee(s) Assignment:	Committee on Transportation and Public Way

Committee on Transportation and the Public Way
City Council Meeting April 13th, 2016
Alderman Pat Dowell, 3rd Ward
Alley Access Ordinance

BE IT ORDAINED BY THE CITY COUNCIL OF THE CITY OF CHICAGO:

SECTION 1. Pursuant to Section 10-20-430 of the Municipal Code of the City of Chicago, the Commissioner of the Department of Transportation is hereby authorized and directed to exempt South Loop Living and Rehab, LLC of 1725 S. Wabash Avenue, Chicago, IL 60616 from the Municipal Code provisions requiring barriers as prerequisite to prohibit alley ingress and egress to parking facilities for the premise address herein.

SECTION 2. This ordinance shall take effect and be in force upon its passage and publication.

Pat Dowell
Alderman, 3rd Ward

City of Chicago

O2016-2723

Office of the City Clerk

Document Tracking Sheet

Meeting Date:	4/13/2016
Sponsor(s):	Dowell (3)
Type:	Ordinance
Title:	Exemption from physical barrier requirement for commercial driveway alley access for George Sollitt Construction Co., The
Committee(s) Assignment:	Committee on Transportation and Public Way

Committee on Transportation and the Public Way
City Council Meeting April 13, 2016
Alderman Pat Dowell, 3rd Ward
Alley Access Ordinance

BE IT ORDAINED BY THE CITY COUNCIL OF THE CITY OF CHICAGO:

SECTION 1. Pursuant to Section 10-20-430 of the Municipal Code of the City of Chicago, the Commissioner of the Department of Transportation is hereby authorized and directed to exempt The George Sollitt Construction Co., of 4601 S. Michigan Avenue, Chicago, IL 60653, from the provisions requiring barriers as prerequisite to prohibit alley ingress and egress to parking facilities for the premise address.

SECTION 2. This ordnance shall take effect and be in force upon its passage and publication.

Pat Dowell
Alderman, 3rd Ward

City of Chicago

O2016-2725

Office of the City Clerk

Document Tracking Sheet

Meeting Date:	4/13/2016
Sponsor(s):	Dowell (3)
Type:	Ordinance
Title:	Exemption from physical barrier requirement for commercial driveway alley access for Standard Parking Plus Corporation/Donna D. Scali
Committee(s) Assignment:	Committee on Transportation and Public Way

ORDINANCE

BE IT ORDAINED BY THE CITY COUNCIL OF THE CITY OF CHICAGO:

SECTION 1. Section 10-20-430 of the Municipal Code of Chicago, Commissioner of Transportation is hereby authorized and directed to exempt Standard Parking Plus Corporation on behalf of Owner, Donna D. Scali from the provisions requiring barriers as a prerequisite to prohibit alley ingress and egress to parking facilities for Premise Address at 830 South Wabash.

SECTION 2. This ordinance shall take effect and be in force from and after its passage and publication.

Pat Dowell
Alderman, 3rd Ward
(On Behalf of the 4th Ward)

City of Chicago

O2016-2629

Office of the City Clerk

Document Tracking Sheet

Meeting Date:	4/13/2016
Sponsor(s):	Hairston (5)
Type:	Ordinance
Title:	Exemption from physical barrier requirement for commercial driveway alley access for Stonedry LLC
Committee(s) Assignment:	Committee on Transportation and Public Way

BE IT ORDAINED BY THE CITY COUNCIL OF THE CITY OF CHICAGO:

SECTION 1. Section 10-20-430 of the Municipal Code of Chicago, the Director of Revenue is hereby authorized and directed to exempt Stonedry, LLC at 1508 E. 69th St. from the provisions requiring barriers as a prerequisite to prohibit alley ingress and egress to parking facilities for premise address.

SECTION 2. This ordinance shall take effect and be in force from and after its passage and publication.

Leslie A. Hairston
Alderman, Fifth Ward

City of Chicago

O2016-2569

Office of the City Clerk

Document Tracking Sheet

Meeting Date:	4/13/2016
Sponsor(s):	Sadlowski Garza (10)
Type:	Ordinance
Title:	Exemption from physical barrier requirement for commercial driveway alley access for Clark Street Real Estate LLC
Committee(s) Assignment:	Committee on Transportation and Public Way

City Council Meeting
4/13/2016

BE IT ORDAINED BY THE CITY COUNCIL OF THE CITY OF CHICAGO:

Section 1. Pursuant to Section 10-20-430 of the Municipal Code of Chicago, the Commissioner of Transportation is hereby authorized and directed to exempt **Clark Street Real Estate, LLC, 980 North Michigan, Suite 1280, Chicago, Illinois 60611** from the provisions requiring barriers as a prerequisite to prohibit alley ingress and/or egress to a service drive and loading facilities at **9510-9522 South Torrence Avenue; 2615-2619 East 95th Street; 9519 South Colfax Avenue.**

Section 2. This ordinance shall take effect and be in force from and after its passage and publication.

RECEIVED
#3
2016 MAR 25 PM 1:09
OFFICE OF THE
CITY CLERK

Susan Sadlowski Garza 10th Ward

City of Chicago

O2016-2724

Office of the City Clerk

Document Tracking Sheet

Meeting Date:	4/13/2016
Sponsor(s):	Thompson (11)
Type:	Ordinance
Title:	Exemption from physical barrier requirement for commercial driveway alley access for Dugout Properties LLC
Committee(s) Assignment:	Committee on Transportation and Public Way

Direct Introduction:
April 13, 2016

BE IT ORDAINED BY THE CITY COUNCIL OF THE CITY OF CHICAGO:

SECTION 1. Section 10-20-430 of the Municipal Code of Chicago, the Commissioner of Transportation is hereby authorized and directed to exempt **Dugout Properties, LLC** at **3527 S. Wallace** from the provisions requiring barriers as a prerequisite to prohibit alley ingress and egress to parking facilities for Premise Address.

SECTION 2. This ordinance shall take effect and be in force from and after its passage and publication.

Patrick D. Thompson
Alderman, 11th Ward

City of Chicago

O2016-2727

Office of the City Clerk

Document Tracking Sheet

Meeting Date:	4/13/2016
Sponsor(s):	Thompson (11)
Type:	Ordinance
Title:	Exemption from physical barrier requirement for commercial driveway alley access for Lexington Homes
Committee(s) Assignment:	Committee on Transportation and Public Way

Direct Introduction:
April 13, 2016

BE IT ORDAINED BY THE CITY COUNCIL OF THE CITY OF CHICAGO:

SECTION 1. Section 10-20-430 of the Municipal Code of Chicago, the Commissioner of Transportation is hereby authorized and directed to exempt **Lexington Homes** at **3605-3617 S. Morgan St.,** from the provisions requiring barriers as a prerequisite to prohibit alley ingress and egress to parking facilities for Premise Address.

SECTION 2. This ordinance shall take effect and be in force from and after its passage and publication.

Patrick D. Thompson
Alderman, 11th Ward

City of Chicago

O2016-2634

Office of the City Clerk

Document Tracking Sheet

Meeting Date:	4/13/2016
Sponsor(s):	Scott, Jr. (24)
Type:	Ordinance
Title:	Exemption from physical barrier requirement for commercial driveway alley access for Grand Auto Spa
Committee(s) Assignment:	Committee on Transportation and Public Way

BE IT ORDAINED BY THE CITY COUNCIL OF CHICAGO:

SECTION 1. Section 10-20-430 of the Municipal Code of Chicago, the Commissioner of Transportation is hereby authorized and directed to exempt **Grand Auto Spa of 4722 West Harrison Street,** from the provisions requiring barriers as a prerequisite to prohibit alley ingress and egress to parking facilities for premise address.

SECTION 2. This ordinance shall take effect and be in force from and after its passage and publication.

MICHAEL SCOTT, JR.
Alderman, 24th Ward

City of Chicago

O2016-2733

Office of the City Clerk

Document Tracking Sheet

Meeting Date:	4/13/2016
Sponsor(s):	Solis (25)
Type:	Ordinance
Title:	Exemption from physical barrier requirement for commercial driveway alley access for Magdalena Duarte
Committee(s) Assignment:	Committee on Transportation and Public Way

April 13th, 2016

BE IT ORDAINED BY THE CITY COUNCIL OF THE CITY OF CHICAGO:

SECTION 1. Section 10-20-430 of the Municipal Code of Chicago, Commissioner of Transportation is hereby authorized and directed to exempt:
Property Owner: Magdalena Duarte
Use: egress and ingress to establish Parking lot
Address: 1114 West 18th st Chicago, IL 60608
from the provisions requiring barriers as a prerequisite to prohibit alley ingress and egress to parking facilities for Premise Address.

SECTION 2. This ordinance shall take effect and be in force from and after its passage and publication.

Daniel Solis

Alderman _____

City of Chicago

O2016-2731

Office of the City Clerk

Document Tracking Sheet

Meeting Date:	4/13/2016
Sponsor(s):	Burnett (27)
Type:	Ordinance
Title:	Exemption from physical barrier requirement for commercial driveway alley access for 440 Morgan LLC
Committee(s) Assignment:	Committee on Transportation and Public Way

City Council Meeting
March 16, 2016

BE IT ORDAINED BY THE CITY COUNCIL OF THE CITY OF CHICAGO

SECTION 1. Section 10-20-430 of the Municipal Code of Chicago, Commissioner of Transportation is hereby authorized and directed to exempt

440 Morgan LLC
450 N.Morgan Street
Chicago, IL 60642

From the provisions requiring barriers as a prerequisite to prohibit alley ingress and egress to parking facilities for premise address.

SECTION 2. This ordinance shall take effect and be in force from and after its passage and publication

Walter Burnett, Jr.
Alderman, 27th Ward

City of Chicago

O2016-2714

Office of the City Clerk

Document Tracking Sheet

Meeting Date:	4/13/2016
Sponsor(s):	Ervin (28)
Type:	Ordinance
Title:	Exemption from physical barrier requirement for commercial driveway alley access for 228 Racine LLC
Committee(s) Assignment:	Committee on Transportation and Public Way

BE IT ORDAINED BY THE CITY COUNCIL OF CHICAGO:

SECTION 1. Section 10-20-430 of the Municipal Code of Chicago, the Commissioner of Transportation is hereby authorized and directed to exempt **228 Racine, LLC of 236 South Racine Avenue / 1206 West Jackson Street,** from the provisions requiring barriers as a prerequisite to prohibit alley ingress and egress to parking facilities for premise address.

SECTION 2. This ordinance shall take effect and be in force from and after its passage and publication.

JASON C. ERVIN
Alderman, 28th Ward

City of Chicago

O2016-2840

Office of the City Clerk

Document Tracking Sheet

Meeting Date:	4/13/2016
Sponsor(s):	Ervin (28)
Type:	Ordinance
Title:	Exemption from physical barrier requirement for commercial driveway alley access for Fido's Gotta Go, Inc.
Committee(s) Assignment:	Committee on Transportation and Public Way

BE IT ORDAINED BY THE CITY COUNCIL OF THE CITY OF CHICAGO:

SECTION 1. Section 10-20-430 of the Municipal Code of Chicago, Commissioner of Transportation is hereby authorized and directed to exempt

FIDO'S GOTTA GO, INC. of

4532 W. MADISON STREET, from

the provisions requiring barriers as a prerequisite to prohibit alley ingress and egress to parking facilities for Premises Address.

SECTION 2. This ordinance shall take effect and be in force from and after its passage and publication.

Jason C. Ervin
Alderman, 28th Ward

City of Chicago

O2016-2716

Office of the City Clerk

Document Tracking Sheet

Meeting Date:	4/13/2016
Sponsor(s):	Taliaferro (29)
Type:	Ordinance
Title:	Exemption from physical barrier requirement for commercial driveway alley access for Noah Properties - 7169 W Grand Ave
Committee(s) Assignment:	Committee on Transportation and Public Way

BE IT ORDAINED BY THE CITY COUNCIL OF THE CITY OF CHICAGO:

SECTION 1. Section 10-20-430 of the Municipal Code of Chicago, the Commissioner of Transportation is hereby authorized and directed to exempt Noah Properties at **7169 West Grand Avenue, Chicago 60707**, from the provisions requiring barriers as a prerequisite to prohibit alley ingress and egress to exit facility at **7169 West Grand Avenue.**

SECTION 2. This ordinance shall take effect and be in force from and after it's passage and publication.

CHRISTOPHER TALIAFERRO
ALDERMAN, 29TH WARD

City of Chicago

O2016-2718

Office of the City Clerk

Document Tracking Sheet

Meeting Date:	4/13/2016
Sponsor(s):	Taliaferro (29)
Type:	Ordinance
Title:	Exemption from physical barrier requirement for commercial driveway alley access for Noah Properties - 7163 W Grand Ave
Committee(s) Assignment:	Committee on Transportation and Public Way

BE IT ORDAINED BY THE CITY COUNCIL OF THE CITY OF CHICAGO:

SECTION 1. Section 10-20-430 of the Municipal Code of Chicago, the Commissioner of Transportation is hereby authorized and directed to exempt Noah Properties at **7163 West Grand Avenue, Chicago 60707**, from the provisions requiring barriers as a prerequisite to prohibit alley ingress and egress to exit facility at **7163 West Grand Avenue.**

SECTION 2. This ordinance shall take effect and be in force from and after it's passage and publication.

CHRISTOPHER TALIAFERRO
ALDERMAN, 29TH WARD

City of Chicago

O2016-2680

Office of the City Clerk

Document Tracking Sheet

Meeting Date:	4/13/2016
Sponsor(s):	Waguespack (32)
Type:	Ordinance
Title:	Exemption from physical barrier requirement for commercial driveway alley access for 1945 W Diversey LLC
Committee(s) Assignment:	Committee on Transportation and Public Way

BE IT ORDAINED BY THE CITY COUNCIL OF THE CITY OF CHICAGO:

SECTION 1. Pursuant to Section 10-20-430 of the Municipal Code of Chicago, the Director of the Department of Revenue is hereby authorized and directed to exempt **1945 W Diversey LLC** at **1945 W Diversey** from requiring barriers as a prerequisite to prohibit alley ingress and egress to parking facilities for premise address.

SECTION 2. This ordinance shall take effect and be in force upon its passage and publication.

Scott Waguespack
Alderman, 32nd Ward

City of Chicago

O2016-2681

Office of the City Clerk

Document Tracking Sheet

Meeting Date:	4/13/2016
Sponsor(s):	Waguespack (32)
Type:	Ordinance
Title:	Exemption from physical barrier requirement for commercial driveway alley access for Maplewood Brewing Co.
Committee(s) Assignment:	Committee on Transportation and Public Way

BE IT ORDAINED BY THE CITY COUNCIL OF THE CITY OF CHICAGO:

SECTION 1. Pursuant to Section 10-20-430 of the Municipal Code of Chicago, the Director of the Department of Revenue is hereby authorized and directed to exempt **Maplewood Brewing Company** at **2717 N Maplewood** from requiring barriers as a prerequisite to prohibit alley ingress and egress to parking facilities for premise address.

SECTION 2. This ordinance shall take effect and be in force upon its passage and publication.

Scott Waguespack
Alderman, 32nd Ward

City of Chicago

O2016-2835

Office of the City Clerk

Document Tracking Sheet

Meeting Date:	4/13/2016
Sponsor(s):	Mell (33)
Type:	Ordinance
Title:	Exemption from physical barrier requirement for commercial driveway alley access for Happy Kids Learning Center
Committee(s) Assignment:	Committee on Transportation and Public Way

4/13/16

BE IT ORDAINED BY THE CITY COUNCIL OF THE CITY OF CHICAGO

SECTION 1. Section 10-20-430 of the Municipal code of Chicago, the Commissioner of Transportation is hereby authorized and direct to exempt:

Business: Happy Kids Learning Center

Business No.: 773-425-1725

Contact Person: Katya Martinez

Phone Number: 773-425-1725

from the Provisions of requiring barriers as a prerequisite to prohibit alley ingress to parking facilities for premise address: 4545 N Kedzie Ave

Section 2. This Ordinance shall take effect and be in force from and after its passage and publication.

DEBORAH L. MELL

Alderman – 33RD WARD

City of Chicago

O2016-2631

Office of the City Clerk

Document Tracking Sheet

Meeting Date:	4/13/2016
Sponsor(s):	Villegas (36)
Type:	Ordinance
Title:	Exemption from physical barrier requirement for commercial driveway alley access for David Reese of International Scent Solutions d.b.a. ChicagoCarClinic.com
Committee(s) Assignment:	Committee on Transportation and Public Way

CITY COUNCIL MEETING
APRIL 13, 2106

BE IT ORDAINED BY THE CITY COUNCIL OF THE CITY OF CHICAGO:

SECTION 1. Pursuant to Section 10-20-430 of the Municipal Code of Chicago, Commissioner of Transportation is hereby authorized and directed to exempt **David Reese** of **International Scent Solutions (Doing Business As: ChicagoCarClinic.com)**, from the provisions requiring barriers as a prerequisite to prohibit alley ingress and egress to **5912 West Addison Street.**

SECTION 2. This ordinance shall take effect and be in force from and after its passage and publication.

Gilbert Villegas
Alderman, 36th Ward

City of Chicago

O2016-2639

Office of the City Clerk

Document Tracking Sheet

Meeting Date:	4/13/2016
Sponsor(s):	Villegas (36)
Type:	Ordinance
Title:	Exemption from physical barrier requirement for commercial driveway alley access for Jose Alvarado & Omero Pesantez of Universal Metal Works
Committee(s) Assignment:	Committee on Transportation and Public Way

CITY COUNCIL MEETING
APRIL 13, 2106

BE IT ORDAINED BY THE CITY COUNCIL OF THE CITY OF CHICAGO:

SECTION 1. Pursuant to Section 10-20-430 of the Municipal Code of Chicago, Commissioner of Transportation is hereby authorized and directed to exempt **Jose Alvarado & Omero Pesantez** of **Universal Metal Works**, from the provisions requiring barriers as a prerequisite to prohibit alley ingress and egress to **2103 North Major Avenue.**

SECTION 2. This ordinance shall take effect and be in force from and after its passage and publication.

Gilbert Villegas
Alderman, 36th Ward

City of Chicago

O2016-2720

Office of the City Clerk

Document Tracking Sheet

Meeting Date:	4/13/2016
Sponsor(s):	O'Connor (40)
Type:	Ordinance
Title:	Exemption from physical barrier requirement for commercial driveway alley access for Jimzs One LLC (Zaki Saddiqui)
Committee(s) Assignment:	Committee on Transportation and Public Way

City Council Meeting
April 13, 2016
Transportation and Public Way

ORDINANCE

BE IT ORDAINED BY THE CITY COUNCIL OF THE CITY OF CHICAGO:

SECTION 1. Pursuant to Section 10-20-430 of the Municipal Code of Chicago, the Commissioner of Transportation is hereby authorized and directed to exempt **Jimzs One, LLC (Zaki Saddiqui), 2515 W. Lawrence Avenue, Chicago, Illinois 60625** from the provisions requiring barriers as a prerequisite to prohibit alley ingress and egress to parking facilities for premise address.

SECTION 2. This ordinance shall take effect and be in force upon its passage and publication.

Patrick J. O'Connor - Alderman, 40th Ward

City of Chicago

O2016-2652

Office of the City Clerk

Document Tracking Sheet

Meeting Date:	4/13/2016
Sponsor(s):	Reilly (42)
Type:	Ordinance
Title:	Exemption from physical barrier requirement for commercial driveway alley access for Illinois Franklin LLC
Committee(s) Assignment:	Committee on Transportation and Public Way

Committee on Transportation and Public Way
City Council Meeting April 13, 2016
Alderman Brendan Reilly, 42nd Ward
Alley Access Ordinance

BE IT ORDAINED BY THE CITY COUNCIL OF THE CITY OF CHICAGO:

SECTION 1. Section 10-20-430 of the Municipal Code of Chicago, Commissioner of Transportation is hereby authorized and directed to exempt:

Illinois Franklin, LLC of 311 West Illinois Street from the provisions requiring barriers as prerequisite to prohibit alley ingress and to parking facilities for the premises referenced herein.

SECTION 2. This ordinance shall take effect and be in force upon its passage and publication.

Brendan Reilly
Alderman, 42nd Ward

City of Chicago

O2016-2653

Office of the City Clerk

Document Tracking Sheet

Meeting Date:	4/13/2016
Sponsor(s):	Arena (45)
Type:	Ordinance
Title:	Exemption from physical barrier requirement for commercial driveway alley access for Superior Car Wash
Committee(s) Assignment:	Committee on Transportation and Public Way


Transportation & Public Way
City Council
March 28, 2016

ORDINANCE

Superior Car Wash

SECTION 1. Pursuant to Section 10-20-430 of the Municipal Code of Chicago, the Commissioner of the Department of Transportation is hereby authorized and directed to exempt Superior Car Wash, 4550 W. Addison St., from the provisions requiring barriers as a prerequisite to prohibit alley ingress and egress to parking facilities for such property.

SECTION 2. This ordinance shall take effect and be in force from and after its passage and publication.

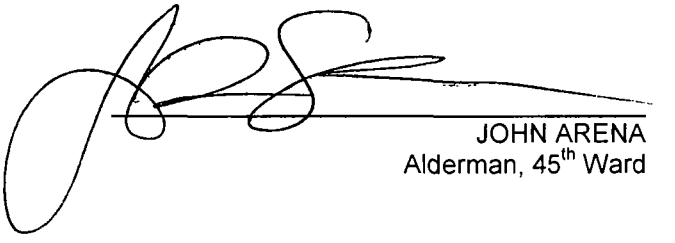

JOHN ARENA
Alderman, 45th Ward

City of Chicago

O2016-2654

Office of the City Clerk

Document Tracking Sheet

Meeting Date:	4/13/2016
Sponsor(s):	Arena (45)
Type:	Ordinance
Title:	Exemption from physical barrier requirement for commercial driveway alley access for Michael Loukas
Committee(s) Assignment:	Committee on Transportation and Public Way


Transportation & Public Way
City Council
March 28, 2016

ORDINANCE

4872 N. Milwaukee Ave.

SECTION 1. Pursuant to Section 10-20-430 of the Municipal Code of Chicago, the Commissioner of the Department of Transportation is hereby authorized and directed to exempt the property owned by Michael Loukas, 4872 N. Milwaukee Ave., for the purpose of providing access for the residents of the newly built 6 apartment units at this location from the provisions requiring barriers as a prerequisite to prohibit alley ingress and egress to parking facilities for such property.

SECTION 2. This ordinance shall take effect and be in force from and after its passage and publication.

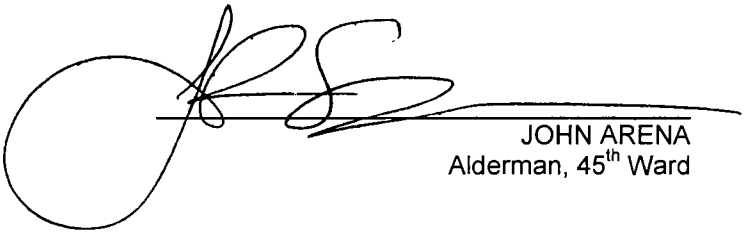

JOHN ARENA
Alderman, 45th Ward

City of Chicago

O2016-2729

Office of the City Clerk

Document Tracking Sheet

Meeting Date:	4/13/2016
Sponsor(s):	Pawar (47)
Type:	Ordinance
Title:	Exemption from physical barrier requirement for commercial driveway alley access for Roscoe Table Tennis, Inc.
Committee(s) Assignment:	Committee on Transportation and Public Way

Committee on Transportation and Public Way
April 13, 2016
City Council

BE IT ORDAINED BY THE CITY COUNCIL OF THE CITY OF CHICAGO:

SECTION 1. Pursuant to Section 10-20-430 of the Municipal Code of Chicago, the Commissioner of Transportation is hereby authorized and directed to exempt **Roscoe Table Tennis, Inc.** of **3404 N. Ashland Avenue** from the provisions requiring barriers as a prerequisite to prohibit alley ingress and egress to parking facilities for Premise Address.

SECTION 2. This ordinance shall take effect and be in force from and after its passage and publication.

Ameya Pawar
Alderman, Ward 47

City of Chicago

O2016-2641

Office of the City Clerk

Document Tracking Sheet

Meeting Date:	4/13/2016
Sponsor(s):	Silverstein (50)
Type:	Ordinance
Title:	Exemption from physical barrier requirement for commercial driveway alley access for Asian Family Services
Committee(s) Assignment:	Committee on Transportation and Public Way

City Council Meeting
April 13, 2016
Transportation & Public Way

BE IT ORDAINED BY THE CITY COUNCIL OF CHICAGO:

SECTION 1. Pursuant to Section 10-20-430 of the Municipal Code of Chicago, the Commissioner of Transportation is hereby authorized and directed to exempt Asian Family Services, 2838 W. Peterson, from provisions requiring barriers as a prerequisite to prohibit alley ingress and egress to parking facilities for premise address.

SECTION 2. This ordinance shall take effect and be force from and after its passage and publication.

DEBRA L. SILVERSTEIN
Alderman, 50th Ward

City of Chicago

O2016-2690

Office of the City Clerk

Document Tracking Sheet

Meeting Date:	4/13/2016
Sponsor(s):	Silverstein (50)
Type:	Ordinance
Title:	Exemption from physical barrier requirement for commercial driveway alley access for Future Focus Day Care
Committee(s) Assignment:	Committee on Transportation and Public Way

City Council Meeting
April 13, 2016
Transportation & Public Way

BE IT ORDAINED BY THE CITY COUNCIL OF CHICAGO:

SECTION1. Pursuant to Section 10-20-430 of the Municipal Code of Chicago, the Commissioner of Transportation is hereby authorized and directed to exempt Future Focus Day Care, 7101 N. Western Ave , from provisions requiring barriers as a prerequisite to prohibit alley ingress and egress to parking facilities for premise address.

SECTION2. This ordinance shall take effect and be force from and after its passage and publication.

DEBRA L. SILVERSTEIN
Alderman, 50th Ward

City of Chicago

O2016-2673

Office of the City Clerk

Document Tracking Sheet

Meeting Date:	4/13/2016
Sponsor(s):	Burnett (27)
Type:	Ordinance
Title:	Amendment of ordinance to approve application of 2015 ARO Project and authorize Housing Assistant Payment Contract modifications
Committee(s) Assignment:	Committee on Housing and Real Estate

AMENDMENT TO ORDINANCE

WHEREAS, pursuant to an ordinance (the "Ordinance") adopted by the City Council (the "City Council") of the City of Chicago (the "City") on February 5, 2014, and published at pages 74094 through 74098 in the *Journal of the Proceedings of the City Council of the City of Chicago* ("Journal") of such date, 625 W. Division, LLC (the "Developer"), whose offices are located at 1477 NW Everett Street, Portland, OR 97209, purchased a vacant parcel of property (the "Former City Property") from the City to use in perpetuity as landscaped open space for the benefit of certain property adjacent to the Former City Parcel (the "Adjacent Property") owned by the Developer and located at 625 West Division Street, Chicago, Illinois; and

WHEREAS, the Former City Property and the Adjacent Property (collectively, the "Project Site") are located in Planned Development Number 1018 established pursuant to ordinance adopted by the City Council on June 28, 2006, and published in the Journal for such date at pages 79865 through 79881, as amended ("PD 1018"); and

WHEREAS, pursuant to PD 1018, the Developer has constructed a mixed-use building, with 240 rental units, approximately 8,000 square feet of retail use and the landscaped open space (the "Project") on the Project Site; and

WHEREAS, the Project is a "residential housing project" within the meaning of Section 2-45-110 of the Municipal Code (the "2007 ARO") and Section 2-45-115 of the Municipal Code (the "2015 ARO"); and

WHEREAS, pursuant to the 2007 ARO and the 2015 ARO, the City requires any developer of a "residential housing project" receiving land from the City ("Acquisition Assistance"), financial assistance or certain types of zoning approval to satisfy certain affordable housing obligations; and

WHEREAS, the sale of the Former City Property by the City to the Developer constituted Acquisition Assistance; and

WHEREAS, because the 2015 ARO was not in effect at the time of the adoption of the Ordinance by the City Council, the Ordinance made the 2007 ARO applicable to the sale of the Former City Property by the City to the Developer; and

WHEREAS, pursuant to the Ordinance, the Developer entered into that certain Affordable Housing Covenant and Lien (ARO-Rental Project), dated as of March 31, 2014, in favor of the City (the "Affordable Housing Covenant"), which Affordable Housing Covenant was recorded on April 15, 2014, as Document No. 1410522091 against the Project Site with the Recorder of Deeds of Cook County, Illinois; and

WHEREAS, the Affordable Housing Covenant requires the Developer to construct and maintain twenty-four (24) rental units in the Project (collectively, the "ARO Units") for occupancy by households whose adjusted annual income does not exceed sixty percent (60%) of the Chicago-area median income; and

WHEREAS, at the request of the Developer, the Chicago Housing Authority, an Illinois municipal corporation (the "CHA"), has agreed to provide Section 8 Project-Based Voucher Housing Assistance Payments to the Developer to subsidize the rents of the ARO Units pursuant to a Section 8 Housing Assistance Payments Contract (as hereafter amended or renewed, the "HAP Contract") to be entered into by the CHA and the Developer; and

WHEREAS, in order to support the CHA's goal of expanding opportunities for low-income families to rent quality housing in the private market, the 2015 ARO authorizes developers to lease affordable units to the CHA at any price consistent with applicable federal regulations (the "HAP Contract Rent") for subsequent lease to income-eligible persons or families at affordable prices through CHA programs; and

WHEREAS, the HAP Contract would allow the Developer to collect rental assistance payments from the CHA for the difference between the HAP Contract Rent for the ARO Units and the affordable rent; and

WHEREAS, the HAP Contract, though not a lease between the Developer and the CHA, is a long-term commitment from the CHA to subsidize rental payments in the Project and is consistent with the 2015 ARO's goal of collaborating with the CHA and other providers of housing assistance to rent ARO Units to Section 8 voucher holders and other recipients of housing assistance; and

WHEREAS, the 2007 ARO, unlike the 2015 ARO, does not expressly contemplate the use of ARO units for CHA programs, nor does it expressly permit developers to accept HAP Contract Rents for affordable units under long-term contracts with the CHA; and

WHEREAS, in order to enable the Developer to enter into the HAP Contract with the CHA with respect to the ARO Units, the Developer has requested that the City amend the Ordinance to expressly permit the Developer to comply with the 2015 ARO and to accept housing assistance payments from the CHA for the ARO Units pursuant to the HAP Contract (the "HAP Modifications"); and

WHEREAS, the City is willing to amend the Ordinance to approve the application of the 2015 ARO to the Project and to authorize the HAP Modifications; and

WHEREAS, the City is a home rule unit of government by virtue of the provisions of the Constitution of the State of Illinois of 1970, and as such, may exercise any power and perform any function pertaining to its government and affairs; ***now, therefore,***

BE IT ORDAINED BY THE CITY COUNCIL OF THE CITY OF CHICAGO:

SECTION 1. The foregoing recitals are hereby adopted as the findings of the City Council.

SECTION 2. The Ordinance is hereby amended to approve the application of the 2015 ARO to the Project and to authorize the HAP Modifications. The Commissioner of the Department of Planning and Development (the "Commissioner") or a designee of the Commissioner is each hereby authorized, with the approval of the City's Corporation Counsel as to form and legality, to negotiate, execute and deliver such documents as may be necessary or appropriate to implement the provisions of this ordinance, including, without limitation, an amendment to the Affordable Housing Covenant or an amended and restated version thereof. Such documents may contain terms and provisions that the Commissioner or a designee of the Commissioner deems appropriate.

SECTION 3. If any provision of this Amendment to Ordinance shall be held to be invalid or unenforceable for any reason, the invalidity or unenforceability of such provision shall not affect any of the other provisions of this ordinance.

SECTION 4. All ordinances, resolutions, motions or orders in conflict with this Amendment to Ordinance are hereby repealed to the extent of such conflict.

SECTION 5. This Amendment to Ordinance shall take effect immediately upon its passage and approval.

Alderman Walter Burnett, Jr.

City of Chicago

O2016-2699

Office of the City Clerk

Document Tracking Sheet

Meeting Date:	4/13/2016
Sponsor(s):	Ervin (28) Sawyer (6) Munoz (22) Scott, Jr. (24) Santiago (31) Waguespack (32) Ramirez-Rosa (35) Pawar (47) Osterman (48) Moreno (1) Taliaferro (29) Moore (17) Foulkes (16) Lopez (15) Mitts (37) Dowell (3) Burnett (27) Curtis (18) Brookins (21) Reilly (42) Smith (43) Sadlowski Garza (10) Hairston (5) Mitchell (7)
Type:	Ordinance
Title:	Ordinance entitled "The FAIR COPS Ordinance"
Committee(s) Assignment:	Joint Committee: Budget and Government Operations; Public Safety

The FAIR COPS Ordinance

Freedom through Accountability, Investigation and Reform

for Civilian Oversight of Policing Services

Chapter 2-56-036

MONITORING OF POLICE FUNCTIONS

(a) Definitions.

The following terms wherever used in this chapter shall have the following meanings unless a different meaning appears from the context:

1) Chief Executive means the superintendent of the department, the chief administrator of the independent police review authority, or the president of the police board.
2) Department means the Chicago Department of Police.
3) Deputy Inspector General means Deputy Inspector General for Police Functions.
4) Discipline Matrix means a standardized matrix which stipulates the minimum and maximum allowed disciplinary action for officer misconduct based on the type and level of misconduct as well as any mitigating or aggravating factors.
5) MCC means the Municipal Code of the City of Chicago
6) Police Board means the Police Board established by Chapter 2-84 of this code, as amended.
7) Superintendent means the superintendent of police or his designated representative.

(b) Establishment--Composition.

There is hereby established a function within the Office of the Inspector General to be known as the Police Functions Office, which shall include a Deputy Inspector General and such assistants and other employees as may be required to implement the powers and duties stated herein. The appropriations available to pay for the expenses of the Police Functions Office each fiscal year shall not be less than one percent (1.0%) of the annual appropriation of the department, and the Police Functions Office-shall have at least one full-time employee for every 250 sworn officers in the department. The office of the Police Functions shall be located in a facility outside of the Department, Police Board, and Independent Police Review Authority, and the Police Functions Office shall maintain full administrative rights to an electronic database that is independent from any such databases used by the Department, Police Board, and Independent Police Review Authority. The employees of the Police Functions Office shall not be current or former employees of the Department, Police Board, and Independent Police Review Authority, however the Inspector General may contract current or former employees of the aforementioned as Subject Matter Experts for a time period not to exceed 520 hours in any 12-month period.

(c) Deputy Inspector General for Police Functions--Appointment as Deputy Inspector General for Police Functions

The Deputy Inspector General shall be the Director of the Police Functions Office. The Deputy Inspector General shall be responsible for the general management and control of the Police Functions Office and shall have full and complete authority to administer the office in a manner consistent with the ordinances of the City of Chicago and the laws of the State of Illinois. The Deputy Inspector General shall be appointed by the

Inspector General using a process whereby a Selection Committee consisting of five individuals selected by the Inspector General where one individual representing civil rights, activist and organizing groups that focus on issues relating to young people, African-Americans, Latinos and their interactions with the police; one individual representing an organization that the focuses on the rights of immigrants; one individual representing an organization that focuses on the rights of the Lesbian, Gay, Bi-sexual, Transgender, Queer community; one individual from the faith based community, who has experience with police-community interactions; and one individual representing the Chicago Plaintiffs' Civil Rights Police Misconduct Bar. The Selection Committee may contract, and the Inspector General shall provide suitable resources for, outside Subject Matter Experts to assist in the selection process. The Selection Committee shall hold at least three public hearings during the selection process and prior to the release of three finalists to be submitted to the Inspector General for their consideration. In the event the Inspector General rejects all of the finalists from the Selection Committee, the Selection Committee shall submit three additional finalists. The Deputy Inspector General shall be appointed for a term not to exceed the term of the incumbent Inspector General. In the event that the Deputy Inspector General cannot complete his or her term or is removed from the office, the Inspector General shall appoint a new Deputy Inspector General to complete their predecessor's term using the process set forth in this subsection. A Deputy Inspector General may be reappointed to a new term after completing a term. The Deputy Inspector General shall not be a current or former employee of the Department, Police Board, and Independent Police Review Authority.

(d) Inspector General--Powers and duties.

In addition to other powers conferred herein and other sections of the MCC, the Inspector General shall have the following powers and duties as they pertain to the auditing and investigation of the department, the independent police review authority, and the police board:

1) review department policies and practices to determine compliance with state, federal, and municipal codes and statutes;
2) audit compliance with department policies, procedures, and directives;
3) audit the performance recognition system, the personnel concerns program, the behavioral intervention system, the non-disciplinary intervention program, and any other officer intervention or discipline program;
4) analyze policing trends and patterns, including but not limited to: officer use of force; officer-involved shootings; registered complaints against officers; and racial, ethnic, gender, sexuality, or geographic biases in policing;
5) propose specific recommendations to the department, the independent police review authority, and the police board concerning changes to policies, procedures, practices, directives, training, and equipment to create greater efficiency, fairness, and transparency in policing services and oversight;
6) for recommendations that have been implemented, perform an audit of the affected agency at least six months but not more than 18 months after the implementation of the recommendation to ensure compliance and measure effectiveness; perform subsequent audits as necessary;
7) analyze investigations conducted by the independent police review authority and the department's internal affairs division to determine whether they are timely, professional, unbiased, complete, and thorough, and whether recommended dispositions are supported by the preponderance of the evidence;
8) review all investigations into officer-involved shootings, unnecessary or excessive force, racial/ethnic bias, and extraordinary occurrences;
9) collect and analyze all sustained findings and the discipline recommended or imposed by the independent police review authority, the police board, or the department's internal affairs division to assess disciplinary trends and to determine whether discipline is consistently applied, fair, and within the guidelines of the disciplinary matrix, and to determine whether final disciplinary decisions are being executed as resolved;

10) require the independent police review authority to revise a recommendation for discipline to adhere to the standards of the discipline matrix as necessary;
11) refer a complaint or information concerning a member of the department to the appropriate federal, state or local law enforcement authorities for prosecution of a criminal offense;
12) review the discipline matrix in use by the independent police review authority and the police board to determine whether disciplinary guidelines for each type and level of misconduct are appropriate;
13) audit the citizen complaint process, including but not limited to: procedures by which the department and the independent police review authority publicize complaint-filing process; procedures by which the independent police review authority receives complaints; procedures by which the department's internal affairs division and the independent police review authority register and classify complaints; the thoroughness of the preliminary investigations of the independent police review authority prior to obtaining a sworn affidavit, if one is required by law; and analyzing patterns of complaints;
14) require the independent police review authority or the department's internal affairs division to change a complaint classification or further investigate a complaint or notification as necessary, including the power to recommend that an investigation of a specific police incident be initiated;
15) conduct an investigation into the complaint history and general conduct, including the department's performance recognition system, of any officer who has received a disproportionate number of complaints and submit the results of the investigation to the independent police review authority or the police board for consideration in any open investigations of the officer, recommend the officer for the behavioral intervention system, and/or recommend the officer for the personnel concerns program;
16) review all documents, including all depositions, in any civil suit pertaining to alleged police misconduct that resulted in a settlement, judgment, or resulted in a trial of any kind; review all filings in civil actions that do not result in a judgment, settlement, or trial; require the independent police review authority or the department's internal affairs division to initiate an investigation of cases, whether or not a complaint has been filed, in which there is objective verifiable evidence of potential police misconduct; and determine if any changes to policy, training, or supervision could decrease the city's liability for police misconduct;
17) review data on contact cards collected after stops, searches, and detentions to verify that all required data is reported, there are valid legal reasons for stops, searches, and detentions, and officers issue receipts to all civilians as required by law;
18) review tactical response reports, arrest reports, and any other police reports deemed necessary for review;
19) audit video footage from police body-worn cameras and police car dashboard cameras to ensure that all city ordinances and state laws are followed and all violations evidenced in video footage are properly investigated; and
20) audit policies and practices of the police board, including but not limited to: findings, reports, and disciplinary determinations of the police board.

(e) Policy recommendations.

The Inspector General has the authority to make recommendations to the Department, Police Board, and the Independent Police Review Authority for changes in policies, procedures, practices, directives, training, and equipment to improve police services and accountability. The Inspector General must submit a written recommendation to the chief executive of the appropriate agency based upon the substance of the recommendation: the Department, Police Board, and the Independent Police Review Authority. Upon receipt of the recommendation, the chief executive of the corresponding agency shall -issue a written response to the Inspector General within 30 days stating whether the agency will accept and implement the recommendation. If the chief executive chooses to accept the recommendation, the agency must submit a written plan, including a timetable, which fully implements the recommendation within 120 days of original receipt. The written plan shall be published in a publicly accessible area of the Inspector General's website within 5 business days of

receipt. If the chief executive chooses not to implement the policy recommendation, he or she must submit to the City Council Committee on Public Safety and the Inspector General, in writing, the reason for rejecting the recommendation. The written reason shall be published in a publicly accessible area of the Inspector General's website within 5 business days. The recommendation(s) and departmental response(s) shall be published in a publicly accessible area of the Inspector General's website in the Inspector General's Quarterly Report for Police Functions. The Committee on Public Safety shall convene quarterly public hearings for the presentation of the Inspector General's Quarterly Report for Police Functions. The hearing will be open to public and must be publicized by the city no less than 14 days before the hearing. The hearing may include testimony from civilians, representatives of the Inspector General office, and representatives of the agency that rejected the recommendation. Upon conclusion of the hearing, the Committee on Public Safety may vote on whether to require implementation of the Inspector General's policy recommendation at their next scheduled committee meeting. If City Council orders are not adopted, the City Council shall adjudicate in accordance with applicable laws.

(f) Reports--Open to public inspection.

The following reports that must be published at least annually include but are not limited to:

1) Body Cameras: Review videos from department body-worn cameras and any related reports.
2) Contact Cards: Review department contact cards for compliance with all state laws, city ordinances, and department directives, and to identify any patterns of racial, ethnic, geographic, or other disparity.
3) Citizen Complaints: Review filed complaints to verify correct registration and categorization of complaints, and to identify any patterns or trends in complaints received.
4) Misconduct Investigations: Review investigations, findings, and disciplinary determinations from the independent police review authority and the department's internal affairs division for compliance with all state laws, city ordinances, and department directives, and to identify any patterns of racial, ethnic, geographic, or other disparity.
5) Police Board: Review policies, procedures, findings, reports, and disciplinary determinations of the police board.
6) Police Reports: Review police reports by crime type to validate original and final crime type coding.
7) Arrest Reports: Review arrest reports by crime type to examine for probable cause.
8) Traffic stops: Review traffic stops reports to identify any racial, ethnic, geographic, or other disparity.
9) Domestic Violence and Sexual Assault: Review calls for police service for domestic violence and sexual assault police event types and analyze how those calls do or do not result in police reports, arrests, and charges. Examine for disparities by race, ethnicity, gender, sexual orientation, geography, or other demographic.
10) Use of Force: Review of department's compliance with use of force policies, patterns in complaints and investigations of use of force incidents, and outcomes of cases for sustained use of force violations.

These reports are intended to provide the public with an audit of compliance with all applicable laws and policy directives, detect instances and patterns of violation or bias, and identify areas in which the Inspector General should recommend reforms to policies or procedures. No reports shall be subject to review by the department or any other agency before publication.

(g) Transparency.

All reports of the Police Functions Office shall be open to public inspection, except to the extent that information contained therein is exempted from disclosure by the Illinois Freedom of Information Act, or any other applicable law. All audits conducted by the Police Functions Office shall be released publicly at the time of completion and will be published on the website of the Inspector General's office and remain available on the

website for at least 10 years from the date of publication. All data sets associated with each audit will be released publically via publishing on the website of the Inspector General's office at the time of the publishing of the audit. The data sets will remain on the website for at least 10 years from the date of publication. All policy recommendations and subsequent records related to these recommendations are open to public inspection and shall be published on the auditor's website at the time of completion and remain on the website for at least 10 years.

(h) Rules and regulations.

The Inspector General is authorized to adopt such rules, regulations and procedures as he or she may deem expedient for the proper administration and enforcement of the provisions of this subsection.

(i) Public policy.

The public policy of this chapter is to create a system of publicly accountable policing by creating and empowering the Inspector General's Office to audit police records and data for day-to-day compliance with state, city, and departmental codes as well as patterns of misconduct or bias.

Ald. Jason C. Ervin – 28th Ward

Ald. Roderick Sawyer – 6th Ward

Ald. Ricardo Munoz – 22nd Ward

Ald. Michael Scott, Jr. – 24th Ward

Ald. Milagros Santiago – 31st Ward

Ald. Scott Waguespack – 32nd Ward

Ald. Carlos Ramirez-Rosa – 35th Ward

Ald. Ameya Pawar – 47th Ward

Ald. Harry Osterman – 48th Ward

City of Chicago

O2016-2842

Office of the City Clerk

Document Tracking Sheet

Meeting Date:	4/13/2016
Sponsor(s):	Moreno (1)
Type:	Ordinance
Title:	Awning(s) for Canine Crews
Committee(s) Assignment:	Committee on Transportation and Public Way

ORDINANCE
CANINE CREWS
Acct. No. 349200 - 1
Permit No. 1122440

Be It Ordained by the City Council of the City of Chicago:

SECTION 1. Permission and authority are hereby given and granted to CANINE CREWS, upon the terms and subject to the conditions of this ordinance to maintain and use, as now constructed, three (3) Awning(s) projecting over the public right-of-way adjacent to its premises known as 1616 N. Washtenaw Ave..

Said Awning(s) at N. Washtenaw measure(s):
Three (3) at seven point six seven (7.67) feet in length, and four (4) feet in width for a total of ninety-two point zero four (92.04) square feet.

The location of said privilege shall be as shown on prints kept on file with the Department of Business Affairs and Consumer Protection and the Office of the City Clerk.

Said privilege shall be constructed in accordance with plans and specifications approved by the Zoning Department - Signs.

This grant of privilege in the public way shall be subject to the provisions of Section 10-28-015 and all other required provisions of the Municipal Code of Chicago.

The grantee shall pay to the City of Chicago as compensation for the privilege #1122440 herein granted the sum of one hundred fifty ($150.00) per annum in advance.

A 25% penalty will be added for payments received after due date.

The permit holder agrees to hold the City of Chicago harmless for any damage, relocation or replacement costs associated with damage, relocation or removal of private property caused by the City performing work in the public way.

Authority herein given and granted for a period of five (5) years from and after 02/10/2015.

Alderman _____

Proco Joe Moreno 1st Ward



Google earth feet 10 meters 4

Each canopy is 7 67' wide, 4' deep and 8' above the ground

The width from left to right for all 3 canopies is 42'

The sidewalk is 23' wide

Department of Business Affairs and Consumer Protection
Small Business Center - Public Way Use Unit
City Hall - 121 N. LaSalle Street, Room 800 • Chicago, IL 60602
312-74-GOBIZ / 312-744-6249 • (312) 744-1944 (TTY)
http://www.cityofchicago.org/bacp

04/13/2016

Alderman **Proco Joe Moreno**
Ward # **01**
City of Chicago
City Hall, Room **300**
121 North LaSalle Street
Chicago, Illinois 60602

Re: An ordinance to use and maintain a portion of the public right-of-way for **three (3) awning(s)** for **CANINE CREWS**, adjacent to the premises known as **1616 N. Washtenaw Ave.**.

Dear Alderman **Proco Joe Moreno**:

The applicant referenced above has requested the use of the public right-of-way for a **awning(s)**. An ordinance has been prepared by the Department of Business Affairs and Consumer Protection – Small Business Center - Public Way Use Unit for presentation to the City Council. Because this request was made for properties located in your ward, as approved by you as per the attached, I respectfully request that you introduce the attached ordinance at the next City Council meeting.

If you have any questions regarding this ordinance, please contact Anthony Bertuca at (312) 744-5506.

Department of Business Affairs and Consumer Protection

City of Chicago

O2016-2845

Office of the City Clerk

Document Tracking Sheet

Meeting Date:	4/13/2016
Sponsor(s):	Hopkins (2)
Type:	Ordinance
Title:	Awning(s) for Byline Bank
Committee(s) Assignment:	Committee on Transportation and Public Way

ORDINANCE
BYLINE BANK
Acct. No. 398078 - 24
Permit No. 1121604

Be It Ordained by the City Council of the City of Chicago:

SECTION 1. Permission and authority are hereby given and granted to BYLINE BANK, upon the terms and subject to the conditions of this ordinance to maintain and use, as now constructed, five (5) Awning(s) projecting over the public right-of-way adjacent to its premises known as 800 N. State St..

Said Awning(s) at N. State Street measure(s):
One (1) at nineteen point five eight (19.58) feet in length, and two point four two (2.42) feet in width for a total of forty-seven point three eight (47.38) square feet.
One (1) at thirteen point seven five (13.75) feet in length, and two point four two (2.42) feet in width for a total of thirty-three point two eight (33.28) square feet.
One (1) at thirteen point seven five (13.75) feet in length, and two point four two (2.42) feet in width for a total of thirty-three point two eight (33.28) square feet.
One (1) at thirteen point one seven (13.17) feet in length, and two point four two (2.42) feet in width for a total of thirty-one point eight seven (31.87) square feet.

Said Awning(s) at W. Chicago Avenue measure(s):
One (1) at thirteen point one seven (13.17) feet in length, and two point four two (2.42) feet in width for a total of thirty-one point eight seven (31.87) square feet.

The location of said privilege shall be as shown on prints kept on file with the Department of Business Affairs and Consumer Protection and the Office of the City Clerk.

Said privilege shall be constructed in accordance with plans and specifications approved by the Zoning Department - Signs.

This grant of privilege in the public way shall be subject to the provisions of Section 10-28-015 and all other required provisions of the Municipal Code of Chicago.

The grantee shall pay to the City of Chicago as compensation for the privilege #1121604 herein granted the sum of one hundred seventy-five ($175.00) per annum in advance.

A 25% penalty will be added for payments received after due date.

The permit holder agrees to hold the City of Chicago harmless for any damage, relocation or replacement costs associated with damage, relocation or removal of private property caused by the City performing work in the public way.

Authority herein given and granted for a period of five (5) years from and after Date of Passage.

Alderman _____

Brian Hopkins 2nd Ward

MLE
The Brandvironment Experts

Site Name State
Site Number 21
800 N State Chicago, IL


INSTALLATION BRAND CONSTRUCTION

Sign #3-6 - Replacement Awnings

Qty 4

N. State Street elevation

Black canvas awning Branded

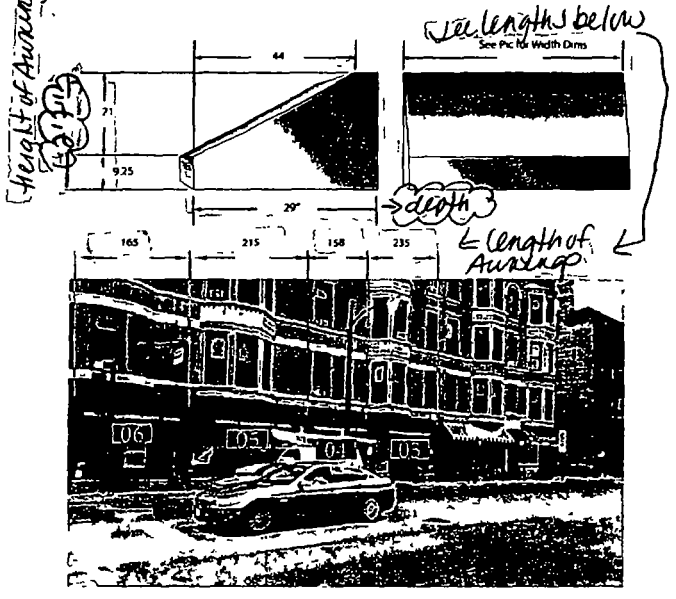



62 5"

BY Byline Bank

14"

Height to bottom = 9'0"
Height to top = 11'7"

The ideas, designs and drawings ... property of MLE Inc. ... may not be used ... without the written permission of MLE Inc.

Department of Business Affairs and Consumer Protection
Small Business Center - Public Way Use Unit
City Hall - 121 N. LaSalle Street, Room 800 • Chicago, IL 60602
312-74-GOBIZ / 312-744-6249 • (312) 744-1944 (TTY)
http://www.cityofchicago.org/bacp

04/13/2016

Alderman **Brian Hopkins**
Ward # **02**
City of Chicago
City Hall, Room **200**
121 North LaSalle Street
Chicago, Illinois 60602

Re: An ordinance to use and maintain a portion of the public right-of-way for **five (5) awning(s)** for **BYLINE BANK**, adjacent to the premises known as **800 N. State St.**.

Dear Alderman **Brian Hopkins**:

The applicant referenced above has requested the use of the public right-of-way for a **awning(s)**. An ordinance has been prepared by the Department of Business Affairs and Consumer Protection – Small Business Center - Public Way Use Unit for presentation to the City Council. Because this request was made for properties located in your ward, as approved by you as per the attached, I respectfully request that you introduce the attached ordinance at the next City Council meeting.

If you have any questions regarding this ordinance, please contact Anthony Bertuca at (312) 744-5506.

Department of Business Affairs and Consumer Protection

City of Chicago

O2016-2848

Office of the City Clerk

Document Tracking Sheet

Meeting Date:	4/13/2016
Sponsor(s):	Hopkins (2)
Type:	Ordinance
Title:	Awning(s) for Dunkin Donuts
Committee(s) Assignment:	Committee on Transportation and Public Way

ORDINANCE
DUNKIN DONUTS
Acct. No. 395140 - 1
Permit No. 1116140

Be It Ordained by the City Council of the City of Chicago:

SECTION 1. Permission and authority are hereby given and granted to DUNKIN DONUTS, upon the terms and subject to the conditions of this ordinance to construct, install, maintain and use one (1) Awning(s) projecting over the public right-of-way adjacent to its premises known as 10 W. Chicago Ave..

Said Awning(s) at W. Chicago Avenue measure(s):
One (1) at twenty-six point five (26.5) feet in length, and point six seven (.67) feet in width for a total of seventeen point seven six (17.76) square feet.

The location of said privilege shall be as shown on prints kept on file with the Department of Business Affairs and Consumer Protection and the Office of the City Clerk.

Said privilege shall be constructed in accordance with plans and specifications approved by the Zoning Department - Signs.

This grant of privilege in the public way shall be subject to the provisions of Section 10-28-015 and all other required provisions of the Municipal Code of Chicago.

The grantee shall pay to the City of Chicago as compensation for the privilege #1116140 herein granted the sum of fifty-one dollars and fifty cents ($51.50) per annum in advance.

A 25% penalty will be added for payments received after due date.

The permit holder agrees to hold the City of Chicago harmless for any damage, relocation or replacement costs associated with damage, relocation or removal of private property caused by the City performing work in the public way.

Authority herein given and granted for a period of five (5) years from and after Date of Passage.

Alderman _____

Brian Hopkins 2nd Ward

WIDTH 12' 6"

2' 8" H

LE NON-ILLUM'D ORANGE AWNING W/

WIDTH

8" Depth

Awning - Fabric

Department of Business Affairs and Consumer Protection
Small Business Center - Public Way Use Unit
City Hall - 121 N. LaSalle Street, Room 800 • Chicago, IL 60602
312-74-GOBIZ / 312-744-6249 • (312) 744-1944 (TTY)
http://www.cityofchicago.org/bacp

04/13/2016

Alderman **Brian Hopkins**
Ward # **02**
City of Chicago
City Hall, Room **200**
121 North LaSalle Street
Chicago, Illinois 60602

Re: An ordinance to use and maintain a portion of the public right-of-way for **one (1) awning(s)** for **DUNKIN DONUTS**, adjacent to the premises known as **10 W. Chicago Ave.**.

Dear Alderman **Brian Hopkins**:

The applicant referenced above has requested the use of the public right-of-way for a **awning(s)**. An ordinance has been prepared by the Department of Business Affairs and Consumer Protection – Small Business Center - Public Way Use Unit for presentation to the City Council. Because this request was made for properties located in your ward, as approved by you as per the attached, I respectfully request that you introduce the attached ordinance at the next City Council meeting.

If you have any questions regarding this ordinance, please contact Anthony Bertuca at (312) 744-5506.

Department of Business Affairs and Consumer Protection

City of Chicago

O2016-2849

Office of the City Clerk

Document Tracking Sheet

Meeting Date:	4/13/2016
Sponsor(s):	Beale (9)
Type:	Ordinance
Title:	Awning(s) for ABC Cellulars
Committee(s) Assignment:	Committee on Transportation and Public Way

ORDINANCE
ABC CELLULARS
Acct. No. 288470 - 1
Permit No. 1122561

Be It Ordained by the City Council of the City of Chicago:

SECTION 1. Permission and authority are hereby given and granted to ABC CELLULARS, upon the terms and subject to the conditions of this ordinance to maintain and use, as now constructed, two (2) Awning(s) projecting over the public right-of-way adjacent to its premises known as 11154 S. Michigan Ave..

Said Awning(s) at S. Michigan measure(s):
Two (2) at twenty (20) feet in length, and two (2) feet in width for a total of eighty (80) square feet.

The location of said privilege shall be as shown on prints kept on file with the Department of Business Affairs and Consumer Protection and the Office of the City Clerk.

Said privilege shall be constructed in accordance with plans and specifications approved by the Zoning Department - Signs.

This grant of privilege in the public way shall be subject to the provisions of Section 10-28-015 and all other required provisions of the Municipal Code of Chicago.

The grantee shall pay to the City of Chicago as compensation for the privilege #1122561 herein granted the sum of one hundred ($100.00) per annum in advance.

A 25% penalty will be added for payments received after due date.

The permit holder agrees to hold the City of Chicago harmless for any damage, relocation or replacement costs associated with damage, relocation or removal of private property caused by the City performing work in the public way.

Authority herein given and granted for a period of ~~five~~ Three 3 (5) years from and after 05/04/2016.

Alderman

Anthony Beale 9th Ward

11154

Google Maps ~~11153~~ S Michigan Ave

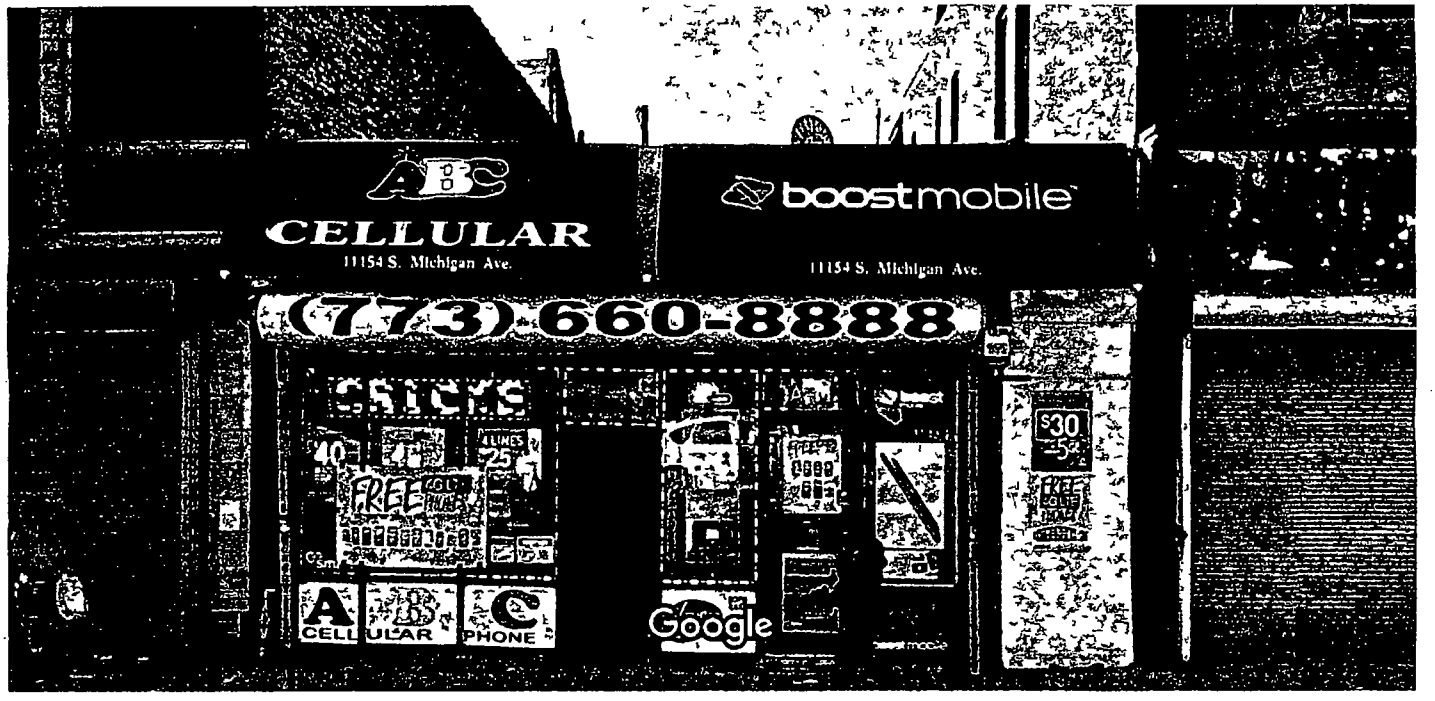


Image capture Nov 2015 © 2016 Google

Chicago Illinois

Street View Nov 2015

1St

e St

Pl

St

S Edbrooke Ave

S Indiana Ave

Department of Business Affairs and Consumer Protection
Small Business Center - Public Way Use Unit
City Hall - 121 N. LaSalle Street, Room 800 • Chicago, IL 60602
312-74-GOBIZ / 312-744-6249 • (312) 744-1944 (TTY)
http://www.cityofchicago.org/bacp

04/13/2016

Alderman **Anthony Beale**
Ward # **09**
City of Chicago
City Hall, Room **200**
121 North LaSalle Street
Chicago, Illinois 60602

Re: An ordinance to use and maintain a portion of the public right-of-way for **two (2) awning(s)** for **ABC CELLULARS**, adjacent to the premises known as **11154 S. Michigan Ave.**.

Dear Alderman **Anthony Beale**:

The applicant referenced above has requested the use of the public right-of-way for a **awning(s)**. An ordinance has been prepared by the Department of Business Affairs and Consumer Protection – Small Business Center - Public Way Use Unit for presentation to the City Council. Because this request was made for properties located in your ward, as approved by you as per the attached, I respectfully request that you introduce the attached ordinance at the next City Council meeting.

If you have any questions regarding this ordinance, please contact Anthony Bertuca at (312) 744-5506.

Department of Business Affairs and Consumer Protection

City of Chicago

O2016-2851

Office of the City Clerk

Document Tracking Sheet

Meeting Date:	4/13/2016
Sponsor(s):	Beale (9)
Type:	Ordinance
Title:	Awning(s) for Gateway Apostolic Faith Church
Committee(s) Assignment:	Committee on Transportation and Public Way

ORDINANCE
Gateway Apostolic Faith Church
Acct. No. 396300 - 1
Permit No. 1116990

Be It Ordained by the City Council of the City of Chicago:

SECTION 1. Permission and authority are hereby given and granted to Gateway Apostolic Faith Church, upon the terms and subject to the conditions of this ordinance to construct, install, maintain and use one (1) Awning(s) projecting over the public right-of-way adjacent to its premises known as 117 E. 110th St..

Said Awning(s) at E. 110th Street measure(s):
One (1) at five point four two (5.42) feet in length, and two point five (2.5) feet in width for a total of thirteen point five five (13.55) square feet.

The location of said privilege shall be as shown on prints kept on file with the Department of Business Affairs and Consumer Protection and the Office of the City Clerk.

Said privilege shall be constructed in accordance with plans and specifications approved by the Zoning Department - Signs.

This grant of privilege in the public way shall be subject to the provisions of Section 10-28-015 and all other required provisions of the Municipal Code of Chicago.

The grantee shall pay to the City of Chicago as compensation for the privilege #1116990 herein granted the sum of fifty ($50.00) per annum in advance.

A 25% penalty will be added for payments received after due date.

The permit holder agrees to hold the City of Chicago harmless for any damage, relocation or replacement costs associated with damage, relocation or removal of private property caused by the City performing work in the public way.

Authority herein given and granted for a period of ~~five~~ three (5) years from and after Date of Passage.

Alderman _____

Anthony Beale 9th Ward

VERSION 2

Please carefully review and sign below if this layout meets your approval. Note that upon signing this graphics proof, you are approving this design for production. You will have approximately One (1) week from the date below to approve it before delaying production of your project.

This is an original drawing created by Chesterfield Awning Company, Inc. It is being submitted for your personal use in connection with a project being planned for you by Chesterfield Awning Company, Inc. It is not to be used, reproduced, copied or exhibited in any fashion in the event any of the above occurs, Chesterfield Awning company, Inc. expects to be reimbursed $250.00 in compensation for the time and effort involved in creating this drawing.

Chesterfield Awning Co.
16999 Van Dam Rd.
South Holland, IL 60473
(708) 596-4434
www.chesterfieldawning.com

TIMES NEW ROMAN BOLD

SIDE VIEW

36 in

30 in

FRONT VIEW

65 in

30 in

15 in

Gateway Apostolic Faith Church

Pastor Martha A. Heard

100 in

OFF GROUND LEVEL

File Name:	Gateway Apostolic Faith Church
Job Number:	Sunbrella Burgundy
Font Style:	Font TBD / White PX 75
Size/Style:	Ed Ritzema
Color/Method:	01-12-2015
Salesman:	
Date:	

PLEASE READ

Please carefully check for grammatical errors, missing letters, placement, sizing, colors, etc...

Please note this proof is not a true representation of color.

PLEASE CAREFULLY REVIEW THIS DRAWING, IF YOU SIGN AND APPROVE IT WITH INCORRECT INFORMATION.

IT WILL BE AT YOUR EXPENSE TO CORRECT

VIA SIGNATURE 1/10/15

Customer Approval Date

Sales Approval Date

Department of Business Affairs and Consumer Protection
Small Business Center - Public Way Use Unit
City Hall - 121 N. LaSalle Street, Room 800 • Chicago, IL 60602
312-74-GOBIZ / 312-744-6249 • (312) 744-1944 (TTY)
http://www.cityofchicago.org/bacp

04/13/2016

Alderman **Anthony Beale**
Ward # **09**
City of Chicago
City Hall, Room **200**
121 North LaSalle Street
Chicago, Illinois 60602

Re: An ordinance to use and maintain a portion of the public right-of-way for **one (1) awning(s)** for **Gateway Apostolic Faith Church**, adjacent to the premises known as **117 E. 110th St.**.

Dear Alderman **Anthony Beale**:

The applicant referenced above has requested the use of the public right-of-way for a **awning(s)**. An ordinance has been prepared by the Department of Business Affairs and Consumer Protection – Small Business Center - Public Way Use Unit for presentation to the City Council. Because this request was made for properties located in your ward, as approved by you as per the attached, I respectfully request that you introduce the attached ordinance at the next City Council meeting.

If you have any questions regarding this ordinance, please contact Anthony Bertuca at (312) 744-5506.

Department of Business Affairs and Consumer Protection

City of Chicago

O2016-2854

Office of the City Clerk

Document Tracking Sheet

Meeting Date:	4/13/2016
Sponsor(s):	Cardenas (12)
Type:	Ordinance
Title:	Awning(s) for Erie-LaSalle Body Shop on Kedzie
Committee(s) Assignment:	Committee on Transportation and Public Way

ORDINANCE
ERIE-LASALLE BODY SHOP ON KEDZIE
Acct. No. 363538 - 2
Permit No. 1119956

Be It Ordained by the City Council of the City of Chicago:

SECTION 1. Permission and authority are hereby given and granted to ERIE-LASALLE BODY SHOP ON KEDZIE, upon the terms and subject to the conditions of this ordinance to maintain and use, as now constructed, two (2) Awning(s) projecting over the public right-of-way adjacent to its premises known as 2440 S. Kedzie Ave..

Said Awning(s) at S. Kedzie Avenue measure(s):
One (1) at eleven (11) feet in length, and two (2) feet in width for a total of twenty-two (22) square feet.
One (1) at eight (8) feet in length, and two (2) feet in width for a total of sixteen (16) square feet.

The location of said privilege shall be as shown on prints kept on file with the Department of Business Affairs and Consumer Protection and the Office of the City Clerk.

Said privilege shall be constructed in accordance with plans and specifications approved by the Zoning Department - Signs.

This grant of privilege in the public way shall be subject to the provisions of Section 10-28-015 and all other required provisions of the Municipal Code of Chicago.

The grantee shall pay to the City of Chicago as compensation for the privilege #1119956 herein granted the sum of one hundred ($100.00) per annum in advance.

A 25% penalty will be added for payments received after due date.

The permit holder agrees to hold the City of Chicago harmless for any damage, relocation or replacement costs associated with damage, relocation or removal of private property caused by the City performing work in the public way.


Authority herein given and granted for a period of five (5) years from and after Date of Passage.


Alderman _____

George Cardenas 12th Ward

Erie lasalle body shop on kedzie, llc
2432-2440 s Kedzie drive Floor 1 st
Chicago Il 60623
Tel 773-762-5571 fax 773-762-4809

Permit for existing Awning

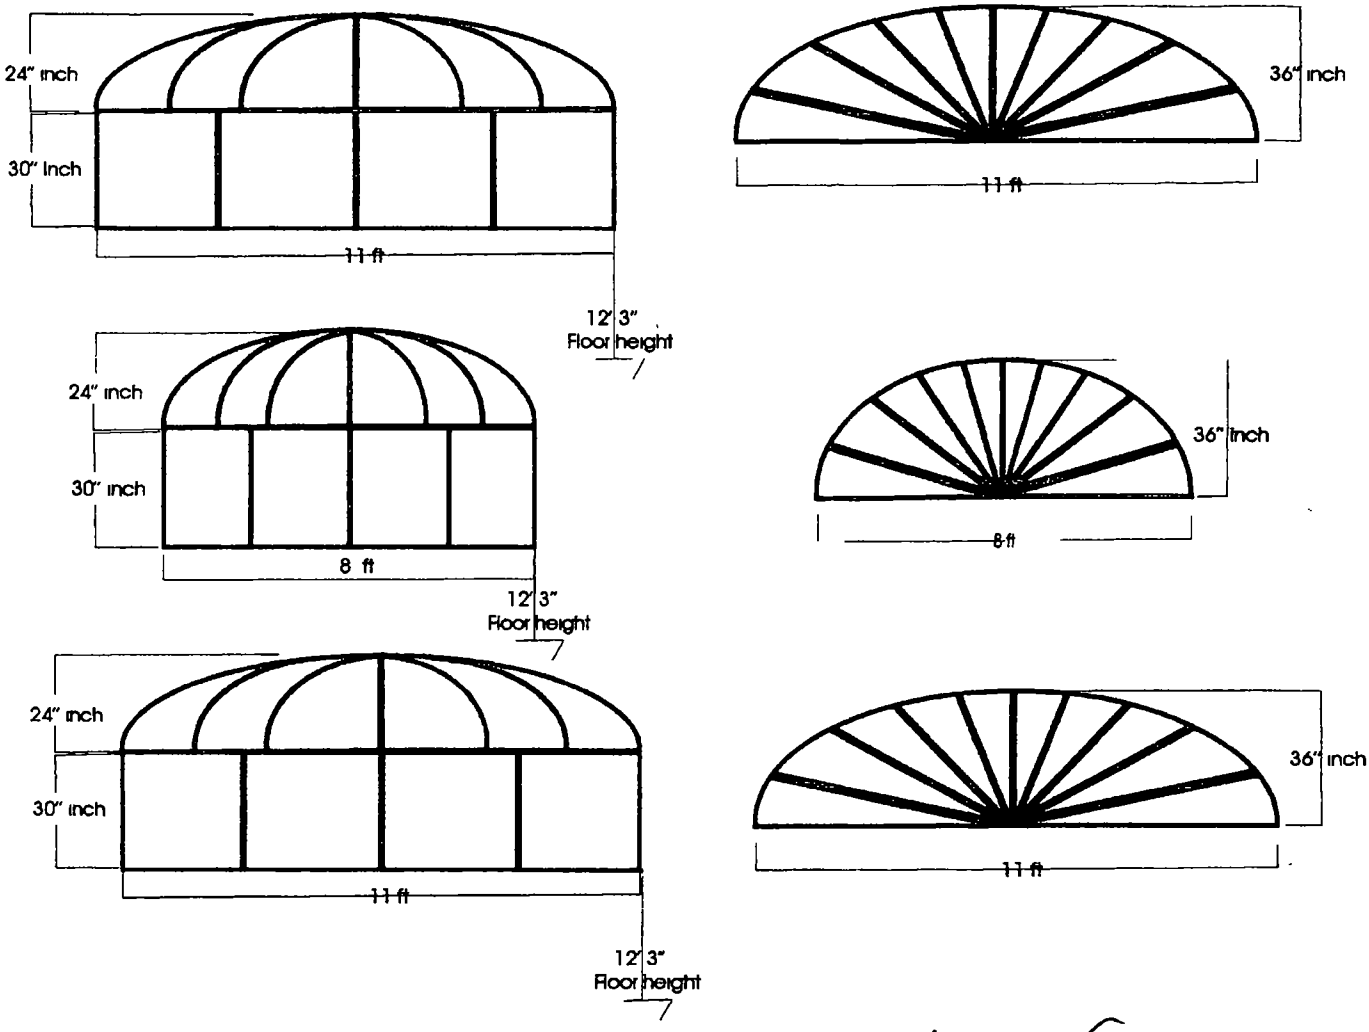

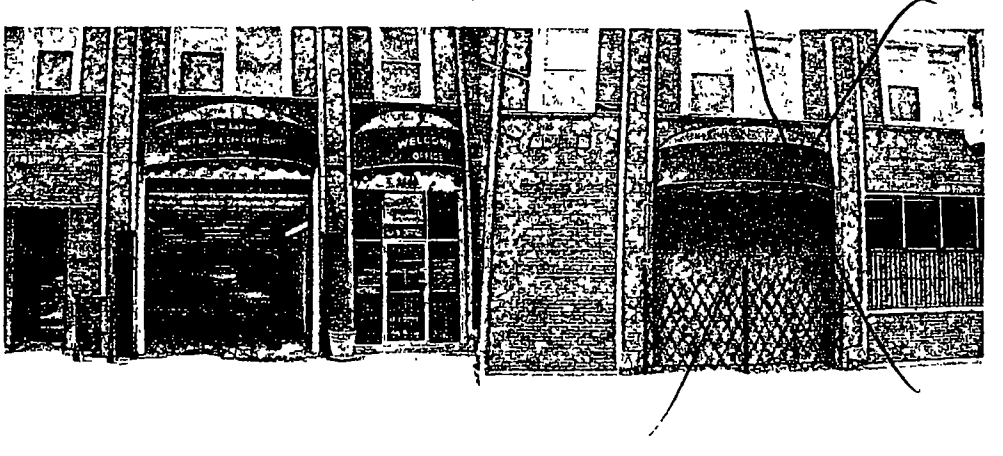

Materials:

Frame in square tube 1" x 1"
And round tube ½ I"
Covered with cloth (recacril green)

Wing attached wall with 3- inch screws
And screws #12 X ¾ inch. Braket 1" inch.
Letters painted in brown color water base.

Department of Business Affairs and Consumer Protection
Small Business Center - Public Way Use Unit
City Hall - 121 N LaSalle Street, Room 800 • Chicago, IL 60602
312-74-GOBIZ / 312-744-6249 • (312) 744-1944 (TTY)
http://www.cityofchicago.org/bacp

04/13/2016

Alderman **George Cardenas**
Ward # **12**
City of Chicago
City Hall, Room **300**
121 North LaSalle Street
Chicago, Illinois 60602

Re: An ordinance to use and maintain a portion of the public right-of-way for **two (2) awning(s)** for **ERIE-LASALLE BODY SHOP ON KEDZIE**, adjacent to the premises known as **2440 S. Kedzie Ave.**.

Dear Alderman **George Cardenas**:

The applicant referenced above has requested the use of the public right-of-way for a **awning(s)**. An ordinance has been prepared by the Department of Business Affairs and Consumer Protection – Small Business Center - Public Way Use Unit for presentation to the City Council. Because this request was made for properties located in your ward, as approved by you as per the attached, I respectfully request that you introduce the attached ordinance at the next City Council meeting.

If you have any questions regarding this ordinance, please contact Anthony Bertuca at (312) 744-5506.

Department of Business Affairs and Consumer Protection

City of Chicago

O2016-2860

Office of the City Clerk

Document Tracking Sheet

Meeting Date:	4/13/2016
Sponsor(s):	Lopez (15)
Type:	Ordinance
Title:	Awning(s) for Father & Son Food Mart, Inc.
Committee(s) Assignment:	Committee on Transportation and Public Way

ORDINANCE
FATHER & SON FOOD MART, INC.
Acct. No. 394641 - 1
Permit No. 1120161

Be It Ordained by the City Council of the City of Chicago:

SECTION 1. Permission and authority are hereby given and granted to FATHER & SON FOOD MART, INC., upon the terms and subject to the conditions of this ordinance to maintain and use, as now constructed, one (1) Awning(s) projecting over the public right-of-way adjacent to its premises known as 5700 S. Damen Ave..

Said Awning(s) at S Damen Ave measure(s):
One (1) at forty (40) feet in length, and two (2) feet in width for a total of eighty (80) square feet.

The location of said privilege shall be as shown on prints kept on file with the Department of Business Affairs and Consumer Protection and the Office of the City Clerk.

Said privilege shall be constructed in accordance with plans and specifications approved by the Zoning Department - Signs.

This grant of privilege in the public way shall be subject to the provisions of Section 10-28-015 and all other required provisions of the Municipal Code of Chicago.

The grantee shall pay to the City of Chicago as compensation for the privilege #1120161 herein granted the sum of sixty-five ($65.00) per annum in advance.


A 25% penalty will be added for payments received after due date.

The permit holder agrees to hold the City of Chicago harmless for any damage, relocation or replacement costs associated with damage, relocation or removal of private property caused by the City performing work in the public way.


Authority herein given and granted for a period of five (5) years from and after Date of Passage.

Alderman _____
Raymond A. Lopez 15th Ward



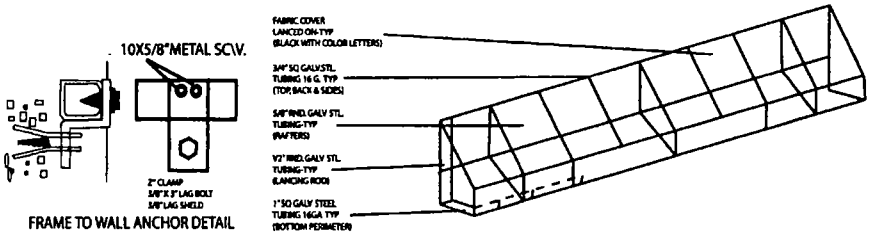

FRAME TO WALL ANCHOR DETAIL

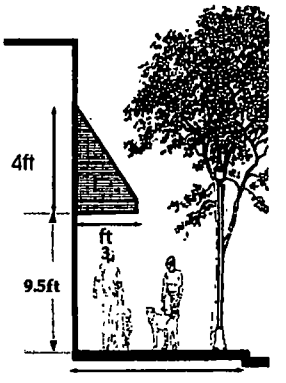

Client: **Father & Son Food Mart**	Drawing #: 1
Address: **5701 S Damen Chicago**	Date: **08/12/2015**

All sign and concepts shown here are confidential and are the property of Magic Sign Co The to be distributed, copied or otherwise used without our written permission

COMPUTER GENERATED COLORS ARE NOT A TRUE MATCH TO ANY PMS. VINYL OR PAINT.

MagicSig

Department of Business Affairs and Consumer Protection
Small Business Center - Public Way Use Unit
City Hall - 121 N. LaSalle Street, Room 800 • Chicago, IL 60602
312-74-GOBIZ / 312-744-6249 • (312) 744-1944 (TTY)
http://www.cityofchicago.org/bacp

04/13/2016

Alderman **Raymond A. Lopez**
Ward # **15**
City of Chicago
City Hall, Room **300**
121 North LaSalle Street
Chicago, Illinois 60602

Re: An ordinance to use and maintain a portion of the public right-of-way for **one (1) awning(s)** for **FATHER & SON FOOD MART, INC.**, adjacent to the premises known as **5700 S. Damen Ave.**.

Dear Alderman **Raymond A. Lopez**:

The applicant referenced above has requested the use of the public right-of-way for a **awning(s)**. An ordinance has been prepared by the Department of Business Affairs and Consumer Protection – Small Business Center - Public Way Use Unit for presentation to the City Council. Because this request was made for properties located in your ward, as approved by you as per the attached, I respectfully request that you introduce the attached ordinance at the next City Council meeting.

If you have any questions regarding this ordinance, please contact Anthony Bertuca at (312) 744-5506.

Department of Business Affairs and Consumer Protection

City of Chicago

O2016-2862

Office of the City Clerk

Document Tracking Sheet

Meeting Date:	4/13/2016
Sponsor(s):	Munoz (22)
Type:	Ordinance
Title:	Awning(s) for Nueva Imagen
Committee(s) Assignment:	Committee on Transportation and Public Way

ORDINANCE
NUEVA IMAGEN
Acct. No. 368283 - 2
Permit No. 1118142

Be It Ordained by the City Council of the City of Chicago:

SECTION 1. Permission and authority are hereby given and granted to NUEVA IMAGEN, upon the terms and subject to the conditions of this ordinance to construct, install, maintain and use one (1) Awning(s) projecting over the public right-of-way adjacent to its premises known as 3843 W. 26th St..

Said Awning(s) at W 26th St measure(s):
One (1) at thirteen (13) feet in length, and three (3) feet in width for a total of thirty-nine (39) square feet.

The location of said privilege shall be as shown on prints kept on file with the Department of Business Affairs and Consumer Protection and the Office of the City Clerk.

Said privilege shall be constructed in accordance with plans and specifications approved by the Zoning Department - Signs.

This grant of privilege in the public way shall be subject to the provisions of Section 10-28-015 and all other required provisions of the Municipal Code of Chicago.

The grantee shall pay to the City of Chicago as compensation for the privilege #1118142 herein granted the sum of fifty ($50.00) per annum in advance.

A 25% penalty will be added for payments received after due date.


The permit holder agrees to hold the City of Chicago harmless for any damage, relocation or replacement costs associated with damage, relocation or removal of private property caused by the City performing work in the public way.

Authority herein given and granted for a period of five (5) years from and after Date of Passage.

Alderman 

Ricardo Munoz 22nd Ward

Nueva Imagen
3843 W 26th St.
German Correa
(630) 781 3992

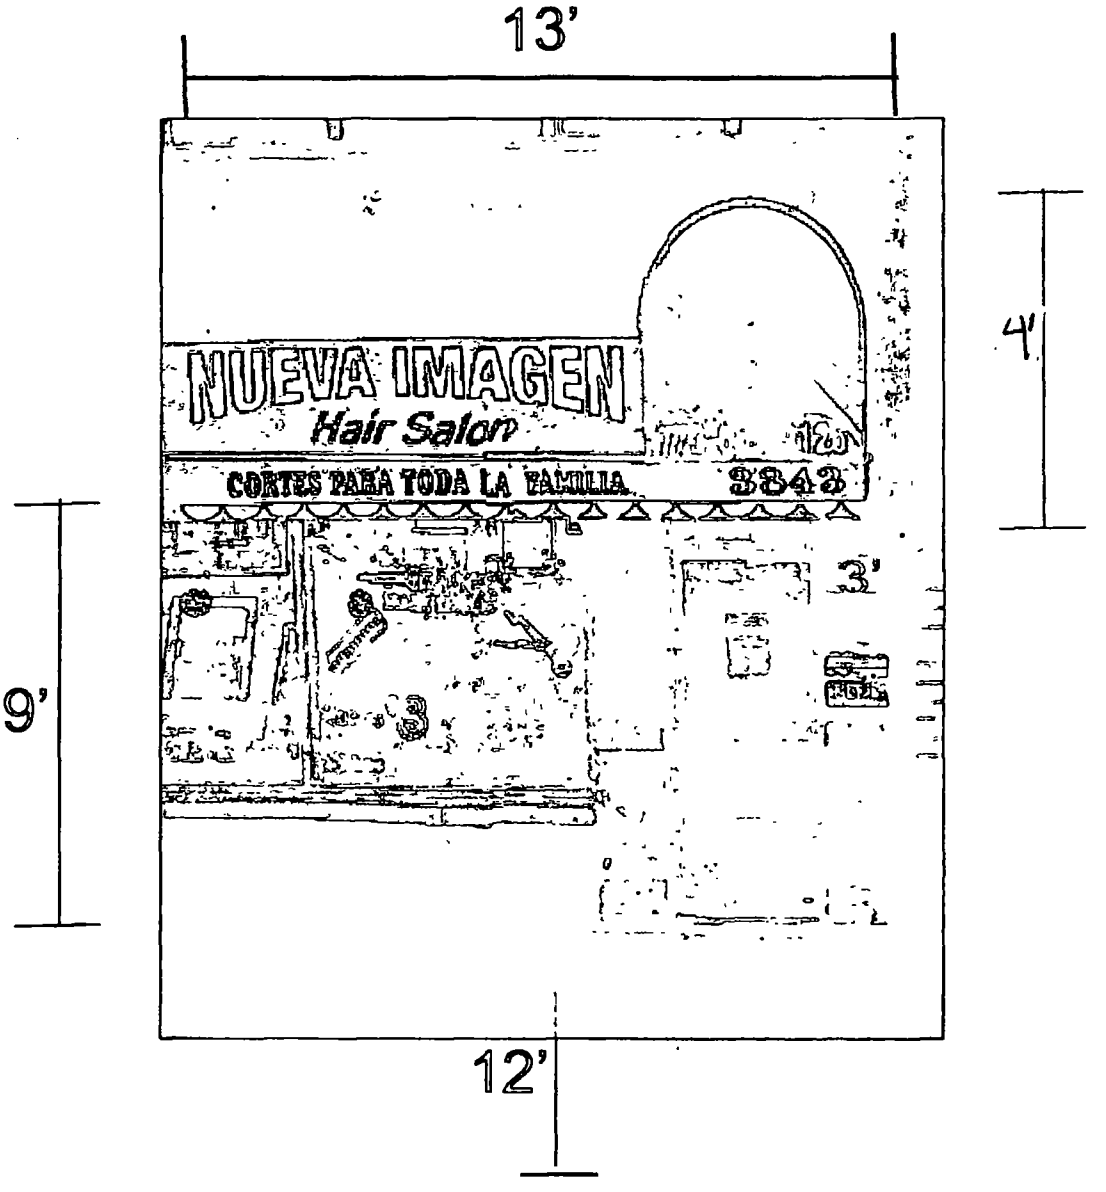

City of Chicago

O2016-2865

Office of the City Clerk

Document Tracking Sheet

Meeting Date:	4/13/2016
Sponsor(s):	Solis (25)
Type:	Ordinance
Title:	Awning(s) for Monteverde
Committee(s) Assignment:	Committee on Transportation and Public Way

ORDINANCE
MONTEVERDE
Acct. No. 392794 - 1
Permit No. 1122576

Be It Ordained by the City Council of the City of Chicago:

SECTION 1. Permission and authority are hereby given and granted to MONTEVERDE, upon the terms and subject to the conditions of this ordinance to construct, install, maintain and use seven (7) Awning(s) projecting over the public right-of-way adjacent to its premises known as 1020 W. Madison St..

Said Awning(s) at W. Madison Street measure(s):
Three (3) at nine point seven five (9.75) feet in length, and four (4) feet in width for a total of one hundred seventeen (117) square feet.

Said Awning(s) at N. Carpenter Street measure(s):
Four (4) at nine point seven five (9.75) feet in length, and four (4) feet in width for a total of one hundred fifty-six (156) square feet.

The location of said privilege shall be as shown on prints kept on file with the Department of Business Affairs and Consumer Protection and the Office of the City Clerk.

Said privilege shall be constructed in accordance with plans and specifications approved by the Zoning Department - Signs.

This grant of privilege in the public way shall be subject to the provisions of Section 10-28-015 and all other required provisions of the Municipal Code of Chicago.

The grantee shall pay to the City of Chicago as compensation for the privilege #1122576 herein granted the sum of one hundred seventy-five ($175.00) per annum in advance.

A 25% penalty will be added for payments received after due date.


The permit holder agrees to hold the City of Chicago harmless for any damage, relocation or replacement costs associated with damage, relocation or removal of private property caused by the City performing work in the public way.

Authority herein given and granted for a period of five (5) years from and after Date of Passage.

Alderman _____

Daniel S. Solis 25th Ward

Iso view, frame

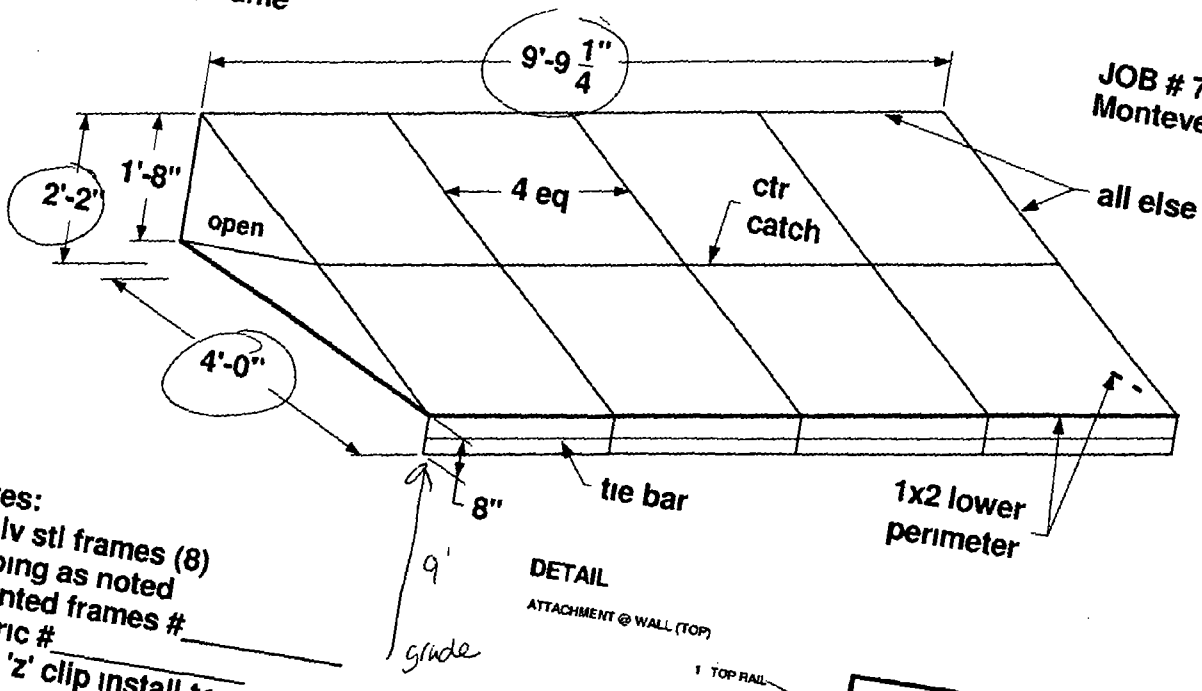


JOB # 725326
Monteverde Rest.

Notes:
--galv stl frames (8)
--tubing as noted
--painted frames #_____
--fabric #_____
--typ. 'z' clip install to stucco / brick

DETAIL

ATTACHMENT @ WALL (TOP)

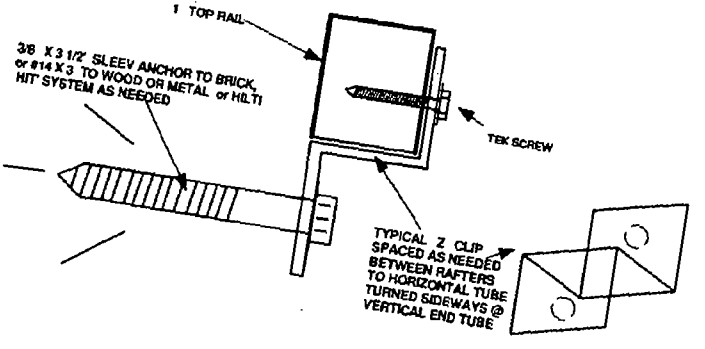

Department of Business Affairs and Consumer Protection
Small Business Center - Public Way Use Unit
City Hall - 121 N. LaSalle Street, Room 800 • Chicago, IL 60602
312-74-GOBIZ / 312-744-6249 • (312) 744-1944 (TTY)
http://www.cityofchicago.org/bacp

04/13/2016

Alderman **Daniel S. Solis**
Ward # **25**
City of Chicago
City Hall, Room **304**
121 North LaSalle Street
Chicago, Illinois 60602

Re: An ordinance to use and maintain a portion of the public right-of-way for **seven (7) awning(s)** for **MONTEVERDE**, adjacent to the premises known as **1020 W. Madison St.**.

Dear Alderman **Daniel S. Solis**:

The applicant referenced above has requested the use of the public right-of-way for a **awning(s)**. An ordinance has been prepared by the Department of Business Affairs and Consumer Protection – Small Business Center - Public Way Use Unit for presentation to the City Council. Because this request was made for properties located in your ward, as approved by you as per the attached, I respectfully request that you introduce the attached ordinance at the next City Council meeting.

If you have any questions regarding this ordinance, please contact Anthony Bertuca at (312) 744-5506.

Department of Business Affairs and Consumer Protection

City of Chicago

O2016-2869

Office of the City Clerk

Document Tracking Sheet

Meeting Date:	4/13/2016
Sponsor(s):	Maldonado (26)
Type:	Ordinance
Title:	Awning(s) for Midway Moving & Storage, Inc.
Committee(s) Assignment:	Committee on Transportation and Public Way

ORDINANCE
MIDWAY MOVING & STORAGE, INC.
Acct. No. 18159 - 3
Permit No. 1115122

Be It Ordained by the City Council of the City of Chicago:

SECTION 1. Permission and authority are hereby given and granted to MIDWAY MOVING & STORAGE, INC., upon the terms and subject to the conditions of this ordinance to construct, install, maintain and use five (5) Awning(s) projecting over the public right-of-way adjacent to its premises known as 2727 W. Chicago Ave..

Said Awning(s) at W. Chicago Avenue measure(s):
Five (5) at eleven (11) feet in length, and two (2) feet in width for a total of one hundred ten (110) square feet.

The location of said privilege shall be as shown on prints kept on file with the Department of Business Affairs and Consumer Protection and the Office of the City Clerk.

Said privilege shall be constructed in accordance with plans and specifications approved by the Zoning Department - Signs.

This grant of privilege in the public way shall be subject to the provisions of Section 10-28-015 and all other required provisions of the Municipal Code of Chicago.

The grantee shall pay to the City of Chicago as compensation for the privilege #1115122 herein granted the sum of one hundred seventy-five ($175.00) per annum in advance.

A 25% penalty will be added for payments received after due date.

The permit holder agrees to hold the City of Chicago harmless for any damage, relocation or replacement costs associated with damage, relocation or removal of private property caused by the City performing work in the public way.

Authority herein given and granted for a period of five (5) years from and after Date of Passage.

Alderman _____

Roberto Maldonado 26th Ward

AWNING


- ALUMINUM FRAMED AWNING
- PRINTED LOGO IN WHITE & NAVY BLUE
- 18 oz. Orange Canvas
- WALL MOUNTED
- READS: MIDWAY MOVING & STORAGE 800-300-0002, MIDWAYMOVING.COM


Customer

MIDWAY MOVING

CROSS SECTION DETAIL

Installation Detail

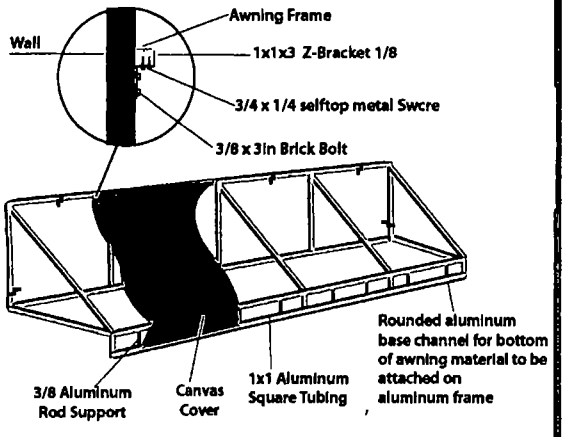

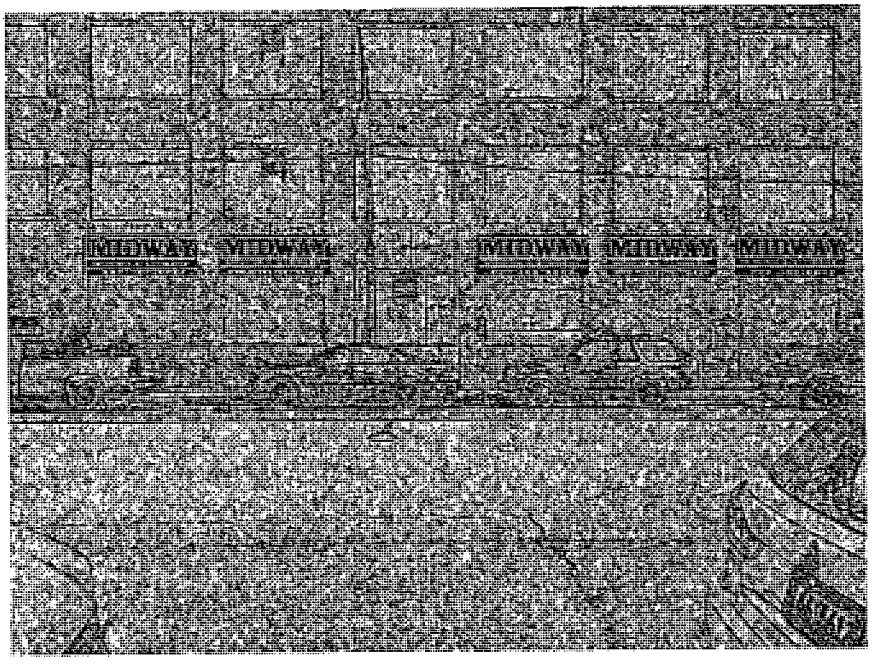

NOTE: Photo for representational purposes only. Signs are not to scale and may appear larger or smaller than shown.



Scale:

Sign Erector: PRO IMAGE	2008 W. Chicago, Ave Chicago, IL 60622 Tel. 773 292 1111 Fax. 773 292 1113

Designer	DW
Rev:	X
	X
	X
	X

Location:	North Elevation
Address:	2727 W. Chicago Ave. Chicago, IL 60622
Date:	8-18-2014

Approval:

I.D. #	Artwork #	Drawing #
-	As Shown	

Department of Business Affairs and Consumer Protection
Small Business Center - Public Way Use Unit
City Hall - 121 N. LaSalle Street, Room 800 • Chicago, IL 60602
312-74-GOBIZ / 312-744-6249 • (312) 744-1944 (TTY)
http://www.cityofchicago.org/bacp

04/13/2016

Alderman **Roberto Maldonado**
Ward # **26**
City of Chicago
City Hall, Room **300**
121 North LaSalle Street
Chicago, Illinois 60602

Re: An ordinance to use and maintain a portion of the public right-of-way for **five (5) awning(s)** for **MIDWAY MOVING & STORAGE, INC.**, adjacent to the premises known as **2727 W. Chicago Ave.**.

Dear Alderman **Roberto Maldonado**:

The applicant referenced above has requested the use of the public right-of-way for a **awning(s)**. An ordinance has been prepared by the Department of Business Affairs and Consumer Protection – Small Business Center - Public Way Use Unit for presentation to the City Council. Because this request was made for properties located in your ward, as approved by you as per the attached, I respectfully request that you introduce the attached ordinance at the next City Council meeting.

If you have any questions regarding this ordinance, please contact Anthony Bertuca at (312) 744-5506.

Department of Business Affairs and Consumer Protection

City of Chicago

O2016-2871

Office of the City Clerk

Document Tracking Sheet

Meeting Date:	4/13/2016
Sponsor(s):	Maldonado (26)
Type:	Ordinance
Title:	Awning(s) for Roeser's Bakery
Committee(s) Assignment:	Committee on Transportation and Public Way

ORDINANCE
ROESER'S BAKERY
Acct. No. 62563 - 1
Permit No. 1122573

Be It Ordained by the City Council of the City of Chicago:

SECTION 1. Permission and authority are hereby given and granted to ROESER'S BAKERY, upon the terms and subject to the conditions of this ordinance to maintain and use, as now constructed, one (1) Awning(s) projecting over the public right-of-way adjacent to its premises known as 3216 W. North Ave..

Said Awning(s) at W. North Avenue measure(s):
One (1) at twenty-two point eight three (22.83) feet in length, and four (4) feet in width for a total of ninety-one point three two (91.32) square feet.

The location of said privilege shall be as shown on prints kept on file with the Department of Business Affairs and Consumer Protection and the Office of the City Clerk.

Said privilege shall be constructed in accordance with plans and specifications approved by the Zoning Department - Signs.

This grant of privilege in the public way shall be subject to the provisions of Section 10-28-015 and all other required provisions of the Municipal Code of Chicago.

The grantee shall pay to the City of Chicago as compensation for the privilege #1122573 herein granted the sum of fifty ($50.00) per annum in advance.

A 25% penalty will be added for payments received after due date.

The permit holder agrees to hold the City of Chicago harmless for any damage, relocation or replacement costs associated with damage, relocation or removal of private property caused by the City performing work in the public way.

Authority herein given and granted for a period of five (5) years from and after 10/06/2015.

Alderman _____

Roberto Maldonado 26th Ward

APPLICATION TO USE THE PUBLIC RIGHT OF WAY


EXAMPLE OF CANOPY/AWNING DRAWING

CANOPY DRAWING

PROPERTY LOCATION 3216-18 W NORTH AVE

ORGANIZATION(S) NAME JOHN ROESER DBA ROESERS BAKERY

AWNING

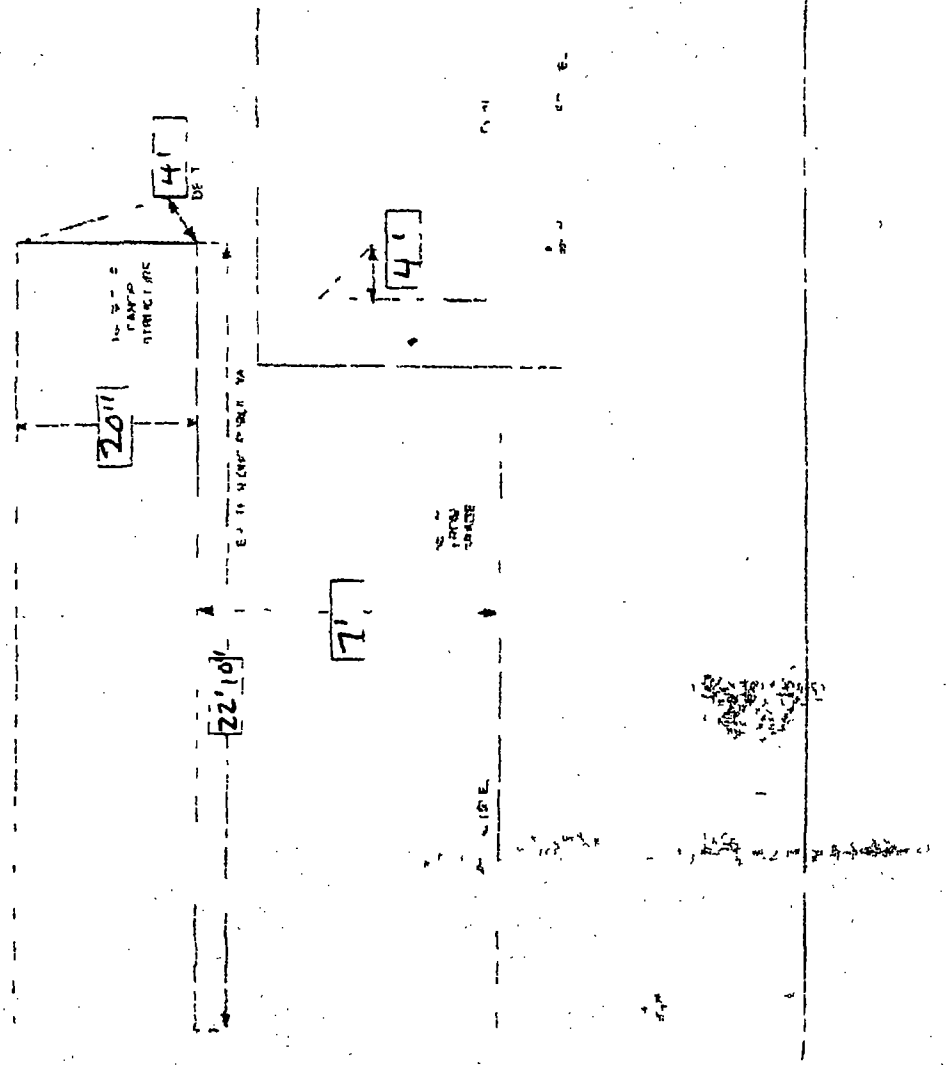

Department of Business Affairs and Consumer Protection
Small Business Center - Public Way Use Unit
City Hall - 121 N. LaSalle Street, Room 800 • Chicago, IL 60602
312-74-GOBIZ / 312-744-6249 • (312) 744-1944 (TTY)
http://www.cityofchicago.org/bacp

04/13/2016

Alderman **Roberto Maldonado**
Ward # **26**
City of Chicago
City Hall, Room **300**
121 North LaSalle Street
Chicago, Illinois 60602

Re: An ordinance to use and maintain a portion of the public right-of-way for **one (1) awning(s)** for **ROESER'S BAKERY**, adjacent to the premises known as **3216 W. North Ave.**.

Dear Alderman **Roberto Maldonado**:

The applicant referenced above has requested the use of the public right-of-way for a **awning(s)**. An ordinance has been prepared by the Department of Business Affairs and Consumer Protection – Small Business Center - Public Way Use Unit for presentation to the City Council. Because this request was made for properties located in your ward, as approved by you as per the attached, I respectfully request that you introduce the attached ordinance at the next City Council meeting.

If you have any questions regarding this ordinance, please contact Anthony Bertuca at (312) 744-5506.

Department of Business Affairs and Consumer Protection

City of Chicago

O2016-2874

Office of the City Clerk

Document Tracking Sheet

Meeting Date:	4/13/2016
Sponsor(s):	Burnett (27)
Type:	Ordinance
Title:	Awning(s) for Jimmy John's
Committee(s) Assignment:	Committee on Transportation and Public Way

ORDINANCE
JIMMY JOHNS
Acct. No. 346789 - 1
Permit No. 1122528

Be It Ordained by the City Council of the City of Chicago:

SECTION 1. Permission and authority are hereby given and granted to JIMMY JOHNS, upon the terms and subject to the conditions of this ordinance to maintain and use, as now constructed, one (1) Awning(s) projecting over the public right-of-way adjacent to its premises known as 237 W. North Ave..

Said Awning(s) at W. North Avenue measure(s):
One (1) at thirty-one point five (31.5) feet in length, and three (3) feet in width for a total of ninety-four point five (94.5) square feet.

The location of said privilege shall be as shown on prints kept on file with the Department of Business Affairs and Consumer Protection and the Office of the City Clerk.

Said privilege shall be constructed in accordance with plans and specifications approved by the Zoning Department - Signs.

This grant of privilege in the public way shall be subject to the provisions of Section 10-28-015 and all other required provisions of the Municipal Code of Chicago.

The grantee shall pay to the City of Chicago as compensation for the privilege #1122528 herein granted the sum of fifty-six dollars and fifty cents ($56.50) per annum in advance.


A 25% penalty will be added for payments received after due date.

The permit holder agrees to hold the City of Chicago harmless for any damage, relocation or replacement costs associated with damage, relocation or removal of private property caused by the City performing work in the public way.

Authority herein given and granted for a period of five (5) years from and after 02/09/2016.

Alderman _____

Walter Burnett Jr. 27th Ward

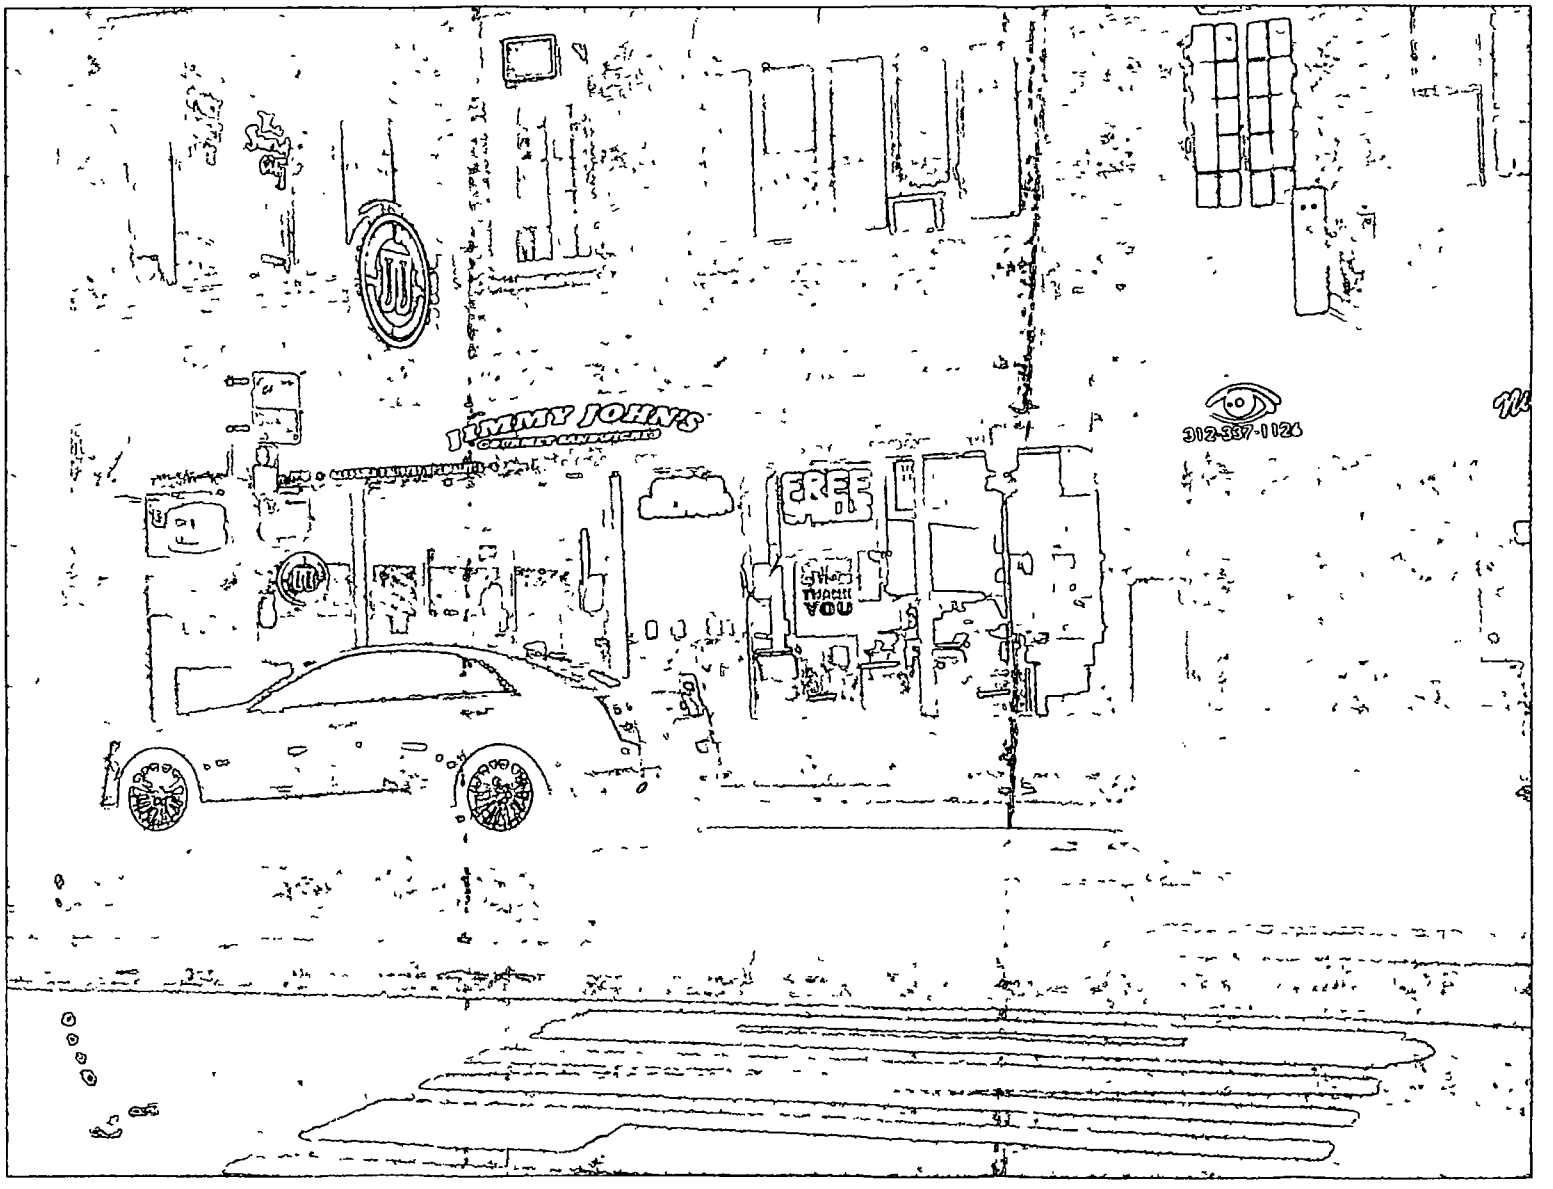
JIMMY JOHN'S
312-337-1126
FREE
THANK YOU

City of Chicago

O2016-2877

Office of the City Clerk

Document Tracking Sheet

Meeting Date:	4/13/2016
Sponsor(s):	Sposato (38)
Type:	Ordinance
Title:	Awning(s) for William Blyth
Committee(s) Assignment:	Committee on Transportation and Public Way

ORDINANCE
William Blyth
Acct. No. 357210 - 1
Permit No. 1122637

Be It Ordained by the City Council of the City of Chicago:

SECTION 1. Permission and authority are hereby given and granted to William Blyth, upon the terms and subject to the conditions of this ordinance to maintain and use, as now constructed, four (4) Awning(s) projecting over the public right-of-way adjacent to its premises known as 3806 N. Central Ave..

Said Awning(s) at N. Central Avenue measure(s):
One (1) at eleven (11) feet in length, and six (6) feet in width for a total of sixty-six (66) square feet.
One (1) at ten (10) feet in length, and six (6) feet in width for a total of sixty (60) square feet.
One (1) at fifteen (15) feet in length, and six (6) feet in width for a total of ninety (90) square feet.
One (1) at five (5) feet in length, and six (6) feet in width for a total of thirty (30) square feet.

The location of said privilege shall be as shown on prints kept on file with the Department of Business Affairs and Consumer Protection and the Office of the City Clerk.

Said privilege shall be constructed in accordance with plans and specifications approved by the Zoning Department - Signs.

This grant of privilege in the public way shall be subject to the provisions of Section 10-28-015 and all other required provisions of the Municipal Code of Chicago.

The grantee shall pay to the City of Chicago as compensation for the privilege #1122637 herein granted the sum of one hundred seventy-five ($175.00) per annum in advance.


A 25% penalty will be added for payments received after due date.

The permit holder agrees to hold the City of Chicago harmless for any damage, relocation or replacement costs associated with damage, relocation or removal of private property caused by the City performing work in the public way.

Authority herein given and granted for a period of five (5) years from and after 03/09/2016.

Alderman _____

Nicholas Sposato 38th Ward

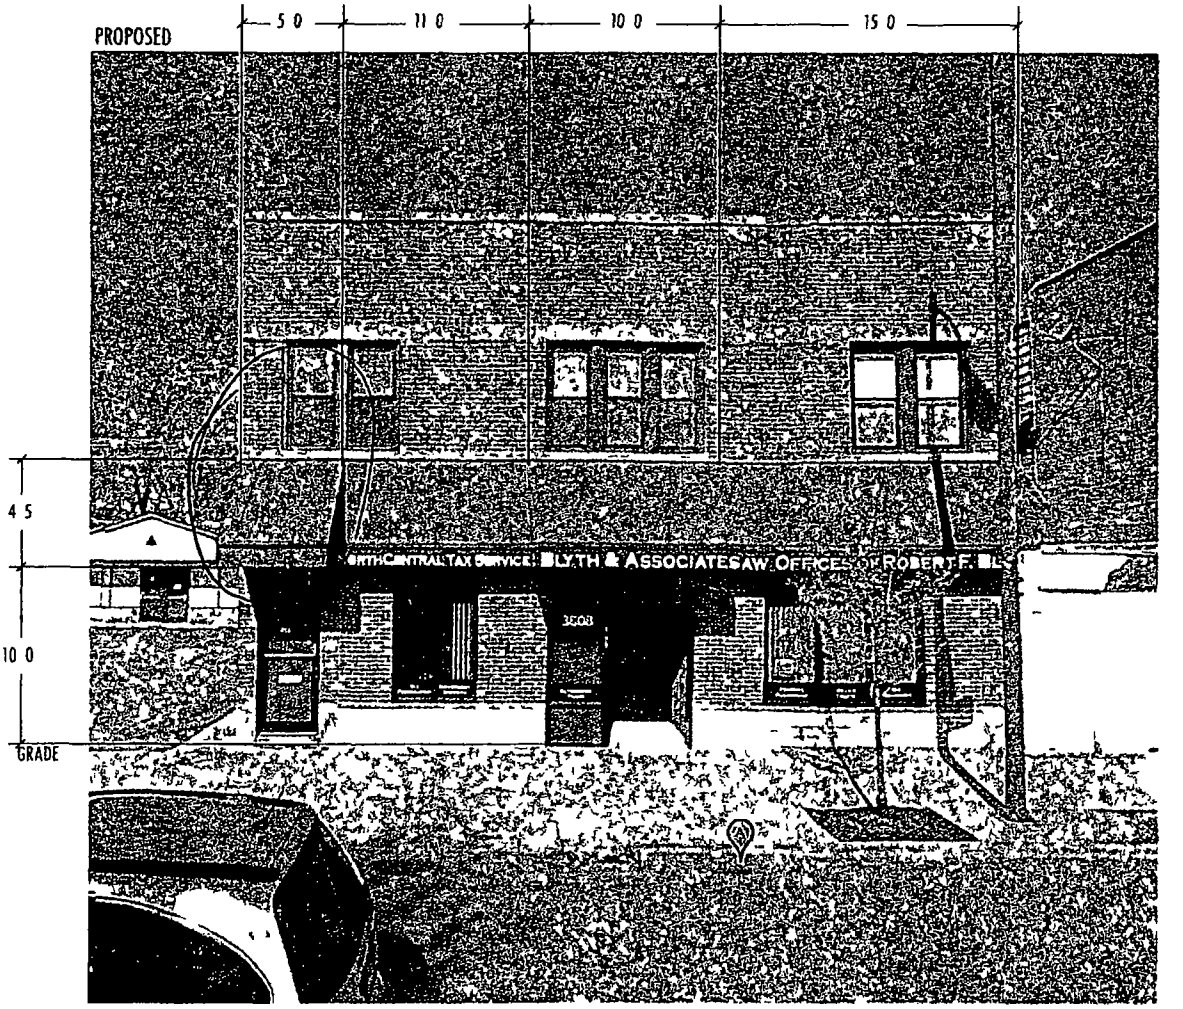

EAST BUILDING ELEVATION
SCALE 1/15

This Document is owned by and the information contained in it is proprietary to Sure Light Sign Company By receipt hereof the holder agrees not to use the information disclose it to any third party nor reproduce this document without the prior written consent of Sure Light Sign Company Holder also agrees to immediately return document upon request of Sure Light Sign Company

© Copyright 2010 by

Department of Business Affairs and Consumer Protection
Small Business Center - Public Way Use Unit
City Hall - 121 N. LaSalle Street, Room 800 • Chicago, IL 60602
312-74-GOBIZ / 312-744-6249 • (312) 744-1944 (TTY)
http://www.cityofchicago.org/bacp

04/13/2016

Alderman **Nicholas Sposato**
Ward # **38**
City of Chicago
City Hall, Room **200**
121 North LaSalle Street
Chicago, Illinois 60602

Re: An ordinance to use and maintain a portion of the public right-of-way for **four (4) awning(s)** for **William Blyth**, adjacent to the premises known as **3806 N. Central Ave.**.

Dear Alderman **Nicholas Sposato**:

The applicant referenced above has requested the use of the public right-of-way for a **awning(s)**. An ordinance has been prepared by the Department of Business Affairs and Consumer Protection – Small Business Center - Public Way Use Unit for presentation to the City Council. Because this request was made for properties located in your ward, as approved by you as per the attached, I respectfully request that you introduce the attached ordinance at the next City Council meeting.

If you have any questions regarding this ordinance, please contact Anthony Bertuca at (312) 744-5506.

Department of Business Affairs and Consumer Protection

City of Chicago

O2016-2882

Office of the City Clerk

Document Tracking Sheet

Meeting Date:	4/13/2016
Sponsor(s):	Reilly (42)
Type:	Ordinance
Title:	Awning(s) for Butler Children's Preparatory
Committee(s) Assignment:	Committee on Transportation and Public Way

ORDINANCE
BUTLER CHILDREN'S PREPARATORY
Acct. No. 403872 - 1
Permit No. 1122380

Be It Ordained by the City Council of the City of Chicago:

SECTION 1. Permission and authority are hereby given and granted to BUTLER CHILDREN'S PREPARATORY, upon the terms and subject to the conditions of this ordinance to construct, install, maintain and use one (1) Awning(s) projecting over the public right-of-way adjacent to its premises known as 17 E. Pearson St..

Said Awning(s) at E. Pearson Street measure(s):
One (1) at five point five (5.5) feet in length, and two point five (2.5) feet in width for a total of thirteen point seven five (13.75) square feet.

The location of said privilege shall be as shown on prints kept on file with the Department of Business Affairs and Consumer Protection and the Office of the City Clerk.

Said privilege shall be constructed in accordance with plans and specifications approved by the Zoning Department - Signs.

This grant of privilege in the public way shall be subject to the provisions of Section 10-28-015 and all other required provisions of the Municipal Code of Chicago.

The grantee shall pay to the City of Chicago as compensation for the privilege #1122380 herein granted the sum of fifty ($50.00) per annum in advance.


A 25% penalty will be added for payments received after due date.

The permit holder agrees to hold the City of Chicago harmless for any damage, relocation or replacement costs associated with damage, relocation or removal of private property caused by the City performing work in the public way.

Authority herein given and granted for a period of five (5) years from and after Date of Passage.

Alderman _____

Brendan Reilly 42nd Ward

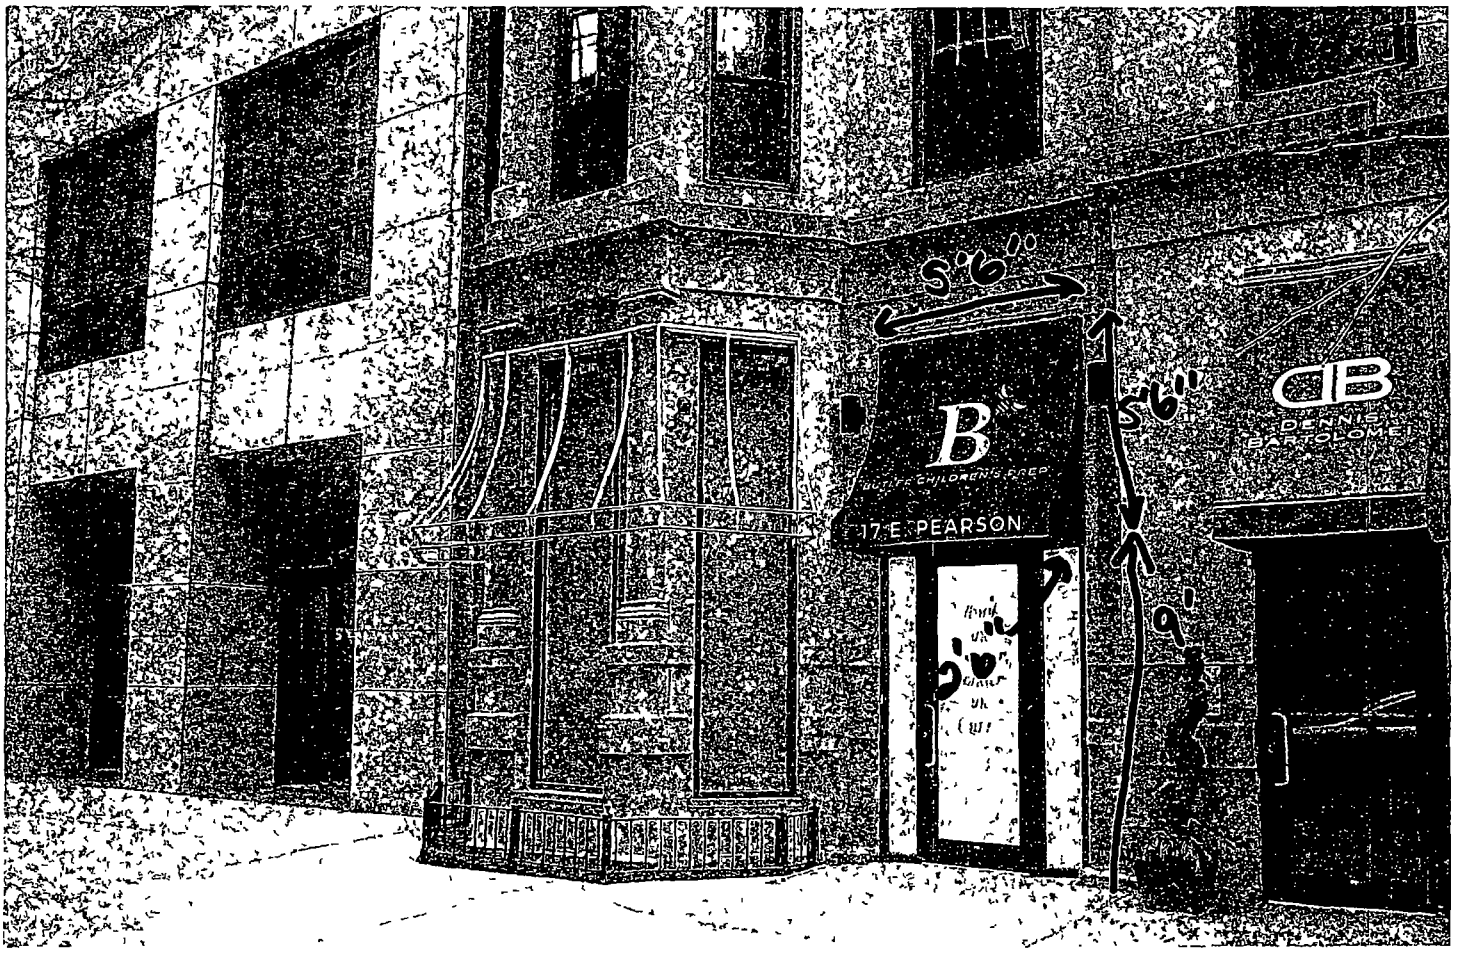
5'6"
5'6"
9'
17 E. PEARSON
B
CB

City of Chicago

O2016-2884

Office of the City Clerk

Document Tracking Sheet

Meeting Date:	4/13/2016
Sponsor(s):	Reilly (42)
Type:	Ordinance
Title:	Awning(s) for Giordano's on Jackson
Committee(s) Assignment:	Committee on Transportation and Public Way

ORDINANCE
GIORDANO'S ON JACKSON
Acct. No. 369743 - 4
Permit No. 1118989

Be It Ordained by the City Council of the City of Chicago:

SECTION 1. Permission and authority are hereby given and granted to GIORDANO'S ON JACKSON, upon the terms and subject to the conditions of this ordinance to maintain and use, as now constructed, two (2) Awning(s) projecting over the public right-of-way adjacent to its premises known as 223 W. Jackson Blvd..

Said Awning(s) at W. Jackson Blvd measure(s):
One (1) at seventeen point six seven (17.67) feet in length, and three (3) feet in width for a total of fifty-three point zero one (53.01) square feet.
One (1) at twelve point zero eight (12.08) feet in length, and three (3) feet in width for a total of thirty-six point two four (36.24) square feet.

The location of said privilege shall be as shown on prints kept on file with the Department of Business Affairs and Consumer Protection and the Office of the City Clerk.

Said privilege shall be constructed in accordance with plans and specifications approved by the Zoning Department - Signs.

This grant of privilege in the public way shall be subject to the provisions of Section 10-28-015 and all other required provisions of the Municipal Code of Chicago.

The grantee shall pay to the City of Chicago as compensation for the privilege #1118989 herein granted the sum of one hundred ($100.00) per annum in advance.

A 25% penalty will be added for payments received after due date.

The permit holder agrees to hold the City of Chicago harmless for any damage, relocation or replacement costs associated with damage, relocation or removal of private property caused by the City performing work in the public way.

Authority herein given and granted for a period of five (5) years from and after Date of Passage.

Alderman _____


Brendan Reilly 42nd Ward

no text

① + ② — text


Notes:
–galv stl frames (4)
–welded construction
–tubing as noted
–tie bar up @ perimeter
–silver frame finish
–valance on track

Side view, window awnings (4)

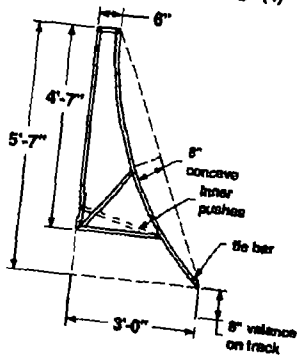

Iso view, #1

17'8"

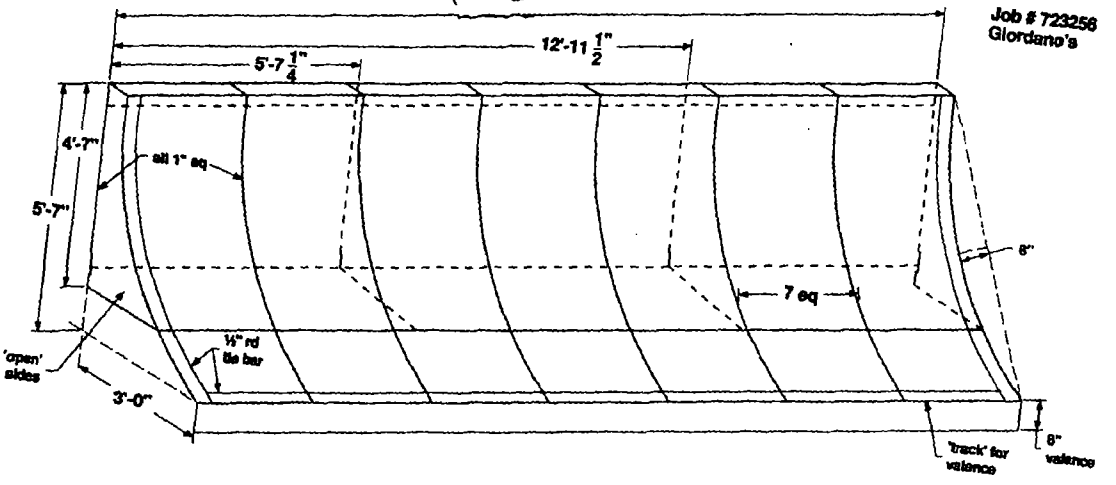

Job # 723256
Giordano's

City of Chicago

O2016-2888

Office of the City Clerk

Document Tracking Sheet

Meeting Date:	4/13/2016
Sponsor(s):	Reilly (42)
Type:	Ordinance
Title:	Awning(s) for Kick@55 Fitness LLC
Committee(s) Assignment:	Committee on Transportation and Public Way

ORDINANCE
KICK@55 FITNESS LLC
Acct. No. 402650 - 1
Permit No. 1122395

Be It Ordained by the City Council of the City of Chicago:

SECTION 1. Permission and authority are hereby given and granted to KICK@55 FITNESS LLC, upon the terms and subject to the conditions of this ordinance to construct, install, maintain and use one (1) Awning(s) projecting over the public right-of-way adjacent to its premises known as 108 W. Hubbard St..

Said Awning(s) at W. Hubbard measure(s):
One (1) at three point five eight (3.58) feet in length, and three point two five (3.25) feet in width for a total of eleven point six four (11.64) square feet.

The location of said privilege shall be as shown on prints kept on file with the Department of Business Affairs and Consumer Protection and the Office of the City Clerk.

Said privilege shall be constructed in accordance with plans and specifications approved by the Zoning Department - Signs.

This grant of privilege in the public way shall be subject to the provisions of Section 10-28-015 and all other required provisions of the Municipal Code of Chicago.

The grantee shall pay to the City of Chicago as compensation for the privilege #1122395 herein granted the sum of fifty ($50.00) per annum in advance.


A 25% penalty will be added for payments received after due date.

The permit holder agrees to hold the City of Chicago harmless for any damage, relocation or replacement costs associated with damage, relocation or removal of private property caused by the City performing work in the public way.


Authority herein given and granted for a period of five (5) years from and after Date of Passage.

Alderman _____

Brendan Reilly 42nd Ward

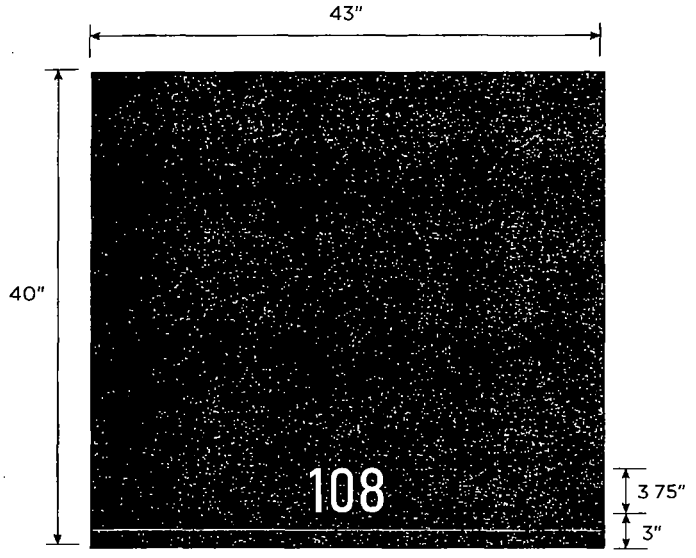

ELEVATION VIEW

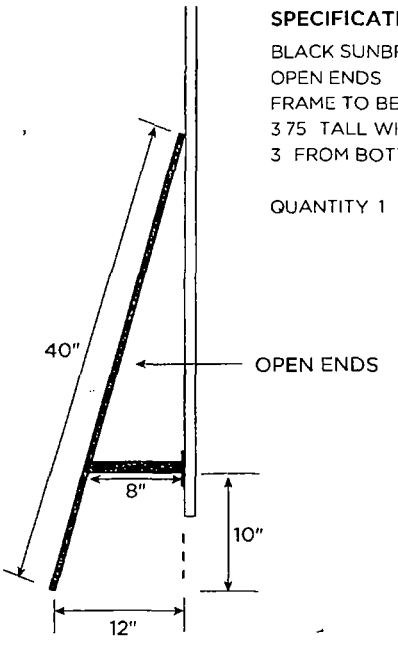

SIDE DETAIL

SPECIFICATIONS

BLACK SUNBRELLA FABRIC
OPEN ENDS
FRAME TO BE PAINTED BLACK
3 75 TALL WHITE ADDRESS NUMERAL
3 FROM BOTTOM OF AWNING

QUANTITY 1

H.M. WITT & CO. Signs
FINE SIGNAGE SINCE 1894
3313 West Newport Ave. Chicago, IL 60618
office | 773.250.5000 fax | 773.250.5100
toll free | 1.888.427.0703 web | www.hmwitt.com

APPROVED AS IS O
APPROVED W/CHANGES O
REVISE AND RESUBMIT O

APPROVAL

DATE

REVISIONS

CLIENT KICK@55
DATE 03.04.16
JOB # k5516003
DRAWN BY ns/as
SCALE 1 = 1 - 0

THIS IS AN ORIGINAL DRAWING BY H.M. WITT & CO. SIGNS AND IS NOT TO BE REPRODUCED WITHOUT PERMISSION OF H.M. WITT & CO. SIGNS

City of Chicago

O2016-2891

Office of the City Clerk

Document Tracking Sheet

Meeting Date:	4/13/2016
Sponsor(s):	Reilly (42)
Type:	Ordinance
Title:	Awning(s) for Sunda
Committee(s) Assignment:	Committee on Transportation and Public Way

ORDINANCE
SUNDA
Acct. No. 326151 - 2
Permit No. 1122679

Be It Ordained by the City Council of the City of Chicago:

SECTION 1. Permission and authority are hereby given and granted to SUNDA, upon the terms and subject to the conditions of this ordinance to maintain and use, as now constructed, two (2) Awning(s) projecting over the public right-of-way adjacent to its premises known as 110 W. Illinois St..

Said Awning(s) at W. Illinois Street measure(s):
One (1) at thirteen point six seven (13.67) feet in length, and nine (9) feet in width for a total of one hundred twenty-three point zero three (123.03) square feet.
One (1) at fourteen (14) feet in length, and nine (9) feet in width for a total of one hundred twenty-six (126) square feet.

The location of said privilege shall be as shown on prints kept on file with the Department of Business Affairs and Consumer Protection and the Office of the City Clerk.

Said privilege shall be constructed in accordance with plans and specifications approved by the Zoning Department - Signs.

This grant of privilege in the public way shall be subject to the provisions of Section 10-28-015 and all other required provisions of the Municipal Code of Chicago.

The grantee shall pay to the City of Chicago as compensation for the privilege #1122679 herein granted the sum of one hundred ($100.00) per annum in advance.


A 25% penalty will be added for payments received after due date.

The permit holder agrees to hold the City of Chicago harmless for any damage, relocation or replacement costs associated with damage, relocation or removal of private property caused by the City performing work in the public way.

Authority herein given and granted for a period of five (5) years from and after 06/09/2015.

Alderman _____

Brendan Reilly 42nd Ward

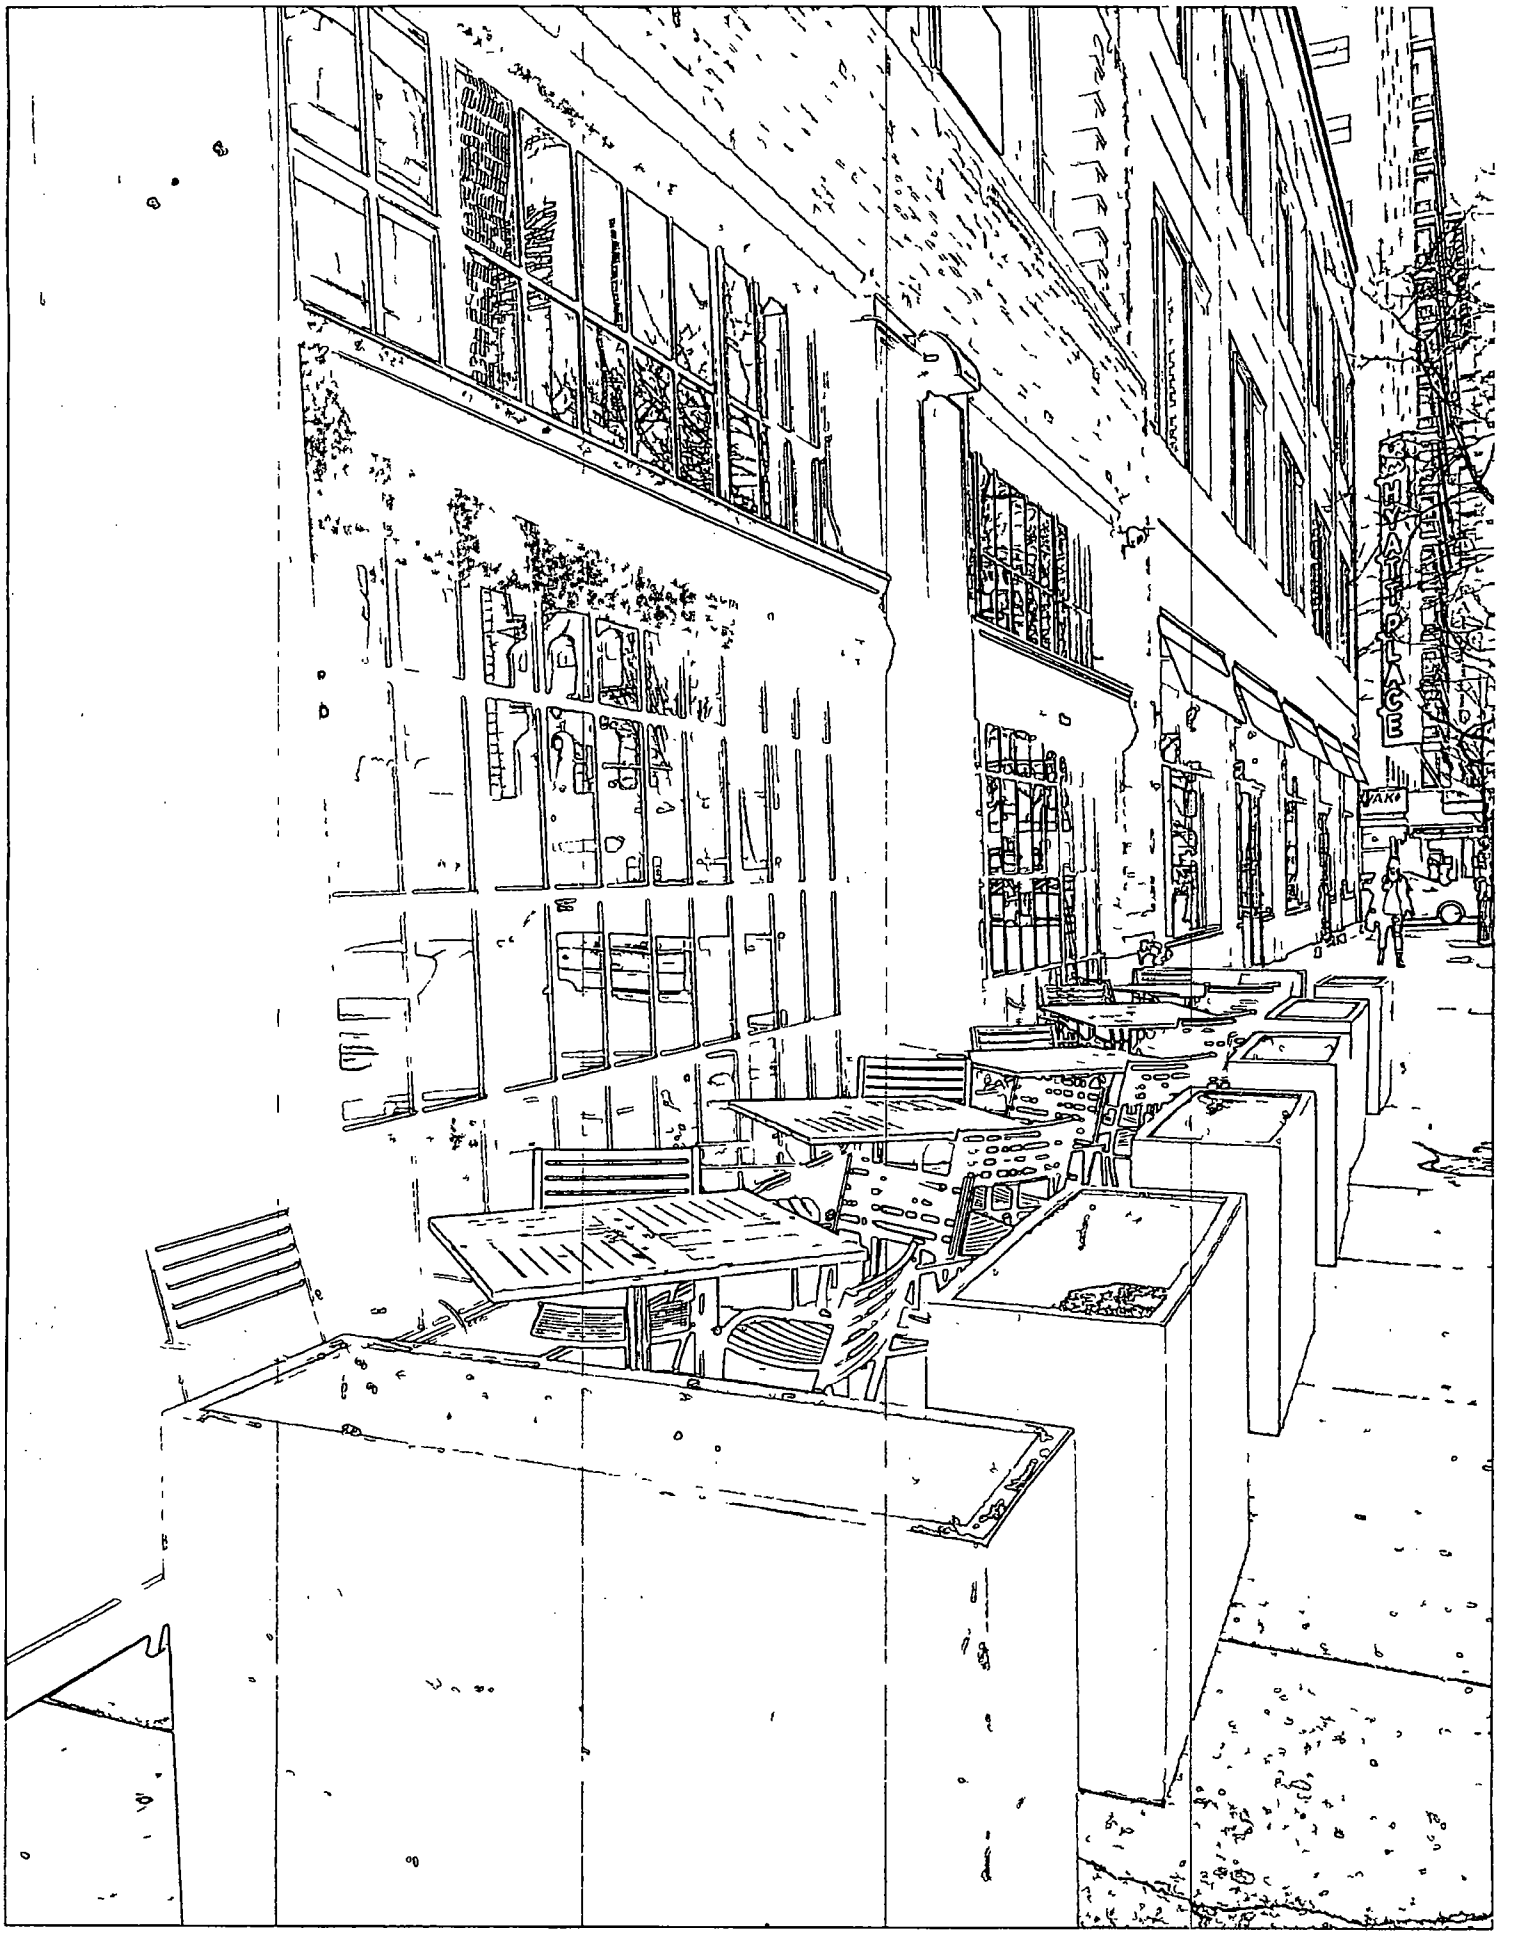
SEXAPHONE

City of Chicago

O2016-2893

Office of the City Clerk

Document Tracking Sheet

Meeting Date:	4/13/2016
Sponsor(s):	Smith (43)
Type:	Ordinance
Title:	Awning(s) for Lor's Designer Shoes
Committee(s) Assignment:	Committee on Transportation and Public Way

ORDINANCE
LOR'S DESIGNER SHOES
Acct. No. 86591 - 1
Permit No. 1121115

Be It Ordained by the City Council of the City of Chicago:

SECTION 1. Permission and authority are hereby given and granted to LOR'S DESIGNER SHOES, upon the terms and subject to the conditions of this ordinance to construct, install, maintain and use two (2) Awning(s) projecting over the public right-of-way adjacent to its premises known as 824 W. Armitage Ave..

Said Awning(s) at W. Armitage Avenue measure(s):
Two (2) at seven (7) feet in length, and two (2) feet in width for a total of twenty-eight (28) square feet.

The location of said privilege shall be as shown on prints kept on file with the Department of Business Affairs and Consumer Protection and the Office of the City Clerk.

Said privilege shall be constructed in accordance with plans and specifications approved by the Zoning Department - Signs.

This grant of privilege in the public way shall be subject to the provisions of Section 10-28-015 and all other required provisions of the Municipal Code of Chicago.

The grantee shall pay to the City of Chicago as compensation for the privilege #1121115 herein granted the sum of one hundred ($100.00) per annum in advance.

A 25% penalty will be added for payments received after due date.

The permit holder agrees to hold the City of Chicago harmless for any damage, relocation or replacement costs associated with damage, relocation or removal of private property caused by the City performing work in the public way.


Authority herein given and granted for a period of five (5) years from and after Date of Passage.

Alderman _____

Michele Smith 43rd Ward

2 Traditional style stationary awnings with end wings and stationary valance manufactured complete and installed over s/f storefront. Frames made of 1"sq and $\frac{1}{2}$"rd welded galvanized steel. Fabric attached by the lace-on method, using Sunbrella material #4637 Forest Green

- Lettering to be white color applied to face of each awning

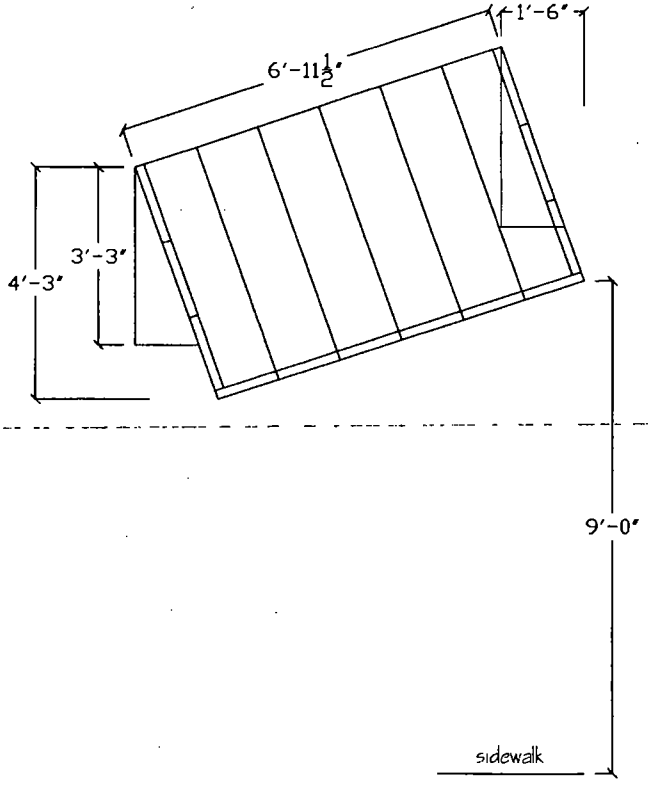

EVANSTON AWNING CO.
2801 Central St Evanston IL 60201
847 864 4520

By signing this drawing you are agreeing with the proportionate shape and sizes indicated, fabric color and pattern and proportionate graphics for the awning you have contracted to purchase from E A C. This image belongs to E A C and cannot be reproduced or used for alternate purposes

Sign as approved for manufacturing _____ Date _____

Job Lori's Shoes
824 W Armitage Ave
Chicago, IL
Contact Brian Andre
Scale $\frac{3}{8}$" = 1'-0"
Date 12 - 1 - 2015

City of Chicago

O2016-2895

Office of the City Clerk

Document Tracking Sheet

Meeting Date:	4/13/2016
Sponsor(s):	Tunney (44)
Type:	Ordinance
Title:	Awning(s) for Blackwood BBQ
Committee(s) Assignment:	Committee on Transportation and Public Way

ORDINANCE
BLACKWOOD BBQ
Acct. No. 381102 - 6
Permit No. 1120314

Be It Ordained by the City Council of the City of Chicago:

SECTION 1. Permission and authority are hereby given and granted to BLACKWOOD BBQ, upon the terms and subject to the conditions of this ordinance to construct, install, maintain and use six (6) Awning(s) projecting over the public right-of-way adjacent to its premises known as 962 W. Belmont Ave..

Said Awning(s) at Sheffield measure(s):
Five (5) at seven point two five (7.25) feet in length, and two (2) feet in width for a total of seventy-two point five (72.5) square feet.

Said Awning(s) at Belmont measure(s):
One (1) at thirty (30) feet in length, and two (2) feet in width for a total of sixty (60) square feet.

The location of said privilege shall be as shown on prints kept on file with the Department of Business Affairs and Consumer Protection and the Office of the City Clerk.

Said privilege shall be constructed in accordance with plans and specifications approved by the Zoning Department - Signs.

This grant of privilege in the public way shall be subject to the provisions of Section 10-28-015 and all other required provisions of the Municipal Code of Chicago.

The grantee shall pay to the City of Chicago as compensation for the privilege #1120314 herein granted the sum of one hundred seventy-five ($175.00) per annum in advance.

A 25% penalty will be added for payments received after due date.

The permit holder agrees to hold the City of Chicago harmless for any damage, relocation or replacement costs associated with damage, relocation or removal of private property caused by the City performing work in the public way.


Authority herein given and granted for a period of five (5) years from and after Date of Passage.

Alderman Thomas Tunney

Thomas Tunney 44th Ward

6 Traditional style stationary awnings with full end wings and stationary valance manufactured complete and installed over the south and west face storefront. Frames made of 1"sq and $\frac{1}{2}$"rd welded galvanized steel tubing. Fabric attached by the lace-on method, using Sunbrella material #4684 Slate.

- Awning sizes: (2) AS SHOWN
  (3) 7'-8"w x 5'-2"h x 2'-0"out
  (1) 30'-3"w x 5'-2"h x 2'-0"out

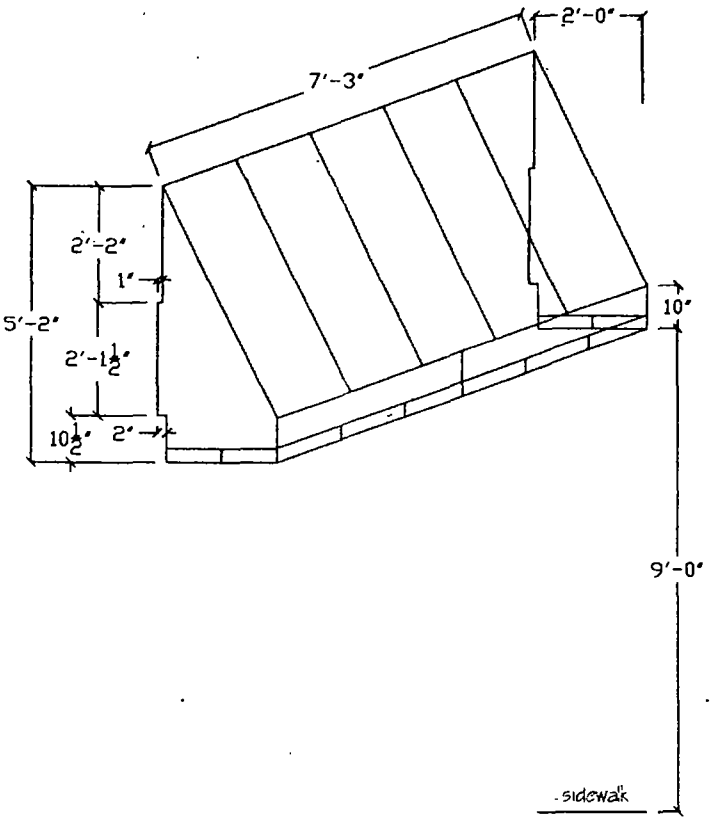

EVANSTON AWNING CO.
2801 Central St Evanston, IL 60201
847-864-4520

By signing this drawing you are agreeing with the proportionate shape and sizes indicated, fabric color and pattern, and proportionate graphics for the awning you have contracted to purchase from E.A.C. This image belongs to E.A.C. and cannot be reproduced or used for alternate purposes.

Sign as approved for manufacturing _____ Date _____

Job: Blackwood BBQ
962 W. Belmont Ave.
Chicago, IL
Contact: Stephanie Simpson
Scale: $\frac{3}{8}$" = 1'-0"
Date: 10 - 5 - 2015

City of Chicago

O2016-2897

Office of the City Clerk

Document Tracking Sheet

Meeting Date:	4/13/2016
Sponsor(s):	Tunney (44)
Type:	Ordinance
Title:	Awning(s) for Suvarna Chiropractic Spa
Committee(s) Assignment:	Committee on Transportation and Public Way

ORDINANCE
Suvarna Chiropractic Spa
Acct. No. 338526 - 2
Permit No. 1122531

Be It Ordained by the City Council of the City of Chicago:

SECTION 1. Permission and authority are hereby given and granted to Suvarna Chiropractic Spa, upon the terms and subject to the conditions of this ordinance to maintain and use, as now constructed, one (1) Awning(s) projecting over the public right-of-way adjacent to its premises known as 3453 N. Southport Ave..

Said Awning(s) at N. Southport Avenue measure(s):
One (1) at fourteen point six seven (14.67) feet in length, and two (2) feet in width for a total of twenty-nine point three four (29.34) square feet.

The location of said privilege shall be as shown on prints kept on file with the Department of Business Affairs and Consumer Protection and the Office of the City Clerk.

Said privilege shall be constructed in accordance with plans and specifications approved by the Zoning Department - Signs.

This grant of privilege in the public way shall be subject to the provisions of Section 10-28-015 and all other required provisions of the Municipal Code of Chicago.

The grantee shall pay to the City of Chicago as compensation for the privilege #1122531 herein granted the sum of fifty ($50.00) per annum in advance.

A 25% penalty will be added for payments received after due date.


The permit holder agrees to hold the City of Chicago harmless for any damage, relocation or replacement costs associated with damage, relocation or removal of private property caused by the City performing work in the public way.

Authority herein given and granted for a period of five (5) years from and after 03/09/2016.

Alderman Thomas Tunney

Thomas Tunney 44th Ward

3453 N Southport

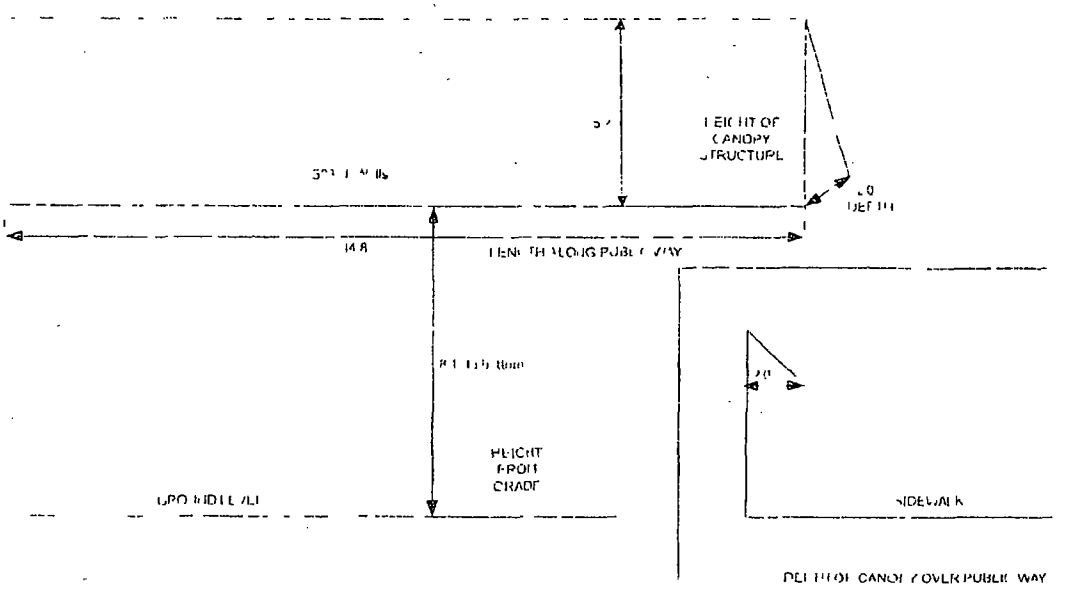

City of Chicago

O2016-2899

Office of the City Clerk

Document Tracking Sheet

Meeting Date:	4/13/2016
Sponsor(s):	Arena (45)
Type:	Ordinance
Title:	Awning(s) for Away We Play
Committee(s) Assignment:	Committee on Transportation and Public Way

ORDINANCE
AWAY WE PLAY
Acct. No. 382415 - 1
Permit No. 1108013

Be It Ordained by the City Council of the City of Chicago:

SECTION 1. Permission and authority are hereby given and granted to AWAY WE PLAY, upon the terms and subject to the conditions of this ordinance to construct, install, maintain and use one (1) Awning(s) projecting over the public right-of-way adjacent to its premises known as 4318 W. Irving Park Rd..

Said Awning(s) at West Irving Park Road measure(s):
One (1) at sixteen (16) feet in length, and two (2) feet in width for a total of thirty-two (32) square feet.

The location of said privilege shall be as shown on prints kept on file with the Department of Business Affairs and Consumer Protection and the Office of the City Clerk.

Said privilege shall be constructed in accordance with plans and specifications approved by the Zoning Department - Signs.

This grant of privilege in the public way shall be subject to the provisions of Section 10-28-015 and all other required provisions of the Municipal Code of Chicago.

The grantee shall pay to the City of Chicago as compensation for the privilege #1108013 herein granted the sum of fifty ($50.00) per annum in advance.

A 25% penalty will be added for payments received after due date.

The permit holder agrees to hold the City of Chicago harmless for any damage, relocation or replacement costs associated with damage, relocation or removal of private property caused by the City performing work in the public way.

Authority herein given and granted for a period of five (5) years from and after Date of Passage.

Alderman _____
John Arena 45th Ward

RIGHT WAY Signs
2555 N. Sheffield Ave.
Chicago, IL 60647
312.321.1515
sam@rightwaysigns.com

Client
Away We Play

Date
1-8-16

Job Address
4818 W Irving Park Rd,
Chicago, IL 60641

Contact Info
CARA POLLARD:
cara@awayweplaychicago.com
312-305-8218


Color Palette
Black

Matte ☐ Gloss ☐

192" wide by 44" high
Matte Banner with taped edges and grommets
Qty 1




Awning Frame

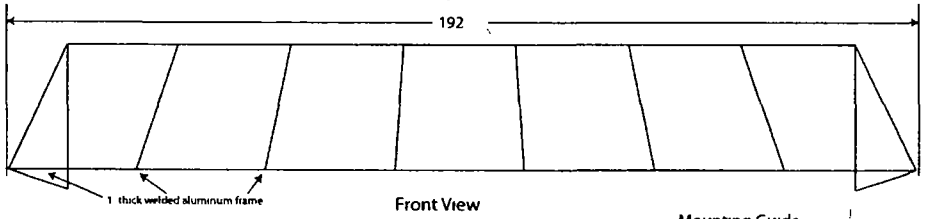


Front View
Awning weight 50lbs

Side View

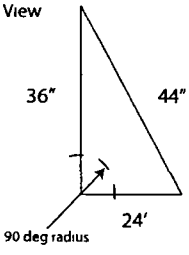

Mounting Guide

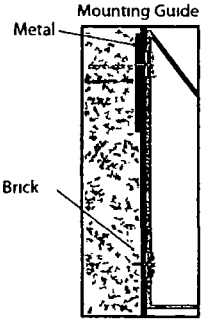

Frame anchored to brick and metal paneling with qty 8 metal Z brackets

1/4 x 2 self-tapping screws anchoring Z Bracket into metal paneling across the top

1/4 x 1/2' self tapping screws anchoring Z bracket into aluminum frame

3/8 x 3 long Tapcons anchored into brick

This drawing is the property of Right Way Signs LLC. No reproductions or exhibitions are permitted without the express written consent of Right Way Signs, LLC. An assessment of up to $2,500 will be charged for any misuse of this drawing.

By signing the Customer Acceptance on this print I understand that I am accepting all aspects of this drawing. This includes Artwork, Specifications, Dimensions, Spelling, and all other representations herein. I also understand that color reproductions on this print are approximate and may not match samples exactly.

Customer Acceptance Signature DATE

Department of Business Affairs and Consumer Protection
Small Business Center - Public Way Use Unit
City Hall - 121 N. LaSalle Street, Room 800 • Chicago, IL 60602
312-74-GOBIZ / 312-744-6249 • (312) 744-1944 (TTY)
http://www.cityofchicago.org/bacp

04/13/2016

Alderman **John Arena**
Ward # **45**
City of Chicago
City Hall, Room **300**
121 North LaSalle Street
Chicago, Illinois 60602

Re: An ordinance to use and maintain a portion of the public right-of-way for **one (1) awning(s)** for **AWAY WE PLAY**, adjacent to the premises known as **4318 W. Irving Park Rd.**.

Dear Alderman **John Arena**:

The applicant referenced above has requested the use of the public right-of-way for a **awning(s)**. An ordinance has been prepared by the Department of Business Affairs and Consumer Protection – Small Business Center - Public Way Use Unit for presentation to the City Council. Because this request was made for properties located in your ward, as approved by you as per the attached, I respectfully request that you introduce the attached ordinance at the next City Council meeting.

If you have any questions regarding this ordinance, please contact Anthony Bertuca at (312) 744-5506.

Department of Business Affairs and Consumer Protection

City of Chicago

O2016-2903

Office of the City Clerk

Document Tracking Sheet

Meeting Date:	4/13/2016
Sponsor(s):	Pawar (47)
Type:	Ordinance
Title:	Awning(s) for Artango Bar and Steakhouse
Committee(s) Assignment:	Committee on Transportation and Public Way

ORDINANCE
ARTANGO BAR AND STEAKHOUSE
Acct. No. 401987 - 1
Permit No. 1122726

Be It Ordained by the City Council of the City of Chicago:

SECTION 1. Permission and authority are hereby given and granted to ARTANGO BAR AND STEAKHOUSE, upon the terms and subject to the conditions of this ordinance to construct, install, maintain and use three (3) Awning(s) projecting over the public right-of-way adjacent to its premises known as 4767 N. Lincoln Ave..

Said Awning(s) at N. Lincoln Avenue measure(s):
One (1) at sixteen (16) feet in length, and two (2) feet in width for a total of thirty-two (32) square feet.
One (1) at thirteen (13) feet in length, and two (2) feet in width for a total of twenty-six (26) square feet.
One (1) at thirteen (13) feet in length, and two (2) feet in width for a total of twenty-six (26) square feet.

The location of said privilege shall be as shown on prints kept on file with the Department of Business Affairs and Consumer Protection and the Office of the City Clerk.

Said privilege shall be constructed in accordance with plans and specifications approved by the Zoning Department - Signs.

This grant of privilege in the public way shall be subject to the provisions of Section 10-28-015 and all other required provisions of the Municipal Code of Chicago.

The grantee shall pay to the City of Chicago as compensation for the privilege #1122726 herein granted the sum of one hundred fifty ($150.00) per annum in advance.

A 25% penalty will be added for payments received after due date.

The permit holder agrees to hold the City of Chicago harmless for any damage, relocation or replacement costs associated with damage, relocation or removal of private property caused by the City performing work in the public way.

Authority herein given and granted for a period of five (5) years from and after Date of Passage.

Alderman _____


Ameya Pawar 47th Ward

APPLICATION TO USE THE PUBLIC RIGHT OF WAY

CANOPY DRAWINGS

PROPERTY LOCATION 4767 N Lincoln Ave

ORGANIZATION'S NAME Antango Bar & Steakhouse

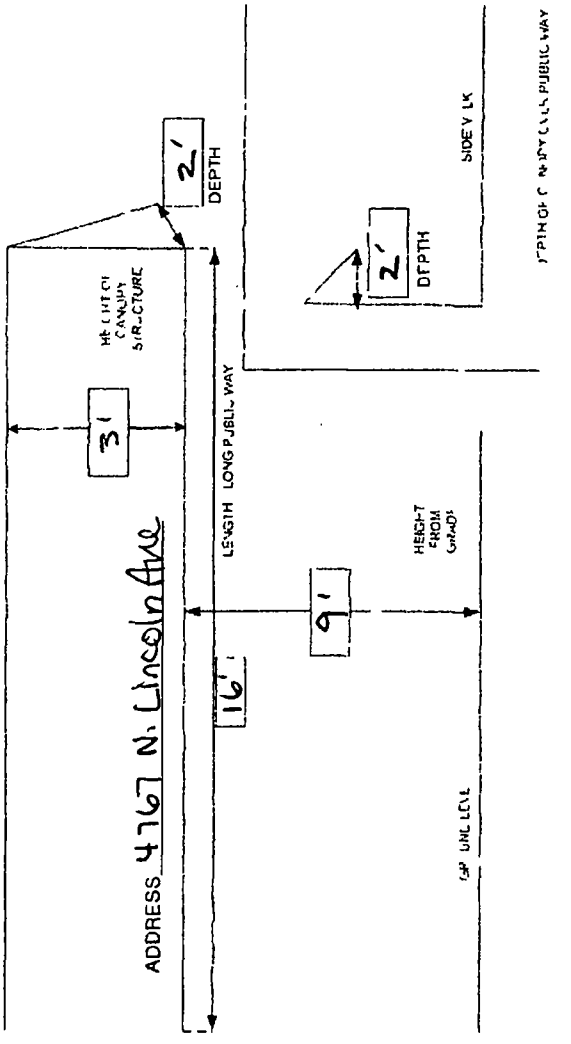




ARTANGO BAR & STEAKHOUSE
4767 N LINCOLN AVE
Chicago IL 60625

Non Illuminated pvc letters
mounted flat to the building The sign will read ARTANGO 20 BAR & STEAKHOUS 6
The letters will be copper color

MOUNTED TO THE BUILDING USING
3/16 x 2 5 heavy grade outdoor studs

non illuminated PVC letters
letters rated for outdoor use

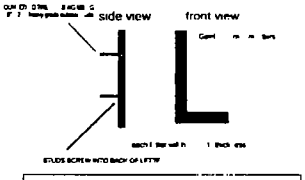

INDEPENDENT NEON & SIGNS
1810 W IRVING PARK
CHICAGO IL 60640
773-248-1969

Department of Business Affairs and Consumer Protection
Small Business Center - Public Way Use Unit
City Hall - 121 N. LaSalle Street, Room 800 • Chicago, IL 60602
312-74-GOBIZ / 312-744-6249 • (312) 744-1944 (TTY)
http://www.cityofchicago.org/bacp

04/13/2016

Alderman **Ameya Pawar**
Ward # **47**
City of Chicago
City Hall, Room **200**
121 North LaSalle Street
Chicago, Illinois 60602

Re: An ordinance to use and maintain a portion of the public right-of-way for **three (3) awning(s)** for **ARTANGO BAR AND STEAKHOUSE**, adjacent to the premises known as **4767 N. Lincoln Ave.**.

Dear Alderman **Ameya Pawar**:

The applicant referenced above has requested the use of the public right-of-way for a **awning(s)**. An ordinance has been prepared by the Department of Business Affairs and Consumer Protection – Small Business Center - Public Way Use Unit for presentation to the City Council. Because this request was made for properties located in your ward, as approved by you as per the attached, I respectfully request that you introduce the attached ordinance at the next City Council meeting.

If you have any questions regarding this ordinance, please contact Anthony Bertuca at (312) 744-5506.

Department of Business Affairs and Consumer Protection

City of Chicago

O2016-2904

Office of the City Clerk

Document Tracking Sheet

Meeting Date:	4/13/2016
Sponsor(s):	Pawar (47)
Type:	Ordinance
Title:	Awning(s) for Lakeview Auto Parts
Committee(s) Assignment:	Committee on Transportation and Public Way

ORDINANCE
LAKEVIEW AUTO PARTS
Acct. No. 25692 - 2
Permit No. 1122666

Be It Ordained by the City Council of the City of Chicago:

SECTION 1. Permission and authority are hereby given and granted to LAKEVIEW AUTO PARTS, upon the terms and subject to the conditions of this ordinance to maintain and use, as now constructed, one (1) Awning(s) projecting over the public right-of-way adjacent to its premises known as 3912 N. Ashland Ave..

Said Awning(s) at N. Ashland Ave measure(s):
One (1) at seventeen (17) feet in length, and one point eight three (1.83) foot in width for a total of thirty-one point one one (31.11) square feet.

The location of said privilege shall be as shown on prints kept on file with the Department of Business Affairs and Consumer Protection and the Office of the City Clerk.

Said privilege shall be constructed in accordance with plans and specifications approved by the Zoning Department - Signs.

This grant of privilege in the public way shall be subject to the provisions of Section 10-28-015 and all other required provisions of the Municipal Code of Chicago.

The grantee shall pay to the City of Chicago as compensation for the privilege #1122666 herein granted the sum of fifty ($50.00) per annum in advance.

A 25% penalty will be added for payments received after due date.

The permit holder agrees to hold the City of Chicago harmless for any damage, relocation or replacement costs associated with damage, relocation or removal of private property caused by the City performing work in the public way.


Authority herein given and granted for a period of five (5) years from and after 04/13/2016.

Alderman _____

Ameya Pawar 47th Ward

COMMONLY KNOWN AS 345-347 N LOOMIS ST CHICAGO IL
PIN 17-08-304-007-0000

DEPOT GROUNDS

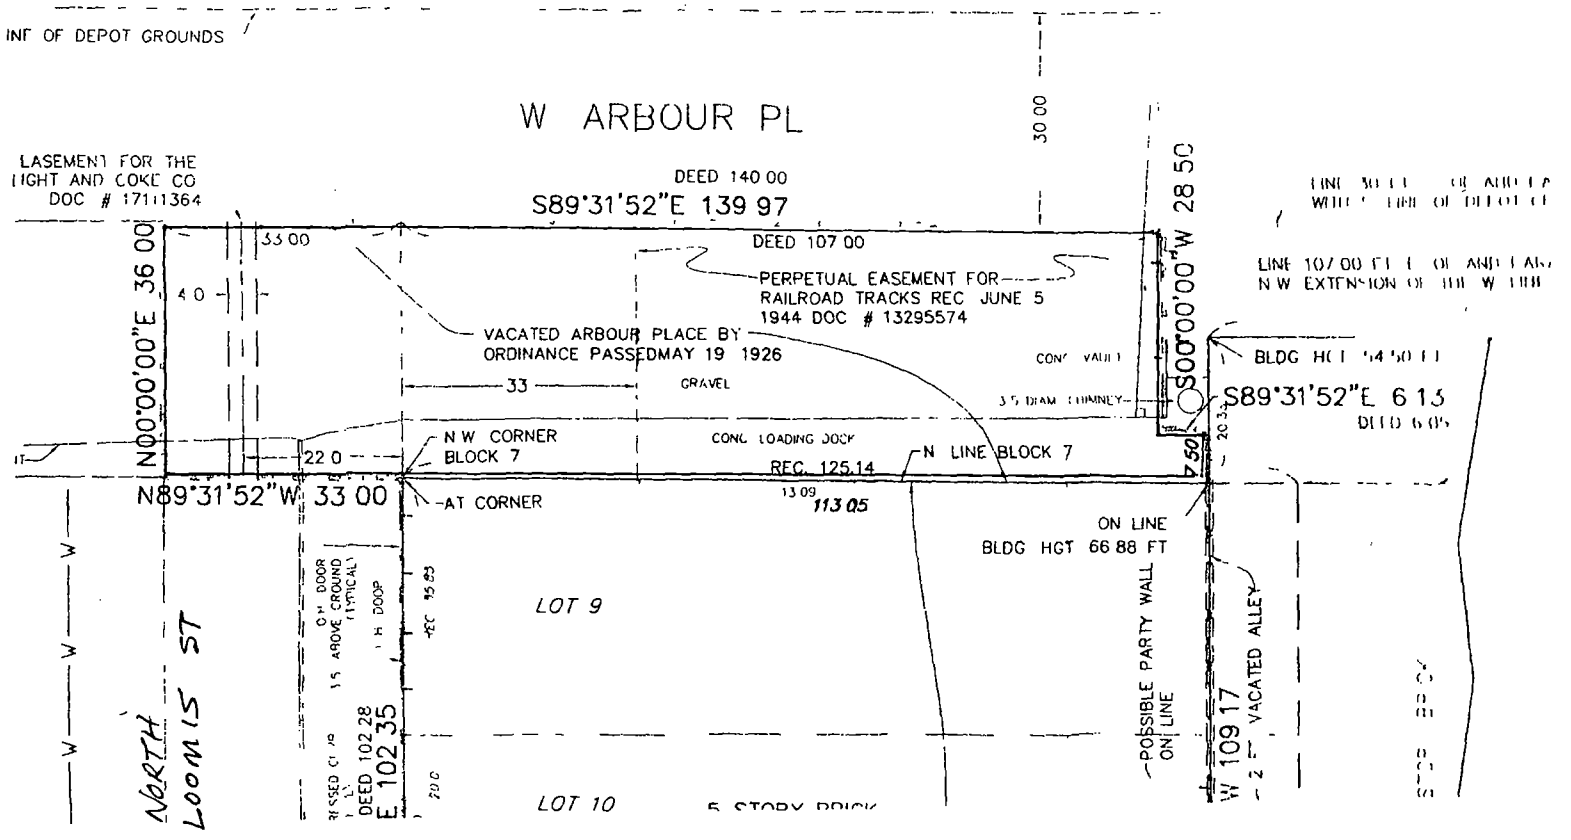

Department of Business Affairs and Consumer Protection
Small Business Center - Public Way Use Unit
City Hall - 121 N. LaSalle Street, Room 800 • Chicago, IL 60602
312-74-GOBIZ / 312-744-6249 • (312) 744-1944 (TTY)
http //www.cityofchicago.org/bacp

04/13/2016

Alderman **Ameya Pawar**
Ward # **47**
City of Chicago
City Hall, Room **200**
121 North LaSalle Street
Chicago, Illinois 60602

Re: An ordinance to use and maintain a portion of the public right-of-way for **one (1) awning(s)** for **LAKEVIEW AUTO PARTS**, adjacent to the premises known as **3912 N. Ashland Ave.**.

Dear Alderman **Ameya Pawar**:

The applicant referenced above has requested the use of the public right-of-way for a **awning(s)**. An ordinance has been prepared by the Department of Business Affairs and Consumer Protection – Small Business Center - Public Way Use Unit for presentation to the City Council. Because this request was made for properties located in your ward, as approved by you as per the attached, I respectfully request that you introduce the attached ordinance at the next City Council meeting.

If you have any questions regarding this ordinance, please contact Anthony Bertuca at (312) 744-5506.

Department of Business Affairs and Consumer Protection

City of Chicago

O2016-2905

Office of the City Clerk

Document Tracking Sheet

Meeting Date:	4/13/2016
Sponsor(s):	Pawar (47)
Type:	Ordinance
Title:	Awning(s) for Leland Associates LLC
Committee(s) Assignment:	Committee on Transportation and Public Way

ORDINANCE
LELAND ASSOCIATES, LLC
Acct. No. 355831 - 1
Permit No. 1122524

Be It Ordained by the City Council of the City of Chicago:

SECTION 1. Permission and authority are hereby given and granted to LELAND ASSOCIATES, LLC, upon the terms and subject to the conditions of this ordinance to maintain and use, as now constructed, one (1) Awning(s) projecting over the public right-of-way adjacent to its premises known as 4701 N. Ravenswood Ave..

Said Awning(s) at N RAVENSWOOD AVE measure(s):
One (1) at seven point four two (7.42) feet in length, and three (3) feet in width for a total of twenty-two point two six (22.26) square feet.

The location of said privilege shall be as shown on prints kept on file with the Department of Business Affairs and Consumer Protection and the Office of the City Clerk.

Said privilege shall be constructed in accordance with plans and specifications approved by the Zoning Department - Signs.

This grant of privilege in the public way shall be subject to the provisions of Section 10-28-015 and all other required provisions of the Municipal Code of Chicago.

The grantee shall pay to the City of Chicago as compensation for the privilege #1122524 herein granted the sum of fifty ($50.00) per annum in advance.

A 25% penalty will be added for payments received after due date.

The permit holder agrees to hold the City of Chicago harmless for any damage, relocation or replacement costs associated with damage, relocation or removal of private property caused by the City performing work in the public way.


Authority herein given and granted for a period of five (5) years from and after 03/09/2016.

Alderman _____


Ameya Pawar 47th Ward


4701 n Ravenswood ave 60640

side view

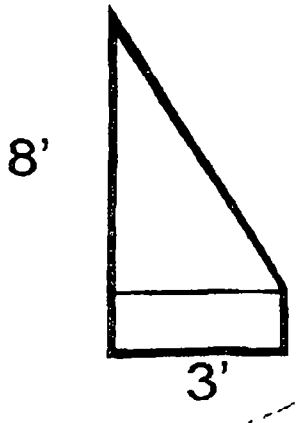

front view

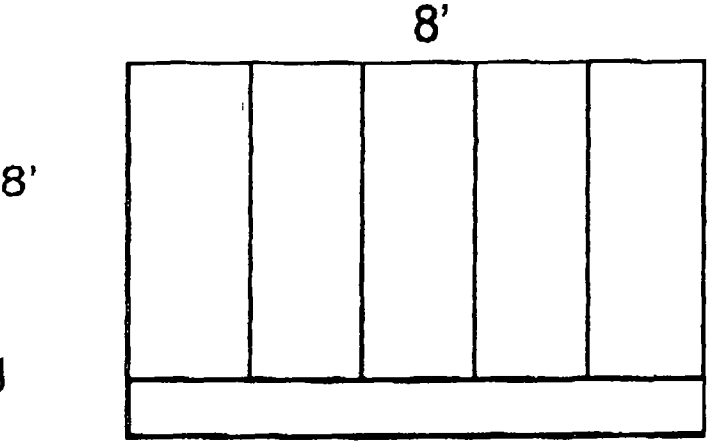

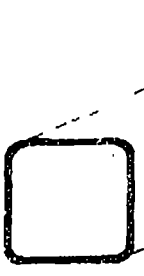



1" square steel tubing
1/8" thick wall

sumbrela fabric
cut & sewn to cover the frame

2" masonry anchors
every 2'

all steel tubing frame

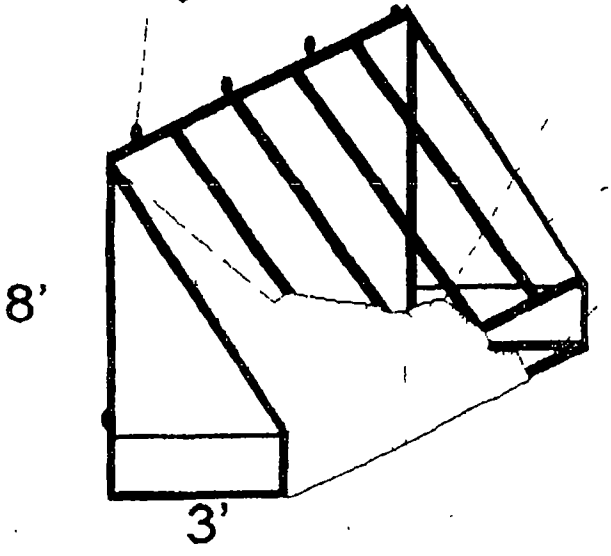

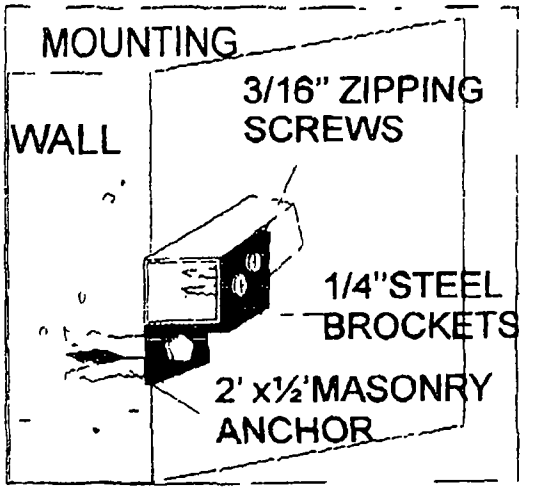

10/07/2010

PREMIER SIGNS & AWNINGS
6510 N CLARK CHICAGO IL 60626
773-338-1555 FAX 773-338-6267

Department of Business Affairs and Consumer Protection
Small Business Center - Public Way Use Unit
City Hall - 121 N. LaSalle Street, Room 800 • Chicago, IL 60602
312-74-GOBIZ / 312-744-6249 • (312) 744-1944 (TTY)
http://www.cityofchicago.org/bacp

04/13/2016

Alderman **Ameya Pawar**
Ward # **47**
City of Chicago
City Hall, Room **200**
121 North LaSalle Street
Chicago, Illinois 60602

Re: An ordinance to use and maintain a portion of the public right-of-way for **one (1) awning(s)** for **LELAND ASSOCIATES, LLC**, adjacent to the premises known as **4701 N. Ravenswood Ave.**.

Dear Alderman **Ameya Pawar**:

The applicant referenced above has requested the use of the public right-of-way for a **awning(s)**. An ordinance has been prepared by the Department of Business Affairs and Consumer Protection – Small Business Center - Public Way Use Unit for presentation to the City Council. Because this request was made for properties located in your ward, as approved by you as per the attached, I respectfully request that you introduce the attached ordinance at the next City Council meeting.

If you have any questions regarding this ordinance, please contact Anthony Bertuca at (312) 744-5506.

Department of Business Affairs and Consumer Protection

City of Chicago

O2016-2908

Office of the City Clerk

Document Tracking Sheet

Meeting Date:	4/13/2016
Sponsor(s):	Osterman (48)
Type:	Ordinance
Title:	Awning(s) for Orangetheory Fitness
Committee(s) Assignment:	Committee on Transportation and Public Way

ORDINANCE
ORANGETHEORY FITNESS
Acct. No. 396310 - 1
Permit No. 1116997

Be It Ordained by the City Council of the City of Chicago:

SECTION 1. Permission and authority are hereby given and granted to ORANGETHEORY FITNESS, upon the terms and subject to the conditions of this ordinance to construct, install, maintain and use two (2) Awning(s) projecting over the public right-of-way adjacent to its premises known as 1126 W. Granville Ave..

Said Awning(s) at W GRANVILLE AVE measure(s):
Two (2) at twenty-three (23) feet in length, and three (3) feet in width for a total of one hundred thirty-eight (138) square feet.

The location of said privilege shall be as shown on prints kept on file with the Department of Business Affairs and Consumer Protection and the Office of the City Clerk.

Said privilege shall be constructed in accordance with plans and specifications approved by the Zoning Department - Signs.

This grant of privilege in the public way shall be subject to the provisions of Section 10-28-015 and all other required provisions of the Municipal Code of Chicago.

The grantee shall pay to the City of Chicago as compensation for the privilege #1116997 herein granted the sum of one hundred ($100.00) per annum in advance.

A 25% penalty will be added for payments received after due date.

The permit holder agrees to hold the City of Chicago harmless for any damage, relocation or replacement costs associated with damage, relocation or removal of private property caused by the City performing work in the public way.


Authority herein given and granted for a period of five (5) years from and after Date of Passage.

Alderman _____

Harry Osterman 48th Ward

2 Traditional style stationary awnings with open end wings and no valance manufactured complete and installed on the S/F front. Frames made of 1" sq. welded aluminum tubing. Fabric attached by the staple-on method, using Sunbrella material #4609 Orange.

- Both awning sizes AS SHOWN
- Signage to be white color logo, applied to face, please refer to rendering.

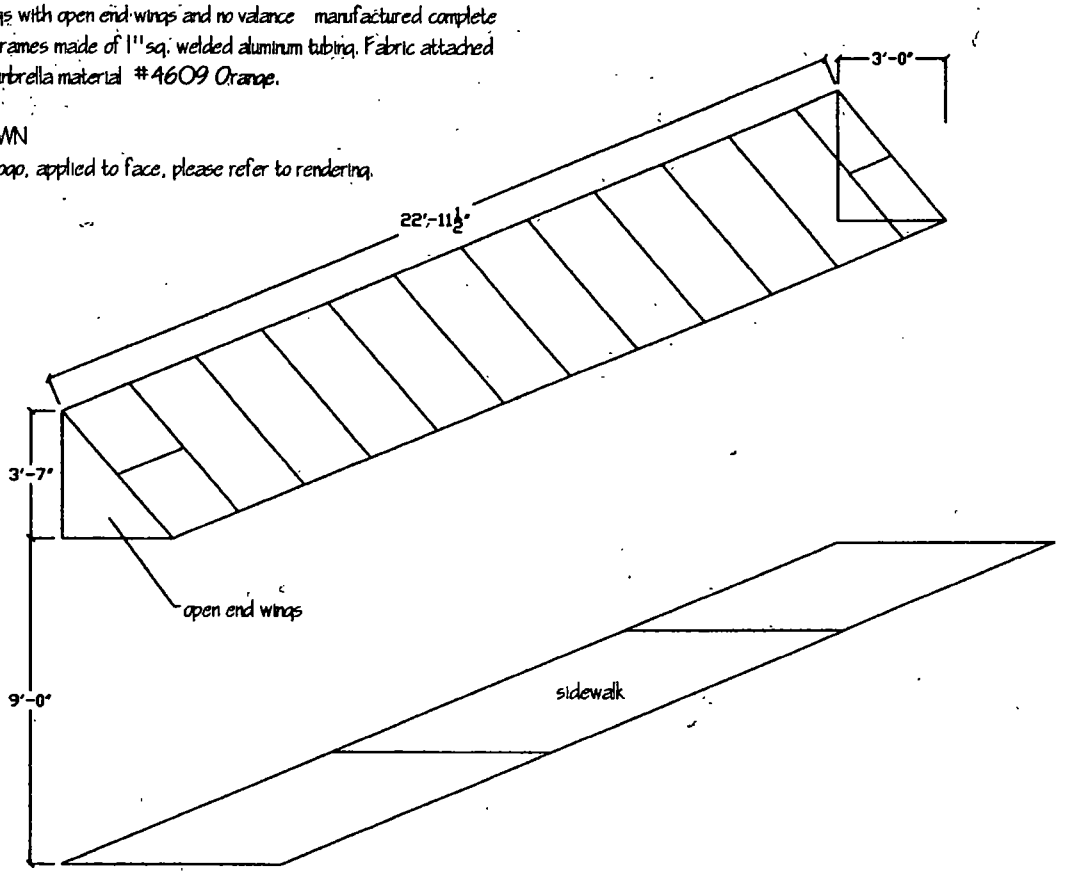

EVANSTON AWNING CO.
2801 Central St. Evanston, IL 60201
847-864-4520

By signing this drawing you are agreeing with the proportionate shape and sizes indicated, fabric color and pattern, and proportionate graphics for the awning you have contracted to purchase from E.A.C.. This image belongs to E.A.C. and cannot be reproduced or used for alternate purposes.

Sign as approved for manufacturing _____ Date _____

Job: Orange Theory
1126 W. Granville
Chicago, IL.
Contact: David Lanz
Scale: ¼" = 1'-0"
Date: 3 - 2 - 2015

Department of Business Affairs and Consumer Protection
Small Business Center - Public Way Use Unit
City Hall - 121 N. LaSalle Street, Room 800 • Chicago, IL 60602
312-74-GOBIZ / 312-744-6249 • (312) 744-1944 (TTY)
http://www.cityofchicago.org/baep

04/13/2016

Alderman **Harry Osterman**
Ward # **48**
City of Chicago
City Hall, Room **300**
121 North LaSalle Street
Chicago, Illinois 60602

Re: An ordinance to use and maintain a portion of the public right-of-way for **two (2) awning(s)** for **ORANGETHEORY FITNESS**, adjacent to the premises known as **1126 W. Granville Ave.**.

Dear Alderman **Harry Osterman**:

The applicant referenced above has requested the use of the public right-of-way for a **awning(s)**. An ordinance has been prepared by the Department of Business Affairs and Consumer Protection – Small Business Center - Public Way Use Unit for presentation to the City Council. Because this request was made for properties located in your ward, as approved by you as per the attached, I respectfully request that you introduce the attached ordinance at the next City Council meeting.

If you have any questions regarding this ordinance, please contact Anthony Bertuca at (312) 744-5506.

Department of Business Affairs and Consumer Protection

City of Chicago

O2016-2909

Office of the City Clerk

Document Tracking Sheet

Meeting Date:	4/13/2016
Sponsor(s):	Osterman (48)
Type:	Ordinance
Title:	Awning(s) for Sun Wah Bar-B-Q, Inc. Co.
Committee(s) Assignment:	Committee on Transportation and Public Way

ORDINANCE
SUN WAH BAR-B-Q INC CO
Acct. No. 85642 - 3
Permit No. 1122501

Be It Ordained by the City Council of the City of Chicago:

SECTION 1. Permission and authority are hereby given and granted to SUN WAH BAR-B-Q INC CO, upon the terms and subject to the conditions of this ordinance to maintain and use, as now constructed, two (2) Awning(s) projecting over the public right-of-way adjacent to its premises known as 5039-5041 N. Broadway .

Said Awning(s) at N. BROADWAY measure(s):
One (1) at fourteen point five (14.5) feet in length, and three (3) feet in width for a total of forty-three point five (43.5) square feet.
One (1) at fourteen point five (14.5) feet in length, and three (3) feet in width for a total of forty-three point five (43.5) square feet.

The location of said privilege shall be as shown on prints kept on file with the Department of Business Affairs and Consumer Protection and the Office of the City Clerk.

Said privilege shall be constructed in accordance with plans and specifications approved by the Zoning Department - Signs.

This grant of privilege in the public way shall be subject to the provisions of Section 10-28-015 and all other required provisions of the Municipal Code of Chicago.

The grantee shall pay to the City of Chicago as compensation for the privilege #1122501 herein granted the sum of one hundred ($100.00) per annum in advance.

A 25% penalty will be added for payments received after due date.


The permit holder agrees to hold the City of Chicago harmless for any damage, relocation or replacement costs associated with damage, relocation or removal of private property caused by the City performing work in the public way.

Authority herein given and granted for a period of five (5) years from and after 04/13/2016.

Alderman _____

Harry Osterman 48th Ward

Sun Wah Barbecue Restaurant
Acct.# 85642-3
PNU Permit # 1088469

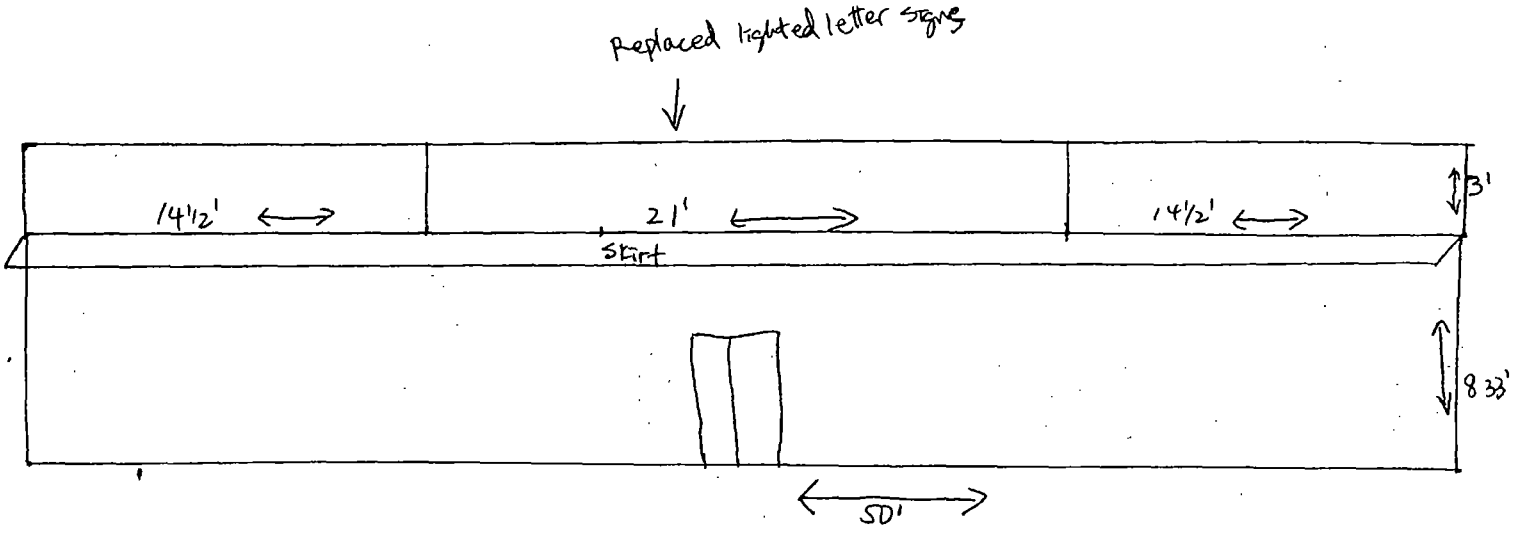

02" = 1'

Department of Business Affairs and Consumer Protection
Small Business Center - Public Way Use Unit
City Hall - 121 N. LaSalle Street, Room 800 • Chicago, IL 60602
312-74-GOBIZ / 312-744-6249 • (312) 744-1944 (TTY)
http //www.cityofchicago.org/bacp

04/13/2016

Alderman **Harry Osterman**
Ward # **48**
City of Chicago
City Hall, Room **300**
121 North LaSalle Street
Chicago, Illinois 60602

Re: An ordinance to use and maintain a portion of the public right-of-way for **two (2) awning(s)** for **SUN WAH BAR-B-Q INC CO**, adjacent to the premises known as **5039-5041 N. Broadway** .

Dear Alderman **Harry Osterman**:

The applicant referenced above has requested the use of the public right-of-way for a **awning(s)**. An ordinance has been prepared by the Department of Business Affairs and Consumer Protection – Small Business Center - Public Way Use Unit for presentation to the City Council. Because this request was made for properties located in your ward, as approved by you as per the attached, I respectfully request that you introduce the attached ordinance at the next City Council meeting.

If you have any questions regarding this ordinance, please contact Anthony Bertuca at (312) 744-5506.

Department of Business Affairs and Consumer Protection

City of Chicago

O2016-2777

Office of the City Clerk

Document Tracking Sheet

Meeting Date:	4/13/2016
Sponsor(s):	Dowell (3)
Type:	Ordinance
Title:	Canopy(s) for Pianoforte Chicago
Committee(s) Assignment:	Committee on Transportation and Public Way

ORDINANCE
PIANOFORTE CHICAGO
Acct. No. 290797 - 3
Permit No. 1120852

Be It Ordained by the City Council of the City of Chicago:

SECTION 1. Permission and authority are hereby given and granted to PIANOFORTE CHICAGO, upon the terms and subject to the conditions of this ordinance to maintain and use, as now constructed, one (1) Canopy(s) projecting over the public right-of-way adjacent to its premises known as 1335 S. Michigan Ave..

Said Canopy(s) at S. Michigan Avenue measure(s):
One (1) at eight point seven five (8.75) feet in length, and two point five (2.5) feet in width for a total of twenty-one point eight eight (21.88) square feet.

The location of said privilege shall be as shown on prints kept on file with the Department of Business Affairs and Consumer Protection and the Office of the City Clerk.

Said privilege shall be constructed in accordance with plans and specifications approved by the Zoning Department - Signs.

This grant of privilege in the public way shall be subject to the provisions of Section 10-28-015 and all other required provisions of the Municipal Code of Chicago.

The grantee shall pay to the City of Chicago as compensation for the privilege #1120852 herein granted the sum of fifty ($50.00) per annum in advance.

A 25% penalty will be added for payments received after due date.

The permit holder agrees to hold the City of Chicago harmless for any damage, relocation or replacement costs associated with damage, relocation or removal of private property caused by the City performing work in the public way.

Authority herein given and granted for a period of five (5) years from and after Date of Passage.

Alderman Pat Dowell


Pat Dowell 3rd Ward

By signing the Customer Acceptance on this print I understand that I am accepting all aspects of this d awing This includes Artwork, Specifications Dimensions Spelling and all other representations herein also I understand that color presentations on this print are approximate, and m not match manufacturers samples exactly


X Customer Acceptance SIGNATURE DATE

(X) If required Landlord Acceptance SIGNATURE DATE


LSG SALES INITIALS DATE

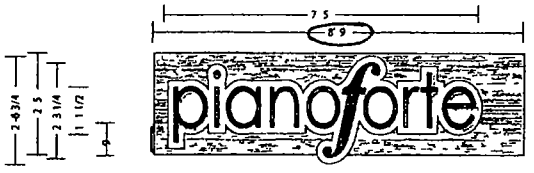

West Elevation 1/2 = 1 -0

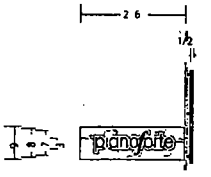


North Elevation 1/2 = 1 -0

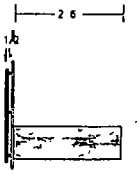

South Elevation 1/2 = 1 -0"

▶ **ONE SINGLE FACE ALUCOBOND CLAD CANOPY /NON ILLUMINATED/**
ONE SET OF 1" ACRYLIC FCO REVERSE LED ILLUMINATED LETTERS/
EXT PAINTED/ STUD MOUNTED TO ALUCOBOND BACKER PANEL/
ONE SET OF 1/2 FCO ACRYLIC LETTERS/NON ILLUMINATED/
MOUNTED FLUSH TO ALUCOBOND BACKER PANEL/ MOUNTED FLUSH TO NORTH END OF SIGN/

O **CANOPY BKGD** = REYNOBOND SUNNY PEAR HORIZONTAL GRAIN
COPY = MAP BLACK
BACKER PANELS = MAP BRUSHED ALUMINUM

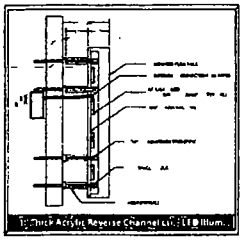

ETL #69080
Landmark Sign Group

Overall Size	2 6 3/4 x 9 3
Approx Weight	80 lbs
Volt/Ampere Load	120v / 5amp
Branch Circuit(s) Required	(1) 120v / 20 amp
Bottom of Sign to Grade	9 1



Landmark Sign group
7424 Industrial Avenue
Chesterton IN 46304
phone 219 762 9577
fax 219 762 4259

PRINT # RW-21407-4
RICK WILBANKS
LSG SALES REPRESENTATIVE

02 17 15
DATE

PIANO FORTE
CLIENT NAME

1335 S MICHIGAN AVE
CHICAGO, IL
JOB LOCATION

A 1/4 = 1-0
DRAWN BY SCALE

REVISIONS
1

Designed for 110 Volts
Electrical Connection will be Visible within 6 Ft. at time of Installation
Second Trip will be Charged at Time & Material

THIS DRAWING IS THE PROPERTY OF LANDMARK SIGN GROUP, INC. ...

Department of Business Affairs and Consumer Protection
Small Business Center - Public Way Use Unit
City Hall - 121 N. LaSalle Street, Room 800 • Chicago, IL 60602
312-74-GOBIZ / 312-744-6249 • (312) 744-1944 (TTY)
http://www.cityofchicago.org/bacp

04/13/2016

Alderman **Pat Dowell**
Ward # **03**
City of Chicago
City Hall, Room **200**
121 North LaSalle Street
Chicago, Illinois 60602

Re: An ordinance to use and maintain a portion of the public right-of-way for **one (1) canopy(ies)** for **PIANOFORTE CHICAGO**, adjacent to the premises known as **1335 S. Michigan Ave.**.

Dear Alderman **Pat Dowell**:

The applicant referenced above has requested the use of the public right-of-way for a **canopy(ies)**. An ordinance has been prepared by the Department of Business Affairs and Consumer Protection – Small Business Center - Public Way Use Unit for presentation to the City Council. Because this request was made for properties located in your ward, as approved by you as per the attached, I respectfully request that you introduce the attached ordinance at the next City Council meeting.

If you have any questions regarding this ordinance, please contact Anthony Bertuca at (312) 744-5506.

Department of Business Affairs and Consumer Protection

City of Chicago

O2016-2783

Office of the City Clerk

Document Tracking Sheet

Meeting Date:	4/13/2016
Sponsor(s):	Quinn (13)
Type:	Ordinance
Title:	Canopy(s) for Midway Pro Auto, Inc.
Committee(s) Assignment:	Committee on Transportation and Public Way

ORDINANCE
MIDWAY PRO AUTO,INC.
Acct. No. 35434 - 1
Permit No. 1122651

Be It Ordained by the City Council of the City of Chicago:

SECTION 1. Permission and authority are hereby given and granted to MIDWAY PRO AUTO,INC., upon the terms and subject to the conditions of this ordinance to construct, install, maintain and use one (1) Canopy(s) projecting over the public right-of-way adjacent to its premises known as 4823 W. 63rd St..

Said Canopy(s) at W. 63rd Street measure(s):
One (1) at twenty point zero eight (20.08) feet in length, and one point eight three (1.83) foot in width for a total of thirty-six point seven five (36.75) square feet.

The location of said privilege shall be as shown on prints kept on file with the Department of Business Affairs and Consumer Protection and the Office of the City Clerk.

Said privilege shall be constructed in accordance with plans and specifications approved by the Zoning Department - Signs.

This grant of privilege in the public way shall be subject to the provisions of Section 10-28-015 and all other required provisions of the Municipal Code of Chicago.

The grantee shall pay to the City of Chicago as compensation for the privilege #1122651 herein granted the sum of fifty ($50.00) per annum in advance.

A 25% penalty will be added for payments received after due date.

The permit holder agrees to hold the City of Chicago harmless for any damage, relocation or replacement costs associated with damage, relocation or removal of private property caused by the City performing work in the public way.


Authority herein given and granted for a period of five (5) years from and after Date of Passage.

Alderman _____

Marty Quinn 13th Ward

AWNING/CANOPY DRAWING

MIDWAY PRO AUTO, INC
4823 W 63RD STREET
CHICAGO, ILLINOIS 60638

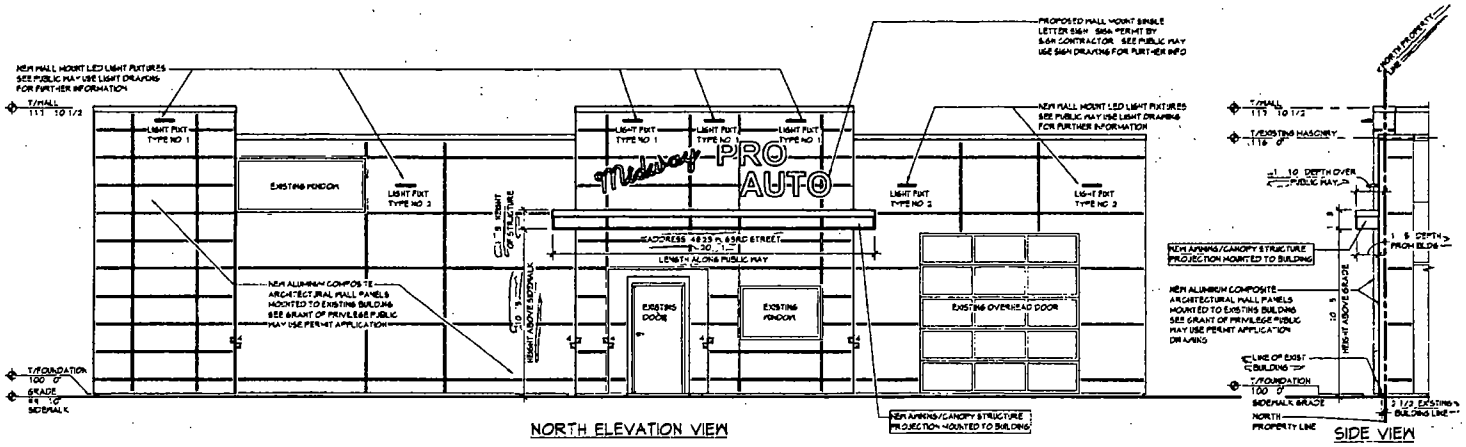

Department of Business Affairs and Consumer Protection
Small Business Center - Public Way Use Unit
City Hall - 121 N. LaSalle Street, Room 800 • Chicago, IL 60602
312-74-GOBIZ / 312-744-6249 • (312) 744-1944 (TTY)
http://www.cityofchicago.org/bacp

04/13/2016

Alderman **Marty Quinn**
Ward # **13**
City of Chicago
City Hall, Room **300**
121 North LaSalle Street
Chicago, Illinois 60602

Re: An ordinance to use and maintain a portion of the public right-of-way for **one (1) canopy(ies)** for **MIDWAY PRO AUTO,INC.**, adjacent to the premises known as **4823 W. 63rd St.**.

Dear Alderman **Marty Quinn**:

The applicant referenced above has requested the use of the public right-of-way for a **canopy(ies)**. An ordinance has been prepared by the Department of Business Affairs and Consumer Protection – Small Business Center - Public Way Use Unit for presentation to the City Council. Because this request was made for properties located in your ward, as approved by you as per the attached, I respectfully request that you introduce the attached ordinance at the next City Council meeting.

If you have any questions regarding this ordinance, please contact Anthony Bertuca at (312) 744-5506.

Department of Business Affairs and Consumer Protection

City of Chicago

O2016-2786

Office of the City Clerk

Document Tracking Sheet

Meeting Date:	4/13/2016
Sponsor(s):	O'Shea (19)
Type:	Ordinance
Title:	Canopy(s) for Omaha Property Group LLC
Committee(s) Assignment:	Committee on Transportation and Public Way

ORDINANCE
OMAHA PROPERTY GROUP, LLC
Acct. No. 404752 - 1
Permit No. 1122489

Be It Ordained by the City Council of the City of Chicago:

SECTION 1. Permission and authority are hereby given and granted to OMAHA PROPERTY GROUP, LLC, upon the terms and subject to the conditions of this ordinance to construct, install, maintain and use one (1) Canopy(s) projecting over the public right-of-way adjacent to its premises known as 1800-14 W. 95th St..

Said Canopy(s) at W. 95th Street measure(s):
One (1) at twenty-one point nine four (21.94) feet in length, and two point one seven (2.17) feet in width for a total of forty-seven point six one (47.61) square feet.

The location of said privilege shall be as shown on prints kept on file with the Department of Business Affairs and Consumer Protection and the Office of the City Clerk.

Said privilege shall be constructed in accordance with plans and specifications approved by the Zoning Department - Signs.

This grant of privilege in the public way shall be subject to the provisions of Section 10-28-015 and all other required provisions of the Municipal Code of Chicago.

The grantee shall pay to the City of Chicago as compensation for the privilege #1122489 herein granted the sum of fifty ($50.00) per annum in advance.


A 25% penalty will be added for payments received after due date.

The permit holder agrees to hold the City of Chicago harmless for any damage, relocation or replacement costs associated with damage, relocation or removal of private property caused by the City performing work in the public way.

Authority herein given and granted for a period of five (5) years from and after Date of Passage.

Alderman _____

Matthew J. O'Shea 19th Ward

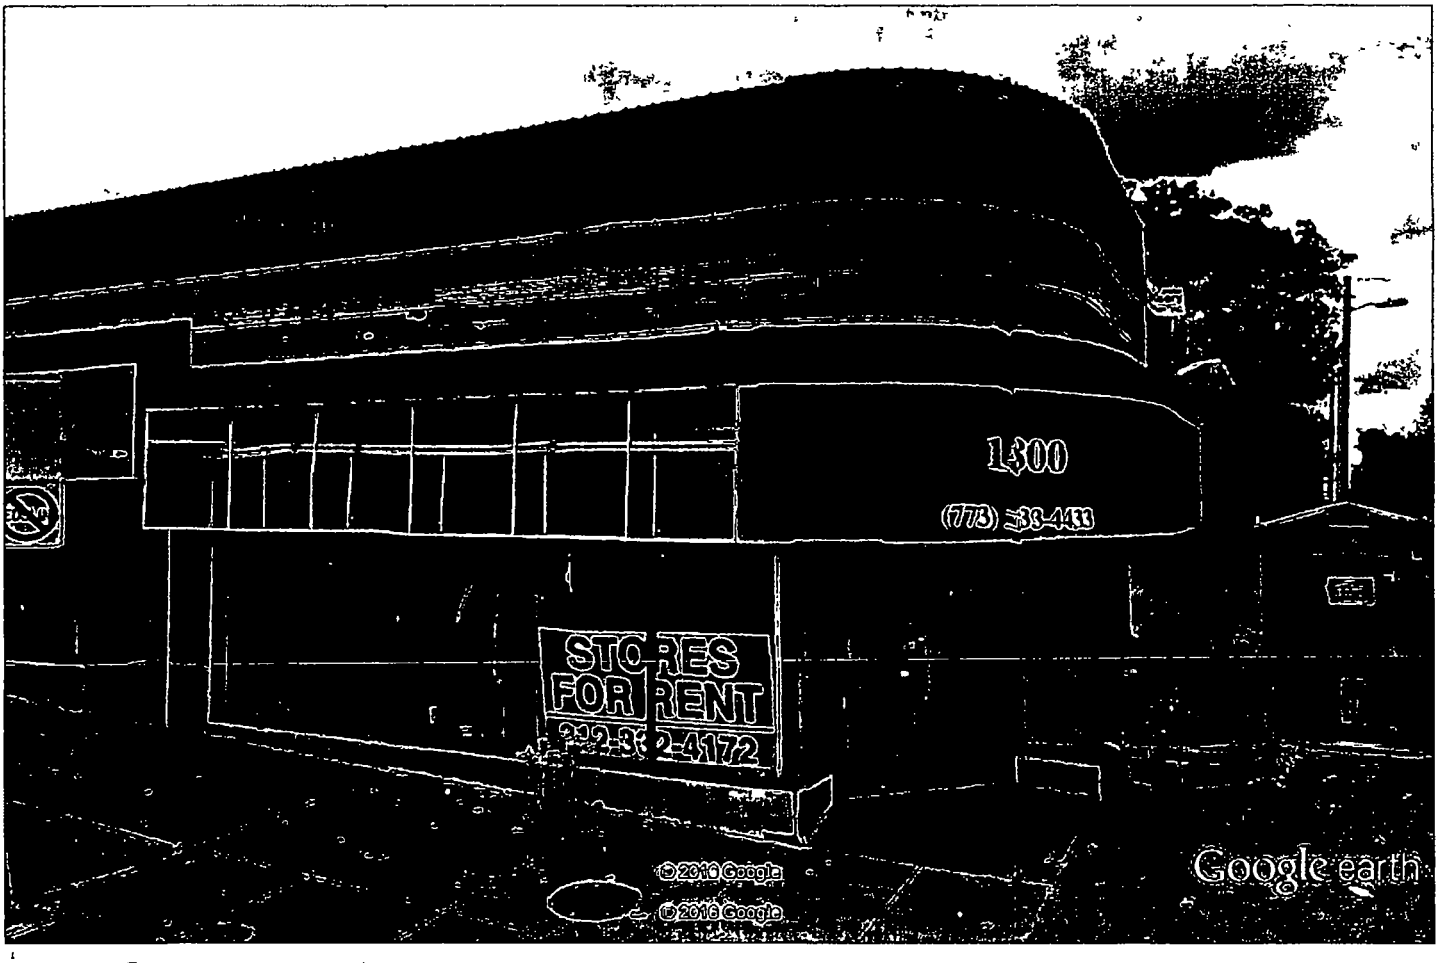

Google earth

feet 20
meters 6

Department of Business Affairs and Consumer Protection
Small Business Center - Public Way Use Unit
City Hall - 121 N. LaSalle Street, Room 800 • Chicago, IL 60602
312-74-GOBIZ / 312-744-6249 • (312) 744-1944 (TTY)
http://www.cityofchicago.org/bacp

04/13/2016

Alderman **Matthew J. O'Shea**
Ward # **19**
City of Chicago
City Hall, Room **200**
121 North LaSalle Street
Chicago, Illinois 60602

Re: An ordinance to use and maintain a portion of the public right-of-way for **one (1) canopy(ies)** for **OMAHA PROPERTY GROUP, LLC**, adjacent to the premises known as **1800-14 W. 95th St.**.

Dear Alderman **Matthew J. O'Shea**:

The applicant referenced above has requested the use of the public right-of-way for a **canopy(ies)**. An ordinance has been prepared by the Department of Business Affairs and Consumer Protection – Small Business Center - Public Way Use Unit for presentation to the City Council. Because this request was made for properties located in your ward, as approved by you as per the attached, I respectfully request that you introduce the attached ordinance at the next City Council meeting.

If you have any questions regarding this ordinance, please contact Anthony Bertuca at (312) 744-5506.

Department of Business Affairs and Consumer Protection

City of Chicago

O2016-2793

Office of the City Clerk

Document Tracking Sheet

Meeting Date:	4/13/2016
Sponsor(s):	Reboyras (30)
Type:	Ordinance
Title:	Canopy(s) for Walgreens No. 118
Committee(s) Assignment:	Committee on Transportation and Public Way

ORDINANCE
WALGREENS #118
Acct. No. 147 - 56
Permit No. 1122388

Be It Ordained by the City Council of the City of Chicago:

SECTION 1. Permission and authority are hereby given and granted to WALGREENS #118, upon the terms and subject to the conditions of this ordinance to maintain and use, as now constructed, one (1) Canopy(s) projecting over the public right-of-way adjacent to its premises known as 5650 W. Belmont Ave..

Said Canopy(s) at Belmont Ave measure(s):
One (1) at ninety (90) feet in length, and eight (8) feet in width for a total of seven hundred twenty (720) square feet.

The location of said privilege shall be as shown on prints kept on file with the Department of Business Affairs and Consumer Protection and the Office of the City Clerk.

Said privilege shall be constructed in accordance with plans and specifications approved by the Zoning Department - Signs.

This grant of privilege in the public way shall be subject to the provisions of Section 10-28-015 and all other required provisions of the Municipal Code of Chicago.

The grantee shall pay to the City of Chicago as compensation for the privilege #1122388 herein granted the sum of one hundred fifteen ($115.00) per annum in advance.

A 25% penalty will be added for payments received after due date.

The permit holder agrees to hold the City of Chicago harmless for any damage, relocation or replacement costs associated with damage, relocation or removal of private property caused by the City performing work in the public way.

Authority herein given and granted for a period of five (5) years from and after 03/30/2016.

Alderman _____

Ariel Reboyras 30th Ward


PRESCRIPT
Walgreens

Department of Business Affairs and Consumer Protection
Small Business Center - Public Way Use Unit
City Hall - 121 N. LaSalle Street, Room 800 • Chicago, IL 60602
312-74-GOBIZ / 312-744-6249 • (312) 744-1944 (TTY)
http //www.cityofchicago.org/bacp

04/13/2016

Alderman **Ariel Reboyras**
Ward # **30**
City of Chicago
City Hall, Room **300**
121 North LaSalle Street
Chicago, Illinois 60602

Re: An ordinance to use and maintain a portion of the public right-of-way for **one (1) canopy(ies)** for **WALGREENS #118,** adjacent to the premises known as **5650 W. Belmont Ave.**.

Dear Alderman **Ariel Reboyras**:

The applicant referenced above has requested the use of the public right-of-way for a **canopy(ies)**. An ordinance has been prepared by the Department of Business Affairs and Consumer Protection – Small Business Center - Public Way Use Unit for presentation to the City Council. Because this request was made for properties located in your ward, as approved by you as per the attached, I respectfully request that you introduce the attached ordinance at the next City Council meeting.

If you have any questions regarding this ordinance, please contact Anthony Bertuca at (312) 744-5506.

Department of Business Affairs and Consumer Protection

City of Chicago

O2016-2795

Office of the City Clerk

Document Tracking Sheet

Meeting Date:	4/13/2016
Sponsor(s):	Waguespack (32)
Type:	Ordinance
Title:	Canopy(s) for Regal Cinemas City North
Committee(s) Assignment:	Committee on Transportation and Public Way

ORDINANCE
REGAL CINEMAS CITY NORTH
Acct. No. 353500 - 1
Permit No. 1122681

Be It Ordained by the City Council of the City of Chicago:

SECTION 1. Permission and authority are hereby given and granted to REGAL CINEMAS CITY NORTH, upon the terms and subject to the conditions of this ordinance to maintain and use, as now constructed, two (2) Canopy(s) projecting over the public right-of-way adjacent to its premises known as 2600 N. Western Ave..

Said Canopy(s) at N. Western measure(s):
One (1) at sixty-five point four seven (65.47) feet in length, and eight point six six (8.66) feet in width for a total of five hundred sixty-six point nine seven (566.97) square feet.

Said Canopy(s) at N. Western measure(s):
One (1) at one hundred fifty-six (156) feet in length, and twelve (12) feet in width for a total of one thousand eight hundred seventy-two (1872) square feet.

The location of said privilege shall be as shown on prints kept on file with the Department of Business Affairs and Consumer Protection and the Office of the City Clerk.

Said privilege shall be constructed in accordance with plans and specifications approved by the Zoning Department - Signs.

This grant of privilege in the public way shall be subject to the provisions of Section 10-28-015 and all other required provisions of the Municipal Code of Chicago.

The grantee shall pay to the City of Chicago as compensation for the privilege #1122681 herein granted the sum of one hundred seventy-five ($175.00) per annum in advance.

A 25% penalty will be added for payments received after due date.


The permit holder agrees to hold the City of Chicago harmless for any damage, relocation or replacement costs associated with damage, relocation or removal of private property caused by the City performing work in the public way.

Authority herein given and granted for a period of five (5) years from and after 03/09/2016.

Alderman _____


Scott Waguespack 32nd Ward

Regal Cinema, 2600 N Western Ave, Chicago, IL Public Way Permit Drawing 110110

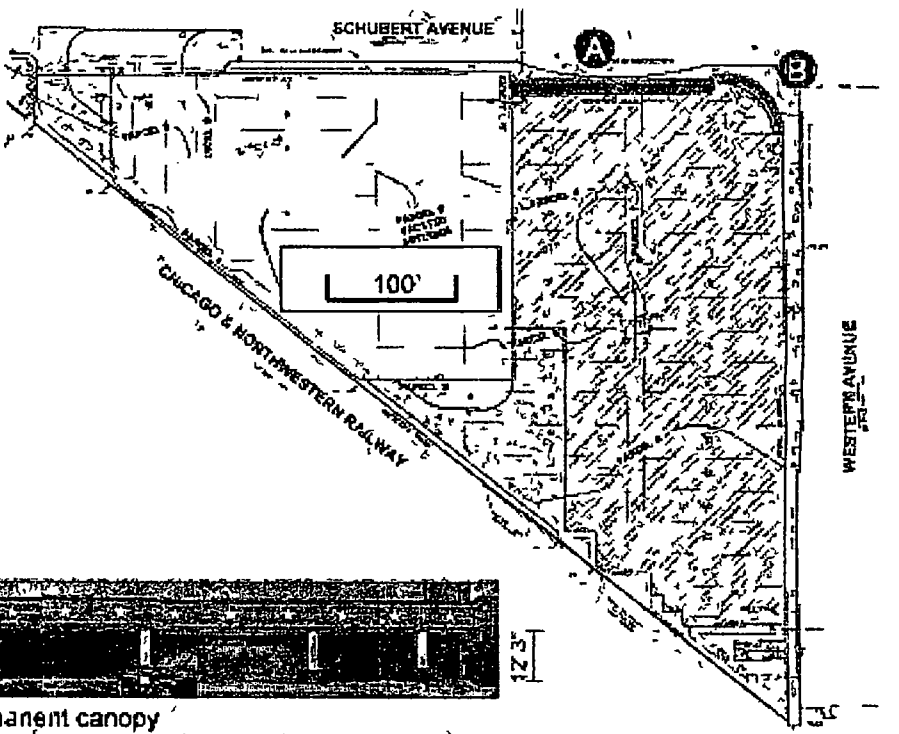



North Elevation 6' x 156, permanent canopy
12' x 156 ft footprint 1872 sq ft use of the public way

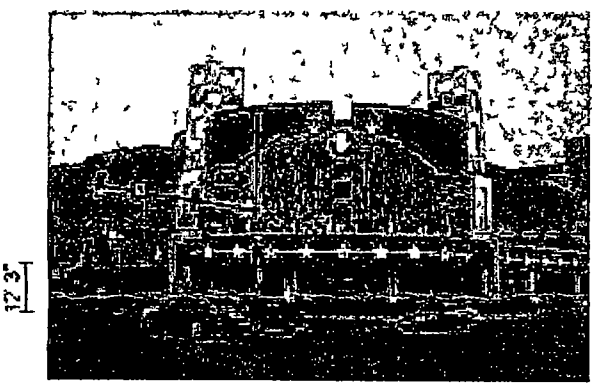

NE corner Elevation

B Permanent canopy 6' x 65 5"
92 outside diam 74' 8" inside diam
8' 8" dp x 65'5" = 567 sf use of public way

Department of Business Affairs and Consumer Protection
Small Business Center - Public Way Use Unit
City Hall - 121 N LaSalle Street, Room 800 • Chicago, IL 60602
312-74-GOBIZ / 312-744-6249 • (312) 744-1944 (TTY)
http://www.cityofchicago.org/bacp

04/13/2016

Alderman **Scott Waguespack**
Ward # **32**
City of Chicago
City Hall, Room **300**
121 North LaSalle Street
Chicago, Illinois 60602

Re: An ordinance to use and maintain a portion of the public right-of-way for **two (2) canopy(ies)** for **REGAL CINEMAS CITY NORTH**, adjacent to the premises known as **2600 N. Western Ave.**.

Dear Alderman **Scott Waguespack**:

The applicant referenced above has requested the use of the public right-of-way for a **canopy(ies)**. An ordinance has been prepared by the Department of Business Affairs and Consumer Protection – Small Business Center - Public Way Use Unit for presentation to the City Council. Because this request was made for properties located in your ward, as approved by you as per the attached, I respectfully request that you introduce the attached ordinance at the next City Council meeting.

If you have any questions regarding this ordinance, please contact Anthony Bertuca at (312) 744-5506.

Department of Business Affairs and Consumer Protection

City of Chicago

O2016-2796

Office of the City Clerk

Document Tracking Sheet

Meeting Date:	4/13/2016
Sponsor(s):	Reilly (42)
Type:	Ordinance
Title:	Canopy(s) for Ah-River East LLC
Committee(s) Assignment:	Committee on Transportation and Public Way

ORDINANCE
AH-RIVER EAST LLC
Acct. No. 387053 - 1
Permit No. 1122708

Be It Ordained by the City Council of the City of Chicago:

SECTION 1. Permission and authority are hereby given and granted to AH-RIVER EAST LLC, upon the terms and subject to the conditions of this ordinance to maintain and use, as now constructed, one (1) Canopy(s) projecting over the public right-of-way adjacent to its premises known as 435 E. Illinois St..

Said Canopy(s) at E. Illinois St. measure(s):
One (1) at one hundred sixteen (116) feet in length, and fourteen (14) feet in width for a total of one thousand six hundred twenty-four (1624) square feet.

The location of said privilege shall be as shown on prints kept on file with the Department of Business Affairs and Consumer Protection and the Office of the City Clerk.

Said privilege shall be constructed in accordance with plans and specifications approved by the Zoning Department - Signs.

This grant of privilege in the public way shall be subject to the provisions of Section 10-28-015 and all other required provisions of the Municipal Code of Chicago.

The grantee shall pay to the City of Chicago as compensation for the privilège #1122708 herein granted the sum of one hundred forty-one ($141.00) per annum in advance.


A 25% penalty will be added for payments received after due date.

The permit holder agrees to hold the City of Chicago harmless for any damage, relocation or replacement costs associated with damage, relocation or removal of private property caused by the City performing work in the public way.

Authority herein given and granted for a period of five (5) years from and after 01/11/2016.

Alderman _____

Brendan Reilly 42nd Ward

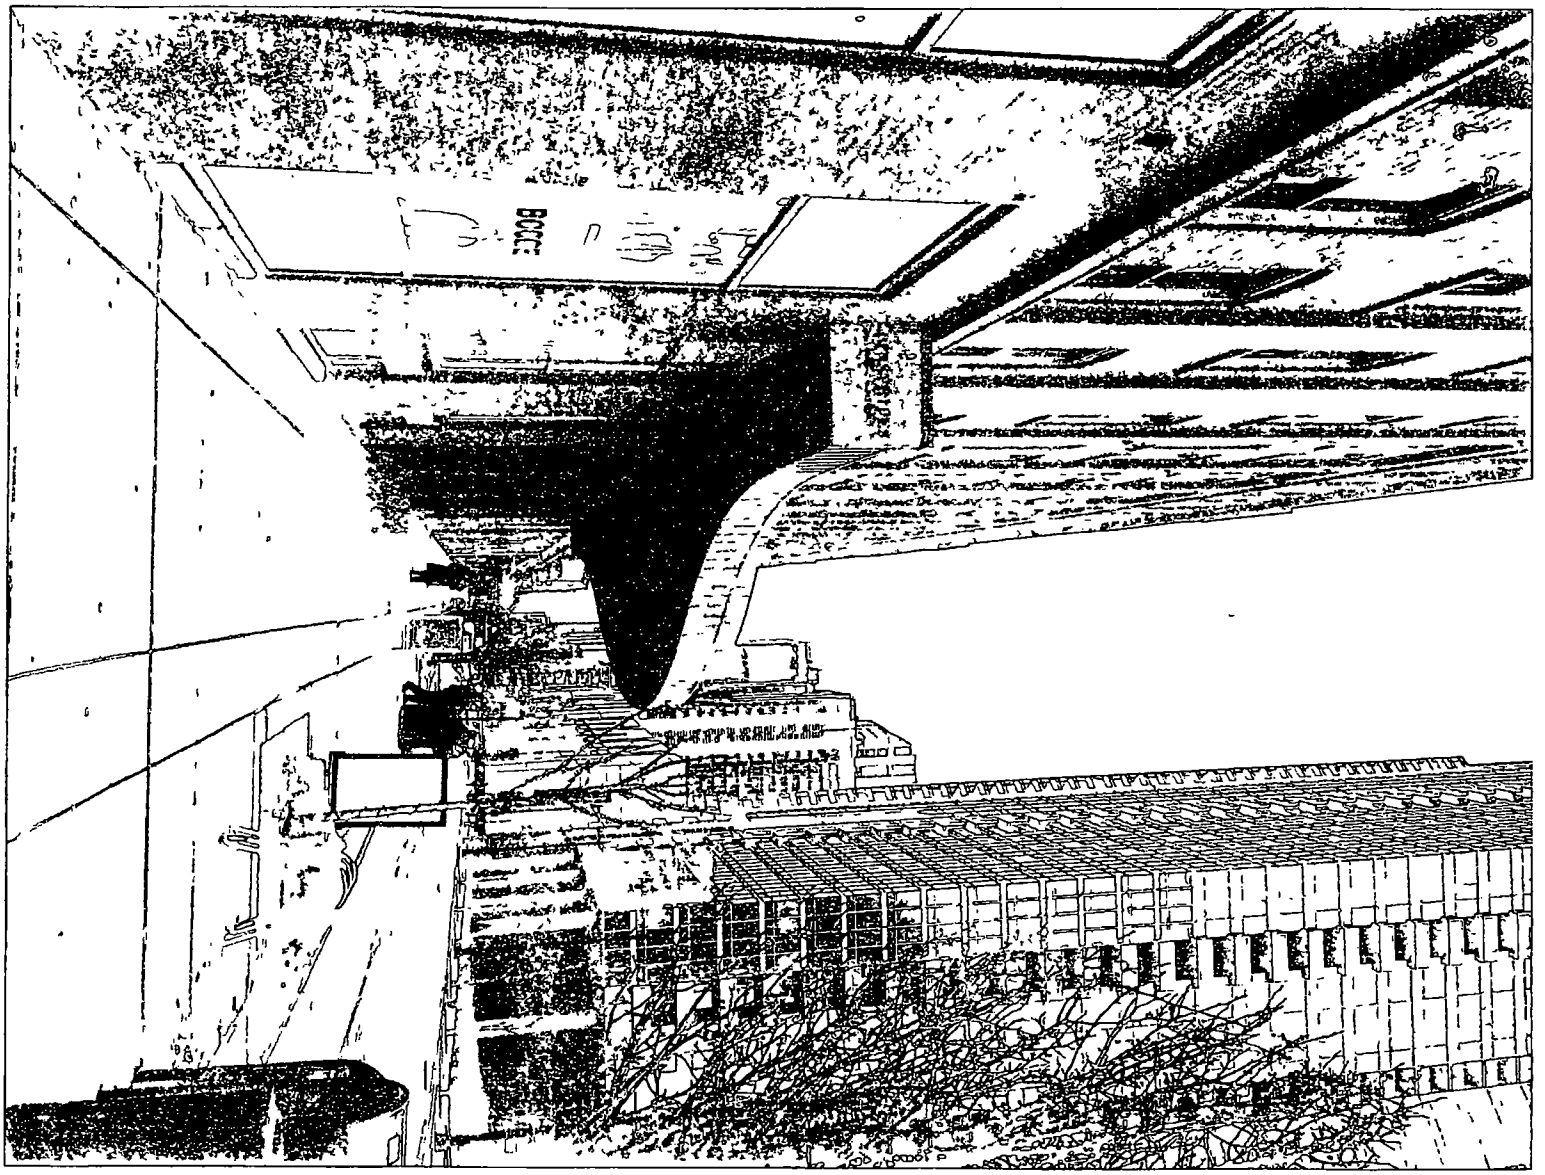

City of Chicago

O2016-2798

Office of the City Clerk

Document Tracking Sheet

Meeting Date:	4/13/2016
Sponsor(s):	Reilly (42)
Type:	Ordinance
Title:	Canopy(s) for Joseph Freed and Associates LLC
Committee(s) Assignment:	Committee on Transportation and Public Way

ORDINANCE
JOSEPH FREED AND ASSOCIATES, LLC
Acct. No. 382879 - 2
Permit No. 1122548

Be It Ordained by the City Council of the City of Chicago:

SECTION 1. Permission and authority are hereby given and granted to JOSEPH FREED AND ASSOCIATES, LLC, upon the terms and subject to the conditions of this ordinance to maintain and use, as now constructed, one (1) Canopy(s) projecting over the public right-of-way adjacent to its premises known as 36 S. Wabash Ave..

Said Canopy(s) at Wabash Ave measure(s):
One (1) at fifteen (15) feet in length, and fifteen (15) feet in width for a total of two hundred twenty-five (225) square feet.

The location of said privilege shall be as shown on prints kept on file with the Department of Business Affairs and Consumer Protection and the Office of the City Clerk.

Said privilege shall be constructed in accordance with plans and specifications approved by the Zoning Department - Signs.

This grant of privilege in the public way shall be subject to the provisions of Section 10-28-015 and all other required provisions of the Municipal Code of Chicago.


The grantee shall pay to the City of Chicago as compensation for the privilege #1122548 herein granted the sum of fifty ($50.00) per annum in advance.

A 25% penalty will be added for payments received after due date.

The permit holder agrees to hold the City of Chicago harmless for any damage, relocation or replacement costs associated with damage, relocation or removal of private property caused by the City performing work in the public way.

Authority herein given and granted for a period of five (5) years from and after 04/30/2016.

Alderman _____
Brendan Reilly 42nd Ward

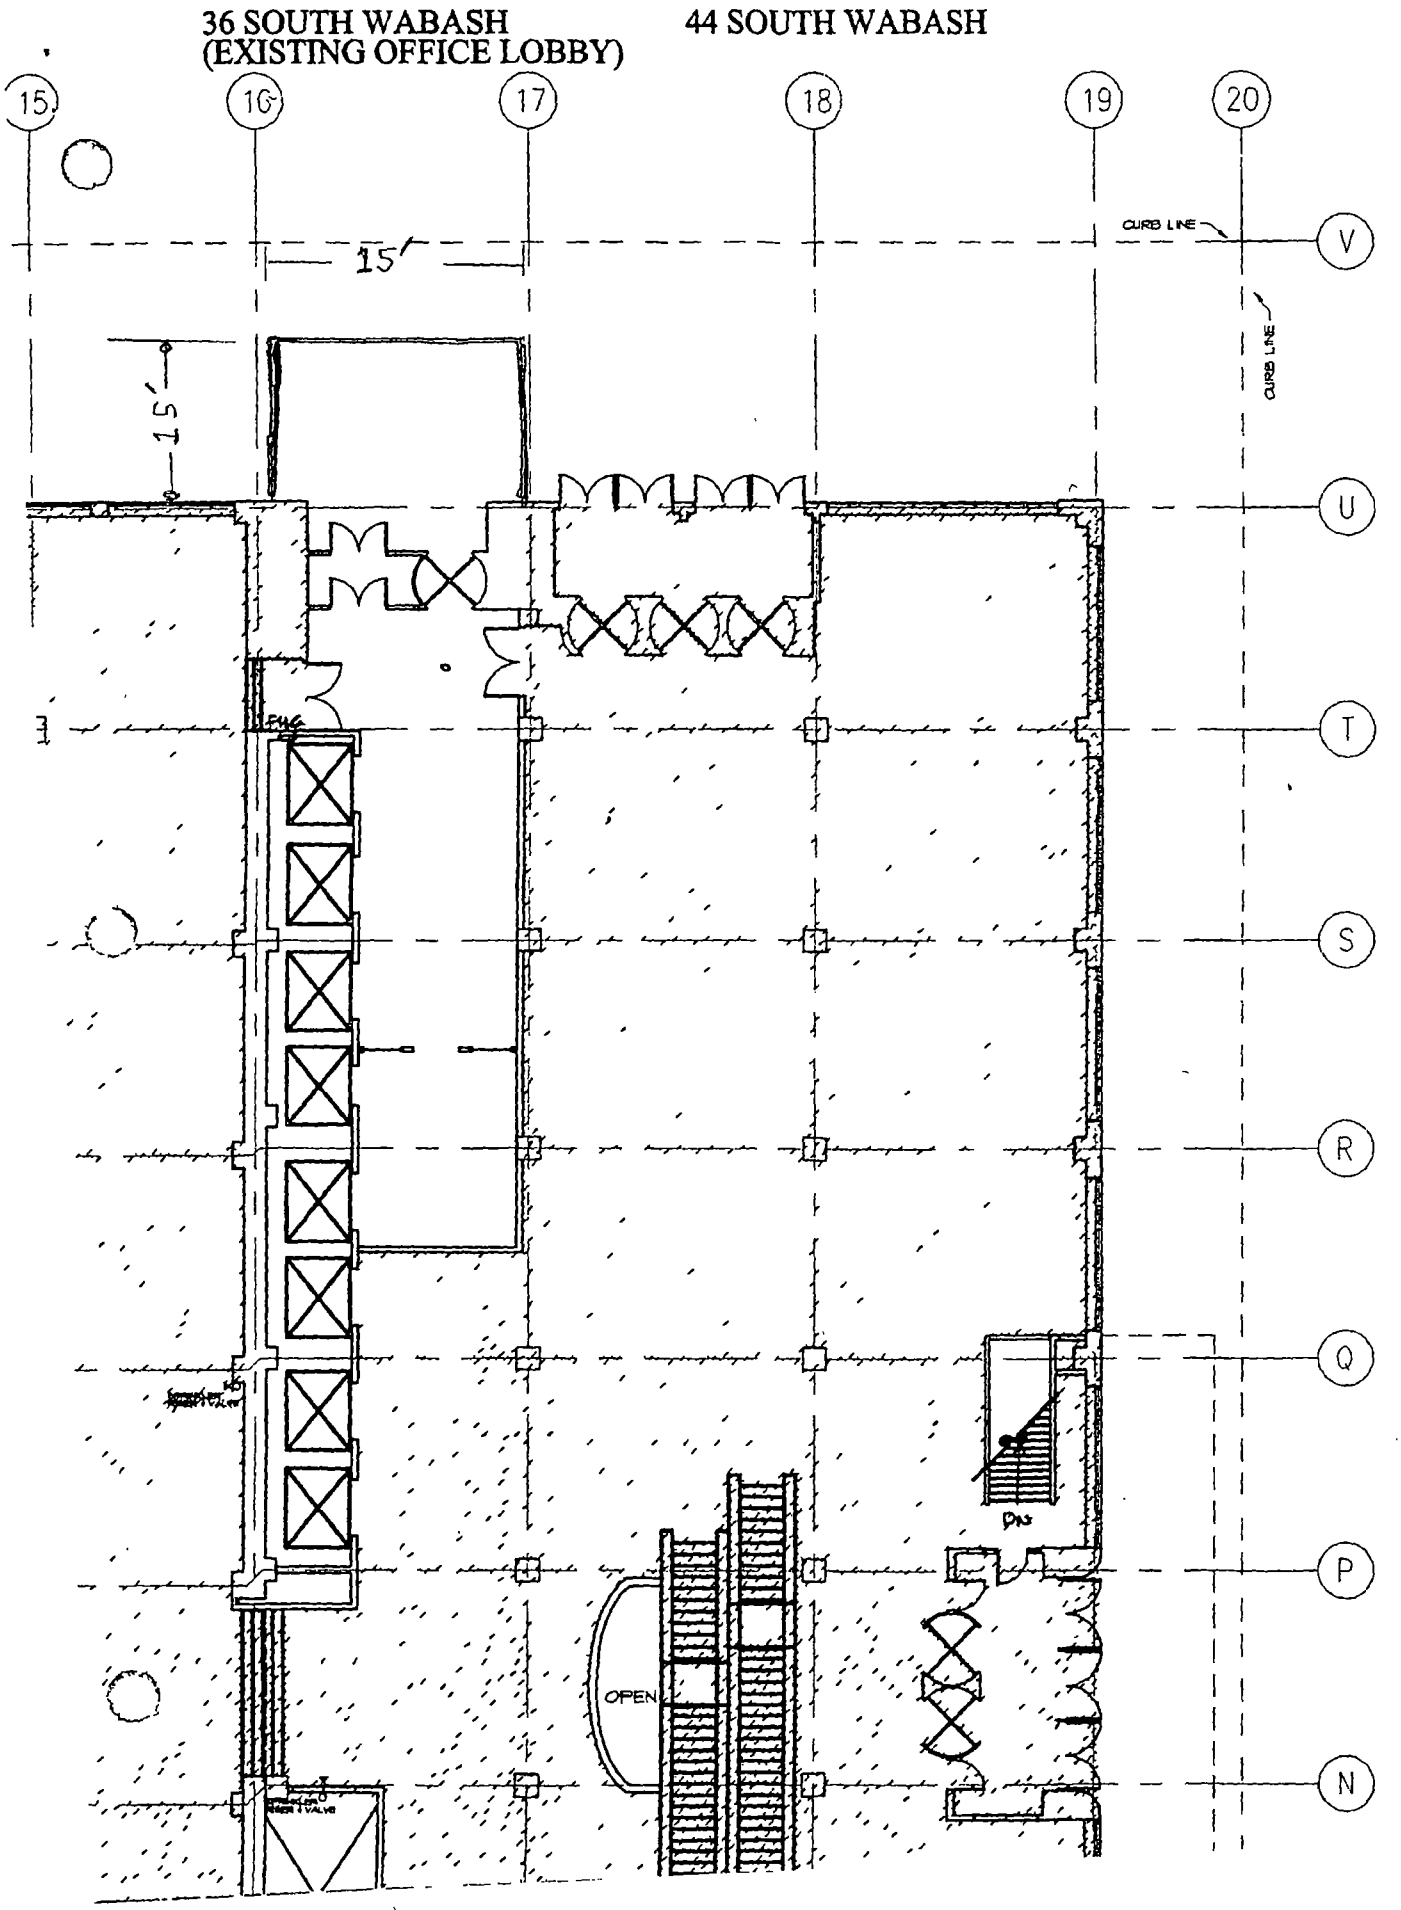
36 SOUTH WABASH
(EXISTING OFFICE LOBBY)
44 SOUTH WABASH
15
16
17
18
19
20
V
U
T
S
R
Q
P
N
15'
15'
CURB LINE
CURB LINE
OPEN

City of Chicago

O2016-2802

Office of the City Clerk

Document Tracking Sheet

Meeting Date:	4/13/2016
Sponsor(s):	Reilly (42)
Type:	Ordinance
Title:	Canopy(s) for Parkview at River East Condo Assn.
Committee(s) Assignment:	Committee on Transportation and Public Way

ORDINANCE
PARKVIEW AT RIVER EAST CONDOMINIUM ASSOCIATION
Acct. No. 356278 - 1
Permit No. 1122490

Be It Ordained by the City Council of the City of Chicago:

SECTION 1. Permission and authority are hereby given and granted to PARKVIEW AT RIVER EAST CONDOMINIUM ASSOCIATION, upon the terms and subject to the conditions of this ordinance to maintain and use, as now constructed, one (1) Canopy(s) projecting over the public right-of-way adjacent to its premises known as 505 N. Mcclurg Ct..

Said Canopy(s) at N. McClurg Crt measure(s):
One (1) at fifty-two point four two (52.42) feet in length, and three (3) feet in width for a total of one hundred fifty-seven point two six (157.26) square feet.

The location of said privilege shall be as shown on prints kept on file with the Department of Business Affairs and Consumer Protection and the Office of the City Clerk.

Said privilege shall be constructed in accordance with plans and specifications approved by the Zoning Department - Signs.

This grant of privilege in the public way shall be subject to the provisions of Section 10-28-015 and all other required provisions of the Municipal Code of Chicago.

The grantee shall pay to the City of Chicago as compensation for the privilege #1122490 herein granted the sum of seventy-seven dollars and forty-two cents ($77.42) per annum in advance.


A 25% penalty will be added for payments received after due date.

The permit holder agrees to hold the City of Chicago harmless for any damage, relocation or replacement costs associated with damage, relocation or removal of private property caused by the City performing work in the public way.

Authority herein given and granted for a period of five (5) years from and after 01/13/2016.

Alderman _____

Brendan Reilly 42nd Ward

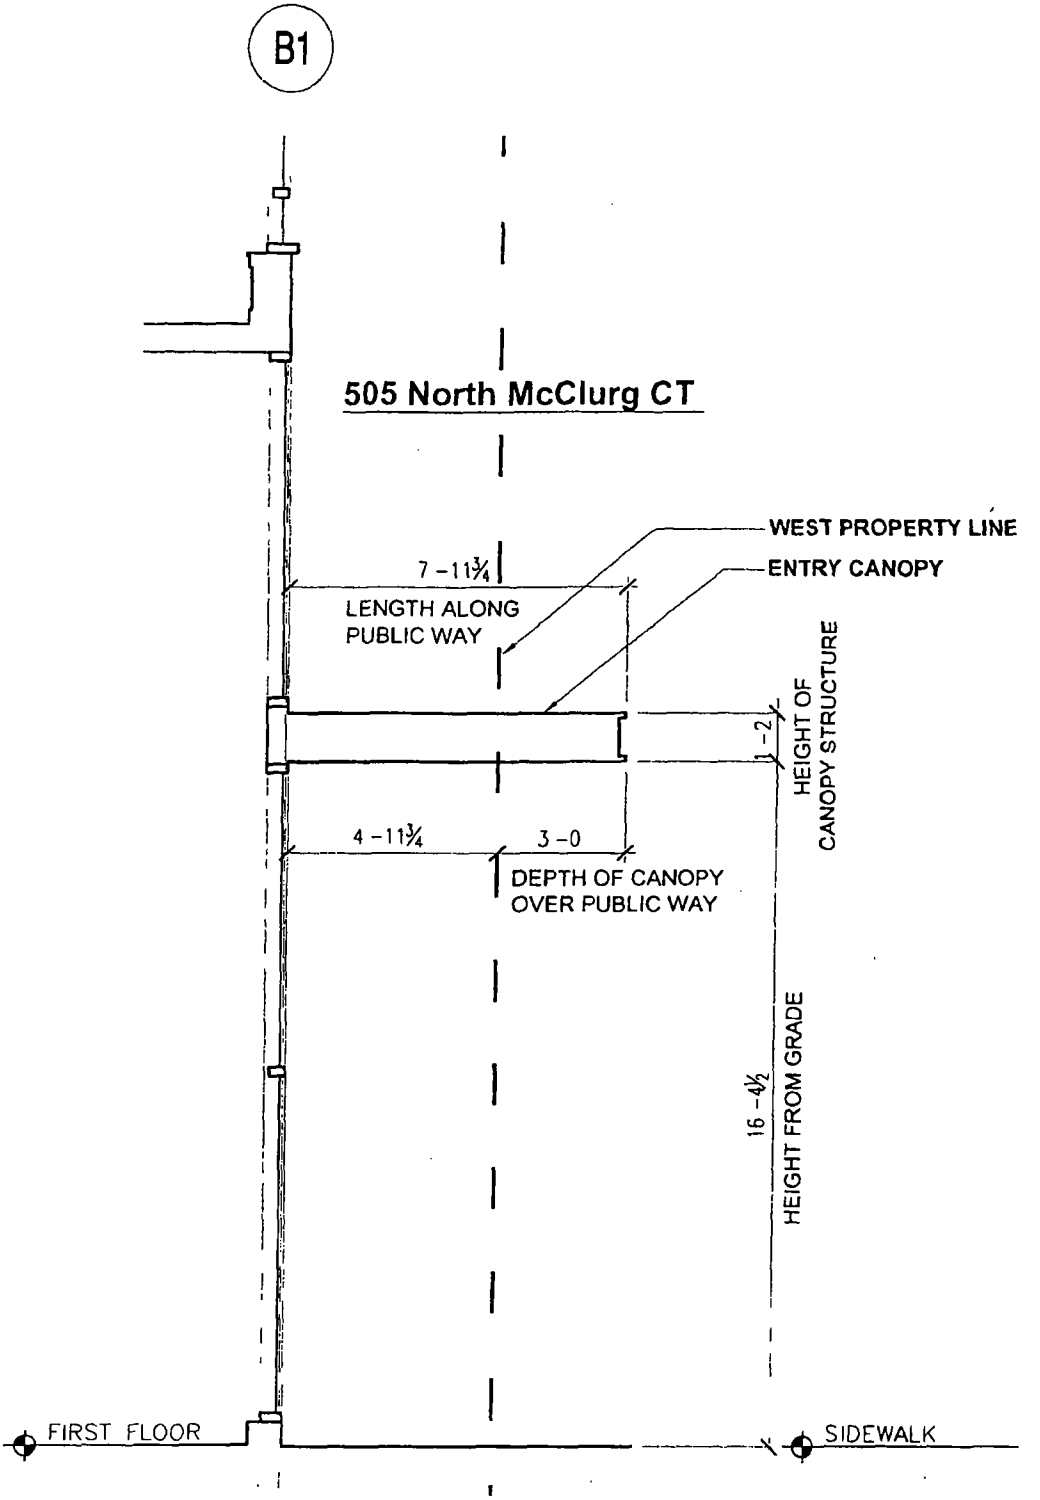

SECTION @ ENTRY CANOPY

SCB	PROJECT NAME **PARKVIEW HIGH RISE RESIDENTIAL DEVELOPMENT**		DATE **01-04 06**	0	2 4
	PROJECT NO **2004018 00**	DTL /SHT REF **3/A4 51**	REV		
	DRAWING TITLE **DEPTH OF CANOPY OVER PUBLIC WAY**		SHEET **1** of **1**		

© 200 SCB & Assoc Inc

Architecture Planning Interior Design 625 North Michigan Avenue Chicago Illinois 60611 tel 312 896 1100 fax 312 896 1200

City of Chicago

O2016-2804

Office of the City Clerk

Document Tracking Sheet

Meeting Date:	4/13/2016
Sponsor(s):	Reilly (42)
Type:	Ordinance
Title:	Canopy(s) for Peninsula Chicago LLC
Committee(s) Assignment:	Committee on Transportation and Public Way

ORDINANCE
PENINSULA CHICAGO,LLC
Acct. No. 206313 - 1
Permit No. 1122745

Be It Ordained by the City Council of the City of Chicago:

SECTION 1. Permission and authority are hereby given and granted to PENINSULA CHICAGO,LLC, upon the terms and subject to the conditions of this ordinance to maintain and use, as now constructed, one (1) Canopy(s) projecting over the public right-of-way adjacent to its premises known as 108 E. Superior St..

Said Canopy(s) at E. Superior St. measure(s):
One (1) at seventy-eight point six (78.6) feet in length, and twenty (20) feet in width for a total of one thousand five hundred seventy-two (1572) square feet.

The location of said privilege shall be as shown on prints kept on file with the Department of Business Affairs and Consumer Protection and the Office of the City Clerk.

Said privilege shall be constructed in accordance with plans and specifications approved by the Zoning Department - Signs.

This grant of privilege in the public way shall be subject to the provisions of Section 10-28-015 and all other required provisions of the Municipal Code of Chicago.

The grantee shall pay to the City of Chicago as compensation for the privilege #1122745 herein granted the sum of one hundred three dollars and sixty cents ($103.60) per annum in advance.


A 25% penalty will be added for payments received after due date.

The permit holder agrees to hold the City of Chicago harmless for any damage, relocation or replacement costs associated with damage, relocation or removal of private property caused by the City performing work in the public way.

Authority herein given and granted for a period of five (5) years from and after 03/07/2016.

Alderman _____

Brendan Reilly 42nd Ward

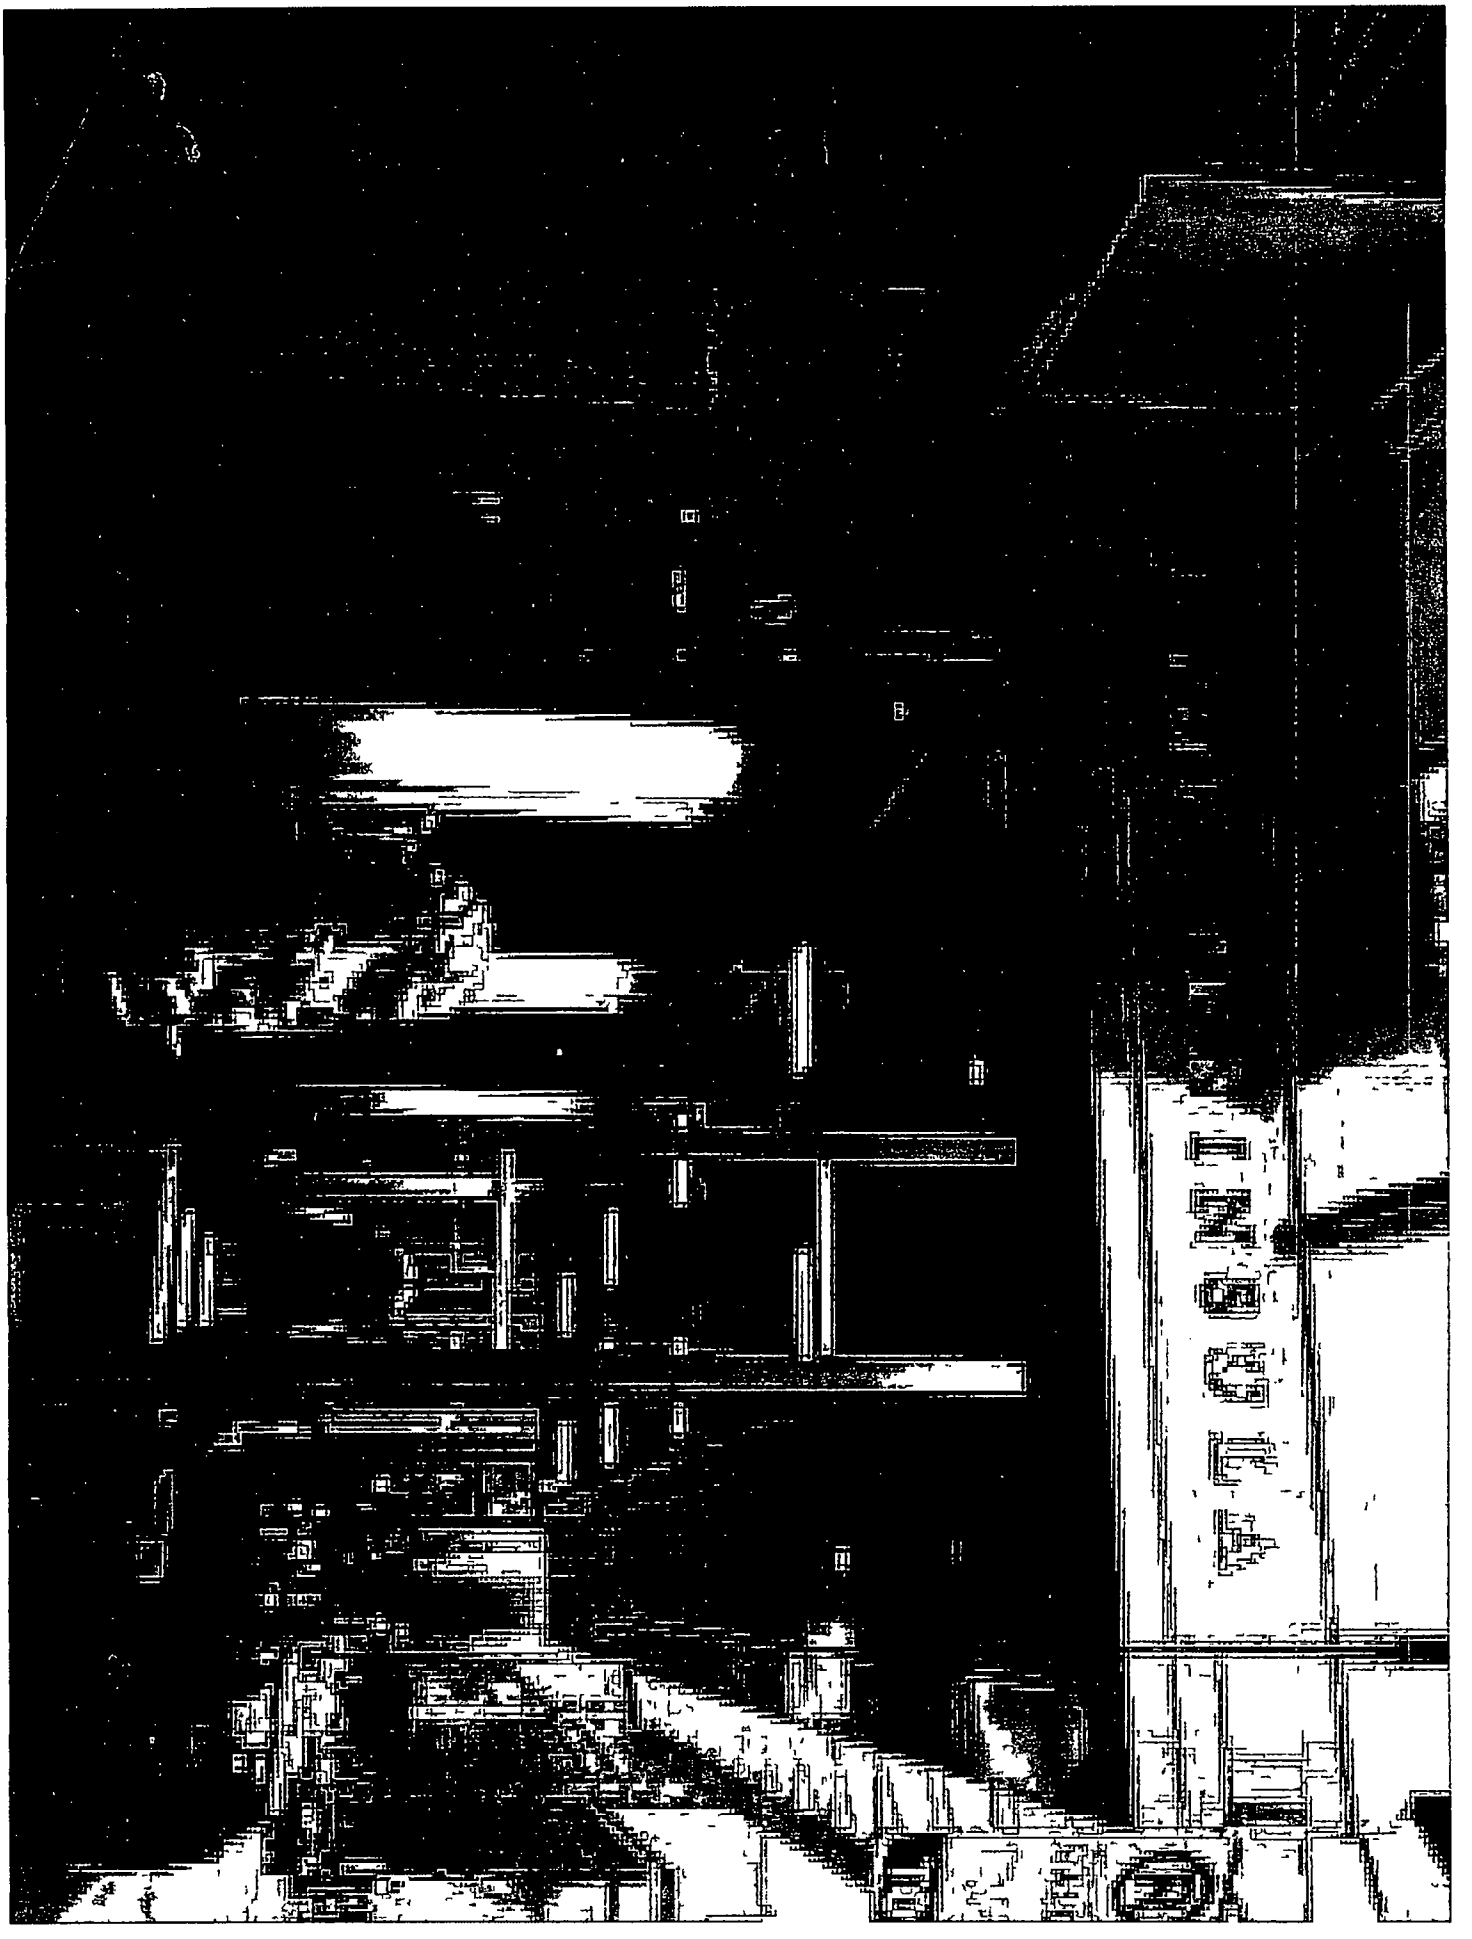

City of Chicago

O2016-2806

Office of the City Clerk

Document Tracking Sheet

Meeting Date:	4/13/2016
Sponsor(s):	Smith (43)
Type:	Ordinance
Title:	Canopy(s) for Lake Shore Condo
Committee(s) Assignment:	Committee on Transportation and Public Way

ORDINANCE
LAKE SHORE CONDO
Acct. No. 290096 - 1
Permit No. 1122555

Be It Ordained by the City Council of the City of Chicago:

SECTION 1. Permission and authority are hereby given and granted to LAKE SHORE CONDO, upon the terms and subject to the conditions of this ordinance to maintain and use, as now constructed, one (1) Canopy(s) projecting over the public right-of-way adjacent to its premises known as 1212 N. Lake Shore Dr..

Said Canopy(s) at N. Lake Shore Drive measure(s):
One (1) at forty-six (46) feet in length, and one (1) foot in width for a total of forty-six (46) square feet.

The location of said privilege shall be as shown on prints kept on file with the Department of Business Affairs and Consumer Protection and the Office of the City Clerk.

Said privilege shall be constructed in accordance with plans and specifications approved by the Zoning Department - Signs.


This grant of privilege in the public way shall be subject to the provisions of Section 10-28-015 and all other required provisions of the Municipal Code of Chicago.

The grantee shall pay to the City of Chicago as compensation for the privilege #1122555 herein granted the sum of seventy-one ($71.00) per annum in advance.

A 25% penalty will be added for payments received after due date.

The permit holder agrees to hold the City of Chicago harmless for any damage, relocation or replacement costs associated with damage, relocation or removal of private property caused by the City performing work in the public way.


Authority herein given and granted for a period of five (5) years from and after 02/09/2016.

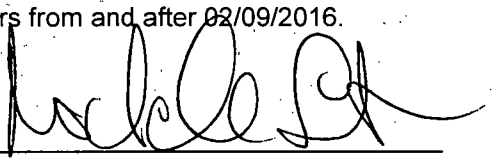Alderman 

Michele Smith 43rd Ward

[redacted]

1212 N L S DR

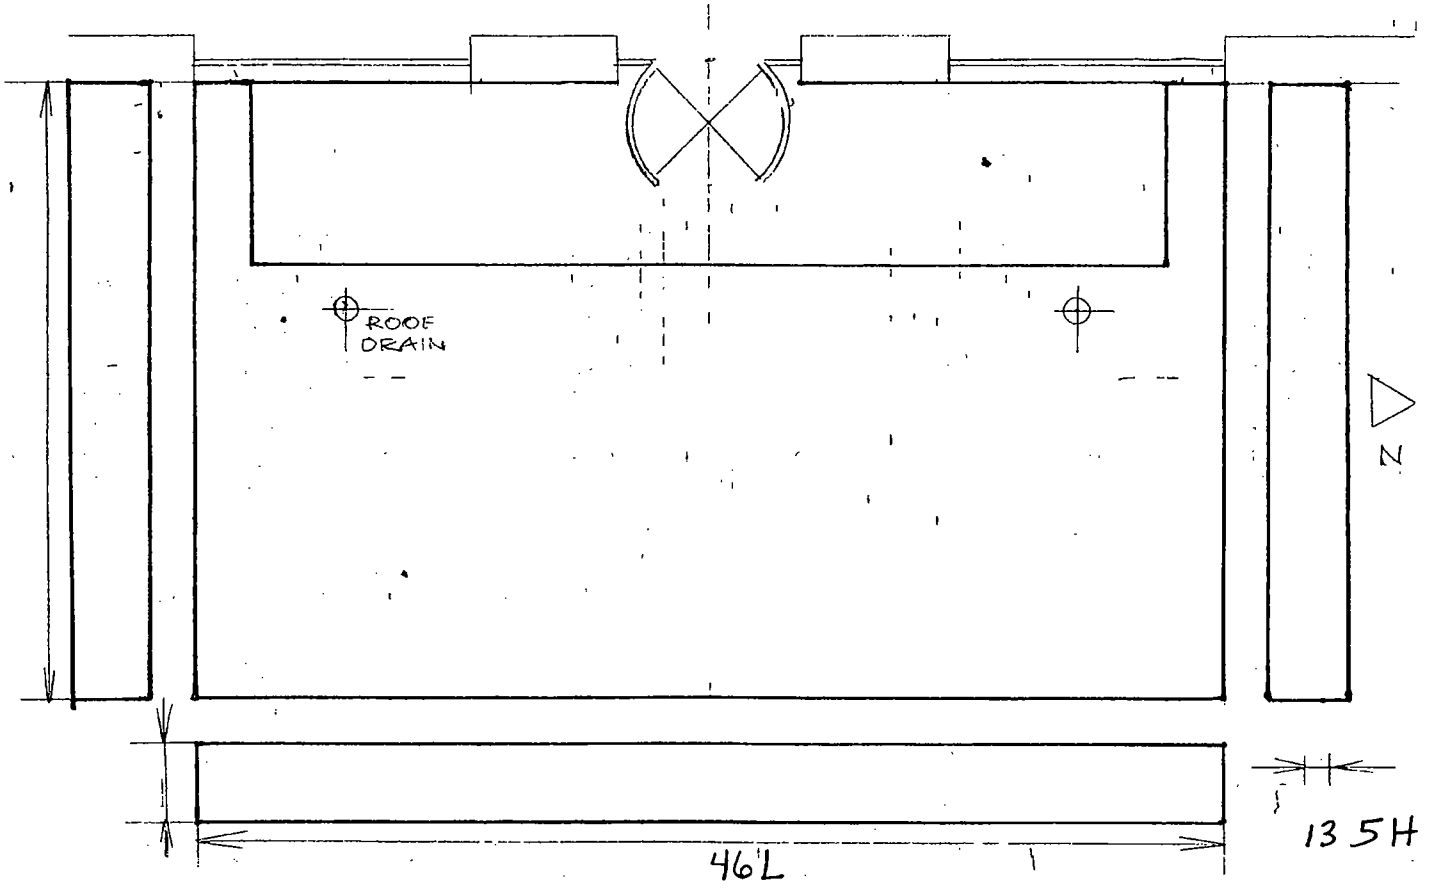

City of Chicago

R2016-245

Office of the City Clerk

Document Tracking Sheet

Meeting Date:	4/13/2016
Sponsor(s):	Mell (33)
Type:	Resolution
Title:	Support of Class 6(b) tax incentive for property at 3057 N Rockwell St
Committee(s) Assignment:	Committee on Economic, Capital and Technology Development

RESOLUTION
CLASS 6(B) REAL ESTATE TAX INCENTIVE
FOR THE BENEFIT OF
ROCKWELL PROPERTIES LLC AND
REAL ESTATE LOCATED AT
3057 NORTH ROCKWELL IN CHICAGO, ILLINOIS
PURSUANT TO COOK COUNTY, ILLINOIS
REAL PROPERTY ASSESSMENT CLASSIFICATION ORDINANCE

WHEREAS, the Cook County Board of Commissioners has enacted the Cook County Real Property Assessment Classification Ordinance, as amended from time to time (the "Ordinance"), which provides for, among other things, real estate tax incentives to property owners who build, rehabilitate, enhance and occupy property which is located within Cook County and which is used primarily for industrial purposes; and

WHEREAS, the City of Chicago (the "City"), consistent with the Ordinance, wishes to induce industry to locate and expand in the City by supporting financial incentives in the form of property tax relief; and

WHEREAS, Rockwell Properties LLC, an Illinois limited liability company (the "Applicant"), is the owner of certain real estate located at 3057 North Rockwell, Chicago, Illinois 60618, as further described on Exhibit A hereto (the "Subject Property"); and

WHEREAS, the Applicant leases a portion of the Subject Property to Metropolis Coffee Company, LLC, an Illinois limited liability company (the "Tenant"), and Tenant uses said property for coffee roasting, warehousing, and office space, for the production and sale of coffee products, and for related uses; and

WHEREAS, the Applicant intends to rehabilitate approximately 112,000 square feet and demolish 23,000 square feet of an approximately 135,000 square foot industrial facility located on the Subject Property; and

WHEREAS, following the rehabilitation and demolition, the Applicant plans to continue leasing a portion of the Subject Property to the Tenant and target food related companies to lease the remaining portions of the Subject Property; and

WHEREAS, the Applicant has filed with the Office of the Assessor of Cook County (the "Assessor") an eligibility application for a Class 6(b) tax incentive under the Ordinance; and

WHEREAS, the Applicant purchased the Subject Property for value from a seller that has no financial interest in the Applicant; and

WHEREAS, at the time of purchase, the Subject Property had been vacant and unused for more than twenty-four continuous months; and

WHEREAS, the City's Department of Planning and Development has determined that the Subject Property is "abandoned" for the purpose of Class 6(b) classification; and

WHEREAS, the Subject Property is located within (i) the City of Chicago Enterprise Zone No. 4 (created pursuant to the Illinois Enterprise Zone Act, 20 ILCS 665/1 et seq., as amended, and pursuant to an ordinance enacted by the City Council of the City, as amended) and (ii) the Addison South Redevelopment Project Area (created pursuant to the Illinois Tax Increment Allocation Redevelopment Act, 65 ILCS 5/11-74.4-1 et. seq., as amended, and pursuant to an ordinance enacted by the City Council of the City), and the purposes of Enterprise Zones and Redevelopment Project Areas are also to provide certain incentives in order to stimulate economic activity and to revitalize depressed areas; and

WHEREAS, it is the responsibility of the Assessor to determine that an application for a Class 6(b) classification or renewal of a Class 6(b) classification is eligible pursuant to the Ordinance; and

WHEREAS, the Ordinance requires that, in connection with the filing of a Class 6(b) eligibility application with the Assessor, the applicant must obtain from the municipality in which such real estate that is proposed for Class 6(b) designation is located a resolution expressly stating that the municipality has determined that the incentive provided by Class 6(b) is necessary for development to occur on such real estate and that the municipality supports and consents to the Class 6(b) classification by the Assessor; and

WHEREAS, the intended use of the Subject Property will provide significant present and future employment; and

WHEREAS, notwithstanding the Class 6(b) status of the Subject Property, the redevelopment and utilization thereof will generate significant new revenues to the City in the form of additional real estate taxes and other tax revenues; now therefore,

BE IT RESOLVED BY THE CITY COUNCIL OF THE CITY OF CHICAGO:

SECTION 1: That the City determines that the incentive provided by Class 6(b) is necessary for the development to occur on the Subject Property.

SECTION 2: That the City determines that the Subject Property is deemed "abandoned" for the purpose of the Class 6(b) classification.

SECTION 3: That the City supports and consents to the Class 6(b) classification by the Assessor with respect to the Subject Property.

SECTION 4: That the Clerk of the City of Chicago is authorized to and shall send a certified copy of this resolution to the Office of the Cook County Assessor, Room 312, County Building, Chicago, Illinois 60602 and a certified copy of this resolution may be included with the Class 6(b) eligibility application filed with the Assessor by the Applicant, as applicant, in accordance with the Ordinance.

SECTION 5: That this resolution shall be effective immediately upon its passage and approval.

Honorable Deborah Mell
Alderman, 33rd Ward

EXHIBIT A

Legal Description

PARCEL 1:

THAT PART OF LOT 1 DESCRIBED AS FOLLOWS:

BEGINNING AT THE SOUTHEAST CORNER OF THE WEST 150 FEET OF SAID LOT 1 THENCE NORTH ALONG THE EAST LINE OF SAID WEST 150 FEET FOR A DISTANCE OF 14.90 FEET; THENCE EAST AT RIGHT ANGLES THERETO 248.33 FEET; THENCE SOUTH ALONG A LINE, HEREINAFTER REFERRED TO AS LINE "A", TO A POINT (HEREINAFTER REFERRED TO AS POINT "A") ON THE SOUTH LINE OF LOT 1 AFORESAID 248.28 FEET EAST OF THE POINT OF BEGINNING; THENCE WEST ALONG THE SAID SOUTH LINE TO THE POINT OF BEGINNING, ALSO LOT 2 (EXCEPT THE SOUTH 351 FEET THEREOF AND EXCEPT THE WEST 150 FEET THEREOF AND EXCEPT THAT PART OF LOT 2 LYING NORTH AND EAST OF THE FOLLOWING DESCRIBED LINE: BEGINNING AT POINT "A" AFORESAID; THENCE SOUTH ALONG THE SOUTHERLY EXTENSION OF LINE "A" AFORESAID 3.05 FEET; THENCE EASTERLY ALONG A LINE FORMING AN ANGLE OF 89 DEGREES 25 MINUTES 40 SECONDS WITH THE PROLONGATION OF THE LAST DESCRIBED LINE, FOR A DISTANCE OF 55.50 FEET TO THE WATERS EDGE OF NORTH BRANCH OF CHICAGO RIVER) ALL IN SUNDMACHER AND GLADES SUBDIVISION OF PART OF LOT 19, NORTH OF WELLINGTON STREET, IN THE SNOW ESTATE SUBDIVISION, LYING IN THE NORTHEAST 1/4 OF SECTION 25, TOWNSHIP 40 NORTH, RANGE 13, EAST OF THE THIRD PRINCIPAL MERIDIAN, IN COOK COUNTY, ILLINOIS.

PARCEL 2:

THE SOUTH 156.83 FEET OF LOT 1 (EXCEPT THE NORTH 0.33 FEET OF THE WEST 282 FEET THEREOF AND EXCEPT THAT PART THEREOF DESCRIBED AS BEGINNING AT THE SOUTHEAST CORNER OF THE WEST 150 FEET OF SAID LOT 1; THENCE NORTH ALONG THE EAST LINE OF SAID WEST 150 FEET FOR A DISTANCE OF 14.90 FEET; THENCE EAST AT RIGHT ANGLES THERETO 248.33 FEET; THENCE SOUTH ALONG A LINE HEREINAFTER REFERRED TO AS LINE "A" TO A POINT, HEREINAFTER REFERRED TO AS POINT "A", ON THE SOUTH LINE OF LOT 1 AFORESAID 248.28 FEET EAST OF THE POINT OF BEGINNING; THENCE WEST ALONG SAID SOUTH LINE TO THE POINT OF BEGINNING) ALSO THAT PART OF LOT 2 LYING NORTH AND EAST OF THE FOLLOWING DESCRIBED LINE: BEGINNING AT POINT "A" AFORESAID; THENCE SOUTH ALONG THE SOUTHERLY EXTENSION OF LINE "A" AFORESAID 3.05 FEET; THENCE EASTERLY ALONG A LINE FORMING AN ANGLE OF 89 DEGREES 25 MINUTES 40 SECONDS WITH THE PROLONGATION OF THE LAST DESCRIBED LINE, FOR A DISTANCE OF 55.50 FEET TO THE WATERS EDGE OF NORTH BRANCH OF CHICAGO RIVER, ALL IN SUNDMACHER AND GLADES SUBDIVISION OF PART OF LOT 19, NORTH OF WELLINGTON STREET, IN THE SNOW

ESTATE SUBDIVISION, LYING IN THE NORTHEAST 1/4 OF SECTION 25, TOWNSHIP 40 NORTH, RANGE 13, EAST OF THE THIRD PRINCIPAL MERIDIAN, IN COOK COUNTY, ILLINOIS.

PARCEL 3:

PERPETUAL NON-EXCLUSIVE EASEMENT FOR THE BENEFIT OF PARCELS 1 AND 2 FOR INGRESS AND EGRESS AND FOR THE MAINTENANCE OF THE EASEMENT PURPOSES OVER, ACROSS AND UPON THAT PART OF LOT 20 IN THE SNOW ESTATE SUBDIVISION BY THE SUPERIOR COURT IN PARTITION OF PART OF THE EAST 1/2 OF THE NORTHEAST 1/4 OF SECTION 25, TOWNSHIP 40 NORTH, RANGE 13, EAST OF THE THIRD PRINCIPAL MERIDIAN, TOGETHER WITH THAT PART OF LOT 2 IN SUNDMACHER AND GLADE'S SUBDIVISION OF PART OF LOT 19, NORTH OF WELLINGTON STREET IN THE SNOW ESTATE SUBDIVISION LYING IN THE NORTHEAST 1/4 OF SECTION 25, TOWNSHIP 40 NORTH, RANGE 13 EAST OF THE THIRD PRINCIPAL MERIDIAN, DESCRIBED AS FOLLOWS: BEGINNING AT THE SOUTHEAST CORNER OF LOT 2 IN SAID SUNDMACHER AND GLADES SUBDIVISION OF SAID SOUTHEAST CORNER ALSO BEING ON THE WEST LINE OF LOT 20 IN SAID SNOW ESTATES SUBDIVISION; THENCE NORTH 90 DEGREES 00 MINUTES 00 SECONDS EAST ALONG THE EASTERLY EXTENSION OF THE SOUTH LINE OF SAID LOT 2, 10.0 FEET; THENCE NORTH 21 DEGREES 45 MINUTES 08 SECONDS EAST, 21.59 FEET; THENCE NORTH 0 DEGREES 00 MINUTES 00 SECONDS EAST, 96.0 FEET, THENCE NORTH 30 DEGREES 12 MINUTES 58 SECONDS WEST, 35.77 FEET TO THE NORTHEAST CORNER OF AN EXISTING BUILDING, THENCE NORTH 64 DEGREES 54 MINUTES 10 SECONDS WEST, 25.00 FEET; THENCE NORTH 50 DEGREES 17 MINUTES 56 SECONDS WEST 24.69 FEET; THENCE NORTH 41 DEGREES 27 MINUTES 20 SECONDS WEST, 93.97 FEET TO A POINT ON A LINE, SAID LINE BEING 243.76 FEET NORTH OF AND PARALLEL WITH THE SOUTH LINE OF SAID LOT 2; THENCE NORTH 90 DEGREES 00 MINUTES 00 SECONDS EAST ALONG SAID PARALLEL LINE 29.35 FEET; THENCE SOUTH 41 DEGREES 27 MINUTES 20 SECONDS EAST, 72.83 FEET; THENCE SOUTH 50 DEGREES 17 MINUTES 56 SECONDS EAST, 20.00 FEET; THENCE SOUTH 65 DEGREES 50 MINUTES 47 SECONDS EAST, 20.09 FEET; THENCE SOUTH 59 DEGREES 46 MINUTES 45 SECONDS EAST, 40.01 FEET; THENCE SOUTH 0 DEGREES 00 MINUTES 00 SECONDS EAST, 128.0 FEET; THENCE SOUTH 24 DEGREES 10 MINUTES 27 SECONDS WEST, 21.98 FEET TO A POINT ON THE EASTERLY EXTENSION OF THE SOUTH LINE OF SAID LOT 2 SAID POINT BEING 33.00 FEET EAST OF THE PLACE OF BEGINNING; THENCE SOUTH 0 DEGREES 10 MINUTES 50 SECONDS EAST PARALLEL WITH THE WEST LINE OF SAID LOT 20, 38.42 FEET TO THE SOUTH LINE OF THE NORTH 1/2 OF THE NORTHEAST 1/4 OF SAID SECTION 25; THENCE NORTH 89 DEGREES 55 MINUTES 49 SECONDS WEST, ALONG THE SOUTH LINE OF THE NORTH 1/2 OF THE NORTHEAST 1/4 OF SAID SECTION 25, 33.0 FEET TO THE WEST LINE OF SAID LOT 20; THENCE NORTH 0 DEGREES 10 MINUTES 50 SECONDS WEST ALONG THE WEST LINE OF SAID LOT 20, 38.38 FEET TO THE PLACE OF BEGINNING, IN COOK COUNTY, ILLINOIS, AS CREATED BY GRANT MADE BY AMERICAN ENVELOPE COMPANY, CONTAINED IN EASEMENT AGREEMENT

DATED FEBRUARY 27, 1987 AND RECORDED APRIL 16, 1987 AS DOCUMENT 87202044.

PARCEL 4:

PERMANENT NON-EXCLUSIVE EASEMENT FOR THE BENEFIT OF PARCEL 1 FOR THE PURPOSE OF A TRUCK LOAD AREA, INCLUDING EXCAVATED TRUCK LOADING DOCKS AND FOR INGRESS AND EGRESS AND FOR THE MAINTENANCE OF THE EASEMENT PURPOSE OVER, ACROSS AND UPON THAT PART OF LOT 2 IN SUNDMACHER AND GLADE'S SUBDIVISION OF PART OF LOT 19, NORTH OF WELLINGTON STREET IN THE SNOW ESTATE SUBDIVISION, LYING IN THE NORTHEAST 1/4 OF SECTION 25, TOWNSHIP 40 N, RANGE 13 EAST OF THE THIRD PRINCIPAL MERIDIAN, DESCRIBED AS FOLLOWS: BEGINNING AT A POINT IN THE NORTH LINE OF THE SOUTH 351.0 FEET OF SAID LOT 2, SAID POINT BEING 387.02 FEET EAST OF THE WEST LINE OF SAID LOT 2; THENCE NORTH 90 DEGREES 00 MINUTES 00 SECONDS EAST 104.45 FEET ALONG THE NORTH LINE OF THE SOUTH 351.0 FEET OF SAID LOT 2 THENCE SOUTH 33 DEGREES 01 MINUTES 47 SECONDS EAST, 6.0 FEET; THENCE SOUTH 69 DEGREES 25 MINUTES 27 SECONDS EAST 8.62 FEET; THENCE SOUTH 58 DEGREES 35 MINUTES 37 SECONDS EAST, 20.00 FEET; THENCE SOUTH 40 DEGREES 11 MINUTES 01 SECONDS EAST 20.0 FEET; THENCE SOUTH 24 DEGREES 17 MINUTES 30 SECONDS EAST, 20.00 FEET; THENCE SOUTH 17 DEGREES 25 MINUTES 58 SECONDS EAST, 20.00 FEET; THENCE SOUTH 27 DEGREES 03 MINUTES 07 SECONDS EAST 20.00 FEET; THENCE SOUTH 37 DEGREES 40 MINUTES 44 SECONDS EAST 23.17 FEET TO A POINT ON A LINE, SAID LINE BEING 243.76 FEET NORTH OF AND PARALLEL WITH THE SOUTH LINE OF SAID LOT 2; THENCE NORTH 90 DEGREES 00 MINUTES 00 SECONDS WEST ALONG SAID PARALLEL LINE 183.22 FEET TO THE EAST FACE OF AN EXISTING BRICK BUILDING; THENCE NORTH 0 DEGREES 00 MINUTES 00 SECONDS EAST, 107.19 FEET TO THE PLACE OF BEGINNING, IN COOK COUNTY, ILLINOIS, AS CREATED BY GRANT MADE BY AMERICAN ENVELOPE COMPANY CONTAINED IN EASEMENT AGREEMENT DATED FEBRUARY, 27, 1987 AND RECORDED APRIL 16, 1987 AS DOCUMENT 87202044.

PARCEL 5:

PERMANENT NON-EXCLUSIVE EASEMENT FOR INGRESS AND EGRESS, FOR MAINTENANCE OF BUILDING ON PARCEL 1 OVER, ACROSS AND UPON THE EAST 237.02 FEET OF THE WEST 387.02 FEET OF THE NORTH 3 FEET OF THE NORTH 6.0 FEET OF THE SOUTH 354.0 FEET OF LOT 2 IN SUNDMACHER AND GLADE'S SUBDIVISION OF PART OF LOT 19, NORTH OF WELLINGTON STREET IN THE SNOW ESTATE SUBDIVISION, LYING IN THE NORTHEAST 1/4 OF SECTION 25 TOWNSHIP 40 NORTH, RANGE 13, EAST OF THE THIRD PRINCIPAL MERIDIAN, IN COOK COUNTY, ILLINOIS, AS CREATED BY GRANT MADE BY AMERICAN ENVELOPE COMPANY CONTAINED IN EASEMENT AGREEMENT DATED FEBRUARY 27, 1987 AND RECORDED APRIL 16, 1987 AS DOCUMENT 87202044.

Permanent Real Estate Tax Index Numbers (PINS) for the Subject Property:

13-25-213-026-0000
13-25-213-027-0000

Common Addresses:

3057 North Rockwell, Chicago Illinois 60618

CITY OF CHICAGO
ECONOMIC DISCLOSURE STATEMENT
AND AFFIDAVIT

SECTION I -- GENERAL INFORMATION

A. Legal name of the Disclosing Party submitting this EDS. Include d/b/a/ if applicable:

Rockwell Properties LLC

Check ONE of the following three boxes:

Indicate whether the Disclosing Party submitting this EDS is:

1. [X] the Applicant
   OR
2. [ ] a legal entity holding a direct or indirect interest in the Applicant. State the legal name of the Applicant in which the Disclosing Party holds an interest: _____
   OR
3. [ ] a legal entity with a right of control (see Section II.B.1.) State the legal name of the entity in which the Disclosing Party holds a right of control: _____

B. Business address of the Disclosing Party: 333 N. Michigan Ave., #1700
Chicago, IL 60601

C. Telephone: 312-644-1055 Fax: 312-644-0686 Email: plevy@pmdchicago.com

D. Name of contact person: Paul A. Levy

E. Federal Employer Identification No. (if you have one): _____

F. Brief description of contract, transaction or other undertaking (referred to below as the "Matter") to which this EDS pertains. (Include project number and location of property, if applicable):

Class 6B Application for 13-25-213-026 and 027

G. Which City agency or department is requesting this EDS? Dept. of Planning & Development

If the Matter is a contract being handled by the City's Department of Procurement Services, please complete the following:

Specification # _____ and Contract # _____

SECTION II -- DISCLOSURE OF OWNERSHIP INTERESTS

A. NATURE OF THE DISCLOSING PARTY

1. Indicate the nature of the Disclosing Party:

[ ] Person
[ ] Publicly registered business corporation
[ ] Privately held business corporation
[ ] Sole proprietorship
[ ] General partnership
[ ] Limited partnership
[ ] Trust
[X] Limited liability company
[ ] Limited liability partnership
[ ] Joint venture
[ ] Not-for-profit corporation
(Is the not-for-profit corporation also a 501(c)(3))?
[ ] Yes [ ] No
[ ] Other (please specify)

2. For legal entities, the state (or foreign country) of incorporation or organization, if applicable:

IL

3. For legal entities not organized in the State of Illinois: Has the organization registered to do business in the State of Illinois as a foreign entity?

[ ] Yes [ ] No [ ] N/A

B. IF THE DISCLOSING PARTY IS A LEGAL ENTITY:

1. List below the full names and titles of all executive officers and all directors of the entity. **NOTE:** For not-for-profit corporations, also list below all members, if any, which are legal entities. If there are no such members, write "no members." For trusts, estates or other similar entities, list below the legal titleholder(s).

If the entity is a general partnership, limited partnership, limited liability company, limited liability partnership or joint venture, list below the name and title of each general partner, managing member, manager or any other person or entity that controls the day-to-day management of the Disclosing Party. **NOTE:** Each legal entity listed below must submit an EDS on its own behalf.

Name	Title
Paul A. Levy	Member
Anthony J. Augustine	Member
TAPL LLC	Manager

2. Please provide the following information concerning each person or entity having a direct or indirect beneficial interest (including ownership) in excess of 7.5% of the Disclosing Party. Examples of such an interest include shares in a corporation, partnership interest in a partnership or joint venture,

interest of a member or manager in a limited liability company, or interest of a beneficiary of a trust, estate or other similar entity. If none, state "None." **NOTE**: Pursuant to Section 2-154-030 of the Municipal Code of Chicago ("Municipal Code"), the City may require any such additional information from any applicant which is reasonably intended to achieve full disclosure.

Name	Business Address	Percentage Interest in the Disclosing Party
Paul A. Levy	333 N. Michigan Ave., #1700 Chicago, IL 60601	43%
Anthony J. Augustine	"	43%

SECTION III -- BUSINESS RELATIONSHIPS WITH CITY ELECTED OFFICIALS

Has the Disclosing Party had a "business relationship," as defined in Chapter 2-156 of the Municipal Code, with any City elected official in the 12 months before the date this EDS is signed?

[ ] Yes [X] No

If yes, please identify below the name(s) of such City elected official(s) and describe such relationship(s):

SECTION IV -- DISCLOSURE OF SUBCONTRACTORS AND OTHER RETAINED PARTIES

The Disclosing Party must disclose the name and business address of each subcontractor, attorney, lobbyist, accountant, consultant and any other person or entity whom the Disclosing Party has retained or expects to retain in connection with the Matter, as well as the nature of the relationship, and the total amount of the fees paid or estimated to be paid. The Disclosing Party is not required to disclose employees who are paid solely through the Disclosing Party's regular payroll.

"Lobbyist" means any person or entity who undertakes to influence any legislative or administrative action on behalf of any person or entity other than: (1) a not-for-profit entity, on an unpaid basis, or (2) himself. "Lobbyist" also means any person or entity any part of whose duties as an employee of another includes undertaking to influence any legislative or administrative action.

If the Disclosing Party is uncertain whether a disclosure is required under this Section, the Disclosing Party must either ask the City whether disclosure is required or make the disclosure.

Name (indicate whether retained or anticipated to be retained)	Business Address	Relationship to Disclosing Party (subcontractor, attorney, lobbyist, etc.)	Fees (indicate whether paid or estimated.) **NOTE:** "hourly rate" or "t.b.d." is not an acceptable response.

(Add sheets if necessary)

[X] Check here if the Disclosing Party has not retained, nor expects to retain, any such persons or entities.

SECTION V -- CERTIFICATIONS

A. COURT-ORDERED CHILD SUPPORT COMPLIANCE

Under Municipal Code Section 2-92-415, substantial owners of business entities that contract with the City must remain in compliance with their child support obligations throughout the contract's term.

Has any person who directly or indirectly owns 10% or more of the Disclosing Party been declared in arrearage on any child support obligations by any Illinois court of competent jurisdiction?

[ ] Yes [x] No [ ] No person directly or indirectly owns 10% or more of the Disclosing Party.

If "Yes," has the person entered into a court-approved agreement for payment of all support owed and is the person in compliance with that agreement?

[ ] Yes [ ] No

B. FURTHER CERTIFICATIONS

1. Pursuant to Municipal Code Chapter 1-23, Article I ("Article I")(which the Applicant should consult for defined terms (e.g., "doing business") and legal requirements), if the Disclosing Party submitting this EDS is the Applicant and is doing business with the City, then the Disclosing Party certifies as follows: (i) neither the Applicant nor any controlling person is currently indicted or charged with, or has admitted guilt of, or has ever been convicted of, or placed under supervision for, any criminal offense involving actual, attempted, or conspiracy to commit bribery, theft, fraud, forgery, perjury, dishonesty or deceit against an officer or employee of the City or any sister agency; and (ii) the Applicant understands and acknowledges that compliance with Article I is a continuing requirement for doing business with the City. NOTE: If Article I applies to the Applicant, the permanent compliance timeframe in Article I supersedes some five-year compliance timeframes in certifications 2 and 3 below.

2. The Disclosing Party and, if the Disclosing Party is a legal entity, all of those persons or entities identified in Section II.B.1. of this EDS:

a. are not presently debarred, suspended, proposed for debarment, declared ineligible or voluntarily excluded from any transactions by any federal, state or local unit of government;

b. have not, within a five-year period preceding the date of this EDS, been convicted of a criminal offense, adjudged guilty, or had a civil judgment rendered against them in connection with: obtaining, attempting to obtain, or performing a public (federal, state or local) transaction or contract under a public transaction; a violation of federal or state antitrust statutes; fraud; embezzlement; theft; forgery; bribery; falsification or destruction of records; making false statements; or receiving stolen property;

c. are not presently indicted for, or criminally or civilly charged by, a governmental entity (federal, state or local) with committing any of the offenses set forth in clause B.2.b. of this Section V;

d. have not, within a five-year period preceding the date of this EDS, had one or more public transactions (federal, state or local) terminated for cause or default; and

e. have not, within a five-year period preceding the date of this EDS, been convicted, adjudged guilty, or found liable in a civil proceeding, or in any criminal or civil action, including actions concerning environmental violations, instituted by the City or by the federal government, any state, or any other unit of local government.

3. The certifications in subparts 3, 4 and 5 concern:

• the Disclosing Party;
• any "Contractor" (meaning any contractor or subcontractor used by the Disclosing Party in connection with the Matter, including but not limited to all persons or legal entities disclosed under Section IV, "Disclosure of Subcontractors and Other Retained Parties");
• any "Affiliated Entity" (meaning a person or entity that, directly or indirectly: controls the Disclosing Party, is controlled by the Disclosing Party, or is, with the Disclosing Party, under common control of another person or entity. Indicia of control include, without limitation: interlocking management or ownership; identity of interests among family members, shared facilities and equipment; common use of employees; or organization of a business entity following the ineligibility of a business entity to do business with federal or state or local government, including the City, using substantially the same management, ownership, or principals as the ineligible entity); with respect to Contractors, the term Affiliated Entity means a person or entity that directly or indirectly controls the Contractor, is controlled by it, or, with the Contractor, is under common control of another person or entity;
• any responsible official of the Disclosing Party, any Contractor or any Affiliated Entity or any other official, agent or employee of the Disclosing Party, any Contractor or any Affiliated Entity, acting pursuant to the direction or authorization of a responsible official of the Disclosing Party, any Contractor or any Affiliated Entity (collectively "Agents").

Neither the Disclosing Party, nor any Contractor, nor any Affiliated Entity of either the Disclosing Party or any Contractor nor any Agents have, during the five years before the date this EDS is signed, or, with respect to a Contractor, an Affiliated Entity, or an Affiliated Entity of a Contractor during the five years before the date of such Contractor's or Affiliated Entity's contract or engagement in connection with the Matter:

a. bribed or attempted to bribe, or been convicted or adjudged guilty of bribery or attempting to bribe, a public officer or employee of the City, the State of Illinois, or any agency of the federal government or of any state or local government in the United States of America, in that officer's or employee's official capacity;

b. agreed or colluded with other bidders or prospective bidders, or been a party to any such agreement, or been convicted or adjudged guilty of agreement or collusion among bidders or prospective bidders, in restraint of freedom of competition by agreement to bid a fixed price or otherwise; or

c. made an admission of such conduct described in a. or b. above that is a matter of record, but have not been prosecuted for such conduct; or

d. violated the provisions of Municipal Code Section 2-92-610 (Living Wage Ordinance).

4. Neither the Disclosing Party, Affiliated Entity or Contractor, or any of their employees, officials, agents or partners, is barred from contracting with any unit of state or local government as a result of engaging in or being convicted of (1) bid-rigging in violation of 720 ILCS 5/33E-3; (2) bid-rotating in violation of 720 ILCS 5/33E-4; or (3) any similar offense of any state or of the United States of America that contains the same elements as the offense of bid-rigging or bid-rotating.

5. Neither the Disclosing Party nor any Affiliated Entity is listed on any of the following lists maintained by the Office of Foreign Assets Control of the U.S. Department of the Treasury or the Bureau of Industry and Security of the U.S. Department of Commerce or their successors: the Specially Designated Nationals List, the Denied Persons List, the Unverified List, the Entity List and the Debarred List.

6. The Disclosing Party understands and shall comply with the applicable requirements of Chapters 2-55 (Legislative Inspector General), 2-56 (Inspector General) and 2-156 (Governmental Ethics) of the Municipal Code.

7. If the Disclosing Party is unable to certify to any of the above statements in this Part B (Further Certifications), the Disclosing Party must explain below:

_____

_____

_____

_____

If the letters "NA," the word "None," or no response appears on the lines above, it will be conclusively presumed that the Disclosing Party certified to the above statements.

8. To the best of the Disclosing Party's knowledge after reasonable inquiry, the following is a complete list of all current employees of the Disclosing Party who were, at any time during the 12-month period preceding the execution date of this EDS, an employee, or elected or appointed official, of the City of Chicago (if none, indicate with "N/A" or "none").

none

9. To the best of the Disclosing Party's knowledge after reasonable inquiry, the following is a complete list of all gifts that the Disclosing Party has given or caused to be given, at any time during the 12-month period preceding the execution date of this EDS, to an employee, or elected or appointed official, of the City of Chicago. For purposes of this statement, a "gift" does not include: (i) anything made generally available to City employees or to the general public, or (ii) food or drink provided in the course of official City business and having a retail value of less than $20 per recipient (if none, indicate with "N/A" or "none"). As to any gift listed below, please also list the name of the City recipient.

none

C. CERTIFICATION OF STATUS AS FINANCIAL INSTITUTION

1. The Disclosing Party certifies that the Disclosing Party (check one)

[ ] is [x] is not

a "financial institution" as defined in Section 2-32-455(b) of the Municipal Code.

2. If the Disclosing Party IS a financial institution, then the Disclosing Party pledges:

"We are not and will not become a predatory lender as defined in Chapter 2-32 of the Municipal Code. We further pledge that none of our affiliates is, and none of them will become, a predatory lender as defined in Chapter 2-32 of the Municipal Code. We understand that becoming a predatory lender or becoming an affiliate of a predatory lender may result in the loss of the privilege of doing business with the City."

If the Disclosing Party is unable to make this pledge because it or any of its affiliates (as defined in Section 2-32-455(b) of the Municipal Code) is a predatory lender within the meaning of Chapter 2-32 of the Municipal Code, explain here (attach additional pages if necessary):

If the letters "NA," the word "None," or no response appears on the lines above, it will be conclusively presumed that the Disclosing Party certified to the above statements.

D. CERTIFICATION REGARDING INTEREST IN CITY BUSINESS

Any words or terms that are defined in Chapter 2-156 of the Municipal Code have the same meanings when used in this Part D.

1. In accordance with Section 2-156-110 of the Municipal Code: Does any official or employee of the City have a financial interest in his or her own name or in the name of any other person or entity in the Matter?

[ ] Yes [x] No

NOTE: If you checked "Yes" to Item D.1., proceed to Items D.2. and D.3. If you checked "No" to Item D.1., proceed to Part E.

2. Unless sold pursuant to a process of competitive bidding, or otherwise permitted, no City elected official or employee shall have a financial interest in his or her own name or in the name of any other person or entity in the purchase of any property that (i) belongs to the City, or (ii) is sold for taxes or assessments, or (iii) is sold by virtue of legal process at the suit of the City (collectively, "City Property Sale"). Compensation for property taken pursuant to the City's eminent domain power does not constitute a financial interest within the meaning of this Part D.

Does the Matter involve a City Property Sale?

[ ] Yes [x] No

3. If you checked "Yes" to Item D.1., provide the names and business addresses of the City officials or employees having such interest and identify the nature of such interest:

Name	Business Address	Nature of Interest

4. The Disclosing Party further certifies that no prohibited financial interest in the Matter will be acquired by any City official or employee.

E. CERTIFICATION REGARDING SLAVERY ERA BUSINESS

Please check either 1. or 2. below. If the Disclosing Party checks 2., the Disclosing Party must disclose below or in an attachment to this EDS all information required by paragraph 2. Failure to

comply with these disclosure requirements may make any contract entered into with the City in connection with the Matter voidable by the City.

__x__ 1. The Disclosing Party verifies that the Disclosing Party has searched any and all records of the Disclosing Party and any and all predecessor entities regarding records of investments or profits from slavery or slaveholder insurance policies during the slavery era (including insurance policies issued to slaveholders that provided coverage for damage to or injury or death of their slaves), and the Disclosing Party has found no such records.

____ 2. The Disclosing Party verifies that, as a result of conducting the search in step 1 above, the Disclosing Party has found records of investments or profits from slavery or slaveholder insurance policies. The Disclosing Party verifies that the following constitutes full disclosure of all such records, including the names of any and all slaves or slaveholders described in those records:

_____

_____

_____

_____

SECTION VI -- CERTIFICATIONS FOR FEDERALLY FUNDED MATTERS

NOTE: If the Matter is federally funded, complete this Section VI. **If the Matter is not federally funded,** proceed to Section VII. For purposes of this Section VI, tax credits allocated by the City and proceeds of debt obligations of the City are not federal funding.

A. CERTIFICATION REGARDING LOBBYING

1. List below the names of all persons or entities registered under the federal Lobbying Disclosure Act of 1995 who have made lobbying contacts on behalf of the Disclosing Party with respect to the Matter: (Add sheets if necessary):

_____

_____

_____

(If no explanation appears or begins on the lines above, or if the letters "NA" or if the word "None" appear, it will be conclusively presumed that the Disclosing Party means that NO persons or entities registered under the Lobbying Disclosure Act of 1995 have made lobbying contacts on behalf of the Disclosing Party with respect to the Matter.)

2. The Disclosing Party has not spent and will not expend any federally appropriated funds to pay any person or entity listed in Paragraph A.1. above for his or her lobbying activities or to pay any person or entity to influence or attempt to influence an officer or employee of any agency, as defined by applicable federal law, a member of Congress, an officer or employee of Congress, or an employee of a member of Congress, in connection with the award of any federally funded contract, making any federally funded grant or loan, entering into any cooperative agreement, or to extend, continue, renew, amend, or modify any federally funded contract, grant, loan, or cooperative agreement.

3. The Disclosing Party will submit an updated certification at the end of each calendar quarter in which there occurs any event that materially affects the accuracy of the statements and information set forth in paragraphs A.1. and A.2. above.

4. The Disclosing Party certifies that either: (i) it is not an organization described in section 501(c)(4) of the Internal Revenue Code of 1986; or (ii) it is an organization described in section 501(c)(4) of the Internal Revenue Code of 1986 but has not engaged and will not engage in "Lobbying Activities".

5. If the Disclosing Party is the Applicant, the Disclosing Party must obtain certifications equal in form and substance to paragraphs A.1. through A.4. above from all subcontractors before it awards any subcontract and the Disclosing Party must maintain all such subcontractors' certifications for the duration of the Matter and must make such certifications promptly available to the City upon request.

B. CERTIFICATION REGARDING EQUAL EMPLOYMENT OPPORTUNITY

If the Matter is federally funded, federal regulations require the Applicant and all proposed subcontractors to submit the following information with their bids or in writing at the outset of negotiations.

Is the Disclosing Party the Applicant?

[ ] Yes [ ] No

If "Yes," answer the three questions below:

1. Have you developed and do you have on file affirmative action programs pursuant to applicable federal regulations? (See 41 CFR Part 60-2.)
[ ] Yes [ ] No

2. Have you filed with the Joint Reporting Committee, the Director of the Office of Federal Contract Compliance Programs, or the Equal Employment Opportunity Commission all reports due under the applicable filing requirements?
[ ] Yes [ ] No

3. Have you participated in any previous contracts or subcontracts subject to the equal opportunity clause?
[ ] Yes [ ] No

If you checked "No" to question 1. or 2. above, please provide an explanation:

_____

_____

SECTION VII -- ACKNOWLEDGMENTS, CONTRACT INCORPORATION, COMPLIANCE, PENALTIES, DISCLOSURE

The Disclosing Party understands and agrees that:

A. The certifications, disclosures, and acknowledgments contained in this EDS will become part of any contract or other agreement between the Applicant and the City in connection with the Matter, whether procurement, City assistance, or other City action, and are material inducements to the City's execution of any contract or taking other action with respect to the Matter. The Disclosing Party understands that it must comply with all statutes, ordinances, and regulations on which this EDS is based.

B. The City's Governmental Ethics and Campaign Financing Ordinances, Chapters 2-156 and 2-164 of the Municipal Code, impose certain duties and obligations on persons or entities seeking City contracts, work, business, or transactions. The full text of these ordinances and a training program is available on line at www.cityofchicago.org/Ethics, and may also be obtained from the City's Board of Ethics, 740 N.

Sedgwick St., Suite 500, Chicago, IL 60610, (312) 744-9660. The Disclosing Party must comply fully with the applicable ordinances.

C. If the City determines that any information provided in this EDS is false, incomplete or inaccurate, any contract or other agreement in connection with which it is submitted may be rescinded or be void or voidable, and the City may pursue any remedies under the contract or agreement (if not rescinded or void), at law, or in equity, including terminating the Disclosing Party's participation in the Matter and/or declining to allow the Disclosing Party to participate in other transactions with the City. Remedies at law for a false statement of material fact may include incarceration and an award to the City of treble damages.

D. It is the City's policy to make this document available to the public on its Internet site and/or upon request. Some or all of the information provided on this EDS and any attachments to this EDS may be made available to the public on the Internet, in response to a Freedom of Information Act request, or otherwise. By completing and signing this EDS, the Disclosing Party waives and releases any possible rights or claims which it may have against the City in connection with the public release of information contained in this EDS and also authorizes the City to verify the accuracy of any information submitted in this EDS.

E. The information provided in this EDS must be kept current. In the event of changes, the Disclosing Party must supplement this EDS up to the time the City takes action on the Matter. If the Matter is a contract being handled by the City's Department of Procurement Services, the Disclosing Party must update this EDS as the contract requires. **NOTE:** With respect to Matters subject to Article I of Chapter 1-23 of the Municipal Code (imposing **PERMANENT INELIGIBILITY** for certain specified offenses), the information provided herein regarding eligibility must be kept current for a longer period, as required by Chapter 1-23 and Section 2-154-020 of the Municipal Code.

The Disclosing Party represents and warrants that:

F.1. The Disclosing Party is not delinquent in the payment of any tax administered by the Illinois Department of Revenue, nor are the Disclosing Party or its Affiliated Entities delinquent in paying any fine, fee, tax or other charge owed to the City. This includes, but is not limited to, all water charges, sewer charges, license fees, parking tickets, property taxes or sales taxes.

F.2 If the Disclosing Party is the Applicant, the Disclosing Party and its Affiliated Entities will not use, nor permit their subcontractors to use, any facility listed by the U.S. E.P.A. on the federal Excluded Parties List System ("EPLS") maintained by the U. S. General Services Administration.

F.3 If the Disclosing Party is the Applicant, the Disclosing Party will obtain from any contractors/subcontractors hired or to be hired in connection with the Matter certifications equal in form and substance to those in F.1. and F.2. above and will not, without the prior written consent of the City, use any such contractor/subcontractor that does not provide such certifications or that the Disclosing Party has reason to believe has not provided or cannot provide truthful certifications.

NOTE: If the Disclosing Party cannot certify as to any of the items in F.1., F.2. or F.3. above, an explanatory statement must be attached to this EDS.

CERTIFICATION

Under penalty of perjury, the person signing below: (1) warrants that he/she is authorized to execute this EDS and Appendix A (if applicable) on behalf of the Disclosing Party, and (2) warrants that all certifications and statements contained in this EDS and Appendix A (if applicable) are true, accurate and complete as of the date furnished to the City.

Rockwell Properties LLC
(Print or type name of Disclosing Party)

By: _____
(Sign here)

Paul A. Levy, Manager TAPL LLC
(Print or type name of person signing)

Manager
(Print or type title of person signing)

Signed and sworn to before me on (date) January 26, 2016,
at Cook County, Illinois (state).

_____ Notary Public.

Commission expires: 5/12/18.

Elizabeth J. Riordan
Notary Public
State of Illinois
My Commission expires 05/12/18

CITY OF CHICAGO
ECONOMIC DISCLOSURE STATEMENT AND AFFIDAVIT
APPENDIX A

FAMILIAL RELATIONSHIPS WITH ELECTED CITY OFFICIALS AND DEPARTMENT HEADS

This Appendix is to be completed only by (a) the Applicant, and (b) any legal entity which has a direct ownership interest in the Applicant exceeding 7.5 percent. It is not to be completed by any legal entity which has only an indirect ownership interest in the Applicant.

Under Municipal Code Section 2-154-015, the Disclosing Party must disclose whether such Disclosing Party or any "Applicable Party" or any Spouse or Domestic Partner thereof currently has a "familial relationship" with any elected city official or department head. A "familial relationship" exists if, as of the date this EDS is signed, the Disclosing Party or any "Applicable Party" or any Spouse or Domestic Partner thereof is related to the mayor, any alderman, the city clerk, the city treasurer or any city department head as spouse or domestic partner or as any of the following, whether by blood or adoption: parent, child, brother or sister, aunt or uncle, niece or nephew, grandparent, grandchild, father-in-law, mother-in-law, son-in-law, daughter-in-law, stepfather or stepmother, stepson or stepdaughter, stepbrother or stepsister or half-brother or half-sister.

"Applicable Party" means (1) all executive officers of the Disclosing Party listed in Section II.B.1.a., if the Disclosing Party is a corporation; all partners of the Disclosing Party, if the Disclosing Party is a general partnership; all general partners and limited partners of the Disclosing Party, if the Disclosing Party is a limited partnership; all managers, managing members and members of the Disclosing Party, if the Disclosing Party is a limited liability company; (2) all principal officers of the Disclosing Party; and (3) any person having more than a 7.5 percent ownership interest in the Disclosing Party. "Principal officers" means the president, chief operating officer, executive director, chief financial officer, treasurer or secretary of a legal entity or any person exercising similar authority.

Does the Disclosing Party or any "Applicable Party" or any Spouse or Domestic Partner thereof currently have a "familial relationship" with an elected city official or department head?

[ ] Yes [x] No

If yes, please identify below (1) the name and title of such person, (2) the name of the legal entity to which such person is connected; (3) the name and title of the elected city official or department head to whom such person has a familial relationship, and (4) the precise nature of such familial relationship.

CITY OF CHICAGO
ECONOMIC DISCLOSURE STATEMENT AND AFFIDAVIT
APPENDIX B

BUILDING CODE SCOFFLAW/PROBLEM LANDLORD CERTIFICATION

This Appendix is to be completed only by (a) the Applicant, and (b) any legal entity which has a direct ownership interest in the Applicant exceeding 7.5 percent (an "Owner"). It is not to be completed by any legal entity which has only an indirect ownership interest in the Applicant.

1. Pursuant to Municipal Code Section 2-154-010, is the Applicant or any Owner identified as a building code scofflaw or problem landlord pursuant to Section 2-92-416 of the Municipal Code?

   [ ] Yes [X] No

2. If the Applicant is a legal entity publicly traded on any exchange, is any officer or director of the Applicant identified as a building code scofflaw or problem landlord pursuant to Section 2-92-416 of the Municipal Code?

   [ ] Yes [ ] No [X] Not Applicable

3. If yes to (1) or (2) above, please identify below the name of the person or legal entity identified as a building code scofflaw or problem landlord and the address of the building or buildings to which the pertinent code violations apply.

_____

_____

_____

FILLING OUT THIS APPENDIX B CONSTITUTES ACKNOWLEDGMENT AND AGREEMENT THAT THIS APPENDIX B IS INCORPORATED BY REFERENCE INTO, AND MADE A PART OF, THE ASSOCIATED EDS, AND THAT THE REPRESENTATIONS MADE IN THIS APPENDIX B ARE SUBJECT TO THE CERTIFICATION MADE UNDER PENALTY OF PERJURY ON PAGE 12 OF THE ASSOCIATED EDS.

CITY OF CHICAGO
ECONOMIC DISCLOSURE STATEMENT
AND AFFIDAVIT

SECTION I -- GENERAL INFORMATION

A. Legal name of the Disclosing Party submitting this EDS. Include d/b/a/ if applicable:

TAPL LLC

Check ONE of the following three boxes:

Indicate whether the Disclosing Party submitting this EDS is:

1. [ ] the Applicant
   OR
2. [x] a legal entity holding a direct or indirect interest in the Applicant. State the legal name of the Applicant in which the Disclosing Party holds an interest: Rockwell Properties LLC
   OR
3. [ ] a legal entity with a right of control (see Section II.B.1.) State the legal name of the entity in which the Disclosing Party holds a right of control: _____

B. Business address of the Disclosing Party: 333 N. Michigan Ave., #1700
Chicago, IL 60601

C. Telephone: 312-644-1055 Fax: 312-644-0686 Email: plevy@pmdchicago.com

D. Name of contact person: Paul A. Levy

E. Federal Employer Identification No. (if you have one): _____

F. Brief description of contract, transaction or other undertaking (referred to below as the "Matter") to which this EDS pertains. (Include project number and location of property, if applicable):

Class 6B Application for 13-25-213-026 and 027

G. Which City agency or department is requesting this EDS? Dept. of Planning & Development

If the Matter is a contract being handled by the City's Department of Procurement Services, please complete the following:

Specification # _____ and Contract # _____

SECTION II -- DISCLOSURE OF OWNERSHIP INTERESTS

A. NATURE OF THE DISCLOSING PARTY

1. Indicate the nature of the Disclosing Party:

[ ] Person
[ ] Publicly registered business corporation
[ ] Privately held business corporation
[ ] Sole proprietorship
[ ] General partnership
[ ] Limited partnership
[ ] Trust
[x] Limited liability company
[ ] Limited liability partnership
[ ] Joint venture
[ ] Not-for-profit corporation
(Is the not-for-profit corporation also a 501(c)(3))?
[ ] Yes [ ] No
[ ] Other (please specify)

2. For legal entities, the state (or foreign country) of incorporation or organization, if applicable:

IL

3. For legal entities not organized in the State of Illinois: Has the organization registered to do business in the State of Illinois as a foreign entity?

[ ] Yes [ ] No [ ] N/A

B. IF THE DISCLOSING PARTY IS A LEGAL ENTITY:

1. List below the full names and titles of all executive officers and all directors of the entity. **NOTE:** For not-for-profit corporations, also list below all members, if any, which are legal entities. If there are no such members, write "no members." For trusts, estates or other similar entities, list below the legal titleholder(s).

If the entity is a general partnership, limited partnership, limited liability company, limited liability partnership or joint venture, list below the name and title of each general partner, managing member, manager or any other person or entity that controls the day-to-day management of the Disclosing Party. **NOTE**: Each legal entity listed below must submit an EDS on its own behalf.

Name	Title
Paul A Levy	Manager
Anthony J. Augustine	Manager

2. Please provide the following information concerning each person or entity having a direct or indirect beneficial interest (including ownership) in excess of 7.5% of the Disclosing Party. Examples of such an interest include shares in a corporation, partnership interest in a partnership or joint venture,

interest of a member or manager in a limited liability company, or interest of a beneficiary of a trust, estate or other similar entity. If none, state "None." NOTE: Pursuant to Section 2-154-030 of the Municipal Code of Chicago ("Municipal Code"), the City may require any such additional information from any applicant which is reasonably intended to achieve full disclosure.

Name	Business Address	Percentage Interest in the Disclosing Party
Paul A. Levy	333 N. Michigan Ave., #1700 Chicago, IL 60601	50% Beneficiary
Anthony J. Augustine	333 N Michigan Ave, #1700, Chicago, IL 60601	50% Beneficiary

SECTION III -- BUSINESS RELATIONSHIPS WITH CITY ELECTED OFFICIALS

Has the Disclosing Party had a "business relationship," as defined in Chapter 2-156 of the Municipal Code, with any City elected official in the 12 months before the date this EDS is signed?

[ ] Yes [X] No

If yes, please identify below the name(s) of such City elected official(s) and describe such relationship(s):

SECTION IV -- DISCLOSURE OF SUBCONTRACTORS AND OTHER RETAINED PARTIES

The Disclosing Party must disclose the name and business address of each subcontractor, attorney, lobbyist, accountant, consultant and any other person or entity whom the Disclosing Party has retained or expects to retain in connection with the Matter, as well as the nature of the relationship, and the total amount of the fees paid or estimated to be paid. The Disclosing Party is not required to disclose employees who are paid solely through the Disclosing Party's regular payroll.

"Lobbyist" means any person or entity who undertakes to influence any legislative or administrative action on behalf of any person or entity other than: (1) a not-for-profit entity, on an unpaid basis, or (2) himself. "Lobbyist" also means any person or entity any part of whose duties as an employee of another includes undertaking to influence any legislative or administrative action.

If the Disclosing Party is uncertain whether a disclosure is required under this Section, the Disclosing Party must either ask the City whether disclosure is required or make the disclosure.

Name (indicate whether retained or anticipated to be retained)	Business Address	Relationship to Disclosing Party (subcontractor, attorney, lobbyist, etc.)	Fees (indicate whether paid or estimated.) **NOTE:** "hourly rate" or "t.b.d." is not an acceptable response.

(Add sheets if necessary)

[x] Check here if the Disclosing Party has not retained, nor expects to retain, any such persons or entities.

SECTION V -- CERTIFICATIONS

A. COURT-ORDERED CHILD SUPPORT COMPLIANCE

Under Municipal Code Section 2-92-415, substantial owners of business entities that contract with the City must remain in compliance with their child support obligations throughout the contract's term.

Has any person who directly or indirectly owns 10% or more of the Disclosing Party been declared in arrearage on any child support obligations by any Illinois court of competent jurisdiction?

[ ] Yes [x] No [ ] No person directly or indirectly owns 10% or more of the Disclosing Party.

If "Yes," has the person entered into a court-approved agreement for payment of all support owed and is the person in compliance with that agreement?

[ ] Yes [ ] No

B. FURTHER CERTIFICATIONS

1. Pursuant to Municipal Code Chapter 1-23, Article I ("Article I")(which the Applicant should consult for defined terms (e.g., "doing business") and legal requirements), if the Disclosing Party submitting this EDS is the Applicant and is doing business with the City, then the Disclosing Party certifies as follows: (i) neither the Applicant nor any controlling person is currently indicted or charged with, or has admitted guilt of, or has ever been convicted of, or placed under supervision for, any criminal offense involving actual, attempted, or conspiracy to commit bribery, theft, fraud, forgery, perjury, dishonesty or deceit against an officer or employee of the City or any sister agency; and (ii) the Applicant understands and acknowledges that compliance with Article I is a continuing requirement for doing business with the City. NOTE: If Article I applies to the Applicant, the permanent compliance timeframe in Article I supersedes some five-year compliance timeframes in certifications 2 and 3 below.

2. The Disclosing Party and, if the Disclosing Party is a legal entity, all of those persons or entities identified in Section II.B.1. of this EDS:

a. are not presently debarred, suspended, proposed for debarment, declared ineligible or voluntarily excluded from any transactions by any federal, state or local unit of government;

b. have not, within a five-year period preceding the date of this EDS, been convicted of a criminal offense, adjudged guilty, or had a civil judgment rendered against them in connection with: obtaining, attempting to obtain, or performing a public (federal, state or local) transaction or contract under a public transaction; a violation of federal or state antitrust statutes; fraud; embezzlement; theft; forgery; bribery; falsification or destruction of records; making false statements; or receiving stolen property;

c. are not presently indicted for, or criminally or civilly charged by, a governmental entity (federal, state or local) with committing any of the offenses set forth in clause B.2.b. of this Section V;

d. have not, within a five-year period preceding the date of this EDS, had one or more public transactions (federal, state or local) terminated for cause or default; and

e. have not, within a five-year period preceding the date of this EDS, been convicted, adjudged guilty, or found liable in a civil proceeding, or in any criminal or civil action, including actions concerning environmental violations, instituted by the City or by the federal government, any state, or any other unit of local government.

3. The certifications in subparts 3, 4 and 5 concern:

• the Disclosing Party;
• any "Contractor" (meaning any contractor or subcontractor used by the Disclosing Party in connection with the Matter, including but not limited to all persons or legal entities disclosed under Section IV, "Disclosure of Subcontractors and Other Retained Parties");
• any "Affiliated Entity" (meaning a person or entity that, directly or indirectly: controls the Disclosing Party, is controlled by the Disclosing Party, or is, with the Disclosing Party, under common control of another person or entity. Indicia of control include, without limitation: interlocking management or ownership; identity of interests among family members, shared facilities and equipment; common use of employees; or organization of a business entity following the ineligibility of a business entity to do business with federal or state or local government, including the City, using substantially the same management, ownership, or principals as the ineligible entity); with respect to Contractors, the term Affiliated Entity means a person or entity that directly or indirectly controls the Contractor, is controlled by it, or, with the Contractor, is under common control of another person or entity;
• any responsible official of the Disclosing Party, any Contractor or any Affiliated Entity or any other official, agent or employee of the Disclosing Party, any Contractor or any Affiliated Entity, acting pursuant to the direction or authorization of a responsible official of the Disclosing Party, any Contractor or any Affiliated Entity (collectively "Agents").

Neither the Disclosing Party, nor any Contractor, nor any Affiliated Entity of either the Disclosing Party or any Contractor nor any Agents have, during the five years before the date this EDS is signed, or, with respect to a Contractor, an Affiliated Entity, or an Affiliated Entity of a Contractor during the five years before the date of such Contractor's or Affiliated Entity's contract or engagement in connection with the Matter:

a. bribed or attempted to bribe, or been convicted or adjudged guilty of bribery or attempting to bribe, a public officer or employee of the City, the State of Illinois, or any agency of the federal government or of any state or local government in the United States of America, in that officer's or employee's official capacity;

b. agreed or colluded with other bidders or prospective bidders, or been a party to any such agreement, or been convicted or adjudged guilty of agreement or collusion among bidders or prospective bidders, in restraint of freedom of competition by agreement to bid a fixed price or otherwise; or

c. made an admission of such conduct described in a. or b. above that is a matter of record, but have not been prosecuted for such conduct; or

d. violated the provisions of Municipal Code Section 2-92-610 (Living Wage Ordinance).

4. Neither the Disclosing Party, Affiliated Entity or Contractor, or any of their employees, officials, agents or partners, is barred from contracting with any unit of state or local government as a result of engaging in or being convicted of (1) bid-rigging in violation of 720 ILCS 5/33E-3; (2) bid-rotating in violation of 720 ILCS 5/33E-4; or (3) any similar offense of any state or of the United States of America that contains the same elements as the offense of bid-rigging or bid-rotating.

5. Neither the Disclosing Party nor any Affiliated Entity is listed on any of the following lists maintained by the Office of Foreign Assets Control of the U.S. Department of the Treasury or the Bureau of Industry and Security of the U.S. Department of Commerce or their successors: the Specially Designated Nationals List, the Denied Persons List, the Unverified List, the Entity List and the Debarred List.

6. The Disclosing Party understands and shall comply with the applicable requirements of Chapters 2-55 (Legislative Inspector General), 2-56 (Inspector General) and 2-156 (Governmental Ethics) of the Municipal Code.

7. If the Disclosing Party is unable to certify to any of the above statements in this Part B (Further Certifications), the Disclosing Party must explain below:

_____

_____

_____

_____

If the letters "NA," the word "None," or no response appears on the lines above, it will be conclusively presumed that the Disclosing Party certified to the above statements.

8. To the best of the Disclosing Party's knowledge after reasonable inquiry, the following is a complete list of all current employees of the Disclosing Party who were, at any time during the 12-month period preceding the execution date of this EDS, an employee, or elected or appointed official, of the City of Chicago (if none, indicate with "N/A" or "none").

none

9. To the best of the Disclosing Party's knowledge after reasonable inquiry, the following is a complete list of all gifts that the Disclosing Party has given or caused to be given, at any time during the 12-month period preceding the execution date of this EDS, to an employee, or elected or appointed official, of the City of Chicago. For purposes of this statement, a "gift" does not include: (i) anything made generally available to City employees or to the general public, or (ii) food or drink provided in the course of official City business and having a retail value of less than $20 per recipient (if none, indicate with "N/A" or "none"). As to any gift listed below, please also list the name of the City recipient.

none

C. CERTIFICATION OF STATUS AS FINANCIAL INSTITUTION

1. The Disclosing Party certifies that the Disclosing Party (check one)

[ ] is [x] is not

a "financial institution" as defined in Section 2-32-455(b) of the Municipal Code.

2. If the Disclosing Party IS a financial institution, then the Disclosing Party pledges:

"We are not and will not become a predatory lender as defined in Chapter 2-32 of the Municipal Code. We further pledge that none of our affiliates is, and none of them will become, a predatory lender as defined in Chapter 2-32 of the Municipal Code. We understand that becoming a predatory lender or becoming an affiliate of a predatory lender may result in the loss of the privilege of doing business with the City."

If the Disclosing Party is unable to make this pledge because it or any of its affiliates (as defined in Section 2-32-455(b) of the Municipal Code) is a predatory lender within the meaning of Chapter 2-32 of the Municipal Code, explain here (attach additional pages if necessary):

If the letters "NA," the word "None," or no response appears on the lines above, it will be conclusively presumed that the Disclosing Party certified to the above statements.

D. CERTIFICATION REGARDING INTEREST IN CITY BUSINESS

Any words or terms that are defined in Chapter 2-156 of the Municipal Code have the same meanings when used in this Part D.

1. In accordance with Section 2-156-110 of the Municipal Code: Does any official or employee of the City have a financial interest in his or her own name or in the name of any other person or entity in the Matter?

[ ] Yes [x] No

NOTE: If you checked "Yes" to Item D.1., proceed to Items D.2. and D.3. If you checked "No" to Item D.1., proceed to Part E.

2. Unless sold pursuant to a process of competitive bidding, or otherwise permitted, no City elected official or employee shall have a financial interest in his or her own name or in the name of any other person or entity in the purchase of any property that (i) belongs to the City, or (ii) is sold for taxes or assessments, or (iii) is sold by virtue of legal process at the suit of the City (collectively, "City Property Sale"). Compensation for property taken pursuant to the City's eminent domain power does not constitute a financial interest within the meaning of this Part D.

Does the Matter involve a City Property Sale?

[ ] Yes [x] No

3. If you checked "Yes" to Item D.1., provide the names and business addresses of the City officials or employees having such interest and identify the nature of such interest:

Name	Business Address	Nature of Interest

4. The Disclosing Party further certifies that no prohibited financial interest in the Matter will be acquired by any City official or employee.

E. CERTIFICATION REGARDING SLAVERY ERA BUSINESS

Please check either 1. or 2. below. If the Disclosing Party checks 2., the Disclosing Party must disclose below or in an attachment to this EDS all information required by paragraph 2. Failure to

comply with these disclosure requirements may make any contract entered into with the City in connection with the Matter voidable by the City.

__x__ 1. The Disclosing Party verifies that the Disclosing Party has searched any and all records of the Disclosing Party and any and all predecessor entities regarding records of investments or profits from slavery or slaveholder insurance policies during the slavery era (including insurance policies issued to slaveholders that provided coverage for damage to or injury or death of their slaves), and the Disclosing Party has found no such records.

____2. The Disclosing Party verifies that, as a result of conducting the search in step 1 above, the Disclosing Party has found records of investments or profits from slavery or slaveholder insurance policies. The Disclosing Party verifies that the following constitutes full disclosure of all such records, including the names of any and all slaves or slaveholders described in those records:

_____

_____

_____

_____

SECTION VI -- CERTIFICATIONS FOR FEDERALLY FUNDED MATTERS

NOTE: If the Matter is federally funded, complete this Section VI. **If the Matter is not federally funded,** proceed to Section VII. For purposes of this Section VI, tax credits allocated by the City and proceeds of debt obligations of the City are not federal funding.

A. CERTIFICATION REGARDING LOBBYING

1. List below the names of all persons or entities registered under the federal Lobbying Disclosure Act of 1995 who have made lobbying contacts on behalf of the Disclosing Party with respect to the Matter: (Add sheets if necessary):

_____

_____

_____

(If no explanation appears or begins on the lines above, or if the letters "NA" or if the word "None" appear, it will be conclusively presumed that the Disclosing Party means that NO persons or entities registered under the Lobbying Disclosure Act of 1995 have made lobbying contacts on behalf of the Disclosing Party with respect to the Matter.)

2. The Disclosing Party has not spent and will not expend any federally appropriated funds to pay any person or entity listed in Paragraph A.1. above for his or her lobbying activities or to pay any person or entity to influence or attempt to influence an officer or employee of any agency, as defined by applicable federal law, a member of Congress, an officer or employee of Congress, or an employee of a member of Congress, in connection with the award of any federally funded contract, making any federally funded grant or loan, entering into any cooperative agreement, or to extend, continue, renew, amend, or modify any federally funded contract, grant, loan, or cooperative agreement.

3. The Disclosing Party will submit an updated certification at the end of each calendar quarter in which there occurs any event that materially affects the accuracy of the statements and information set forth in paragraphs A.1. and A.2. above.

4. The Disclosing Party certifies that either: (i) it is not an organization described in section 501(c)(4) of the Internal Revenue Code of 1986; or (ii) it is an organization described in section 501(c)(4) of the Internal Revenue Code of 1986 but has not engaged and will not engage in "Lobbying Activities".

5. If the Disclosing Party is the Applicant, the Disclosing Party must obtain certifications equal in form and substance to paragraphs A.1. through A.4. above from all subcontractors before it awards any subcontract and the Disclosing Party must maintain all such subcontractors' certifications for the duration of the Matter and must make such certifications promptly available to the City upon request.

B. CERTIFICATION REGARDING EQUAL EMPLOYMENT OPPORTUNITY

If the Matter is federally funded, federal regulations require the Applicant and all proposed subcontractors to submit the following information with their bids or in writing at the outset of negotiations.

Is the Disclosing Party the Applicant?

[ ] Yes [ ] No

If "Yes," answer the three questions below:

1. Have you developed and do you have on file affirmative action programs pursuant to applicable federal regulations? (See 41 CFR Part 60-2.)
[ ] Yes [ ] No

2. Have you filed with the Joint Reporting Committee, the Director of the Office of Federal Contract Compliance Programs, or the Equal Employment Opportunity Commission all reports due under the applicable filing requirements?
[ ] Yes [ ] No

3. Have you participated in any previous contracts or subcontracts subject to the equal opportunity clause?
[ ] Yes [ ] No

If you checked "No" to question 1. or 2. above, please provide an explanation:

_____

_____

SECTION VII -- ACKNOWLEDGMENTS, CONTRACT INCORPORATION, COMPLIANCE, PENALTIES, DISCLOSURE

The Disclosing Party understands and agrees that:

A. The certifications, disclosures, and acknowledgments contained in this EDS will become part of any contract or other agreement between the Applicant and the City in connection with the Matter, whether procurement, City assistance, or other City action, and are material inducements to the City's execution of any contract or taking other action with respect to the Matter. The Disclosing Party understands that it must comply with all statutes, ordinances, and regulations on which this EDS is based.

B. The City's Governmental Ethics and Campaign Financing Ordinances, Chapters 2-156 and 2-164 of the Municipal Code, impose certain duties and obligations on persons or entities seeking City contracts, work, business, or transactions. The full text of these ordinances and a training program is available on line at www.cityofchicago.org/Ethics, and may also be obtained from the City's Board of Ethics, 740 N.

Sedgwick St., Suite 500, Chicago, IL 60610, (312) 744-9660. The Disclosing Party must comply fully with the applicable ordinances.

C. If the City determines that any information provided in this EDS is false, incomplete or inaccurate, any contract or other agreement in connection with which it is submitted may be rescinded or be void or voidable, and the City may pursue any remedies under the contract or agreement (if not rescinded or void), at law, or in equity, including terminating the Disclosing Party's participation in the Matter and/or declining to allow the Disclosing Party to participate in other transactions with the City. Remedies at law for a false statement of material fact may include incarceration and an award to the City of treble damages.

D. It is the City's policy to make this document available to the public on its Internet site and/or upon request. Some or all of the information provided on this EDS and any attachments to this EDS may be made available to the public on the Internet, in response to a Freedom of Information Act request, or otherwise. By completing and signing this EDS, the Disclosing Party waives and releases any possible rights or claims which it may have against the City in connection with the public release of information contained in this EDS and also authorizes the City to verify the accuracy of any information submitted in this EDS.

E. The information provided in this EDS must be kept current. In the event of changes, the Disclosing Party must supplement this EDS up to the time the City takes action on the Matter. If the Matter is a contract being handled by the City's Department of Procurement Services, the Disclosing Party must update this EDS as the contract requires. **NOTE:** With respect to Matters subject to Article I of Chapter 1-23 of the Municipal Code (imposing **PERMANENT INELIGIBILITY** for certain specified offenses), the information provided herein regarding eligibility must be kept current for a longer period, as required by Chapter 1-23 and Section 2-154-020 of the Municipal Code.

The Disclosing Party represents and warrants that:

F.1. The Disclosing Party is not delinquent in the payment of any tax administered by the Illinois Department of Revenue, nor are the Disclosing Party or its Affiliated Entities delinquent in paying any fine, fee, tax or other charge owed to the City. This includes, but is not limited to, all water charges, sewer charges, license fees, parking tickets, property taxes or sales taxes.

F.2 If the Disclosing Party is the Applicant, the Disclosing Party and its Affiliated Entities will not use, nor permit their subcontractors to use, any facility listed by the U.S. E.P.A. on the federal Excluded Parties List System ("EPLS") maintained by the U. S. General Services Administration.

F.3 If the Disclosing Party is the Applicant, the Disclosing Party will obtain from any contractors/subcontractors hired or to be hired in connection with the Matter certifications equal in form and substance to those in F.1. and F.2. above and will not, without the prior written consent of the City, use any such contractor/subcontractor that does not provide such certifications or that the Disclosing Party has reason to believe has not provided or cannot provide truthful certifications.

NOTE: If the Disclosing Party cannot certify as to any of the items in F.1., F.2. or F.3. above, an explanatory statement must be attached to this EDS.

CERTIFICATION

Under penalty of perjury, the person signing below: (1) warrants that he/she is authorized to execute this EDS and Appendix A (if applicable) on behalf of the Disclosing Party, and (2) warrants that all certifications and statements contained in this EDS and Appendix A (if applicable) are true, accurate and complete as of the date furnished to the City.

TAPL LLC
(Print or type name of Disclosing Party)

By: _____
(Sign here)

Paul A. Levy
(Print or type name of person signing)

Manager
(Print or type title of person signing)

Signed and sworn to before me on (date) 4/7/18,
at Cook County, Illinois (state).

_____ Notary Public.

Commission expires: 5/12/2018.

Elizabeth J. Riordan
Notary Public
State of Illinois
My Commission expires 05/12/18

CITY OF CHICAGO
ECONOMIC DISCLOSURE STATEMENT AND AFFIDAVIT
APPENDIX A

FAMILIAL RELATIONSHIPS WITH ELECTED CITY OFFICIALS AND DEPARTMENT HEADS

This Appendix is to be completed only by (a) the Applicant, and (b) any legal entity which has a direct ownership interest in the Applicant exceeding 7.5 percent. It is not to be completed by any legal entity which has only an indirect ownership interest in the Applicant.

Under Municipal Code Section 2-154-015, the Disclosing Party must disclose whether such Disclosing Party or any "Applicable Party" or any Spouse or Domestic Partner thereof currently has a "familial relationship" with any elected city official or department head. A "familial relationship" exists if, as of the date this EDS is signed, the Disclosing Party or any "Applicable Party" or any Spouse or Domestic Partner thereof is related to the mayor, any alderman, the city clerk, the city treasurer or any city department head as spouse or domestic partner or as any of the following, whether by blood or adoption: parent, child, brother or sister, aunt or uncle, niece or nephew, grandparent, grandchild, father-in-law, mother-in-law, son-in-law, daughter-in-law, stepfather or stepmother, stepson or stepdaughter, stepbrother or stepsister or half-brother or half-sister.

"Applicable Party" means (1) all executive officers of the Disclosing Party listed in Section II.B.1.a., if the Disclosing Party is a corporation; all partners of the Disclosing Party, if the Disclosing Party is a general partnership; all general partners and limited partners of the Disclosing Party, if the Disclosing Party is a limited partnership; all managers, managing members and members of the Disclosing Party, if the Disclosing Party is a limited liability company; (2) all principal officers of the Disclosing Party; and (3) any person having more than a 7.5 percent ownership interest in the Disclosing Party. "Principal officers" means the president, chief operating officer, executive director, chief financial officer, treasurer or secretary of a legal entity or any person exercising similar authority.

Does the Disclosing Party or any "Applicable Party" or any Spouse or Domestic Partner thereof currently have a "familial relationship" with an elected city official or department head?

[ ] Yes [x] No

If yes, please identify below (1) the name and title of such person, (2) the name of the legal entity to which such person is connected; (3) the name and title of the elected city official or department head to whom such person has a familial relationship, and (4) the precise nature of such familial relationship.

City of Chicago

R2016-249

Office of the City Clerk

Document Tracking Sheet

Meeting Date:	4/13/2016
Sponsor(s):	Burke (14) Sawyer (6) Mitchell (7)
Type:	Resolution
Title:	Resolution to name South Water Purification Plant at 3300 East Cheltenham Place as "Eugene 'Gene' Sawyer Water Purification Plant"
Committee(s) Assignment:	Committee on Finance

Finance

Resolution

WHEREAS, The City of Chicago has a rich history of honoring famous public figures by naming prominent buildings memorializing their highly distinguished public service; and

WHEREAS, The State Building located on 100 W. Randolph, was renamed in 1993 in honor of James R. Thompson, the 37th and longest serving Governor of Illinois; and

WHEREAS, The Cook County Civic Center located at 50 West Washington Street was named after Richard J. Daley who was Mayor of Chicago for 21 years, and the Chairman of the Cook County Democratic Central Committee for 23 years; and

WHEREAS, The State of Illinois Annex Building located at 160 North LaSalle Street was named after Michael A. Bilandic, the 49th Mayor of Chicago and former Chief Justice of the Illinois Supreme Court; and

WHEREAS, The plaza surrounding the historic Chicago Water Tower on North Michigan Avenue was renamed the Jane M. Byrne Plaza in honor of the 50th Mayor of Chicago, Jane Byrne, the first and only female Mayor of Chicago; and

WHEREAS, The main branch of the Chicago Public Library, located at 400 S. State Street was named the Harold Washington Library Center in honor of Harold Washington, a former Congressman and State Legislator who became Chicago's 51st Mayor and was the only African-American to serve as the City's Chief Executive Officer; and

WHEREAS, Also deserving of such an esteemed honor is Eugene "Gene" Sawyer, the 53rd Mayor of Chicago, who served in office from December 2, 1987 to April 24, 1989; and

WHEREAS, Born in Greensboro, Alabama, Eugene "Gene" Sawyer studied at Alabama State University and taught chemistry and mathematics before moving to Chicago to work in a laboratory; and

WHEREAS, Eugene "Gene" Sawyer began his career in public service with the Chicago Department of Water from 1959 until 1971; and

WHEREAS, Eugene "Gene" Sawyer was first elected Alderman of Chicago's 6th Ward in 1971, and served with honor and distinction in that office under four different mayors; and

WHEREAS, As Alderman, Eugene "Gene" Sawyer became President Pro Tempore of the City Council and Chairman of the City Council Committee on Committees, Rules and Ethics under Mayor Harold Washington; and

WHEREAS, In December of 1987, following the death of Mayor Washington, Eugene "Gene" Sawyer was elected by his colleagues as the Mayor of the City of Chicago; and

WHEREAS, Among Eugene "Gene" Sawyer's many accomplishments as Mayor were the passage of the City's Human Rights Ordinance and the Clean Indoor Air Ordinance; and

WHEREAS, The City of Chicago intends to designate a suitable commemoration to honor Eugene "Gene" Sawyer in order to ensure that his legacy will never be forgotten; now, therefore

BE IT RESOLVED, That the South Water Purification Plant, located at 3300 E. Cheltenham Place, shall be hereby officially named the "Eugene "Gene" Sawyer Water Purification Plant" in recognition of his achievements and as a symbol of the esteem in which the late Honorable Eugene "Gene" Sawyer is held by the Mayor, the City Council, and the residents of Chicago.

(6)

Edward M. Burke, Alderman, 14th Ward

City of Chicago

R2016-247

Office of the City Clerk

Document Tracking Sheet

Meeting Date:	4/13/2016
Sponsor(s):	Waguespack (32)
Type:	Resolution
Title:	Call for support on adoption and implementation of automatic voter registration through passage of Senate Bill 2134 And House Bill 13208
Committee(s) Assignment:	Committee on Committees, Rules and Ethics

Rules Cmte

April 13, 2016
City Council Meeting

RESOLUTION

WHEREAS, Senate Bill 2134 – House Bill 13208, law currently before the legislature of the State of Illinois, would provide the Secretary of State to adopt and promulgate procedures for automatic voter registration;

WHEREAS, the State of Illinois is currently operating without a budget;

WHEREAS, the State of Illinois' current fiscal health is poor and long-term cost savings initiatives are of particular relevance;

WHEREAS, automatic voter registration has proven a significant cost reduction tool in 29 states across the country;

WHEREAS, the current electronic transmissions systems already employed by the state and its officials provide a platform to deliver automatic voter registration, thus reducing short-term implementation costs;

WHEREAS, automatic voter registration has shown itself to be an effective, secure and efficient method of engaging citizens to exercise their constitutional right to vote;

WHEREAS, all persons participating in a democracy have an interest in fair, legally compliant and high-functioning elections;

NOW THEREFORE, BE IT RESOLVED that the Mayor and the members of City Council stand in support of the adoption and implementation of automatic voter registration through the passage of SB 2134 – HB 13208.

Scott Waguespack
Alderman, 32nd Ward

City of Chicago

R2016-248

Office of the City Clerk

Document Tracking Sheet

Meeting Date: 4/13/2016

Sponsor(s):

Waguespack (32)
Hopkins (2)
Reboyras (30)
Austin (34)
Burnett (27)
Scott, Jr. (24)
Taliaferro (29)
Lopez (15)
Mitts (37)
Burke (14)
Napolitano (41)
Reilly (42)
Villegas (36)
Hairston (5)
Sposato (38)
Ramirez-Rosa (35)
Sawyer (6)
Moreno (1)
Santiago (31)
O'Shea (19)
Mell (33)
O'Connor (40)
Laurino (39)
Ervin (28)
Mendoza (Clerk)
Smith (43)
Osterman (48)
Arena (45)
Cardenas (12)
Moore (17)
Cappleman (46)
Curtis (18)
Moore (49)
Beale (9)
Silverstein (50)
Foulkes (16)
Harris (8)
Tunney (44)
Cochran (20)
Sadlowski Garza (10)
Munoz (22)
Maldonado (26)

	Solis (25) Thompson (11) Zalewski (23) Pawar (47) Dowell (3)
Type:	Resolution
Title:	Calling on Mayor to maintain Chicago Police Department supervision over Crossing Guards at all mandatory crossing locations and prohibit traffic control aides to cross train their work
Committee(s) Assignment:	Committee on Budget and Government Operations

Committee on ~~Finance~~ Budget

City Council Meeting

April 13, 2016

RESOLUTION

Whereas, Crossing Guards have been part of the Chicago Police Department (CPD) since 1951;

Whereas, since that time, the Crossing Guards have served and have proudly protected the children and citizens of Chicago, and are valued civil servants;

Whereas, as part of the FY2016 budget process, 898 crossing guards positions were transferred from the Chicago Police Department to the Office of Emergency Management and Communications, with no cost savings;

Whereas, Crossing Guards have a close relationship with their schools, community, and the parents of the children they protect;

Whereas, Crossing Guards work in close coordination with principals, parents, and police, to identify and address risks to students traveling to and from school;

Whereas, the job description for Chicago Police Crossing Guards includes "directing pedestrian traffic across streets or intersections...halt[ing] vehicular traffic only to prevent injury to a pedestrian or to allow pedestrians to cross when there is no break in traffic," and to further "seek supervisory approval and assistance to obtain a warrant of arrest...[when]...a motorist has ... committed a traffic violation;"


Whereas, Chicago Police field operations directives for Crossing Guards have applied since 1987;

Whereas, Crossing Guards, and the parents whose children they protect, are concerned that Crossing Guards' transfer to the Office of Emergency Management and Communications from the Chicago Police Department will result in changes to their job duties, classification and uniforms that will degrade their ability and authority to protect children and pedestrians throughout the City of Chicago;

Whereas 17,000 Chicago residents have signed a petition calling on the City of Chicago to keep Crossing Guards with the Chicago Police Department reflecting their concern over the changes;

NOW THEREFORE LET IT BE RESOLVED that the Chicago City Council urges the Mayor to maintain the current practice of the Chicago Police Department supervising Crossing Guards, to maintain sufficient Crossing Guards to properly staff all mandatory crossing locations, to prohibit that Traffic Control Aide Hourlies cross-train to perform Crossing Guard work, and to allow Crossing Guards keep their current job classification, duties and uniform under the authority of the Chicago Police Department.

S Waguespack 32

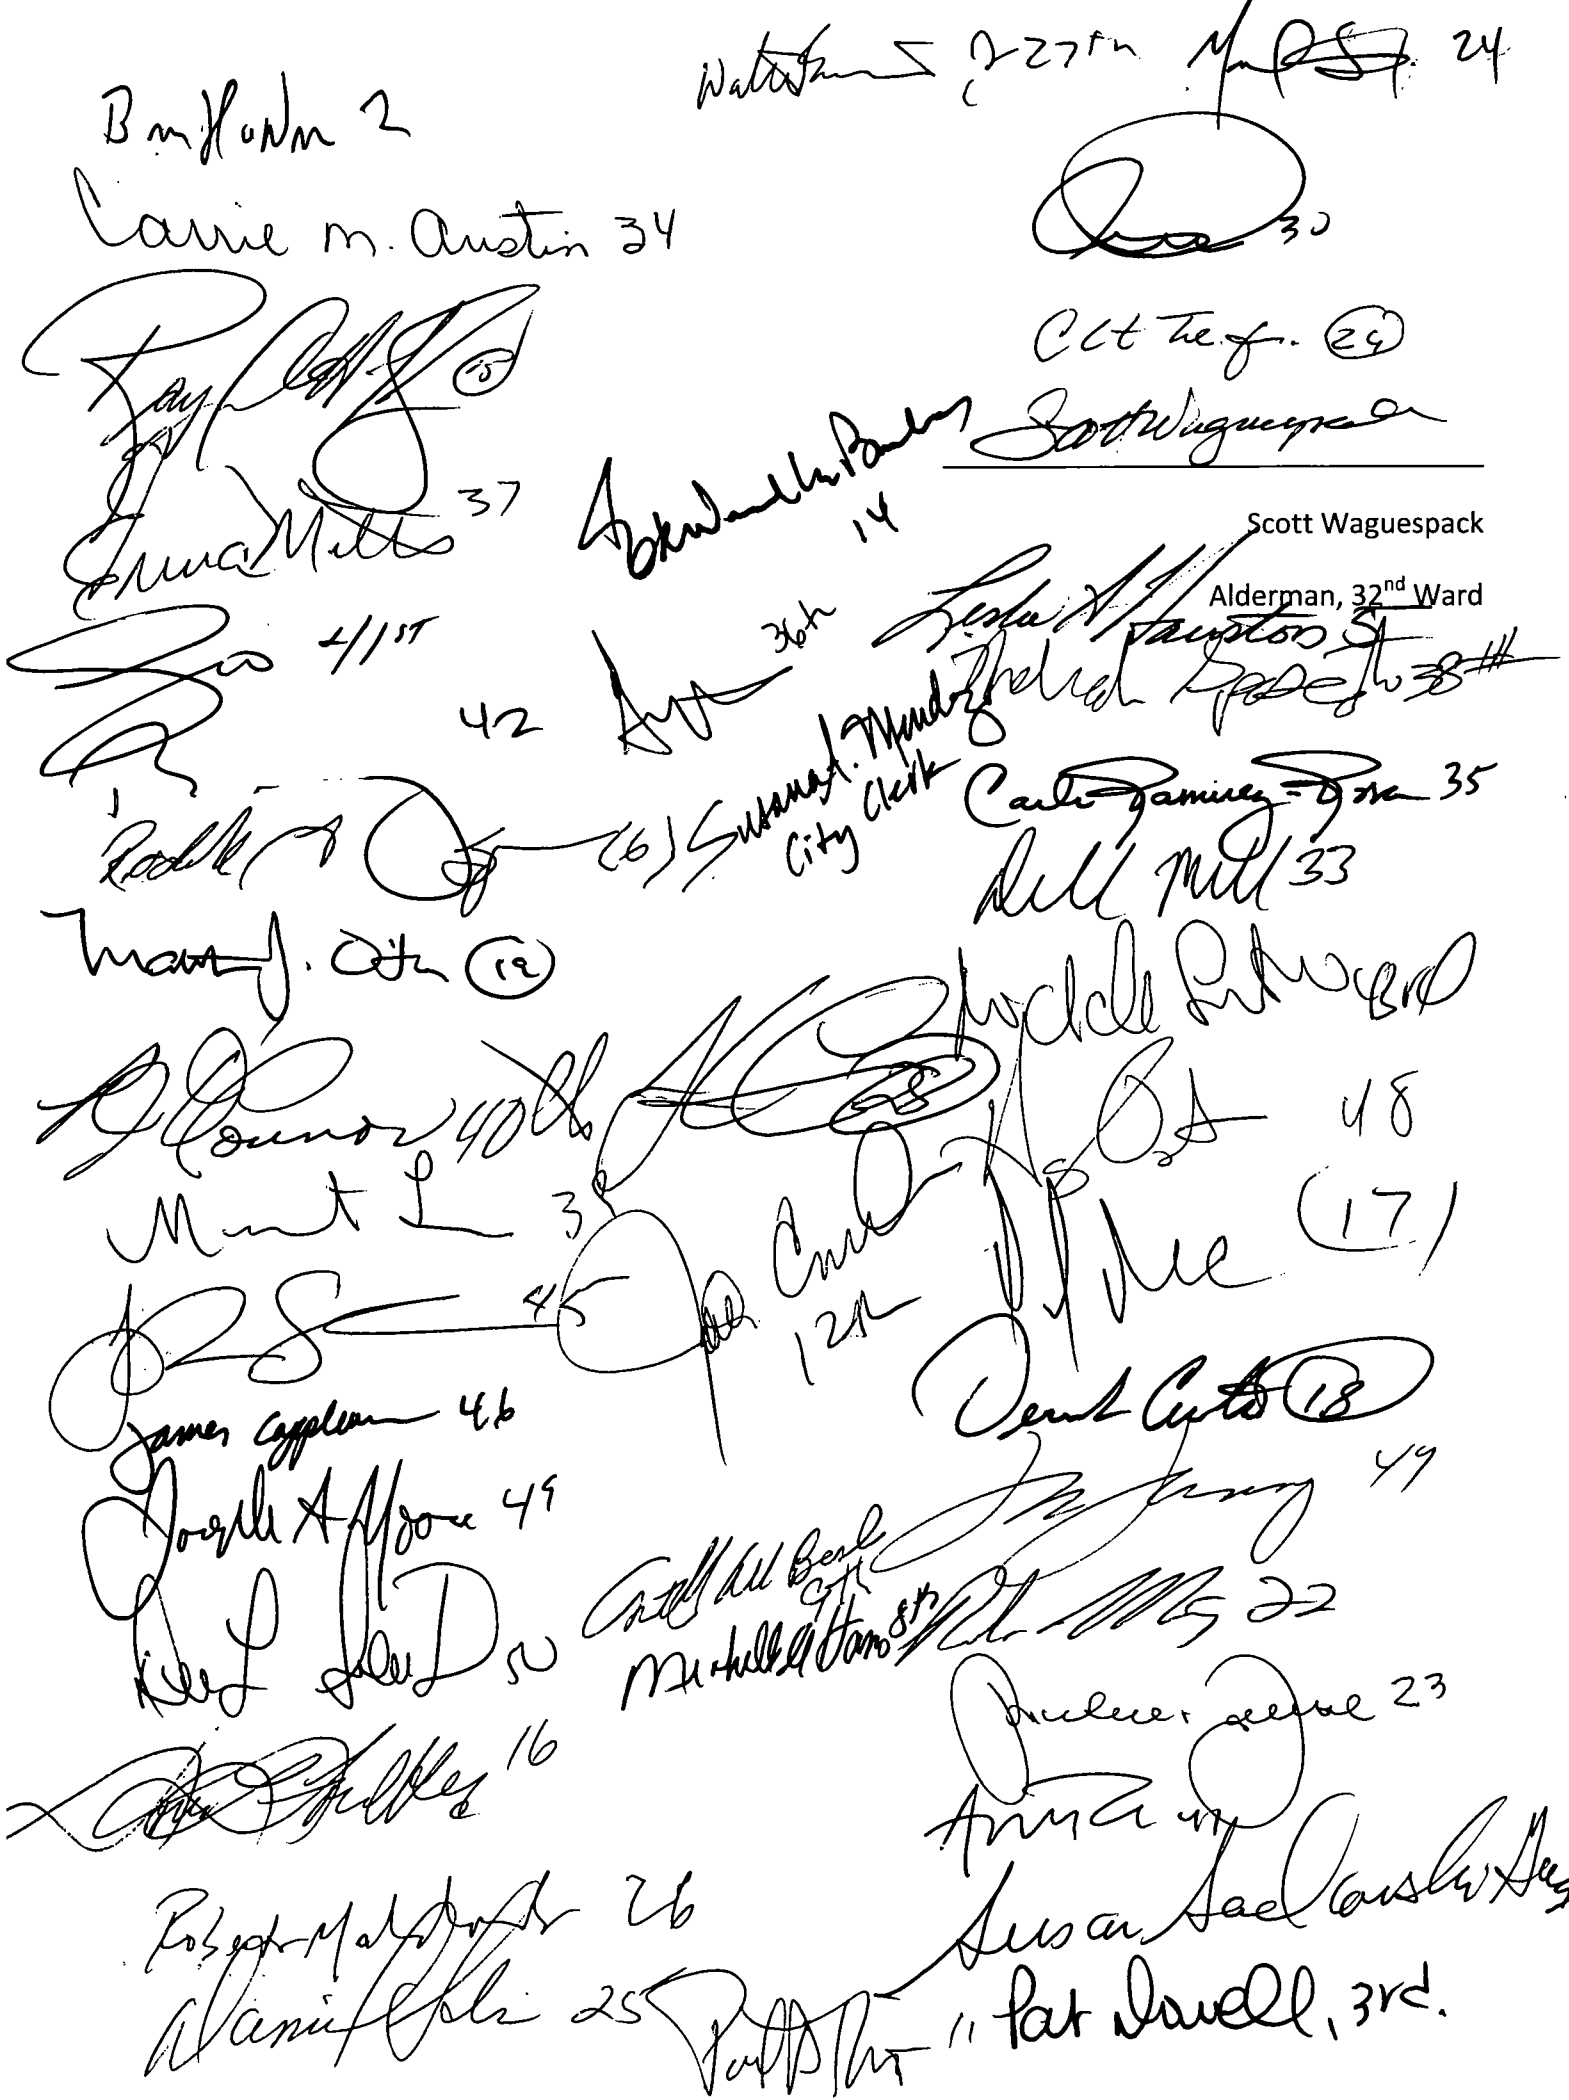
Carrie M. Austin 34
Scott Waguespack
Alderman, 32nd Ward
City Clerk
James Cappleman 46
Pat Dowell, 3rd.

City of Chicago

O2016-3343

Office of the City Clerk

Document Tracking Sheet

Meeting Date:	4/13/2016
Sponsor(s):	Sadlowski Garza (10)
Type:	Ordinance
Title:	Dedication and construction easement on portions of S Green Bay Ave from 83rd to 84th St; S Lake Shore Dr and S Mackinaw Ave
Committee(s) Assignment:	Committee on Transportation and Public Way

TIME EXTENSION ORDINANCE

DEDICATION ORDINANCE
AND
TEMPORARY CONSTRUCTION EASEMENTS

Be it Ordained by the City Council of the City of Chicago:

SECTION 1. Chicago Department of Transportation ("CDOT") or its assignees, is hereby authorized and directed to approve a new 84th Street street dedication, as part of a real estate exchange agreement ("Exchange Agreement") in relation to the Green Bay Road Infrastructure Project ("Project") between the City of Chicago ("City") and Chicago Lakeside Development, LLC ("Chicago Lakeside").

SECTION 2. The street dedication is legally described as

THAT PART OF BLOCK 2 IN ILLINOIS STEEL COMPANY'S SOUTH WORKS RE-SUBDIVISION OF LOTS, PIECES AND PARCELS OF LAND IN SECTION 32, TOWNSHIP 38 NORTH, RANGE 15 EAST OF THE THIRD PRINCIPAL MERIDIAN AND IN SECTION 5 NORTH OF THE INDIAN BOUNDARY LINE, TOWNSHIP 37 NORTH, RANGE 15 EAST OF THE THIRD PRINCIPAL MERIDIAN, ACCORDING TO THE PLAT THEREOF RECORDED MARCH 27, 1914 AS DOCUMENT 5384242, MORE PARTICULARLY DESCRIBED AS FOLLOWS:

COMMENCING AT THE SOUTHEAST CORNER OF BLOCK 2 IN ROBERT BERGER'S ADDITION TO HYDE PARK ACCORDING TO THE PLAT THEREOF RECORDED NOVEMBER 2, 1882 AS DOCUMENT NUMBER 429714; THENCE NORTH 88 DEGREES 24 MINUTES 07 SECONDS EAST, 66.00 FEET TO A POINT ON THE EAST LINE OF SOUTH GREEN BAY AVENUE AS DEDICATED BY DOCUMENT 429714, ALSO BEING THE POINT OF BEGINNING;

THENCE NORTH 88 DEGREES 13 MINUTES 34 SECONDS EAST, 251.88 FEET TO A CORNER ON THE WEST LINE OF SOUTH LAKE SHORE DRIVE PER PLAT OF HIGHWAYS RECORDED MARCH 9, 2006 AS DOCUMENT 0606834023; THENCE SOUTH 01 DEGREES 34 MINUTES 23 SECONDS EAST, ALONG SAID WEST LINE OF SOUTH LAKE SHORE DRIVE, 66.00 FEET TO A CORNER OF SAID SOUTH LAKE SHORE DRIVE; THENCE SOUTH 88 DEGREES 13 MINUTES 34 SECONDS WEST, 251.98 FEET TO A POINT ON THE EAST LINE OF SAID SOUTH GREEN BAY AVENUE; THENCE NORTH 01 DEGREES 32 MINUTES 19 SECONDS WEST, ALONG SAID EAST LINE, 33.00 FEET; THENCE NORTH 01 DEGREES 25 MINUTES 49 SECONDS WEST, ALONG SAID EAST LINE, 33.00 FEET TO THE POINT OF BEGINNING, IN COOK COUNTY, ILLINOIS.

COOK COUNTY, ILLINOIS. AREA OF DEDICATION = 16,628 SQ. FT. OR 0.382 ACRES, MORE OR LESS, and as shown and legally described in the attached plat (**Exhibit A**) which, for greater certainty, is hereby made a part of this ordinance.

SECTION 3. In furtherance of the Project, the City requires the grant of various temporary construction easements which will be located adjacent to the to be dedicated area and along South Greenbay Avenue from 83rd Street to 85th Street; along 84th Street from South Green Bay Avenue to South Lake Shore Drive; along 85th Street from South Green Bay Avenue to South Lake Shore Drive; and along 86th Street from Mackinaw Avenue to South Green Bay Avenue (collectively the Temporary Construction Easements").

SECTION 4. The dedication herein provided for is made upon the express condition that the City's Department of Transportation receives a grant, as applied for by CDOT, from the Illinois Department of Commerce and Economic Opportunity in relation to the Green Bay Road Infrastructure Project.

SECTION 5. The dedication herein provided for is made upon the express condition that within one hundred eighty (180) days after the passage of this ordinance, Chicago Lakeside Development, LLC, or its agent shall file or cause to be filed for record in the Office of the Recorder of Deeds of Cook County, Illinois a certified copy of this ordinance, together with a full sized corresponding Plat approved by the Department of Transportation / Superintendent of Maps and Plats.

SECTION 6. The Commissioner of Transportation, or her designee, is hereby authorized to execute such documents as may be necessary to implement the provisions of this ordinance, and to determine whether the granting of the Temporary Construction Easements, or other easements to the City, are necessary to implement the Project, all subject to the approval of the Corporation Counsel.

SECTION 7. This ordinance shall take effect and be in force from and after its passage. This street dedication shall take effect and be in force from and after the recording of the ordinance and full sized corresponding plat.

Dedication Approved:

Rebekah Scheinfeld
Commissioner

Approved as to Form and Legality:

Richard Wendy
Deputy Corporation Counsel

Honorable Susan Sadlowski Garza
Alderman, 10th Ward

EXHIBIT "B"

PLAT OF DEDICATION


PROPERTY DESCRIPTION

THAT PART OF BLOCK 2 IN ILLINOIS STEEL COMPANY'S SOUTH WORKS RE-SUBDIVISION OF LOTS, PIECES AND PARCELS OF LAND IN SECTION 32, TOWNSHIP 38 NORTH, RANGE 15 EAST OF THE THIRD PRINCIPAL MERIDIAN AND IN SECTION 5 NORTH OF THE INDIAN BOUNDARY LINE, TOWNSHIP 37 NORTH, RANGE 15 EAST OF THE THIRD PRINCIPAL MERIDIAN, ACCORDING TO THE PLAT THEREOF RECORDED MARCH 27, 1914 AS DOCUMENT 5384242, MORE PARTICULARLY DESCRIBED AS FOLLOWS:

COMMENCING AT THE SOUTHEAST CORNER OF BLOCK 2 IN ROBERT BERGER'S ADDITION TO HYDE PARK ACCORDING TO THE PLAT THEREOF RECORDED NOVEMBER 2, 1882 AS DOCUMENT NUMBER 429714; THENCE NORTH 88 DEGREES 24 MINUTES 07 SECONDS EAST, 66.00 FEET TO A POINT ON THE EAST LINE OF SOUTH GREEN BAY AVENUE AS DEDICATED BY DOCUMENT 429714, ALSO BEING THE POINT OF BEGINNING;

THENCE NORTH 88 DEGREES 13 MINUTES 34 SECONDS EAST, 251.88 FEET TO A CORNER ON THE WEST LINE OF SOUTH LAKE SHORE DRIVE PER PLAT OF HIGHWAYS RECORDED MARCH 9, 2006 AS DOCUMENT 0606834023; THENCE SOUTH 01 DEGREES 34 MINUTES 23 SECONDS EAST, ALONG SAID WEST LINE OF SOUTH LAKE SHORE DRIVE, 66.00 FEET TO A CORNER OF SAID SOUTH LAKE SHORE DRIVE; THENCE SOUTH 88 DEGREES 13 MINUTES 34 SECONDS WEST, 251.98 FEET TO A POINT ON THE EAST LINE OF SAID SOUTH GREEN BAY AVENUE; THENCE NORTH 01 DEGREES 32 MINUTES 19 SECONDS WEST, ALONG SAID EAST LINE, 33.00 FEET; THENCE NORTH 01 DEGREES 25 MINUTES 49 SECONDS WEST, ALONG SAID EAST LINE, 33.00 FEET TO THE POINT OF BEGINNING, IN COOK COUNTY, ILLINOIS.

AREA OF DEDICATION = 16,628 SQ. FT. OR 0.382 ACRES, MORE OR LESS

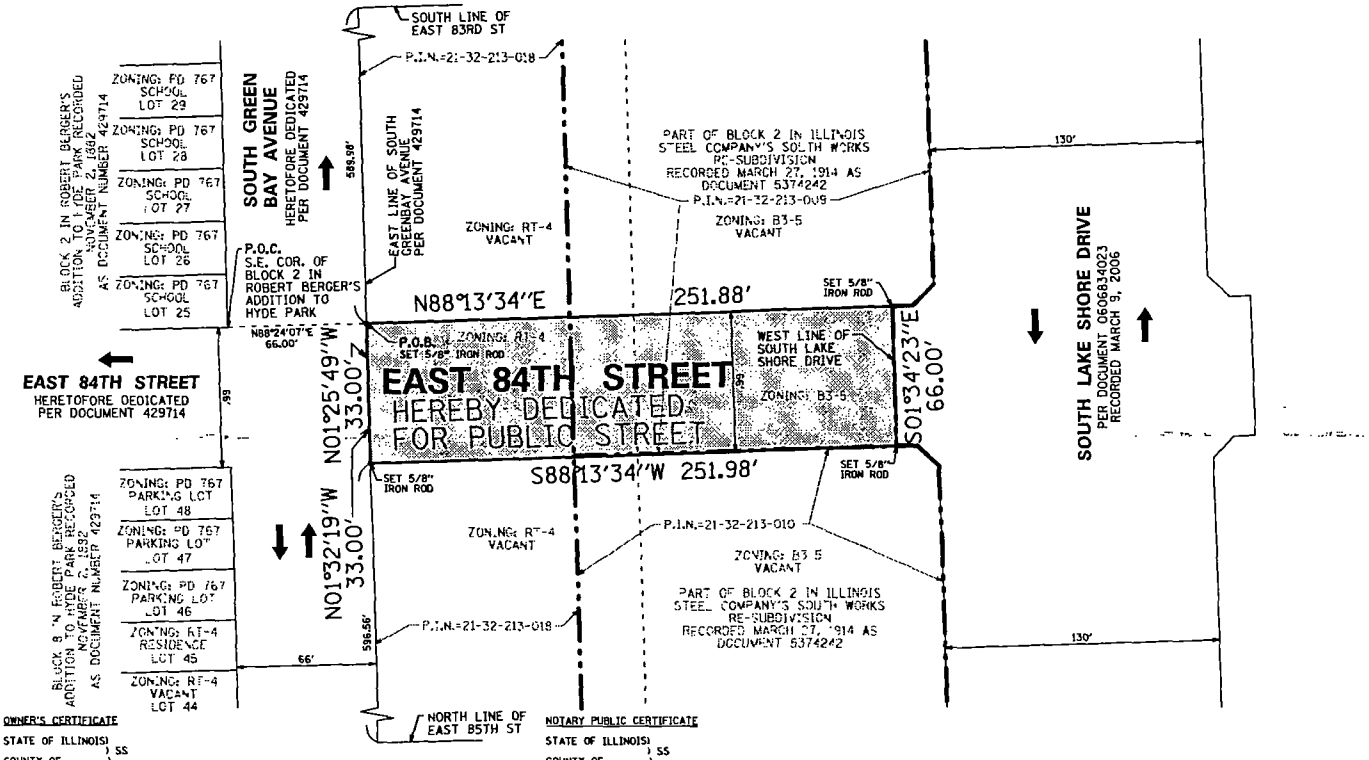

OWNER'S CERTIFICATE

STATE OF ILLINOIS)
) SS
COUNTY OF _____)

CHICAGO LAKESIDE DEVELOPMENT, LLC FORMALLY KNOWN AS LAKESIDE LAND, LLC A DELAWARE LIMITED LIABILITY COMPANY, HEREBY CERTIFIES THAT IT IS THE OWNER OF THE PROPERTY DESCRIBED HEREON AND AS SUCH OWNER HAS CAUSED SAID PROPERTY TO BE SURVEYED FOR THE PURPOSE OF DEDICATING A PUBLIC STREET AS SHOWN HEREON IN WITNESS THEREOF SAID CHICAGO LAKESIDE DEVELOPMENT, LLC FORMALLY KNOWN AS LAKESIDE LAND, LLC A DELAWARE LIMITED LIABILITY COMPANY, HAS CAUSED THIS CERTIFICATE TO BE SIGNED BY ITS DULY AUTHORIZED MANAGING MEMBER ON IT'S BEHALF ON

THIS_____ DAY OF_____, A.D. 2014.

SIGNED: _____

_____
PRINTED NAME AND TITLE

SIGNED: _____

_____
PRINTED NAME AND TITLE

NOTARY PUBLIC CERTIFICATE

STATE OF ILLINOIS)
) SS
COUNTY OF)

I, _____, A NOTARY PUBLIC IN AND FOR THE COUNTY AND STATE AFORESAID, DO HEREBY CERTIFY THAT

_____, TITLE _____ AND

_____, TITLE _____ OF CHICAGO LAKESIDE DEVELOPMENT, LLC WHO IS/ARE PERSONALLY KNOWN TO ME TO BE THE SAME WHOSE NAME(S) IS/ARE SUBSCRIBED TO THE FOREGOING CERTIFICATE, APPEARED BEFORE ME THIS DAY IN PERSON AND ACKNOWLEDGED THAT HE/SHE/THEY DID SIGN AND DELIVER THIS INSTRUMENT AS A FREE AND VOLUNTARY ACT FOR THE USES AND PURPOSES HEREIN SET FORTH.

GIVEN UNDER MY HAND AND NOTORIAL SEAL

THIS_____ DAY OF_____, A.D. 20_____.

_____
NOTARY PUBLIC

LEGEND

- BOUNDARY LINE
- EXISTING RIGHT-OF-WAY OR LOT LINE
- CENTERLINE
- ZONING LINE
- PUBLISHED
- HEREBY DEDICATED FOR PUBLIC STREET
- IRON / STEEL ROD
- TRAFFIC FLOW DIRECTION

SURVEYOR'S NOTES:

1. ALL DIMENSIONS SHOWN HEREON ARE MEASURED UNLESS NOTED.
2. BASIS OF BEARINGS: ASSUMED NORTH
3. NO DIMENSIONS SHOULD BE ASSUMED BY SCALE MEASUREMENTS UPON THE PLAT.
4. P.I.N.
   21-32-213-018-0000
   21-32-213-009-0000
   21-32-213-010-0000
5. THIS DEDICATION IS BASED ON A BOUNDARY SURVEY PREPARED FOR THE LARGER UNDERLYING OWNERSHIP PARCEL. SAID BOUNDARY SURVEY WAS COMPLETED IN JUNE, 2005. NO FIELD WORK WAS PERFORMED FOR THE COMPLETION OF THIS SURVEY. CORNERS WILL BE SET UP PASSAGE OF CITY OF CHICAGO ORDINANCE.
6. PREPARED FOR/CLIENT & CONTACT:
   MCCAFFERY INTERESTS
   875 N. MICHIGAN AVE. SUITE 1800
   CHICAGO, IL. 60611

STATE OF ILLINOIS)
) SS
COUNTY OF COOK)

TO: THE CITY OF CHICAGO

WE, SPACECO, INC., AN ILLINOIS PROFESSIONAL DESIGN FIRM, NUMBER 184-001157, DO HEREBY DECLARE THAT THIS PLAT IS PREPARED IN ACCORDANCE WITH OFFICIAL RECORDS FOR THE PURPOSE OF DEDICATING THE ABOVE DESCRIBED PROPERTY FOR ROADWAY PURPOSES.

ALL DIMENSIONS ARE IN FEET AND DECIMAL PARTS THEREOF. NO DISTANCES OR ANGLES SHOWN HEREON MAY BE ASSUMED BY SCALING.

THIS PROFESSIONAL SERVICE CONFORMS TO THE CURRENT ILLINOIS MINIMUM STANDARDS FOR A BOUNDARY SURVEY, AS APPLICABLE TO PLATS OF DEDICATION.

GIVEN UNDER OUR HAND AND SEAL THIS 14TH DAY OF MARCH, 2014 IN ROSEMONT, ILLINOIS.

Rebecca Y. Popeck

REBECCA Y. POPECK, I.P.L.S. No. 035-3642
LICENSE EXPIRES: 11-30-2016

(VALID ONLY IF EMBOSSED SEAL AFFIXED)

COMPARE ALL DIMENSIONS BEFORE BUILDING AND REPORT ANY DISCREPANCIES AT ONCE. REFER TO DEED OR TITLE POLICY FOR BUILDING LINES AND EASEMENTS.

REBECCA Y. POPECK 3642 PROFESSIONAL LAND SURVEYOR STATE OF ILLINOIS ROSEMONT, ILLINOIS

REVISIONS:
05/19/2014
07/14/2014
03/31/2015
03/14/2016

N

SCALE 1" = 40'

SPACECO INC.

CONSULTING ENGINEERS
SITE DEVELOPMENT ENGINEERS
LAND SURVEYORS

9575 W. Higgins Road, Suite 700,
Rosemont, Illinois 60018
Phone (847) 696-4060 Fax (847) 696-4065

DATE: 03/25/2014
JOB NO: 3978
FILENAME: 78DED-02 84TH

CDOT#32-10-14-3656



City of Chicago

O2016-2660

Office of the City Clerk

Document Tracking Sheet

Meeting Date:	4/13/2016
Sponsor(s):	Sadlowski Garza (10)
Type:	Ordinance
Title:	Dedication of public way(s) in area bounded by S Burley Ave, E 86th St and S Green Bay Ave and vacation of public way(s) S South Shore Dr, E 79th St, S Brandon Ave and E 80th St
Committee(s) Assignment:	Committee on Transportation and Public Way

COMMERCIAL ORDINANCE

WHEREAS, the City of Chicago ("City") is a home rule unit of local government pursuant to Article VII, Section 6 (a) of the 1970 constitution of the State of Illinois and, as such, may exercise any power and perform any function pertaining to its government and affairs; and

WHEREAS, the properties at 3235-3353 E. 86th Street (the "Properties") are owned by Chicago Lakeside Development LLC formerly known as Lakeside Land, LLC, a Delaware Limited Liability Company ("Chicago Lakeside Development LLC"); and

WHEREAS, pursuant to a separate ordinance, Chicago Lakeside Development LLC shall enter into a land swap agreement with the City of Chicago (the "Agreement To Exchange Real Estate") which contemplates Chicago Lakeside Development LLC's dedication of its Properties to the City, as such dedication is herein set forth, for the widening of E. 86th Street, in exchange for the remnant of public way herein vacated; and

WHEREAS, Chicago Lakeside Development LLC proposes to use the portion of the right of way remnant to be vacated herein for its use as a pocket park for a term of twenty (20) years in accordance with the Agreement To Exchange Real Estate; and

WHEREAS, the City Council of the City of Chicago, after due investigation and consideration, has determined that the nature and extent of the public use and the public interest to be subserved is such as to warrant the vacation of part of public right of way remnant described in the following ordinance; now therefore,

BE IT ORDAINED BY THE CITY COUNCIL OF THE CITY OF CHICAGO:

SECTION 1.

TO BE DEDICATED:

THAT PART OF THE SOUTH HALF OF THE SOUTH HALF OF THE SOUTHWEST FRACTIONAL QUARTER OF SECTION 32, TOWNSHIP 38 NORTH, RANGE 15 EAST OF THE THIRD PRINCIPAL MERIDIAN, MORE PARTICULARLY DESCRIBED AS FOLLOWS: BEGINNING AT THE INTERSECTION OF THE EAST LINE OF SOUTH GREEN BAY AVENUE AS DEDICATED BY MARY P.M. PALMERS ADDITION TO CHICAGO RECORDED

SEPTEMBER 30, 1882 AS DOCUMENT 423001 AND THE SOUTH LINE OF EAST 86TH STREET AS DEDICATED BY SAID PLAT 423001; THENCE SOUTH 01 DEGREES 20 MINUTES 56 SECONDS EAST, ALONG THE SOUTHERLY EXTENSION OF THE EAST LINE OF SAID SOUTH GREEN BAY AVENUE, 33.00 FEET TO A POINT ON A LINE 33.00 FEET SOUTH OF AND PARALLEL WITH THE SOUTH LINE OF SAID EAST 86TH STREET; THENCE SOUTH 88 DEGREES 20 MINUTES 48 SECONDS WEST, ALONG SAID PARALLEL LINE, 974.06 FEET TO A POINT ON THE EAST LINE OF SOUTH BURLEY AVENUE AS WIDENED BY DEED TO CITY OF CHICAGO RECORDED AUGUST 15 1892 AS DOCUMENT 1716965; THENCE NORTH 01 DEGREES 28 MINUTES 26 SECONDS WEST, ALONG SAID EAST LINE, 33.00 FEET TO THE SOUTH LINE OF SAID DEDICATED EAST 86TH STREET; THENCE NORTH 88 DEGREES 20 MINUTES 48 SECONDS EAST, ALONG SAID SOUTH LINE, 974.13 FEET TO THE POINT OF BEGINNING, IN COOK COUNTY, ILLINOIS.
AREA OF DEDICATION = 32,145 SQ FT OR 0.738 ACRES MORE OR LESS) as shaded and legally described by the words "HEREBY DEDICATED FOR PUBLIC STREET" on the plat hereto attached as Exhibit A, which drawing for greater clarity, is hereby made a part of this ordinance

AND

TO BE VACATED:

THAT PART OF LOTS 2, 3, 4, 5, 6, 7 AND THE EAST HALF OF LOT 8, IN MAHAN'S SUBDIVISION, DEDICATED FOR PART OF INTERSECTION OF U.S. 41, 79TH STREET AND BRANDON ROAD BY PLAT OF DEDICATION RECORDED MARCH 9, 2006 AS DOCUMENT 0606834023 (PART OF PARCEL OFV0019 THEREIN); AND THAT PART OF THE NORTH HALF OF THE 16-FOOT EAST-WEST ALLEY, SOUTH AND ADJOINING LOTS 1, 2 AND 3, IN MAHAN'S SUBDIVISION BEING A SUBDIVISION OF THE EAST HALF OF THE NORTHEAST QUARTER OF SECTION 31, TOWNSHIP 38 NORTH, RANGE 15, EAST OF THE THIRD PRINCIPAL MERIDIAN, ACCORDING TO THE PLAT THEREOF RECORDED AUGUST 9, 1889 AS DOCUMENT 1140084, MORE PARTICULARLY DESCRIBED AS FOLLOWS:

COMMENCING AT THE SOUTHWEST CORNER OF SAID LOT 10; THENCE NORTH 01 DEGREES 25 MINUTES 07 SECONDS WEST, ALONG THE WEST LINE OF SAID LOT 10, A DISTANCE OF 40.21 FEET; THENCE NORTH 02 DEGREES 50 MINUTES 48 SECONDS EAST, 54.61 FEET; THENCE SOUTH 60 DEGREES 34 MINUTES 36 SECONDS EAST, 65.36 FEET; THENCE SOUTH 64 DEGREES 02 MINUTES 19 SECONDS EAST, 10.97 FEET TO A POINT ON THE WEST LINE OF THE EAST HALF OF SAID LOT 8, BEING THE POINT OF BEGINNING; THENCE SOUTH 64 DEGREES 02 MINUTES 19 SECONDS EAST, 31.26 FEET TO A POINT OF CURVATURE; THENCE EASTERLY 68.71 FEET, ALONG THE ARC OF A TANGENT CIRCLE TO THE LEFT, HAVING A RADIUS OF 321.00 FEET AND WHOSE CHORD BEARS SOUTH 70 DEGREES 10 MINUTES 16 SECONDS EAST, 68.58 FEET TO A POINT OF TANGENCY; THENCE SOUTH 76 DEGREES 18 MINUTES 12 SECONDS EAST, 61.38 FEET; THENCE SOUTH 71 DEGREES 13 MINUTES 38 SECONDS EAST, 23.84 FEET TO A POINT ON THE SOUTH LINE OF THE NORTH HALF OF SAID 16-FOOT EAST-WEST ALLEY; THENCE SOUTH 88 DEGREES 25 MINUTES 32 SECONDS WEST, ALONG SAID

SAID 16-FOOT EAST-WEST ALLEY; THENCE NORTH 01 DEGREES 28 MINUTES 02 SECONDS WEST, ALONG SAID WEST LINE, 8.00 FEET TO A POINT ON THE NORTH LINE OF SAID 16-FOOT EAST-WEST ALLEY; THENCE SOUTH 88 DEGREES 25 MINUTES 32 SECONDS WEST, ALONG SAID NORTH LINE, ALSO BEING THE SOUTH LINE OF SAID LOTS 3, 4, 5, 6, 7 AND 8, FOR A DISTANCE OF 117.28 FEET TO A POINT ON THE WEST LINE OF THE EAST HALF OF SAID LOT 8; THENCE NORTH 01 DEGREES 23 MINUTES 43 SECONDS WEST, ALONG SAID EAST LINE, 55.93 FEET TO THE POINT OF BEGINNING, IN COOK COUNTY, ILLINOIS.
(AREA OF VACATION= 3,978 SQ. FT. OR 0.091 ACRES, MORE OR LESS) as shaded and legally described by the words "HEREBY VACATED" on the plat hereto attached as Exhibit B, which drawing for greater clarity, is hereby made a part of this ordinance, be and the same is hereby vacated and closed, inasmuch as the same is no longer required for public use and the public interest will be subserved by such vacations.

SECTION 2. The City of Chicago hereby reserves for the benefit of Commonwealth Edison and its successors or assigns, a non-exclusive utility easement to operate, maintain, construct, replace and renew overhead wires, poles, and associated equipment and underground conduit, cables, and associated equipment for the transmission and distribution of electrical energy, telephonic and associated services under, over and along the right of way remnant herein vacated, with the right of ingress and egress. The grade of the vacated public way shall not be altered in a manner so as to interfere with the operation and maintenance of Commonwealth Edison facilities. No buildings, permanent structures or obstructions shall be placed over Commonwealth Edison facilities without express written release of easement by Commonwealth Edison. Any future vacation-beneficiary prompted relocation of Commonwealth Edison facilities lying within the area herein vacated will be accomplished by Commonwealth Edison, and done at the expense of the beneficiary of the vacation.

SECTION 3. The vacation herein provided for is made in accordance with Section 1.B. of the Agreement To Exchange Real Estate.

SECTION 4. The vacation herein provided for is made upon the express condition that within one hundred eighty (180) days after the passage of this ordinance, Chicago Lakeside Development LLC or its agent shall file or cause to be filed for record in the Office of the Recorder of Deeds of Cook County, Illinois a certified copy of this ordinance, together with the full sized corresponding plat as approved by the Superintendent of Maps and Plats.

SECTION 5. This ordinance shall take effect and be in force from and after its passage. The vacation shall take effect and be in force from and after its recording.

Vacation and Dedication Approved:

Rebekah Scheinfeld
Commissioner


Approved as to Form and Legality

Richard Wendy
Deputy Corporation Counsel

Honorable Susan Sadlowski Garza
Alderman, 10th Ward

EXHIBIT "A"

PLAT OF DEDICATION

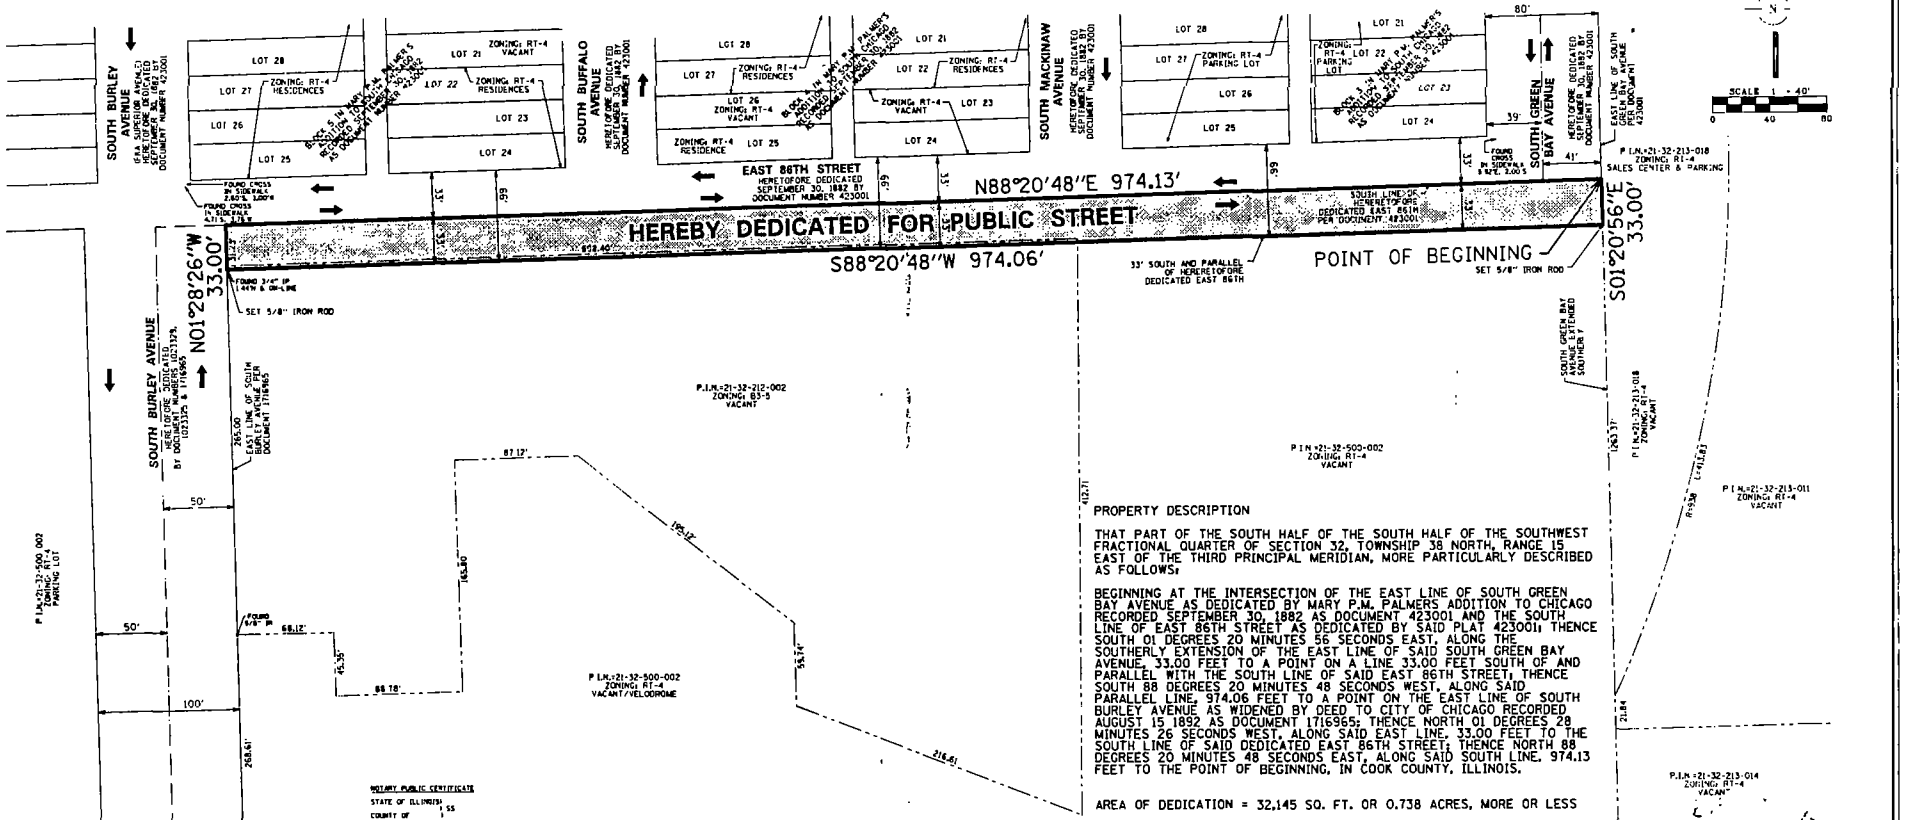

PROPERTY DESCRIPTION

THAT PART OF THE SOUTH HALF OF THE SOUTH HALF OF THE SOUTHWEST FRACTIONAL QUARTER OF SECTION 32, TOWNSHIP 38 NORTH, RANGE 15 EAST OF THE THIRD PRINCIPAL MERIDIAN, MORE PARTICULARLY DESCRIBED AS FOLLOWS:

BEGINNING AT THE INTERSECTION OF THE EAST LINE OF SOUTH GREEN BAY AVENUE AS DEDICATED BY MARY P.M. PALMERS ADDITION TO CHICAGO RECORDED SEPTEMBER 30, 1882 AS DOCUMENT 423001 AND THE SOUTH LINE OF EAST 86TH STREET AS DEDICATED BY SAID PLAT 423001; THENCE SOUTH 01 DEGREES 20 MINUTES 56 SECONDS EAST, ALONG THE SOUTHERLY EXTENSION OF THE EAST LINE OF SAID SOUTH GREEN BAY AVENUE, 33.00 FEET TO A POINT ON A LINE 33.00 FEET SOUTH OF AND PARALLEL WITH THE SOUTH LINE OF SAID EAST 86TH STREET; THENCE SOUTH 88 DEGREES 20 MINUTES 48 SECONDS WEST, ALONG SAID PARALLEL LINE, 974.06 FEET TO A POINT ON THE EAST LINE OF SOUTH BURLEY AVENUE AS WIDENED BY DEED TO CITY OF CHICAGO RECORDED AUGUST 15 1892 AS DOCUMENT 1716965; THENCE NORTH 01 DEGREES 28 MINUTES 26 SECONDS WEST, ALONG SAID EAST LINE, 33.00 FEET TO THE SOUTH LINE OF SAID DEDICATED EAST 86TH STREET; THENCE NORTH 88 DEGREES 20 MINUTES 48 SECONDS EAST, ALONG SAID SOUTH LINE, 974.13 FEET TO THE POINT OF BEGINNING, IN COOK COUNTY, ILLINOIS.

AREA OF DEDICATION = 32,145 SQ. FT. OR 0.738 ACRES, MORE OR LESS

OWNER'S CERTIFICATE

STATE OF ILLINOIS }
COUNTY OF ____ } SS

CHICAGO LAKESIDE DEVELOPMENT, LLC FORMALLY KNOWN AS LAKESIDE I, LLC, A DELAWARE LIMITED LIABILITY COMPANY, HEREBY CERTIFIES THAT IT IS THE OWNER OF THE PROPERTY DESCRIBED HEREON AND AS SUCH OWNER HAS CAUSED SAID PROPERTY TO BE SURVEYED FOR THE PURPOSE OF DEDICATING A PUBLIC STREET AS SHOWN AND DEPICTED ON PLAT HEREON, IN WITNESS THEREOF SAID CHICAGO LAKESIDE DEVELOPMENT, LLC HAS CAUSED THIS CERTIFICATE TO BE SIGNED BY ITS DULY AUTHORIZED MANAGING MEMBER OR IT'S BEHALF ON

THIS ____ DAY OF ____, A.D. 2015.

SIGNED: ____

PRINTED NAME AND TITLE

SIGNED: ____

PRINTED NAME AND TITLE

March 29, 2016

NOTARY PUBLIC CERTIFICATE

STATE OF ILLINOIS }
COUNTY OF ____ } SS

I, ____, A NOTARY PUBLIC IN AND FOR THE COUNTY AND STATE AFORESAID, DO HEREBY CERTIFY THAT ____ TITLE ____ AND ____ TITLE ____ OF CHICAGO LAKESIDE DEVELOPMENT, LLC AND PERSONALLY KNOWN TO ME TO BE THE SAME PERSONS NAMED IN AND SUBSCRIBED TO THE FOREGOING CERTIFICATE, APPEARED BEFORE ME THIS DAY IN PERSON AND ACKNOWLEDGED THAT HE/SHE/THEY SIGNED AND DELIVERED THIS INSTRUMENT AS A FREE AND VOLUNTARY ACT FOR THE USES AND PURPOSES HEREIN SET FORTH.

GIVEN UNDER MY HAND AND NOTORIAL SEAL

THIS ____ DAY OF ____, A.D. 20__.

NOTARY PUBLIC

SURVEYOR'S NOTES:

1. ALL DIMENSIONS SHOWN HEREON ARE MEASURED UNLESS NOTED.
2. BASIS OF BEARINGS: ASSUMED NORTH
3. NO DIMENSIONS SHOULD BE ASSUMED BY SCALE MEASUREMENTS UPON THE PLAT
4. P.I.N. 21-32-500-002-0000
5. THIS DEDICATION IS BASED ON A BOUNDARY SURVEY PREPARED FOR THE LARGER UNDERLYING OWNERSHIP PARCEL. SAID BOUNDARY SURVEY WAS COMPLETED IN JUNE, 2008. NO FIELD WORK WAS PERFORMED FOR THE COMPLETION OF THIS SURVEY. CORNERS WILL BE SET UPON PASSAGE OF CITY OF CHICAGO ORDINANCE.
6. PREPARED FOR/CLIENT & CONTACT: MCCAFFERY INTERESTS 875 N. MICHIGAN AVE. SUITE 1800 CHICAGO, IL. 60611

CITY - DEPT. OF FINANCE

COOK CO.

C.D.O.T.

LEGEND

STATE OF ILLINOIS }
COUNTY OF COOK } SS
TO CITY OF CHICAGO

I, SPACECO, INC., AN ILLINOIS PROFESSIONAL DESIGN FIRM, NUMBER 184-001157, DO HEREBY DECLARE THAT THIS PLAT IS PREPARED IN CONFORMITY WITH OFFICIAL RECORDS FOR THE PURPOSE OF DEDICATING THE ABOVE DESCRIBED PROPERTY FOR MUNICIPAL PURPOSES.

ALL DIMENSIONS ARE IN FEET AND DECIMALS THEREOF. NO DISTANCES OR ANGLES SHOWN HEREON ARE TO BE MEASURED BY SCALING.

THIS PROFESSIONAL SERVICE CONFORMS TO THE CURRENT ILLINOIS MINIMUM STANDARDS FOR A BOUNDARY SURVEY AS APPLICABLE TO PLATS OF DEDICATION.

GIVEN UNDER OUR HAND AND SEAL THIS 8TH DAY OF SEPTEMBER, 2015 IN ROSEMONT, ILLINOIS.

REBECCA Y. MORICK DATE: AUG. 095-3647
LICENSE EXPIRES: 11-30-2015

VALID ONLY IF EMBOSSED SEAL APPEARS

COMPARE ALL DIMENSIONS BEFORE BUILDING AND REPORT ANY DISCREPANCIES AT ONCE. REFER TO DEED OR TITLE POLICY FOR BUILDING LINES AND EASEMENTS.

REBECCA Y. MORICK 035-3647 PROFESSIONAL LAND SURVEYOR STATE OF ILLINOIS ROSEMONT, ILLINOIS

SPACECO, INC., AN ILLINOIS PROFESSIONAL DESIGN FIRM, NUMBER 184-001157, EXPIRES: APRIL 30, 2017

REVISIONS:
03/31/2015
09/08/2015

SPACECO INC.

CONSULTING ENGINEERS
SITE DEVELOPMENT ENGINEERS
LAND SURVEYORS

9575 W. Higgins Road, Suite 700
Rosemont, Illinois 60018
Phone (847) 696-4660 Fax (847) 696-4755

DATE: 02/16/2015
JOB NO. 3978
FILENAME: 3978DED-01 86TH
SHEET 1 OF 1

CDOT#31-07-14-3655

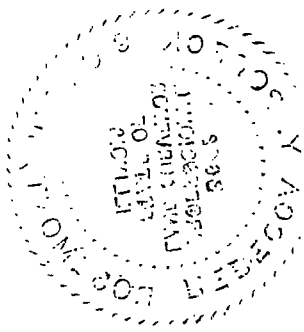


EXHIBIT "B"

PLAT OF VACATION

PROPERTY DESCRIPTION

THAT PART OF LOTS 2, 3, 4, 5, 6, 7 AND THE EAST HALF OF LOT 8, IN MAHAN'S SUBDIVISION, DEDICATED FOR PART OF INTERSECTION OF U.S. 41, 79TH STREET AND BRANDON ROAD BY PLAT OF DEDICATION RECORDED MARCH 9, 2006 AS DOCUMENT 0606834023 (PART OF PARCEL OFV0019 THEREIN); AND THAT PART OF THE NORTH HALF OF THE 16-FOOT EAST-WEST ALLEY, SOUTH AND ADJOINING LOTS 1, 2 AND 3, IN MAHAN'S SUBDIVISION BEING A SUBDIVISION OF THE EAST HALF OF THE NORTHEAST QUARTER OF SECTION 31, TOWNSHIP 38 NORTH, RANGE 15, EAST OF THE THIRD PRINCIPAL MERIDIAN, ACCORDING GT THE PLAT THEREOF RECORDED AUGUST 9, 1889 AS DOCUMENT 1140084, MORE PARTICULARLY DESCRIBED AS FOLLOWS: COMMENCING AT THE SOUTHWEST CORNER OF SAID LOT 10; THENCE NORTH 01 DEGREES 25 MINUTES 07 SECONDS WEST, ALONG THE WEST LINE OF SAID LOT 10, A DISTANCE OF 40.21 FEET; THENCE NORTH 02 DEGREES 50 MINUTES 48 SECONDS EAST, 54.61 FEET; THENCE SOUTH 60 DEGREES 34 MINUTES 36 SECONDS EAST, 65.36 FEET; THENCE SOUTH 64 DEGREES 02 MINUTES 19 SECONDS EAST, 10.97 FEET TO A POINT ON THE WEST LINE OF THE EAST HALF OF SAID LOT 8, BEING THE POINT OF BEGINNING; THENCE SOUTH 64 DEGREES 02 MINUTES 19 SECONDS EAST, 31.26 FEET TO A POINT OF CURVATURE; THENCE EASTERLY 68.71 FEET, ALONG THE ARC OF A TANGENT CIRCLE TO THE LEFT, HAVING A RADIUS OF 321.00 FEET AND WHOSE CHORD BEARS SOUTH 70 DEGREES 10 MINUTES 16 SECONDS EAST, 68.58 FEET TO A POINT OF TANGENCY; THENCE SOUTH 76 DEGREES 18 MINUTES 12 SECONDS EAST, 61.38 FEET; THENCE SOUTH 71 DEGREES 13 MINUTES 38 SECONDS EAST, 23.84 FEET TO A POINT ON THE SOUTH LINE OF THE NORTH HALF OF SAID 16-FOOT EAST-WEST ALLEY; THENCE SOUTH 88 DEGREES 25 MINUTES 32 SECONDS WEST, ALONG SAID SOUTH LINE, 56.04 FEET TO A POINT ON THE WEST LINE OF THE EAST 78.00 FEET OF SAID 16-FOOT EAST-WEST ALLEY; THENCE NORTH 01 DEGREES 28 MINUTES 02 SECONDS WEST, ALONG SAID WEST LINE, 8.00 FEET TO A POINT ON THE NORTH LINE OF SAID 16-FOOT EAST-WEST ALLEY; THENCE SOUTH 88 DEGREES 25 MINUTES 32 SECONDS WEST, ALONG SAID NORTH LINE, ALSO BEING THE SOUTH LINE OF SAID LOTS 3, 4, 5, 6, 7 AND 8, FOR A DISTANCE OF 117.28 FEET TO A POINT ON THE WEST LINE OF THE EAST HALF OF SAID LOT 8; THENCE NORTH 01 DEGREES 23 MINUTES 43 SECONDS WEST, ALONG SAID EAST LINE, 55.93 FEET TO THE POINT OF BEGINNING, IN COOK COUNTY, ILLINOIS.


AREA OF VACATION= 3,978 SQ. FT. OR 0.091 ACRES, MORE OR LESS.

LEGEND

- BOUNDARY LINE
- EXISTING RIGHT-OF-WAY OR LOT LINE
- CENTERLINE
- HEREBY DEDICATED FOR PUBLIC STREET
- IRON / STEEL ROD
- CUT CROSS
- TRAFFIC FLOW DIRECTION

SURVEYOR'S NOTES:

1. ALL DIMENSIONS SHOWN HEREON ARE MEASURED UNLESS NOTED.
2. BASIS OF BEARINGS: ASSUMED NORTH
3. NO DIMENSIONS SHOULD BE ASSUMED BY SCALE MEASUREMENTS UPON THE PLAT.
4. LAST DATE OF FIELD WORK: SEPTEMBER 13, 2013.
5. PREPARED FOR: MCCAFFERY INTERESTS, 875 N. MICHIGAN AVE. SUITE 1800, CHICAGO, IL. 60611
6. ASSOCIATED WITH PIN: 21-31-207-040 (PART OF LOT 8 & ALL OF LOTS 9 & 10)
7. SPACECO, INC., AN ILLINOIS PROFESSIONAL DESIGN FIRM, NUMBER 184-001157

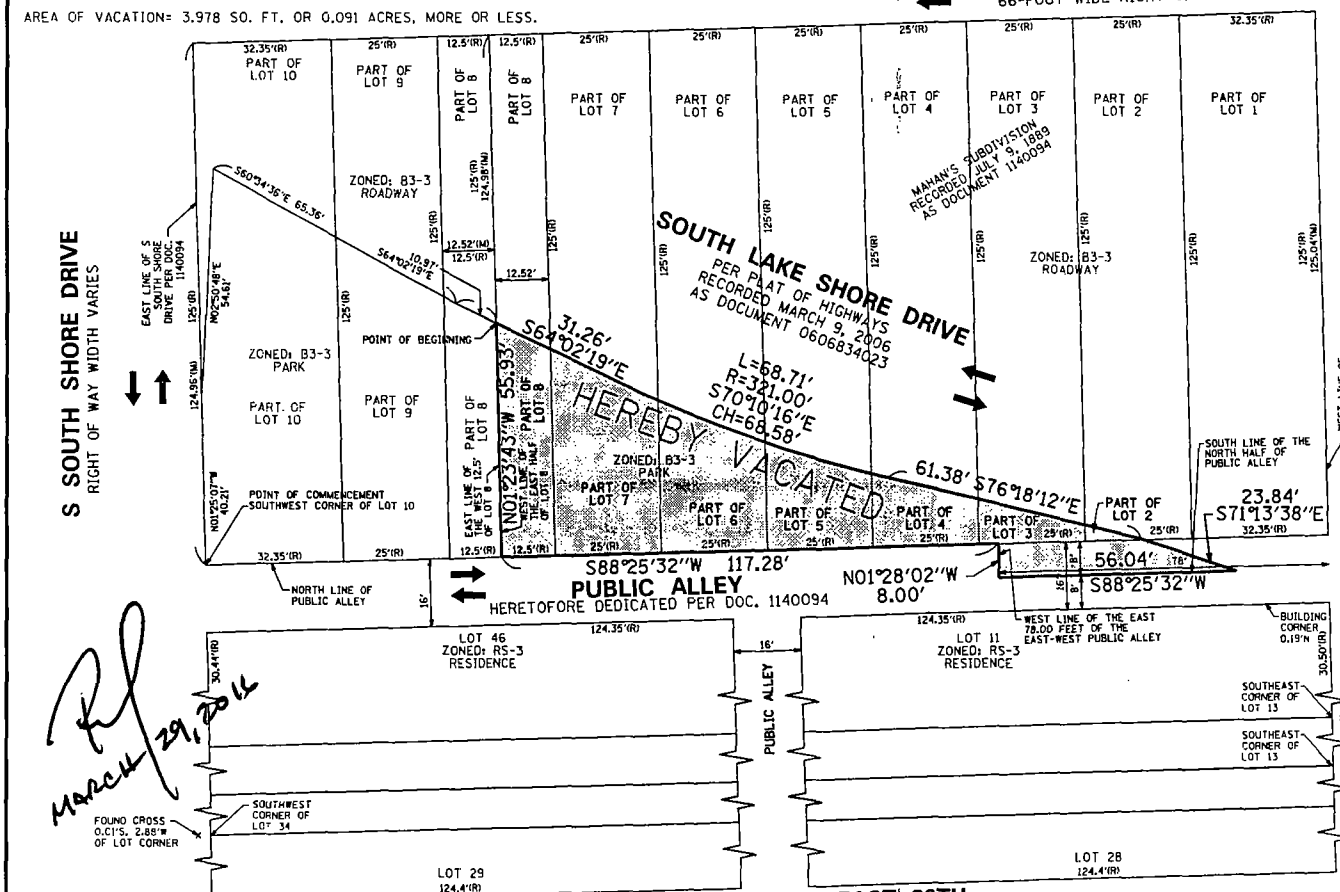

CDOT

CITY - DEPT. OF FINANCE

COOK CO. CLERK

STATE OF ILLINOIS)
) SS
COUNTY OF COOK)

TO: CITY OF CHICAGO

WE, SPACECO, INC., AN ILLINOIS PROFESSIONAL DESIGN FIRM, NUMBER 184-001157 DO HEREBY DECLARE THAT WE HAVE PREPARED THE PLAT HEREON DRAWN FOR THE PURPOSE OF VACATING PUBLIC STREETS AND ALLEYS AS SHOWN, AND THAT THE PLAT IS A IS A TRUE AND CORRECT REPRESENTATION OF SAID VACATION.

ALL DIMENSIONS ARE IN FEET AND DECIMAL PARTS THEREOF. NO DISTANCES OR ANGLES SHOWN HEREON MAY BE ASSUMED BY SCALING.

THIS PROFESSIONAL SERVICE CONFORMS TO THE CURRENT ILLINOIS MINIMUM STANDARDS FOR A BOUNDARY SURVEY, AS APPLICABLE TO PLATS OF VACATION.

GIVEN UNDER OUR HAND AND SEAL THIS 14TH DAY OF MARCH, 2016 IN ROSEMONT, ILLINOIS.

REBECCA Y. POPECK, P.L.S. 035-3622
LICENSE EXPIRES: 11-30-2016

(VALID ONLY IF EMBOSSED SEAL AFFIXED)

COMPARE ALL DIMENSIONS BEFORE BUILDING AND REPORT ANY DISCREPANCIES AT ONCE. REFER TO DEED OR TITLE POLICY FOR BUILDING LINES AND EASEMENTS.

REBECCA Y POPECK 3622 PROFESSIONAL LAND SURVEYOR STATE OF ILLINOIS ROSEMONT, ILLINOIS

MARCH 29, 2016

CDOT#31-07-14-3655

REVISIONS
05/19/2014
06/10/2014
09/08/2015
03/14/2016

SCALE: 1" = 20'


SPACECO INC.

CONSULTING ENGINEERS
SITE DEVELOPMENT ENGINEERS
LAND SURVEYORS

9575 W Higgins Road, Suite 700,
Rosemont, Illinois 60018
Phone (847) 696-4060 Fax (847) 696-4065

DATE: 03/25/2014
JOB NO: 3978
FILENAME: 78VAC-01.LSD

N:\Projects\3978\SURVEY\78VAC 01 LSD.dgn Default User=jpopeck

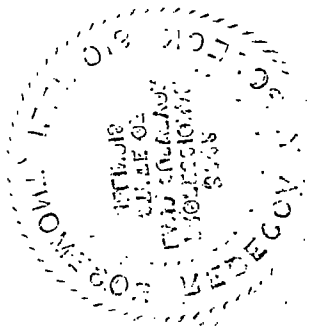

City of Chicago

O2016-3345

Office of the City Clerk

Document Tracking Sheet

Meeting Date:	4/13/2016
Sponsor(s):	Sadlowski Garza (10)
Type:	Ordinance
Title:	Dedication of public way(s) in area bounded by E 105th St, S Indianapolis Ave and S Ave B
Committee(s) Assignment:	Committee on Transportation and Public Way

DEDICATION ORDINANCE

Be it Ordained by the City Council of the City of Chicago:

SECTION 1. The Commissioner of the Chicago Department of Transportation, or any of her designees, is each hereby authorized and directed to approve a dedication for public way of certain property owned by the Public Building Commission of Chicago, an Illinois Municipal Corporation ("PBC") along E. 105th Street at S. Indianapolis Avenue, and legally described in the attached plat (**Exhibit A**, CDOT File: 08-10-15-3715) which, for greater certainty, is hereby made a part of this ordinance.

SECTION 2. The dedication for public way is accepted upon the express condition that the PBC shall deposit in the City Treasury of the City of Chicago, a sum sufficient to defray the costs of removing paving and curb returns, and constructing the newly dedicated public street segment according to the current version of the Chicago Department of Transportation *Regulations for Opening, Repair and Construction in the Public Way* and its appendices, and as agreed to by the PBC in the attached Duty to Build Agreement (**Exhibit B**), hereby made a part of this ordinance.

SECTION 3. The dedication herein provided for is made upon the express condition that within one hundred eighty (180) days after the passage of this ordinance, the PBC shall file or cause to be filed for record in the Office of the Recorder of Deeds of Cook County, Illinois a certified copy of this ordinance, together with the associated full sized plat as approved by the Department of Transportation / Superintendent of Maps and Plats.

SECTION 4. This ordinance shall take effect and be in force from and after its passage. This dedication shall take effect and be in force from and after the recording of the plat.

Dedication Approved:

Rebekah Scheinfeld
Commissioner

Approved as to Form and Legality

Richard Wendy
Deputy Corporation Counsel

Honorable Susan Sadowski Garza
Alderman, 10th Ward

EXHIBIT "A"

PLAT OF DEDICATION

THAT PART OF LOTS 21 AND 22 IN BLOCK 22 IN IRONWORKERS ADDITION TO SOUTH CHICAGO IN THE SOUTH FRACTIONAL HALF OF SECTION 8, TOWNSHIP 37 NORTH, RANGE 13 EAST OF THE THIRD PRINCIPAL MERIDIAN, RECORDED DECEMBER 9, 1873 IN BOOK 6 PAGE 68 AS DOCUMENT NUMBER 139771, AND MORE PARTICULARLY DESCRIBED AS FOLLOWS: BEGINNING AT THE INTERSECTION OF THE NORTH LINE OF E. 105TH STREET(ALSO BEING THE SOUTH LINE OF SAID LOT 22) AND THE SOUTHWESTERLY LINE OF S. INDIANAPOLIS AVENUE (ALSO BEING THE NORTHEASTERLY LINE OF SAID LOT 22); THENCE NORTHWESTERLY ALONG SAID SOUTHWESTERLY LINE OF S. INDIANAPOLIS AVENUE A DISTANCE OF 95.15 FEET TO A POINT; THENCE SOUTHWESTERLY ALONG A LINE PERPENDICULAR FROM THE PREVIOUS DESCRIBED LINE A DISTANCE OF 22.00 FEET TO A POINT; THENCE SOUTHWESTERLY ALONG A CURVE LINE TO THE LEFT HAVING A RADIUS OF 59 FEET AND SOUTHEASTERLY, THE CHORD DEFLECTION ANGLE OF 6° 14' 01" OF SAID CURVE BEARS 83.83 FEET, AND HAVING CURVE DISTANCE OF 93.07 FEET TO A POINT ON THE NORTH LINE OF E. 105TH STREET; THENCE EAST ALONG SAID NORTH LINE OF E.105TH STREET A DISTANCE OF 136.02 FEET TO THE POINT OF BEGINNING, ALL IN COOK COUNTY ILLINOIS, SAID ABOVE DESCRIBED PARCEL CONTAINING 6,121 SQUARE FEET OR 0.141 ACRES, MORE OR LESS.

PREPARED FOR:

PUBLIC BUILDING COMMISSION OF CHICAGO
RICHARD J. DALEY CENTER
50 W WASHINGTON, ROOM 200
CHICAGO, IL 60602

GENERAL NOTES:

1) THIS SURVEY WAS PREPARED IN PART WITH INFORMATION FROM A COMMITMENT FOR TITLE INSURANCE FROM CHICAGO TITLE INSURANCE COMPANY KNOWN AS ORDER NUMBER WITH AN EFFECTIVE DATES OF :
   1401 008381891 DG DATED 1/4/2012
   1401 008381888 DG DATED 1/4/2012
   1401 008381889 DG DATED 10/20/2011
   1401 008381890 DG DATED 8/16/2012
   1401 008823926 DG DATED 12/15/2011
   1401 008381892 DG DATED 9/6/2012
2) PROPERTY INDEX NUMBERS FOR THIS PROPERTY ARE:
   26-08-404-043 LOT 21
   26-08-404-068 PART OF LOT 22
   26-08-404-069 PART OF LOT 22
3) AN IRON ROD WITH CAP WILL BE SET AT EACH PROPERTY CORNER PRIOR TO RECORDATION.
4) BEARINGS SHOWN ARE ASSUMED. NO DIMENSIONS SHOULD BE ASSUMED BY SCALE MEASUREMENTS UPON THE PLAT.
5) NO MONUMENTS WERE FOUND IN COORDINATION WITH THIS SURVEY.

NORTH
SCALE 1 INCH = 100 FEET
0 20 METERS 40
0 50 100 150 FEET


"A"
IRONWORKS ADDITION TO SOUTH CHICAGO BEING A SUBDIVISION OF THE SOUTH FRAC. ½ OF SEC.8.37.15
REC.DEC 9, 1873 B.6.p.68
DOC# 139771

LEGEND
- HEREBY DEDICATED
- LOT/ PARCEL LINE
- TRAFFIC ARROW
- (R) RECORD DISTANCE
- (M) MEASURED DISTANCE
- RIGHT OF WAY
- CHD CHORD

FIELD WORK UPDATED: 04-06-2015

FIELD WORK
UPDATED/ REDONE: 11-24-2013
UPDATED: 11-20-2013
ORDERED BY:PBC

FIELD WORK DONE: 06-07-2011
ORDERED BY: PBC

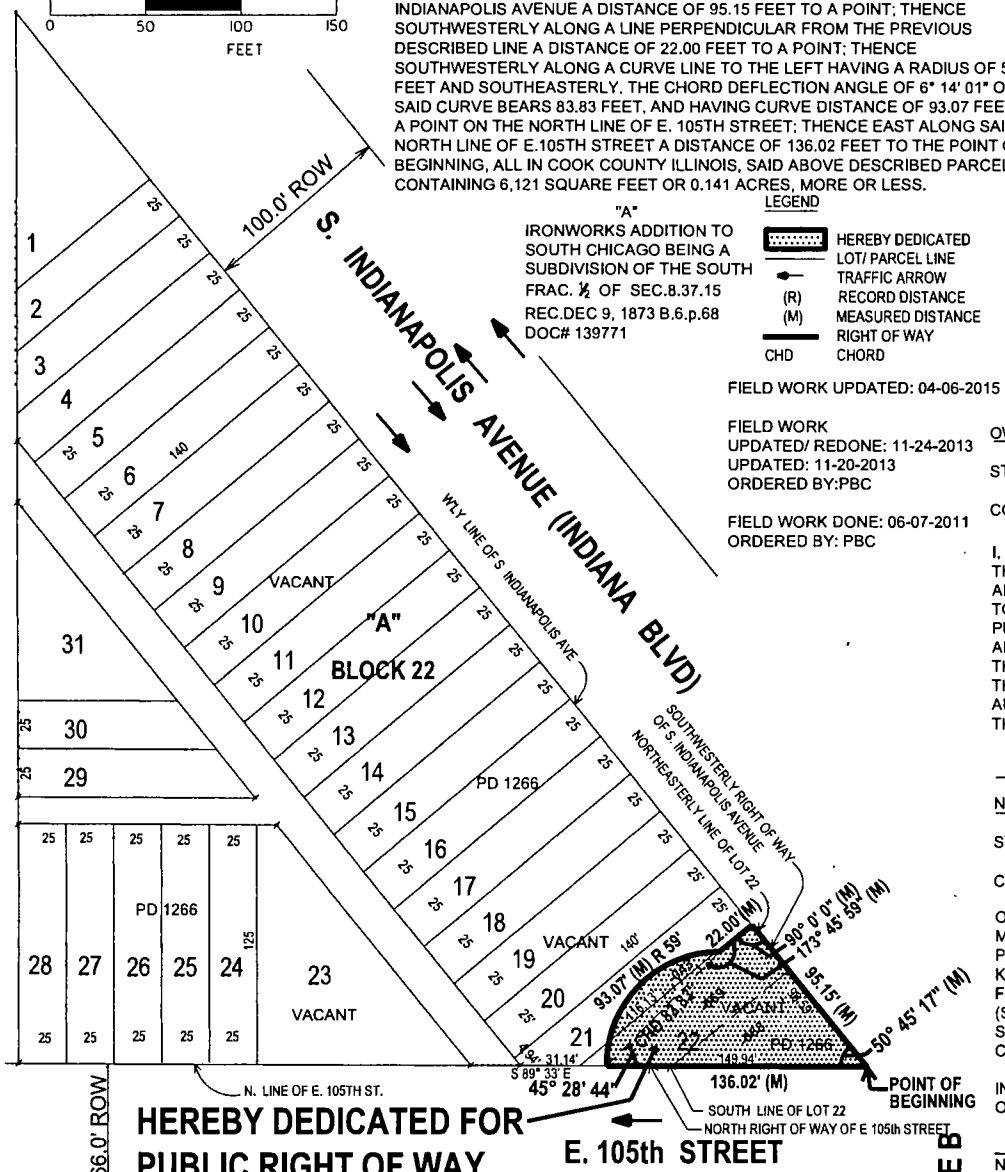

OWNER'S CERTIFICATE:

STATE OF ILLINOIS)
) SS
COUNTY OF COOK)

I, _____, HEREBY CERTIFIES THAT IT IS THE OWNER OF THE PROPERTY DESCRIBED HEREON AND AS SUCH OWNER HAS CAUSED SAID PROPERTY TO BE SURVEYED FOR THE PURPOSE OF DEDICATING PUBLIC RIGHT OF WAY/ STREET(S)/ ALLEY(S) AS SHOWN AND DEPICTED ON PLAT HEREON. IN WITNESS THEREOF SAID _____, HAS CAUSED THIS CERTIFICATE TO BE SIGNED BY ITS DULY AUTHORIZED MANAGING MEMBER ON IT'S BEHALF ON THIS ___ DAY OF _____ A.D.2016

_____

NOTARY PUBLIC CERTIFICATE:

STATE OF ILLINOIS)
) SS
COUNTY OF COOK)

ON THIS _____DAY OF _____2016 BEFORE ME,_____,THE UNDERSIGNED OFFICER PERSONALLY APPEARED _____, KNOWN TO ME TO BE THE PERSON DESCRIBED IN THE FORGOING AFFIDAVIT AND ACKNOWLEDGED THAT HE (SHE) EXECUTED THE SAME IN THE CAPACITY THEREIN STATED AND FOR THE PURPOSES THEREIN CONTAINED.

IN WITNESS THEREOF, I HEREUNTO SET MY HAND AND OFFICIAL SEAL

_____
NOTARY PUBLIC
COMMISSION EXPIRES

(SEAL)

April 6, 2016

CITY - DEPT. OF FINANCE

C.D.O.T.

COOK CO.

C.D.O.T. # 08-10-15-3715

STATE OF ILLINOIS)
)SS
COUNTY OF COOK)

I, MANUEL E. PALMA, DO HEREBY CERTIFY THAT I HAVE PREPARED THE PLAT HEREON DRAWN FROM PREVIOUS PLATS AND RECORDS FOR PURPOSES OF DEDICATING THE SAME AS SHOWN ON THE PLAT HEREON DRAWN. DIMENSIONS ARE SHOWN IN FEET AND DECIMAL PARTS THEREOF.

GIVEN UNDER MY HAND AND SEAL IN CHICAGO, ILLINOIS.

THIS PROFESSIONAL SERVICE CONFORMS TO THE CURRENT ILLINOIS MINIMUM STANDARDS FOR A BOUNDARY SURVEY.

_____ 04-05-2016
ILLINOIS PROFESSIONAL LAND SURVEYOR NO. 2135
LICENSE EXPIRATION: 11-30-2016
PROFESSIONAL DESIGN FIRM REGISTRATION NO. 184-001537
EXIPIRATION DATE: 4-30-2017

TECMA ASSOCIATES, INC.
ENGINEERS / SURVEYORS / CONSTRUCTION MANAGERS
5519 N. CUMBERLAND AVENUE, SUITE 1010
CHICAGO, ILLINOIS 60656
PHONE: 773-763-5555
FAX: 773-763-5577



EXHIBIT B

PUBLIC BUILDING COMMISSION OF CHICAGO

Richard J. Daley Center
50 W. Washington Street
Room 200
Chicago, Illinois 60602
(312) 744-3090
Fax: (312) 744-8005
www.pbcchicago.com

Chairman
RAHM EMANUEL
Mayor
City of Chicago

Executive Director
FELICIA S DAVIS

DUTY TO BUILD AGREEMENT FOR CREATION OF A NEW CUL-DE-SAC

In support of my current application with Chicago Department of Transportation's Maps and Plats Unit, for a dedication of property for a new school, I hereby state that I am the agent for the applicant involved in the project and that I have the authority to agree to the below terms of the dedication. Please initial:

I am aware that I am responsible for the construction of all new public and private rights of way (streets, alleys, etc) described on the Plat of Dedication.

I further understand that all rights of way (both public and private) must be built to City specifications as detailed in CDOT's Regulation for Openings, Construction and Repair in the Public Way.

Lastly, I understand that construction deposits will be required to assure that the work is done correctly. An inspection will be conducted by the City upon completion of the work. The City of Chicago reserves the right to require demolition and reinstallation of any facilities that are judged to be sub par or that do not adhere to the City's standards.

Signed: _____ 1/28/2016
Date

Printed Name: Felicia S. Davis, Executive Director

Organization: The Public Building Commission of Chicago

Address: Richard J. Daley Center, 50 W. Washington, Suite 200, Chicago, IL 60602

Phone/Email: (312) 744.3090/pbc@pbcchicago.com

SUBSCRIBED AND SWORN
to before me this 28th day of JANUARY, 2016.

_____
Notary Public

OFFICIAL SEAL
GINA M LEE-JOHNSON
Notary Public - State of Illinois
My Commission Expires Mar 29, 2017

City of Chicago

O2016-2656

Office of the City Clerk

Document Tracking Sheet

Meeting Date:	4/13/2016
Sponsor(s):	Smith (43)
Type:	Ordinance
Title:	Dedication and vacation of public way(s) in area bounded by N Sheffield Ave, W Wrightwood Ave, N Lincoln Ave and W Altgeld St
Committee(s) Assignment:	Committee on Transportation and Public Way

Transportation

COMMERCIAL ORDINANCE

WHEREAS, the City of Chicago ("City") is a home rule unit of local government pursuant to Article VII, Section 6 (a) of the 1970 constitution of the State of Illinois and, as such, may exercise any power and perform any function pertaining to its government and affairs; and

WHEREAS, the properties at 2518-2542 N. Lincoln Avenue are owned by Baker Lincoln HRD, LLC ("Developer"); and

WHEREAS, the Developer proposes to use the portion of the alley to be vacated herein for inclusion in the footprint of a new mixed-use building as depicted in Planned Development #1284; and

WHEREAS, the Developer has secured the consent of the owner of the neighboring property at 2540 N. Lincoln Avenue, with PIN 14-29-419-029, as described in the Consent to Vacation form herein attached as **Exhibit C**, which is hereby made a part of this ordinance; and

WHEREAS, the City Council of the City of Chicago, after due investigation and consideration, has determined that the nature and extent of the public use and the public interest to be subserved is such as to warrant the vacation of part of the public alley, described in the following ordinance; now therefore,

BE IT ORDAINED BY THE CITY COUNCIL OF THE CITY OF CHICAGO:

SECTION 1.

DEDICATION:

THAT PART OF LOT 15 LYING WEST OF AND ADJOINING THE NORTHERLY EXTENSION OF THE WEST LINE OF LOT 12 (EXCEPT THAT PART OF SAID LOT 15 DESCRIBED AS FOLLOWS: COMMENCING AT THE MOST WESTERLY CORNER OF SAID LOT 15; THENCE SOUTHEASTERLY ALONG THE SOUTHWESTERLY LINE OF SAID LOT 15, A DISTANCE OF 7.0 FEET; THENCE NORTH 9.89 FEET MORE OR LESS TO THE NORTHWESTERLY LINE OF SAID LOT 15; THENCE SOUTHWESTERLY ALONG THE NORTHWESTERLY LINE OF SAID LOT 15, A DISTANCE OF 7.0 FEET TO THE PLACE OF BEGINNING) ALL INCLUSIVE, IN THE SUBDIVISION OF LOT 6 IN BLOCK 16 IN CANAL TRUSTEES' SUBDIVISION OF THE EAST 1/2 OF SECTION 29, TOWNSHIP 40 NORTH, RANGE 14, EAST OF THE THIRD PRINCIPAL MERIDIAN, RECORDED OCTOBER 5, 1881 IN BOOK 16 PAGE 33 AS DOCUMENT NUMBER 351363, IN COOK COUNTY, ILLINOIS, SAID ABOVE PARCEL CONTAINING 148 SQUARE FEET OR 0.0034 ACRES MORE OR LESS as shaded and legally described by the words "HEREBY DEDICATED" on the plat hereto attached as **Exhibit A**, which drawing for greater clarity, is hereby made a part of this ordinance.

VACATION:

THAT PART OF A NORTHEASTERLY-SOUTHWESTERLY 11.75 FOOT WIDE PUBLIC ALLEY LYING NORTHWESTERLY AND ADJOINING THAT PART OF THE NORTHWESTERLY LINE OF LOT 15; LYING SOUTHWESTERLY AND ADJOINING THAT PART OF THE SOUTHWESTERLY LINE OF LOT 1; LYING SOUTHEASTERLY AND ADJOINING THE SOUTHWESTERLY EXTENSION OF THE NORTHWESTERLY LINE OF AFORESAID LOT 1; AND LYING EAST OF AND ADJOINING THE NORTHERLY EXTENSION OF THE WEST LINE OF LOT 12, ALL INCLUSIVE, IN THE SUBDIVISION OF LOT 6 IN BLOCK 16 IN CANAL TRUSTEES' SUBDIVISION OF THE EAST 1/2 OF SECTION 29, TOWNSHIP 40 NORTH, RANGE 14, EAST OF THE THIRD PRINCIPAL MERIDIAN, RECORDED OCTOBER 5, 1881 IN BOOK 16 PAGE 33 AS DOCUMENT NUMBER 351363, IN COOK COUNTY, ILLINOIS, SAID ABOVE PARCEL CONTAINING 151 SQUARE FEET OR 0.0035 ACRES, MORE OR LESS as shaded and legally described by the words "HEREBY VACATED" on the plat hereto attached as **Exhibit B**, which drawing for greater clarity, is hereby made a part of this ordinance, be and the same is hereby vacated and closed, inasmuch as the same is no longer required for public use and the public interest will be subserved by such vacation.

SECTION 2. The City of Chicago hereby reserves for the benefit of Commonwealth Edison, AT&T/SBC, Comcast and their successors or assigns, a non-exclusive utility easement to operate, maintain, construct, replace and renew overhead wires, poles, and associated equipment and underground conduit, cables, and associated equipment for the transmission and distribution of electrical energy, telephonic and associated services under, over and along the alley herein vacated, with the right of ingress and egress. The grade of the vacated public way shall not be altered in a manner so as to interfere with the operation and maintenance of Commonwealth Edison, AT&T/SBC, facilities. No buildings, permanent structures or obstructions shall be placed over the area herein vacated without express written release of easement by Commonwealth Edison, AT&T/SBC and Comcast. Any future vacation-beneficiary prompted relocation of Commonwealth Edison, AT&T/SBC and/or Comcast facilities lying within the area being vacated will be accomplished by the involved utility, and done at the expense of beneficiary of the vacation.

SECTION 3. The vacation herein provided for is made upon the express condition that within 180 days after the passage of this ordinance, the Developer shall pay or cause to be paid to the City of Chicago as compensation for the benefits which will accrue to the owner of the property abutting said part of public alley hereby vacated the sum _____ dollars ($), which sum in the judgment of this body will be equal to such benefits.

SECTION 4. The vacation herein provided for is made upon the express condition that within one hundred eighty (180) days after the passage of this ordinance, the Developer shall file or cause to be filed for record in the Office of the Recorder of Deeds of Cook County, Illinois a certified copy of this ordinance, together with the associated full sized plat as approved by the Superintendent of Maps and Plats.

SECTION 5. This ordinance shall take effect and be in force from and after its passage. The vacation shall take effect and be in force from and after its recording.

Vacation and Dedication Approved:

Rebekah Scheinfeld
Commissioner of Transportation

Approved as to Form and Legality

Richard Wendy
Deputy Corporation Counsel

Honorable Michele Smith
Alderman, 43rd Ward

EXHIBIT "A"

PLAT OF DEDICATION

THAT PART OF LOT 15 LYING WEST OF AND ADJOINING THE NORTHERLY EXTENSION OF THE WEST LINE OF LOT 12 (EXCEPT THAT PART OF SAID LOT 15 DESCRIBED AS FOLLOWS. COMMENCING AT THE MOST WESTERLY CORNER OF SAID LOT 15, THENCE SOUTHEASTERLY ALONG THE SOUTHWESTERLY LINE OF SAID LOT 15, A DISTANCE OF 7.0 FEET; THENCE NORTH 9.89 FEET MORE OR LESS TO THE NORTHWESTERLY LINE OF SAID LOT 15; THENCE SOUTHWESTERLY ALONG THE NORTHWESTERLY LINE OF SAID LOT 15, A DISTANCE OF 7.0 FEET TO THE PLACE OF BEGINNING) ALL INCLUSIVE, IN THE SUBDIVISION OF LOT 6 IN BLOCK 16 IN CANAL TRUSTEES' SUBDIVISION OF THE EAST 1/2 OF SECTION 29, TOWNSHIP 40 NORTH, RANGE 14, EAST OF THE THIRD PRINCIPAL MERIDIAN, RECORDED OCTOBER 5, 1881 IN BOOK 16 PAGE 33 AS DOCUMENT NUMBER 351363, IN COOK COUNTY, ILLINOIS, SAID ABOVE PARCEL CONTAINING 148 SQUARE FEET OR 0.0034 ACRES MORE OR LESS.

GRAPHIC SCALE


15 0 7.5 15

(IN FEET)
1" = 15'

SURVEY PREPARED FOR AND MAIL TO:

BAKER DEVELOPMENT CORP
1156 W ARMITAGE
CHICAGO, ILLINOIS 60614

April 4, 2016

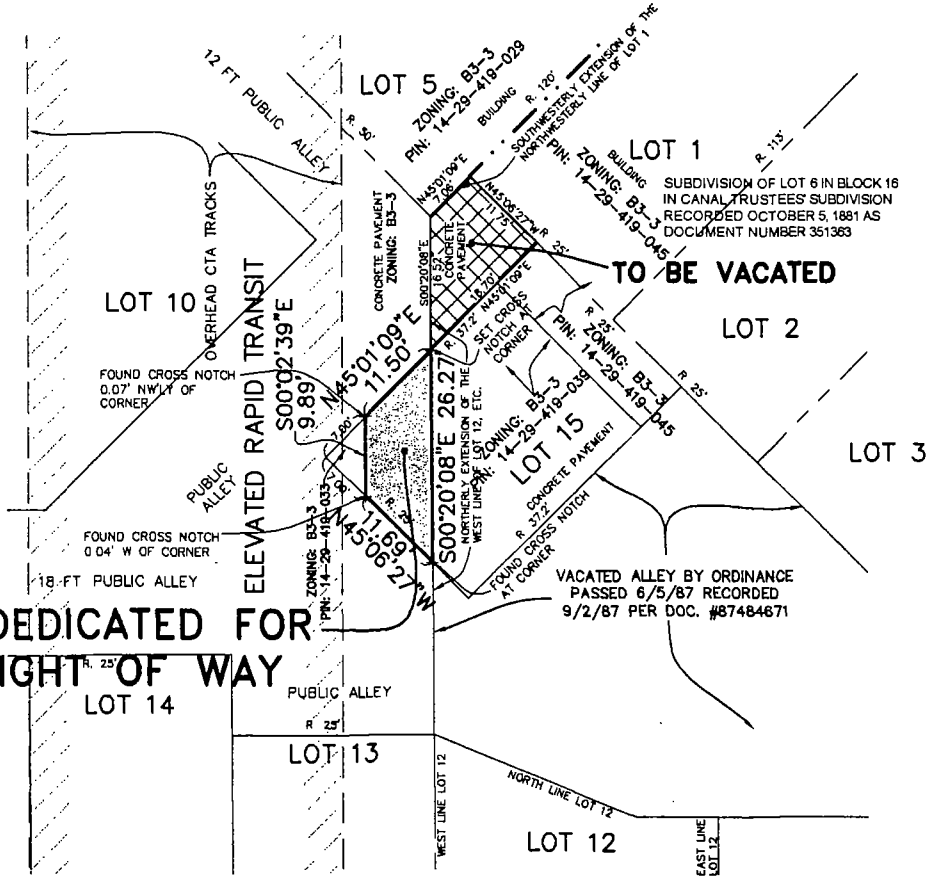

CDOT #29-43-15-3736

REVISED: APRIL 5, 2016 PER #2016-22297

ORDERED BY: BAKER DEVELOPMENT CORP		CHECKED:	DRAWN: RJT
ADDRESS: 2532-2550 NORTH LINCOLN AVE (LINCOLN CENTER)			
GREMLEY & BIEDERMANN, A Division of PLCS, CORPORATION LICENSE NO. 184-003333 EXPIRES 4-30-2017 PROFESSIONAL LAND SURVEYORS 4505 NORTH ELSTON AVENUE, CHICAGO, IL 60630 TELEPHONE: (773) 685-8102 FAX: (773) 286-4184 EMAIL: INFO@PLCS-SURVEY.COM			
ORDER NO: 2015-21737-001	DATE: NOVEMBER 17, 2015 SCALE: 1 INCH = 15 FEET		PAGE NO: 1 OF 3

G:\CAD\2015\2015-21281\2015-21737-001.dwg

RESERVED FOR THE COOK COUNTY RECORDER OF DEEDS

LEGEND
- HEREBY DEDICATED
- TO BE VACATED
- CHICAGO RAPID TRANSIT CO.
- OVERHEAD CTA TRACKS
- LINE BETWEEN SUBDIVISIONS
- UNDERLYING LOTS
- RECORD LINES

AFFECTED PINS:
14-29-419-039 LOT 15

SURVEY NOTES:
SEE PAGE 2 FOR ADDITIONAL NOTES.

SEE PAGE 3 FOR CERTIFICATIONS

MONUMENTATION WAS SET OR FOUND FOR THE PREPARATION OF THIS PLAT OF VACATION.

ALL DIMENSIONS SHOWN ON THIS PAGE ARE MEASURED DISTANCES UNLESS OTHERWISE NOTED

EXHIBIT "A"

PLAT OF DEDICATION

"A"
Subdivision of Block 16 in Canal Trustees Subdivision of the East 1/2 of Section 29-40-14. Book 167 Page 19.

"B"
Subdivision of Lot 6 in the Subdivision of Block 16 in Canal Trustees Subdivision of the East 1/2 of Section 29-40-14. Book 16 Page 33.
Rec Oct. 5, 1881 Doc. #351363

"C"
Vacated by Ordinance passed June 5, 1987.
Rec Sept. 2, 1987 Doc #87484671

SURVEY NOTES:

Note R & M denotes Record and Measured distances respectively.

Distances are marked in feet and decimal parts thereof. Compare all points BEFORE building by same and at once report any differences BEFORE damage is done.

For easements, building lines and other restrictions not shown on survey plat refer to your abstract, deed, contract, title policy and local building line regulations.

NO dimensions shall be assumed by scale measurement upon this plat.

Improvements have been omitted at the client's request.

Unless otherwise noted hereon the Bearing Basis, Elevation Datum and Coordinate Datum if used is ASSUMED

COPYRIGHT GREMLEY & BIEDERMANN, INC 2015 "All Rights Reserved"

ALL DIMENSIONS SHOWN ON THIS PAGE ARE RECORD DISTANCES UNLESS OTHERWISE NOTED.

CDOT #29-43-15-3736

REVISED: APRIL 5, 2016 PER #2016-22297

ORDERED BY: BAKER DEVELOPMENT CORP		CHECKED:	DRAWN: RJT
ADDRESS: 2518-2536 NORTH LINCOLN AVE (LINCOLN CENTER)			
GREMLEY & BIEDERMANN, A Division of PLCS, CORPORATION LICENSE NO. 184-005332 EXPIRES 4-30-2017 PROFESSIONAL LAND SURVEYORS 4505 NORTH ELSTON AVENUE, CHICAGO, IL 60630 TELEPHONE: (773) 685-6102 FAX: (773) 286-4184 EMAIL: INFO@PLCS-SURVEY.COM			
ORDER NO: 2015-21737-001	DATE: NOVEMBER 17, 2015	SCALE: 1 INCH = 80 FEET	PAGE NO: 2 OF 3

G:\CAD\2015\2015-21281\2015-21737-001.dwg

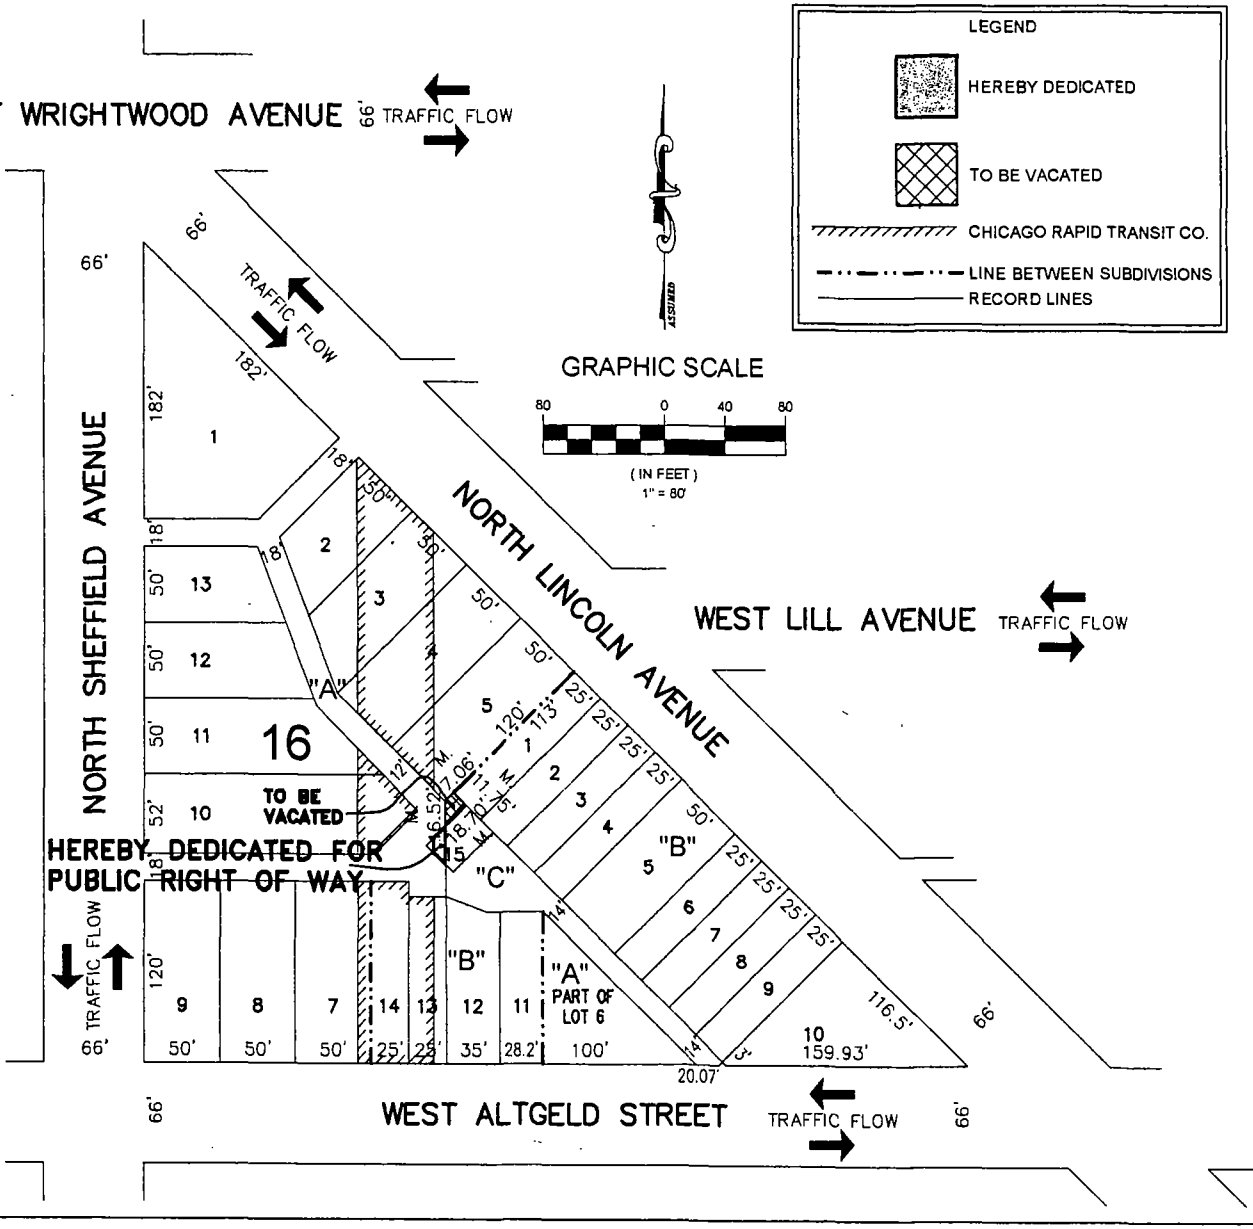


EXHIBIT "A"

PLAT OF DEDICATION

CITY - DEPT. OF FINANCE

COOK CO.

C.D.O.T.

SURVEY PREPARED FOR AND MAIL TO.

BAKER DEVELOPMENT CORP
1156 W ARMITAGE
CHICAGO, ILLINOIS 60614

CDOT #29-43-15-3736

REVISED: APRIL 5, 2016 PER #2016-22297

April 6, 2016

ORDERED BY	BAKER DEVELOPMENT CORP	CHECKED	DRAWN: RJT
ADDRESS	2548-2536 NORTH LINCOLN AVE (LINCOLN CENTER)		

GREMLEY & BIEDERMANN
A Division of PLCS, CORPORATION
License No. 184-005312 EXPIRES 4-30-2017
PROFESSIONAL LAND SURVEYORS
4505 North Elston Avenue, Chicago, IL 60630
Telephone (773) 685-5122 Fax (773) 285-4184 Email: info@plcs-survey.com

ORDER NO. 2015-21737-001	DATE: NOVEMBER 17, 2015 SCALE 1 Inch = Feet	PAGE NO. 3 OF 3

G:\CAD\2015\2015-21201\2015-21737-001.dwg

OWNER CERTIFICATE
State of Illinois)
County of Cook)ss

_____, does hereby certify that it is the owner of the property described hereon and that it has caused the said property to be surveyed for the purpose of dedicating public right of way/street(s)/alley(s) as shown and depicted on plat hereon in witness thereof said _____, has caused this certificate to be signed by its duly authorized managing member on its behalf on this _____ day of _____A.D 20__.

By:
_____

State of Illinois)
County of Cook)ss

I, _____, a notary public in and for the county in the state aforesaid, do hereby certify that _____ is personally known to me to be the same person whose name is subscribed to the foregoing instrument, appeared before me this day in person and acknowledged that he signed and delivered the same instrument as his own free and voluntary act, as owner of the property, for the uses and purposes therein set forth. Given under my hand and notarial seal this _____day of_____ A.D.20__.

_____
Notary Public

State of Illinois)
County of Cook)ss

We, GREMLEY & BIEDERMANN, INC. hereby certify that we have surveyed the above descnbed property and that the plat hereon drawn is a correct representation of said survey corrected to a temperature of 62° Fahrenheit.

Field measurements completed on SEPTEMBER 9, 2015.

Signed on APRIL 5, 2016.
This professional service conforms to the current Illinois minimum standards for a boundary survey

By:
_____

BRIAN S. STOUT
PROFESSIONAL LAND SURVEYOR
STATE OF ILLINOIS
CHICAGO, ILLINOIS

Professional Illinois Land Surveyor No. 3584
My license expires November 30, 2016

EXHIBIT "B"

PLAT OF VACATION


THAT PART OF A NORTHEASTERLY-SOUTHWESTERLY 11.75 FOOT WIDE PUBLIC ALLEY LYING NORTHWESTERLY AND ADJOINING THAT PART OF THE NORTHWESTERLY LINE OF LOT 15; LYING SOUTHWESTERLY AND ADJOINING THAT PART OF THE SOUTHWESTERLY LINE OF LOT 1; LYING SOUTHEASTERLY AND ADJOINING THE SOUTHWESTERLY EXTENSION OF THE NORTHWESTERLY LINE OF AFORESAID LOT 1, AND LYING EAST OF AND ADJOINING THE NORTHERLY EXTENSION OF THE WEST LINE OF LOT 12, ALL INCLUSIVE, IN THE SUBDIVISION OF LOT 6 IN BLOCK 16 IN CANAL TRUSTEES' SUBDIVISION OF THE EAST 1/2 OF SECTION 29, TOWNSHIP 40 NORTH, RANGE 14, EAST OF THE THIRD PRINCIPAL MERIDIAN, RECORDED OCTOBER 5, 1881 IN BOOK 16 PAGE 33 AS DOCUMENT NUMBER 351363, IN COOK COUNTY, ILLINOIS, SAID ABOVE PARCEL CONTAINING 151 SQUARE FEET OR 0.0035 ACRES, MORE OR LESS.

RESERVED FOR THE COOK COUNTY RECORDER OF DEEDS

GRAPHIC SCALE

15 0 7.5 15

(IN FEET)
1" = 15'

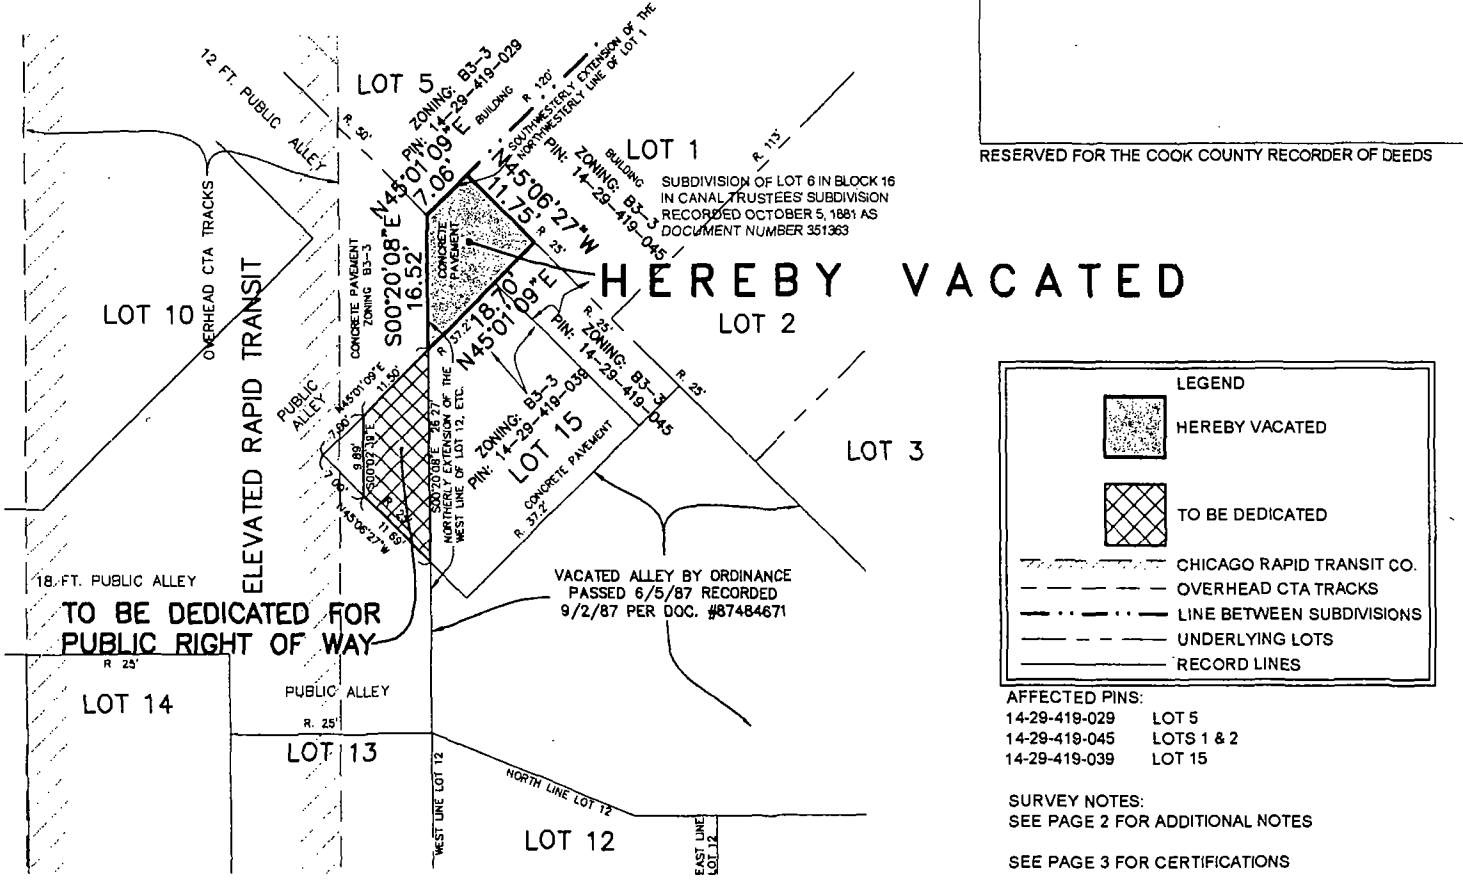

LEGEND

- HEREBY VACATED
- TO BE DEDICATED
- CHICAGO RAPID TRANSIT CO.
- OVERHEAD CTA TRACKS
- LINE BETWEEN SUBDIVISIONS
- UNDERLYING LOTS
- RECORD LINES

AFFECTED PINS:

14-29-419-029	LOT 5
14-29-419-045	LOTS 1 & 2
14-29-419-039	LOT 15

SURVEY NOTES:
SEE PAGE 2 FOR ADDITIONAL NOTES

SEE PAGE 3 FOR CERTIFICATIONS

NO MONUMENTATION WAS SET OR FOUND FOR THE PREPARATION OF THIS PLAT OF VACATION.

ALL DIMENSIONS SHOWN ON THIS PAGE ARE MEASURED DISTANCES UNLESS OTHERWISE NOTED.

SURVEY PREPARED FOR AND MAIL TO:

BAKER DEVELOPMENT CORP
1156 W. ARMITAGE
CHICAGO, ILLINOIS 60614

April 6, 2016

CDOT #29-43-15-3736

REVISED APRIL 5, 2016 PER #2016-22297
REVISED NOVEMBER 17, 2015 PER #2015-21737

ORDERED BY: BAKER DEVELOPMENT CORP
ADDRESS: 2510-2536 NORTH LINCOLN AVE (LINCOLN CENTER)
CHECKED: RJT DRAWN:

GREMLEY & BIEDERMANN
A Division of PLCS, CORPORATION
LICENSE NO. 184-005332 EXPIRES 4-30-2017
PROFESSIONAL LAND SURVEYORS
4505 NORTH ELSTON AVENUE, CHICAGO, IL 60630
TELEPHONE: (773) 583-5100 FAX: (773) 286-4184 EMAIL: INFO@PLCS-SURVEY.COM

ORDER NO. 2015-21370-001
DATE: NOVEMBER 17, 2015
SCALE: 1 INCH = 15 FEET
PAGE NO. 1 OF 3

G:\CAD\2015\2015-21281\2015-21370-001.dwg

EXHIBIT "B"

PLAT OF VACATION

"A"
Subdivision of Block 16 in Canal Trustees Subdivision of the East 1/2 of Section 29-40-14. Book 167 Page 19

"B"
Subdivision of Lot 6 in the Subdivision of Block 16 in Canal Trustees Subdivision of the East 1/2 of Section 29-40-14. Book 16 Page 33.
Rec. Oct. 5, 1881 Doc. #351363

"C"
Vacated by Ordinance passed June 5, 1987.
Rec. Sept. 2, 1987 Doc. #87484671

SURVEY NOTES

Note R. & M. denotes Record and Measured distances respectively.

Distances are marked in feet and decimal parts thereof. Compare all points BEFORE building by same and at once report any differences BEFORE damage is done.

For easements, building lines and other restrictions not shown on survey plat refer to your abstract, deed, contract, title policy and local building line regulations.

NO dimensions shall be assumed by scale measurement upon this plat.

Monumentation or witness points were not set at the clients request

Improvements have been omitted at the client's request

Unless otherwise noted hereon the Bearing Basis, Elevation Datum and Coordinate Datum if used is ASSUMED

COPYRIGHT GREMLEY & BIEDERMANN, INC. 2015 "All Rights Reserved"

ALL DIMENSIONS SHOWN ON THIS PAGE ARE RECORD DISTANCES UNLESS OTHERWISE NOTED.

CDOT #29-43-15-3736

REVISED. APRIL 5, 2016 PER #2016-22297
REVISED: NOVEMBER 17, 2015 PER #2015-21737

April 6, 2016

ORDERED BY: BAKER DEVELOPMENT CORP | CHECKED: | DRAWN: RJT
ADDRESS: 2518-2536 NORTH LINCOLN AVE (LINCOLN CENTER)

GREMLEY & BIEDERMANN
A Division of PLCS, CORPORATION
LICENSE NO. 184-005332 EXPIRES 4-30-2017
PROFESSIONAL LAND SURVEYORS
4505 NORTH ELSTON AVENUE, CHICAGO, IL 60630
TELEPHONE: (773) 685-5102 FAX: (773) 286-4184 EMAIL: INFO@PLCS-SURVEY.COM

ORDER NO: 2015-21370-001 | DATE: NOVEMBER 17, 2015 | SCALE: 1 Inch = 80 Feet | PAGE NO: 2 OF 3

C:\CAD\2015\2015-21251\2015-21370-001.dwg

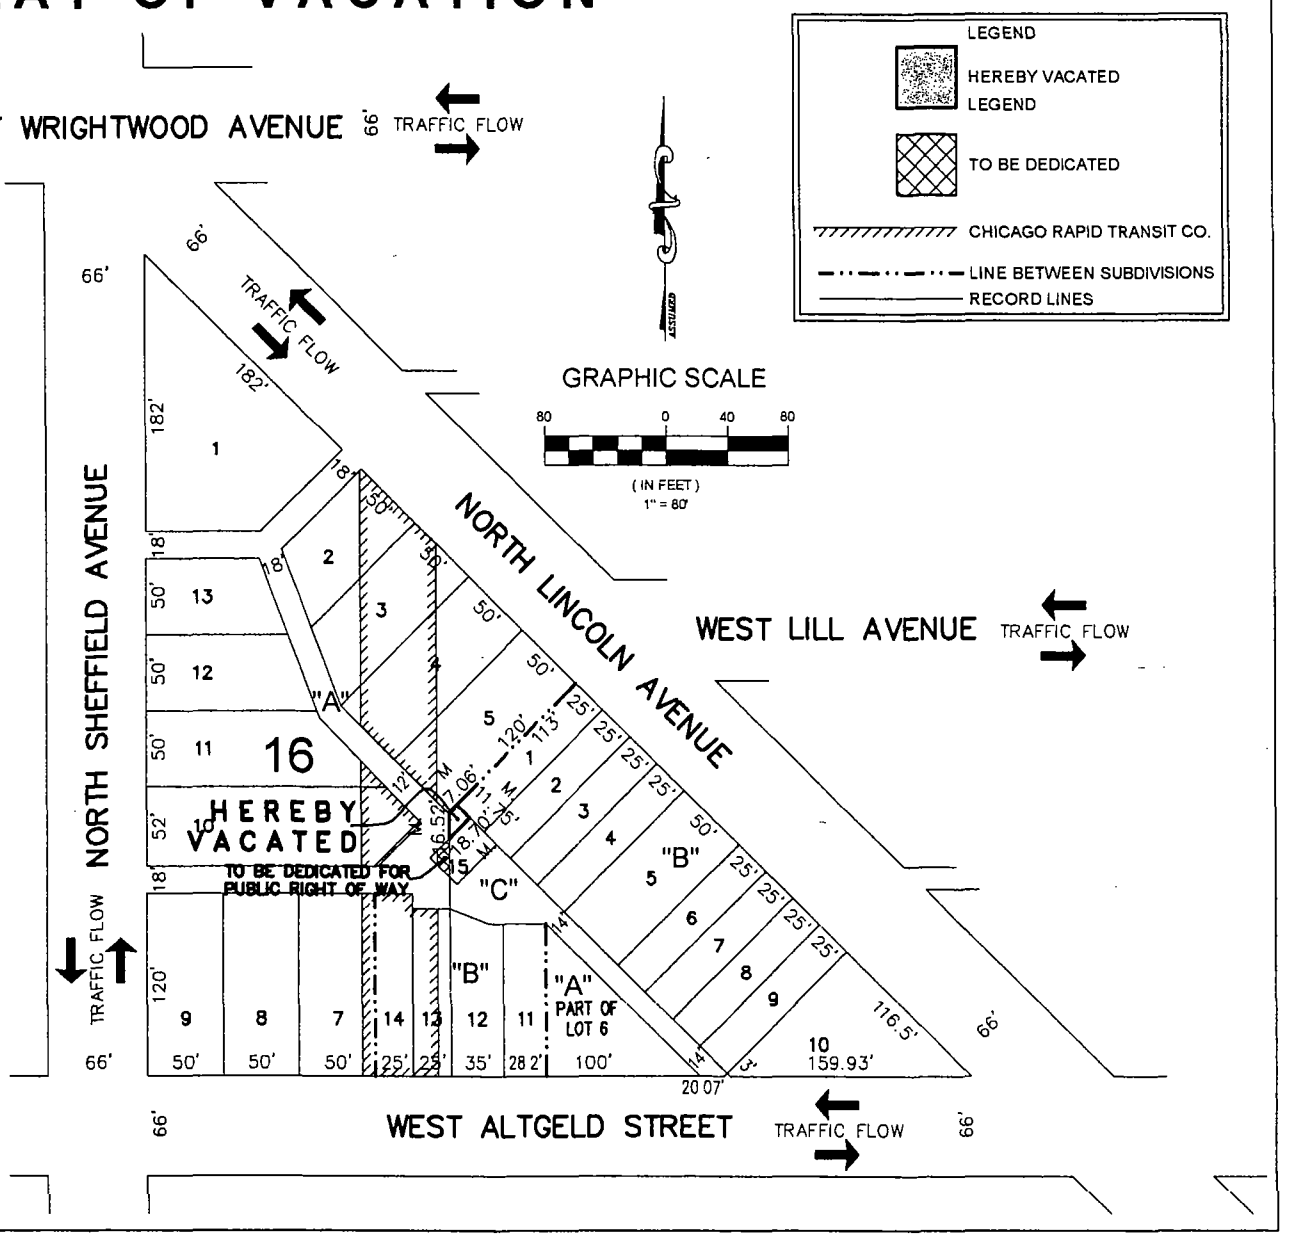


EXHIBIT "B"

PLAT OF VACATION

CITY - DEPT. OF FINANCE

SURVEY PREPARED FOR AND MAIL TO

BAKER DEVELOPMENT CORP
1156 W. ARMITAGE
CHICAGO, ILLINOIS 60614

COOK CO.

C.D.O.T.

APRIL 6, 2016

CDOT #29-43-15-3736

REVISED: APRIL 5, 2016 PER #2016-22297
REVISED: NOVEMBER 17, 2015 PER #2015-21737

ORDERED BY	BAKER DEVELOPMENT CORP	CHECKED	DRAWN
ADDRESS	2518-2536 NORTH LINCOLN AVE (LINCOLN CENTER)		RJT

GREMLEY & BIEDERMANN
A Division of PLCS, Corporation
License No. 184-005532 EXPIRES 4-30-2017
Professional Land Surveyors
1525 North Elston Avenue, Chicago, IL 60642
Telephone (773) 685-5102 Fax (773) 280-4781 Email: info@plcs-survey.com

ORDER NO.	DATE	PAGE NO.
2015-21370-001	NOVEMBER 17, 2015	3 OF 3
	SCALE 1 INCH = Feet	

G:\CAD\2015\2015-21261\2015-21370-001.dwg

State of Illinois)
County of Cook)ss

We, GREMLEY & BIEDERMANN, INC. hereby certify that we have surveyed the above described property and that the plat hereon drawn is a correct representation of said survey corrected to a temperature of 62° Fahrenheit.

Field measurements completed on SEPTEMBER 9, 2015.
This professional service conforms to the current Illinois minimum standards for a boundary survey.

Signed on APRIL 5, 2016.

By:

BRIAN S. STORY
NO. 3584
PROFESSIONAL LAND SURVEYOR
STATE OF ILLINOIS
CHICAGO, ILLINOIS

Professional Illinois Land Surveyor No. 3584
My license expires November 30, 2016

EXHIBIT C

CONSENT TO VACATION

(attach proof of ownership--title, deed etc.)

I. The undersigned, represents that he/she is the (check one)

X owner
_____ beneficiary
_____ the duly authorized agent of the owner / beneficiary (CIRCLE ONE) described below:

Name of owner / beneficiary: Apollo Theater Chicago LLC

Name of company (if applicable): _____

Mailing Address: 1625 N. Damen Ave, Chicago zip: 60647

Telephone number: (773) 935-9336

If agent's address is different from the owner / beneficiary, complete the following:

Name of company: _____ tel:(____)_____

Mailing Address: _____ zip:_____

II. Property for which consent is being given (insert common street address(es)):
2540 N. Lincoln Ave, Chicago, IL 60647

with the *Permanent Index Number(s): (PIN #) 14-29-419-029-0000

(PIN #)_____

(PIN #)_____

III. As the owner / beneficiary / duly authorized agent of the property described above, I give consent to the vacation of the public right-of-way described as:

TO BE PROVIDED BY THE VACATION APPLICANT-- (insert common language description of vacation):

Alley space comprising approximately 400 sq. ft west of N. Lincoln, north of West Altgeld, & east of Sheffield Ave just west of property at 2518-36 N. Lincoln Ave

The undersigned agrees to hold harmless and waive all claims for damages or compensation against the City of Chicago, arising from such vacation:

signed [signature] date 12/11/15 printed Rob Kolson

signed_____ date_____ printed_____

Notary Public
signed Carol Lynn Whittaker date 12/11/15 printed Carol Lynn Whittaker

* PIN's are 14 digit numbers that usually take the form of 12-34-567-890-0000. The PIN is a unique number for each property and can be found on property tax bills relating to the specific property.

OFFICIAL SEAL
CAROL LYNN WHITTAKER
Notary Public - State of Illinois
My Commission Expires Jun 23, 2017

CITY OF CHICAGO
ECONOMIC DISCLOSURE STATEMENT
AND AFFIDAVIT

SECTION I -- GENERAL INFORMATION

A. Legal name of the Disclosing Party submitting this EDS. Include d/b/a/ if applicable:

Baker Lincoln HRD, LLC

Check ONE of the following three boxes:

Indicate whether the Disclosing Party submitting this EDS is:

1. [X] the Applicant
   OR
2. [ ] a legal entity holding a direct or indirect interest in the Applicant. State the legal name of the Applicant in which the Disclosing Party holds an interest: _____
   OR
3. [ ] a legal entity with a right of control (see Section II.B.1.) State the legal name of the entity in which the Disclosing Party holds a right of control: _____

B. Business address of the Disclosing Party: 1156 W. Armitage Avenue
Chicago IL 60614

C. Telephone: (312) 636-6937 Fax: (312) 253-4440 Email: rolando@acostaezgur.com

D. Name of contact person: Rolando R. Acosta

E. Federal Employer Identification No. (if you have one): _____

F. Brief description of contract, transaction or other undertaking (referred to below as the "Matter") to which this EDS pertains. (Include project number and location of property, if applicable):

Alley vacation and dedication to the rear of property located at 2518-2536 N. Lincoln Avenue, Chicago IL.

G. Which City agency or department is requesting this EDS? DPD

If the Matter is a contract being handled by the City's Department of Procurement Services, please complete the following:

Specification # _____ and Contract # _____

SECTION II -- DISCLOSURE OF OWNERSHIP INTERESTS

A. NATURE OF THE DISCLOSING PARTY

1. Indicate the nature of the Disclosing Party:

[ ] Person
[ ] Publicly registered business corporation
[ ] Privately held business corporation
[ ] Sole proprietorship
[ ] General partnership
[ ] Limited partnership
[ ] Trust
[X] Limited liability company
[ ] Limited liability partnership
[ ] Joint venture
[ ] Not-for-profit corporation
(Is the not-for-profit corporation also a 501(c)(3))?
[ ] Yes [ ] No
[ ] Other (please specify)

2. For legal entities, the state (or foreign country) of incorporation or organization, if applicable:

Illinois

3. For legal entities not organized in the State of Illinois: Has the organization registered to do business in the State of Illinois as a foreign entity?

[ ] Yes [ ] No [X] N/A

B. IF THE DISCLOSING PARTY IS A LEGAL ENTITY:

1. List below the full names and titles of all executive officers and all directors of the entity. **NOTE:** For not-for-profit corporations, also list below all members, if any, which are legal entities. If there are no such members, write "no members." For trusts, estates or other similar entities, list below the legal titleholder(s).

If the entity is a general partnership, limited partnership, limited liability company, limited liability partnership or joint venture, list below the name and title of each general partner, managing member, manager or any other person or entity that controls the day-to-day management of the Disclosing Party. **NOTE**: Each legal entity listed below must submit an EDS on its own behalf.

Name	Title
Baker Development Corporation	Manager

2. Please provide the following information concerning each person or entity having a direct or indirect beneficial interest (including ownership) in excess of 7.5% of the Disclosing Party. Examples of such an interest include shares in a corporation, partnership interest in a partnership or joint venture,

interest of a member or manager in a limited liability company, or interest of a beneficiary of a trust, estate or other similar entity. If none, state "None." **NOTE**: Pursuant to Section 2-154-030 of the Municipal Code of Chicago ("Municipal Code"), the City may require any such additional information from any applicant which is reasonably intended to achieve full disclosure.

Name	Business Address	Percentage Interest in the Disclosing Party
Warren H. Baker	1156 W. Armitage Avenue Chicago IL 60614	10.80%
Savi Lincoln, LLC	1156 W. Armitage Avenue Chicago IL 60614	10.80%
Steven Korol	1156 W. Armitage Avenue Chicago IL 60614	12.60%
Warren H. Baker Trust dated 12/03/02	1156 W. Armitage Avenue Chicago IL 60614	39.99%
Savi Investment Group, LLC	1156 W. Armitage Avenue Chicago IL 60614	10.88%

SECTION III -- BUSINESS RELATIONSHIPS WITH CITY ELECTED OFFICIALS

Has the Disclosing Party had a "business relationship," as defined in Chapter 2-156 of the Municipal Code, with any City elected official in the 12 months before the date this EDS is signed?

[ ] Yes [X] No

If yes, please identify below the name(s) of such City elected official(s) and describe such relationship(s):

SECTION IV -- DISCLOSURE OF SUBCONTRACTORS AND OTHER RETAINED PARTIES

The Disclosing Party must disclose the name and business address of each subcontractor, attorney, lobbyist, accountant, consultant and any other person or entity whom the Disclosing Party has retained or expects to retain in connection with the Matter, as well as the nature of the relationship, and the total amount of the fees paid or estimated to be paid. The Disclosing Party is not required to disclose employees who are paid solely through the Disclosing Party's regular payroll.

"Lobbyist" means any person or entity who undertakes to influence any legislative or administrative action on behalf of any person or entity other than: (1) a not-for-profit entity, on an unpaid basis, or (2) himself. "Lobbyist" also means any person or entity any part of whose duties as an employee of another includes undertaking to influence any legislative or administrative action.

If the Disclosing Party is uncertain whether a disclosure is required under this Section, the Disclosing Party must either ask the City whether disclosure is required or make the disclosure.

Name (indicate whether retained or anticipated to be retained)	Business Address	Relationship to Disclosing Party (subcontractor, attorney, lobbyist, etc.)	Fees (indicate whether paid or estimated.) **NOTE:** "hourly rate" or "t.b.d." is not an acceptable response.
Rolando R. Acosta, Retained	1030 W. Chicago Ave #300 60642	Attorney	$15,000 (est)

(Add sheets if necessary)

☐ Check here if the Disclosing Party has not retained, nor expects to retain, any such persons or entities.

SECTION V -- CERTIFICATIONS

A. COURT-ORDERED CHILD SUPPORT COMPLIANCE

Under Municipal Code Section 2-92-415, substantial owners of business entities that contract with the City must remain in compliance with their child support obligations throughout the contract's term.

Has any person who directly or indirectly owns 10% or more of the Disclosing Party been declared in arrearage on any child support obligations by any Illinois court of competent jurisdiction?

☐ Yes ☒ No ☐ No person directly or indirectly owns 10% or more of the Disclosing Party.

If "Yes," has the person entered into a court-approved agreement for payment of all support owed and is the person in compliance with that agreement?

☐ Yes ☐ No

B. FURTHER CERTIFICATIONS

1. Pursuant to Municipal Code Chapter 1-23, Article I ("Article I")(which the Applicant should consult for defined terms (e.g., "doing business") and legal requirements), if the Disclosing Party submitting this EDS is the Applicant and is doing business with the City, then the Disclosing Party certifies as follows: (i) neither the Applicant nor any controlling person is currently indicted or charged with, or has admitted guilt of, or has ever been convicted of, or placed under supervision for, any criminal offense involving actual, attempted, or conspiracy to commit bribery, theft, fraud, forgery, perjury, dishonesty or deceit against an officer or employee of the City or any sister agency; and (ii) the Applicant understands and acknowledges that compliance with Article I is a continuing requirement for doing business with the City. NOTE: If Article I applies to the Applicant, the permanent compliance timeframe in Article I supersedes some five-year compliance timeframes in certifications 2 and 3 below.

2. The Disclosing Party and, if the Disclosing Party is a legal entity, all of those persons or entities identified in Section II.B.1. of this EDS:

a. are not presently debarred, suspended, proposed for debarment, declared ineligible or voluntarily excluded from any transactions by any federal, state or local unit of government;

b. have not, within a five-year period preceding the date of this EDS, been convicted of a criminal offense, adjudged guilty, or had a civil judgment rendered against them in connection with: obtaining, attempting to obtain, or performing a public (federal, state or local) transaction or contract under a public transaction; a violation of federal or state antitrust statutes; fraud; embezzlement; theft; forgery; bribery; falsification or destruction of records; making false statements; or receiving stolen property;

c. are not presently indicted for, or criminally or civilly charged by, a governmental entity (federal, state or local) with committing any of the offenses set forth in clause B.2.b. of this Section V;

d. have not, within a five-year period preceding the date of this EDS, had one or more public transactions (federal, state or local) terminated for cause or default; and

e. have not, within a five-year period preceding the date of this EDS, been convicted, adjudged guilty, or found liable in a civil proceeding, or in any criminal or civil action, including actions concerning environmental violations, instituted by the City or by the federal government, any state, or any other unit of local government.

3. The certifications in subparts 3, 4 and 5 concern:

• the Disclosing Party;
• any "Contractor" (meaning any contractor or subcontractor used by the Disclosing Party in connection with the Matter, including but not limited to all persons or legal entities disclosed under Section IV, "Disclosure of Subcontractors and Other Retained Parties");
• any "Affiliated Entity" (meaning a person or entity that, directly or indirectly: controls the Disclosing Party, is controlled by the Disclosing Party, or is, with the Disclosing Party, under common control of another person or entity. Indicia of control include, without limitation: interlocking management or ownership; identity of interests among family members, shared facilities and equipment; common use of employees; or organization of a business entity following the ineligibility of a business entity to do business with federal or state or local government, including the City, using substantially the same management, ownership, or principals as the ineligible entity); with respect to Contractors, the term Affiliated Entity means a person or entity that directly or indirectly controls the Contractor, is controlled by it, or, with the Contractor, is under common control of another person or entity;
• any responsible official of the Disclosing Party, any Contractor or any Affiliated Entity or any other official, agent or employee of the Disclosing Party, any Contractor or any Affiliated Entity, acting pursuant to the direction or authorization of a responsible official of the Disclosing Party, any Contractor or any Affiliated Entity (collectively "Agents").

Neither the Disclosing Party, nor any Contractor, nor any Affiliated Entity of either the Disclosing Party or any Contractor nor any Agents have, during the five years before the date this EDS is signed, or, with respect to a Contractor, an Affiliated Entity, or an Affiliated Entity of a Contractor during the five years before the date of such Contractor's or Affiliated Entity's contract or engagement in connection with the Matter:

a. bribed or attempted to bribe, or been convicted or adjudged guilty of bribery or attempting to bribe, a public officer or employee of the City, the State of Illinois, or any agency of the federal government or of any state or local government in the United States of America, in that officer's or employee's official capacity;

b. agreed or colluded with other bidders or prospective bidders, or been a party to any such agreement, or been convicted or adjudged guilty of agreement or collusion among bidders or prospective bidders, in restraint of freedom of competition by agreement to bid a fixed price or otherwise; or

c. made an admission of such conduct described in a. or b. above that is a matter of record, but have not been prosecuted for such conduct; or

d. violated the provisions of Municipal Code Section 2-92-610 (Living Wage Ordinance).

4. Neither the Disclosing Party, Affiliated Entity or Contractor, or any of their employees, officials, agents or partners, is barred from contracting with any unit of state or local government as a result of engaging in or being convicted of (1) bid-rigging in violation of 720 ILCS 5/33E-3; (2) bid-rotating in violation of 720 ILCS 5/33E-4; or (3) any similar offense of any state or of the United States of America that contains the same elements as the offense of bid-rigging or bid-rotating.

5. Neither the Disclosing Party nor any Affiliated Entity is listed on any of the following lists maintained by the Office of Foreign Assets Control of the U.S. Department of the Treasury or the Bureau of Industry and Security of the U.S. Department of Commerce or their successors: the Specially Designated Nationals List, the Denied Persons List, the Unverified List, the Entity List and the Debarred List.

6. The Disclosing Party understands and shall comply with the applicable requirements of Chapters 2-55 (Legislative Inspector General), 2-56 (Inspector General) and 2-156 (Governmental Ethics) of the Municipal Code.

7. If the Disclosing Party is unable to certify to any of the above statements in this Part B (Further Certifications), the Disclosing Party must explain below:

_____

_____

_____

_____

If the letters "NA," the word "None," or no response appears on the lines above, it will be conclusively presumed that the Disclosing Party certified to the above statements.

8. To the best of the Disclosing Party's knowledge after reasonable inquiry, the following is a complete list of all current employees of the Disclosing Party who were, at any time during the 12-month period preceding the execution date of this EDS, an employee, or elected or appointed official, of the City of Chicago (if none, indicate with "N/A" or "none").

None.

9. To the best of the Disclosing Party's knowledge after reasonable inquiry, the following is a complete list of all gifts that the Disclosing Party has given or caused to be given, at any time during the 12-month period preceding the execution date of this EDS, to an employee, or elected or appointed official, of the City of Chicago. For purposes of this statement, a "gift" does not include: (i) anything made generally available to City employees or to the general public, or (ii) food or drink provided in the course of official City business and having a retail value of less than $20 per recipient (if none, indicate with "N/A" or "none"). As to any gift listed below, please also list the name of the City recipient.

None.

C. CERTIFICATION OF STATUS AS FINANCIAL INSTITUTION

1. The Disclosing Party certifies that the Disclosing Party (check one)

[ ] is [X] is not

a "financial institution" as defined in Section 2-32-455(b) of the Municipal Code.

2. If the Disclosing Party IS a financial institution, then the Disclosing Party pledges:

"We are not and will not become a predatory lender as defined in Chapter 2-32 of the Municipal Code. We further pledge that none of our affiliates is, and none of them will become, a predatory lender as defined in Chapter 2-32 of the Municipal Code. We understand that becoming a predatory lender or becoming an affiliate of a predatory lender may result in the loss of the privilege of doing business with the City."

If the Disclosing Party is unable to make this pledge because it or any of its affiliates (as defined in Section 2-32-455(b) of the Municipal Code) is a predatory lender within the meaning of Chapter 2-32 of the Municipal Code, explain here (attach additional pages if necessary):

If the letters "NA," the word "None," or no response appears on the lines above, it will be conclusively presumed that the Disclosing Party certified to the above statements.

D. CERTIFICATION REGARDING INTEREST IN CITY BUSINESS

Any words or terms that are defined in Chapter 2-156 of the Municipal Code have the same meanings when used in this Part D.

1. In accordance with Section 2-156-110 of the Municipal Code: Does any official or employee of the City have a financial interest in his or her own name or in the name of any other person or entity in the Matter?

☐ Yes ☒ No

NOTE: If you checked "Yes" to Item D.1., proceed to Items D.2. and D.3. If you checked "No" to Item D.1., proceed to Part E.

2. Unless sold pursuant to a process of competitive bidding, or otherwise permitted, no City elected official or employee shall have a financial interest in his or her own name or in the name of any other person or entity in the purchase of any property that (i) belongs to the City, or (ii) is sold for taxes or assessments, or (iii) is sold by virtue of legal process at the suit of the City (collectively, "City Property Sale"). Compensation for property taken pursuant to the City's eminent domain power does not constitute a financial interest within the meaning of this Part D.

Does the Matter involve a City Property Sale?

☐ Yes ☐ No

3. If you checked "Yes" to Item D.1., provide the names and business addresses of the City officials or employees having such interest and identify the nature of such interest:

Name	Business Address	Nature of Interest

4. The Disclosing Party further certifies that no prohibited financial interest in the Matter will be acquired by any City official or employee.

E. CERTIFICATION REGARDING SLAVERY ERA BUSINESS

Please check either 1. or 2. below. If the Disclosing Party checks 2., the Disclosing Party must disclose below or in an attachment to this EDS all information required by paragraph 2. Failure to

comply with these disclosure requirements may make any contract entered into with the City in connection with the Matter voidable by the City.

X 1. The Disclosing Party verifies that the Disclosing Party has searched any and all records of the Disclosing Party and any and all predecessor entities regarding records of investments or profits from slavery or slaveholder insurance policies during the slavery era (including insurance policies issued to slaveholders that provided coverage for damage to or injury or death of their slaves), and the Disclosing Party has found no such records.

____2. The Disclosing Party verifies that, as a result of conducting the search in step 1 above, the Disclosing Party has found records of investments or profits from slavery or slaveholder insurance policies. The Disclosing Party verifies that the following constitutes full disclosure of all such records, including the names of any and all slaves or slaveholders described in those records:

_____

_____

_____

_____

SECTION VI -- CERTIFICATIONS FOR FEDERALLY FUNDED MATTERS

NOTE: If the Matter is federally funded, complete this Section VI. **If the Matter is not federally funded**, proceed to Section VII. For purposes of this Section VI, tax credits allocated by the City and proceeds of debt obligations of the City are not federal funding.

A. CERTIFICATION REGARDING LOBBYING

1. List below the names of all persons or entities registered under the federal Lobbying Disclosure Act of 1995 who have made lobbying contacts on behalf of the Disclosing Party with respect to the Matter: (Add sheets if necessary):

_____

N/A

_____

_____

(If no explanation appears or begins on the lines above, or if the letters "NA" or if the word "None" appear, it will be conclusively presumed that the Disclosing Party means that NO persons or entities registered under the Lobbying Disclosure Act of 1995 have made lobbying contacts on behalf of the Disclosing Party with respect to the Matter.)

2. The Disclosing Party has not spent and will not expend any federally appropriated funds to pay any person or entity listed in Paragraph A.1. above for his or her lobbying activities or to pay any person or entity to influence or attempt to influence an officer or employee of any agency, as defined by applicable federal law, a member of Congress, an officer or employee of Congress, or an employee of a member of Congress, in connection with the award of any federally funded contract, making any federally funded grant or loan, entering into any cooperative agreement, or to extend, continue, renew, amend, or modify any federally funded contract, grant, loan, or cooperative agreement.

3. The Disclosing Party will submit an updated certification at the end of each calendar quarter in which there occurs any event that materially affects the accuracy of the statements and information set forth in paragraphs A.1. and A.2. above.

4. The Disclosing Party certifies that either: (i) it is not an organization described in section 501(c)(4) of the Internal Revenue Code of 1986; or (ii) it is an organization described in section 501(c)(4) of the Internal Revenue Code of 1986 but has not engaged and will not engage in "Lobbying Activities".

5. If the Disclosing Party is the Applicant, the Disclosing Party must obtain certifications equal in form and substance to paragraphs A.1. through A.4. above from all subcontractors before it awards any subcontract and the Disclosing Party must maintain all such subcontractors' certifications for the duration of the Matter and must make such certifications promptly available to the City upon request.

B. CERTIFICATION REGARDING EQUAL EMPLOYMENT OPPORTUNITY

If the Matter is federally funded, federal regulations require the Applicant and all proposed subcontractors to submit the following information with their bids or in writing at the outset of negotiations.

Is the Disclosing Party the Applicant?

[ ] Yes [ ] No

If "Yes," answer the three questions below:

1. Have you developed and do you have on file affirmative action programs pursuant to applicable federal regulations? (See 41 CFR Part 60-2.)
[ ] Yes [ ] No

2. Have you filed with the Joint Reporting Committee, the Director of the Office of Federal Contract Compliance Programs, or the Equal Employment Opportunity Commission all reports due under the applicable filing requirements?
[ ] Yes [ ] No

3. Have you participated in any previous contracts or subcontracts subject to the equal opportunity clause?
[ ] Yes [ ] No

If you checked "No" to question 1. or 2. above, please provide an explanation:

_____

_____

SECTION VII -- ACKNOWLEDGMENTS, CONTRACT INCORPORATION, COMPLIANCE, PENALTIES, DISCLOSURE

The Disclosing Party understands and agrees that:

A. The certifications, disclosures, and acknowledgments contained in this EDS will become part of any contract or other agreement between the Applicant and the City in connection with the Matter, whether procurement, City assistance, or other City action, and are material inducements to the City's execution of any contract or taking other action with respect to the Matter. The Disclosing Party understands that it must comply with all statutes, ordinances, and regulations on which this EDS is based.

B. The City's Governmental Ethics and Campaign Financing Ordinances, Chapters 2-156 and 2-164 of the Municipal Code, impose certain duties and obligations on persons or entities seeking City contracts, work, business, or transactions. The full text of these ordinances and a training program is available on line at www.cityofchicago.org/Ethics, and may also be obtained from the City's Board of Ethics, 740 N.

Sedgwick St., Suite 500, Chicago, IL 60610, (312) 744-9660. The Disclosing Party must comply fully with the applicable ordinances.

C. If the City determines that any information provided in this EDS is false, incomplete or inaccurate, any contract or other agreement in connection with which it is submitted may be rescinded or be void or voidable, and the City may pursue any remedies under the contract or agreement (if not rescinded or void), at law, or in equity, including terminating the Disclosing Party's participation in the Matter and/or declining to allow the Disclosing Party to participate in other transactions with the City. Remedies at law for a false statement of material fact may include incarceration and an award to the City of treble damages.

D. It is the City's policy to make this document available to the public on its Internet site and/or upon request. Some or all of the information provided on this EDS and any attachments to this EDS may be made available to the public on the Internet, in response to a Freedom of Information Act request, or otherwise. By completing and signing this EDS, the Disclosing Party waives and releases any possible rights or claims which it may have against the City in connection with the public release of information contained in this EDS and also authorizes the City to verify the accuracy of any information submitted in this EDS.

E. The information provided in this EDS must be kept current. In the event of changes, the Disclosing Party must supplement this EDS up to the time the City takes action on the Matter. If the Matter is a contract being handled by the City's Department of Procurement Services, the Disclosing Party must update this EDS as the contract requires. **NOTE:** With respect to Matters subject to Article I of Chapter 1-23 of the Municipal Code (imposing **PERMANENT INELIGIBILITY** for certain specified offenses), the information provided herein regarding eligibility must be kept current for a longer period, as required by Chapter 1-23 and Section 2-154-020 of the Municipal Code.

The Disclosing Party represents and warrants that:

F.1. The Disclosing Party is not delinquent in the payment of any tax administered by the Illinois Department of Revenue, nor are the Disclosing Party or its Affiliated Entities delinquent in paying any fine, fee, tax or other charge owed to the City. This includes, but is not limited to, all water charges, sewer charges, license fees, parking tickets, property taxes or sales taxes.

F.2 If the Disclosing Party is the Applicant, the Disclosing Party and its Affiliated Entities will not use, nor permit their subcontractors to use, any facility listed by the U.S. E.P.A. on the federal Excluded Parties List System ("EPLS") maintained by the U. S. General Services Administration.

F.3 If the Disclosing Party is the Applicant, the Disclosing Party will obtain from any contractors/subcontractors hired or to be hired in connection with the Matter certifications equal in form and substance to those in F.1. and F.2. above and will not, without the prior written consent of the City, use any such contractor/subcontractor that does not provide such certifications or that the Disclosing Party has reason to believe has not provided or cannot provide truthful certifications.

NOTE: If the Disclosing Party cannot certify as to any of the items in F.1., F.2. or F.3. above, an explanatory statement must be attached to this EDS.

CERTIFICATION

Under penalty of perjury, the person signing below: (1) warrants that he/she is authorized to execute this EDS and Appendix A (if applicable) on behalf of the Disclosing Party, and (2) warrants that all certifications and statements contained in this EDS and Appendix A (if applicable) are true, accurate and complete as of the date furnished to the City.

Baker Lincoln HRD, LLC
(Print or type name of Disclosing Party)

By: _____
(Sign here)

Warren H. Baker
(Print or type name of person signing)

President of Baker Development Corporation,
the Manager of Baker Lincoln HRD, LLC
(Print or type title of person signing)

Signed and sworn to before me on (date) 11-30-16,
at Cook County, Illinois (state).

Carol Lynn Whittaker Notary Public.

Commission expires: 6/23/2017.

OFFICIAL SEAL
CAROL LYNN WHITTA
Notary Public - State of
My Commission Expires

OFFICIAL SEAL
CAROL LYNN WHITTAKER
Notary Public - State of Illinois
My Commission Expires Jun 23, 2017

CITY OF CHICAGO
ECONOMIC DISCLOSURE STATEMENT AND AFFIDAVIT
APPENDIX A

FAMILIAL RELATIONSHIPS WITH ELECTED CITY OFFICIALS AND DEPARTMENT HEADS

This Appendix is to be completed only by (a) the Applicant, and (b) any legal entity which has a direct ownership interest in the Applicant exceeding 7.5 percent. It is not to be completed by any legal entity which has only an indirect ownership interest in the Applicant.

Under Municipal Code Section 2-154-015, the Disclosing Party must disclose whether such Disclosing Party or any "Applicable Party" or any Spouse or Domestic Partner thereof currently has a "familial relationship" with any elected city official or department head. A "familial relationship" exists if, as of the date this EDS is signed, the Disclosing Party or any "Applicable Party" or any Spouse or Domestic Partner thereof is related to the mayor, any alderman, the city clerk, the city treasurer or any city department head as spouse or domestic partner or as any of the following, whether by blood or adoption: parent, child, brother or sister, aunt or uncle, niece or nephew, grandparent, grandchild, father-in-law, mother-in-law, son-in-law, daughter-in-law, stepfather or stepmother, stepson or stepdaughter, stepbrother or stepsister or half-brother or half-sister.

"Applicable Party" means (1) all executive officers of the Disclosing Party listed in Section II.B.1.a., if the Disclosing Party is a corporation; all partners of the Disclosing Party, if the Disclosing Party is a general partnership; all general partners and limited partners of the Disclosing Party, if the Disclosing Party is a limited partnership; all managers, managing members and members of the Disclosing Party, if the Disclosing Party is a limited liability company; (2) all principal officers of the Disclosing Party; and (3) any person having more than a 7.5 percent ownership interest in the Disclosing Party. "Principal officers" means the president, chief operating officer, executive director, chief financial officer, treasurer or secretary of a legal entity or any person exercising similar authority.

Does the Disclosing Party or any "Applicable Party" or any Spouse or Domestic Partner thereof currently have a "familial relationship" with an elected city official or department head?

[ ] Yes [X] No

If yes, please identify below (1) the name and title of such person, (2) the name of the legal entity to which such person is connected; (3) the name and title of the elected city official or department head to whom such person has a familial relationship, and (4) the precise nature of such familial relationship.

_____

_____

_____

CITY OF CHICAGO
ECONOMIC DISCLOSURE STATEMENT AND AFFIDAVIT
APPENDIX B

BUILDING CODE SCOFFLAW/PROBLEM LANDLORD CERTIFICATION

This Appendix is to be completed only by (a) the Applicant, and (b) any legal entity which has a direct ownership interest in the Applicant exceeding 7.5 percent (an "Owner"). It is not to be completed by any legal entity which has only an indirect ownership interest in the Applicant.

1. Pursuant to Municipal Code Section 2-154-010, is the Applicant or any Owner identified as a building code scofflaw or problem landlord pursuant to Section 2-92-416 of the Municipal Code?

   [ ] Yes [X] No

2. If the Applicant is a legal entity publicly traded on any exchange, is any officer or director of the Applicant identified as a building code scofflaw or problem landlord pursuant to Section 2-92-416 of the Municipal Code?

   [ ] Yes [ ] No [X] Not Applicable

3. If yes to (1) or (2) above, please identify below the name of the person or legal entity identified as a building code scofflaw or problem landlord and the address of the building or buildings to which the pertinent code violations apply.

_____

_____

_____

FILLING OUT THIS APPENDIX B CONSTITUTES ACKNOWLEDGMENT AND AGREEMENT THAT THIS APPENDIX B IS INCORPORATED BY REFERENCE INTO, AND MADE A PART OF, THE ASSOCIATED EDS, AND THAT THE REPRESENTATIONS MADE IN THIS APPENDIX B ARE SUBJECT TO THE CERTIFICATION MADE UNDER PENALTY OF PERJURY ON PAGE 12 OF THE ASSOCIATED EDS.

(DO NOT SUBMIT THIS PAGE WITH YOUR EDS. The purpose of this page is for you to recertify your EDS prior to submission to City Council or on the date of closing. If unable to recertify truthfully, the Disclosing Party must complete a new EDS with correct or corrected information)

RECERTIFICATION

Generally, for use with City Council matters. Not for City procurements unless requested.

This recertification is being submitted in connection with Alley vacation and dedication to the rear of property located at 2518-36 N. Lincoln Avenue [identify the Matter]. Under penalty of perjury, the person signing below: (1) warrants that he/she is authorized to execute this EDS recertification on behalf of the Disclosing Party, (2) warrants that all certifications and statements contained in the Disclosing Party's original EDS are true, accurate and complete as of the date furnished to the City and continue to be true, accurate and complete as of the date of this recertification, and (3) reaffirms its acknowledgments.

Baker Lincoln HRD, LLC
(Print or type legal name of Disclosing Party)

Date: March 30, 2016

By: _____
(sign here)

Print or type name of signatory:

Warren H. Baker

Title of signatory:

President of Baker Development Corporation, Manager of Baker Lincoln HRD, LLC

Signed and sworn to before me on [date] 3/30/16, by Warren H. Baker, at Cook County, Illinois [state].

Carol Lynn Whittaker Notary Public.

Commission expires: 6/23/2017.

OFFICIAL SEAL
CAROL LYNN WHITTAKER
Notary Public - State of Illinois
My Commission Expires Jun 23, 2017

Ver. 11-01-05

CITY OF CHICAGO
ECONOMIC DISCLOSURE STATEMENT
AND AFFIDAVIT

SECTION I -- GENERAL INFORMATION

A. Legal name of the Disclosing Party submitting this EDS. Include d/b/a/ if applicable:

Baker Development Corporation

Check ONE of the following three boxes:

Indicate whether the Disclosing Party submitting this EDS is:

1. [ ] the Applicant
   OR
2. [X] a legal entity holding a direct or indirect interest in the Applicant. State the legal name of the Applicant in which the Disclosing Party holds an interest: Baker Lincoln HRD, LLC
   OR
3. [ ] a legal entity with a right of control (see Section II.B.1.) State the legal name of the entity in which the Disclosing Party holds a right of control: _____

B. Business address of the Disclosing Party: 1156 W. Armitage Avenue
Chicago IL 60614

C. Telephone: (312) 636-6937 Fax: (312) 253-4440 Email: rolando@acostaezgur.com

D. Name of contact person: Rolando R. Acosta

E. Federal Employer Identification No. (if you have one): _____

F. Brief description of contract, transaction or other undertaking (referred to below as the "Matter") to which this EDS pertains. (Include project number and location of property, if applicable):

Alley vacation and dedication to the rear of property located at 2518-2536 N. Lincoln Avenue, Chicago IL.

G. Which City agency or department is requesting this EDS? DPD

If the Matter is a contract being handled by the City's Department of Procurement Services, please complete the following:

Specification # _____ and Contract # _____

SECTION II -- DISCLOSURE OF OWNERSHIP INTERESTS

A. NATURE OF THE DISCLOSING PARTY

1. Indicate the nature of the Disclosing Party:

[ ] Person
[ ] Publicly registered business corporation
[X] Privately held business corporation
[ ] Sole proprietorship
[ ] General partnership
[ ] Limited partnership
[ ] Trust
[ ] Limited liability company
[ ] Limited liability partnership
[ ] Joint venture
[ ] Not-for-profit corporation
(Is the not-for-profit corporation also a 501(c)(3))?
[ ] Yes [ ] No
[ ] Other (please specify)

2. For legal entities, the state (or foreign country) of incorporation or organization, if applicable:

Illinois

3. For legal entities not organized in the State of Illinois: Has the organization registered to do business in the State of Illinois as a foreign entity?

[ ] Yes [ ] No [ ] N/A

B. IF THE DISCLOSING PARTY IS A LEGAL ENTITY:

1. List below the full names and titles of all executive officers and all directors of the entity. **NOTE:** For not-for-profit corporations, also list below all members, if any, which are legal entities. If there are no such members, write "no members." For trusts, estates or other similar entities, list below the legal titleholder(s).

If the entity is a general partnership, limited partnership, limited liability company, limited liability partnership or joint venture, list below the name and title of each general partner, managing member, manager or any other person or entity that controls the day-to-day management of the Disclosing Party. **NOTE**: Each legal entity listed below must submit an EDS on its own behalf.

Name	Title
Warren H. Baker	President

2. Please provide the following information concerning each person or entity having a direct or indirect beneficial interest (including ownership) in excess of 7.5% of the Disclosing Party. Examples of such an interest include shares in a corporation, partnership interest in a partnership or joint venture,

interest of a member or manager in a limited liability company, or interest of a beneficiary of a trust, estate or other similar entity. If none, state "None." **NOTE**: Pursuant to Section 2-154-030 of the Municipal Code of Chicago ("Municipal Code"), the City may require any such additional information from any applicant which is reasonably intended to achieve full disclosure.

Name	Business Address	Percentage Interest in the Disclosing Party
Warren H. Baker	1156 W. Armitage Avenue Chicago IL 60614	100%

SECTION III -- BUSINESS RELATIONSHIPS WITH CITY ELECTED OFFICIALS

Has the Disclosing Party had a "business relationship," as defined in Chapter 2-156 of the Municipal Code, with any City elected official in the 12 months before the date this EDS is signed?

[ ] Yes [X] No

If yes, please identify below the name(s) of such City elected official(s) and describe such relationship(s):

SECTION IV -- DISCLOSURE OF SUBCONTRACTORS AND OTHER RETAINED PARTIES

The Disclosing Party must disclose the name and business address of each subcontractor, attorney, lobbyist, accountant, consultant and any other person or entity whom the Disclosing Party has retained or expects to retain in connection with the Matter, as well as the nature of the relationship, and the total amount of the fees paid or estimated to be paid. The Disclosing Party is not required to disclose employees who are paid solely through the Disclosing Party's regular payroll.

"Lobbyist" means any person or entity who undertakes to influence any legislative or administrative action on behalf of any person or entity other than: (1) a not-for-profit entity, on an unpaid basis, or (2) himself. "Lobbyist" also means any person or entity any part of whose duties as an employee of another includes undertaking to influence any legislative or administrative action.

If the Disclosing Party is uncertain whether a disclosure is required under this Section, the Disclosing Party must either ask the City whether disclosure is required or make the disclosure.

Name (indicate whether retained or anticipated to be retained)	Business Address	Relationship to Disclosing Party (subcontractor, attorney, lobbyist, etc.)	Fees (indicate whether paid or estimated.) **NOTE:** "hourly rate" or "t.b.d." is not an acceptable response.

(Add sheets if necessary)

[X] Check here if the Disclosing Party has not retained, nor expects to retain, any such persons or entities.

SECTION V -- CERTIFICATIONS

A. COURT-ORDERED CHILD SUPPORT COMPLIANCE

Under Municipal Code Section 2-92-415, substantial owners of business entities that contract with the City must remain in compliance with their child support obligations throughout the contract's term.

Has any person who directly or indirectly owns 10% or more of the Disclosing Party been declared in arrearage on any child support obligations by any Illinois court of competent jurisdiction?

[ ] Yes [X] No [ ] No person directly or indirectly owns 10% or more of the Disclosing Party.

If "Yes," has the person entered into a court-approved agreement for payment of all support owed and is the person in compliance with that agreement?

[ ] Yes [ ] No

B. FURTHER CERTIFICATIONS

1. Pursuant to Municipal Code Chapter 1-23, Article I ("Article I")(which the Applicant should consult for defined terms (e.g., "doing business") and legal requirements), if the Disclosing Party submitting this EDS is the Applicant and is doing business with the City, then the Disclosing Party certifies as follows: (i) neither the Applicant nor any controlling person is currently indicted or charged with, or has admitted guilt of, or has ever been convicted of, or placed under supervision for, any criminal offense involving actual, attempted, or conspiracy to commit bribery, theft, fraud, forgery, perjury, dishonesty or deceit against an officer or employee of the City or any sister agency; and (ii) the Applicant understands and acknowledges that compliance with Article I is a continuing requirement for doing business with the City. NOTE: If Article I applies to the Applicant, the permanent compliance timeframe in Article I supersedes some five-year compliance timeframes in certifications 2 and 3 below.

2. The Disclosing Party and, if the Disclosing Party is a legal entity, all of those persons or entities identified in Section II.B.1. of this EDS:

a. are not presently debarred, suspended, proposed for debarment, declared ineligible or voluntarily excluded from any transactions by any federal, state or local unit of government;

b. have not, within a five-year period preceding the date of this EDS, been convicted of a criminal offense, adjudged guilty, or had a civil judgment rendered against them in connection with: obtaining, attempting to obtain, or performing a public (federal, state or local) transaction or contract under a public transaction; a violation of federal or state antitrust statutes; fraud; embezzlement; theft; forgery; bribery; falsification or destruction of records; making false statements; or receiving stolen property;

c. are not presently indicted for, or criminally or civilly charged by, a governmental entity (federal, state or local) with committing any of the offenses set forth in clause B.2.b. of this Section V;

d. have not, within a five-year period preceding the date of this EDS, had one or more public transactions (federal, state or local) terminated for cause or default; and

e. have not, within a five-year period preceding the date of this EDS, been convicted, adjudged guilty, or found liable in a civil proceeding, or in any criminal or civil action, including actions concerning environmental violations, instituted by the City or by the federal government, any state, or any other unit of local government.

3. The certifications in subparts 3, 4 and 5 concern:

• the Disclosing Party;
• any "Contractor" (meaning any contractor or subcontractor used by the Disclosing Party in connection with the Matter, including but not limited to all persons or legal entities disclosed under Section IV, "Disclosure of Subcontractors and Other Retained Parties");
• any "Affiliated Entity" (meaning a person or entity that, directly or indirectly: controls the Disclosing Party, is controlled by the Disclosing Party, or is, with the Disclosing Party, under common control of another person or entity. Indicia of control include, without limitation: interlocking management or ownership; identity of interests among family members, shared facilities and equipment; common use of employees; or organization of a business entity following the ineligibility of a business entity to do business with federal or state or local government, including the City, using substantially the same management, ownership, or principals as the ineligible entity); with respect to Contractors, the term Affiliated Entity means a person or entity that directly or indirectly controls the Contractor, is controlled by it, or, with the Contractor, is under common control of another person or entity;
• any responsible official of the Disclosing Party, any Contractor or any Affiliated Entity or any other official, agent or employee of the Disclosing Party, any Contractor or any Affiliated Entity, acting pursuant to the direction or authorization of a responsible official of the Disclosing Party, any Contractor or any Affiliated Entity (collectively "Agents").

Neither the Disclosing Party, nor any Contractor, nor any Affiliated Entity of either the Disclosing Party or any Contractor nor any Agents have, during the five years before the date this EDS is signed, or, with respect to a Contractor, an Affiliated Entity, or an Affiliated Entity of a Contractor during the five years before the date of such Contractor's or Affiliated Entity's contract or engagement in connection with the Matter:

a. bribed or attempted to bribe, or been convicted or adjudged guilty of bribery or attempting to bribe, a public officer or employee of the City, the State of Illinois, or any agency of the federal government or of any state or local government in the United States of America, in that officer's or employee's official capacity;

b. agreed or colluded with other bidders or prospective bidders, or been a party to any such agreement, or been convicted or adjudged guilty of agreement or collusion among bidders or prospective bidders, in restraint of freedom of competition by agreement to bid a fixed price or otherwise; or

c. made an admission of such conduct described in a. or b. above that is a matter of record, but have not been prosecuted for such conduct; or

d. violated the provisions of Municipal Code Section 2-92-610 (Living Wage Ordinance).

4. Neither the Disclosing Party, Affiliated Entity or Contractor, or any of their employees, officials, agents or partners, is barred from contracting with any unit of state or local government as a result of engaging in or being convicted of (1) bid-rigging in violation of 720 ILCS 5/33E-3; (2) bid-rotating in violation of 720 ILCS 5/33E-4; or (3) any similar offense of any state or of the United States of America that contains the same elements as the offense of bid-rigging or bid-rotating.

5. Neither the Disclosing Party nor any Affiliated Entity is listed on any of the following lists maintained by the Office of Foreign Assets Control of the U.S. Department of the Treasury or the Bureau of Industry and Security of the U.S. Department of Commerce or their successors: the Specially Designated Nationals List, the Denied Persons List, the Unverified List, the Entity List and the Debarred List.

6. The Disclosing Party understands and shall comply with the applicable requirements of Chapters 2-55 (Legislative Inspector General), 2-56 (Inspector General) and 2-156 (Governmental Ethics) of the Municipal Code.

7. If the Disclosing Party is unable to certify to any of the above statements in this Part B (Further Certifications), the Disclosing Party must explain below:

_____

_____

_____

_____

If the letters "NA," the word "None," or no response appears on the lines above, it will be conclusively presumed that the Disclosing Party certified to the above statements.

8. To the best of the Disclosing Party's knowledge after reasonable inquiry, the following is a complete list of all current employees of the Disclosing Party who were, at any time during the 12-month period preceding the execution date of this EDS, an employee, or elected or appointed official, of the City of Chicago (if none, indicate with "N/A" or "none").

None.

9. To the best of the Disclosing Party's knowledge after reasonable inquiry, the following is a complete list of all gifts that the Disclosing Party has given or caused to be given, at any time during the 12-month period preceding the execution date of this EDS, to an employee, or elected or appointed official, of the City of Chicago. For purposes of this statement, a "gift" does not include: (i) anything made generally available to City employees or to the general public, or (ii) food or drink provided in the course of official City business and having a retail value of less than $20 per recipient (if none, indicate with "N/A" or "none"). As to any gift listed below, please also list the name of the City recipient.

None.

C. CERTIFICATION OF STATUS AS FINANCIAL INSTITUTION

1. The Disclosing Party certifies that the Disclosing Party (check one)

[ ] is [X] is not

a "financial institution" as defined in Section 2-32-455(b) of the Municipal Code.

2. If the Disclosing Party IS a financial institution, then the Disclosing Party pledges:

"We are not and will not become a predatory lender as defined in Chapter 2-32 of the Municipal Code. We further pledge that none of our affiliates is, and none of them will become, a predatory lender as defined in Chapter 2-32 of the Municipal Code. We understand that becoming a predatory lender or becoming an affiliate of a predatory lender may result in the loss of the privilege of doing business with the City."

If the Disclosing Party is unable to make this pledge because it or any of its affiliates (as defined in Section 2-32-455(b) of the Municipal Code) is a predatory lender within the meaning of Chapter 2-32 of the Municipal Code, explain here (attach additional pages if necessary):

If the letters "NA," the word "None," or no response appears on the lines above, it will be conclusively presumed that the Disclosing Party certified to the above statements.

D. CERTIFICATION REGARDING INTEREST IN CITY BUSINESS

Any words or terms that are defined in Chapter 2-156 of the Municipal Code have the same meanings when used in this Part D.

1. In accordance with Section 2-156-110 of the Municipal Code: Does any official or employee of the City have a financial interest in his or her own name or in the name of any other person or entity in the Matter?

☐ Yes ☒ No

NOTE: If you checked "Yes" to Item D.1., proceed to Items D.2. and D.3. If you checked "No" to Item D.1., proceed to Part E.

2. Unless sold pursuant to a process of competitive bidding, or otherwise permitted, no City elected official or employee shall have a financial interest in his or her own name or in the name of any other person or entity in the purchase of any property that (i) belongs to the City, or (ii) is sold for taxes or assessments, or (iii) is sold by virtue of legal process at the suit of the City (collectively, "City Property Sale"). Compensation for property taken pursuant to the City's eminent domain power does not constitute a financial interest within the meaning of this Part D.

Does the Matter involve a City Property Sale?

☐ Yes ☐ No

3. If you checked "Yes" to Item D.1., provide the names and business addresses of the City officials or employees having such interest and identify the nature of such interest:

Name	Business Address	Nature of Interest

4. The Disclosing Party further certifies that no prohibited financial interest in the Matter will be acquired by any City official or employee.

E. CERTIFICATION REGARDING SLAVERY ERA BUSINESS

Please check either 1. or 2. below. If the Disclosing Party checks 2., the Disclosing Party must disclose below or in an attachment to this EDS all information required by paragraph 2. Failure to

comply with these disclosure requirements may make any contract entered into with the City in connection with the Matter voidable by the City.

X 1. The Disclosing Party verifies that the Disclosing Party has searched any and all records of the Disclosing Party and any and all predecessor entities regarding records of investments or profits from slavery or slaveholder insurance policies during the slavery era (including insurance policies issued to slaveholders that provided coverage for damage to or injury or death of their slaves), and the Disclosing Party has found no such records.

____2. The Disclosing Party verifies that, as a result of conducting the search in step 1 above, the Disclosing Party has found records of investments or profits from slavery or slaveholder insurance policies. The Disclosing Party verifies that the following constitutes full disclosure of all such records, including the names of any and all slaves or slaveholders described in those records:

SECTION VI -- CERTIFICATIONS FOR FEDERALLY FUNDED MATTERS

NOTE: If the Matter is federally funded, complete this Section VI. **If the Matter is not federally funded**, proceed to Section VII. For purposes of this Section VI, tax credits allocated by the City and proceeds of debt obligations of the City are not federal funding.

A. CERTIFICATION REGARDING LOBBYING

1. List below the names of all persons or entities registered under the federal Lobbying Disclosure Act of 1995 who have made lobbying contacts on behalf of the Disclosing Party with respect to the Matter: (Add sheets if necessary):

N/A

(If no explanation appears or begins on the lines above, or if the letters "NA" or if the word "None" appear, it will be conclusively presumed that the Disclosing Party means that NO persons or entities registered under the Lobbying Disclosure Act of 1995 have made lobbying contacts on behalf of the Disclosing Party with respect to the Matter.)

2. The Disclosing Party has not spent and will not expend any federally appropriated funds to pay any person or entity listed in Paragraph A.1. above for his or her lobbying activities or to pay any person or entity to influence or attempt to influence an officer or employee of any agency, as defined by applicable federal law, a member of Congress, an officer or employee of Congress, or an employee of a member of Congress, in connection with the award of any federally funded contract, making any federally funded grant or loan, entering into any cooperative agreement, or to extend, continue, renew, amend, or modify any federally funded contract, grant, loan, or cooperative agreement.

3. The Disclosing Party will submit an updated certification at the end of each calendar quarter in which there occurs any event that materially affects the accuracy of the statements and information set forth in paragraphs A.1. and A.2. above.

4. The Disclosing Party certifies that either: (i) it is not an organization described in section 501(c)(4) of the Internal Revenue Code of 1986; or (ii) it is an organization described in section 501(c)(4) of the Internal Revenue Code of 1986 but has not engaged and will not engage in "Lobbying Activities".

5. If the Disclosing Party is the Applicant, the Disclosing Party must obtain certifications equal in form and substance to paragraphs A.1. through A.4. above from all subcontractors before it awards any subcontract and the Disclosing Party must maintain all such subcontractors' certifications for the duration of the Matter and must make such certifications promptly available to the City upon request.

B. CERTIFICATION REGARDING EQUAL EMPLOYMENT OPPORTUNITY

If the Matter is federally funded, federal regulations require the Applicant and all proposed subcontractors to submit the following information with their bids or in writing at the outset of negotiations.

Is the Disclosing Party the Applicant?

[ ] Yes [ ] No

If "Yes," answer the three questions below:

1. Have you developed and do you have on file affirmative action programs pursuant to applicable federal regulations? (See 41 CFR Part 60-2.)
[ ] Yes [ ] No

2. Have you filed with the Joint Reporting Committee, the Director of the Office of Federal Contract Compliance Programs, or the Equal Employment Opportunity Commission all reports due under the applicable filing requirements?
[ ] Yes [ ] No

3. Have you participated in any previous contracts or subcontracts subject to the equal opportunity clause?
[ ] Yes [ ] No

If you checked "No" to question 1. or 2. above, please provide an explanation:

_____

_____

SECTION VII -- ACKNOWLEDGMENTS, CONTRACT INCORPORATION, COMPLIANCE, PENALTIES, DISCLOSURE

The Disclosing Party understands and agrees that:

A. The certifications, disclosures, and acknowledgments contained in this EDS will become part of any contract or other agreement between the Applicant and the City in connection with the Matter, whether procurement, City assistance, or other City action, and are material inducements to the City's execution of any contract or taking other action with respect to the Matter. The Disclosing Party understands that it must comply with all statutes, ordinances, and regulations on which this EDS is based.

B. The City's Governmental Ethics and Campaign Financing Ordinances, Chapters 2-156 and 2-164 of the Municipal Code, impose certain duties and obligations on persons or entities seeking City contracts, work, business, or transactions. The full text of these ordinances and a training program is available on line at www.cityofchicago.org/Ethics, and may also be obtained from the City's Board of Ethics, 740 N.

Sedgwick St., Suite 500, Chicago, IL 60610, (312) 744-9660. The Disclosing Party must comply fully with the applicable ordinances.

C. If the City determines that any information provided in this EDS is false, incomplete or inaccurate, any contract or other agreement in connection with which it is submitted may be rescinded or be void or voidable, and the City may pursue any remedies under the contract or agreement (if not rescinded or void), at law, or in equity, including terminating the Disclosing Party's participation in the Matter and/or declining to allow the Disclosing Party to participate in other transactions with the City. Remedies at law for a false statement of material fact may include incarceration and an award to the City of treble damages.

D. It is the City's policy to make this document available to the public on its Internet site and/or upon request. Some or all of the information provided on this EDS and any attachments to this EDS may be made available to the public on the Internet, in response to a Freedom of Information Act request, or otherwise. By completing and signing this EDS, the Disclosing Party waives and releases any possible rights or claims which it may have against the City in connection with the public release of information contained in this EDS and also authorizes the City to verify the accuracy of any information submitted in this EDS.

E. The information provided in this EDS must be kept current. In the event of changes, the Disclosing Party must supplement this EDS up to the time the City takes action on the Matter. If the Matter is a contract being handled by the City's Department of Procurement Services, the Disclosing Party must update this EDS as the contract requires. **NOTE:** With respect to Matters subject to Article I of Chapter 1-23 of the Municipal Code (imposing **PERMANENT INELIGIBILITY** for certain specified offenses), the information provided herein regarding eligibility must be kept current for a longer period, as required by Chapter 1-23 and Section 2-154-020 of the Municipal Code.

The Disclosing Party represents and warrants that:

F.1. The Disclosing Party is not delinquent in the payment of any tax administered by the Illinois Department of Revenue, nor are the Disclosing Party or its Affiliated Entities delinquent in paying any fine, fee, tax or other charge owed to the City. This includes, but is not limited to, all water charges, sewer charges, license fees, parking tickets, property taxes or sales taxes.

F.2 If the Disclosing Party is the Applicant, the Disclosing Party and its Affiliated Entities will not use, nor permit their subcontractors to use, any facility listed by the U.S. E.P.A. on the federal Excluded Parties List System ("EPLS") maintained by the U. S. General Services Administration.

F.3 If the Disclosing Party is the Applicant, the Disclosing Party will obtain from any contractors/subcontractors hired or to be hired in connection with the Matter certifications equal in form and substance to those in F.1. and F.2. above and will not, without the prior written consent of the City, use any such contractor/subcontractor that does not provide such certifications or that the Disclosing Party has reason to believe has not provided or cannot provide truthful certifications.

NOTE: If the Disclosing Party cannot certify as to any of the items in F.1., F.2. or F.3. above, an explanatory statement must be attached to this EDS.

CERTIFICATION

Under penalty of perjury, the person signing below: (1) warrants that he/she is authorized to execute this EDS and Appendix A (if applicable) on behalf of the Disclosing Party, and (2) warrants that all certifications and statements contained in this EDS and Appendix A (if applicable) are true, accurate and complete as of the date furnished to the City.

Baker Development Corporation
(Print or type name of Disclosing Party)

By: _____
(Sign here)

Warren H. Baker, President
(Print or type name of person signing)

Warren Baker
(Print or type title of person signing)

Signed and sworn to before me on (date) 11-20-15,
at Cook County, Illinois (state).

Carol Lynn Whittaker Notary Public.

Commission expires: 6/23/2017.

OFFICIAL SEAL
CAROL LYNN WHITTAKER
Notary Public - State of Illinois
My Commission Expires Jun 23, 2017

CITY OF CHICAGO
ECONOMIC DISCLOSURE STATEMENT AND AFFIDAVIT
APPENDIX A

FAMILIAL RELATIONSHIPS WITH ELECTED CITY OFFICIALS AND DEPARTMENT HEADS

This Appendix is to be completed only by (a) the Applicant, and (b) any legal entity which has a direct ownership interest in the Applicant exceeding 7.5 percent. It is not to be completed by any legal entity which has only an indirect ownership interest in the Applicant.

Under Municipal Code Section 2-154-015, the Disclosing Party must disclose whether such Disclosing Party or any "Applicable Party" or any Spouse or Domestic Partner thereof currently has a "familial relationship" with any elected city official or department head. A "familial relationship" exists if, as of the date this EDS is signed, the Disclosing Party or any "Applicable Party" or any Spouse or Domestic Partner thereof is related to the mayor, any alderman, the city clerk, the city treasurer or any city department head as spouse or domestic partner or as any of the following, whether by blood or adoption: parent, child, brother or sister, aunt or uncle, niece or nephew, grandparent, grandchild, father-in-law, mother-in-law, son-in-law, daughter-in-law, stepfather or stepmother, stepson or stepdaughter, stepbrother or stepsister or half-brother or half-sister.

"Applicable Party" means (1) all executive officers of the Disclosing Party listed in Section II.B.1.a., if the Disclosing Party is a corporation; all partners of the Disclosing Party, if the Disclosing Party is a general partnership; all general partners and limited partners of the Disclosing Party, if the Disclosing Party is a limited partnership; all managers, managing members and members of the Disclosing Party, if the Disclosing Party is a limited liability company; (2) all principal officers of the Disclosing Party; and (3) any person having more than a 7.5 percent ownership interest in the Disclosing Party. "Principal officers" means the president, chief operating officer, executive director, chief financial officer, treasurer or secretary of a legal entity or any person exercising similar authority.

Does the Disclosing Party or any "Applicable Party" or any Spouse or Domestic Partner thereof currently have a "familial relationship" with an elected city official or department head?

[ ] Yes [X] No

If yes, please identify below (1) the name and title of such person, (2) the name of the legal entity to which such person is connected; (3) the name and title of the elected city official or department head to whom such person has a familial relationship, and (4) the precise nature of such familial relationship.

CITY OF CHICAGO
ECONOMIC DISCLOSURE STATEMENT AND AFFIDAVIT
APPENDIX B

BUILDING CODE SCOFFLAW/PROBLEM LANDLORD CERTIFICATION

This Appendix is to be completed only by (a) the Applicant, and (b) any legal entity which has a direct ownership interest in the Applicant exceeding 7.5 percent (an "Owner"). It is not to be completed by any legal entity which has only an indirect ownership interest in the Applicant.

1. Pursuant to Municipal Code Section 2-154-010, is the Applicant or any Owner identified as a building code scofflaw or problem landlord pursuant to Section 2-92-416 of the Municipal Code?

   [ ] Yes [X] No

2. If the Applicant is a legal entity publicly traded on any exchange, is any officer or director of the Applicant identified as a building code scofflaw or problem landlord pursuant to Section 2-92-416 of the Municipal Code?

   [ ] Yes [ ] No [X] Not Applicable

3. If yes to (1) or (2) above, please identify below the name of the person or legal entity identified as a building code scofflaw or problem landlord and the address of the building or buildings to which the pertinent code violations apply.

_____

_____

_____

FILLING OUT THIS APPENDIX B CONSTITUTES ACKNOWLEDGMENT AND AGREEMENT THAT THIS APPENDIX B IS INCORPORATED BY REFERENCE INTO, AND MADE A PART OF, THE ASSOCIATED EDS, AND THAT THE REPRESENTATIONS MADE IN THIS APPENDIX B ARE SUBJECT TO THE CERTIFICATION MADE UNDER PENALTY OF PERJURY ON PAGE 12 OF THE ASSOCIATED EDS.

(DO NOT SUBMIT THIS PAGE WITH YOUR EDS. The purpose of this page is for you to recertify your EDS prior to submission to City Council or on the date of closing. If unable to recertify truthfully, the Disclosing Party must complete a new EDS with correct or corrected information)

RECERTIFICATION

Generally, for use with City Council matters. Not for City procurements unless requested.

This recertification is being submitted in connection with Alley vacation and dedication to the rear of property located at 2518-36 N. Lincoln Avenue [identify the Matter]. Under penalty of perjury, the person signing below: (1) warrants that he/she is authorized to execute this EDS recertification on behalf of the Disclosing Party, (2) warrants that all certifications and statements contained in the Disclosing Party's original EDS are true, accurate and complete as of the date furnished to the City and continue to be true, accurate and complete as of the date of this recertification, and (3) reaffirms its acknowledgments.

Baker Development Corporation
(Print or type legal name of Disclosing Party)

Date: March 30, 2016

By: _____
(sign here)

Print or type name of signatory:

Warren H. Baker

Title of signatory:

President

Signed and sworn to before me on [date] 3/30/16, by Warren H. Baker, at Cook County, Illinois [state].

Carol Lynn Whittaker Notary Public.

Commission expires: 6/23/2017.

OFFICIAL SEAL
CAROL LYNN WHITTAKER
Notary Public - State of Illinois
My Commission Expires Jun 23, 2017

Ver. 11-01-05

CITY OF CHICAGO
ECONOMIC DISCLOSURE STATEMENT
AND AFFIDAVIT

SECTION I -- GENERAL INFORMATION

A. Legal name of the Disclosing Party submitting this EDS. Include d/b/a/ if applicable:

Savi Investment Group, LLC

Check ONE of the following three boxes:

Indicate whether the Disclosing Party submitting this EDS is:

1. [ ] the Applicant
   OR
2. [X] a legal entity holding a direct or indirect interest in the Applicant. State the legal name of the Applicant in which the Disclosing Party holds an interest: Baker Lincoln HRD, LLC
   OR
3. [ ] a legal entity with a right of control (see Section II.B.1.) State the legal name of the entity in which the Disclosing Party holds a right of control: _____

B. Business address of the Disclosing Party: 1156 W. Armitage Avenue
Chicago IL 60614

C. Telephone: (312) 636-6937 Fax: (312) 253-4440 Email: rolando@acostaezgur.com

D. Name of contact person: Rolando R. Acosta

E. Federal Employer Identification No. (if you have one): _____

F. Brief description of contract, transaction or other undertaking (referred to below as the "Matter") to which this EDS pertains. (Include project number and location of property, if applicable):

Alley vacation and dedication to the rear of property located at 2518-2536 N. Lincoln Avenue, Chicago IL.

G. Which City agency or department is requesting this EDS? DPD

If the Matter is a contract being handled by the City's Department of Procurement Services, please complete the following:

Specification # _____ and Contract # _____

SECTION II -- DISCLOSURE OF OWNERSHIP INTERESTS

A. NATURE OF THE DISCLOSING PARTY

1. Indicate the nature of the Disclosing Party:

[ ] Person
[ ] Publicly registered business corporation
[ ] Privately held business corporation
[ ] Sole proprietorship
[ ] General partnership
[ ] Limited partnership
[ ] Trust
[X] Limited liability company
[ ] Limited liability partnership
[ ] Joint venture
[ ] Not-for-profit corporation
(Is the not-for-profit corporation also a 501(c)(3))?
[ ] Yes [ ] No
[ ] Other (please specify)

2. For legal entities, the state (or foreign country) of incorporation or organization, if applicable:

Illinois

3. For legal entities not organized in the State of Illinois: Has the organization registered to do business in the State of Illinois as a foreign entity?

[ ] Yes [ ] No [X] N/A

B. IF THE DISCLOSING PARTY IS A LEGAL ENTITY:

1. List below the full names and titles of all executive officers and all directors of the entity. **NOTE:** For not-for-profit corporations, also list below all members, if any, which are legal entities. If there are no such members, write "no members." For trusts, estates or other similar entities, list below the legal titleholder(s).

If the entity is a general partnership, limited partnership, limited liability company, limited liability partnership or joint venture, list below the name and title of each general partner, managing member, manager or any other person or entity that controls the day-to-day management of the Disclosing Party. **NOTE**: Each legal entity listed below must submit an EDS on its own behalf.

Name	Title
Daniel J. Slack	Manager

2. Please provide the following information concerning each person or entity having a direct or indirect beneficial interest (including ownership) in excess of 7.5% of the Disclosing Party. Examples of such an interest include shares in a corporation, partnership interest in a partnership or joint venture,

interest of a member or manager in a limited liability company, or interest of a beneficiary of a trust, estate or other similar entity. If none, state "None." **NOTE**: Pursuant to Section 2-154-030 of the Municipal Code of Chicago ("Municipal Code"), the City may require any such additional information from any applicant which is reasonably intended to achieve full disclosure.

Name	Business Address	Percentage Interest in the Disclosing Party
Daniel J. Slack	1156 W. Armitage Avenue Chicago IL 60614	100%

SECTION III -- BUSINESS RELATIONSHIPS WITH CITY ELECTED OFFICIALS

Has the Disclosing Party had a "business relationship," as defined in Chapter 2-156 of the Municipal Code, with any City elected official in the 12 months before the date this EDS is signed?

[ ] Yes [X] No

If yes, please identify below the name(s) of such City elected official(s) and describe such relationship(s):

SECTION IV -- DISCLOSURE OF SUBCONTRACTORS AND OTHER RETAINED PARTIES

The Disclosing Party must disclose the name and business address of each subcontractor, attorney, lobbyist, accountant, consultant and any other person or entity whom the Disclosing Party has retained or expects to retain in connection with the Matter, as well as the nature of the relationship, and the total amount of the fees paid or estimated to be paid. The Disclosing Party is not required to disclose employees who are paid solely through the Disclosing Party's regular payroll.

"Lobbyist" means any person or entity who undertakes to influence any legislative or administrative action on behalf of any person or entity other than: (1) a not-for-profit entity, on an unpaid basis, or (2) himself. "Lobbyist" also means any person or entity any part of whose duties as an employee of another includes undertaking to influence any legislative or administrative action.

If the Disclosing Party is uncertain whether a disclosure is required under this Section, the Disclosing Party must either ask the City whether disclosure is required or make the disclosure.

Name (indicate whether retained or anticipated to be retained)	Business Address	Relationship to Disclosing Party (subcontractor, attorney, lobbyist, etc.)	Fees (indicate whether paid or estimated.) **NOTE:** "hourly rate" or "t.b.d." is not an acceptable response.

(Add sheets if necessary)

[X] Check here if the Disclosing Party has not retained, nor expects to retain, any such persons or entities.

SECTION V -- CERTIFICATIONS

A. COURT-ORDERED CHILD SUPPORT COMPLIANCE

Under Municipal Code Section 2-92-415, substantial owners of business entities that contract with the City must remain in compliance with their child support obligations throughout the contract's term.

Has any person who directly or indirectly owns 10% or more of the Disclosing Party been declared in arrearage on any child support obligations by any Illinois court of competent jurisdiction?

[ ] Yes [X] No [ ] No person directly or indirectly owns 10% or more of the Disclosing Party.

If "Yes," has the person entered into a court-approved agreement for payment of all support owed and is the person in compliance with that agreement?

[ ] Yes [ ] No

B. FURTHER CERTIFICATIONS

1. Pursuant to Municipal Code Chapter 1-23, Article I ("Article I")(which the Applicant should consult for defined terms (e.g., "doing business") and legal requirements), if the Disclosing Party submitting this EDS is the Applicant and is doing business with the City, then the Disclosing Party certifies as follows: (i) neither the Applicant nor any controlling person is currently indicted or charged with, or has admitted guilt of, or has ever been convicted of, or placed under supervision for, any criminal offense involving actual, attempted, or conspiracy to commit bribery, theft, fraud, forgery, perjury, dishonesty or deceit against an officer or employee of the City or any sister agency; and (ii) the Applicant understands and acknowledges that compliance with Article I is a continuing requirement for doing business with the City. NOTE: If Article I applies to the Applicant, the permanent compliance timeframe in Article I supersedes some five-year compliance timeframes in certifications 2 and 3 below.

2. The Disclosing Party and, if the Disclosing Party is a legal entity, all of those persons or entities identified in Section II.B.1. of this EDS:

a. are not presently debarred, suspended, proposed for debarment, declared ineligible or voluntarily excluded from any transactions by any federal, state or local unit of government;

b. have not, within a five-year period preceding the date of this EDS, been convicted of a criminal offense, adjudged guilty, or had a civil judgment rendered against them in connection with: obtaining, attempting to obtain, or performing a public (federal, state or local) transaction or contract under a public transaction; a violation of federal or state antitrust statutes; fraud; embezzlement; theft; forgery; bribery; falsification or destruction of records; making false statements; or receiving stolen property;

c. are not presently indicted for, or criminally or civilly charged by, a governmental entity (federal, state or local) with committing any of the offenses set forth in clause B.2.b. of this Section V;

d. have not, within a five-year period preceding the date of this EDS, had one or more public transactions (federal, state or local) terminated for cause or default; and

e. have not, within a five-year period preceding the date of this EDS, been convicted, adjudged guilty, or found liable in a civil proceeding, or in any criminal or civil action, including actions concerning environmental violations, instituted by the City or by the federal government, any state, or any other unit of local government.

3. The certifications in subparts 3, 4 and 5 concern:

• the Disclosing Party;
• any "Contractor" (meaning any contractor or subcontractor used by the Disclosing Party in connection with the Matter, including but not limited to all persons or legal entities disclosed under Section IV, "Disclosure of Subcontractors and Other Retained Parties");
• any "Affiliated Entity" (meaning a person or entity that, directly or indirectly: controls the Disclosing Party, is controlled by the Disclosing Party, or is, with the Disclosing Party, under common control of another person or entity. Indicia of control include, without limitation: interlocking management or ownership; identity of interests among family members, shared facilities and equipment; common use of employees; or organization of a business entity following the ineligibility of a business entity to do business with federal or state or local government, including the City, using substantially the same management, ownership, or principals as the ineligible entity); with respect to Contractors, the term Affiliated Entity means a person or entity that directly or indirectly controls the Contractor, is controlled by it, or, with the Contractor, is under common control of another person or entity;
• any responsible official of the Disclosing Party, any Contractor or any Affiliated Entity or any other official, agent or employee of the Disclosing Party, any Contractor or any Affiliated Entity, acting pursuant to the direction or authorization of a responsible official of the Disclosing Party, any Contractor or any Affiliated Entity (collectively "Agents").

Neither the Disclosing Party, nor any Contractor, nor any Affiliated Entity of either the Disclosing Party or any Contractor nor any Agents have, during the five years before the date this EDS is signed, or, with respect to a Contractor, an Affiliated Entity, or an Affiliated Entity of a Contractor during the five years before the date of such Contractor's or Affiliated Entity's contract or engagement in connection with the Matter:

a. bribed or attempted to bribe, or been convicted or adjudged guilty of bribery or attempting to bribe, a public officer or employee of the City, the State of Illinois, or any agency of the federal government or of any state or local government in the United States of America, in that officer's or employee's official capacity;

b. agreed or colluded with other bidders or prospective bidders, or been a party to any such agreement, or been convicted or adjudged guilty of agreement or collusion among bidders or prospective bidders, in restraint of freedom of competition by agreement to bid a fixed price or otherwise; or

c. made an admission of such conduct described in a. or b. above that is a matter of record, but have not been prosecuted for such conduct; or

d. violated the provisions of Municipal Code Section 2-92-610 (Living Wage Ordinance).

4. Neither the Disclosing Party, Affiliated Entity or Contractor, or any of their employees, officials, agents or partners, is barred from contracting with any unit of state or local government as a result of engaging in or being convicted of (1) bid-rigging in violation of 720 ILCS 5/33E-3; (2) bid-rotating in violation of 720 ILCS 5/33E-4; or (3) any similar offense of any state or of the United States of America that contains the same elements as the offense of bid-rigging or bid-rotating.

5. Neither the Disclosing Party nor any Affiliated Entity is listed on any of the following lists maintained by the Office of Foreign Assets Control of the U.S. Department of the Treasury or the Bureau of Industry and Security of the U.S. Department of Commerce or their successors: the Specially Designated Nationals List, the Denied Persons List, the Unverified List, the Entity List and the Debarred List.

6. The Disclosing Party understands and shall comply with the applicable requirements of Chapters 2-55 (Legislative Inspector General), 2-56 (Inspector General) and 2-156 (Governmental Ethics) of the Municipal Code.

7. If the Disclosing Party is unable to certify to any of the above statements in this Part B (Further Certifications), the Disclosing Party must explain below:

_____

_____

_____

_____

If the letters "NA," the word "None," or no response appears on the lines above, it will be conclusively presumed that the Disclosing Party certified to the above statements.

8. To the best of the Disclosing Party's knowledge after reasonable inquiry, the following is a complete list of all current employees of the Disclosing Party who were, at any time during the 12-month period preceding the execution date of this EDS, an employee, or elected or appointed official, of the City of Chicago (if none, indicate with "N/A" or "none").

None.

9. To the best of the Disclosing Party's knowledge after reasonable inquiry, the following is a complete list of all gifts that the Disclosing Party has given or caused to be given, at any time during the 12-month period preceding the execution date of this EDS, to an employee, or elected or appointed official, of the City of Chicago. For purposes of this statement, a "gift" does not include: (i) anything made generally available to City employees or to the general public, or (ii) food or drink provided in the course of official City business and having a retail value of less than $20 per recipient (if none, indicate with "N/A" or "none"). As to any gift listed below, please also list the name of the City recipient.

None.

C. CERTIFICATION OF STATUS AS FINANCIAL INSTITUTION

1. The Disclosing Party certifies that the Disclosing Party (check one)

[ ] is [X] is not

a "financial institution" as defined in Section 2-32-455(b) of the Municipal Code.

2. If the Disclosing Party IS a financial institution, then the Disclosing Party pledges:

"We are not and will not become a predatory lender as defined in Chapter 2-32 of the Municipal Code. We further pledge that none of our affiliates is, and none of them will become, a predatory lender as defined in Chapter 2-32 of the Municipal Code. We understand that becoming a predatory lender or becoming an affiliate of a predatory lender may result in the loss of the privilege of doing business with the City."

If the Disclosing Party is unable to make this pledge because it or any of its affiliates (as defined in Section 2-32-455(b) of the Municipal Code) is a predatory lender within the meaning of Chapter 2-32 of the Municipal Code, explain here (attach additional pages if necessary):

If the letters "NA," the word "None," or no response appears on the lines above, it will be conclusively presumed that the Disclosing Party certified to the above statements.

D. CERTIFICATION REGARDING INTEREST IN CITY BUSINESS

Any words or terms that are defined in Chapter 2-156 of the Municipal Code have the same meanings when used in this Part D.

1. In accordance with Section 2-156-110 of the Municipal Code: Does any official or employee of the City have a financial interest in his or her own name or in the name of any other person or entity in the Matter?

☐ Yes ☒ No

NOTE: If you checked "Yes" to Item D.1., proceed to Items D.2. and D.3. If you checked "No" to Item D.1., proceed to Part E.

2. Unless sold pursuant to a process of competitive bidding, or otherwise permitted, no City elected official or employee shall have a financial interest in his or her own name or in the name of any other person or entity in the purchase of any property that (i) belongs to the City, or (ii) is sold for taxes or assessments, or (iii) is sold by virtue of legal process at the suit of the City (collectively, "City Property Sale"). Compensation for property taken pursuant to the City's eminent domain power does not constitute a financial interest within the meaning of this Part D.

Does the Matter involve a City Property Sale?

☐ Yes ☐ No

3. If you checked "Yes" to Item D.1., provide the names and business addresses of the City officials or employees having such interest and identify the nature of such interest:

Name	Business Address	Nature of Interest

4. The Disclosing Party further certifies that no prohibited financial interest in the Matter will be acquired by any City official or employee.

E. CERTIFICATION REGARDING SLAVERY ERA BUSINESS

Please check either 1. or 2. below. If the Disclosing Party checks 2., the Disclosing Party must disclose below or in an attachment to this EDS all information required by paragraph 2. Failure to

comply with these disclosure requirements may make any contract entered into with the City in connection with the Matter voidable by the City.

X 1. The Disclosing Party verifies that the Disclosing Party has searched any and all records of the Disclosing Party and any and all predecessor entities regarding records of investments or profits from slavery or slaveholder insurance policies during the slavery era (including insurance policies issued to slaveholders that provided coverage for damage to or injury or death of their slaves), and the Disclosing Party has found no such records.

____2. The Disclosing Party verifies that, as a result of conducting the search in step 1 above, the Disclosing Party has found records of investments or profits from slavery or slaveholder insurance policies. The Disclosing Party verifies that the following constitutes full disclosure of all such records, including the names of any and all slaves or slaveholders described in those records:

SECTION VI -- CERTIFICATIONS FOR FEDERALLY FUNDED MATTERS

NOTE: If the Matter is federally funded, complete this Section VI. **If the Matter is not federally funded**, proceed to Section VII. For purposes of this Section VI, tax credits allocated by the City and proceeds of debt obligations of the City are not federal funding.

A. CERTIFICATION REGARDING LOBBYING

1. List below the names of all persons or entities registered under the federal Lobbying Disclosure Act of 1995 who have made lobbying contacts on behalf of the Disclosing Party with respect to the Matter: (Add sheets if necessary):

N/A

(If no explanation appears or begins on the lines above, or if the letters "NA" or if the word "None" appear, it will be conclusively presumed that the Disclosing Party means that NO persons or entities registered under the Lobbying Disclosure Act of 1995 have made lobbying contacts on behalf of the Disclosing Party with respect to the Matter.)

2. The Disclosing Party has not spent and will not expend any federally appropriated funds to pay any person or entity listed in Paragraph A.1. above for his or her lobbying activities or to pay any person or entity to influence or attempt to influence an officer or employee of any agency, as defined by applicable federal law, a member of Congress, an officer or employee of Congress, or an employee of a member of Congress, in connection with the award of any federally funded contract, making any federally funded grant or loan, entering into any cooperative agreement, or to extend, continue, renew, amend, or modify any federally funded contract, grant, loan, or cooperative agreement.

3. The Disclosing Party will submit an updated certification at the end of each calendar quarter in which there occurs any event that materially affects the accuracy of the statements and information set forth in paragraphs A.1. and A.2. above.

4. The Disclosing Party certifies that either: (i) it is not an organization described in section 501(c)(4) of the Internal Revenue Code of 1986; or (ii) it is an organization described in section 501(c)(4) of the Internal Revenue Code of 1986 but has not engaged and will not engage in "Lobbying Activities".

5. If the Disclosing Party is the Applicant, the Disclosing Party must obtain certifications equal in form and substance to paragraphs A.1. through A.4. above from all subcontractors before it awards any subcontract and the Disclosing Party must maintain all such subcontractors' certifications for the duration of the Matter and must make such certifications promptly available to the City upon request.

B. CERTIFICATION REGARDING EQUAL EMPLOYMENT OPPORTUNITY

If the Matter is federally funded, federal regulations require the Applicant and all proposed subcontractors to submit the following information with their bids or in writing at the outset of negotiations.

Is the Disclosing Party the Applicant?

[ ] Yes [ ] No

If "Yes," answer the three questions below:

1. Have you developed and do you have on file affirmative action programs pursuant to applicable federal regulations? (See 41 CFR Part 60-2.)
[ ] Yes [ ] No

2. Have you filed with the Joint Reporting Committee, the Director of the Office of Federal Contract Compliance Programs, or the Equal Employment Opportunity Commission all reports due under the applicable filing requirements?
[ ] Yes [ ] No

3. Have you participated in any previous contracts or subcontracts subject to the equal opportunity clause?
[ ] Yes [ ] No

If you checked "No" to question 1. or 2. above, please provide an explanation:

_____

_____

SECTION VII -- ACKNOWLEDGMENTS, CONTRACT INCORPORATION, COMPLIANCE, PENALTIES, DISCLOSURE

The Disclosing Party understands and agrees that:

A. The certifications, disclosures, and acknowledgments contained in this EDS will become part of any contract or other agreement between the Applicant and the City in connection with the Matter, whether procurement, City assistance, or other City action, and are material inducements to the City's execution of any contract or taking other action with respect to the Matter. The Disclosing Party understands that it must comply with all statutes, ordinances, and regulations on which this EDS is based.

B. The City's Governmental Ethics and Campaign Financing Ordinances, Chapters 2-156 and 2-164 of the Municipal Code, impose certain duties and obligations on persons or entities seeking City contracts, work, business, or transactions. The full text of these ordinances and a training program is available on line at www.cityofchicago.org/Ethics, and may also be obtained from the City's Board of Ethics, 740 N.

Sedgwick St., Suite 500, Chicago, IL 60610, (312) 744-9660. The Disclosing Party must comply fully with the applicable ordinances.

C. If the City determines that any information provided in this EDS is false, incomplete or inaccurate, any contract or other agreement in connection with which it is submitted may be rescinded or be void or voidable, and the City may pursue any remedies under the contract or agreement (if not rescinded or void), at law, or in equity, including terminating the Disclosing Party's participation in the Matter and/or declining to allow the Disclosing Party to participate in other transactions with the City. Remedies at law for a false statement of material fact may include incarceration and an award to the City of treble damages.

D. It is the City's policy to make this document available to the public on its Internet site and/or upon request. Some or all of the information provided on this EDS and any attachments to this EDS may be made available to the public on the Internet, in response to a Freedom of Information Act request, or otherwise. By completing and signing this EDS, the Disclosing Party waives and releases any possible rights or claims which it may have against the City in connection with the public release of information contained in this EDS and also authorizes the City to verify the accuracy of any information submitted in this EDS.

E. The information provided in this EDS must be kept current. In the event of changes, the Disclosing Party must supplement this EDS up to the time the City takes action on the Matter. If the Matter is a contract being handled by the City's Department of Procurement Services, the Disclosing Party must update this EDS as the contract requires. **NOTE:** With respect to Matters subject to Article I of Chapter 1-23 of the Municipal Code (imposing **PERMANENT INELIGIBILITY** for certain specified offenses), the information provided herein regarding eligibility must be kept current for a longer period, as required by Chapter 1-23 and Section 2-154-020 of the Municipal Code.

The Disclosing Party represents and warrants that:

F.1. The Disclosing Party is not delinquent in the payment of any tax administered by the Illinois Department of Revenue, nor are the Disclosing Party or its Affiliated Entities delinquent in paying any fine, fee, tax or other charge owed to the City. This includes, but is not limited to, all water charges, sewer charges, license fees, parking tickets, property taxes or sales taxes.

F.2 If the Disclosing Party is the Applicant, the Disclosing Party and its Affiliated Entities will not use, nor permit their subcontractors to use, any facility listed by the U.S. E.P.A. on the federal Excluded Parties List System ("EPLS") maintained by the U. S. General Services Administration.

F.3 If the Disclosing Party is the Applicant, the Disclosing Party will obtain from any contractors/subcontractors hired or to be hired in connection with the Matter certifications equal in form and substance to those in F.1. and F.2. above and will not, without the prior written consent of the City, use any such contractor/subcontractor that does not provide such certifications or that the Disclosing Party has reason to believe has not provided or cannot provide truthful certifications.

NOTE: If the Disclosing Party cannot certify as to any of the items in F.1., F.2. or F.3. above, an explanatory statement must be attached to this EDS.

CERTIFICATION

Under penalty of perjury, the person signing below: (1) warrants that he/she is authorized to execute this EDS and Appendix A (if applicable) on behalf of the Disclosing Party, and (2) warrants that all certifications and statements contained in this EDS and Appendix A (if applicable) are true, accurate and complete as of the date furnished to the City.

Savi Investment Group, LLC
(Print or type name of Disclosing Party)

By: _____
(Sign here)

Daniel J. Slack
(Print or type name of person signing)

Manager of Savi Investment Group, LLC
(Print or type title of person signing)

Signed and sworn to before me on (date) 11/30/2015,
at Cook County, Illinois (state).

Carol Lynn Whittaker Notary Public.

Commission expires: 6/23/2017.

OFFICIAL SEAL
CAROL LYNN WHITTAKER
Notary Public - State of Illinois
My Commission Expires Jun 23, 2017

CITY OF CHICAGO
ECONOMIC DISCLOSURE STATEMENT AND AFFIDAVIT
APPENDIX A

FAMILIAL RELATIONSHIPS WITH ELECTED CITY OFFICIALS AND DEPARTMENT HEADS

This Appendix is to be completed only by (a) the Applicant, and (b) any legal entity which has a direct ownership interest in the Applicant exceeding 7.5 percent. It is not to be completed by any legal entity which has only an indirect ownership interest in the Applicant.

Under Municipal Code Section 2-154-015, the Disclosing Party must disclose whether such Disclosing Party or any "Applicable Party" or any Spouse or Domestic Partner thereof currently has a "familial relationship" with any elected city official or department head. A "familial relationship" exists if, as of the date this EDS is signed, the Disclosing Party or any "Applicable Party" or any Spouse or Domestic Partner thereof is related to the mayor, any alderman, the city clerk, the city treasurer or any city department head as spouse or domestic partner or as any of the following, whether by blood or adoption: parent, child, brother or sister, aunt or uncle, niece or nephew, grandparent, grandchild, father-in-law, mother-in-law, son-in-law, daughter-in-law, stepfather or stepmother, stepson or stepdaughter, stepbrother or stepsister or half-brother or half-sister.

"Applicable Party" means (1) all executive officers of the Disclosing Party listed in Section II.B.1.a., if the Disclosing Party is a corporation; all partners of the Disclosing Party, if the Disclosing Party is a general partnership; all general partners and limited partners of the Disclosing Party, if the Disclosing Party is a limited partnership; all managers, managing members and members of the Disclosing Party, if the Disclosing Party is a limited liability company; (2) all principal officers of the Disclosing Party; and (3) any person having more than a 7.5 percent ownership interest in the Disclosing Party. "Principal officers" means the president, chief operating officer, executive director, chief financial officer, treasurer or secretary of a legal entity or any person exercising similar authority.

Does the Disclosing Party or any "Applicable Party" or any Spouse or Domestic Partner thereof currently have a "familial relationship" with an elected city official or department head?

[ ] Yes [X] No

If yes, please identify below (1) the name and title of such person, (2) the name of the legal entity to which such person is connected; (3) the name and title of the elected city official or department head to whom such person has a familial relationship, and (4) the precise nature of such familial relationship.

_____

_____

_____

CITY OF CHICAGO
ECONOMIC DISCLOSURE STATEMENT AND AFFIDAVIT
APPENDIX B

BUILDING CODE SCOFFLAW/PROBLEM LANDLORD CERTIFICATION

This Appendix is to be completed only by (a) the Applicant, and (b) any legal entity which has a direct ownership interest in the Applicant exceeding 7.5 percent (an "Owner"). It is not to be completed by any legal entity which has only an indirect ownership interest in the Applicant.

1. Pursuant to Municipal Code Section 2-154-010, is the Applicant or any Owner identified as a building code scofflaw or problem landlord pursuant to Section 2-92-416 of the Municipal Code?

   [ ] Yes [X] No

2. If the Applicant is a legal entity publicly traded on any exchange, is any officer or director of the Applicant identified as a building code scofflaw or problem landlord pursuant to Section 2-92-416 of the Municipal Code?

   [ ] Yes [ ] No [X] Not Applicable

3. If yes to (1) or (2) above, please identify below the name of the person or legal entity identified as a building code scofflaw or problem landlord and the address of the building or buildings to which the pertinent code violations apply.

_____

_____

_____

FILLING OUT THIS APPENDIX B CONSTITUTES ACKNOWLEDGMENT AND AGREEMENT THAT THIS APPENDIX B IS INCORPORATED BY REFERENCE INTO, AND MADE A PART OF, THE ASSOCIATED EDS, AND THAT THE REPRESENTATIONS MADE IN THIS APPENDIX B ARE SUBJECT TO THE CERTIFICATION MADE UNDER PENALTY OF PERJURY ON PAGE 12 OF THE ASSOCIATED EDS.

(DO NOT SUBMIT THIS PAGE WITH YOUR EDS. The purpose of this page is for you to recertify your EDS prior to submission to City Council or on the date of closing. If unable to recertify truthfully, the Disclosing Party must complete a new EDS with correct or corrected information)


RECERTIFICATION

Generally, for use with City Council matters. Not for City procurements unless requested.

This recertification is being submitted in connection with Alley vacation and dedication to the rear of property located at 2518-36 N. Lincoln Avenue [identify the Matter]. Under penalty of perjury, the person signing below: (1) warrants that he/she is authorized to execute this EDS recertification on behalf of the Disclosing Party, (2) warrants that all certifications and statements contained in the Disclosing Party's original EDS are true, accurate and complete as of the date furnished to the City and continue to be true, accurate and complete as of the date of this recertification, and (3) reaffirms its acknowledgments.

Savi Investment Group, LLC
(Print or type legal name of Disclosing Party)

Date: March 30, 2016

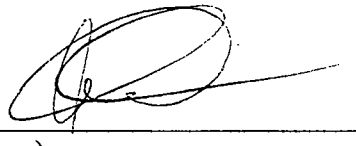By: 
(sign here)

Print or type name of signatory:

Daniel J. Slack

Title of signatory:

Manager

Signed and sworn to before me on [date] 3/30/16, by Daniel J. Slack, at Cook County, Illinois [state].

Carol Lynn Whittaker Notary Public.

Commission expires: 6/23/2017.

OFFICIAL SEAL
CAROL LYNN WHITTAKER
Notary Public - State of Illinois
My Commission Expires Jun 23, 2017

Ver. 11-01-05

CITY OF CHICAGO
ECONOMIC DISCLOSURE STATEMENT
AND AFFIDAVIT

SECTION I -- GENERAL INFORMATION

A. Legal name of the Disclosing Party submitting this EDS. Include d/b/a/ if applicable:

Warren H. Baker Trust dated 12/03/02

Check ONE of the following three boxes:

Indicate whether the Disclosing Party submitting this EDS is:

1. [ ] the Applicant
   OR
2. [X] a legal entity holding a direct or indirect interest in the Applicant. State the legal name of the Applicant in which the Disclosing Party holds an interest: Baker Lincoln HRD, LLC
   OR
3. [ ] a legal entity with a right of control (see Section II.B.1.) State the legal name of the entity in which the Disclosing Party holds a right of control: _____

B. Business address of the Disclosing Party: 1156 W. Armitage Avenue
Chicago IL 60614

C. Telephone: (312) 636-6937 Fax: (312) 253-4440 Email: rolando@acostaezgur.com

D. Name of contact person: Rolando R. Acosta

E. Federal Employer Identification No. (if you have one): _____

F. Brief description of contract, transaction or other undertaking (referred to below as the "Matter") to which this EDS pertains. (Include project number and location of property, if applicable):

Alley vacation and dedication to the rear of property located at 2518-2536 N. Lincoln Avenue, Chicago IL.

G. Which City agency or department is requesting this EDS? DPD

If the Matter is a contract being handled by the City's Department of Procurement Services, please complete the following:

Specification # _____ and Contract # _____

SECTION II -- DISCLOSURE OF OWNERSHIP INTERESTS

A. NATURE OF THE DISCLOSING PARTY

1. Indicate the nature of the Disclosing Party:

☐ Person
☐ Publicly registered business corporation
☐ Privately held business corporation
☐ Sole proprietorship
☐ General partnership
☐ Limited partnership
☒ Trust
☐ Limited liability company
☐ Limited liability partnership
☐ Joint venture
☐ Not-for-profit corporation
(Is the not-for-profit corporation also a 501(c)(3))?
☐ Yes ☐ No
☐ Other (please specify)

2. For legal entities, the state (or foreign country) of incorporation or organization, if applicable:

Illinois

3. For legal entities not organized in the State of Illinois: Has the organization registered to do business in the State of Illinois as a foreign entity?

☐ Yes ☐ No ☒ N/A

B. IF THE DISCLOSING PARTY IS A LEGAL ENTITY:

1. List below the full names and titles of all executive officers and all directors of the entity. **NOTE:** For not-for-profit corporations, also list below all members, if any, which are legal entities. If there are no such members, write "no members." For trusts, estates or other similar entities, list below the legal titleholder(s).

If the entity is a general partnership, limited partnership, limited liability company, limited liability partnership or joint venture, list below the name and title of each general partner, managing member, manager or any other person or entity that controls the day-to-day management of the Disclosing Party. **NOTE:** Each legal entity listed below must submit an EDS on its own behalf.

Name	Title
Warren H. Baker	Trustee

2. Please provide the following information concerning each person or entity having a direct or indirect beneficial interest (including ownership) in excess of 7.5% of the Disclosing Party. Examples of such an interest include shares in a corporation, partnership interest in a partnership or joint venture,

interest of a member or manager in a limited liability company, or interest of a beneficiary of a trust, estate or other similar entity. If none, state "None." **NOTE**: Pursuant to Section 2-154-030 of the Municipal Code of Chicago ("Municipal Code"), the City may require any such additional information from any applicant which is reasonably intended to achieve full disclosure.

Name	Business Address	Percentage Interest in the Disclosing Party
Warren H. Baker	1156 W. Armitage Ave., Chicago IL 60614	100%

SECTION III -- BUSINESS RELATIONSHIPS WITH CITY ELECTED OFFICIALS

Has the Disclosing Party had a "business relationship," as defined in Chapter 2-156 of the Municipal Code, with any City elected official in the 12 months before the date this EDS is signed?

[ ] Yes [X] No

If yes, please identify below the name(s) of such City elected official(s) and describe such relationship(s):

SECTION IV -- DISCLOSURE OF SUBCONTRACTORS AND OTHER RETAINED PARTIES

The Disclosing Party must disclose the name and business address of each subcontractor, attorney, lobbyist, accountant, consultant and any other person or entity whom the Disclosing Party has retained or expects to retain in connection with the Matter, as well as the nature of the relationship, and the total amount of the fees paid or estimated to be paid. The Disclosing Party is not required to disclose employees who are paid solely through the Disclosing Party's regular payroll.

"Lobbyist" means any person or entity who undertakes to influence any legislative or administrative action on behalf of any person or entity other than: (1) a not-for-profit entity, on an unpaid basis, or (2) himself. "Lobbyist" also means any person or entity any part of whose duties as an employee of another includes undertaking to influence any legislative or administrative action.

If the Disclosing Party is uncertain whether a disclosure is required under this Section, the Disclosing Party must either ask the City whether disclosure is required or make the disclosure.

Name (indicate whether retained or anticipated to be retained)	Business Address	Relationship to Disclosing Party (subcontractor, attorney, lobbyist, etc.)	Fees (indicate whether paid or estimated.) **NOTE:** "hourly rate" or "t.b.d." is not an acceptable response.

(Add sheets if necessary)

[X] Check here if the Disclosing Party has not retained, nor expects to retain, any such persons or entities.

SECTION V -- CERTIFICATIONS

A. COURT-ORDERED CHILD SUPPORT COMPLIANCE

Under Municipal Code Section 2-92-415, substantial owners of business entities that contract with the City must remain in compliance with their child support obligations throughout the contract's term.

Has any person who directly or indirectly owns 10% or more of the Disclosing Party been declared in arrearage on any child support obligations by any Illinois court of competent jurisdiction?

[ ] Yes [X] No [ ] No person directly or indirectly owns 10% or more of the Disclosing Party.

If "Yes," has the person entered into a court-approved agreement for payment of all support owed and is the person in compliance with that agreement?

[ ] Yes [ ] No

B. FURTHER CERTIFICATIONS

1. Pursuant to Municipal Code Chapter 1-23, Article I ("Article I")(which the Applicant should consult for defined terms (e.g., "doing business") and legal requirements), if the Disclosing Party submitting this EDS is the Applicant and is doing business with the City, then the Disclosing Party certifies as follows: (i) neither the Applicant nor any controlling person is currently indicted or charged with, or has admitted guilt of, or has ever been convicted of, or placed under supervision for, any criminal offense involving actual, attempted, or conspiracy to commit bribery, theft, fraud, forgery, perjury, dishonesty or deceit against an officer or employee of the City or any sister agency; and (ii) the Applicant understands and acknowledges that compliance with Article I is a continuing requirement for doing business with the City. NOTE: If Article I applies to the Applicant, the permanent compliance timeframe in Article I supersedes some five-year compliance timeframes in certifications 2 and 3 below.

2. The Disclosing Party and, if the Disclosing Party is a legal entity, all of those persons or entities identified in Section II.B.1. of this EDS:

a. are not presently debarred, suspended, proposed for debarment, declared ineligible or voluntarily excluded from any transactions by any federal, state or local unit of government;

b. have not, within a five-year period preceding the date of this EDS, been convicted of a criminal offense, adjudged guilty, or had a civil judgment rendered against them in connection with: obtaining, attempting to obtain, or performing a public (federal, state or local) transaction or contract under a public transaction; a violation of federal or state antitrust statutes; fraud; embezzlement; theft; forgery; bribery; falsification or destruction of records; making false statements; or receiving stolen property;

c. are not presently indicted for, or criminally or civilly charged by, a governmental entity (federal, state or local) with committing any of the offenses set forth in clause B.2.b. of this Section V;

d. have not, within a five-year period preceding the date of this EDS, had one or more public transactions (federal, state or local) terminated for cause or default; and

e. have not, within a five-year period preceding the date of this EDS, been convicted, adjudged guilty, or found liable in a civil proceeding, or in any criminal or civil action, including actions concerning environmental violations, instituted by the City or by the federal government, any state, or any other unit of local government.

3. The certifications in subparts 3, 4 and 5 concern:

• the Disclosing Party;
• any "Contractor" (meaning any contractor or subcontractor used by the Disclosing Party in connection with the Matter, including but not limited to all persons or legal entities disclosed under Section IV, "Disclosure of Subcontractors and Other Retained Parties");
• any "Affiliated Entity" (meaning a person or entity that, directly or indirectly: controls the Disclosing Party, is controlled by the Disclosing Party, or is, with the Disclosing Party, under common control of another person or entity. Indicia of control include, without limitation: interlocking management or ownership; identity of interests among family members, shared facilities and equipment; common use of employees; or organization of a business entity following the ineligibility of a business entity to do business with federal or state or local government, including the City, using substantially the same management, ownership, or principals as the ineligible entity); with respect to Contractors, the term Affiliated Entity means a person or entity that directly or indirectly controls the Contractor, is controlled by it, or, with the Contractor, is under common control of another person or entity;
• any responsible official of the Disclosing Party, any Contractor or any Affiliated Entity or any other official, agent or employee of the Disclosing Party, any Contractor or any Affiliated Entity, acting pursuant to the direction or authorization of a responsible official of the Disclosing Party, any Contractor or any Affiliated Entity (collectively "Agents").

Neither the Disclosing Party, nor any Contractor, nor any Affiliated Entity of either the Disclosing Party or any Contractor nor any Agents have, during the five years before the date this EDS is signed, or, with respect to a Contractor, an Affiliated Entity, or an Affiliated Entity of a Contractor during the five years before the date of such Contractor's or Affiliated Entity's contract or engagement in connection with the Matter:

a. bribed or attempted to bribe, or been convicted or adjudged guilty of bribery or attempting to bribe, a public officer or employee of the City, the State of Illinois, or any agency of the federal government or of any state or local government in the United States of America, in that officer's or employee's official capacity;

b. agreed or colluded with other bidders or prospective bidders, or been a party to any such agreement, or been convicted or adjudged guilty of agreement or collusion among bidders or prospective bidders, in restraint of freedom of competition by agreement to bid a fixed price or otherwise; or

c. made an admission of such conduct described in a. or b. above that is a matter of record, but have not been prosecuted for such conduct; or

d. violated the provisions of Municipal Code Section 2-92-610 (Living Wage Ordinance).

4. Neither the Disclosing Party, Affiliated Entity or Contractor, or any of their employees, officials, agents or partners, is barred from contracting with any unit of state or local government as a result of engaging in or being convicted of (1) bid-rigging in violation of 720 ILCS 5/33E-3; (2) bid-rotating in violation of 720 ILCS 5/33E-4; or (3) any similar offense of any state or of the United States of America that contains the same elements as the offense of bid-rigging or bid-rotating.

5. Neither the Disclosing Party nor any Affiliated Entity is listed on any of the following lists maintained by the Office of Foreign Assets Control of the U.S. Department of the Treasury or the Bureau of Industry and Security of the U.S. Department of Commerce or their successors: the Specially Designated Nationals List, the Denied Persons List, the Unverified List, the Entity List and the Debarred List.

6. The Disclosing Party understands and shall comply with the applicable requirements of Chapters 2-55 (Legislative Inspector General), 2-56 (Inspector General) and 2-156 (Governmental Ethics) of the Municipal Code.

7. If the Disclosing Party is unable to certify to any of the above statements in this Part B (Further Certifications), the Disclosing Party must explain below:

_____

_____

_____

_____

If the letters "NA," the word "None," or no response appears on the lines above, it will be conclusively presumed that the Disclosing Party certified to the above statements.

8. To the best of the Disclosing Party's knowledge after reasonable inquiry, the following is a complete list of all current employees of the Disclosing Party who were, at any time during the 12-month period preceding the execution date of this EDS, an employee, or elected or appointed official, of the City of Chicago (if none, indicate with "N/A" or "none").

None.

9. To the best of the Disclosing Party's knowledge after reasonable inquiry, the following is a complete list of all gifts that the Disclosing Party has given or caused to be given, at any time during the 12-month period preceding the execution date of this EDS, to an employee, or elected or appointed official, of the City of Chicago. For purposes of this statement, a "gift" does not include: (i) anything made generally available to City employees or to the general public, or (ii) food or drink provided in the course of official City business and having a retail value of less than $20 per recipient (if none, indicate with "N/A" or "none"). As to any gift listed below, please also list the name of the City recipient.

None.

C. CERTIFICATION OF STATUS AS FINANCIAL INSTITUTION

1. The Disclosing Party certifies that the Disclosing Party (check one)

☐ is ☒ is not

a "financial institution" as defined in Section 2-32-455(b) of the Municipal Code.

2. If the Disclosing Party IS a financial institution, then the Disclosing Party pledges:

"We are not and will not become a predatory lender as defined in Chapter 2-32 of the Municipal Code. We further pledge that none of our affiliates is, and none of them will become, a predatory lender as defined in Chapter 2-32 of the Municipal Code. We understand that becoming a predatory lender or becoming an affiliate of a predatory lender may result in the loss of the privilege of doing business with the City."

If the Disclosing Party is unable to make this pledge because it or any of its affiliates (as defined in Section 2-32-455(b) of the Municipal Code) is a predatory lender within the meaning of Chapter 2-32 of the Municipal Code, explain here (attach additional pages if necessary):

If the letters "NA," the word "None," or no response appears on the lines above, it will be conclusively presumed that the Disclosing Party certified to the above statements..

D. CERTIFICATION REGARDING INTEREST IN CITY BUSINESS

Any words or terms that are defined in Chapter 2-156 of the Municipal Code have the same meanings when used in this Part D.

1. In accordance with Section 2-156-110 of the Municipal Code: Does any official or employee of the City have a financial interest in his or her own name or in the name of any other person or entity in the Matter?

☐ Yes ☒ No

NOTE: If you checked "Yes" to Item D.1., proceed to Items D.2. and D.3. If you checked "No" to Item D.1., proceed to Part E.

2. Unless sold pursuant to a process of competitive bidding, or otherwise permitted, no City elected official or employee shall have a financial interest in his or her own name or in the name of any other person or entity in the purchase of any property that (i) belongs to the City, or (ii) is sold for taxes or assessments, or (iii) is sold by virtue of legal process at the suit of the City (collectively, "City Property Sale"). Compensation for property taken pursuant to the City's eminent domain power does not constitute a financial interest within the meaning of this Part D.

Does the Matter involve a City Property Sale?

☐ Yes ☐ No

3. If you checked "Yes" to Item D.1., provide the names and business addresses of the City officials or employees having such interest and identify the nature of such interest:

Name	Business Address	Nature of Interest

4. The Disclosing Party further certifies that no prohibited financial interest in the Matter will be acquired by any City official or employee.

E. CERTIFICATION REGARDING SLAVERY ERA BUSINESS

Please check either 1. or 2. below. If the Disclosing Party checks 2., the Disclosing Party must disclose below or in an attachment to this EDS all information required by paragraph 2. Failure to

comply with these disclosure requirements may make any contract entered into with the City in connection with the Matter voidable by the City.

X 1. The Disclosing Party verifies that the Disclosing Party has searched any and all records of the Disclosing Party and any and all predecessor entities regarding records of investments or profits from slavery or slaveholder insurance policies during the slavery era (including insurance policies issued to slaveholders that provided coverage for damage to or injury or death of their slaves), and the Disclosing Party has found no such records.

____2. The Disclosing Party verifies that, as a result of conducting the search in step 1 above, the Disclosing Party has found records of investments or profits from slavery or slaveholder insurance policies. The Disclosing Party verifies that the following constitutes full disclosure of all such records, including the names of any and all slaves or slaveholders described in those records:

SECTION VI -- CERTIFICATIONS FOR FEDERALLY FUNDED MATTERS

NOTE: If the Matter is federally funded, complete this Section VI. **If the Matter is not federally funded**, proceed to Section VII. For purposes of this Section VI, tax credits allocated by the City and proceeds of debt obligations of the City are not federal funding.

A. CERTIFICATION REGARDING LOBBYING

1. List below the names of all persons or entities registered under the federal Lobbying Disclosure Act of 1995 who have made lobbying contacts on behalf of the Disclosing Party with respect to the Matter: (Add sheets if necessary):

N/A

(If no explanation appears or begins on the lines above, or if the letters "NA" or if the word "None" appear, it will be conclusively presumed that the Disclosing Party means that NO persons or entities registered under the Lobbying Disclosure Act of 1995 have made lobbying contacts on behalf of the Disclosing Party with respect to the Matter.)

2. The Disclosing Party has not spent and will not expend any federally appropriated funds to pay any person or entity listed in Paragraph A.1. above for his or her lobbying activities or to pay any person or entity to influence or attempt to influence an officer or employee of any agency, as defined by applicable federal law, a member of Congress, an officer or employee of Congress, or an employee of a member of Congress, in connection with the award of any federally funded contract, making any federally funded grant or loan, entering into any cooperative agreement, or to extend, continue, renew, amend, or modify any federally funded contract, grant, loan, or cooperative agreement.

3. The Disclosing Party will submit an updated certification at the end of each calendar quarter in which there occurs any event that materially affects the accuracy of the statements and information set forth in paragraphs A.1. and A.2. above.

4. The Disclosing Party certifies that either: (i) it is not an organization described in section 501(c)(4) of the Internal Revenue Code of 1986; or (ii) it is an organization described in section 501(c)(4) of the Internal Revenue Code of 1986 but has not engaged and will not engage in "Lobbying Activities".

5. If the Disclosing Party is the Applicant, the Disclosing Party must obtain certifications equal in form and substance to paragraphs A.1. through A.4. above from all subcontractors before it awards any subcontract and the Disclosing Party must maintain all such subcontractors' certifications for the duration of the Matter and must make such certifications promptly available to the City upon request.

B. CERTIFICATION REGARDING EQUAL EMPLOYMENT OPPORTUNITY

If the Matter is federally funded, federal regulations require the Applicant and all proposed subcontractors to submit the following information with their bids or in writing at the outset of negotiations.

Is the Disclosing Party the Applicant?

[ ] Yes [ ] No

If "Yes," answer the three questions below:

1. Have you developed and do you have on file affirmative action programs pursuant to applicable federal regulations? (See 41 CFR Part 60-2.)
[ ] Yes [ ] No

2. Have you filed with the Joint Reporting Committee, the Director of the Office of Federal Contract Compliance Programs, or the Equal Employment Opportunity Commission all reports due under the applicable filing requirements?
[ ] Yes [ ] No

3. Have you participated in any previous contracts or subcontracts subject to the equal opportunity clause?
[ ] Yes [ ] No

If you checked "No" to question 1. or 2. above, please provide an explanation:

_____

_____

SECTION VII -- ACKNOWLEDGMENTS, CONTRACT INCORPORATION, COMPLIANCE, PENALTIES, DISCLOSURE

The Disclosing Party understands and agrees that:

A. The certifications, disclosures, and acknowledgments contained in this EDS will become part of any contract or other agreement between the Applicant and the City in connection with the Matter, whether procurement, City assistance, or other City action, and are material inducements to the City's execution of any contract or taking other action with respect to the Matter. The Disclosing Party understands that it must comply with all statutes, ordinances, and regulations on which this EDS is based.

B. The City's Governmental Ethics and Campaign Financing Ordinances, Chapters 2-156 and 2-164 of the Municipal Code, impose certain duties and obligations on persons or entities seeking City contracts, work, business, or transactions. The full text of these ordinances and a training program is available on line at www.cityofchicago.org/Ethics, and may also be obtained from the City's Board of Ethics, 740 N.

Sedgwick St., Suite 500, Chicago, IL 60610, (312) 744-9660. The Disclosing Party must comply fully with the applicable ordinances.

C. If the City determines that any information provided in this EDS is false, incomplete or inaccurate, any contract or other agreement in connection with which it is submitted may be rescinded or be void or voidable, and the City may pursue any remedies under the contract or agreement (if not rescinded or void), at law, or in equity, including terminating the Disclosing Party's participation in the Matter and/or declining to allow the Disclosing Party to participate in other transactions with the City. Remedies at law for a false statement of material fact may include incarceration and an award to the City of treble damages.

D. It is the City's policy to make this document available to the public on its Internet site and/or upon request. Some or all of the information provided on this EDS and any attachments to this EDS may be made available to the public on the Internet, in response to a Freedom of Information Act request, or otherwise. By completing and signing this EDS, the Disclosing Party waives and releases any possible rights or claims which it may have against the City in connection with the public release of information contained in this EDS and also authorizes the City to verify the accuracy of any information submitted in this EDS.

E. The information provided in this EDS must be kept current. In the event of changes, the Disclosing Party must supplement this EDS up to the time the City takes action on the Matter. If the Matter is a contract being handled by the City's Department of Procurement Services, the Disclosing Party must update this EDS as the contract requires. **NOTE:** With respect to Matters subject to Article I of Chapter 1-23 of the Municipal Code (imposing **PERMANENT INELIGIBILITY** for certain specified offenses), the information provided herein regarding eligibility must be kept current for a longer period, as required by Chapter 1-23 and Section 2-154-020 of the Municipal Code.

The Disclosing Party represents and warrants that:

F.1. The Disclosing Party is not delinquent in the payment of any tax administered by the Illinois Department of Revenue, nor are the Disclosing Party or its Affiliated Entities delinquent in paying any fine, fee, tax or other charge owed to the City. This includes, but is not limited to, all water charges, sewer charges, license fees, parking tickets, property taxes or sales taxes.

F.2 If the Disclosing Party is the Applicant, the Disclosing Party and its Affiliated Entities will not use, nor permit their subcontractors to use, any facility listed by the U.S. E.P.A. on the federal Excluded Parties List System ("EPLS") maintained by the U. S. General Services Administration.

F.3 If the Disclosing Party is the Applicant, the Disclosing Party will obtain from any contractors/subcontractors hired or to be hired in connection with the Matter certifications equal in form and substance to those in F.1. and F.2. above and will not, without the prior written consent of the City, use any such contractor/subcontractor that does not provide such certifications or that the Disclosing Party has reason to believe has not provided or cannot provide truthful certifications.

NOTE: If the Disclosing Party cannot certify as to any of the items in F.1., F.2. or F.3. above, an explanatory statement must be attached to this EDS.

CERTIFICATION

Under penalty of perjury, the person signing below: (1) warrants that he/she is authorized to execute this EDS and Appendix A (if applicable) on behalf of the Disclosing Party, and (2) warrants that all certifications and statements contained in this EDS and Appendix A (if applicable) are true, accurate and complete as of the date furnished to the City.

Warren H. Baker Trust dated 12/03/02
(Print or type name of Disclosing Party)

By: _____
(Sign here)

Warren H. Baker
(Print or type name of person signing)

Trustee
(Print or type title of person signing)

Signed and sworn to before me on (date) 11-20-15,
at Cook County, Illinois (state).

Carol Lynn Whittaker Notary Public.

Commission expires: 6/23/2017.

OFFICIAL SEAL
CAROL LYNN WHITTAKER
Notary Public - State of Illinois
My Commission Expires Jun 23, 2017

CITY OF CHICAGO
ECONOMIC DISCLOSURE STATEMENT AND AFFIDAVIT
APPENDIX A

FAMILIAL RELATIONSHIPS WITH ELECTED CITY OFFICIALS AND DEPARTMENT HEADS

This Appendix is to be completed only by (a) the Applicant, and (b) any legal entity which has a direct ownership interest in the Applicant exceeding 7.5 percent. It is not to be completed by any legal entity which has only an indirect ownership interest in the Applicant.

Under Municipal Code Section 2-154-015, the Disclosing Party must disclose whether such Disclosing Party or any "Applicable Party" or any Spouse or Domestic Partner thereof currently has a "familial relationship" with any elected city official or department head. A "familial relationship" exists if, as of the date this EDS is signed, the Disclosing Party or any "Applicable Party" or any Spouse or Domestic Partner thereof is related to the mayor, any alderman, the city clerk, the city treasurer or any city department head as spouse or domestic partner or as any of the following, whether by blood or adoption: parent, child, brother or sister, aunt or uncle, niece or nephew, grandparent, grandchild, father-in-law, mother-in-law, son-in-law, daughter-in-law, stepfather or stepmother, stepson or stepdaughter, stepbrother or stepsister or half-brother or half-sister.

"Applicable Party" means (1) all executive officers of the Disclosing Party listed in Section II.B.1.a., if the Disclosing Party is a corporation; all partners of the Disclosing Party, if the Disclosing Party is a general partnership; all general partners and limited partners of the Disclosing Party, if the Disclosing Party is a limited partnership; all managers, managing members and members of the Disclosing Party, if the Disclosing Party is a limited liability company; (2) all principal officers of the Disclosing Party; and (3) any person having more than a 7.5 percent ownership interest in the Disclosing Party. "Principal officers" means the president, chief operating officer, executive director, chief financial officer, treasurer or secretary of a legal entity or any person exercising similar authority.

Does the Disclosing Party or any "Applicable Party" or any Spouse or Domestic Partner thereof currently have a "familial relationship" with an elected city official or department head?

[ ] Yes [X] No

If yes, please identify below (1) the name and title of such person, (2) the name of the legal entity to which such person is connected; (3) the name and title of the elected city official or department head to whom such person has a familial relationship, and (4) the precise nature of such familial relationship.

_____

_____

_____

CITY OF CHICAGO
ECONOMIC DISCLOSURE STATEMENT AND AFFIDAVIT
APPENDIX B

BUILDING CODE SCOFFLAW/PROBLEM LANDLORD CERTIFICATION

This Appendix is to be completed only by (a) the Applicant, and (b) any legal entity which has a direct ownership interest in the Applicant exceeding 7.5 percent (an "Owner"). It is not to be completed by any legal entity which has only an indirect ownership interest in the Applicant.

1. Pursuant to Municipal Code Section 2-154-010, is the Applicant or any Owner identified as a building code scofflaw or problem landlord pursuant to Section 2-92-416 of the Municipal Code?

   [ ] Yes [X] No

2. If the Applicant is a legal entity publicly traded on any exchange, is any officer or director of the Applicant identified as a building code scofflaw or problem landlord pursuant to Section 2-92-416 of the Municipal Code?

   [ ] Yes [ ] No [X] Not Applicable

3. If yes to (1) or (2) above, please identify below the name of the person or legal entity identified as a building code scofflaw or problem landlord and the address of the building or buildings to which the pertinent code violations apply.

_____

_____

_____

FILLING OUT THIS APPENDIX B CONSTITUTES ACKNOWLEDGMENT AND AGREEMENT THAT THIS APPENDIX B IS INCORPORATED BY REFERENCE INTO, AND MADE A PART OF, THE ASSOCIATED EDS, AND THAT THE REPRESENTATIONS MADE IN THIS APPENDIX B ARE SUBJECT TO THE CERTIFICATION MADE UNDER PENALTY OF PERJURY ON PAGE 12 OF THE ASSOCIATED EDS.

(DO NOT SUBMIT THIS PAGE WITH YOUR EDS. The purpose of this page is for you to recertify your EDS prior to submission to City Council or on the date of closing. If unable to recertify truthfully, the Disclosing Party must complete a new EDS with correct or corrected information)

RECERTIFICATION

Generally, for use with City Council matters. Not for City procurements unless requested.

This recertification is being submitted in connection with Alley vacation and dedication to the rear of property located at 2518-36 N. Lincoln Avenue [identify the Matter]. Under penalty of perjury, the person signing below: (1) warrants that he/she is authorized to execute this EDS recertification on behalf of the Disclosing Party, (2) warrants that all certifications and statements contained in the Disclosing Party's original EDS are true, accurate and complete as of the date furnished to the City and continue to be true, accurate and complete as of the date of this recertification, and (3) reaffirms its acknowledgments.

Warren H. Baker Trust dated 12/30/02 Date: March 30, 2016
(Print or type legal name of Disclosing Party)

By: _____
(sign here)

Print or type name of signatory:

Warren H. Baker

Title of signatory:

Trustee

Signed and sworn to before me on [date] 3/30/16, by Warren H. Baker, at Cook County, Illinois [state].

Carol Lynn Whittaker Notary Public.

Commission expires: 6/23/2017.

OFFICIAL SEAL
CAROL LYNN WHITTAKER
Notary Public - State of Illinois
My Commission Expires Jun 23, 2017

Ver. 11-01-05

CITY OF CHICAGO
ECONOMIC DISCLOSURE STATEMENT
AND AFFIDAVIT

SECTION I -- GENERAL INFORMATION

A. Legal name of the Disclosing Party submitting this EDS. Include d/b/a/ if applicable:

Savi Lincoln, LLC

Check ONE of the following three boxes:

Indicate whether the Disclosing Party submitting this EDS is:

1. [ ] the Applicant
   OR
2. [X] a legal entity holding a direct or indirect interest in the Applicant. State the legal name of the Applicant in which the Disclosing Party holds an interest: Baker Lincoln HRD, LLC
   OR
3. [ ] a legal entity with a right of control (see Section II.B.1.) State the legal name of the entity in which the Disclosing Party holds a right of control: _____

B. Business address of the Disclosing Party: 1156 W. Armitage Avenue
Chicago IL 60614

C. Telephone: (312) 636-6937 Fax: (312) 253-4440 Email: rolando@acostaezgur.com

D. Name of contact person: Rolando R. Acosta

E. Federal Employer Identification No. (if you have one): _____

F. Brief description of contract, transaction or other undertaking (referred to below as the "Matter") to which this EDS pertains. (Include project number and location of property, if applicable):

Alley vacation and dedication to the rear of property located at 2518-2536 N. Lincoln Avenue, Chicago IL.

G. Which City agency or department is requesting this EDS? DPD

If the Matter is a contract being handled by the City's Department of Procurement Services, please complete the following:

Specification # _____ and Contract # _____

SECTION II -- DISCLOSURE OF OWNERSHIP INTERESTS

A. NATURE OF THE DISCLOSING PARTY

1. Indicate the nature of the Disclosing Party:

[ ] Person
[ ] Publicly registered business corporation
[ ] Privately held business corporation
[ ] Sole proprietorship
[ ] General partnership
[ ] Limited partnership
[ ] Trust
[X] Limited liability company
[ ] Limited liability partnership
[ ] Joint venture
[ ] Not-for-profit corporation
(Is the not-for-profit corporation also a 501(c)(3))?
[ ] Yes [ ] No
[ ] Other (please specify)

2. For legal entities, the state (or foreign country) of incorporation or organization, if applicable:

Illinois

3. For legal entities not organized in the State of Illinois: Has the organization registered to do business in the State of Illinois as a foreign entity?

[ ] Yes [ ] No [X] N/A

B. IF THE DISCLOSING PARTY IS A LEGAL ENTITY:

1. List below the full names and titles of all executive officers and all directors of the entity. **NOTE:** For not-for-profit corporations, also list below all members, if any, which are legal entities. If there are no such members, write "no members." For trusts, estates or other similar entities, list below the legal titleholder(s).

If the entity is a general partnership, limited partnership, limited liability company, limited liability partnership or joint venture, list below the name and title of each general partner, managing member, manager or any other person or entity that controls the day-to-day management of the Disclosing Party. **NOTE**: Each legal entity listed below must submit an EDS on its own behalf.

Name	Title
Daniel J. Slack	Manager

2. Please provide the following information concerning each person or entity having a direct or indirect beneficial interest (including ownership) in excess of 7.5% of the Disclosing Party. Examples of such an interest include shares in a corporation, partnership interest in a partnership or joint venture,

interest of a member or manager in a limited liability company, or interest of a beneficiary of a trust, estate or other similar entity. If none, state "None." **NOTE**: Pursuant to Section 2-154-030 of the Municipal Code of Chicago ("Municipal Code"), the City may require any such additional information from any applicant which is reasonably intended to achieve full disclosure.

Name	Business Address	Percentage Interest in the Disclosing Party
Daniel J. Slack	1156 W. Armitage Avenue Chicago IL 60614	100%

SECTION III -- BUSINESS RELATIONSHIPS WITH CITY ELECTED OFFICIALS

Has the Disclosing Party had a "business relationship," as defined in Chapter 2-156 of the Municipal Code, with any City elected official in the 12 months before the date this EDS is signed?

[ ] Yes [X] No

If yes, please identify below the name(s) of such City elected official(s) and describe such relationship(s):

SECTION IV -- DISCLOSURE OF SUBCONTRACTORS AND OTHER RETAINED PARTIES

The Disclosing Party must disclose the name and business address of each subcontractor, attorney, lobbyist, accountant, consultant and any other person or entity whom the Disclosing Party has retained or expects to retain in connection with the Matter, as well as the nature of the relationship, and the total amount of the fees paid or estimated to be paid. The Disclosing Party is not required to disclose employees who are paid solely through the Disclosing Party's regular payroll.

"Lobbyist" means any person or entity who undertakes to influence any legislative or administrative action on behalf of any person or entity other than: (1) a not-for-profit entity, on an unpaid basis, or (2) himself. "Lobbyist" also means any person or entity any part of whose duties as an employee of another includes undertaking to influence any legislative or administrative action.

If the Disclosing Party is uncertain whether a disclosure is required under this Section, the Disclosing Party must either ask the City whether disclosure is required or make the disclosure.

Name (indicate whether retained or anticipated to be retained)	Business Address	Relationship to Disclosing Party (subcontractor, attorney, lobbyist, etc.)	Fees (indicate whether paid or estimated.) **NOTE:** "hourly rate" or "t.b.d." is not an acceptable response.

(Add sheets if necessary)

[X] Check here if the Disclosing Party has not retained, nor expects to retain, any such persons or entities.

SECTION V -- CERTIFICATIONS

A. COURT-ORDERED CHILD SUPPORT COMPLIANCE

Under Municipal Code Section 2-92-415, substantial owners of business entities that contract with the City must remain in compliance with their child support obligations throughout the contract's term.

Has any person who directly or indirectly owns 10% or more of the Disclosing Party been declared in arrearage on any child support obligations by any Illinois court of competent jurisdiction?

[ ] Yes [X] No [ ] No person directly or indirectly owns 10% or more of the Disclosing Party.

If "Yes," has the person entered into a court-approved agreement for payment of all support owed and is the person in compliance with that agreement?

[ ] Yes [ ] No

B. FURTHER CERTIFICATIONS

1. Pursuant to Municipal Code Chapter 1-23, Article I ("Article I")(which the Applicant should consult for defined terms (e.g., "doing business") and legal requirements), if the Disclosing Party submitting this EDS is the Applicant and is doing business with the City, then the Disclosing Party certifies as follows: (i) neither the Applicant nor any controlling person is currently indicted or charged with, or has admitted guilt of, or has ever been convicted of, or placed under supervision for, any criminal offense involving actual, attempted, or conspiracy to commit bribery, theft, fraud, forgery, perjury, dishonesty or deceit against an officer or employee of the City or any sister agency; and (ii) the Applicant understands and acknowledges that compliance with Article I is a continuing requirement for doing business with the City. NOTE: If Article I applies to the Applicant, the permanent compliance timeframe in Article I supersedes some five-year compliance timeframes in certifications 2 and 3 below.

2. The Disclosing Party and, if the Disclosing Party is a legal entity, all of those persons or entities identified in Section II.B.1. of this EDS:

a. are not presently debarred; suspended, proposed for debarment, declared ineligible or voluntarily excluded from any transactions by any federal, state or local unit of government;

b. have not, within a five-year period preceding the date of this EDS, been convicted of a criminal offense, adjudged guilty, or had a civil judgment rendered against them in connection with: obtaining, attempting to obtain, or performing a public (federal, state or local) transaction or contract under a public transaction; a violation of federal or state antitrust statutes; fraud; embezzlement; theft; forgery; bribery; falsification or destruction of records; making false statements; or receiving stolen property;

c. are not presently indicted for, or criminally or civilly charged by, a governmental entity (federal, state or local) with committing any of the offenses set forth in clause B.2.b. of this Section V;

d. have not, within a five-year period preceding the date of this EDS, had one or more public transactions (federal, state or local) terminated for cause or default; and

e. have not, within a five-year period preceding the date of this EDS, been convicted, adjudged guilty, or found liable in a civil proceeding, or in any criminal or civil action, including actions concerning environmental violations, instituted by the City or by the federal government, any state, or any other unit of local government.

3. The certifications in subparts 3, 4 and 5 concern:

• the Disclosing Party;
• any "Contractor" (meaning any contractor or subcontractor used by the Disclosing Party in connection with the Matter, including but not limited to all persons or legal entities disclosed under Section IV, "Disclosure of Subcontractors and Other Retained Parties");
• any "Affiliated Entity" (meaning a person or entity that, directly or indirectly: controls the Disclosing Party, is controlled by the Disclosing Party, or is, with the Disclosing Party, under common control of another person or entity. Indicia of control include, without limitation: interlocking management or ownership; identity of interests among family members, shared facilities and equipment; common use of employees; or organization of a business entity following the ineligibility of a business entity to do business with federal or state or local government, including the City, using substantially the same management, ownership, or principals as the ineligible entity); with respect to Contractors, the term Affiliated Entity means a person or entity that directly or indirectly controls the Contractor, is controlled by it, or, with the Contractor, is under common control of another person or entity;
• any responsible official of the Disclosing Party, any Contractor or any Affiliated Entity or any other official, agent or employee of the Disclosing Party, any Contractor or any Affiliated Entity, acting pursuant to the direction or authorization of a responsible official of the Disclosing Party, any Contractor or any Affiliated Entity (collectively "Agents").

Neither the Disclosing Party, nor any Contractor, nor any Affiliated Entity of either the Disclosing Party or any Contractor nor any Agents have, during the five years before the date this EDS is signed, or, with respect to a Contractor, an Affiliated Entity, or an Affiliated Entity of a Contractor during the five years before the date of such Contractor's or Affiliated Entity's contract or engagement in connection with the Matter:

a. bribed or attempted to bribe, or been convicted or adjudged guilty of bribery or attempting to bribe, a public officer or employee of the City, the State of Illinois, or any agency of the federal government or of any state or local government in the United States of America, in that officer's or employee's official capacity;

b. agreed or colluded with other bidders or prospective bidders, or been a party to any such agreement, or been convicted or adjudged guilty of agreement or collusion among bidders or prospective bidders, in restraint of freedom of competition by agreement to bid a fixed price or otherwise; or

c. made an admission of such conduct described in a. or b. above that is a matter of record, but have not been prosecuted for such conduct; or

d. violated the provisions of Municipal Code Section 2-92-610 (Living Wage Ordinance).

4. Neither the Disclosing Party, Affiliated Entity or Contractor, or any of their employees, officials, agents or partners, is barred from contracting with any unit of state or local government as a result of engaging in or being convicted of (1) bid-rigging in violation of 720 ILCS 5/33E-3; (2) bid-rotating in violation of 720 ILCS 5/33E-4; or (3) any similar offense of any state or of the United States of America that contains the same elements as the offense of bid-rigging or bid-rotating.

5. Neither the Disclosing Party nor any Affiliated Entity is listed on any of the following lists maintained by the Office of Foreign Assets Control of the U.S. Department of the Treasury or the Bureau of Industry and Security of the U.S. Department of Commerce or their successors: the Specially Designated Nationals List, the Denied Persons List, the Unverified List, the Entity List and the Debarred List.

6. The Disclosing Party understands and shall comply with the applicable requirements of Chapters 2-55 (Legislative Inspector General), 2-56 (Inspector General) and 2-156 (Governmental Ethics) of the Municipal Code.

7. If the Disclosing Party is unable to certify to any of the above statements in this Part B (Further Certifications), the Disclosing Party must explain below:

_____

_____

_____

_____

If the letters "NA," the word "None," or no response appears on the lines above, it will be conclusively presumed that the Disclosing Party certified to the above statements.

8. To the best of the Disclosing Party's knowledge after reasonable inquiry, the following is a complete list of all current employees of the Disclosing Party who were, at any time during the 12-month period preceding the execution date of this EDS, an employee, or elected or appointed official, of the City of Chicago (if none, indicate with "N/A" or "none").

None.

9. To the best of the Disclosing Party's knowledge after reasonable inquiry, the following is a complete list of all gifts that the Disclosing Party has given or caused to be given, at any time during the 12-month period preceding the execution date of this EDS, to an employee, or elected or appointed official, of the City of Chicago. For purposes of this statement, a "gift" does not include: (i) anything made generally available to City employees or to the general public, or (ii) food or drink provided in the course of official City business and having a retail value of less than $20 per recipient (if none, indicate with "N/A" or "none"). As to any gift listed below, please also list the name of the City recipient.

None.

C. CERTIFICATION OF STATUS AS FINANCIAL INSTITUTION

1. The Disclosing Party certifies that the Disclosing Party (check one)

[ ] is [X] is not

a "financial institution" as defined in Section 2-32-455(b) of the Municipal Code.

2. If the Disclosing Party IS a financial institution, then the Disclosing Party pledges:

"We are not and will not become a predatory lender as defined in Chapter 2-32 of the Municipal Code. We further pledge that none of our affiliates is, and none of them will become, a predatory lender as defined in Chapter 2-32 of the Municipal Code. We understand that becoming a predatory lender or becoming an affiliate of a predatory lender may result in the loss of the privilege of doing business with the City."

If the Disclosing Party is unable to make this pledge because it or any of its affiliates (as defined in Section 2-32-455(b) of the Municipal Code) is a predatory lender within the meaning of Chapter 2-32 of the Municipal Code, explain here (attach additional pages if necessary):

If the letters "NA," the word "None," or no response appears on the lines above, it will be conclusively presumed that the Disclosing Party certified to the above statements.

D. CERTIFICATION REGARDING INTEREST IN CITY BUSINESS

Any words or terms that are defined in Chapter 2-156 of the Municipal Code have the same meanings when used in this Part D.

1. In accordance with Section 2-156-110 of the Municipal Code: Does any official or employee of the City have a financial interest in his or her own name or in the name of any other person or entity in the Matter?

☐ Yes ☒ No

NOTE: If you checked "Yes" to Item D.1., proceed to Items D.2. and D.3. If you checked "No" to Item D.1., proceed to Part E.

2. Unless sold pursuant to a process of competitive bidding, or otherwise permitted, no City elected official or employee shall have a financial interest in his or her own name or in the name of any other person or entity in the purchase of any property that (i) belongs to the City, or (ii) is sold for taxes or assessments, or (iii) is sold by virtue of legal process at the suit of the City (collectively, "City Property Sale"). Compensation for property taken pursuant to the City's eminent domain power does not constitute a financial interest within the meaning of this Part D.

Does the Matter involve a City Property Sale?

☐ Yes ☐ No

3. If you checked "Yes" to Item D.1., provide the names and business addresses of the City officials or employees having such interest and identify the nature of such interest:

Name	Business Address	Nature of Interest

4. The Disclosing Party further certifies that no prohibited financial interest in the Matter will be acquired by any City official or employee.

E. CERTIFICATION REGARDING SLAVERY ERA BUSINESS

Please check either 1. or 2. below. If the Disclosing Party checks 2., the Disclosing Party must disclose below or in an attachment to this EDS all information required by paragraph 2. Failure to

comply with these disclosure requirements may make any contract entered into with the City in connection with the Matter voidable by the City.

X 1. The Disclosing Party verifies that the Disclosing Party has searched any and all records of the Disclosing Party and any and all predecessor entities regarding records of investments or profits from slavery or slaveholder insurance policies during the slavery era (including insurance policies issued to slaveholders that provided coverage for damage to or injury or death of their slaves), and the Disclosing Party has found no such records.

____2. The Disclosing Party verifies that, as a result of conducting the search in step 1 above, the Disclosing Party has found records of investments or profits from slavery or slaveholder insurance policies. The Disclosing Party verifies that the following constitutes full disclosure of all such records, including the names of any and all slaves or slaveholders described in those records:

SECTION VI -- CERTIFICATIONS FOR FEDERALLY FUNDED MATTERS

NOTE: If the Matter is federally funded, complete this Section VI. **If the Matter is not federally funded**, proceed to Section VII. For purposes of this Section VI, tax credits allocated by the City and proceeds of debt obligations of the City are not federal funding.

A. CERTIFICATION REGARDING LOBBYING

1. List below the names of all persons or entities registered under the federal Lobbying Disclosure Act of 1995 who have made lobbying contacts on behalf of the Disclosing Party with respect to the Matter: (Add sheets if necessary):

N/A

(If no explanation appears or begins on the lines above, or if the letters "NA" or if the word "None" appear, it will be conclusively presumed that the Disclosing Party means that NO persons or entities registered under the Lobbying Disclosure Act of 1995 have made lobbying contacts on behalf of the Disclosing Party with respect to the Matter.)

2. The Disclosing Party has not spent and will not expend any federally appropriated funds to pay any person or entity listed in Paragraph A.1. above for his or her lobbying activities or to pay any person or entity to influence or attempt to influence an officer or employee of any agency, as defined by applicable federal law, a member of Congress, an officer or employee of Congress, or an employee of a member of Congress, in connection with the award of any federally funded contract, making any federally funded grant or loan, entering into any cooperative agreement, or to extend, continue, renew, amend, or modify any federally funded contract, grant, loan, or cooperative agreement.

3. The Disclosing Party will submit an updated certification at the end of each calendar quarter in which there occurs any event that materially affects the accuracy of the statements and information set forth in paragraphs A.1. and A.2. above.

4. The Disclosing Party certifies that either: (i) it is not an organization described in section 501(c)(4) of the Internal Revenue Code of 1986; or (ii) it is an organization described in section 501(c)(4) of the Internal Revenue Code of 1986 but has not engaged and will not engage in "Lobbying Activities".

5. If the Disclosing Party is the Applicant, the Disclosing Party must obtain certifications equal in form and substance to paragraphs A.1. through A.4. above from all subcontractors before it awards any subcontract and the Disclosing Party must maintain all such subcontractors' certifications for the duration of the Matter and must make such certifications promptly available to the City upon request.

B. CERTIFICATION REGARDING EQUAL EMPLOYMENT OPPORTUNITY

If the Matter is federally funded, federal regulations require the Applicant and all proposed subcontractors to submit the following information with their bids or in writing at the outset of negotiations.

Is the Disclosing Party the Applicant?

[ ] Yes [ ] No

If "Yes," answer the three questions below:

1. Have you developed and do you have on file affirmative action programs pursuant to applicable federal regulations? (See 41 CFR Part 60-2.)
[ ] Yes [ ] No

2. Have you filed with the Joint Reporting Committee, the Director of the Office of Federal Contract Compliance Programs, or the Equal Employment Opportunity Commission all reports due under the applicable filing requirements?
[ ] Yes [ ] No

3. Have you participated in any previous contracts or subcontracts subject to the equal opportunity clause?
[ ] Yes [ ] No

If you checked "No" to question 1. or 2. above, please provide an explanation:

_____

_____

SECTION VII -- ACKNOWLEDGMENTS, CONTRACT INCORPORATION, COMPLIANCE, PENALTIES, DISCLOSURE

The Disclosing Party understands and agrees that:

A. The certifications, disclosures, and acknowledgments contained in this EDS will become part of any contract or other agreement between the Applicant and the City in connection with the Matter, whether procurement, City assistance, or other City action, and are material inducements to the City's execution of any contract or taking other action with respect to the Matter. The Disclosing Party understands that it must comply with all statutes, ordinances, and regulations on which this EDS is based.

B. The City's Governmental Ethics and Campaign Financing Ordinances, Chapters 2-156 and 2-164 of the Municipal Code, impose certain duties and obligations on persons or entities seeking City contracts, work, business, or transactions. The full text of these ordinances and a training program is available on line at www.cityofchicago.org/Ethics, and may also be obtained from the City's Board of Ethics, 740 N.

Sedgwick St., Suite 500, Chicago, IL 60610, (312) 744-9660. The Disclosing Party must comply fully with the applicable ordinances.

C. If the City determines that any information provided in this EDS is false, incomplete or inaccurate, any contract or other agreement in connection with which it is submitted may be rescinded or be void or voidable, and the City may pursue any remedies under the contract or agreement (if not rescinded or void), at law, or in equity, including terminating the Disclosing Party's participation in the Matter and/or declining to allow the Disclosing Party to participate in other transactions with the City. Remedies at law for a false statement of material fact may include incarceration and an award to the City of treble damages.

D. It is the City's policy to make this document available to the public on its Internet site and/or upon request. Some or all of the information provided on this EDS and any attachments to this EDS may be made available to the public on the Internet, in response to a Freedom of Information Act request, or otherwise. By completing and signing this EDS, the Disclosing Party waives and releases any possible rights or claims which it may have against the City in connection with the public release of information contained in this EDS and also authorizes the City to verify the accuracy of any information submitted in this EDS.

E. The information provided in this EDS must be kept current. In the event of changes, the Disclosing Party must supplement this EDS up to the time the City takes action on the Matter. If the Matter is a contract being handled by the City's Department of Procurement Services, the Disclosing Party must update this EDS as the contract requires. **NOTE:** With respect to Matters subject to Article I of Chapter 1-23 of the Municipal Code (imposing **PERMANENT INELIGIBILITY** for certain specified offenses), the information provided herein regarding eligibility must be kept current for a longer period, as required by Chapter 1-23 and Section 2-154-020 of the Municipal Code.

The Disclosing Party represents and warrants that:

F.1. The Disclosing Party is not delinquent in the payment of any tax administered by the Illinois Department of Revenue, nor are the Disclosing Party or its Affiliated Entities delinquent in paying any fine, fee, tax or other charge owed to the City. This includes, but is not limited to, all water charges, sewer charges, license fees, parking tickets, property taxes or sales taxes.

F.2 If the Disclosing Party is the Applicant, the Disclosing Party and its Affiliated Entities will not use, nor permit their subcontractors to use, any facility listed by the U.S. E.P.A. on the federal Excluded Parties List System ("EPLS") maintained by the U. S. General Services Administration.

F.3 If the Disclosing Party is the Applicant, the Disclosing Party will obtain from any contractors/subcontractors hired or to be hired in connection with the Matter certifications equal in form and substance to those in F.1. and F.2. above and will not, without the prior written consent of the City, use any such contractor/subcontractor that does not provide such certifications or that the Disclosing Party has reason to believe has not provided or cannot provide truthful certifications.

NOTE: If the Disclosing Party cannot certify as to any of the items in F.1., F.2. or F.3. above, an explanatory statement must be attached to this EDS.

CERTIFICATION

Under penalty of perjury, the person signing below: (1) warrants that he/she is authorized to execute this EDS and Appendix A (if applicable) on behalf of the Disclosing Party, and (2) warrants that all certifications and statements contained in this EDS and Appendix A (if applicable) are true, accurate and complete as of the date furnished to the City.

Savi Lincoln, LLC
(Print or type name of Disclosing Party)

By: _____
(Sign here)

Daniel J. Slack
(Print or type name of person signing)

Manager of Savi Lincoln, LLC
(Print or type title of person signing)

Signed and sworn to before me on (date) 11/30/2015,
at Cook County, Illinois (state).

Carol Lynn Whittaker Notary Public.

Commission expires: 6/23/2017.

OFFICIAL SEAL
CAROL LYNN WHITTAKER
Notary Public - State of Illinois
My Commission Expires Jun 23, 2017

CITY OF CHICAGO
ECONOMIC DISCLOSURE STATEMENT AND AFFIDAVIT
APPENDIX A

FAMILIAL RELATIONSHIPS WITH ELECTED CITY OFFICIALS AND DEPARTMENT HEADS

This Appendix is to be completed only by (a) the Applicant, and (b) any legal entity which has a direct ownership interest in the Applicant exceeding 7.5 percent. It is not to be completed by any legal entity which has only an indirect ownership interest in the Applicant.

Under Municipal Code Section 2-154-015, the Disclosing Party must disclose whether such Disclosing Party or any "Applicable Party" or any Spouse or Domestic Partner thereof currently has a "familial relationship" with any elected city official or department head. A "familial relationship" exists if, as of the date this EDS is signed, the Disclosing Party or any "Applicable Party" or any Spouse or Domestic Partner thereof is related to the mayor, any alderman, the city clerk, the city treasurer or any city department head as spouse or domestic partner or as any of the following, whether by blood or adoption: parent, child, brother or sister, aunt or uncle, niece or nephew, grandparent, grandchild, father-in-law, mother-in-law, son-in-law, daughter-in-law, stepfather or stepmother, stepson or stepdaughter, stepbrother or stepsister or half-brother or half-sister.

"Applicable Party" means (1) all executive officers of the Disclosing Party listed in Section II.B.1.a., if the Disclosing Party is a corporation; all partners of the Disclosing Party, if the Disclosing Party is a general partnership; all general partners and limited partners of the Disclosing Party, if the Disclosing Party is a limited partnership; all managers, managing members and members of the Disclosing Party, if the Disclosing Party is a limited liability company; (2) all principal officers of the Disclosing Party; and (3) any person having more than a 7.5 percent ownership interest in the Disclosing Party. "Principal officers" means the president, chief operating officer, executive director, chief financial officer, treasurer or secretary of a legal entity or any person exercising similar authority.

Does the Disclosing Party or any "Applicable Party" or any Spouse or Domestic Partner thereof currently have a "familial relationship" with an elected city official or department head?

[ ] Yes [X] No

If yes, please identify below (1) the name and title of such person, (2) the name of the legal entity to which such person is connected; (3) the name and title of the elected city official or department head to whom such person has a familial relationship, and (4) the precise nature of such familial relationship.

CITY OF CHICAGO
ECONOMIC DISCLOSURE STATEMENT AND AFFIDAVIT
APPENDIX B

BUILDING CODE SCOFFLAW/PROBLEM LANDLORD CERTIFICATION

This Appendix is to be completed only by (a) the Applicant, and (b) any legal entity which has a direct ownership interest in the Applicant exceeding 7.5 percent (an "Owner"). It is not to be completed by any legal entity which has only an indirect ownership interest in the Applicant.

1. Pursuant to Municipal Code Section 2-154-010, is the Applicant or any Owner identified as a building code scofflaw or problem landlord pursuant to Section 2-92-416 of the Municipal Code?

   [ ] Yes [X] No

2. If the Applicant is a legal entity publicly traded on any exchange, is any officer or director of the Applicant identified as a building code scofflaw or problem landlord pursuant to Section 2-92-416 of the Municipal Code?

   [ ] Yes [ ] No [X] Not Applicable

3. If yes to (1) or (2) above, please identify below the name of the person or legal entity identified as a building code scofflaw or problem landlord and the address of the building or buildings to which the pertinent code violations apply.

_____

_____

_____

FILLING OUT THIS APPENDIX B CONSTITUTES ACKNOWLEDGMENT AND AGREEMENT THAT THIS APPENDIX B IS INCORPORATED BY REFERENCE INTO, AND MADE A PART OF, THE ASSOCIATED EDS, AND THAT THE REPRESENTATIONS MADE IN THIS APPENDIX B ARE SUBJECT TO THE CERTIFICATION MADE UNDER PENALTY OF PERJURY ON PAGE 12 OF THE ASSOCIATED EDS.

(DO NOT SUBMIT THIS PAGE WITH YOUR EDS. The purpose of this page is for you to recertify your EDS prior to submission to City Council or on the date of closing. If unable to recertify truthfully, the Disclosing Party must complete a new EDS with correct or corrected information)

RECERTIFICATION

Generally, for use with City Council matters. Not for City procurements unless requested.

This recertification is being submitted in connection with Alley vacation and dedication to the rear of property located at 2518-36 N. Lincoln Avenue [identify the Matter]. Under penalty of perjury, the person signing below: (1) warrants that he/she is authorized to execute this EDS recertification on behalf of the Disclosing Party, (2) warrants that all certifications and statements contained in the Disclosing Party's original EDS are true, accurate and complete as of the date furnished to the City and continue to be true, accurate and complete as of the date of this recertification, and (3) reaffirms its acknowledgments.

Savi Lincoln, LLC
(Print or type legal name of Disclosing Party)

Date: March 30, 2016

By: _____
(sign here)

Print or type name of signatory:

Daniel J. Slack

Title of signatory:

Manager

Signed and sworn to before me on [date] 3/30/16, by Daniel J. Slack, at Cook County, Illinois [state].

Carol Lynn Whittaker Notary Public.

Commission expires: 6/23/2017.

OFFICIAL SEAL
CAROL LYNN WHITTAKER
Notary Public - State of Illinois
My Commission Expires Jun 23, 2017

Ver. 11-01-05

City of Chicago

O2016-2792

Office of the City Clerk

Document Tracking Sheet

Meeting Date:	4/13/2016
Sponsor(s):	Moreno (1)
Type:	Ordinance
Title:	Grant(s) of privilege in public way for Baocos
Committee(s) Assignment:	Committee on Transportation and Public Way

ORDINANCE
BAOCOS
Acct. No. 396419 - 1
Permit No. 1117077

Be It Ordained by the City Council of the City of Chicago:

SECTION 1. Permission and authority are hereby given and granted to BAOCOS, upon the terms and subject to the conditions of this ordinance to maintain and use two (2) sign(s) projecting over the public right-of-way attached to its premises known as 1904 N. Western Ave..

Said sign structure(s) measures as follows; along N. Western Avenue:
One (1) at twenty-three point six seven (23.67) feet in length, one point six two (1.62) feet in height and fourteen point five (14.5) feet above grade level.

Said sign structure(s) measures as follows; along W. Cortland Street:
One (1) at nineteen point two five (19.25) feet in length, one (1) foot in height and fifteen point five (15.5) feet above grade level.

The location of said privilege shall be as shown on prints kept on file with the Department of Business Affairs and Consumer Protection and the Office of the City Clerk.

Said privilege shall be constructed in accordance with plans and specifications approved by the Department of Transportation (Division of Project Development) and Zoning Department - Signs.

This grant of privilege in the public way shall be subject to the provisions of Section 10-28-015 and all other required provisions of the Municipal Code of Chicago.

The grantee shall pay to the City of Chicago as compensation for the privilege #1117077 herein granted the sum of four hundred ($400.00) per annum in advance.

A 25% penalty will be added for payments received after due date.


The permit holder agrees to hold the City of Chicago harmless for any damage, relocation or replacement costs associated with damage, relocation or removal of private property caused by the City performing work in the public way.

Authority herein given and granted for a period of five (5) years from and after Date of Passage.

Alderman _____


Proco Joe Moreno 1st Ward

SIGN #1

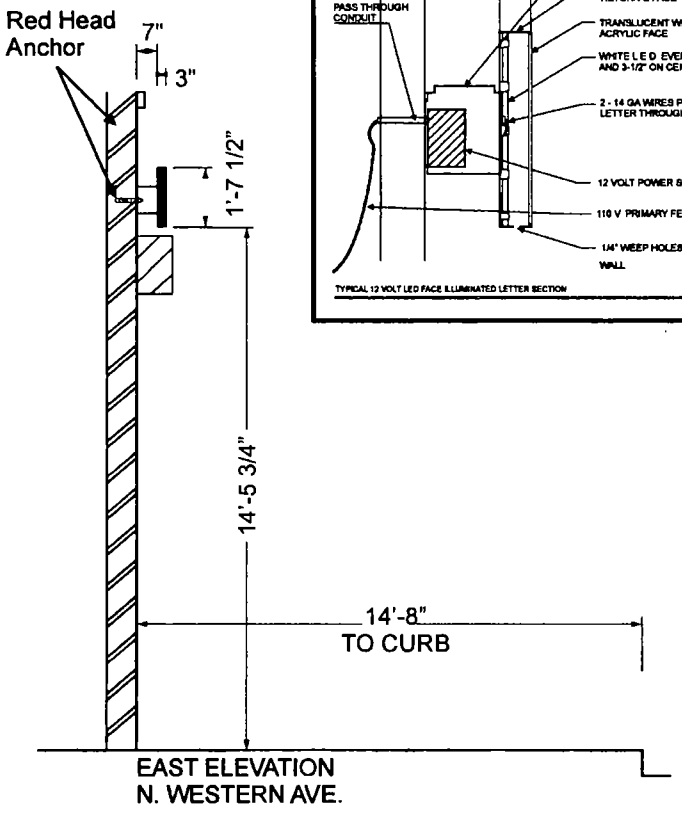


EAST ELEVATION
N. WESTERN AVE.

FACE LIT CHANNEL LETTER DETAIL

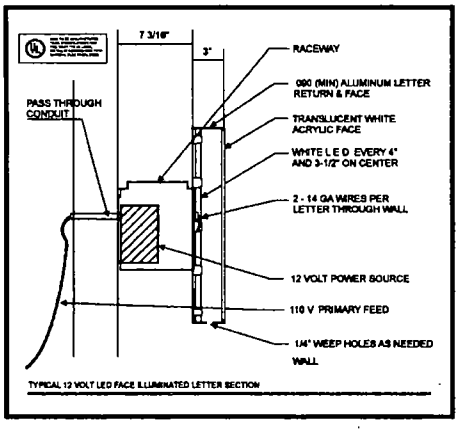


SIGN #2

THIS ONE

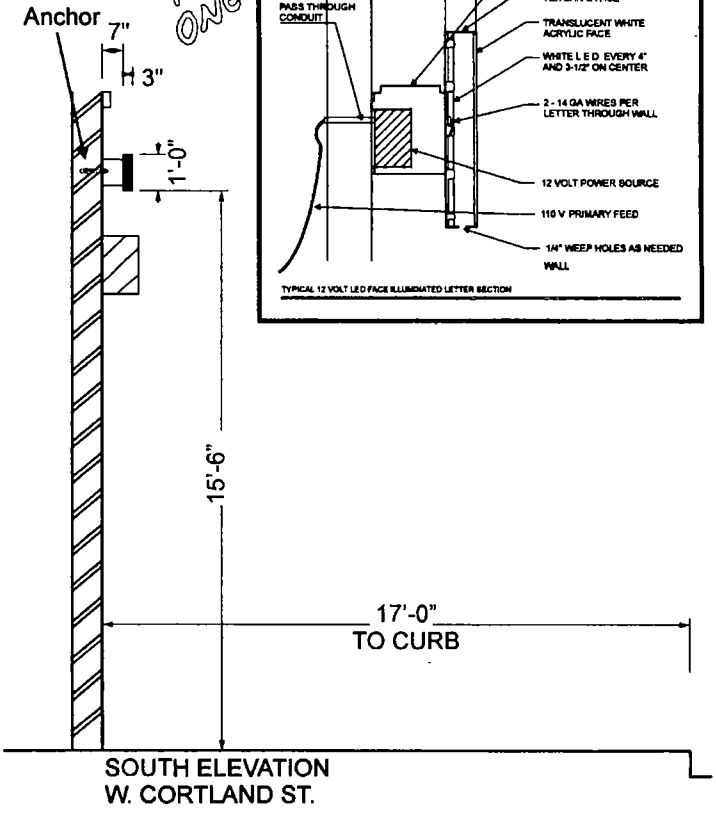

SOUTH ELEVATION
W. CORTLAND ST.

FACE LIT CHANNEL LETTER DETAIL

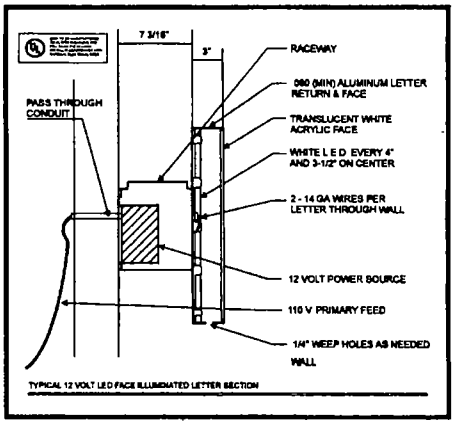

SCALE: 1/2" = 1'-0"

Chicago Sign Group, llc 305 Albert Drive Vernon Hills, IL 60061 847.899.9021 www.ChicagoSignGroup.com David@ChicagoSignGroup.com	**Customer:** BAOCOS ERV EMERY 1904 N WESTERN AVE CHICAGO, IL 60647 847-417-9139 erv@baocos com	**Location:** BAOCOS ERV EMERY 1904 N WESTERN AVE CHICAGO, IL 60647 847-417-9139 erv@baocos com	**Customer Approval** **Landlord Approval**	© Copywright 2014 by Chicago Sign Group, llc All designs presented are the sole property of Chicago Sign Group, llc and may not be reproduced in part or in whole without written permission

Department of Business Affairs and Consumer Protection
Small Business Center - Public Way Use Unit
City Hall - 121 N. LaSalle Street, Room 800 • Chicago, IL 60602
312-74-GOBIZ / 312-744-6249 • (312) 744-1944 (TTY)
http://www.cityofchicago.org/bacp

04/13/2016

Alderman **Proco Joe Moreno**
Ward # **01**
City of Chicago
City Hall, Room **300**
121 North LaSalle Street
Chicago, Illinois 60602

Re: An ordinance to use and maintain a portion of the public right-of-way for **two (2) sign(s)** for **BAOCOS**, adjacent to the premises known as **1904 N. Western Ave.**.

Dear Alderman **Proco Joe Moreno**:

The applicant referenced above has requested the use of the public right-of-way for a **sign(s)**. An ordinance has been prepared by the Department of Business Affairs and Consumer Protection – Small Business Center - Public Way Use Unit for presentation to the City Council. Because this request was made for properties located in your ward, as approved by you as per the attached, I respectfully request that you introduce the attached ordinance at the next City Council meeting.

If you have any questions regarding this ordinance, please contact Anthony Bertuca at (312) 744-5506.

Department of Business Affairs and Consumer Protection

City of Chicago

O2016-2799

Office of the City Clerk

Document Tracking Sheet

Meeting Date:	4/13/2016
Sponsor(s):	Moreno (1)
Type:	Ordinance
Title:	Grant(s) of privilege in public way for Caterpillar Care
Committee(s) Assignment:	Committee on Transportation and Public Way

ORDINANCE
CATERPILLAR CARE
Acct. No. 376635 - 2
Permit No. 1122733

Be It Ordained by the City Council of the City of Chicago:

SECTION 1. Permission and authority are hereby given and granted to CATERPILLAR CARE, upon the terms and subject to the conditions of this ordinance to construct, install, maintain and use one (1) Bicycle Rack(s) on the public right-of-way adjacent to its premises known as 1701 W. Chicago Ave..

Said Bicycle Rack(s) at N. Paulina measure(s):
One (1) at five point six seven (5.67) feet in length, and point five (.5) feet in width for a total of two point eight four (2.84) square feet.

The location of said privilege shall be as shown on prints kept on file with the Department of Business Affairs and Consumer Protection and the Office of the City Clerk.

Said privilege shall be constructed in accordance with plans and specifications approved by the Department of Planning and Development and Department of Transportation (Division of Project Development).

This grant of privilege in the public way shall be subject to the provisions of Section 10-28-015 and all other required provisions of the Municipal Code of Chicago.

The grantee shall pay to the City of Chicago as compensation for the privilege #1122733 herein granted the sum of zero ($.00) per annum in advance.

A 25% penalty will be added for payments received after due date.

The permit holder agrees to hold the City of Chicago harmless for any damage, relocation or replacement costs associated with damage, relocation or removal of private property caused by the City performing work in the public way.

Authority herein given and granted for a period of five (5) years from and after Date of Passage.

Alderman _____

Proco Joe Moreno 1st Ward

NEW 4 STORY MASONRY BUILDING -


1701 W CHICAGO AVE CHICAGO, IL

Fajardo & Fajardo ltd
architects engineers consultants
310 W. ERIE ST, SUITE 1E
CHICAGO IL 60610
TEL 312/238-0800
TEL 312/258-0085

24 inches from curb
68 inches in total

CITY OF CHICAGO DEPARTMENT OF CONSTRUCTION AND PERMITS

ITEM	ITEM	CHAPTER/ ARTICLE	Definition Requirement	Actual	Range N/A	Location/ Sheet No.	Agency Ticket No.	Remarks
PART I. BASIC REQUIREMENTS								
1201.1	Zoning District	CZO	B3-3	B3-3		C-6		
1201.2	Lot Area	CZO	3,000	3,944		C-6		
1201.3	Maximum Floor Area Ratio	CZO	3.0	3.0		C-6		
1201.4	Total Building Area	CZO	11,871	11,832		C-6		
1201.5	Building Height - No. of Floors	CZO	4.0	4.0		C-6		
1201.6	Maximum Height	CZO	50'-0"	45'-3"		C-6		
1201.7	Grade Elevation	CZO	0'-0"	0'-0"		C-6		
1201.8	Off Street Loading	CZO	0	0		C-6		
1201.9	Off Street Parking	CZO	3.0	n/a		C-6		
1201.10	Landscaping	CHI2	YES	YES				
1201.11	Front Yard Setback				N/A			
PART II. BUILDING REQUIREMENTS								
1202.1	Occupancy Classification (s)		A-3 Assembly	A-3 Assembly		A-3 Assembly		

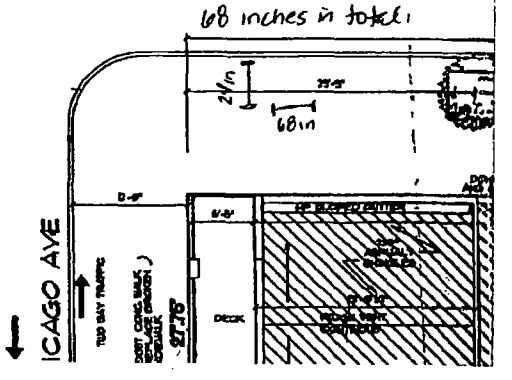

Department of Business Affairs and Consumer Protection
Small Business Center - Public Way Use Unit
City Hall - 121 N LaSalle Street, Room 800 • Chicago, IL 60602
312-74-GOBIZ / 312-744-6249 • (312) 744-1944 (TTY)
http://www cityofchicago.org/bacp

04/13/2016

Alderman **Proco Joe Moreno**
Ward # **01**
City of Chicago
City Hall, Room **300**
121 North LaSalle Street
Chicago, Illinois 60602

Re: An ordinance to use and maintain a portion of the public right-of-way for **one (1) bicycle rack(s)** for **CATERPILLAR CARE**, adjacent to the premises known as **1701 W. Chicago Ave.**.

Dear Alderman **Proco Joe Moreno**:

The applicant referenced above has requested the use of the public right-of-way for a **bicycle rack(s)**. An ordinance has been prepared by the Department of Business Affairs and Consumer Protection – Small Business Center - Public Way Use Unit for presentation to the City Council. Because this request was made for properties located in your ward, as approved by you as per the attached, I respectfully request that you introduce the attached ordinance at the next City Council meeting.

If you have any questions regarding this ordinance, please contact Anthony Bertuca at (312) 744-5506.

Department of Business Affairs and Consumer Protection

City of Chicago

O2016-2803

Office of the City Clerk

Document Tracking Sheet

Meeting Date:	4/13/2016
Sponsor(s):	Moreno (1)
Type:	Ordinance
Title:	Grant(s) of privilege in public way for Kizuki Ramen and Izakaya
Committee(s) Assignment:	Committee on Transportation and Public Way

ORDINANCE
KIZUKI RAMEN AND IZAKAYA
Acct. No. 402257 - 1
Permit No. 1120992

Be It Ordained by the City Council of the City of Chicago:

SECTION 1. Permission and authority are hereby given and granted to KIZUKI RAMEN AND IZAKAYA, upon the terms and subject to the conditions of this ordinance to maintain and use two (2) sign(s) projecting over the public right-of-way attached to its premises known as 1482 N. Milwaukee Ave..

Said sign structure(s) measures as follows; along N. Milwaukee:
One (1) at four point five eight (4.58) feet in length, ten (10) feet in height and nine (9) feet above grade level.
One (1) at eight point four two (8.42) feet in length, six point zero eight (6.08) feet in height and twelve (12) feet above grade level.

The location of said privilege shall be as shown on prints kept on file with the Department of Business Affairs and Consumer Protection and the Office of the City Clerk.

Said privilege shall be constructed in accordance with plans and specifications approved by the Department of Transportation (Division of Project Development) and Zoning Department - Signs.

This grant of privilege in the public way shall be subject to the provisions of Section 10-28-015 and all other required provisions of the Municipal Code of Chicago.

The grantee shall pay to the City of Chicago as compensation for the privilege #1120992 herein granted the sum of six hundred ($600.00) per annum in advance.


A 25% penalty will be added for payments received after due date.

The permit holder agrees to hold the City of Chicago harmless for any damage, relocation or replacement costs associated with damage, relocation or removal of private property caused by the City performing work in the public way.

Authority herein given and granted for a period of five (5) years from and after Date of Passage.

Alderman _____

Proco Joe Moreno 1st Ward

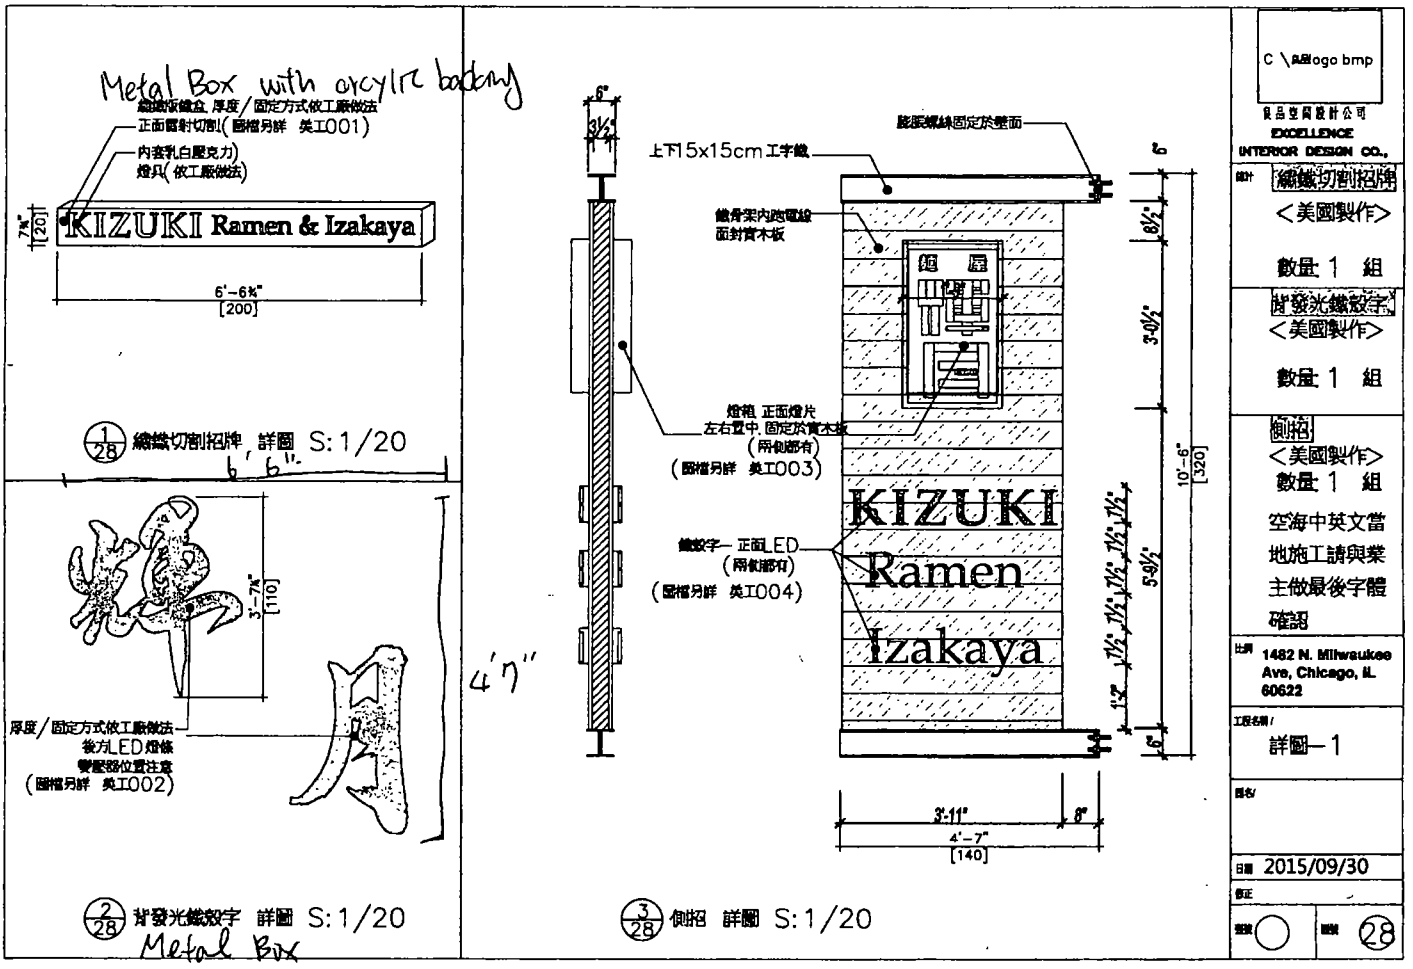
Metal Box with arcylic backing
鐵鐵板鐵盒, 厚度／固定方式依工廠做法
正面雷射切割(圖檔另詳 美工001)
內裝乳白壓克力)
燈具(依工廠做法)
KIZUKI Ramen & Izakaya
6'-6¾"
[200]
7¾"
[20]
1/28 繪鐵切割招牌 詳圖 S:1/20
6' 6"
3'-7¾"
[110]
厚度／固定方式依工廠做法
後方LED燈條
變壓器位置注意
(圖檔另詳 美工002)
4'7"
2/28 背發光鐵殼字 詳圖 S:1/20
Metal Box
6"
3½"
上下15x15cm工字鐵
膨脹螺絲固定於壁面
鐵骨架內跑電線
面封實木板
燈箱 正面燈片
左右置中, 固定於實木板
(兩側都有)
(圖檔另詳 美工003)
鐵殼字— 正面LED
(兩側都有)
(圖檔另詳 美工004)
KIZUKI
Ramen
Izakaya
6"
8½"
3'-0½"
5'-9½"
1½"
10'-6"
[320]
3'-11"
8"
4'-7"
[140]
3/28 側招 詳圖 S:1/20
C:\品logo.bmp
良品空間設計公司
EXCELLENCE
INTERIOR DESIGN CO.,
設計 繪鐵切割招牌
<美國製作>
數量: 1 組
背發光鐵殼字
<美國製作>
數量: 1 組
側招
<美國製作>
數量: 1 組
空海中英文當
地施工請與業
主做最後字體
確認
比例 1482 N. Milwaukee Ave, Chicago, IL 60622
工程名稱/
詳圖—1
圖名/
日期 2015/09/30
修正
頁碼 28

Department of Business Affairs and Consumer Protection
Small Business Center - Public Way Use Unit
City Hall - 121 N. LaSalle Street, Room 800 • Chicago, IL 60602
312-74-GOBIZ / 312-744-6249 • (312) 744-1944 (TTY)
http://www.cityofchicago.org/bacp

04/13/2016

Alderman **Proco Joe Moreno**
Ward # **01**
City of Chicago
City Hall, Room **300**
121 North LaSalle Street
Chicago, Illinois 60602

Re: An ordinance to use and maintain a portion of the public right-of-way for **two (2) sign(s)** for **KIZUKI RAMEN AND IZAKAYA**, adjacent to the premises known as **1482 N. Milwaukee Ave.**.

Dear Alderman **Proco Joe Moreno**:

The applicant referenced above has requested the use of the public right-of-way for a **sign(s)**. An ordinance has been prepared by the Department of Business Affairs and Consumer Protection – Small Business Center - Public Way Use Unit for presentation to the City Council. Because this request was made for properties located in your ward, as approved by you as per the attached, I respectfully request that you introduce the attached ordinance at the next City Council meeting.

If you have any questions regarding this ordinance, please contact Anthony Bertuca at (312) 744-5506.

Department of Business Affairs and Consumer Protection

City of Chicago

O2016-2807

Office of the City Clerk

Document Tracking Sheet

Meeting Date:	4/13/2016
Sponsor(s):	Hopkins (2)
Type:	Ordinance
Title:	Grant(s) of privilege in public way for Athletico
Committee(s) Assignment:	Committee on Transportation and Public Way

ORDINANCE
ATHLETICO
Acct. No. 69020 - 10
Permit No. 1121213

Be It Ordained by the City Council of the City of Chicago:

SECTION 1. Permission and authority are hereby given and granted to ATHLETICO, upon the terms and subject to the conditions of this ordinance to maintain and use one (1) sign(s) projecting over the public right-of-way attached to its premises known as 2143 W. Division St..

Said sign structure(s) measures as follows; along W. Division Street:
One (1) at eighteen point seven five (18.75) feet in length, one point two five (1.25) feet in height and ten (10) feet above grade level.

The location of said privilege shall be as shown on prints kept on file with the Department of Business Affairs and Consumer Protection and the Office of the City Clerk.

Said privilege shall be constructed in accordance with plans and specifications approved by the Department of Transportation (Division of Project Development) and Zoning Department - Signs.

This grant of privilege in the public way shall be subject to the provisions of Section 10-28-015 and all other required provisions of the Municipal Code of Chicago.

The grantee shall pay to the City of Chicago as compensation for the privilege #1121213 herein granted the sum of one hundred ($100.00) per annum in advance.

A 25% penalty will be added for payments received after due date.

The permit holder agrees to hold the City of Chicago harmless for any damage, relocation or replacement costs associated with damage, relocation or removal of private property caused by the City performing work in the public way.

Authority herein given and granted for a period of five (5) years from and after Date of Passage.

Alderman _____

Brian Hopkins 2nd Ward

Main ID Sign


SOUTH WATER SIGNS



Existing Sign Linear Channel Letter set



Proposed Sign

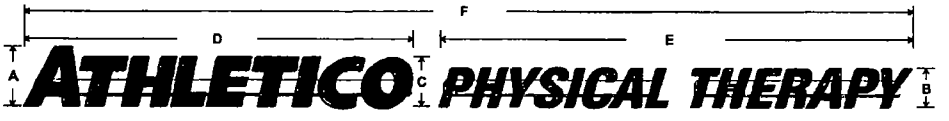

Part No.	A	B	C	D	E	F	SQ FT
CUSTOM	15	9 3/4	12 1/2	8 1 5/8	9 11 3/4	18 8 1/2	23 4

Colors to Match

Blue Faces
#2447 White Acrylic
Inset Oracal #052 Vinyl

Trim Cap - Jewelite
Intense Blue

Returns 040 Coil
Pre-Finished Heron Blue

Raceway Painted
to Match Building Facade
SW 7511 Based on Survey Results

934 N Church Road
Elmhurst IL 60126
P 630 333 4900 F 630 333 4915

Revision notes
08 17 15 FK
10 12 15 RM

ATHLETICO PHYSICAL THERAPY

Client	Athletico	Drawn by	NKR
Unit ID #	058	Checked by	
SAS Job #	7012469	Scale	NTS
Title	Main ID Sign	Revision	
Date	01 22 15	Page	3

Department of Business Affairs and Consumer Protection
Small Business Center - Public Way Use Unit
City Hall - 121 N. LaSalle Street, Room 800 • Chicago, IL 60602
312-74-GOBIZ / 312-744-6249 • (312) 744-1944 (TTY)
http://www.cityofchicago.org/bacp

04/13/2016

Alderman **Brian Hopkins**
Ward # **02**
City of Chicago
City Hall, Room **200**
121 North LaSalle Street
Chicago, Illinois 60602

Re: An ordinance to use and maintain a portion of the public right-of-way for **one (1) sign(s)** for **ATHLETICO**, adjacent to the premises known as **2143 W. Division St.**.

Dear Alderman **Brian Hopkins**:

The applicant referenced above has requested the use of the public right-of-way for a **sign(s)**. An ordinance has been prepared by the Department of Business Affairs and Consumer Protection – Small Business Center - Public Way Use Unit for presentation to the City Council. Because this request was made for properties located in your ward, as approved by you as per the attached, I respectfully request that you introduce the attached ordinance at the next City Council meeting.

If you have any questions regarding this ordinance, please contact Anthony Bertuca at (312) 744-5506.

Department of Business Affairs and Consumer Protection

City of Chicago

O2016-2808

Office of the City Clerk

Document Tracking Sheet

Meeting Date:	4/13/2016
Sponsor(s):	Hopkins (2)
Type:	Ordinance
Title:	Grant(s) of privilege in public way for Byline Bank
Committee(s) Assignment:	Committee on Transportation and Public Way

ORDINANCE
BYLINE BANK
Acct. No. 398078 - 24
Permit No. 1121605

Be It Ordained by the City Council of the City of Chicago:

SECTION 1. Permission and authority are hereby given and granted to BYLINE BANK, upon the terms and subject to the conditions of this ordinance to maintain and use two (2) sign(s) projecting over the public right-of-way attached to its premises known as 800 N. State St..

Said sign structure(s) measures as follows; along N. State Street:
One (1) at three (3) feet in length, three (3) feet in height and twenty-two (22) feet above grade level.

Said sign structure(s) measures as follows; along W. Chicago Avenue:
One (1) at three (3) feet in length, three (3) feet in height and twenty-two (22) feet above grade level.

The location of said privilege shall be as shown on prints kept on file with the Department of Business Affairs and Consumer Protection and the Office of the City Clerk.

Said privilege shall be constructed in accordance with plans and specifications approved by the Department of Transportation (Division of Project Development) and Zoning Department - Signs.

This grant of privilege in the public way shall be subject to the provisions of Section 10-28-015 and all other required provisions of the Municipal Code of Chicago.

The grantee shall pay to the City of Chicago as compensation for the privilege #1121605 herein granted the sum of one hundred seventy-five ($175.00) per annum in advance.

A 25% penalty will be added for payments received after due date.

The permit holder agrees to hold the City of Chicago harmless for any damage, relocation or replacement costs associated with damage, relocation or removal of private property caused by the City performing work in the public way.

Authority herein given and granted for a period of five (5) years from and after Date of Passage.

Alderman _____

Brian Hopkins 2nd Ward

GENERAL NOTES.

1 All design fabrication, installation and construction shall conform to the following specifications, unless specifically noted otherwise on the drawing:
The Chicago Building Code
American Institute of Steel Construction Inc Manual of Steel Construction (13th Edition)
American Welding Society ANSI/AWS D1.1 & D1.2 Structural Welding Code - Steel or Alum
The Aluminum Association Design Manual 2010 Edition


2 All components shall be as listed below unless noted otherwise:
All structural aluminum shall be 6061-T6 6063-T5, 5052-H32, or equal.
Steel rolled shapes, plates and bars shall be ASTM A36 or equal.
Steel structural tubing shall be ASTM A500 Grade B or equal.
Mechanical wall fasteners shall be installed according to manufacturers specifications.
All ferrous to non-ferrous materials shall be adequately separated to prevent corrosion.
All bolts in contact with steel and aluminum shall be galvanized or stainless steel
Stainless steel bolts shall be AISI 304 or 316
Steel bolts shall be A325 bolts or equivalent.
All exposed materials shall be properly protected from weathering and/or corrosion

3 All field welds shall be made by a welder certified in the specified position

4 The structure has been designed to withstand a design wind pressure of 30 psf as per the CBC

5. If existing and proposed conditions are not as detailed in this design drawing the installer shall notify the engineer immediately


6. If the integrity of the attached-to structure is substandard, the installer shall notify the engineer immediately for re-design

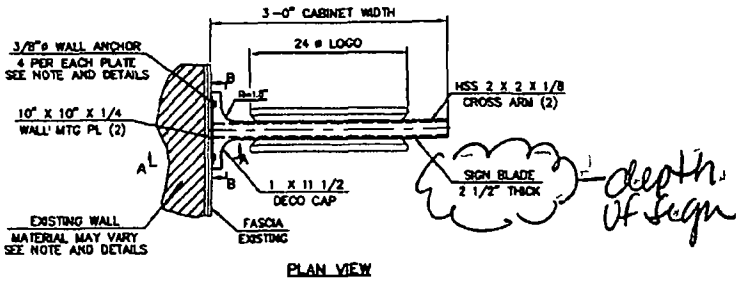


PLAN VIEW

WALL SECTION NOTE.
THE WALL MATERIALS ARE UNKNOWN AND SHALL BE IDENTIFIED PRIOR TO INSTALLATION ONCE THE INSTALLER DETERMINES THE WALL MATERIALS, THE APPROPRIATE ATTACHMENT METHODS SHALL BE SELECTED FROM ONE OF THE SECTION A-A DETAILS PROVIDED ON SHEET 2. IF THE EXISTING WALL MATERIAL DOESN'T MATCH ONE OF THE THE SECTION DETAILS CONTACT CORNERSTONE FOR FURTHER DESIGN

length of sign / length along right of way

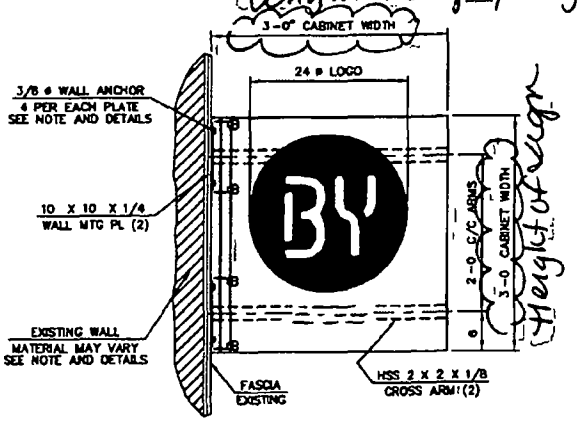


ELEVATION VIEW

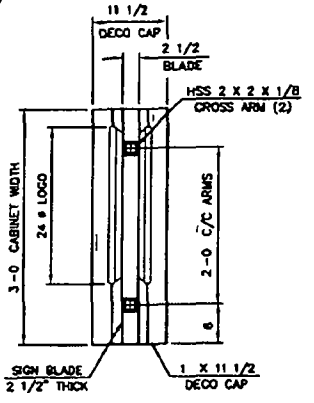

END VIEW

Height to bottom = 22'0"
Height to top = 25'0"

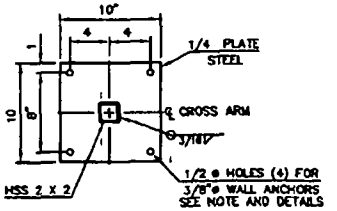

WALL MOUNTING PLATE - TYP 2 PLACES
SECTION B-B
1/8"=1

SPACER NOTE.
WHERE THE WALL FASCIA IS EIFS OR ANOTHER COMPRESSIBLE MATERIAL RIGID SPACERS SHALL BE USED AROUND EACH FASTENER BETWEEN THE BACK OF THE WALL MOUNTING PLATE AND FRONT OF THE BRACING OR RIGID WALL MATERIAL.

NOTICE OF RESPONSIBILITY.
CORNERSTONE ENGINEERING, INC. IS RESPONSIBLE ONLY FOR THE STRUCTURAL DESIGN OF COMPONENTS AS SHOWN ON THIS DRAWING. NON-STRUCTURAL COMPONENTS ARE THE RESPONSIBILITY OF THE MANUFACTURER. EXISTING COMPONENTS ARE THE RESPONSIBILITY OF THE BUILDING OWNER

STANDARD DESIGN.
THE INFORMATION SHOWN ON THIS DRAWING IS INTENDED FOR GENERAL INFORMATION ONLY CONCERNING THE INSTALLATION OF THIS SIGN IN THE CHICAGO IL AREA. WHEN ENGINEERING DRAWINGS ARE REQUIRED FOR INSTALLATION SITE SPECIFIC DRAWINGS SHOULD BE OBTAINED

CORNERSTONE ENGINEERING INC

PREPARED FOR
MLE Inc

Byline Bank 3 x 3 Building Blade Sign
Chicago Illinois Area

Project # 150323	Drawn By CRS
Dwg # CA21318	Date 08/10/15
Scale 1 = 1-0"	Sheet 1 of 2

JAMES E WRIGHT JR

James E. Wright JR
P.E.
EXPIRES 11-30-16
IL S.E. # 081-006016

Department of Business Affairs and Consumer Protection
Small Business Center - Public Way Use Unit
City Hall - 121 N. LaSalle Street, Room 800 • Chicago, IL 60602
312-74-GOBIZ / 312-744-6249 • (312) 744-1944 (TTY)
http://www.cityofchicago.org/bacp

04/13/2016

Alderman **Brian Hopkins**
Ward # **02**
City of Chicago
City Hall, Room **200**
121 North LaSalle Street
Chicago, Illinois 60602

Re: An ordinance to use and maintain a portion of the public right-of-way for **two (2) sign(s)** for **BYLINE BANK**, adjacent to the premises known as **800 N. State St.**.

Dear Alderman **Brian Hopkins**:

The applicant referenced above has requested the use of the public right-of-way for a **sign(s)**. An ordinance has been prepared by the Department of Business Affairs and Consumer Protection – Small Business Center - Public Way Use Unit for presentation to the City Council. Because this request was made for properties located in your ward, as approved by you as per the attached, I respectfully request that you introduce the attached ordinance at the next City Council meeting.

If you have any questions regarding this ordinance, please contact Anthony Bertuca at (312) 744-5506.

Department of Business Affairs and Consumer Protection

City of Chicago

O2016-2811

Office of the City Clerk

Document Tracking Sheet

Meeting Date:	4/13/2016
Sponsor(s):	Hopkins (2)
Type:	Ordinance
Title:	Grant(s) of privilege in public way for Dermatology & Aesthetics of Wicker Park
Committee(s) Assignment:	Committee on Transportation and Public Way

ORDINANCE
Dermatology & Aesthetics of Wicker Park
Acct. No. 316513 - 2
Permit No. 1122742

Be It Ordained by the City Council of the City of Chicago:

SECTION 1. Permission and authority are hereby given and granted to Dermatology & Aesthetics of Wicker Park, upon the terms and subject to the conditions of this ordinance to construct, install, maintain and use one (1) Light Fixture(s) projecting over the public right-of-way adjacent to its premises known as 1765 N. Elston Ave..

Said Light Fixture(s) at N. Elston Avenue measure(s):
One (1) at four point five (4.5) feet in length, point two five (.25) feet in width and twenty-two (22) feet above grade level.

The location of said privilege shall be as shown on prints kept on file with the Department of Business Affairs and Consumer Protection and the Office of the City Clerk.

Said privilege shall be constructed in accordance with plans and specifications approved by the Department of Transportation (Division of Project Development).

This grant of privilege in the public way shall be subject to the provisions of Section 10-28-015 and all other required provisions of the Municipal Code of Chicago.

The grantee shall pay to the City of Chicago as compensation for the privilege #1122742 herein granted the sum of seventy-five ($75.00) per annum in advance.

A 25% penalty will be added for payments received after due date.


The permit holder agrees to hold the City of Chicago harmless for any damage, relocation or replacement costs associated with damage, relocation or removal of private property caused by the City performing work in the public way.

Authority herein given and granted for a period of five (5) years from and after Date of Passage.


Alderman _____

Brian Hopkins 2nd Ward

Proposed spot light

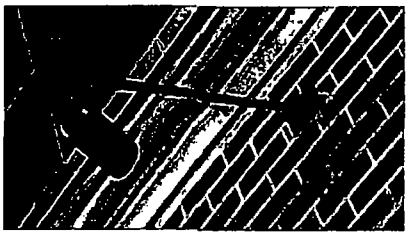


Total Individually Mounted 3 Spot Lights

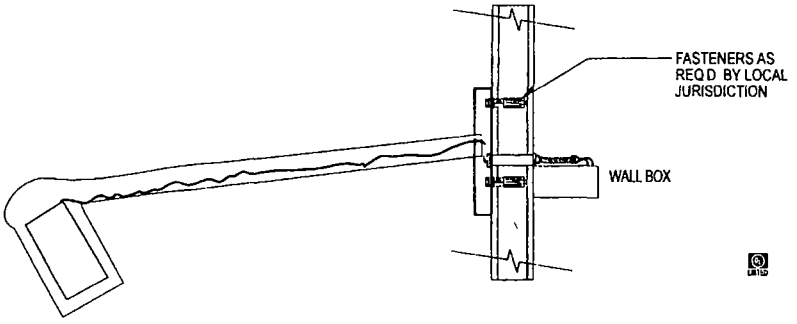


Rustproof cast aluminum material
Sturdy die-cast aluminum construction

Fixture
design one -piece
20 25 cu in capacity
Factory wired
Bulb Type LED
Number of Bulbs 1 for each light
100 Watt LED

Manufacturer Red Dot Company

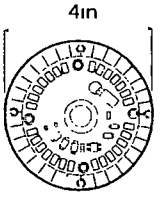

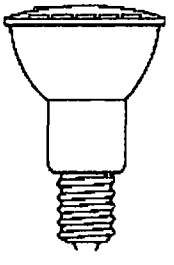

Outdoor Lighting Features

Adjustable Lamp Head
Power Type Line voltage
Exterior Lighting Accessory Type Post Light
Product Weight (lb) 5 lb
Fixture Color/Finish Bronze Powder Coated
Style Glass/Lens Type
UL Listing
Wattage (watts) 100
Motion Sensor No
Weather Resistant Yes

SIGN store CHICAGO
560 W. Michigan Ave., Ste 600
Chicago IL 60611
Telephone: 773.207.9991

© COPYRIGHT 2005 BY SIGN STORE CHICAGO ALL DESIGNS PRESENTED ARE THE SOLE PROPERTY OF SIGN STORE CHICAGO AND MAY NOT BE REPRODUCED IN PART OR WHOLE WITHOUT WRITTEN PERMISSION FROM SIGN STORE CHICAGO

Department of Business Affairs and Consumer Protection
Small Business Center - Public Way Use Unit
City Hall - 121 N. LaSalle Street, Room 800 • Chicago, IL 60602
312-74-GOBIZ / 312-744-6249 • (312) 744-1944 (TTY)
http://www.cityofchicago.org/bacp

04/13/2016

Alderman **Brian Hopkins**
Ward # **02**
City of Chicago
City Hall, Room **200**
121 North LaSalle Street
Chicago, Illinois 60602

Re: An ordinance to use and maintain a portion of the public right-of-way for **one (1) light fixture(s)** for **Dermatology & Aesthetics of Wicker Park**, adjacent to the premises known as **1765 N. Elston Ave.**.

Dear Alderman **Brian Hopkins**:

The applicant referenced above has requested the use of the public right-of-way for a **light fixture(s)**. An ordinance has been prepared by the Department of Business Affairs and Consumer Protection – Small Business Center - Public Way Use Unit for presentation to the City Council. Because this request was made for properties located in your ward, as approved by you as per the attached, I respectfully request that you introduce the attached ordinance at the next City Council meeting.

If you have any questions regarding this ordinance, please contact Anthony Bertuca at (312) 744-5506.

Department of Business Affairs and Consumer Protection

City of Chicago

O2016-2823

Office of the City Clerk

Document Tracking Sheet

Meeting Date:	4/13/2016
Sponsor(s):	Hopkins (2)
Type:	Ordinance
Title:	Grant(s) of privilege in public way for Newberry Townhome Owners Assn.
Committee(s) Assignment:	Committee on Transportation and Public Way

ORDINANCE
NEWBERRY TOWNHOME OWNERS ASSOCIATION
Acct. No. 201600 - 1
Permit No. 1122124

Be It Ordained by the City Council of the City of Chicago:

SECTION 1. Permission and authority are hereby given and granted to NEWBERRY TOWNHOME OWNERS ASSOCIATION, upon the terms and subject to the conditions of this ordinance to maintain and use, as now constructed, one (1) Planter(s) on the public right-of-way for beautification purposes adjacent to its premises known as 1000 N. State St..

Said Planter(s) at OAK ST. measure(s):
One (1) at sixty-one (61) feet in length, and forty-one (41) feet in width for a total of two thousand five hundred one (2501) square feet.

Grantee must allow the required clear and unobstructed space for pedestrian passage at all times per rules and regulations approved by the Department of Transportation.

The location of said privilege shall be as shown on prints kept on file with the Department of Business Affairs and Consumer Protection and the Office of the City Clerk.

Said privilege shall be constructed in accordance with plans and specifications approved by the Department of Planning and Development and Department of Transportation (Division of Project Development).

This grant of privilege in the public way shall be subject to the provisions of Section 10-28-015 and all other required provisions of the Municipal Code of Chicago.

The grantee shall pay to the City of Chicago as compensation for the privilege #1122124 herein granted the sum of zero ($.00) per annum in advance.


A 25% penalty will be added for payments received after due date.

The permit holder agrees to hold the City of Chicago harmless for any damage, relocation or replacement costs associated with damage, relocation or removal of private property caused by the City performing work in the public way.

Authority herein given and granted for a period of five (5) years from and after 06/07/2010.

Alderman _____

Brian Hopkins 2nd Ward

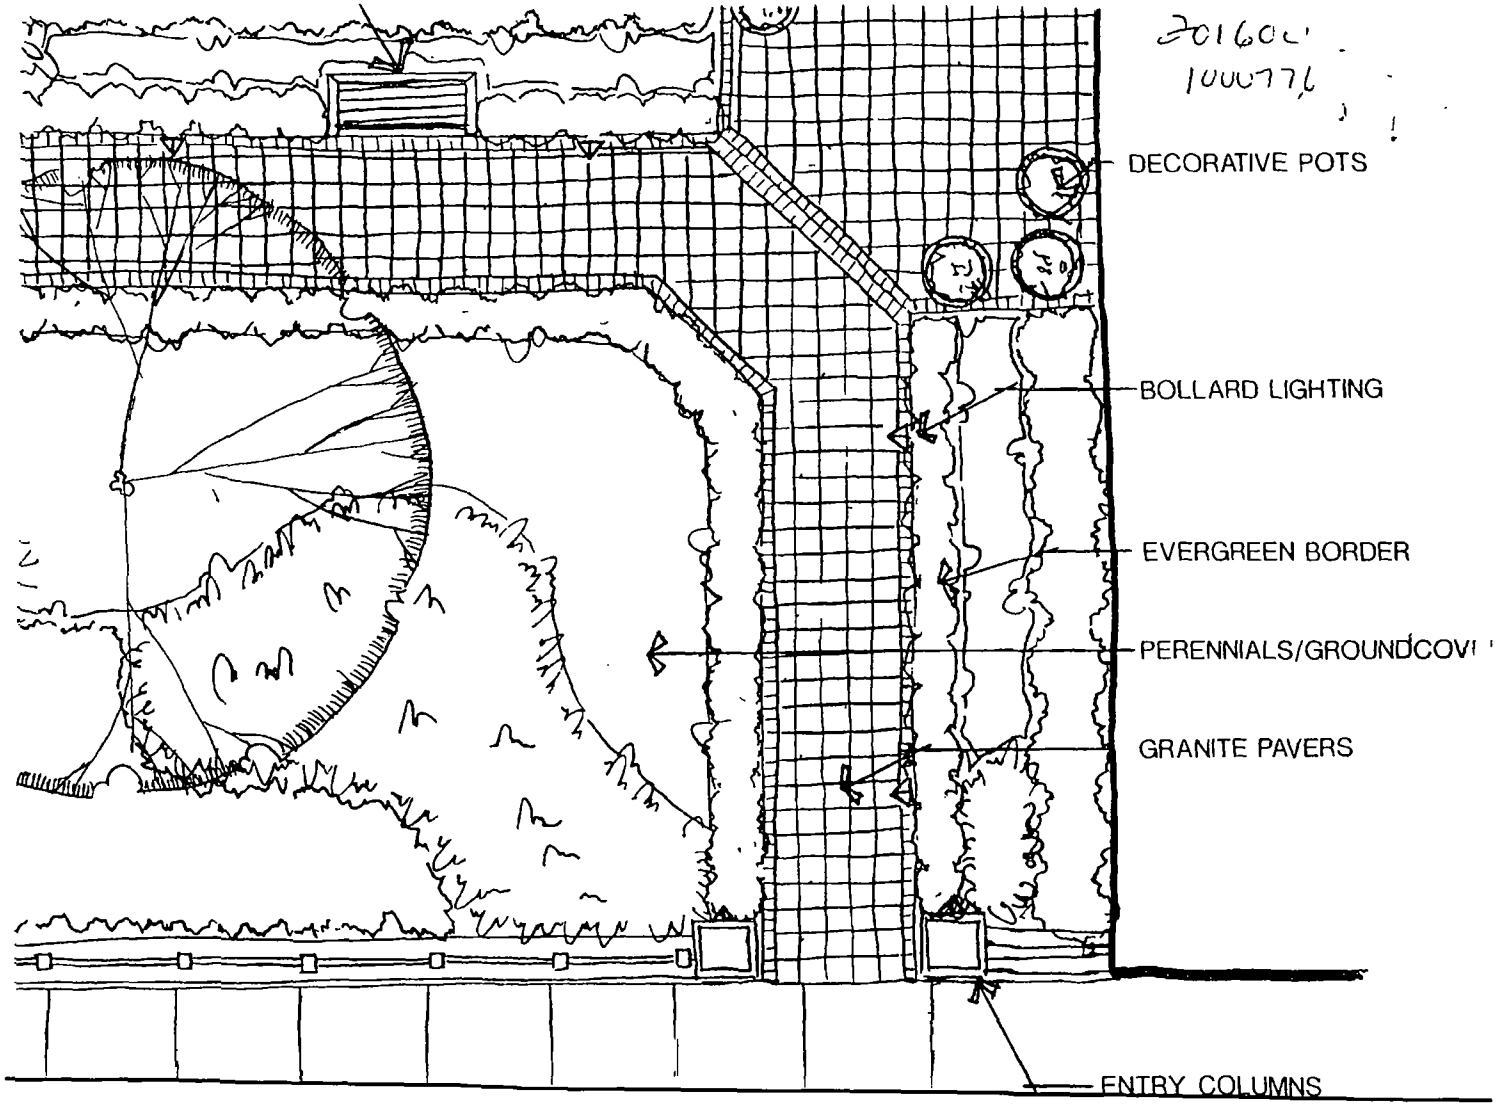
DECORATIVE POTS
BOLLARD LIGHTING
EVERGREEN BORDER
PERENNIALS/GROUNDCOVI
GRANITE PAVERS
ENTRY COLUMNS

Department of Business Affairs and Consumer Protection
Small Business Center - Public Way Use Unit
City Hall - 121 N. LaSalle Street, Room 800 • Chicago, IL 60602
312-74-GOBIZ / 312-744-6249 • (312) 744-1944 (TTY)
http://www.cityofchicago.org/baep

04/13/2016

Alderman **Brian Hopkins**
Ward # **02**
City of Chicago
City Hall, Room **200**
121 North LaSalle Street
Chicago, Illinois 60602

Re: An ordinance to use and maintain a portion of the public right-of-way for **one (1) planter(s)** for **NEWBERRY TOWNHOME OWNERS ASSOCIATION**, adjacent to the premises known as **1000 N. State St.**.

Dear Alderman **Brian Hopkins**:

The applicant referenced above has requested the use of the public right-of-way for a **planter(s)**. An ordinance has been prepared by the Department of Business Affairs and Consumer Protection – Small Business Center - Public Way Use Unit for presentation to the City Council. Because this request was made for properties located in your ward, as approved by you as per the attached, I respectfully request that you introduce the attached ordinance at the next City Council meeting.

If you have any questions regarding this ordinance, please contact Anthony Bertuca at (312) 744-5506.

Department of Business Affairs and Consumer Protection

City of Chicago

O2016-2824

Office of the City Clerk

Document Tracking Sheet

Meeting Date:	4/13/2016
Sponsor(s):	Hopkins (2)
Type:	Ordinance
Title:	Grant(s) of privilege in public way for Paws Chicago
Committee(s) Assignment:	Committee on Transportation and Public Way

ORDINANCE
PAWS CHICAGO
Acct. No. 206852 - 3
Permit No. 1121857

Be It Ordained by the City Council of the City of Chicago:

SECTION 1. Permission and authority are hereby given and granted to PAWS CHICAGO, upon the terms and subject to the conditions of this ordinance to maintain and use, as now constructed, fourteen (14) Light Fixture(s) projecting over the public right-of-way adjacent to its premises known as 1997 N. Clybourn Ave..

Said Light Fixture(s) at N. Clybourn measure(s):
Eight (8) at one point one six (1.16) foot in length, one (1) foot in width and eleven (11) feet above grade level.

Said Light Fixture(s) at N. Clybourn measure(s):
Four (4) at one point one six (1.16) foot in length, one (1) foot in width and fifteen (15) feet above grade level.

Said Light Fixture(s) at N. Clybourn measure(s):
Two (2) at point six six (.66) feet in length, one point five (1.5) foot in width and twenty-three (23) feet above grade level.

The location of said privilege shall be as shown on prints kept on file with the Department of Business Affairs and Consumer Protection and the Office of the City Clerk.

Said privilege shall be constructed in accordance with plans and specifications approved by the Department of Transportation (Division of Project Development).

This grant of privilege in the public way shall be subject to the provisions of Section 10-28-015 and all other required provisions of the Municipal Code of Chicago.

The grantee shall pay to the City of Chicago as compensation for the privilege #1121857 herein granted the sum of one hundred forty ($140.00) per annum in advance.


A 25% penalty will be added for payments received after due date.

The permit holder agrees to hold the City of Chicago harmless for any damage, relocation or replacement costs associated with damage, relocation or removal of private property caused by the City performing work in the public way.

Authority herein given and granted for a period of five (5) years from and after 12/08/2015.

Alderman _____

Brian Hopkins 2nd Ward

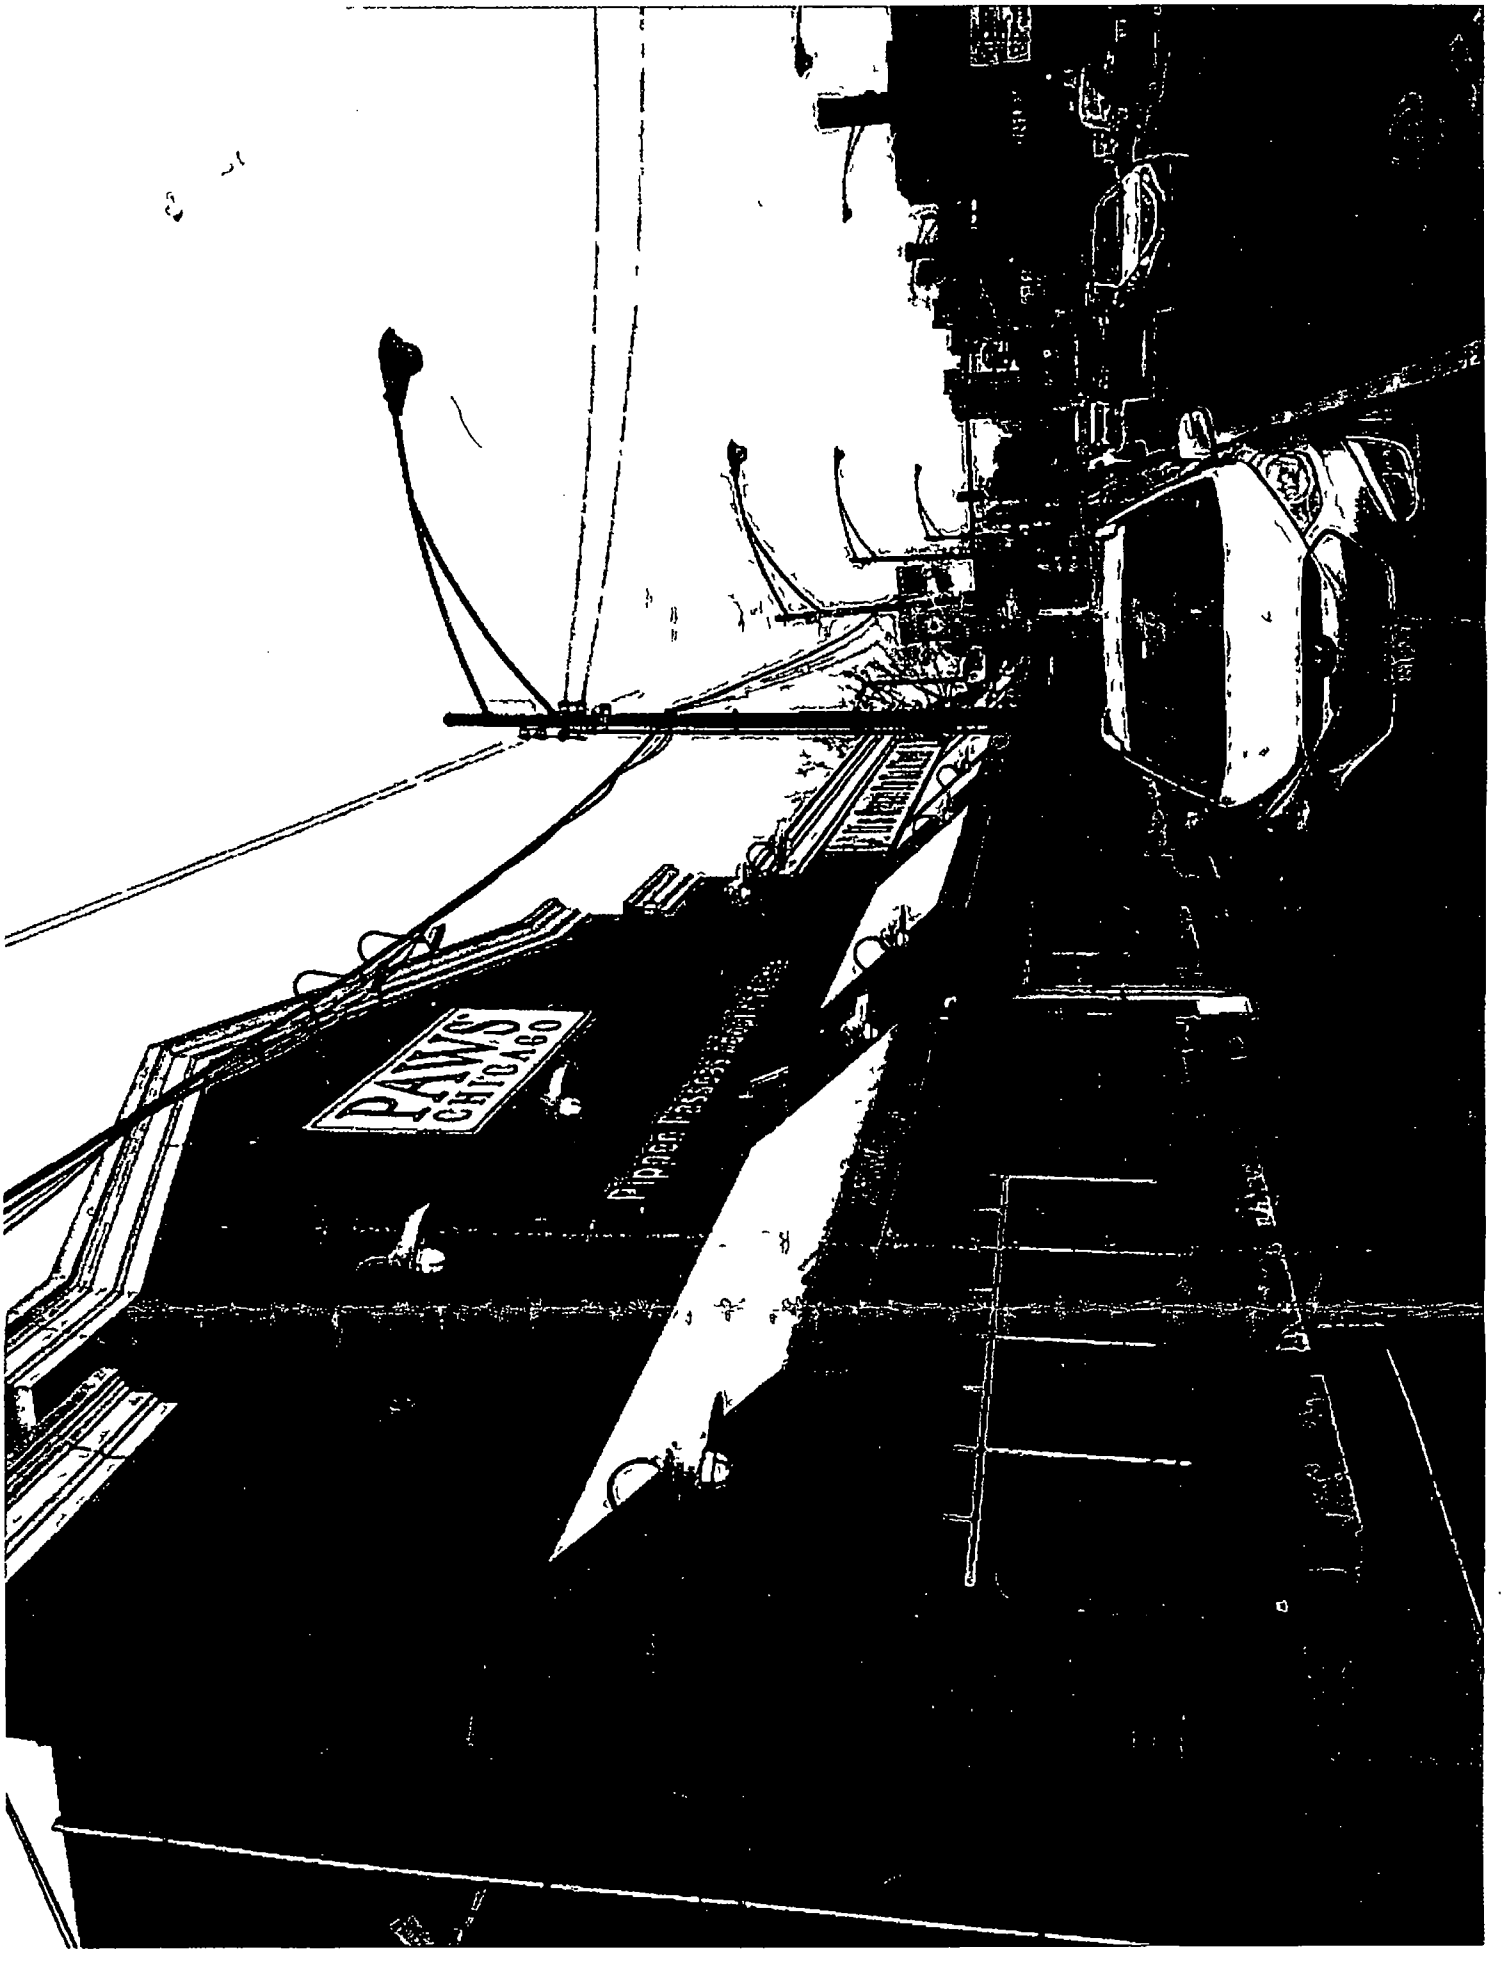
PAWS
CHICAGO

Department of Business Affairs and Consumer Protection
Small Business Center - Public Way Use Unit
City Hall - 121 N. LaSalle Street, Room 800 • Chicago, IL 60602
312-74-GOBIZ / 312-744-6249 • (312) 744-1944 (TTY)
http://www.cityofchicago.org/bacp

04/13/2016

Alderman **Brian Hopkins**
Ward # **02**
City of Chicago
City Hall, Room **200**
121 North LaSalle Street
Chicago, Illinois 60602

Re: An ordinance to use and maintain a portion of the public right-of-way for **fourteen (14) light fixture(s)** for **PAWS CHICAGO**, adjacent to the premises known as **1997 N. Clybourn Ave.**.

Dear Alderman **Brian Hopkins**:

The applicant referenced above has requested the use of the public right-of-way for a **light fixture(s)**. An ordinance has been prepared by the Department of Business Affairs and Consumer Protection – Small Business Center - Public Way Use Unit for presentation to the City Council. Because this request was made for properties located in your ward, as approved by you as per the attached, I respectfully request that you introduce the attached ordinance at the next City Council meeting.

If you have any questions regarding this ordinance, please contact Anthony Bertuca at (312) 744-5506.

Department of Business Affairs and Consumer Protection

City of Chicago

O2016-2827

Office of the City Clerk

Document Tracking Sheet

Meeting Date:	4/13/2016
Sponsor(s):	Hopkins (2)
Type:	Ordinance
Title:	Grant(s) of privilege in public way for World Market
Committee(s) Assignment:	Committee on Transportation and Public Way

ORDINANCE
WORLD MARKET
Acct. No. 17186 - 1
Permit No. 1122494

Be It Ordained by the City Council of the City of Chicago:

SECTION 1. Permission and authority are hereby given and granted to WORLD MARKET, upon the terms and subject to the conditions of this ordinance to maintain and use one (1) sign(s) projecting over the public right-of-way attached to its premises known as 1623 N. Sheffield Ave..

Said sign structure(s) measures as follows; along N. Sheffield:
One (1) at twenty-six (26) feet in length, one point three (1.3) feet in height and fifteen (15) feet above grade level.

The location of said privilege shall be as shown on prints kept on file with the Department of Business Affairs and Consumer Protection and the Office of the City Clerk.

Said privilege shall be constructed in accordance with plans and specifications approved by the Department of Transportation (Division of Project Development) and Zoning Department - Signs.

This grant of privilege in the public way shall be subject to the provisions of Section 10-28-015 and all other required provisions of the Municipal Code of Chicago.

The grantee shall pay to the City of Chicago as compensation for the privilege #1122494 herein granted the sum of three hundred ($300.00) per annum in advance.

A 25% penalty will be added for payments received after due date.

The permit holder agrees to hold the City of Chicago harmless for any damage, relocation or replacement costs associated with damage, relocation or removal of private property caused by the City performing work in the public way.

Authority herein given and granted for a period of five (5) years from and after 12/08/2015.

Alderman _____


Brian Hopkins 2nd Ward

#76 1623 North Sheffield Avenue, Chicago IL 60614 (312) 587 8037

LINCOLN PARK

Existing Sign 1	WORLD MARKET	
	Illumination Raceway	Faces Burgundy Returns Burgundy Trim Caps Burgundy
Installed	Notes	
Existing Sign 2	Food & Wine • Furniture • Decor & Gifts	
	Illumination none Raceway none	Faces Burgundy Returns Burgundy Trim Caps Burgundy
Installed	Notes	
Existing Sign 3		
	Illumination Raceway	Faces Returns Trim Caps
Installed	Notes	
Existing Sign 4		
	Illumination Raceway	Faces Returns Trim Caps
lled	Notes	



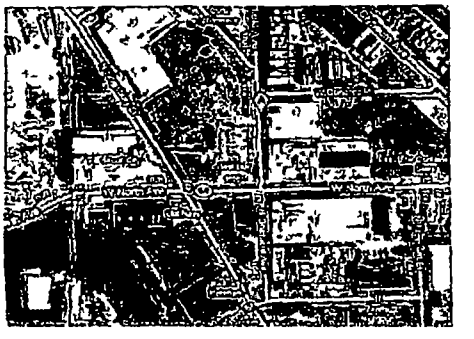

Department of Business Affairs and Consumer Protection
Small Business Center - Public Way Use Unit
City Hall - 121 N LaSalle Street, Room 800 • Chicago, IL 60602
312-74-GOBIZ / 312-744-6249 • (312) 744-1944 (TTY)
http //www.cityofchicago.org/bacp

04/13/2016

Alderman **Brian Hopkins**
Ward # **02**
City of Chicago
City Hall, Room **200**
121 North LaSalle Street
Chicago, Illinois 60602

Re: An ordinance to use and maintain a portion of the public right-of-way for **one (1) sign(s)** for **WORLD MARKET**, adjacent to the premises known as **1623 N. Sheffield Ave.**.

Dear Alderman **Brian Hopkins**:

The applicant referenced above has requested the use of the public right-of-way for a **sign(s)**. An ordinance has been prepared by the Department of Business Affairs and Consumer Protection – Small Business Center - Public Way Use Unit for presentation to the City Council. Because this request was made for properties located in your ward, as approved by you as per the attached, I respectfully request that you introduce the attached ordinance at the next City Council meeting.

If you have any questions regarding this ordinance, please contact Anthony Bertuca at (312) 744-5506.

Department of Business Affairs and Consumer Protection

City of Chicago

O2016-2833

Office of the City Clerk

Document Tracking Sheet

Meeting Date:	4/13/2016
Sponsor(s):	King (4)
Type:	Ordinance
Title:	Grant(s) of privilege in public way for Eleven City Diner
Committee(s) Assignment:	Committee on Transportation and Public Way

ORDINANCE
ELEVEN CITY DINER
Acct. No. 284728 - 1
Permit No. 1122131

Be It Ordained by the City Council of the City of Chicago:

SECTION 1. Permission and authority are hereby given and granted to ELEVEN CITY DINER, upon the terms and subject to the conditions of this ordinance to maintain and use, as now constructed, one (1) Revolving door(s) on the public right-of-way adjacent to its premises known as 1112 S. Wabash Ave..

Said Revolving door(s) at S. WABASH measure(s):
One (1) at one (1) foot in length, and five point one (5.1) feet in width for a total of five point one (5.1) square feet.

The location of said privilege shall be as shown on prints kept on file with the Department of Business Affairs and Consumer Protection and the Office of the City Clerk.

Said privilege shall be constructed in accordance with plans and specifications approved by the Department of Planning and Development and Department of Transportation (Division of Project Development).

This grant of privilege in the public way shall be subject to the provisions of Section 10-28-015 and all other required provisions of the Municipal Code of Chicago.

The grantee shall pay to the City of Chicago as compensation for the privilege #1122131 herein granted the sum of four hundred ($400.00) per annum in advance.

A 25% penalty will be added for payments received after due date.


The permit holder agrees to hold the City of Chicago harmless for any damage, relocation or replacement costs associated with damage, relocation or removal of private property caused by the City performing work in the public way.

Authority herein given and granted for a period of five (5) years from and after 02/29/2016.

Alderman _____

~~William D. Burns~~ 4th Ward

Sophia D K

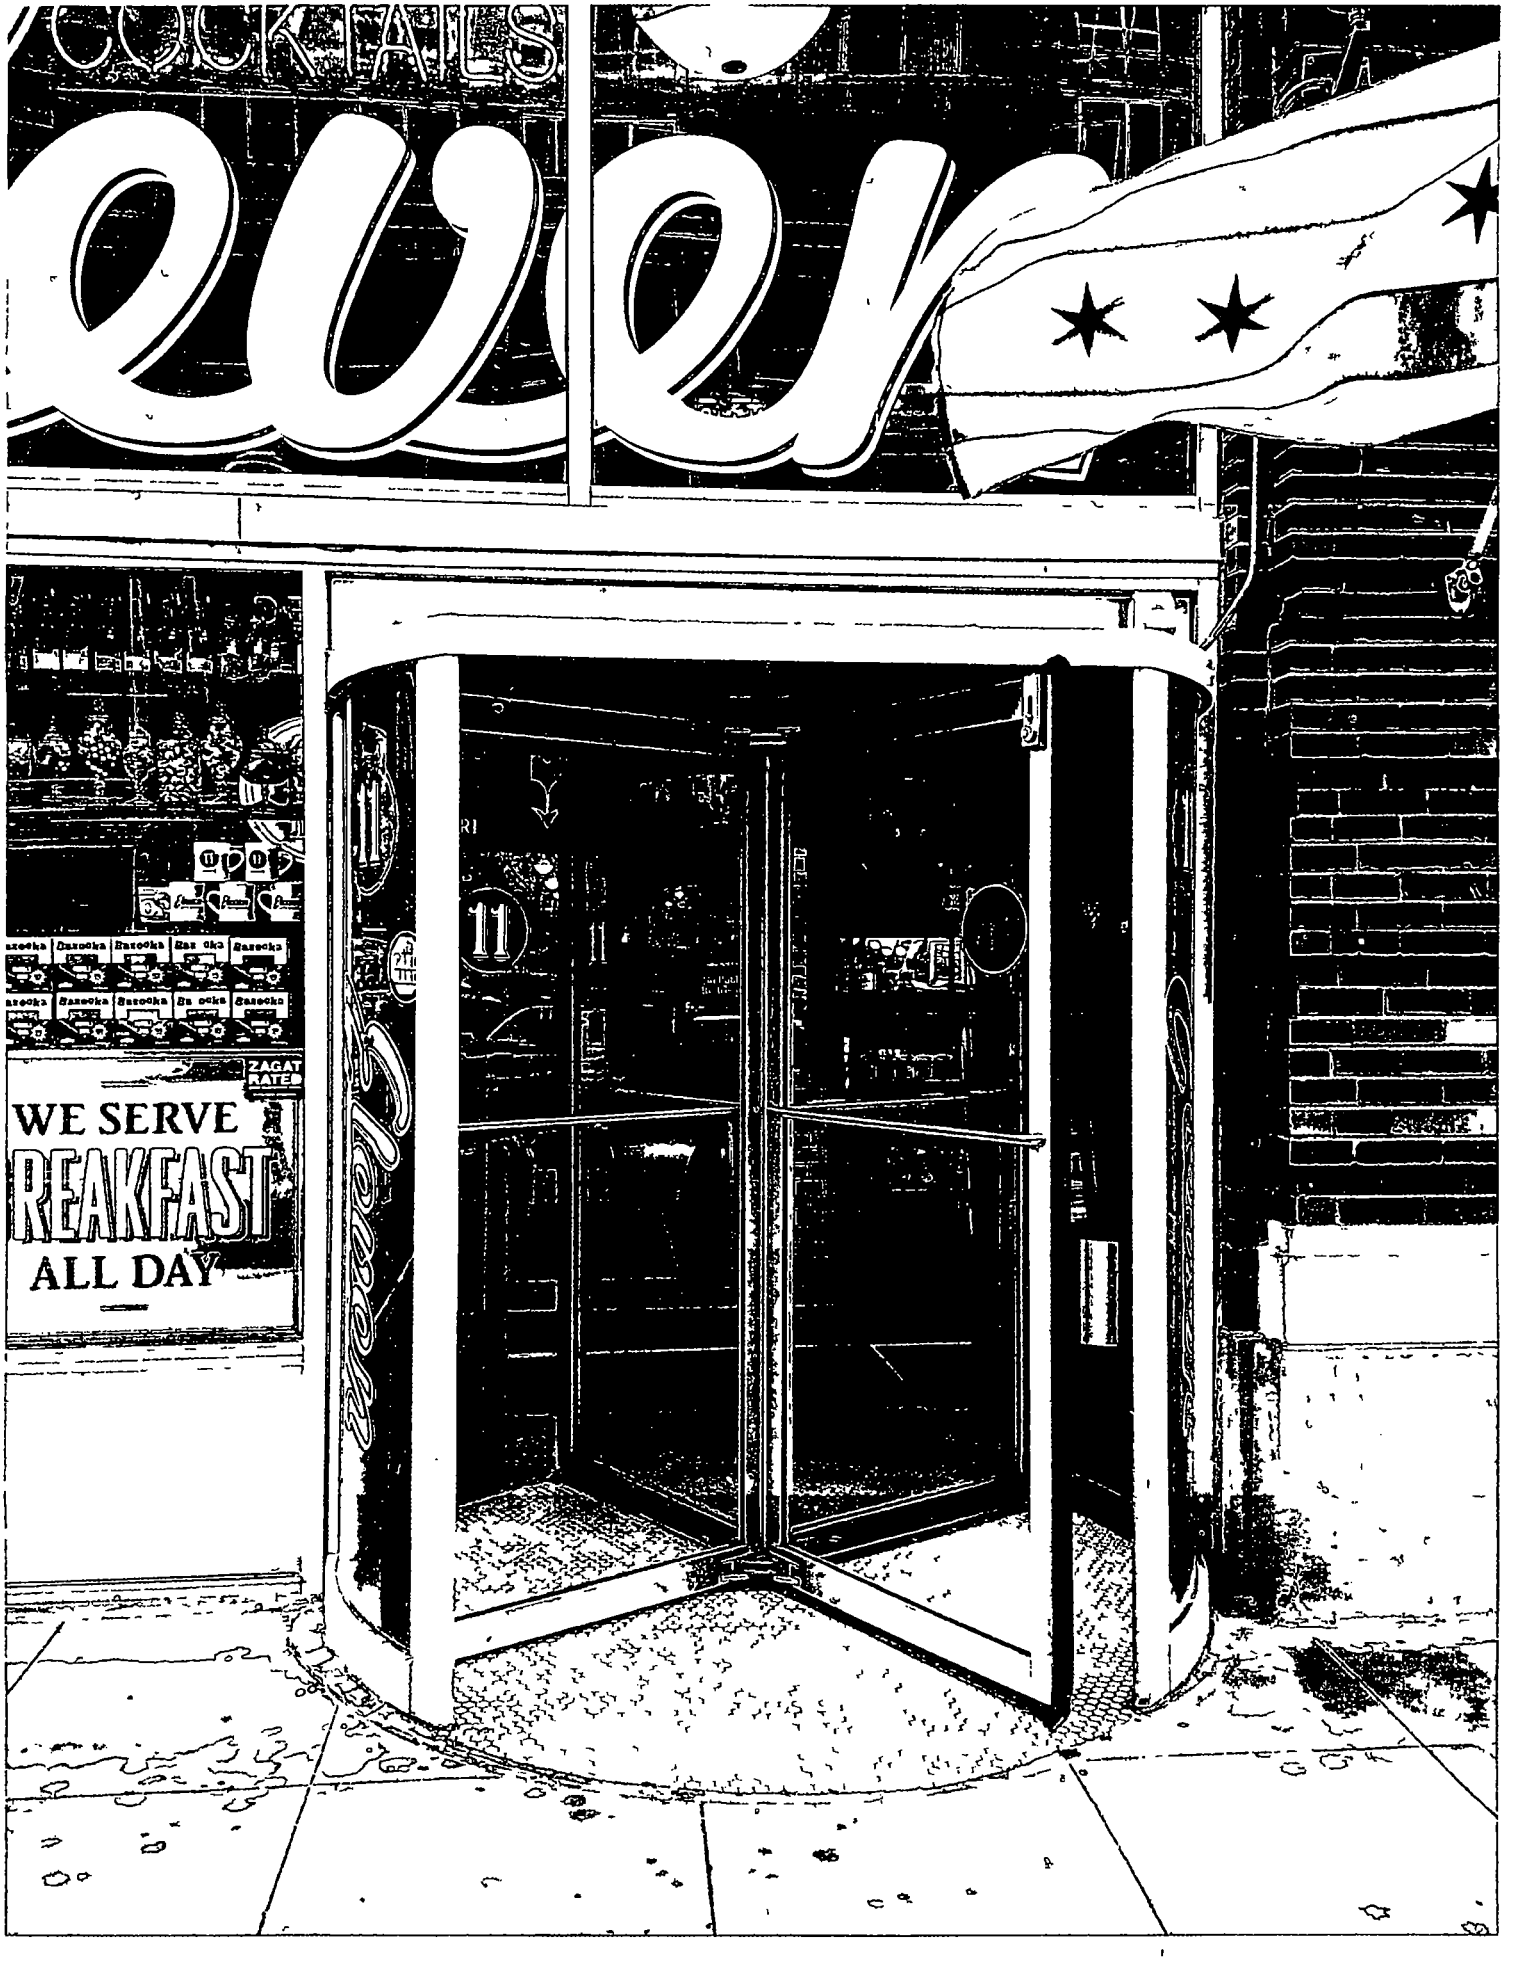
COCKTAILS
WE SERVE
REAKFAST
ALL DAY
ZAGAT RATED
11

Department of Business Affairs and Consumer Protection
Small Business Center - Public Way Use Unit
City Hall - 121 N. LaSalle Street, Room 800 • Chicago, IL 60602
312-74-GOBIZ / 312-744-6249 • (312) 744-1944 (TTY)
http://www.cityofchicago.org/bacp

04/13/2016

Alderman **William D. Burns**
Ward # **04**
City of Chicago
City Hall, Room **305**
121 North LaSalle Street
Chicago, Illinois 60602

Re: An ordinance to use and maintain a portion of the public right-of-way for **one (1) revolving door(s)** for **ELEVEN CITY DINER**, adjacent to the premises known as **1112 S. Wabash Ave.**.

Dear Alderman **William D. Burns**:

The applicant referenced above has requested the use of the public right-of-way for a **revolving door(s)**. An ordinance has been prepared by the Department of Business Affairs and Consumer Protection – Small Business Center - Public Way Use Unit for presentation to the City Council. Because this request was made for properties located in your ward, as approved by you as per the attached, I respectfully request that you introduce the attached ordinance at the next City Council meeting.

If you have any questions regarding this ordinance, please contact Anthony Bertuca at (312) 744-5506.

Department of Business Affairs and Consumer Protection

City of Chicago

O2016-2836

Office of the City Clerk

Document Tracking Sheet

Meeting Date:	4/13/2016
Sponsor(s):	King (4)
Type:	Ordinance
Title:	Grant(s) of privilege in public way for Jimmy Green's
Committee(s) Assignment:	Committee on Transportation and Public Way

ORDINANCE
JIMMY GREEN'S
Acct. No. 344863 - 1
Permit No. 1122705

Be It Ordained by the City Council of the City of Chicago:

SECTION 1. Permission and authority are hereby given and granted to JIMMY GREEN'S, upon the terms and subject to the conditions of this ordinance to maintain and use one (1) sign(s) projecting over the public right-of-way attached to its premises known as 825 S. State St..

Said sign structure(s) measures as follows; along S. State:
One (1) at two point five (2.5) feet in length, ten (10) feet in height and ten point five (10.5) feet above grade level.

The location of said privilege shall be as shown on prints kept on file with the Department of Business Affairs and Consumer Protection and the Office of the City Clerk.

Said privilege shall be constructed in accordance with plans and specifications approved by the Department of Transportation (Division of Project Development) and Zoning Department - Signs.

This grant of privilege in the public way shall be subject to the provisions of Section 10-28-015 and all other required provisions of the Municipal Code of Chicago.

The grantee shall pay to the City of Chicago as compensation for the privilege #1122705 herein granted the sum of three hundred ($300.00) per annum in advance.

A 25% penalty will be added for payments received after due date.

The permit holder agrees to hold the City of Chicago harmless for any damage, relocation or replacement costs associated with damage, relocation or removal of private property caused by the City performing work in the public way.

Authority herein given and granted for a period of five (5) years from and after 06/09/2015.

Alderman _____

~~William~~ D. Burns 4th Ward

Sophia King



Department of Business Affairs and Consumer Protection
Small Business Center - Public Way Use Unit
City Hall - 121 N. LaSalle Street, Room 800 • Chicago, IL 60602
312-74-GOBIZ / 312-744-6249 • (312) 744-1944 (TTY)
http://www.cityofchicago.org/bacp

04/13/2016

Alderman **William D. Burns**
Ward # **04**
City of Chicago
City Hall, Room **305**
121 North LaSalle Street
Chicago, Illinois 60602

Re: An ordinance to use and maintain a portion of the public right-of-way for **one (1) sign(s)** for **JIMMY GREEN'S**, adjacent to the premises known as **825 S. State St.**.

Dear Alderman **William D. Burns**:

The applicant referenced above has requested the use of the public right-of-way for a **sign(s)**. An ordinance has been prepared by the Department of Business Affairs and Consumer Protection – Small Business Center - Public Way Use Unit for presentation to the City Council. Because this request was made for properties located in your ward, as approved by you as per the attached, I respectfully request that you introduce the attached ordinance at the next City Council meeting.

If you have any questions regarding this ordinance, please contact Anthony Bertuca at (312) 744-5506.

Department of Business Affairs and Consumer Protection

City of Chicago

O2016-2946

Office of the City Clerk

Document Tracking Sheet

Meeting Date:	4/13/2016
Sponsor(s):	King (4)
Type:	Ordinance
Title:	Grant(s) of privilege in public way for Patricia Boatwright
Committee(s) Assignment:	Committee on Transportation and Public Way

ORDINANCE
PATRICIA BOATWRIGHT
Acct. No. 404313 - 1
Permit No. 1122003

Be It Ordained by the City Council of the City of Chicago:

SECTION 1. Permission and authority are hereby given and granted to PATRICIA BOATWRIGHT, upon the terms and subject to the conditions of this ordinance to maintain and use, as now constructed, two (2) Planter(s) on the public right-of-way for beautification purposes adjacent to its premises known as 4929 S. Woodlawn Ave..

Said Planter(s) at S. Woodlawn Avenue measure(s):
Two (2) at five point nine one (5.91) feet in length, and five point nine one (5.91) feet in width for a total of sixty-nine point eight six (69.86) square feet.

Grantee must allow the required clear and unobstructed space for pedestrian passage at all times per rules and regulations approved by the Department of Transportation.

The location of said privilege shall be as shown on prints kept on file with the Department of Business Affairs and Consumer Protection and the Office of the City Clerk.

Said privilege shall be constructed in accordance with plans and specifications approved by the Department of Planning and Development and Department of Transportation (Division of Project Development).

This grant of privilege in the public way shall be subject to the provisions of Section 10-28-015 and all other required provisions of the Municipal Code of Chicago.

The grantee shall pay to the City of Chicago as compensation for the privilege #1122003 herein granted the sum of zero ($.00) per annum in advance.


A 25% penalty will be added for payments received after due date.


The permit holder agrees to hold the City of Chicago harmless for any damage, relocation or replacement costs associated with damage, relocation or removal of private property caused by the City performing work in the public way.


Authority herein given and granted for a period of five (5) years from and after Date of Passage.

Alderman _____

~~William D. Burns~~ 4th Ward
Sophia D. King

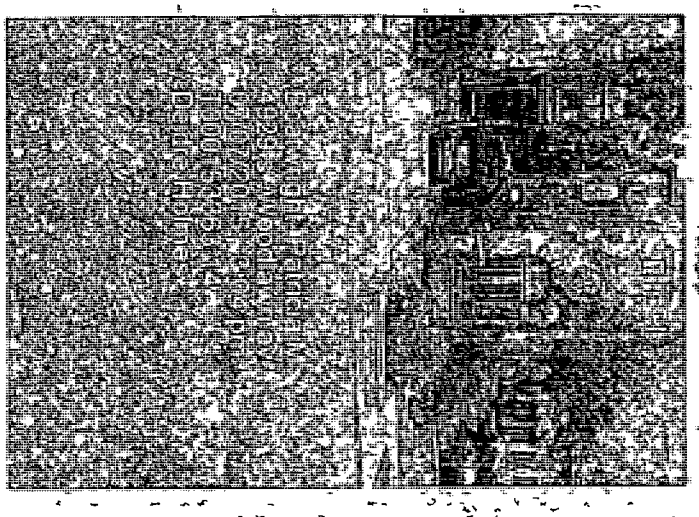

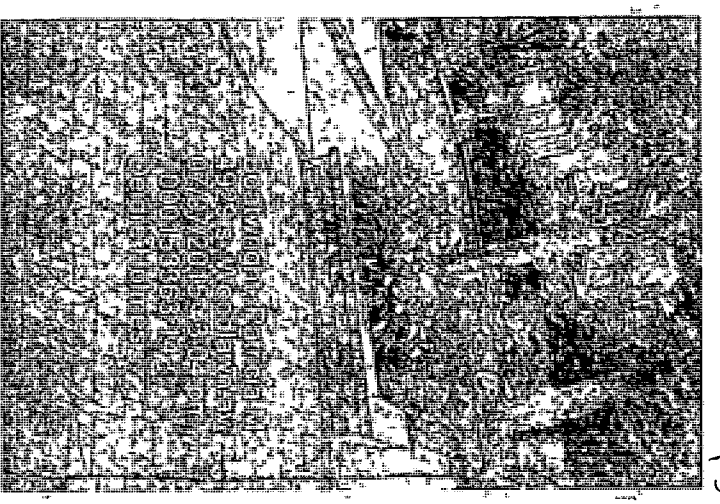

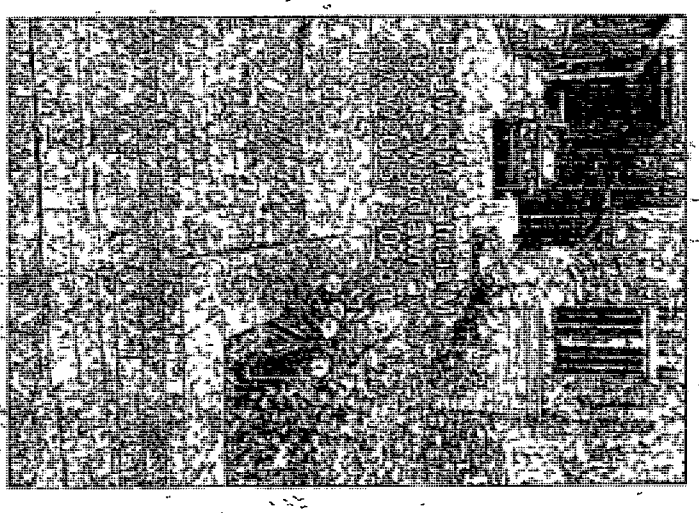


Boatwright, Pamela W.
4929 S. Wood Ln.
07/07/2015 3:01 p.m.
T0001533633 1/1
Debra Holmes

15-D-0027

Department of Business Affairs and Consumer Protection
Small Business Center - Public Way Use Unit
City Hall - 121 N. LaSalle Street, Room 800 • Chicago, IL 60602
312-74-GOBIZ / 312-744-6249 • (312) 744-1944 (TTY)
http://www.cityofchicago.org/bacp

04/13/2016

Alderman **William D. Burns**
Ward # **04**
City of Chicago
City Hall, Room **305**
121 North LaSalle Street
Chicago, Illinois 60602

Re: An ordinance to use and maintain a portion of the public right-of-way for **two (2) planter(s)** for **PATRICIA BOATWRIGHT**, adjacent to the premises known as **4929 S. Woodlawn Ave.**.

Dear Alderman **William D. Burns**:

The applicant referenced above has requested the use of the public right-of-way for a **planter(s)**. An ordinance has been prepared by the Department of Business Affairs and Consumer Protection – Small Business Center - Public Way Use Unit for presentation to the City Council. Because this request was made for properties located in your ward, as approved by you as per the attached, I respectfully request that you introduce the attached ordinance at the next City Council meeting.

If you have any questions regarding this ordinance, please contact Anthony Bertuca at (312) 744-5506.

Department of Business Affairs and Consumer Protection

City of Chicago

O2016-2950

Office of the City Clerk

Document Tracking Sheet

Meeting Date:	4/13/2016
Sponsor(s):	Hairston (5)
Type:	Ordinance
Title:	Grant(s) of privilege in public way for University of Chicago, The
Committee(s) Assignment:	Committee on Transportation and Public Way

ORDINANCE
THE UNIVERSITY OF CHICAGO
Acct. No. 43697 - 128
Permit No. 1122397

Be It Ordained by the City Council of the City of Chicago:

SECTION 1. Permission and authority are hereby given and granted to THE UNIVERSITY OF CHICAGO, upon the terms and subject to the conditions of this ordinance to construct, install, maintain and use one (1) Utility Trench(s) under the public right-of-way adjacent to its premises known as 5807 S. Woodlawn Ave..

Said Utility Trench at E. 58th Street measure(s):
One (1) at four hundred ninety (490) feet in length, and seven (7) feet in width for a total of three thousand four hundred thirty (3430) square feet. Utility trench shall be used for extension of existing chilled water lines (supply & return) and conduits serving The University of Chicago campus buildings. Utility trench shall be approximately three (3) feet six (6) inches to eleven (11) feet six (6) inches in depth.

The location of said privilege shall be as shown on prints kept on file with the Department of Business Affairs and Consumer Protection and the Office of the City Clerk.

Said privilege shall be constructed in accordance with plans and specifications approved by the Department of Planning and Development and Department of Transportation (Office of Underground Coordination).

This grant of privilege in the public way shall be subject to the provisions of Section 10-28-015 and all other required provisions of the Municipal Code of Chicago.

The grantee shall pay to the City of Chicago as compensation for the privilege #1122397 herein granted the sum of five hundred fifty-three ($553.00) per annum in advance.

A 25% penalty will be added for payments received after due date.

The permit holder agrees to hold the City of Chicago harmless for any damage, relocation or replacement costs associated with damage, relocation or removal of private property caused by the City performing work in the public way.

Authority herein given and granted for a period of five (5) years from and after Date of Passage.

Alderman Leslie A. Hairston


Leslie Hairston 5th Ward

GRAPHIC SCALE

60 0 30 60 120

(IN FEET)
1 inch = 60 ft

UTILITY TRENCH

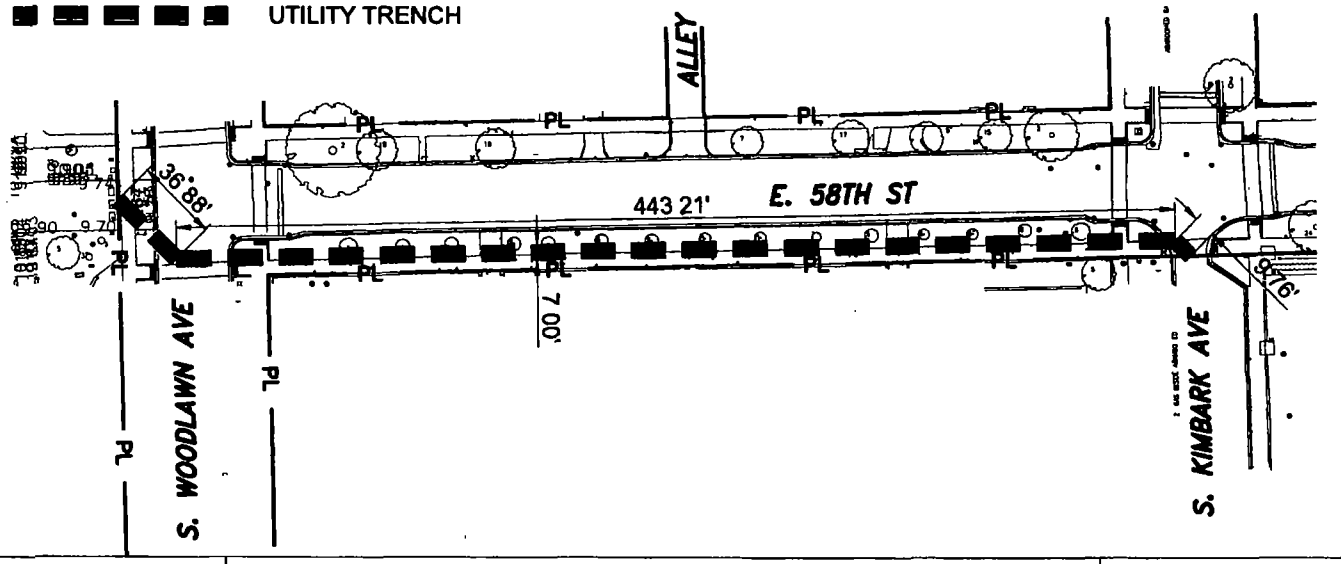

TERRA ENGINEERING LTD
225 W Ohio Street 4th Floor
Chicago Illinois 60654
(312) 467 0123 (312) 467 0220 fax

THE UNIVERSITY OF CHICAGO
CHILLED WATER DISTRIBUTION
58TH STREET BETWEEN WOODLAWN AND KENWOOD
GRANT OF PRIVILEGE EXHIBIT

Sheet No 1
Date 02/29/2016

CSK 1

Department of Business Affairs and Consumer Protection
Small Business Center- Public Way Use Unit
City Hall- 121 N. LaSalle Street Room 800 • Chicago, IL 60602
312-74-GOBIZ / 312-744-6249 • (312) 744-1944 (TTY)
http://www.cityofchicago.org/bacp

04/13/2016

Alderman **Leslie Hairston**
Ward # **05**
City of Chicago
City Hall, Room **300**
121 North LaSalle Street
Chicago, Illinois 60602

Re: An ordinance to use and maintain a portion of the public right-of-way for **one (1) trench(s)** for **THE UNIVERSITY OF CHICAGO**, adjacent to the premises known as **5807 S. Woodlawn Ave.**.

Dear Alderman **Leslie Hairston**:

The applicant referenced above has requested the use of the public right-of-way for a **trench(s)**. An ordinance has been prepared by the Department of Business Affairs and Consumer Protection – Small Business Center - Public Way Use Unit for presentation to the City Council. Because this request was made for properties located in your ward, as approved by you as per the attached, I respectfully request that you introduce the attached ordinance at the next City Council meeting.

If you have any questions regarding this ordinance, please contact Anthony Bertuca at (312) 744-5506.

Department of Business Affairs and Consumer Protection

City of Chicago

O2016-2962

Office of the City Clerk

Document Tracking Sheet

Meeting Date:	4/13/2016
Sponsor(s):	Mitchell (7)
Type:	Ordinance
Title:	Grant(s) of privilege in public way for Advocate Trinity Hospital
Committee(s) Assignment:	Committee on Transportation and Public Way

ORDINANCE
ADVOCATE TRINITY HOSPITAL
Acct. No. 82041 - 1
Permit No. 1122529

Be It Ordained by the City Council of the City of Chicago:

SECTION 1. Permission and authority are hereby given and granted to ADVOCATE TRINITY HOSPITAL, upon the terms and subject to the conditions of this ordinance to maintain and use, as now constructed, two (2) Banner(s) projecting over the public right-of-way adjacent to its premises known as 2320 E. 93rd St..

Said Banner(s) at E. 93rd Street measure(s):
Two (2) at seventeen point five (17.5) feet in length, and five point five (5.5) feet in width for a total of one hundred ninety-two point five (192.5) square feet.

The location of said privilege shall be as shown on prints kept on file with the Department of Business Affairs and Consumer Protection and the Office of the City Clerk.

Said privilege shall be constructed in accordance with plans and specifications approved by the Zoning Department - Signs.

This grant of privilege in the public way shall be subject to the provisions of Section 10-28-015 and all other required provisions of the Municipal Code of Chicago.


The grantee shall pay to the City of Chicago as compensation for the privilege #1122529 herein granted the sum of one hundred fifty ($150.00) per annum in advance.

A 25% penalty will be added for payments received after due date.

The permit holder agrees to hold the City of Chicago harmless for any damage, relocation or replacement costs associated with damage, relocation or removal of private property caused by the City performing work in the public way.

Authority herein given and granted for a period of five (5) years from and after 03/09/2016.

Alderman _____
Gregory I. Mitchell 7th Ward

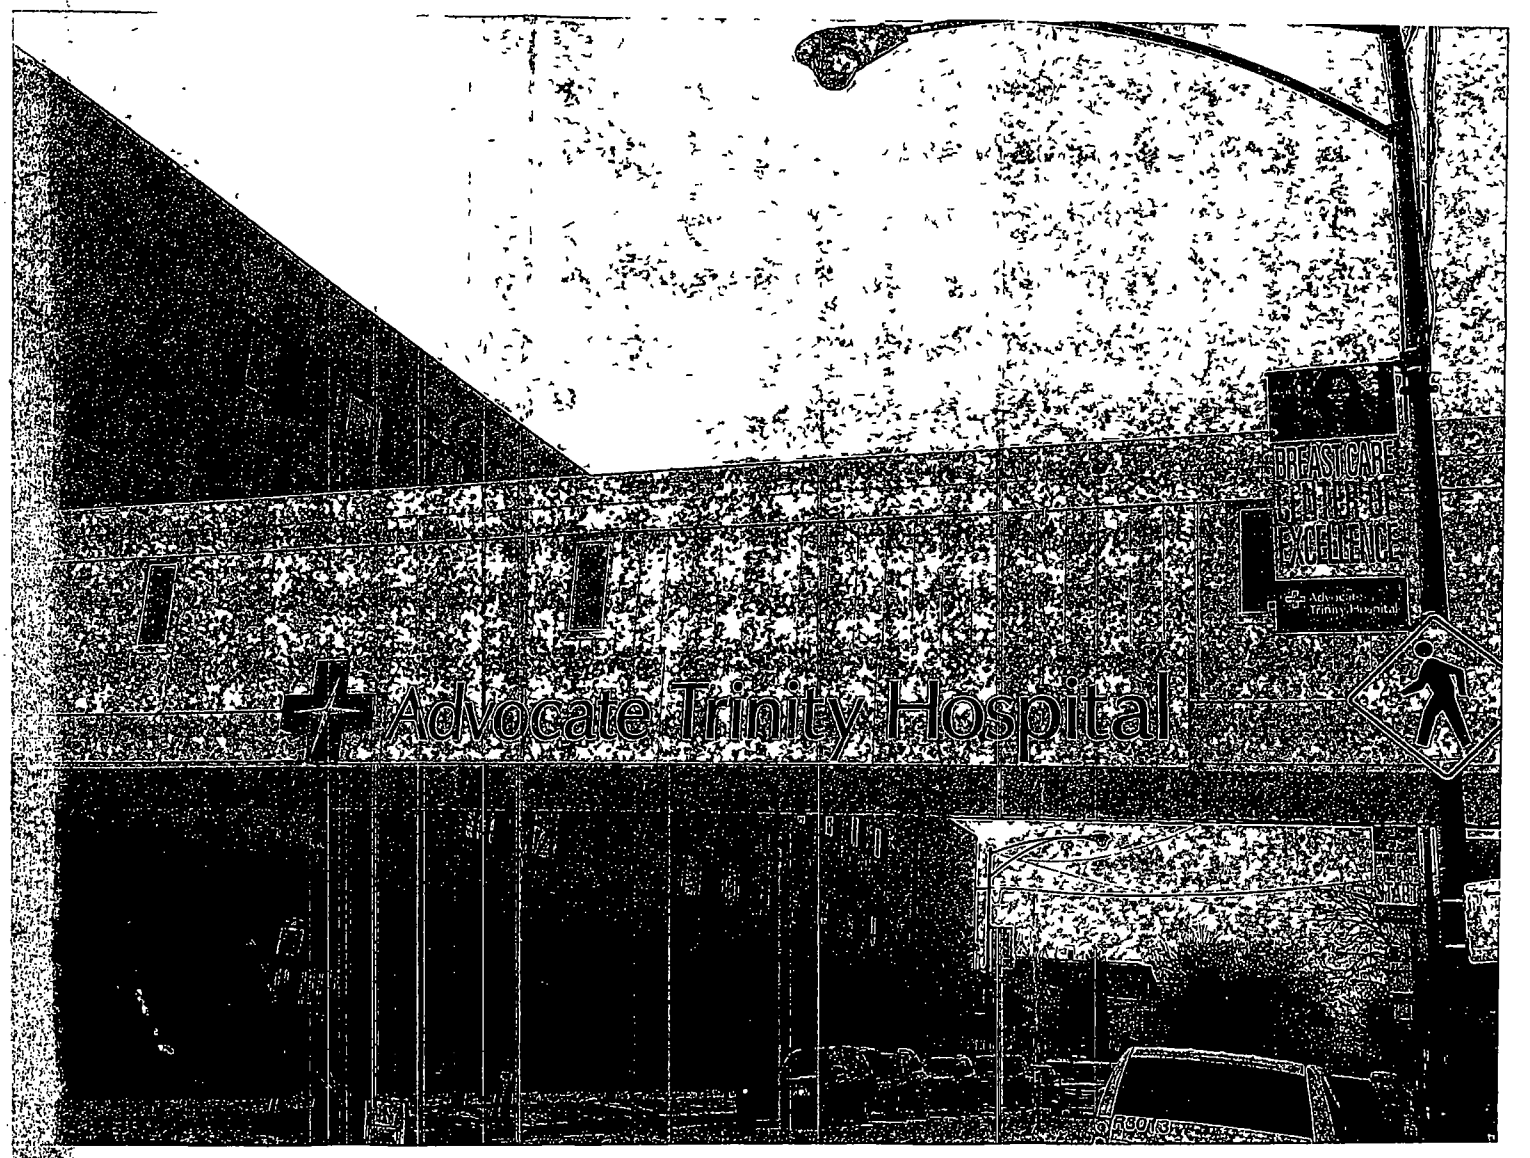
BREAST CARE
CENTER OF
EXCELLENCE
Advocate
Trinity Hospital
Advocate Trinity Hospital

Department of Business Affairs and Consumer Protection
Small Business Center - Public Way Use Unit
City Hall - 121 N. LaSalle Street, Room 800 • Chicago, IL 60602
312-74-GOBIZ / 312-744-6249 • (312) 744-1944 (TTY)
http://www.cityofchicago.org/bacp

04/13/2016

Alderman **Gregory I. Mitchell**
Ward # **07**
City of Chicago
City Hall, Room **200**
121 North LaSalle Street
Chicago, Illinois 60602

Re: An ordinance to use and maintain a portion of the public right-of-way for **two (2) banner(s)** for **ADVOCATE TRINITY HOSPITAL**, adjacent to the premises known as **2320 E. 93rd St.**.

Dear Alderman **Gregory I. Mitchell**:

The applicant referenced above has requested the use of the public right-of-way for a **banner(s)**. An ordinance has been prepared by the Department of Business Affairs and Consumer Protection – Small Business Center - Public Way Use Unit for presentation to the City Council. Because this request was made for properties located in your ward, as approved by you as per the attached, I respectfully request that you introduce the attached ordinance at the next City Council meeting.

If you have any questions regarding this ordinance, please contact Anthony Bertuca at (312) 744-5506.

Department of Business Affairs and Consumer Protection

City of Chicago

O2016-2965

Office of the City Clerk

Document Tracking Sheet

Meeting Date:	4/13/2016
Sponsor(s):	Mitchell (7)
Type:	Ordinance
Title:	Grant(s) of privilege in public way for Hana Stella Beauty Supply
Committee(s) Assignment:	Committee on Transportation and Public Way

ORDINANCE
HANA STELLA BEAUTY SUPPLY
Acct. No. 394712 - 1
Permit No. 1115891

Be It Ordained by the City Council of the City of Chicago:

SECTION 1. Permission and authority are hereby given and granted to HANA STELLA BEAUTY SUPPLY, upon the terms and subject to the conditions of this ordinance to maintain and use one (1) sign(s) projecting over the public right-of-way attached to its premises known as 2533 E. 79th St..

Said sign structure(s) measures as follows; along E. 79th Street:
One (1) at five point nine two (5.92) feet in length, three point nine two (3.92) feet in height and twelve point eight three (12.83) feet above grade level.

The location of said privilege shall be as shown on prints kept on file with the Department of Business Affairs and Consumer Protection and the Office of the City Clerk.

Said privilege shall be constructed in accordance with plans and specifications approved by the Department of Transportation (Division of Project Development) and Zoning Department - Signs.


This grant of privilege in the public way shall be subject to the provisions of Section 10-28-015 and all other required provisions of the Municipal Code of Chicago.

The grantee shall pay to the City of Chicago as compensation for the privilege #1115891 herein granted the sum of one hundred ($100.00) per annum in advance.


A 25% penalty will be added for payments received after due date.


The permit holder agrees to hold the City of Chicago harmless for any damage, relocation or replacement costs associated with damage, relocation or removal of private property caused by the City performing work in the public way.

Authority herein given and granted for a period of five (5) years from and after Date of Passage.

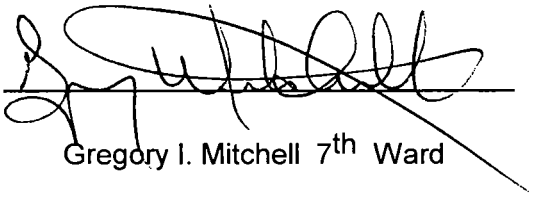Alderman 
Gregory I. Mitchell 7th Ward

APPLICATION TO USE THE PUBLIC RIGHT OF WAY
SIGN DRAWING
Property location 2533 E 79TH ST. CHICAGO, IL 60649
Organization name: HANA STELLA BEAUTY SUPPLY CORP

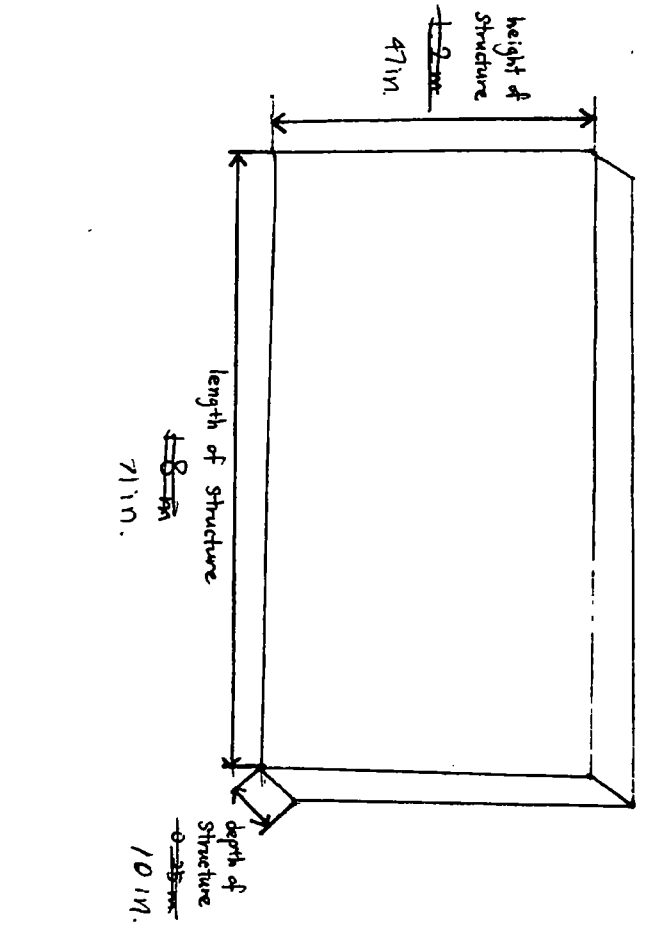

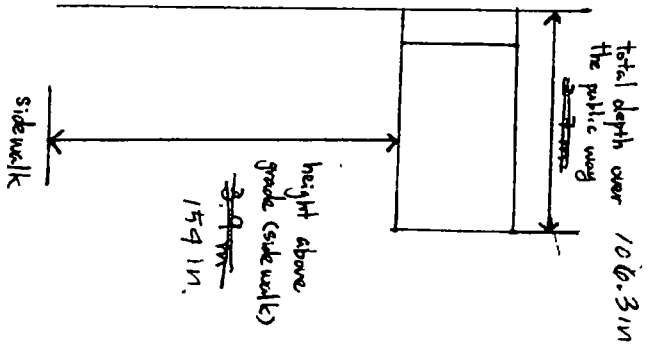

Department of Business Affairs and Consumer Protection
Small Business Center - Public Way Use Unit
City Hall - 121 N. LaSalle Street, Room 800 • Chicago, IL 60602
312-74-GOBIZ / 312-744-6249 • (312) 744-1944 (TTY)
http://www.cityofchicago.org/bacp

04/13/2016

Alderman **Gregory I. Mitchell**
Ward # **07**
City of Chicago
City Hall, Room **200**
121 North LaSalle Street
Chicago, Illinois 60602

Re: An ordinance to use and maintain a portion of the public right-of-way for **one (1) sign(s)** for **HANA STELLA BEAUTY SUPPLY**, adjacent to the premises known as **2533 E. 79th St.**.

Dear Alderman **Gregory I. Mitchell**:

The applicant referenced above has requested the use of the public right-of-way for a **sign(s)**. An ordinance has been prepared by the Department of Business Affairs and Consumer Protection – Small Business Center - Public Way Use Unit for presentation to the City Council. Because this request was made for properties located in your ward, as approved by you as per the attached, I respectfully request that you introduce the attached ordinance at the next City Council meeting.

If you have any questions regarding this ordinance, please contact Anthony Bertuca at (312) 744-5506.

Department of Business Affairs and Consumer Protection

City of Chicago

O2016-2974

Office of the City Clerk

Document Tracking Sheet

Meeting Date:	4/13/2016
Sponsor(s):	Harris (8)
Type:	Ordinance
Title:	Grant(s) of privilege in public way for Prodigy Child Learning Center
Committee(s) Assignment:	Committee on Transportation and Public Way

ORDINANCE
PRODIGY CHILD LEARNING CENTER
Acct. No. 329723 - 3
Permit No. 1121436

Be It Ordained by the City Council of the City of Chicago:

SECTION 1. Permission and authority are hereby given and granted to PRODIGY CHILD LEARNING CENTER, upon the terms and subject to the conditions of this ordinance to construct, install, maintain and use two (2) Bicycle Rack(s) on the public right-of-way adjacent to its premises known as 1932 E. 79th St..

Said Bicycle Rack(s) at 79th Street measure(s):
Two (2) at two point five eight (2.58) feet in length, and point five (.5) feet in width for a total of two point five eight (2.58) square feet.

The location of said privilege shall be as shown on prints kept on file with the Department of Business Affairs and Consumer Protection and the Office of the City Clerk.

Said privilege shall be constructed in accordance with plans and specifications approved by the Department of Planning and Development and Department of Transportation (Division of Project Development).

This grant of privilege in the public way shall be subject to the provisions of Section 10-28-015 and all other required provisions of the Municipal Code of Chicago.

The grantee shall pay to the City of Chicago as compensation for the privilege #1121436 herein granted the sum of zero ($.00) per annum in advance.


A 25% penalty will be added for payments received after due date.

The permit holder agrees to hold the City of Chicago harmless for any damage, relocation or replacement costs associated with damage, relocation or removal of private property caused by the City performing work in the public way.

Authority herein given and granted for a period of five (5) years from and after Date of Passage.

Alderman _____

Michelle A. Harris 8th Ward

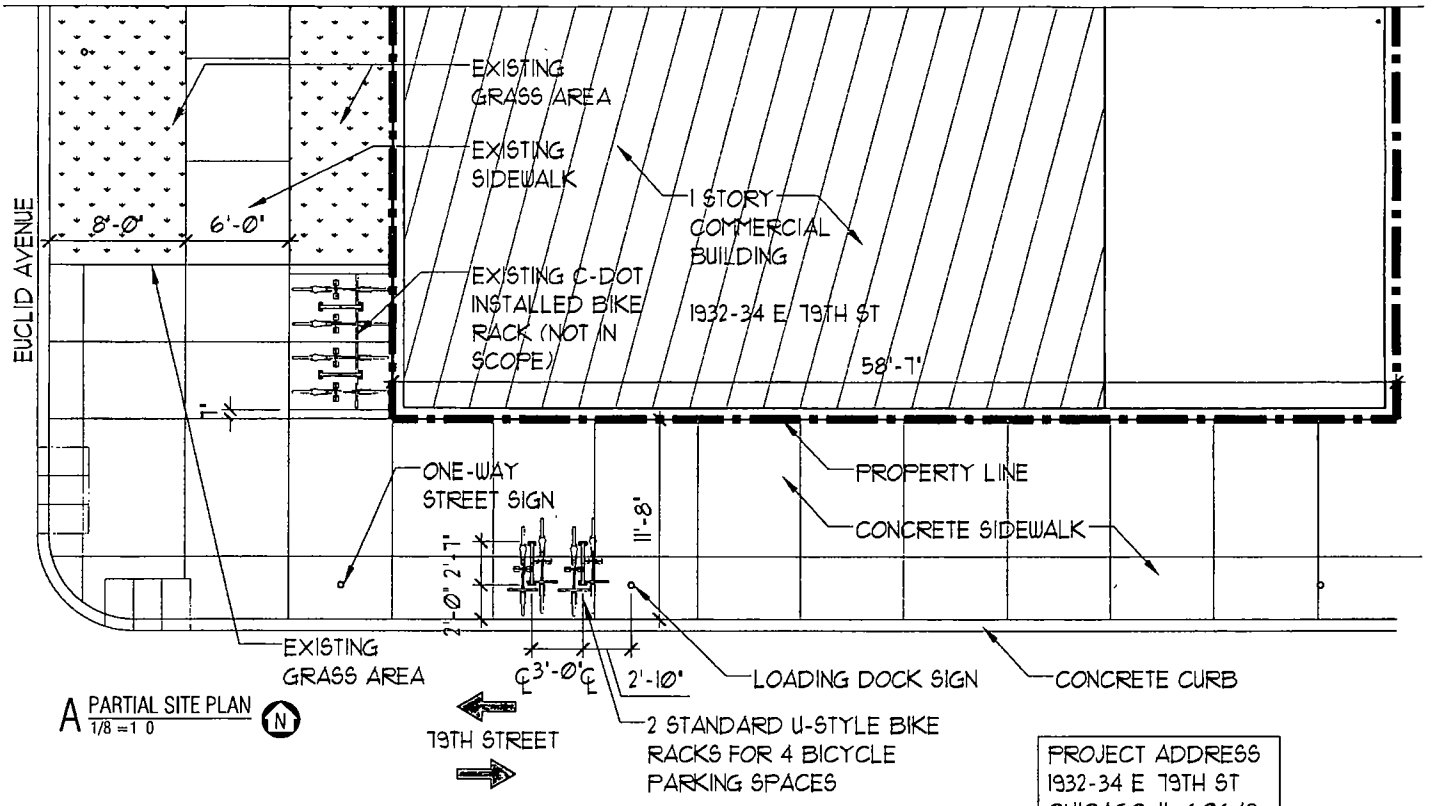

A PARTIAL SITE PLAN
1/8 = 1 0

PROJECT ADDRESS
1932-34 E 79TH ST
CHICAGO, IL 60649

PRODIGY CHILD INC
BUSINESS ADDRESS
1921 E 79TH ST
CHICAGO, IL 60649

Department of Business Affairs and Consumer Protection
Small Business Center - Public Way Use Unit
City Hall - 121 N. LaSalle Street, Room 800 • Chicago, IL 60602
312-74-GOBIZ / 312-744-6249 • (312) 744-1944 (TTY)
http://www.cityofchicago.org/bacp

04/13/2016

Alderman **Michelle A. Harris**
Ward # **08**
City of Chicago
City Hall, Room **200**
121 North LaSalle Street
Chicago, Illinois 60602

Re: An ordinance to use and maintain a portion of the public right-of-way for **two (2) bicycle rack(s)** for **PRODIGY CHILD LEARNING CENTER**, adjacent to the premises known as **1932 E. 79th St.**.

Dear Alderman **Michelle A. Harris**:

The applicant referenced above has requested the use of the public right-of-way for a **bicycle rack(s)**. An ordinance has been prepared by the Department of Business Affairs and Consumer Protection – Small Business Center - Public Way Use Unit for presentation to the City Council. Because this request was made for properties located in your ward, as approved by you as per the attached, I respectfully request that you introduce the attached ordinance at the next City Council meeting.

If you have any questions regarding this ordinance, please contact Anthony Bertuca at (312) 744-5506.

Department of Business Affairs and Consumer Protection

City of Chicago

O2016-2977

Office of the City Clerk

Document Tracking Sheet

Meeting Date:	4/13/2016
Sponsor(s):	Beale (9)
Type:	Ordinance
Title:	Grant(s) of privilege in public way for ABC Cellulars
Committee(s) Assignment:	Committee on Transportation and Public Way

ORDINANCE
ABC CELLULARS
Acct. No. 288470 - 1
Permit No. 1122562

Be It Ordained by the City Council of the City of Chicago:

SECTION 1. Permission and authority are hereby given and granted to ABC CELLULARS, upon the terms and subject to the conditions of this ordinance to maintain and use, as now constructed, one (1) Fire Shutter(s) projecting over the public right-of-way adjacent to its premises known as 11154 S. Michigan Ave..

Said Fire Shutter(s) at S. Michigan Avenue measure(s):
One (1) at twenty (20) feet in length, and one (1) foot in width for a total of twenty (20) square feet.

The location of said privilege shall be as shown on prints kept on file with the Department of Business Affairs and Consumer Protection and the Office of the City Clerk.

Said privilege shall be constructed in accordance with plans and specifications approved by the Department of Transportation (Division of Project Development).

This grant of privilege in the public way shall be subject to the provisions of Section 10-28-015 and all other required provisions of the Municipal Code of Chicago.

The grantee shall pay to the City of Chicago as compensation for the privilege #1122562 herein granted the sum of four hundred ($400.00) per annum in advance.

A 25% penalty will be added for payments received after due date.

The permit holder agrees to hold the City of Chicago harmless for any damage, relocation or replacement costs associated with damage, relocation or removal of private property caused by the City performing work in the public way.

Authority herein given and granted for a period of ~~five~~ three (5) years from and after Date of Passage.

Alderman _____

Anthony Beale 9th Ward

S Michigan Ave

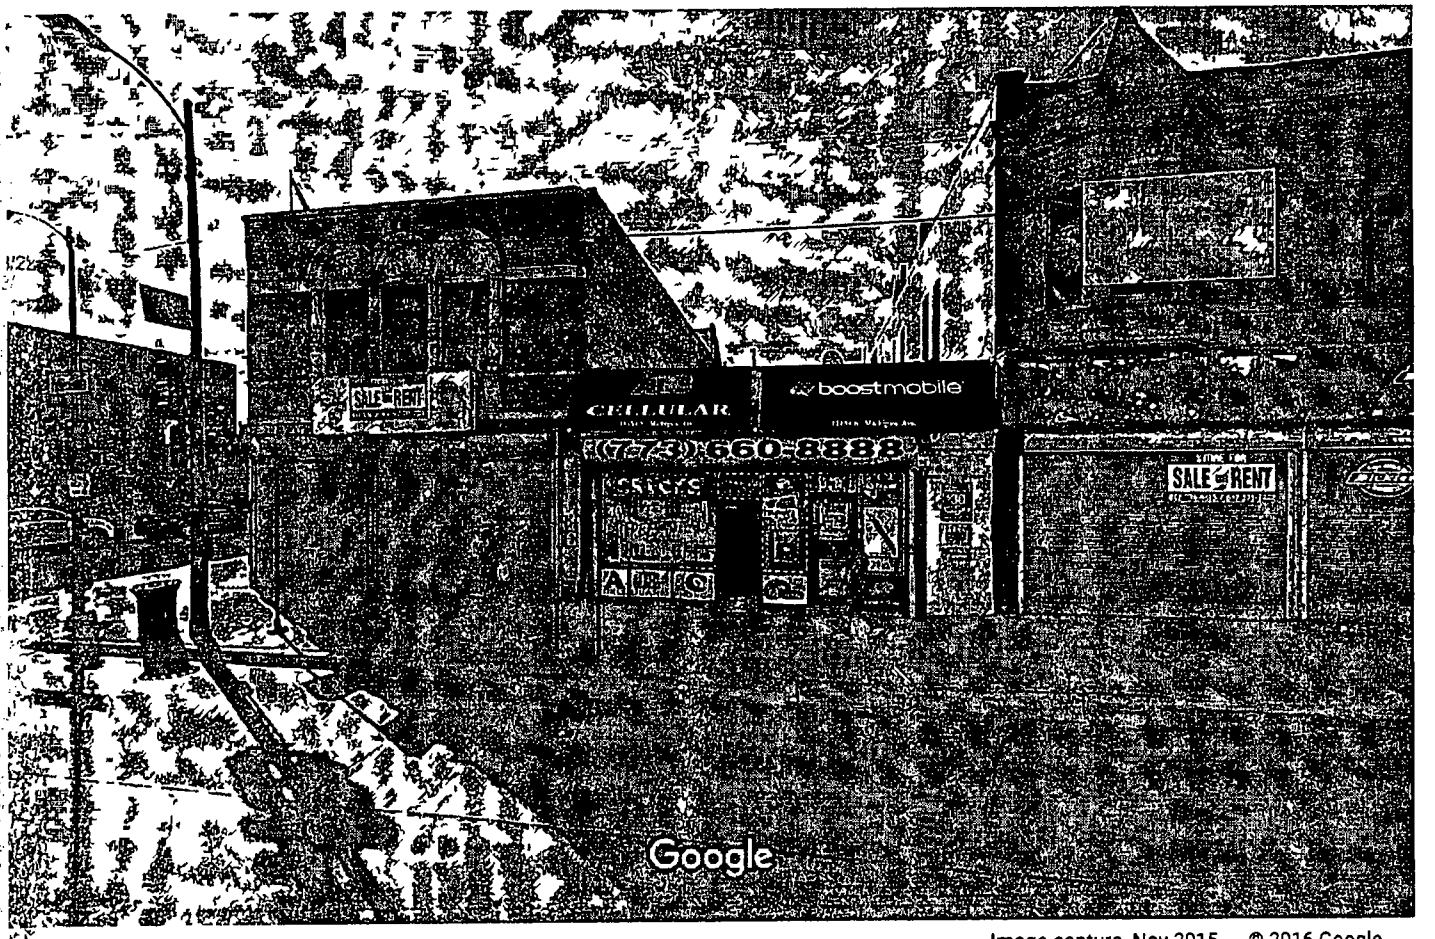


Image capture Nov 2015 © 2016 Google

Chicago Illinois

Street View Nov 2015



Department of Business Affairs and Consumer Protection
Small Business Center - Public Way Use Unit
City Hall - 121 N. LaSalle Street. Room 800 • Chicago, IL 60602
312-74-GOBIZ / 312-744-6249 • (312) 744-1944 (TTY)
http://www.cityofchicago.org/bacp

04/13/2016

Alderman **Anthony Beale**
Ward # **09**
City of Chicago
City Hall, Room **200**
121 North LaSalle Street
Chicago, Illinois 60602

Re: An ordinance to use and maintain a portion of the public right-of-way for **one (1) fire shutter(s)** for **ABC CELLULARS**, adjacent to the premises known as **11154 S. Michigan Ave.**.

Dear Alderman **Anthony Beale**:

The applicant referenced above has requested the use of the public right-of-way for a **fire shutter(s)**. An ordinance has been prepared by the Department of Business Affairs and Consumer Protection – Small Business Center - Public Way Use Unit for presentation to the City Council. Because this request was made for properties located in your ward, as approved by you as per the attached, I respectfully request that you introduce the attached ordinance at the next City Council meeting.

If you have any questions regarding this ordinance, please contact Anthony Bertuca at (312) 744-5506.

Department of Business Affairs and Consumer Protection

City of Chicago

O2016-2981

Office of the City Clerk

Document Tracking Sheet

Meeting Date:	4/13/2016
Sponsor(s):	Sadlowski Garza (10)
Type:	Ordinance
Title:	Grant(s) of privilege in public way for Athletico
Committee(s) Assignment:	Committee on Transportation and Public Way

ORDINANCE
ATHLETICO
Acct. No. 69020 - 12
Permit No. 1122293

Be It Ordained by the City Council of the City of Chicago:

SECTION 1. Permission and authority are hereby given and granted to ATHLETICO, upon the terms and subject to the conditions of this ordinance to maintain and use one (1) sign(s) projecting over the public right-of-way attached to its premises known as 8905 S. Commercial Ave..

Said sign structure(s) measures as follows; along S. Commercial Avenue:
One (1) at twenty-one point five eight (21.58) feet in length, one point four two (1.42) feet in height and nine (9) feet above grade level.

The location of said privilege shall be as shown on prints kept on file with the Department of Business Affairs and Consumer Protection and the Office of the City Clerk.

Said privilege shall be constructed in accordance with plans and specifications approved by the Department of Transportation (Division of Project Development) and Zoning Department - Signs.

This grant of privilege in the public way shall be subject to the provisions of Section 10-28-015 and all other required provisions of the Municipal Code of Chicago.

The grantee shall pay to the City of Chicago as compensation for the privilege #1122293 herein granted the sum of three hundred ($300.00) per annum in advance.

A 25% penalty will be added for payments received after due date.

The permit holder agrees to hold the City of Chicago harmless for any damage, relocation or replacement costs associated with damage, relocation or removal of private property caused by the City performing work in the public way.

Authority herein given and granted for a period of five (5) years from and after Date of Passage.

Alderman _____

Susan Sadlowski Garza 10th Ward

Main ID Sign


SOUTH WATER SIGNS



Existing Sign



Proposed Sign

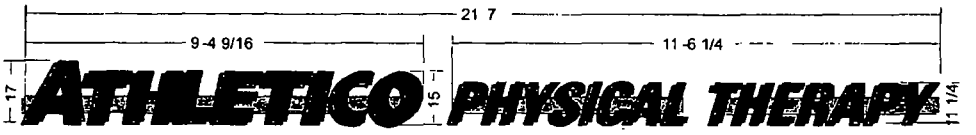

Colors to Match

Blue Faces
#2447 White Acrylic
Inset Oracal #052 Vinyl

Trim Cap - Jewelite
Intense Blue

Returns 040 Coil
Pre Finished Heron Blue

Raceway Painted
to Match Building Facade
TBD Based on Survey Results

Part No	SQ FT
APT-Custom-R	30 6

934 N Church Road
Elmhurst IL 60126
P 630 333 4900 F 630 333 4915

Revision notes

ATHLETICO PHYSICAL THERAPY

Client	Athletico	Drawn by	INT
Unit ID #	XXX	Checked by	
SWS Job #	7016650	Scale	NTS
Title	Main ID Sign	Revision	
Date	2 15 16	Page	3

Department of Business Affairs and Consumer Protection
Small Business Center - Public Way Use Unit
City Hall - 121 N. LaSalle Street, Room 800 • Chicago, IL 60602
312-74-GOBIZ / 312-744-6249 • (312) 744-1944 (TTY)
http://www.cityofchicago.org/bacp

04/13/2016

Alderman **Susan Sadlowski Garza**
Ward # **10**
City of Chicago
City Hall, Room **200**
121 North LaSalle Street
Chicago, Illinois 60602

Re: An ordinance to use and maintain a portion of the public right-of-way for **one (1) sign(s)** for **ATHLETICO**, adjacent to the premises known as **8905 S. Commercial Ave.**.

Dear Alderman **Susan Sadlowski Garza**:

The applicant referenced above has requested the use of the public right-of-way for a **sign(s)**. An ordinance has been prepared by the Department of Business Affairs and Consumer Protection – Small Business Center - Public Way Use Unit for presentation to the City Council. Because this request was made for properties located in your ward, as approved by you as per the attached, I respectfully request that you introduce the attached ordinance at the next City Council meeting.

If you have any questions regarding this ordinance, please contact Anthony Bertuca at (312) 744-5506.

Department of Business Affairs and Consumer Protection

City of Chicago

O2016-2983

Office of the City Clerk

Document Tracking Sheet

Meeting Date:	4/13/2016
Sponsor(s):	Thompson (11)
Type:	Ordinance
Title:	Grant(s) of privilege in public way for Roosevelt Galleria LLC
Committee(s) Assignment:	Committee on Transportation and Public Way

ORDINANCE
Roosevelt Galleria, LLC
Acct. No. 394278 - 2
Permit No. 1121167

Be It Ordained by the City Council of the City of Chicago:

SECTION 1. Permission and authority are hereby given and granted to Roosevelt Galleria, LLC, upon the terms and subject to the conditions of this ordinance to maintain and use one (1) sign(s) projecting over the public right-of-way attached to its premises known as 601 W. Roosevelt Rd..

Said sign structure(s) measures as follows; along W. Roosevelt:
One (1) at two (2) feet in length, six (6) feet in height and twenty-two (22) feet above grade level.

The location of said privilege shall be as shown on prints kept on file with the Department of Business Affairs and Consumer Protection and the Office of the City Clerk.

Said privilege shall be constructed in accordance with plans and specifications approved by the Department of Transportation (Division of Project Development) and Zoning Department - Signs.

This grant of privilege in the public way shall be subject to the provisions of Section 10-28-015 and all other required provisions of the Municipal Code of Chicago.

The grantee shall pay to the City of Chicago as compensation for the privilege #1121167 herein granted the sum of one hundred ($100.00) per annum in advance.

A 25% penalty will be added for payments received after due date.

The permit holder agrees to hold the City of Chicago harmless for any damage, relocation or replacement costs associated with damage, relocation or removal of private property caused by the City performing work in the public way.

Authority herein given and granted for a period of five (5) years from and after Date of Passage.


Alderman

Patrick D. Thompson 11th Ward


ACADIA REALTY / 601 W. ROOSEVELT RD

(1) 6 x 2' D/F NON-ILLUMINATED SIGN W/ VINYL COPY

SIGN TYPE 1 / 10-15-15 REV 1

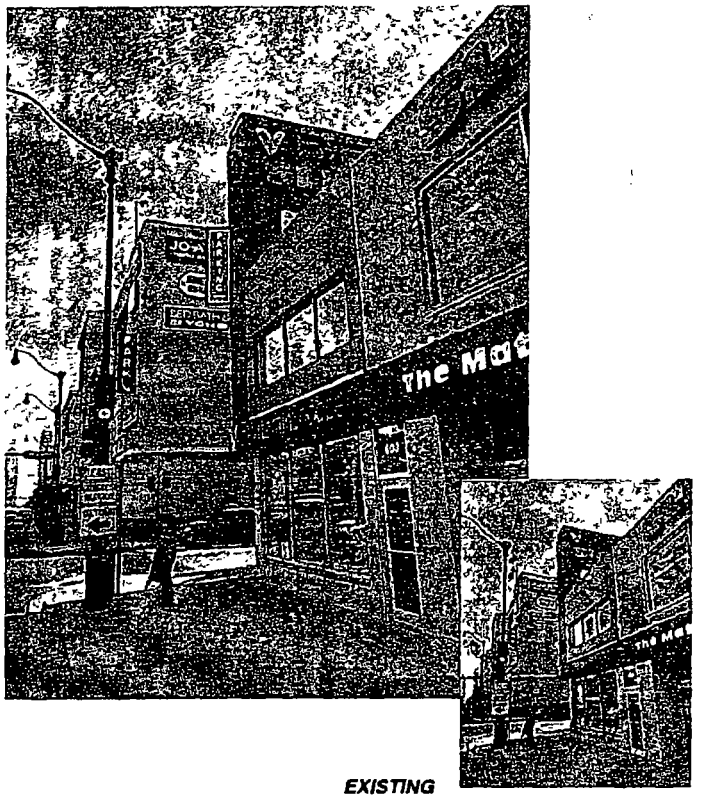

EXISTING

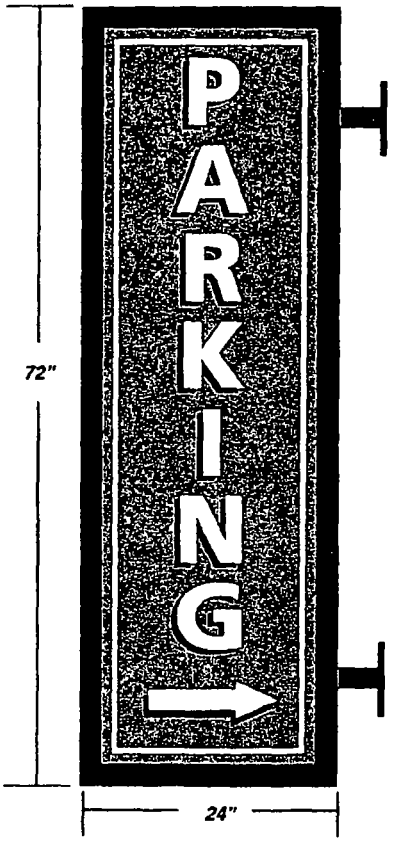

NOTE: THIS IS AN ORIGINAL UNPUBLISHED DRAWING, CREATED BY ASC, INC. IT IS SUBMITTED FOR YOUR PERSONAL USE IN CONNECTION WITH A PROJECT BEING PLANNED FOR YOU BY ASC, INC. IT IS NOT TO BE SHOWN TO ANYONE OUTSIDE YOUR ORGANIZATION NOR IS IT TO BE REPRODUCED, COPIED, OR EXHIBITED IN ANY FASHION.

DATE

SCALE

DRAWN BY MF

SALESMAN

All-American Sign Co., Inc.
Design Fabrication Installation Maintenance
8501 W 105th Street Oak Lawn, IL 60453
708/ 459-3080 Fax 708/ 499-3843
www.allamericansign.com
708-499-3000

SKETCH NO NOT TO SCALE

ACCOUNT

ADDRESS

CITY STATE

Department of Business Affairs and Consumer Protection
Small Business Center - Public Way Use Unit
City Hall - 121 N. LaSalle Street, Room 800 • Chicago, IL 60602
312-74-GOBIZ / 312-744-6249 • (312) 744-1944 (TTY)
http://www.cityofchicago.org/bacp

04/13/2016

Alderman **Patrick D. Thompson**
Ward # **11**
City of Chicago
City Hall, Room **300**
121 North LaSalle Street
Chicago, Illinois 60602

Re: An ordinance to use and maintain a portion of the public right-of-way for **one (1) sign(s)** for **Roosevelt Galleria, LLC**, adjacent to the premises known as **601 W. Roosevelt Rd.**.

Dear Alderman **Patrick D. Thompson**:

The applicant referenced above has requested the use of the public right-of-way for a **sign(s)**. An ordinance has been prepared by the Department of Business Affairs and Consumer Protection – Small Business Center - Public Way Use Unit for presentation to the City Council. Because this request was made for properties located in your ward, as approved by you as per the attached, I respectfully request that you introduce the attached ordinance at the next City Council meeting.

If you have any questions regarding this ordinance, please contact Anthony Bertuca at (312) 744-5506.

Department of Business Affairs and Consumer Protection

City of Chicago

O2016-2984

Office of the City Clerk

Document Tracking Sheet

Meeting Date:	4/13/2016
Sponsor(s):	Thompson (11)
Type:	Ordinance
Title:	Grant(s) of privilege in public way for Santa Lucia School
Committee(s) Assignment:	Committee on Transportation and Public Way

ORDINANCE
Santa Lucia School
Acct. No. 277423 - 7
Permit No. 1121179

Be It Ordained by the City Council of the City of Chicago:

SECTION 1. Permission and authority are hereby given and granted to Santa Lucia School, upon the terms and subject to the conditions of this ordinance to construct, install, maintain and use one (1) Flag Pole(s) on the public right-of-way adjacent to its premises known as 3017 S. Wells St..

Said Flag Pole(s) at S. Wells measure(s):
One (1) at one (1) foot in length, and one (1) foot in width for a total of one (1) square feet.

The location of said privilege shall be as shown on prints kept on file with the Department of Business Affairs and Consumer Protection and the Office of the City Clerk.

Said privilege shall be constructed in accordance with plans and specifications approved by the Department of Transportation (Division of Project Development).

This grant of privilege in the public way shall be subject to the provisions of Section 10-28-015 and all other required provisions of the Municipal Code of Chicago.

The grantee shall pay to the City of Chicago as compensation for the privilege #1121179 herein granted the sum of seventy-five ($75.00) per annum in advance.


A 25% penalty will be added for payments received after due date.

The permit holder agrees to hold the City of Chicago harmless for any damage, relocation or replacement costs associated with damage, relocation or removal of private property caused by the City performing work in the public way.


Authority herein given and granted for a period of five (5) years from and after Date of Passage.

Alderman _____

Patrick D. Thompson 11th Ward

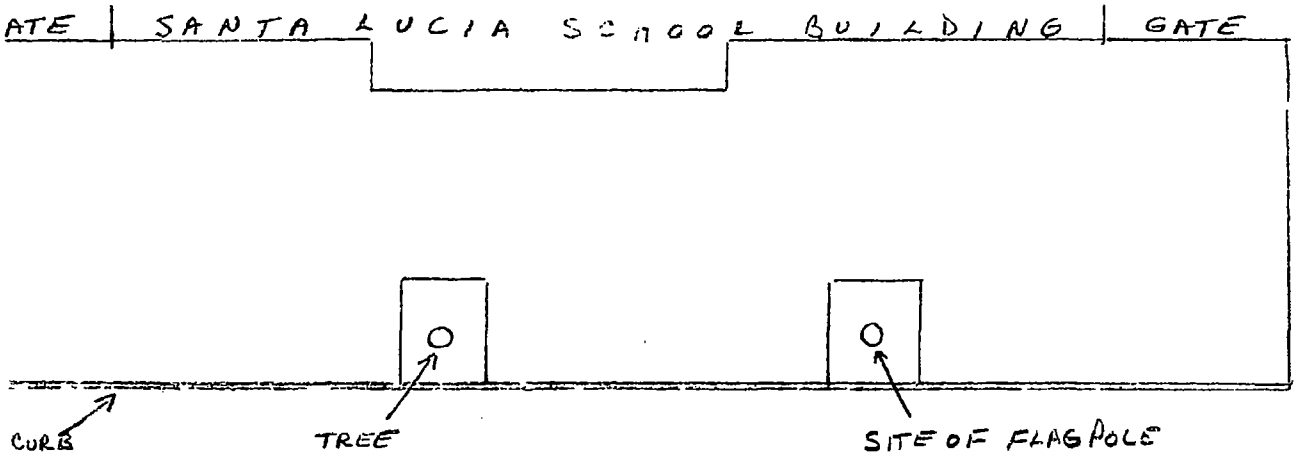

SOUTH WELLS ST.

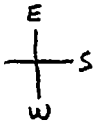

Department of Business Affairs and Consumer Protection
Small Business Center - Public Way Use Unit
City Hall - 121 N. LaSalle Street, Room 800 • Chicago, IL 60602
312-74-GOBIZ / 312-744-6249 • (312) 744-1944 (TTY)
http //www cityofchicago org/bacp

04/13/2016

Alderman **Patrick D. Thompson**
Ward # **11**
City of Chicago
City Hall, Room **300**
121 North LaSalle Street
Chicago, Illinois 60602

Re: An ordinance to use and maintain a portion of the public right-of-way for **one (1) flag pole(s)** for **Santa Lucia School**, adjacent to the premises known as **3017 S. Wells St.**.

Dear Alderman **Patrick D. Thompson**:

The applicant referenced above has requested the use of the public right-of-way for a **flag pole(s)**. An ordinance has been prepared by the Department of Business Affairs and Consumer Protection – Small Business Center - Public Way Use Unit for presentation to the City Council. Because this request was made for properties located in your ward, as approved by you as per the attached, I respectfully request that you introduce the attached ordinance at the next City Council meeting.

If you have any questions regarding this ordinance, please contact Anthony Bertuca at (312) 744-5506.

Department of Business Affairs and Consumer Protection

City of Chicago

O2016-2990

Office of the City Clerk

Document Tracking Sheet

Meeting Date:	4/13/2016
Sponsor(s):	Cardenas (12)
Type:	Ordinance
Title:	Grant(s) of privilege in public way for Erie-LaSalle Body Shop on Kedzie
Committee(s) Assignment:	Committee on Transportation and Public Way

ORDINANCE
ERIE-LASALLE BODY SHOP ON KEDZIE
Acct. No. 363538 - 2
Permit No. 1119955

Be It Ordained by the City Council of the City of Chicago:

SECTION 1. Permission and authority are hereby given and granted to ERIE-LASALLE BODY SHOP ON KEDZIE, upon the terms and subject to the conditions of this ordinance to maintain and use two (2) sign(s) projecting over the public right-of-way attached to its premises known as 2440 S. Kedzie Ave..

Said sign structure(s) measures as follows; along S. Kedzie Avenue:
One (1) at sixteen (16) feet in length, four (4) feet in height and thirteen point five (13.5) feet above grade level.
One (1) at eight (8) feet in length, six (6) feet in height and eleven (11) feet above grade level.

The location of said privilege shall be as shown on prints kept on file with the Department of Business Affairs and Consumer Protection and the Office of the City Clerk.

Said privilege shall be constructed in accordance with plans and specifications approved by the Department of Transportation (Division of Project Development) and Zoning Department - Signs.

This grant of privilege in the public way shall be subject to the provisions of Section 10-28-015 and all other required provisions of the Municipal Code of Chicago.

The grantee shall pay to the City of Chicago as compensation for the privilege #1119955 herein granted the sum of six hundred ($600.00) per annum in advance.

A 25% penalty will be added for payments received after due date.


The permit holder agrees to hold the City of Chicago harmless for any damage, relocation or replacement costs associated with damage, relocation or removal of private property caused by the City performing work in the public way.

Authority herein given and granted for a period of five (5) years from and after Date of Passage.

Alderman _____

George Cardenas 12th Ward

Erie lasalle body shop on kedzie, llc
2432-2440 s Kedzie ave Floor 1 st
Chicago Il 60623
Tel 773-762-5571 fax 773-762-4809

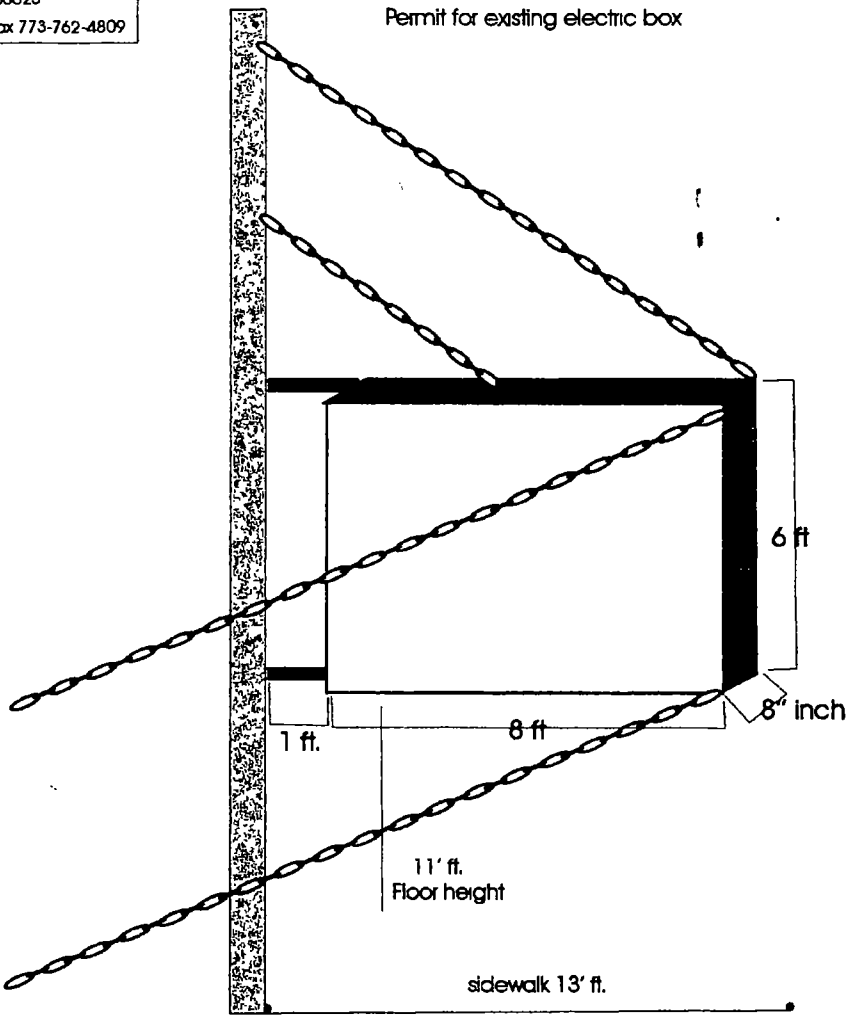



Materials:

1 ballast for 6 lamp the 8 ft. In 120 vols
2 Policarbonate plastic 3/16 inch.x 6ft. X8 ft.
Frame in aluminum
Wing attached wall with 5- inch screws

Chain tensioning
Sign in printing vinyl

Department of Business Affairs and Consumer Protection
Small Business Center - Public Way Use Unit
City Hall - 121 N LaSalle Street, Room 800 • Chicago, IL 60602
312-74-GOBIZ / 312-744-6249 • (312) 744-1944 (TTY)
http://www.cityofchicago.org/bacp

04/13/2016

Alderman **George Cardenas**
Ward # **12**
City of Chicago
City Hall, Room **300**
121 North LaSalle Street
Chicago, Illinois 60602

Re: An ordinance to use and maintain a portion of the public right-of-way for **two (2) sign(s)** for **ERIE-LASALLE BODY SHOP ON KEDZIE**, adjacent to the premises known as **2440 S. Kedzie Ave.**.

Dear Alderman **George Cardenas**:

The applicant referenced above has requested the use of the public right-of-way for a **sign(s)**. An ordinance has been prepared by the Department of Business Affairs and Consumer Protection – Small Business Center - Public Way Use Unit for presentation to the City Council. Because this request was made for properties located in your ward, as approved by you as per the attached, I respectfully request that you introduce the attached ordinance at the next City Council meeting.

If you have any questions regarding this ordinance, please contact Anthony Bertuca at (312) 744-5506.

Department of Business Affairs and Consumer Protection

City of Chicago

O2016-2992

Office of the City Clerk

Document Tracking Sheet

Meeting Date:	4/13/2016
Sponsor(s):	Quinn (13)
Type:	Ordinance
Title:	Grant(s) of privilege in public way for Midway Pro Auto, Inc.
Committee(s) Assignment:	Committee on Transportation and Public Way

ORDINANCE
MIDWAY PRO AUTO,INC.
Acct. No. 35434 - 1
Permit No. 1122628

Be It Ordained by the City Council of the City of Chicago:

SECTION 1. Permission and authority are hereby given and granted to MIDWAY PRO AUTO,INC., upon the terms and subject to the conditions of this ordinance to construct, install, maintain and use Facade(s) projecting over the public right-of-way adjacent to its premises known as 4823 W. 63rd St..

Said Facade(s) at W. 63rd Street (Facade A) measure(s):
One (1) at twenty-six point two five (26.25) feet in length, and point seven five (.75) feet in width for a total of nineteen point six nine (19.69) square feet. Said façade shall be approximately eighteen (18) feet six (6) inches above grade level.

Said Facade(s) at W. 63rd Street (Facade B) measure(s):
One (1) at forty-three point five eight (43.58) feet in length, and point four two (.42) feet in width for a total of eighteen point three (18.3) square feet. Said façade shall be approximately sixteen (16) feet three (3) inches above grade level.

The location of said privilege shall be as shown on prints kept on file with the Department of Business Affairs and Consumer Protection and the Office of the City Clerk.

Said privilege shall be constructed in accordance with plans and specifications approved by the Department of Planning and Development and Department of Transportation (Division of Project Development).

This grant of privilege in the public way shall be subject to the provisions of Section 10-28-015 and all other required provisions of the Municipal Code of Chicago.

The grantee shall pay to the City of Chicago as compensation for the privilege #1122628 herein granted the sum of four hundred ($400.00) per annum in advance.

A 25% penalty will be added for payments received after due date.


The permit holder agrees to hold the City of Chicago harmless for any damage, relocation or replacement costs associated with damage, relocation or removal of private property caused by the City performing work in the public way.

Authority herein given and granted for a period of five (5) years from and after Date of Passage.

Alderman _____
Marty Quinn 13th Ward

NEW FACADE DRAWING - SIDE VIEW

MIDWAY PRO AUTO, INC
4823 W 63RD STREET
CHICAGO ILLINOIS 60638

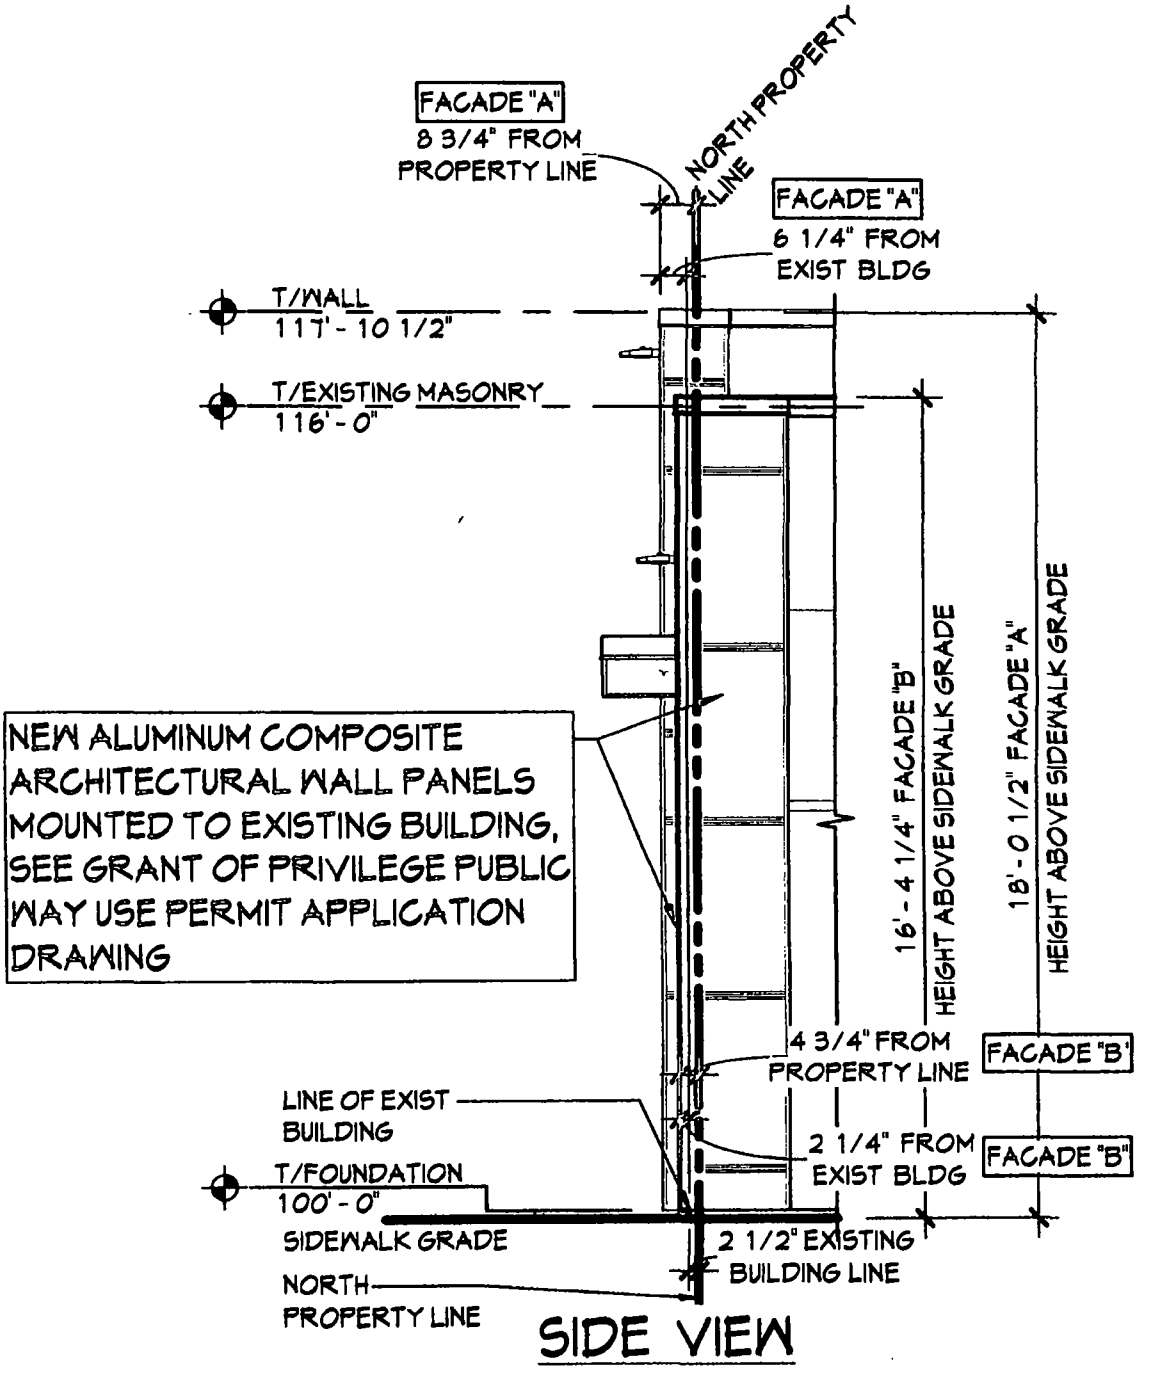

SIDE VIEW

Department of Business Affairs and Consumer Protection
Small Business Center- Public Way Use Unit
City Hall - 121 N. LaSalle Street Room 800 • Chicago, IL 60602
312-74-GOBIZ / 312-744-6249 • (312) 744-1944 (TTY)
http://www.cityofchicago.org/bacp

04/13/2016

Alderman **Marty Quinn**
Ward # **13**
City of Chicago
City Hall, Room **300**
121 North LaSalle Street
Chicago, Illinois 60602

Re: An ordinance to use and maintain a portion of the public right-of-way for **facade(s)** for **MIDWAY PRO AUTO,INC.**, adjacent to the premises known as **4823 W. 63rd St.**.

Dear Alderman **Marty Quinn**:

The applicant referenced above has requested the use of the public right-of-way for **facade(s)**. An ordinance has been prepared by the Department of Business Affairs and Consumer Protection – Small Business Center - Public Way Use Unit for presentation to the City Council. Because this request was made for properties located in your ward, as approved by you as per the attached, I respectfully request that you introduce the attached ordinance at the next City Council meeting.

If you have any questions regarding this ordinance, please contact Anthony Bertuca at (312) 744-5506.

Department of Business Affairs and Consumer Protection

City of Chicago

O2016-2993

Office of the City Clerk

Document Tracking Sheet

Meeting Date:	4/13/2016
Sponsor(s):	Burke (14)
Type:	Ordinance
Title:	Grant(s) of privilege in public way for LA Fitness
Committee(s) Assignment:	Committee on Transportation and Public Way

ORDINANCE
LA FITNESS
Acct. No. 298777 - 14
Permit No. 1121960

Be It Ordained by the City Council of the City of Chicago:

SECTION 1. Permission and authority are hereby given and granted to LA FITNESS, upon the terms and subject to the conditions of this ordinance to maintain and use two (2) sign(s) projecting over the public right-of-way attached to its premises known as 5600 S. Kedzie Ave..

Said sign structure(s) measures as follows; along S. Kedzie:
Two (2) at twenty-five (25) feet in length, three point five (3.5) feet in height and twenty-eight (28) feet above grade level.

The location of said privilege shall be as shown on prints kept on file with the Department of Business Affairs and Consumer Protection and the Office of the City Clerk.

Said privilege shall be constructed in accordance with plans and specifications approved by the Department of Transportation (Division of Project Development) and Zoning Department - Signs.

This grant of privilege in the public way shall be subject to the provisions of Section 10-28-015 and all other required provisions of the Municipal Code of Chicago.

The grantee shall pay to the City of Chicago as compensation for the privilege #1121960 herein granted the sum of six hundred ($600.00) per annum in advance.


A 25% penalty will be added for payments received after due date.

The permit holder agrees to hold the City of Chicago harmless for any damage, relocation or replacement costs associated with damage, relocation or removal of private property caused by the City performing work in the public way.


Authority herein given and granted for a period of five (5) years from and after Date of Passage.

Alderman _____

Edward M. Burke 14th Ward

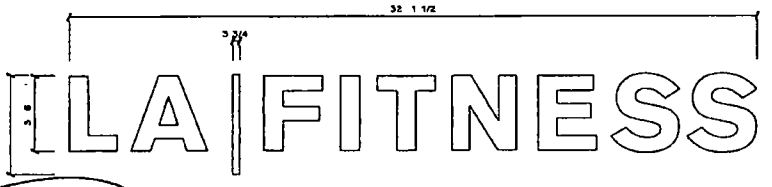

Sign 01 & Sign 04 42 LED Channel Letters Remote Power Supplies Flush Mount
SCALE 1/4 1 0

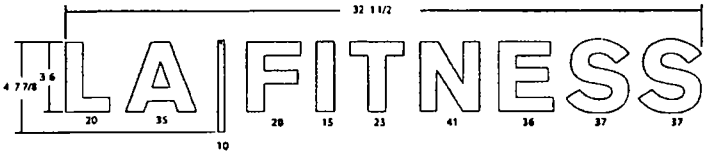


Sign 01 & Sign 04 LED Layout
NTS

Notes:
Layout based off a 5 depth.

141 feet LS APEX ASW-G2 282 Mod le
8 PS12-60WSL 100-277V

Th me ed LED layou
Art I lay may d ft

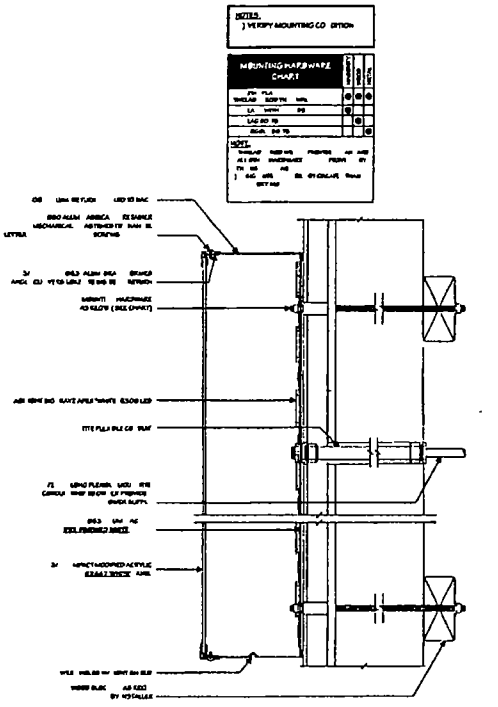

Sign 01 & Sign 04 Section with Mounting Detail
NTS

Notes:
Detailed drawings are required to determine access

Department of Business Affairs and Consumer Protection
Small Business Center - Public Way Use Unit
City Hall - 121 N. LaSalle Street, Room 800 • Chicago, IL 60602
312-74-GOBIZ / 312-744-6249 • (312) 744-1944 (TTY)
http://www.cityofchicago.org/bacp

04/13/2016

Alderman **Edward M. Burke**
Ward # **14**
City of Chicago
City Hall, Room **302**
121 North LaSalle Street
Chicago, Illinois 60602

Re: An ordinance to use and maintain a portion of the public right-of-way for **two (2) sign(s)** for **LA FITNESS**, adjacent to the premises known as **5600 S. Kedzie Ave.**.

Dear Alderman **Edward M. Burke**:

The applicant referenced above has requested the use of the public right-of-way for a **sign(s)**. An ordinance has been prepared by the Department of Business Affairs and Consumer Protection – Small Business Center - Public Way Use Unit for presentation to the City Council. Because this request was made for properties located in your ward, as approved by you as per the attached, I respectfully request that you introduce the attached ordinance at the next City Council meeting.

If you have any questions regarding this ordinance, please contact Anthony Bertuca at (312) 744-5506.

Department of Business Affairs and Consumer Protection

City of Chicago

O2016-2995

Office of the City Clerk

Document Tracking Sheet

Meeting Date:	4/13/2016
Sponsor(s):	Burke (14)
Type:	Ordinance
Title:	Grant(s) of privilege in public way for Right Away Pallet
Committee(s) Assignment:	Committee on Transportation and Public Way

ORDINANCE
RIGHT AWAY PALLET
Acct. No. 288671 - 1
Permit No. 1122526

Be It Ordained by the City Council of the City of Chicago:

SECTION 1. Permission and authority are hereby given and granted to RIGHT AWAY PALLET, upon the terms and subject to the conditions of this ordinance to maintain and use, as now constructed, two (2) Fence(s) on the public right-of-way adjacent to its premises known as 4601 W. 47th St..

Said Fence(s) at W. 47th Street measure(s):
One (1) at two hundred sixty-eight (268) feet in length, and point five (.5) feet in width for a total of one hundred thirty-four (134) square feet. Existing fence is approximately eight (8) feet in height.

Said Fence(s) at S. Knox Avenue measure(s):
One (1) at two hundred ten (210) feet in length, and point five (.5) feet in width for a total of one hundred five (105) square feet. Existing fence is approximately eight (8) feet in height.

The location of said privilege shall be as shown on prints kept on file with the Department of Business Affairs and Consumer Protection and the Office of the City Clerk.

Said privilege shall be constructed in accordance with plans and specifications approved by the Department of Transportation (Division of Project Development).

This grant of privilege in the public way shall be subject to the provisions of Section 10-28-015 and all other required provisions of the Municipal Code of Chicago.

The grantee shall pay to the City of Chicago as compensation for the privilege #1122526 herein granted the sum of eight hundred ($800.00) per annum in advance.


A 25% penalty will be added for payments received after due date.

The permit holder agrees to hold the City of Chicago harmless for any damage, relocation or replacement costs associated with damage, relocation or removal of private property caused by the City performing work in the public way.

Authority herein given and granted for a period of five (5) years from and after Date of Passage.

Alderman _____

Edward M. Burke 14th Ward

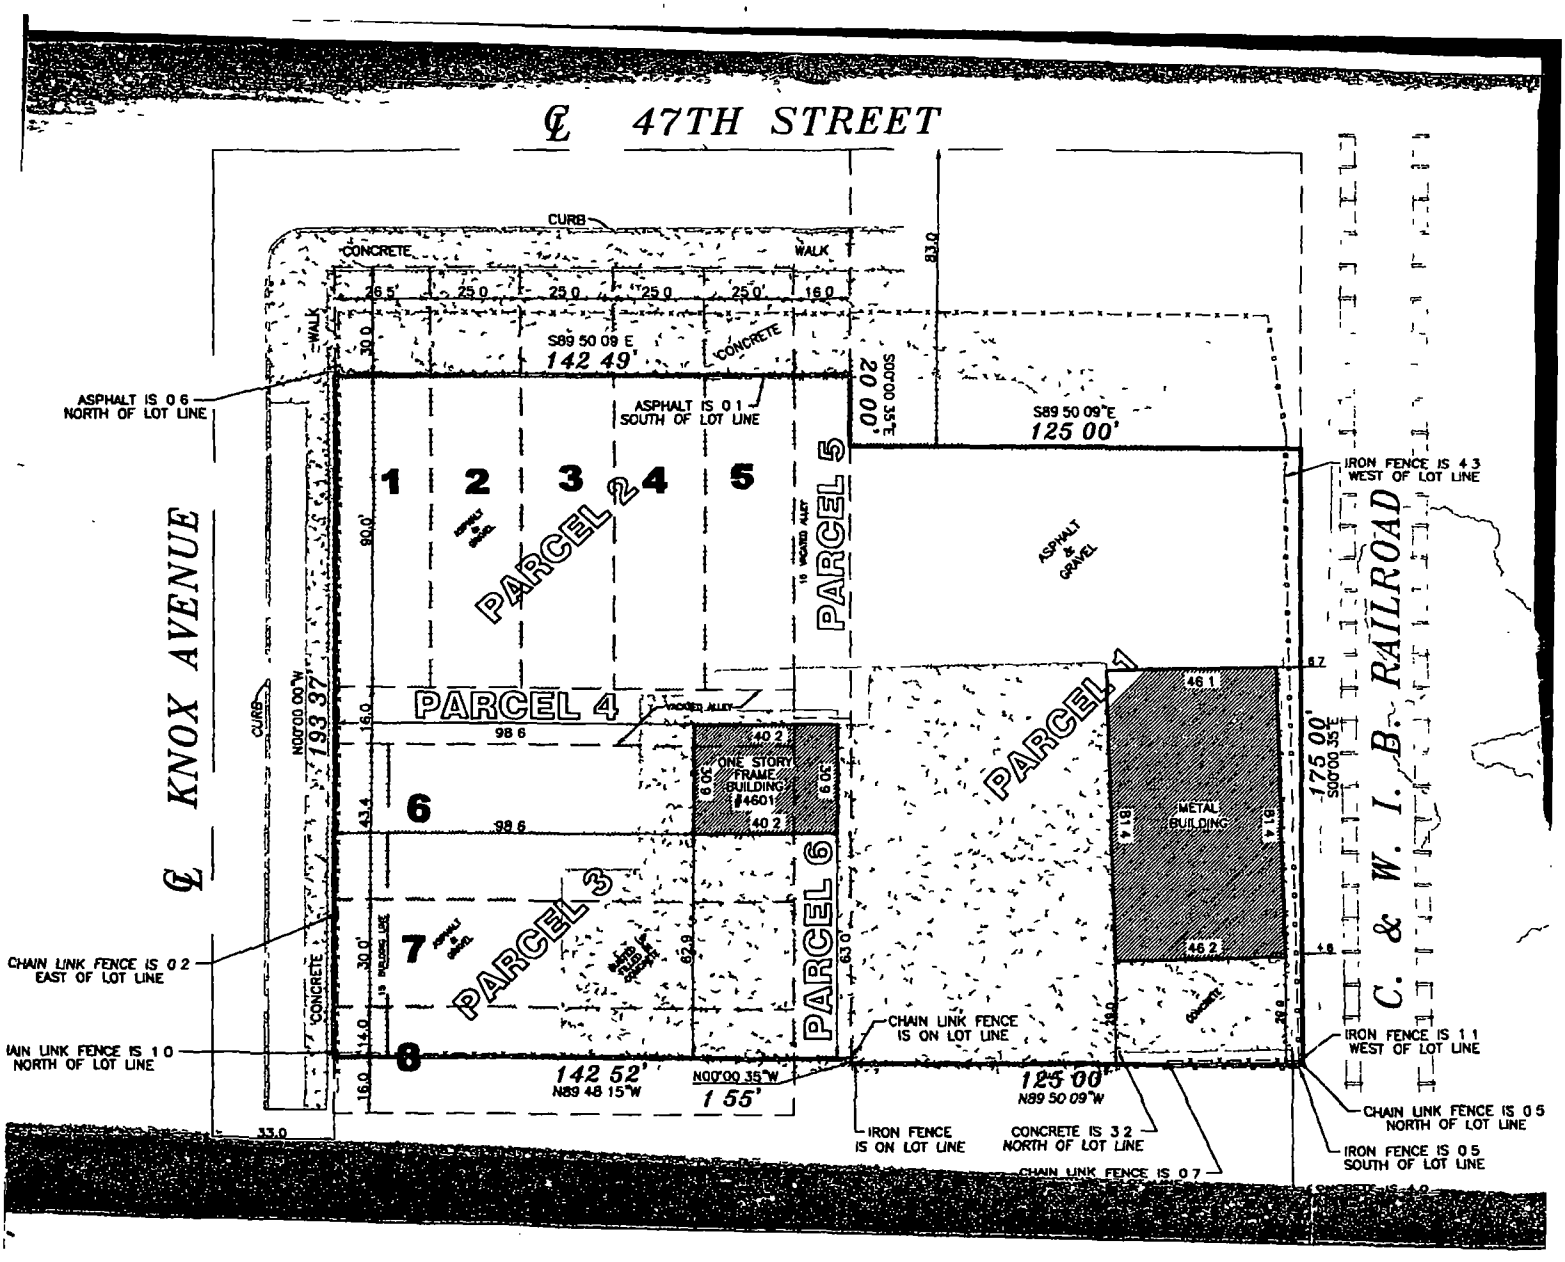
℄ 47TH STREET
℄ KNOX AVENUE
C. & W. I. B. RAILROAD
CURB
CONCRETE
WALK
S89 50 09 E
142 49'
ASPHALT IS 0 6
NORTH OF LOT LINE
ASPHALT IS 0 1
SOUTH OF LOT LINE
S89 50 09"E
125 00'
IRON FENCE IS 4 3
WEST OF LOT LINE
PARCEL 1
PARCEL 2
PARCEL 3
PARCEL 4
PARCEL 5
PARCEL 6
ONE STORY
FRAME
BUILDING
#4601
METAL
BUILDING
ASPHALT
& GRAVEL
N00°00 00"W
193 37'
S00°00 35"E
175 00'
CHAIN LINK FENCE IS 0 2
EAST OF LOT LINE
CHAIN LINK FENCE IS 1 0
NORTH OF LOT LINE
CHAIN LINK FENCE
IS ON LOT LINE
IRON FENCE IS 1 1
WEST OF LOT LINE
CHAIN LINK FENCE IS 0 5
NORTH OF LOT LINE
IRON FENCE IS 0 5
SOUTH OF LOT LINE
142 52'
N89 48 15"W
N00°00 35"W
1 55'
125 00'
N89 50 09"W
IRON FENCE
IS ON LOT LINE
CONCRETE IS 3 2
NORTH OF LOT LINE
CHAIN LINK FENCE IS 0 7

Department of Business Affairs and Consumer Protection
Small Business Center- Public Way Use Unit
City Hall- 121 N. LaSalle Street Room 800 • Chicago, IL 60602
312-74-GOBIZ / 312-744-6249 • (312) 744-1944 (TTY)
http://www.cityofchicago.org/bacp

04/13/2016

Alderman **Edward M. Burke**
Ward # **14**
City of Chicago
City Hall, Room **302**
121 North LaSalle Street
Chicago, Illinois 60602

Re: An ordinance to use and maintain a portion of the public right-of-way for **two (2) fence(s)** for **RIGHT AWAY PALLET**, adjacent to the premises known as **4601 W. 47th St.**.

Dear Alderman **Edward M. Burke**:

The applicant referenced above has requested the use of the public right-of-way for a **fence(s)**. An ordinance has been prepared by the Department of Business Affairs and Consumer Protection – Small Business Center - Public Way Use Unit for presentation to the City Council. Because this request was made for properties located in your ward, as approved by you as per the attached, I respectfully request that you introduce the attached ordinance at the next City Council meeting.

If you have any questions regarding this ordinance, please contact Anthony Bertuca at (312) 744-5506.

Department of Business Affairs and Consumer Protection

City of Chicago

O2016-3030

Office of the City Clerk

Document Tracking Sheet

Meeting Date:	4/13/2016
Sponsor(s):	O'Shea (19)
Type:	Ordinance
Title:	Grant(s) of privilege in public way for Midpointe Apartments
Committee(s) Assignment:	Committee on Transportation and Public Way

ORDINANCE
Midpointe Apartments
Acct. No. 402848 - 1
Permit No. 1120875

Be It Ordained by the City Council of the City of Chicago:

SECTION 1. Permission and authority are hereby given and granted to Midpointe Apartments, upon the terms and subject to the conditions of this ordinance to construct, install, maintain and use two (2) Sign(s) on the public right-of-way adjacent to its premises known as 4050 W. 115th St..

Said Sign(s) at 115th Street measure(s):
One (1) at seven point five (7.5) feet in length, and six (6) feet in width for a total of forty-five (45) square feet.
One (1) at ten (10) feet in length, and eight (8) feet in width for a total of eighty (80) square feet.

The location of said privilege shall be as shown on prints kept on file with the Department of Business Affairs and Consumer Protection and the Office of the City Clerk.

Said privilege shall be constructed in accordance with plans and specifications approved by the Department of Transportation (Division of Project Development) and Zoning Department - Signs.

This grant of privilege in the public way shall be subject to the provisions of Section 10-28-015 and all other required provisions of the Municipal Code of Chicago.

The grantee shall pay to the City of Chicago as compensation for the privilege #1120875 herein granted the sum of six hundred ($600.00) per annum in advance.


A 25% penalty will be added for payments received after due date.

The permit holder agrees to hold the City of Chicago harmless for any damage, relocation or replacement costs associated with damage, relocation or removal of private property caused by the City performing work in the public way.

Authority herein given and granted for a period of five (5) years from and after Date of Passage.

Alderman _____

Matthew J. O'Shea 19th Ward

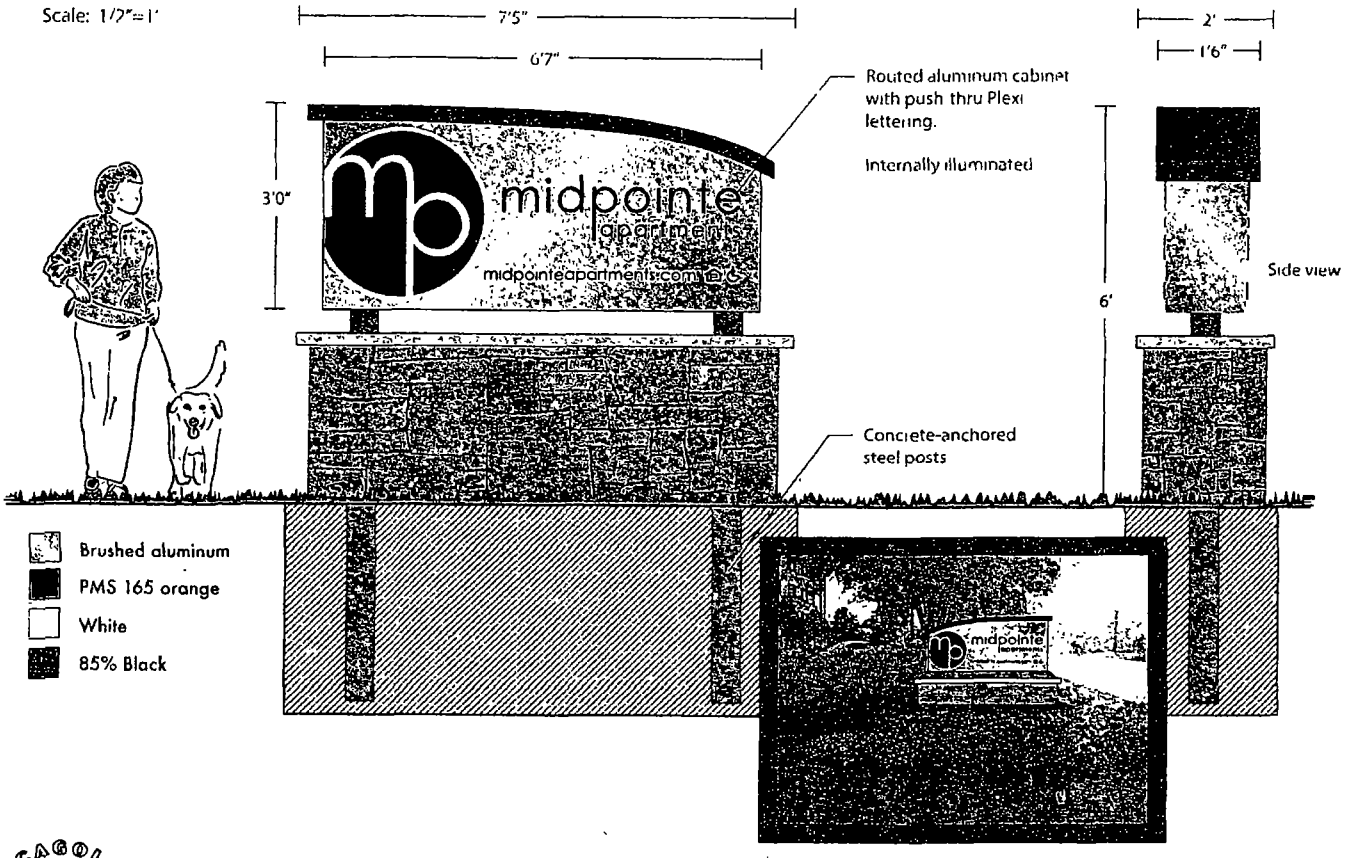

CHICAGOLAND SIGNS ©

Approved by _____ Date _____

Client	Midpointe Apartments
Date.	7-30-15
Contact	Pam Lohman
File Name	MidPointe monument BrushedF pdf

1020 W Fullerton Ave Suite B
Addison, IL 60101
ph 630-543-7088
fx 630-543-7188
www chicagolandsigns com


This is an original copyright protected design created by Chicagoland Signs Corp. This drawing remains the sole property of Chicagoland Signs Corp and shall remain so unless it is approved and paid for by the client. It is not to be used to secure this design with either bidders or with this design executed without written consent, client will be expected to pay design fees, typically 3 times the quoted fee.

UPROAR COMMUNICATIONS

MIDPOINTE APARTMENTS
NEW ART – SIGNAGE

DIRECTIONAL "V" SIGN



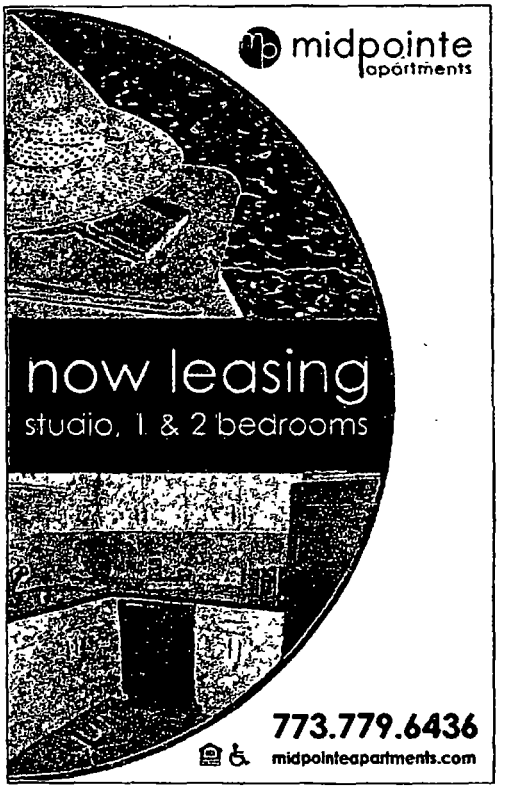



© 2015 UPROAR COMMUNICATIONS, LTD

Department of Business Affairs and Consumer Protection
Small Business Center - Public Way Use Unit
City Hall - 121 N. LaSalle Street, Room 800 • Chicago, IL 60602
312-74-GOBIZ / 312-744-6249 • (312) 744-1944 (TTY)
http://www.cityofchicago.org/bacp

04/13/2016

Alderman **Matthew J. O'Shea**
Ward # **19**
City of Chicago
City Hall, Room **200**
121 North LaSalle Street
Chicago, Illinois 60602

Re: An ordinance to use and maintain a portion of the public right-of-way for **two (2) sign(s)** for **Midpointe Apartments**, adjacent to the premises known as **4050 W. 115th St.**.

Dear Alderman **Matthew J. O'Shea**:

The applicant referenced above has requested the use of the public right-of-way for a **sign(s)**. An ordinance has been prepared by the Department of Business Affairs and Consumer Protection – Small Business Center - Public Way Use Unit for presentation to the City Council. Because this request was made for properties located in your ward, as approved by you as per the attached, I respectfully request that you introduce the attached ordinance at the next City Council meeting.

If you have any questions regarding this ordinance, please contact Anthony Bertuca at (312) 744-5506.

Department of Business Affairs and Consumer Protection

City of Chicago

O2016-3032

Office of the City Clerk

Document Tracking Sheet

Meeting Date:	4/13/2016
Sponsor(s):	Brookins (21)
Type:	Ordinance
Title:	Grant(s) of privilege in public way for W2005 CMK Realty LLC
Committee(s) Assignment:	Committee on Transportation and Public Way

ORDINANCE
W2005 CMK REALTY LLC
Acct. No. 299160 - 1
Permit No. 1122284

Be It Ordained by the City Council of the City of Chicago:

SECTION 1. Permission and authority are hereby given and granted to W2005 CMK REALTY LLC, upon the terms and subject to the conditions of this ordinance to maintain and use, as now constructed, one (1) Arch(s) projecting over the public right-of-way adjacent to its premises known as 301 W. 83rd St..

Said Arch(s) at S. Holland Rd measure(s):
One (1) at sixty-six (66) feet in length, and ten (10) feet in width for a total of six hundred sixty (660) square feet. Existing arch over South Holland Road is approximately twenty-one (21) feet above grade level.

The location of said privilege shall be as shown on prints kept on file with the Department of Business Affairs and Consumer Protection and the Office of the City Clerk.

Said privilege shall be constructed in accordance with plans and specifications approved by the Department of Planning and Development and Department of Transportation (Division of Project Development).

This grant of privilege in the public way shall be subject to the provisions of Section 10-28-015 and all other required provisions of the Municipal Code of Chicago.

The grantee shall pay to the City of Chicago as compensation for the privilege #1122284 herein granted the sum of four hundred ($400.00) per annum in advance.


A 25% penalty will be added for payments received after due date.

The permit holder agrees to hold the City of Chicago harmless for any damage, relocation or replacement costs associated with damage, relocation or removal of private property caused by the City performing work in the public way.

Authority herein given and granted for a period of five (5) years from and after Date of Passage.

Alderman

Howard Brookins, Jr. 21st Ward

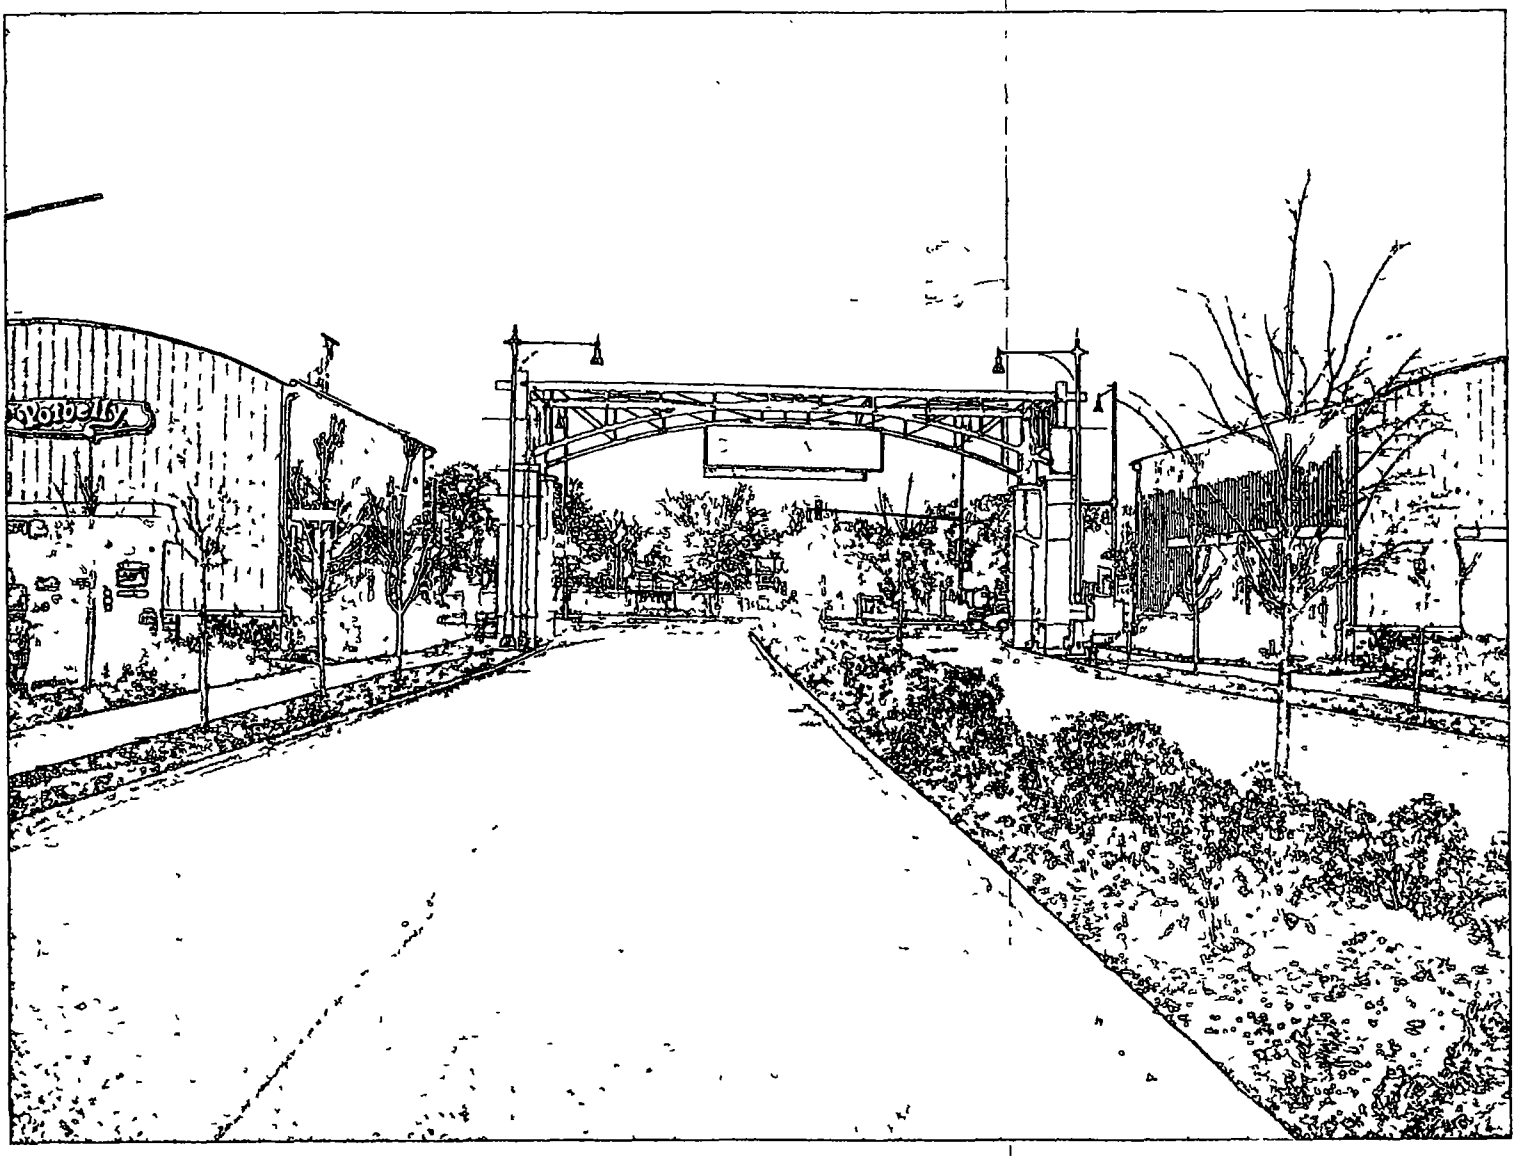

Department of Business Affairs and Consumer Protection
Small Business Center- Public Way Use Unit
City Hall - 121 N. LaSalle Street Room 800 • Chicago, IL 60602
312-74-GOBIZ / 312-744-6249 • (312) 744-1944 (TTY)
http://www.cityofchicago.org/bacp

04/13/2016

Alderman **Howard Brookins, Jr.**
Ward # **21**
City of Chicago
City Hall, Room **300**
121 North LaSalle Street
Chicago, Illinois 60602

Re: An ordinance to use and maintain a portion of the public right-of-way for **one (1) arch(s)** for **W2005 CMK REALTY LLC**, adjacent to the premises known as **301 W. 83rd St.**.

Dear Alderman **Howard Brookins, Jr.**:

The applicant referenced above has requested the use of the public right-of-way for a **arch(s)**. An ordinance has been prepared by the Department of Business Affairs and Consumer Protection – Small Business Center - Public Way Use Unit for presentation to the City Council. Because this request was made for properties located in your ward, as approved by you as per the attached, I respectfully request that you introduce the attached ordinance at the next City Council meeting.

If you have any questions regarding this ordinance, please contact Anthony Bertuca at (312) 744-5506.

Department of Business Affairs and Consumer Protection

City of Chicago

O2016-3035

Office of the City Clerk

Document Tracking Sheet

Meeting Date:	4/13/2016
Sponsor(s):	Zalewski (23)
Type:	Ordinance
Title:	Grant(s) of privilege in public way for Adam Furniture Co., Inc.
Committee(s) Assignment:	Committee on Transportation and Public Way

ORDINANCE
ADAM FURNITURE CO INC
Acct. No. 28804 - 1
Permit No. 1111199

Be It Ordained by the City Council of the City of Chicago:

SECTION 1. Permission and authority are hereby given and granted to ADAM FURNITURE CO INC, upon the terms and subject to the conditions of this ordinance to maintain and use one (1) sign(s) projecting over the public right-of-way attached to its premises known as 6815 W. Archer Ave..

Said sign structure(s) measures as follows; along W. Archer Avenue:
One (1) at fifteen (15) feet in length, twelve (12) feet in height and thirteen (13) feet above grade level.

The location of said privilege shall be as shown on prints kept on file with the Department of Business Affairs and Consumer Protection and the Office of the City Clerk.

Said privilege shall be constructed in accordance with plans and specifications approved by the Department of Transportation (Division of Project Development) and Zoning Department - Signs.

This grant of privilege in the public way shall be subject to the provisions of Section 10-28-015 and all other required provisions of the Municipal Code of Chicago.

The grantee shall pay to the City of Chicago as compensation for the privilege #1111199 herein granted the sum of three hundred ($300.00) per annum in advance.


A 25% penalty will be added for payments received after due date.


The permit holder agrees to hold the City of Chicago harmless for any damage, relocation or replacement costs associated with damage, relocation or removal of private property caused by the City performing work in the public way.


Authority herein given and granted for a period of five (5) years from and after 01/13/2014.

Alderman _____

Michael R. Zalewski 23rd Ward

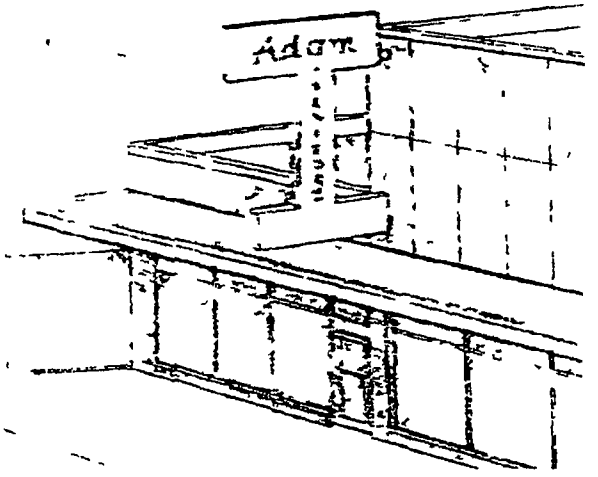

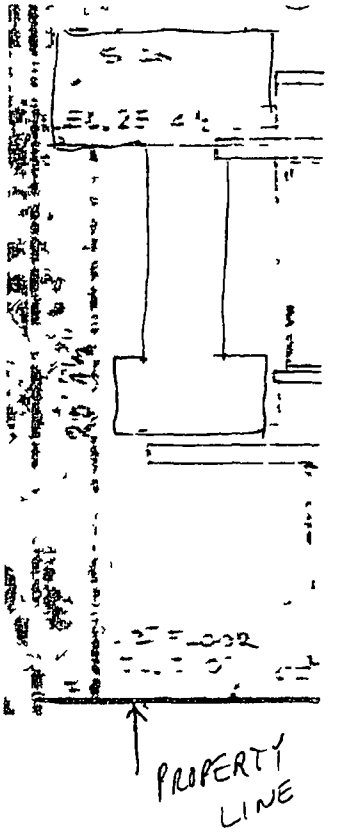
PROPERTY
LINE

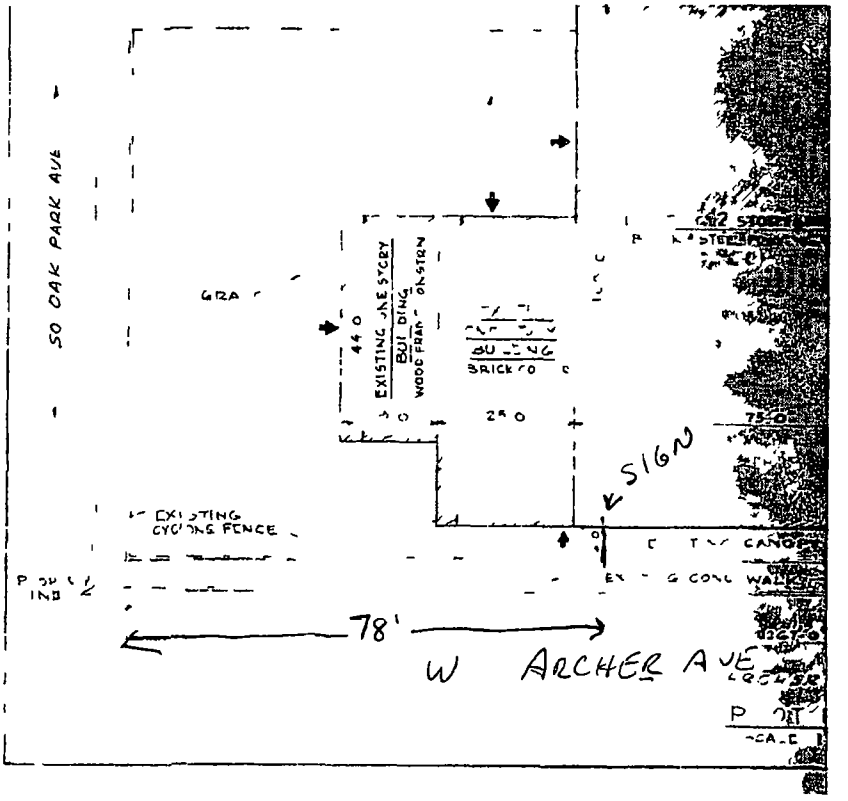
SO OAK PARK AVE
EXISTING ONE STORY
BUILDING
WOOD FRAME
BRICK
44.0
25.0
75.0
SIGN
EXISTING
CYCLONE FENCE
78'
W ARCHER AVE

Department of Business Affairs and Consumer Protection
Small Business Center - Public Way Use Unit
City Hall - 121 N. LaSalle Street, Room 800 • Chicago, IL 60602
312-74-GOBIZ / 312-744-6249 • (312) 744-1944 (TTY)
http //www.cityofchicago.org/bacp

04/13/2016

Alderman **Michael R. Zalewski**
Ward # **23**
City of Chicago
City Hall, Room **200**
121 North LaSalle Street
Chicago, Illinois 60602

Re: An ordinance to use and maintain a portion of the public right-of-way for **one (1) sign(s)** for **ADAM FURNITURE CO INC**, adjacent to the premises known as **6815 W. Archer Ave.**.

Dear Alderman **Michael R. Zalewski**:

The applicant referenced above has requested the use of the public right-of-way for a **sign(s)**. An ordinance has been prepared by the Department of Business Affairs and Consumer Protection – Small Business Center - Public Way Use Unit for presentation to the City Council. Because this request was made for properties located in your ward, as approved by you as per the attached, I respectfully request that you introduce the attached ordinance at the next City Council meeting.

If you have any questions regarding this ordinance, please contact Anthony Bertuca at (312) 744-5506.

Department of Business Affairs and Consumer Protection

City of Chicago

O2016-3042

Office of the City Clerk

Document Tracking Sheet

Meeting Date:	4/13/2016
Sponsor(s):	Zalewski (23)
Type:	Ordinance
Title:	Grant(s) of privilege in public way for Audiffred
Committee(s) Assignment:	Committee on Transportation and Public Way

ORDINANCE
AUDIFFRED
Acct. No. 396818 - 1
Permit No. 1118755

Be It Ordained by the City Council of the City of Chicago:

SECTION 1. Permission and authority are hereby given and granted to AUDIFFRED, upon the terms and subject to the conditions of this ordinance to maintain and use one (1) sign(s) projecting over the public right-of-way attached to its premises known as 4318 W. 63rd St..

Said sign structure(s) measures as follows; along W 63RD ST:
One (1) at eighteen (18) feet in length, two (2) feet in height and eleven (11) feet above grade level.

The location of said privilege shall be as shown on prints kept on file with the Department of Business Affairs and Consumer Protection and the Office of the City Clerk.

Said privilege shall be constructed in accordance with plans and specifications approved by the Department of Transportation (Division of Project Development) and Zoning Department - Signs.

This grant of privilege in the public way shall be subject to the provisions of Section 10-28-015 and all other required provisions of the Municipal Code of Chicago.

The grantee shall pay to the City of Chicago as compensation for the privilege #1118755 herein granted the sum of three hundred ($300.00) per annum in advance.

A 25% penalty will be added for payments received after due date.

The permit holder agrees to hold the City of Chicago harmless for any damage, relocation or replacement costs associated with damage, relocation or removal of private property caused by the City performing work in the public way.

Authority herein given and granted for a period of five (5) years from and after Date of Passage.

Alderman _____

Michael R. Zalewski 23rd Ward

Reverse Channel letters

18"

2' AUDIFFRED SALON



General Specifications

ED Signs
Graphics Solutions For The Sign Industry
Contact us today for your free Estimate "If you can't come to us, we will come to you"
Ph.(773) 436-5764 Fax.(773)436-5770
edsigns@sbcglobal.net


Client: **AUDIFFRED SALON**

Name: Andres

Address: 4318 W 63rd St. (773) 703-3057

Sign Type:	1 set of Reverse Channel letter
	Burgundy color
	Not Illiminate

Reverse Channel letters

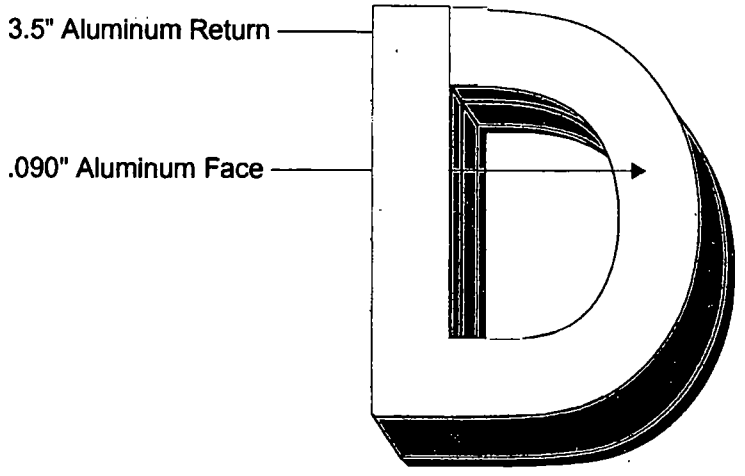

FRONT VIEW

General Specifications

ED Signs
Graphic Solutions For The Sign Industry
Contact us today for your free Estimate "If you can't come to us, we will come to you"
Ph.(773) 436-5764 Fax.(773)436-5770
edsigns@sbcglobal.net

Client: **AUDIFFRED SALON**

Name: Andres

Address: 4318 W 63rd St. (773) 703-3057

Sign Type:	1 set of Reverse Channel letter
	Burgundy color
	Not Illiminate

Department of Business Affairs and Consumer Protection
Small Business Center - Public Way Use Unit
City Hall - 121 N. LaSalle Street, Room 800 • Chicago, IL 60602
312-74-GOBIZ / 312-744-6249 • (312) 744-1944 (TTY)
http://www.cityofchicago.org/bacp

04/13/2016

Alderman **Michael R. Zalewski**
Ward # **23**
City of Chicago
City Hall, Room **200**
121 North LaSalle Street
Chicago, Illinois 60602

Re: An ordinance to use and maintain a portion of the public right-of-way for **one (1) sign(s)** for **AUDIFFRED**, adjacent to the premises known as **4318 W. 63rd St.**.

Dear Alderman **Michael R. Zalewski**:

The applicant referenced above has requested the use of the public right-of-way for a **sign(s)**. An ordinance has been prepared by the Department of Business Affairs and Consumer Protection – Small Business Center - Public Way Use Unit for presentation to the City Council. Because this request was made for properties located in your ward, as approved by you as per the attached, I respectfully request that you introduce the attached ordinance at the next City Council meeting.

If you have any questions regarding this ordinance, please contact Anthony Bertuca at (312) 744-5506.

Department of Business Affairs and Consumer Protection

City of Chicago

O2016-3045

Office of the City Clerk

Document Tracking Sheet

Meeting Date:	4/13/2016
Sponsor(s):	Zalewski (23)
Type:	Ordinance
Title:	Grant(s) of privilege in public way for San Juditas Bakery
Committee(s) Assignment:	Committee on Transportation and Public Way

ORDINANCE
SAN JUDITAS BAKERY
Acct. No. 353887 - 1
Permit No. 1119785

Be It Ordained by the City Council of the City of Chicago:

SECTION 1. Permission and authority are hereby given and granted to SAN JUDITAS BAKERY, upon the terms and subject to the conditions of this ordinance to maintain and use one (1) sign(s) projecting over the public right-of-way attached to its premises known as 4140 W. 63rd St..

Said sign structure(s) measures as follows; along W. 63rd Street:
One (1) at eight (8) feet in length, four (4) feet in height and eleven (11) feet above grade level.

The location of said privilege shall be as shown on prints kept on file with the Department of Business Affairs and Consumer Protection and the Office of the City Clerk.

Said privilege shall be constructed in accordance with plans and specifications approved by the Department of Transportation (Division of Project Development) and Zoning Department - Signs.

This grant of privilege in the public way shall be subject to the provisions of Section 10-28-015 and all other required provisions of the Municipal Code of Chicago.

The grantee shall pay to the City of Chicago as compensation for the privilege #1119785 herein granted the sum of three hundred ($300.00) per annum in advance.

A 25% penalty will be added for payments received after due date.

The permit holder agrees to hold the City of Chicago harmless for any damage, relocation or replacement costs associated with damage, relocation or removal of private property caused by the City performing work in the public way.

Authority herein given and granted for a period of five (5) years from and after Date of Passage.

Alderman _____
Michael R. Zalewski 23rd Ward

SAN JUDITAS BAKERY

4140 W. 63 ST. CHICAGO IL. 773-582-4695


Aluminum 8 fts. X 4 fts. X1/8"

8FT X 4FT



Floor height 10 fts.

Sidewalk 13 ft

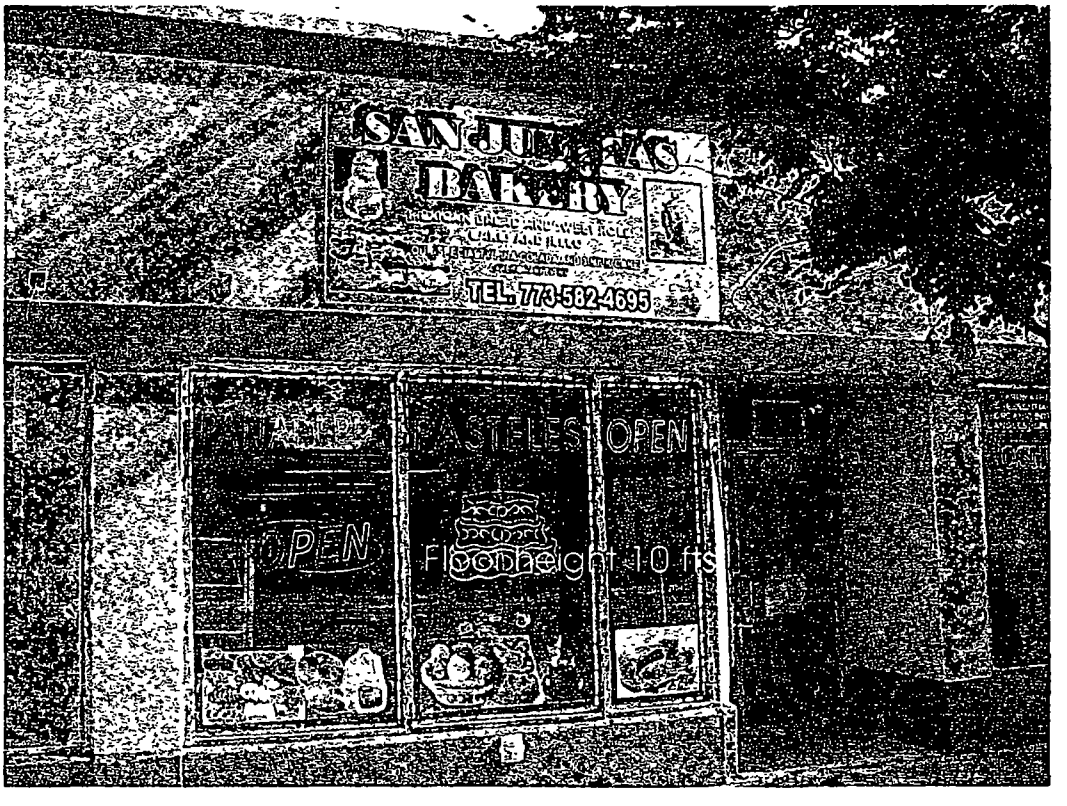

Aluminum 4 ft. X 8ft. X 1/8 Inch

Fastened with screw 2 inches

Department of Business Affairs and Consumer Protection
Small Business Center - Public Way Use Unit
City Hall - 121 N. LaSalle Street, Room 800 • Chicago, IL 60602
312-74-GOBIZ / 312-744-6249 • (312) 744-1944 (TTY)
http://www.cityofchicago.org/bacp

04/13/2016

Alderman **Michael R. Zalewski**
Ward # **23**
City of Chicago
City Hall, Room **200**
121 North LaSalle Street
Chicago, Illinois 60602

Re: An ordinance to use and maintain a portion of the public right-of-way for **one (1) sign(s)** for **SAN JUDITAS BAKERY**, adjacent to the premises known as **4140 W. 63rd St.**.

Dear Alderman **Michael R. Zalewski**:

The applicant referenced above has requested the use of the public right-of-way for a **sign(s)**. An ordinance has been prepared by the Department of Business Affairs and Consumer Protection – Small Business Center - Public Way Use Unit for presentation to the City Council. Because this request was made for properties located in your ward, as approved by you as per the attached, I respectfully request that you introduce the attached ordinance at the next City Council meeting.

If you have any questions regarding this ordinance, please contact Anthony Bertuca at (312) 744-5506.

Department of Business Affairs and Consumer Protection

City of Chicago

O2016-3059

Office of the City Clerk

Document Tracking Sheet

Meeting Date:	4/13/2016
Sponsor(s):	Scott, Jr. (24)
Type:	Ordinance
Title:	Grant(s) of privilege in public way for LDS Food Distributors, Inc. - fire shutters
Committee(s) Assignment:	Committee on Transportation and Public Way

ORDINANCE
LDS FOOD DISTRIBUTORS INC.
Acct. No. 271520 - 2
Permit No. 1122572

Be It Ordained by the City Council of the City of Chicago:

SECTION 1. Permission and authority are hereby given and granted to LDS FOOD DISTRIBUTORS INC., upon the terms and subject to the conditions of this ordinance to maintain and use, as now constructed, two (2) Fire Shutter(s) projecting over the public right-of-way adjacent to its premises known as 3612 W. Roosevelt Rd..

Said Fire Shutter(s) at W. Roosevelt Road measure(s):
One (1) at sixteen (16) feet in length, and two (2) feet in width for a total of thirty-two (32) square feet.
One (1) at fourteen (14) feet in length, and two (2) feet in width for a total of twenty-eight (28) square feet.

The location of said privilege shall be as shown on prints kept on file with the Department of Business Affairs and Consumer Protection and the Office of the City Clerk.

Said privilege shall be constructed in accordance with plans and specifications approved by the Department of Transportation (Division of Project Development).

This grant of privilege in the public way shall be subject to the provisions of Section 10-28-015 and all other required provisions of the Municipal Code of Chicago.

The grantee shall pay to the City of Chicago as compensation for the privilege #1122572 herein granted the sum of eight hundred ($800.00) per annum in advance.

A 25% penalty will be added for payments received after due date.

The permit holder agrees to hold the City of Chicago harmless for any damage, relocation or replacement costs associated with damage, relocation or removal of private property caused by the City performing work in the public way.


Authority herein given and granted for a period of five (5) years from and after Date of Passage.

Alderman _____

Michael Scott, Jr. 24th Ward

NAME LDS FOOD DISTRIBUTORS

ADDRESS 3612 W ROOSEVELT RD

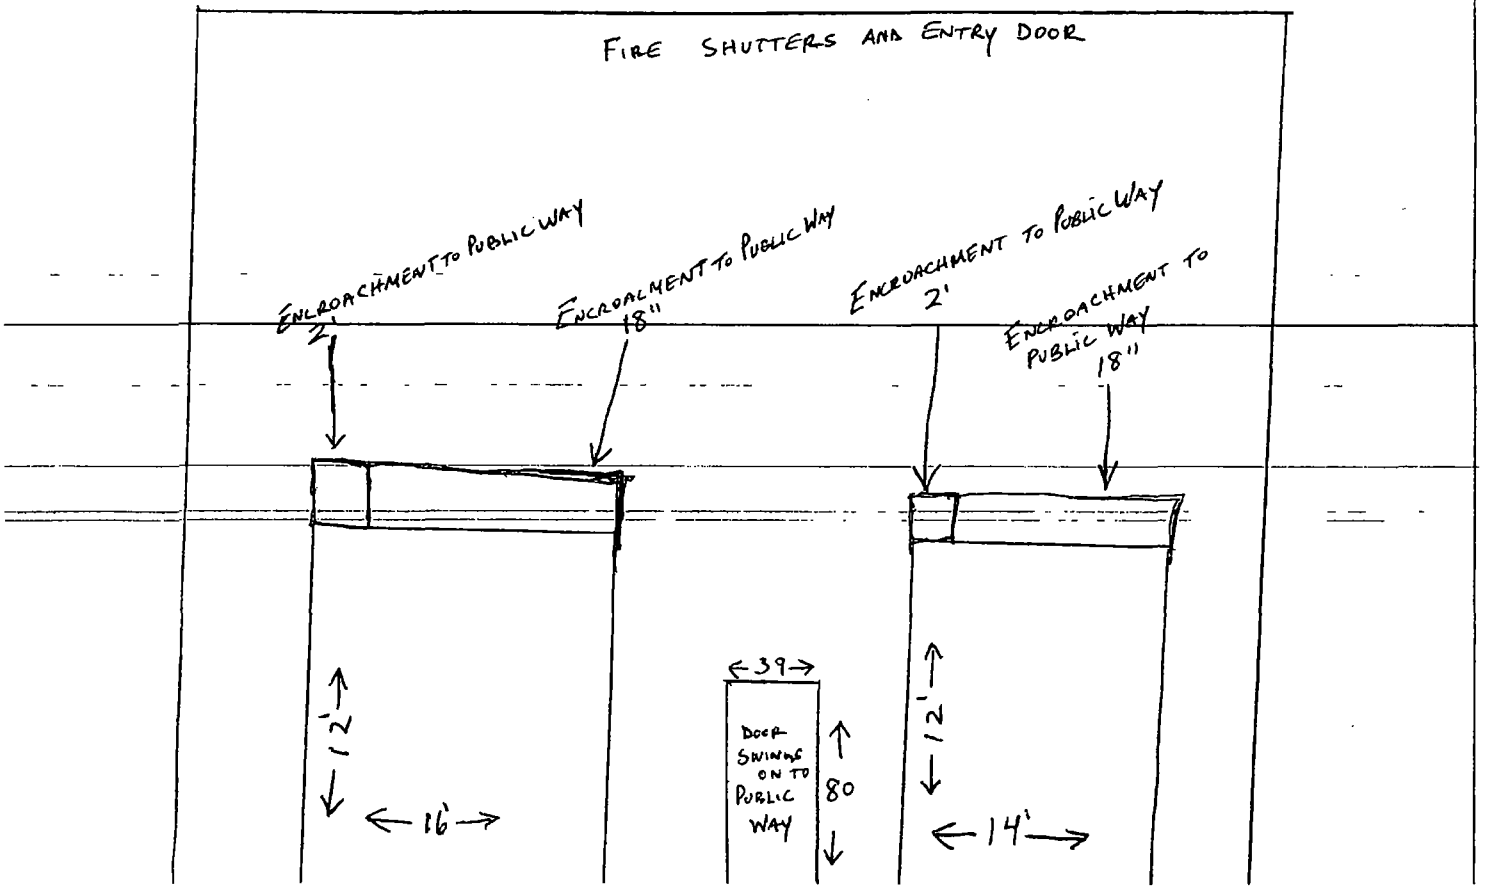

Department of Business Affairs and Consumer Protection
Small Business Center - Public Way Use Unit
City Hall - 121 N. LaSalle Street, Room 800 • Chicago, IL 60602
312-74-GOBIZ / 312-744-6249 • (312) 744-1944 (TTY)
http://www.cityofchicago.org/bacp

04/13/2016

Alderman **Michael Scott, Jr.**
Ward # **24**
City of Chicago
City Hall, Room **200**
121 North LaSalle Street
Chicago, Illinois 60602

Re: An ordinance to use and maintain a portion of the public right-of-way for **two (2) fire shutter(s)** for **LDS FOOD DISTRIBUTORS INC.**, adjacent to the premises known as **3612 W. Roosevelt Rd.**.

Dear Alderman **Michael Scott, Jr.**:

The applicant referenced above has requested the use of the public right-of-way for a **fire shutter(s)**. An ordinance has been prepared by the Department of Business Affairs and Consumer Protection – Small Business Center - Public Way Use Unit for presentation to the City Council. Because this request was made for properties located in your ward, as approved by you as per the attached, I respectfully request that you introduce the attached ordinance at the next City Council meeting.

If you have any questions regarding this ordinance, please contact Anthony Bertuca at (312) 744-5506.

Department of Business Affairs and Consumer Protection

City of Chicago

O2016-3061

Office of the City Clerk

Document Tracking Sheet

Meeting Date:	4/13/2016
Sponsor(s):	Scott, Jr. (24)
Type:	Ordinance
Title:	Grant(s) of privilege in public way for LDS Food Distributors, Inc. - light fixtures
Committee(s) Assignment:	Committee on Transportation and Public Way

ORDINANCE
LDS FOOD DISTRIBUTORS INC.
Acct. No. 271520 - 2
Permit No. 1122569

Be It Ordained by the City Council of the City of Chicago:

SECTION 1. Permission and authority are hereby given and granted to LDS FOOD DISTRIBUTORS INC., upon the terms and subject to the conditions of this ordinance to maintain and use, as now constructed, two (2) Light Fixture(s) projecting over the public right-of-way adjacent to its premises known as 3612 W. Roosevelt Rd..

Said Light Fixture(s) at W. Roosevelt Road measure(s):
Two (2) at one point five (1.5) foot in length, one point five (1.5) foot in width and sixteen (16) feet above grade level.

The location of said privilege shall be as shown on prints kept on file with the Department of Business Affairs and Consumer Protection and the Office of the City Clerk.

Said privilege shall be constructed in accordance with plans and specifications approved by the Department of Transportation (Division of Project Development).

This grant of privilege in the public way shall be subject to the provisions of Section 10-28-015 and all other required provisions of the Municipal Code of Chicago.

The grantee shall pay to the City of Chicago as compensation for the privilege #1122569 herein granted the sum of eighty ($80.00) per annum in advance.

A 25% penalty will be added for payments received after due date.

The permit holder agrees to hold the City of Chicago harmless for any damage, relocation or replacement costs associated with damage, relocation or removal of private property caused by the City performing work in the public way.


Authority herein given and granted for a period of five (5) years from and after Date of Passage.

Alderman _____

Michael Scott, Jr. 24th Ward

NAME LDS FOOD DISTRIBUTORS

ADDRESS 3612 W ROOSEVELT RD

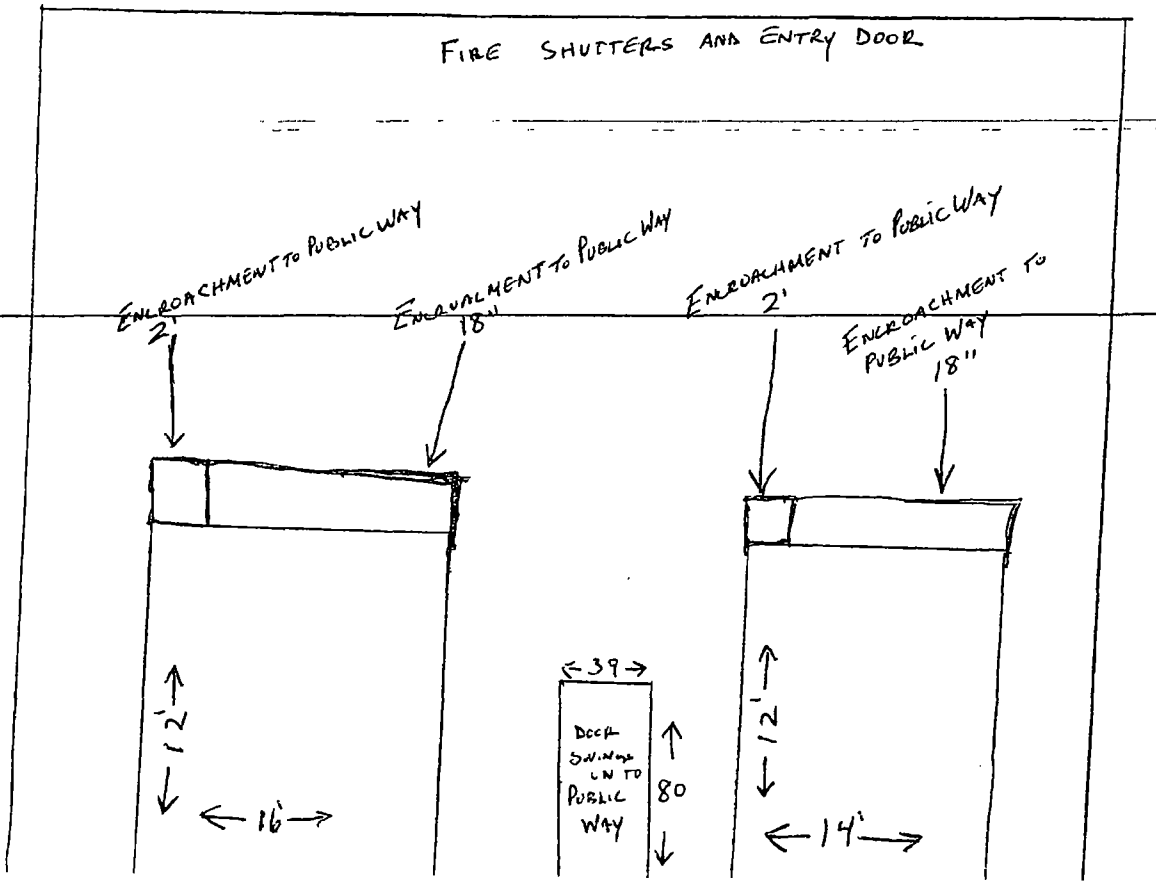

Department of Business Affairs and Consumer Protection
Small Business Center - Public Way Use Unit
City Hall - 121 N LaSalle Street, Room 800 • Chicago, IL 60602
312-74-GOBIZ / 312-744-6249 • (312) 744-1944 (TTY)
http://www.cityofchicago.org/bacp

04/13/2016

Alderman **Michael Scott, Jr.**
Ward # **24**
City of Chicago
City Hall, Room **200**
121 North LaSalle Street
Chicago, Illinois 60602

Re: An ordinance to use and maintain a portion of the public right-of-way for **two (2) light fixture(s)** for **LDS FOOD DISTRIBUTORS INC.**, adjacent to the premises known as **3612 W. Roosevelt Rd.**.

Dear Alderman **Michael Scott, Jr.**:

The applicant referenced above has requested the use of the public right-of-way for a **light fixture(s)**. An ordinance has been prepared by the Department of Business Affairs and Consumer Protection – Small Business Center - Public Way Use Unit for presentation to the City Council. Because this request was made for properties located in your ward, as approved by you as per the attached, I respectfully request that you introduce the attached ordinance at the next City Council meeting.

If you have any questions regarding this ordinance, please contact Anthony Bertuca at (312) 744-5506.

Department of Business Affairs and Consumer Protection

City of Chicago

O2016-3063

Office of the City Clerk

Document Tracking Sheet

Meeting Date:	4/13/2016
Sponsor(s):	Solis (25)
Type:	Ordinance
Title:	Grant(s) of privilege in public way for District 18 Two LLC - bay windows
Committee(s) Assignment:	Committee on Transportation and Public Way

ORDINANCE
DISTRICT 18 TWO, LLC
Acct. No. 405087 - 1
Permit No. 1122711

Be It Ordained by the City Council of the City of Chicago:

SECTION 1. Permission and authority are hereby given and granted to DISTRICT 18 TWO, LLC, upon the terms and subject to the conditions of this ordinance to maintain and use, as now constructed, four (4) Bay Window(s) projecting over the public right-of-way adjacent to its premises known as 1800 S. Carpenter St..

Said Bay Window(s) at S CARPENTER & W 18TH ST measure(s):
Two (2) at eight point six seven (8.67) feet in length, and thirty-two point five (32.5) feet in width for a total of five hundred sixty-three point five five (563.55) square feet.

Said Bay Window(s) at W 18TH ST measure(s):
Two (2) at ten point six seven (10.67) feet in length, and thirty-two point five (32.5) feet in width for a total of six hundred ninety-three point five five (693.55) square feet.

The location of said privilege shall be as shown on prints kept on file with the Department of Business Affairs and Consumer Protection and the Office of the City Clerk.

Said privilege shall be constructed in accordance with plans and specifications approved by the Department of Transportation (Division of Project Development).

This grant of privilege in the public way shall be subject to the provisions of Section 10-28-015 and all other required provisions of the Municipal Code of Chicago.

The grantee shall pay to the City of Chicago as compensation for the privilege #1122711 herein granted the sum of zero ($.00) per annum in advance.


A 25% penalty will be added for payments received after due date.

The permit holder agrees to hold the City of Chicago harmless for any damage, relocation or replacement costs associated with damage, relocation or removal of private property caused by the City performing work in the public way.


Authority herein given and granted for a period of five (5) years from and after Date of Passage.

Alderman _____

Daniel S. Solis 25th Ward

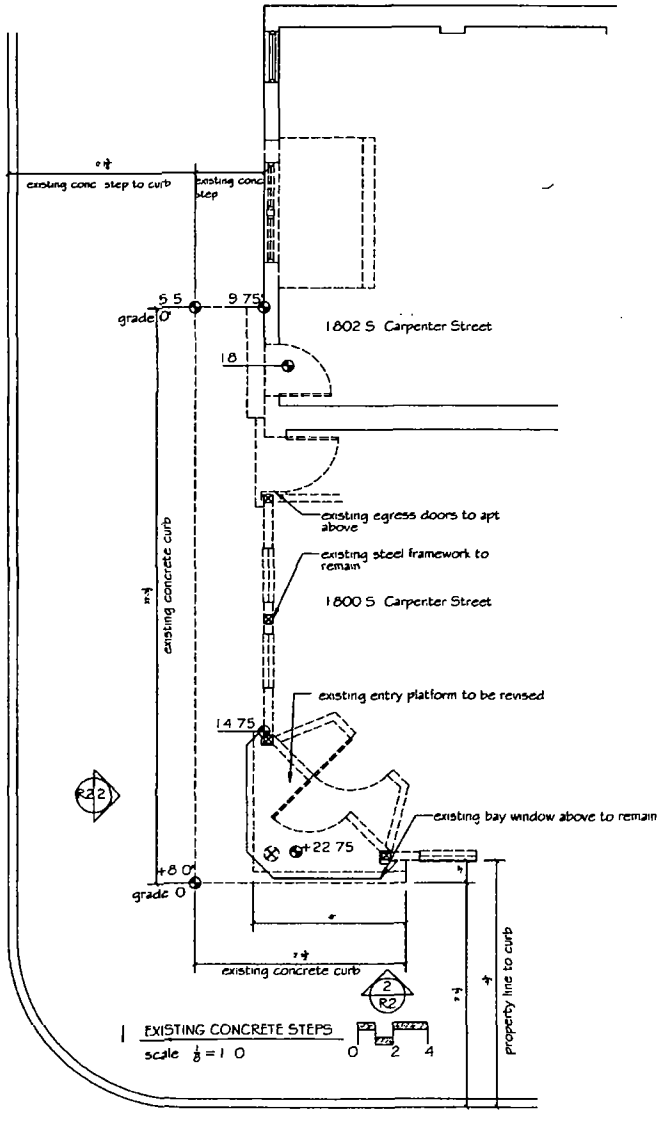

1 EXISTING CONCRETE STEPS
scale 1/8" = 1'-0"

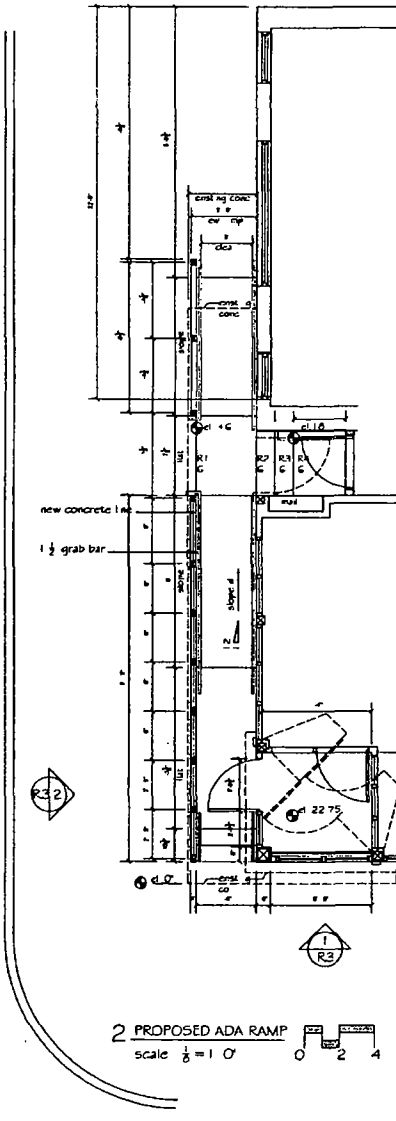

2 PROPOSED ADA RAMP
scale 1/8" = 1'-0"

INDEX
R1 EXISTING/PROPOSED PLAN
R2 EXISTING ELEVATIONS
R3 PROPOSED ELEVATIONS
R4 EXISTING PHOTOGRAPHS
R5 EXISTING PHOTOGRAPHS

ARCHITECT/STRUCTURAL ENGINEER OF RECORD
Clark L Bauer SI
Structural Engineering
3441 N Spaulding Ave
Chicago, IL 60647
E crbauer@crbsc.com
T (317)498-0226

CLARK L BAUER
031 01 717
REGISTERED STRUCTURAL ENGINEER

Date 02/10/18 Lic # 001-012717

Revision	Date	Issue

DESIGN FIRM
DEN OF LIONS DESIGN
211 E OHIO STREET 1919
CHICAGO ILLINOIS 60611

ADA RAMP
EXISTING PLAN
PROPOSED PLAN
PROPOSED RAMP

HAISOUS VIETNAMESE KITCHEN
1800-1802 S CARPENTER ST
CHICAGO ILLINOIS 60608

DATE 02/10/18

R1

Department of Business Affairs and Consumer Protection
Small Business Center - Public Way Use Unit
City Hall - 121 N. LaSalle Street. Room 800 • Chicago, IL 60602
312-74-GOBIZ / 312-744-6249 • (312) 744-1944 (TTY)
http://www.cityofchicago.org/bacp

04/13/2016

Alderman **Daniel S. Solis**
Ward # **25**
City of Chicago
City Hall, Room **304**
121 North LaSalle Street
Chicago, Illinois 60602

Re: An ordinance to use and maintain a portion of the public right-of-way for **four (4) bay window(s)** for **DISTRICT 18 TWO, LLC**, adjacent to the premises known as **1800 S. Carpenter St.**.

Dear Alderman **Daniel S. Solis**:

The applicant referenced above has requested the use of the public right-of-way for a **bay window(s)**. An ordinance has been prepared by the Department of Business Affairs and Consumer Protection – Small Business Center - Public Way Use Unit for presentation to the City Council. Because this request was made for properties located in your ward, as approved by you as per the attached, I respectfully request that you introduce the attached ordinance at the next City Council meeting.

If you have any questions regarding this ordinance, please contact Anthony Bertuca at (312) 744-5506.

Department of Business Affairs and Consumer Protection

City of Chicago

O2016-3064

Office of the City Clerk

Document Tracking Sheet

Meeting Date:	4/13/2016
Sponsor(s):	Solis (25)
Type:	Ordinance
Title:	Grant(s) of privilege in public way for District 18 Two LLC - door swing
Committee(s) Assignment:	Committee on Transportation and Public Way

ORDINANCE
DISTRICT 18 TWO, LLC
Acct. No. 405087 - 1
Permit No. 1122713

Be It Ordained by the City Council of the City of Chicago:

SECTION 1. Permission and authority are hereby given and granted to DISTRICT 18 TWO, LLC, upon the terms and subject to the conditions of this ordinance to construct, install, maintain and use one (1) Door Swing(s) projecting over the public right-of-way adjacent to its premises known as 1800 S. Carpenter St..

Said Door Swing(s) at S CARPENTER ST measure(s):
One (1) at three (3) feet in length, and six point six seven (6.67) feet in width for a total of twenty point zero one (20.01) square feet.

The location of said privilege shall be as shown on prints kept on file with the Department of Business Affairs and Consumer Protection and the Office of the City Clerk.

Said privilege shall be constructed in accordance with plans and specifications approved by the Department of Transportation (Division of Project Development).

This grant of privilege in the public way shall be subject to the provisions of Section 10-28-015 and all other required provisions of the Municipal Code of Chicago.

The grantee shall pay to the City of Chicago as compensation for the privilege #1122713 herein granted the sum of seventy-five ($75.00) per annum in advance.


A 25% penalty will be added for payments received after due date.

The permit holder agrees to hold the City of Chicago harmless for any damage, relocation or replacement costs associated with damage, relocation or removal of private property caused by the City performing work in the public way.


Authority herein given and granted for a period of five (5) years from and after Date of Passage.

Alderman _____

Daniel S. Solis 25th Ward

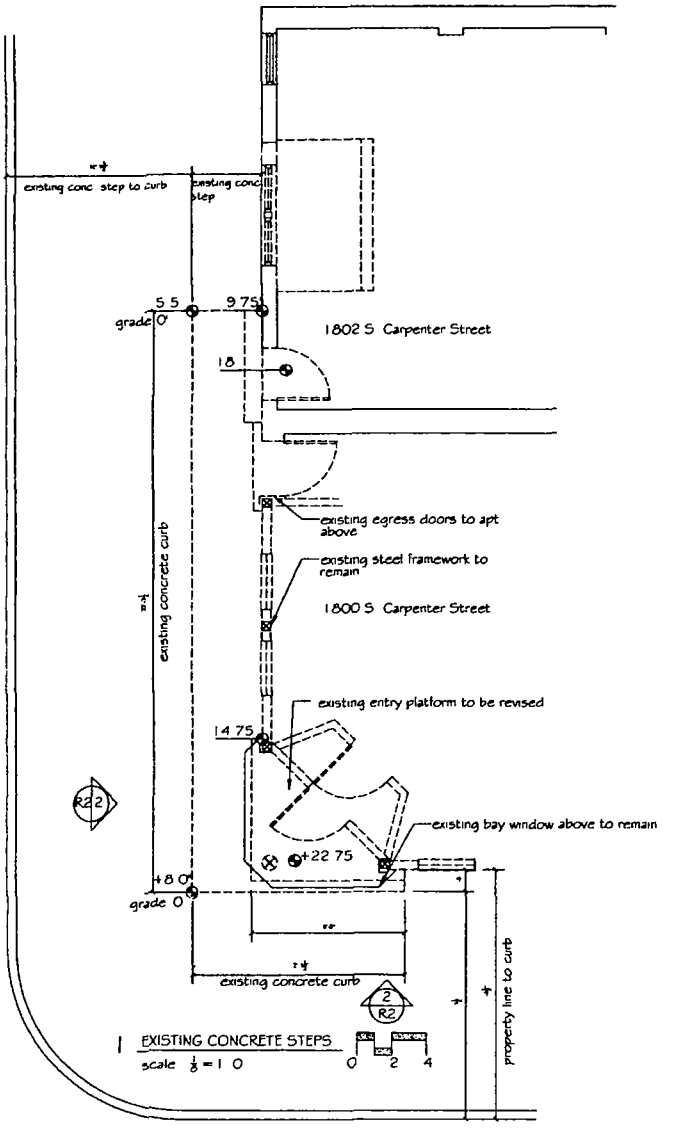

1 EXISTING CONCRETE STEPS
scale 1/8 = 1 0 0 2 4

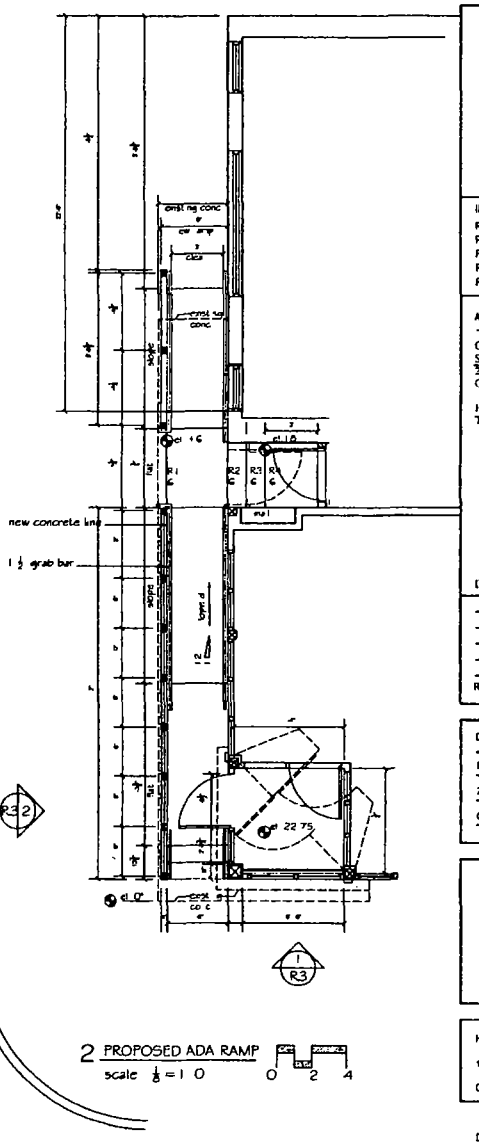

2 PROPOSED ADA RAMP
scale 1/8 = 1 0 0 2 4

INDEX
R1 EXISTING/PROPOSED PLAN
R2 EXISTING ELEVATIONS
R3 PROPOSED ELEVATIONS
R4 EXISTING PHOTOGRAPHS
R5 EXISTING PHOTOGRAPHS

ARCHITECT/STRUCTURAL ENGINEER OF RECORD
Clark J Bauer SI
Structural Engineering
2441 N Spaulding Ave
Chicago IL 60647
E: cjbauer@cjbae.com
T: (317)498 0226

Date: 02/10/18 Loc # 001-012717

Revision	Date	Issue

DESIGN FIRM
DEN OF LIONS DESIGN
211 E OHIO STREET 1918
CHICAGO ILLINOIS 60611

ADA RAMP
EXISTING PLAN
PROPOSED PLAN
PROPOSED RAMP

HAISOUS VIETNAMESE KITCHEN
1800-1802 S CARPENTER ST
CHICAGO ILLINOIS 60608

DATE 02/10/18

R1

Department of Business Affairs and Consumer Protection
Small Business Center - Public Way Use Unit
City Hall - 121 N LaSalle Street, Room 800 • Chicago, IL 60602
312-74-GOBIZ / 312-744-6249 • (312) 744-1944 (TTY)
http://www.cityofchicago.org/bacp

04/13/2016

Alderman **Daniel S. Solis**
Ward # **25**
City of Chicago
City Hall, Room **304**
121 North LaSalle Street
Chicago, Illinois 60602

Re: An ordinance to use and maintain a portion of the public right-of-way for **one (1) door swing(s)** for **DISTRICT 18 TWO, LLC**, adjacent to the premises known as **1800 S. Carpenter St.**.

Dear Alderman **Daniel S. Solis**:

The applicant referenced above has requested the use of the public right-of-way for a **door swing(s)**. An ordinance has been prepared by the Department of Business Affairs and Consumer Protection – Small Business Center - Public Way Use Unit for presentation to the City Council. Because this request was made for properties located in your ward, as approved by you as per the attached, I respectfully request that you introduce the attached ordinance at the next City Council meeting.

If you have any questions regarding this ordinance, please contact Anthony Bertuca at (312) 744-5506.

Department of Business Affairs and Consumer Protection

City of Chicago

O2016-3065

Office of the City Clerk

Document Tracking Sheet

Meeting Date:	4/13/2016
Sponsor(s):	Solis (25)
Type:	Ordinance
Title:	Grant(s) of privilege in public way for District 18 Two LLC - fire escape
Committee(s) Assignment:	Committee on Transportation and Public Way

ORDINANCE
DISTRICT 18 TWO, LLC
Acct. No. 405087 - 1
Permit No. 1122715

Be It Ordained by the City Council of the City of Chicago:

SECTION 1. Permission and authority are hereby given and granted to DISTRICT 18 TWO, LLC, upon the terms and subject to the conditions of this ordinance to maintain and use, as now constructed, one (1) Fire Escape(s) projecting over the public right-of-way adjacent to its premises known as 1800 S. Carpenter St..

Said Fire Escape(s) at W 18TH ST AND ALLEY measure(s):
One (1) at forty-two point six seven (42.67) feet in length, and twenty-two point four two (22.42) feet in width for a total of nine hundred fifty-six point six six (956.66) square feet.

The location of said privilege shall be as shown on prints kept on file with the Department of Business Affairs and Consumer Protection and the Office of the City Clerk.

Said privilege shall be constructed in accordance with plans and specifications approved by the Department of Transportation (Division of Project Development).

This grant of privilege in the public way shall be subject to the provisions of Section 10-28-015 and all other required provisions of the Municipal Code of Chicago.

The grantee shall pay to the City of Chicago as compensation for the privilege #1122715 herein granted the sum of four hundred ($400.00) per annum in advance.


A 25% penalty will be added for payments received after due date.

The permit holder agrees to hold the City of Chicago harmless for any damage, relocation or replacement costs associated with damage, relocation or removal of private property caused by the City performing work in the public way.


Authority herein given and granted for a period of five (5) years from and after Date of Passage.

Alderman _____

Daniel S. Solis 25th Ward

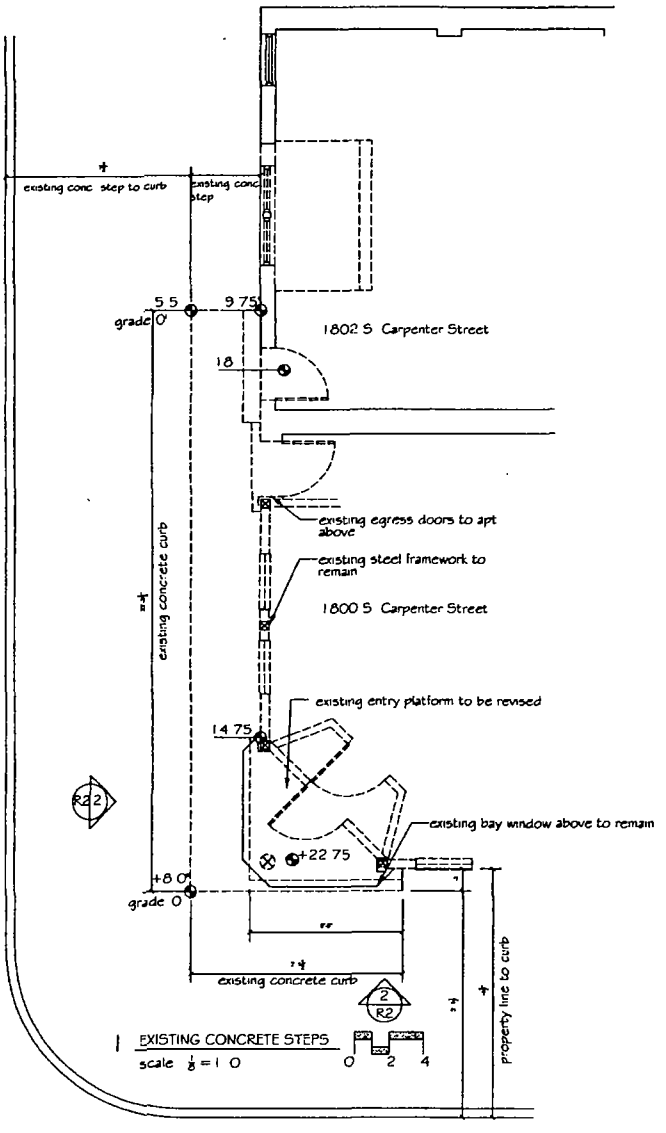

1 EXISTING CONCRETE STEPS
scale 1/8 = 1 0 0 2 4

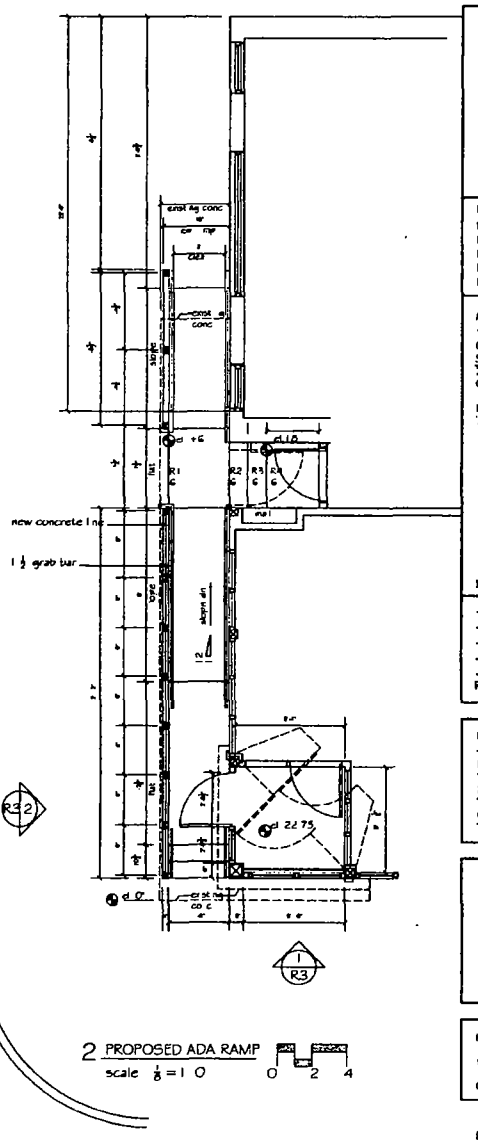

2 PROPOSED ADA RAMP
scale 1/8 = 1 0 0 2 4

INDEX
R1 EXISTING/PROPOSED PLAN
R2 EXISTING ELEVATIONS
R3 PROPOSED ELEVATIONS
R4 EXISTING PHOTOGRAPHS
R5 EXISTING PHOTOGRAPHS

ARCHITECT/STRUCTURAL ENGINEER OF RECORD
Clark I Baurer, SE.
Structural Engineering
2441 N Spaulding Ave.
Chicago, Il 60647
E- ctbaurer@ctbse com
T (312)498-0226

Date 02/10/16 Lic # 001 012717

Revision	Date	Issue

DESIGN FIRM
DEN OF LIONS DESIGN
211 E OHIO STREET 1918
CHICAGO ILLINOIS 60611

ADA RAMP
EXISTING PLAN
PROPOSED PLAN
PROPOSED RAMP

HAISOUS VIETNAMESE KITCHEN
1800-1802 S CARPENTER ST
CHICAGO ILLINOIS 60608

DATE 02/10/16

R1

Department of Business Affairs and Consumer Protection
Small Business Center - Public Way Use Unit
City Hall - 121 N LaSalle Street, Room 800 • Chicago, IL 60602
312-74-GOBIZ / 312-744-6249 • (312) 744-1944 (TTY)
http://www.cityofchicago.org/bacp

04/13/2016

Alderman **Daniel S. Solis**
Ward # **25**
City of Chicago
City Hall, Room **304**
121 North LaSalle Street
Chicago, Illinois 60602

Re: An ordinance to use and maintain a portion of the public right-of-way for **one (1) fire escape(s)** for **DISTRICT 18 TWO, LLC**, adjacent to the premises known as **1800 S. Carpenter St.**.

Dear Alderman **Daniel S. Solis**:

The applicant referenced above has requested the use of the public right-of-way for a **fire escape(s)**. An ordinance has been prepared by the Department of Business Affairs and Consumer Protection – Small Business Center - Public Way Use Unit for presentation to the City Council. Because this request was made for properties located in your ward, as approved by you as per the attached, I respectfully request that you introduce the attached ordinance at the next City Council meeting.

If you have any questions regarding this ordinance, please contact Anthony Bertuca at (312) 744-5506.

Department of Business Affairs and Consumer Protection

City of Chicago

O2016-3067

Office of the City Clerk

Document Tracking Sheet

Meeting Date:	4/13/2016
Sponsor(s):	Solis (25)
Type:	Ordinance
Title:	Grant(s) of privilege in public way for District 18 Two LLC - light fixtures
Committee(s) Assignment:	Committee on Transportation and Public Way

ORDINANCE
DISTRICT 18 TWO, LLC
Acct. No. 405087 - 1
Permit No. 1122710

Be It Ordained by the City Council of the City of Chicago:

SECTION 1. Permission and authority are hereby given and granted to DISTRICT 18 TWO, LLC, upon the terms and subject to the conditions of this ordinance to construct, install, maintain and use three (3) Light Fixture(s) projecting over the public right-of-way adjacent to its premises known as 1800 S. Carpenter St..

Said Light Fixture(s) at S CARPENTER ST measure(s):
Two (2) at thirty-one point five (31.5) feet in length, point five (.5) feet in width and four point six seven (4.67) feet above grade level.

Said Light Fixture(s) at 18TH ST measure(s):
One (1) at forty-three (43) feet in length, point five (.5) feet in width and twelve point three three (12.33) feet above grade level.

The location of said privilege shall be as shown on prints kept on file with the Department of Business Affairs and Consumer Protection and the Office of the City Clerk.

Said privilege shall be constructed in accordance with plans and specifications approved by the Department of Transportation (Division of Project Development).

This grant of privilege in the public way shall be subject to the provisions of Section 10-28-015 and all other required provisions of the Municipal Code of Chicago.

The grantee shall pay to the City of Chicago as compensation for the privilege #1122710 herein granted the sum of eighty-five ($85.00) per annum in advance.


A 25% penalty will be added for payments received after due date.

The permit holder agrees to hold the City of Chicago harmless for any damage, relocation or replacement costs associated with damage, relocation or removal of private property caused by the City performing work in the public way.


Authority herein given and granted for a period of five (5) years from and after Date of Passage.

Alderman _____

Daniel S. Solis 25th Ward

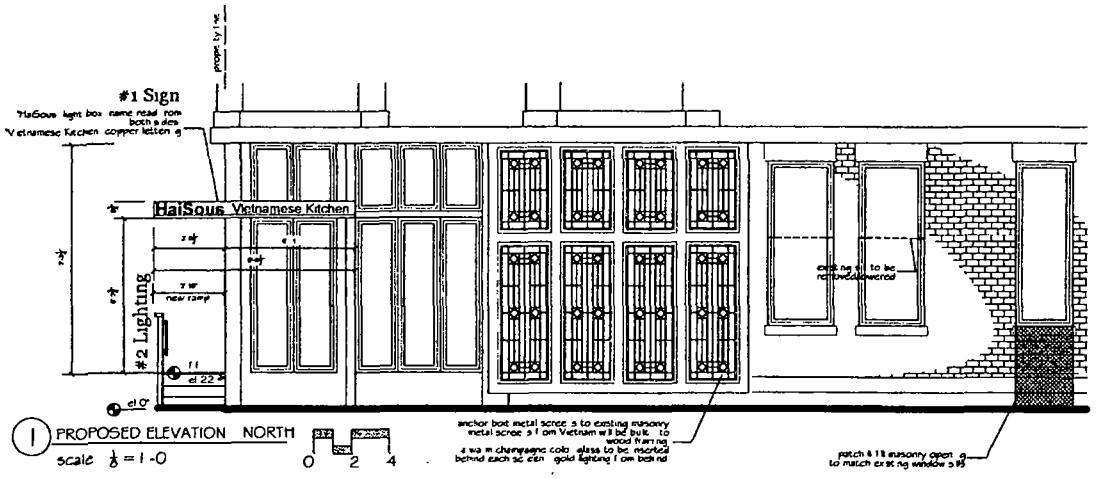

1 PROPOSED ELEVATION NORTH
scale 1/8" = 1'-0"

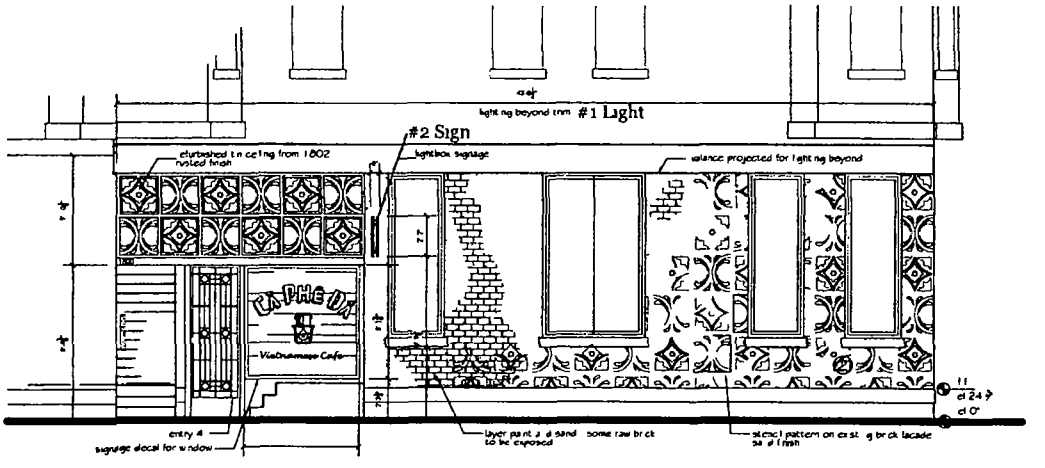

2 PROPOSED ELEVATION NORTH
scale 1/8" = 1'-0"

ARCHITECT/STRUCTURAL ENGINEER OF RECORD

Clark T Baurer SE
Structural Engineering
2411 N Spaulding Ave
Chicago, IL 60647

E: ctbaurer@ctbse.com
T: (312)498-0226

Date 02/10/16 Lic # 001.012717

Revision	Date	Issue

DESIGN FIRM

DEN OF LIONS DESIGN

211 E. OHIO STREET 1919

CHICAGO ILLINOIS 60611

PUBLIC RIGHT OF WAY
NORTH ELEVATION

HAISOUS VIETNAMESE KITCHEN

1800-1802 S. CARPENTER ST

CHICAGO ILLINOIS 60608

A2

Department of Business Affairs and Consumer Protection
Small Business Center - Public Way Use Unit
City Hall - 121 N. LaSalle Street, Room 800 • Chicago, IL 60602
312-74-GOBIZ / 312-744-6249 • (312) 744-1944 (TTY)
http://www.cityofchicago.org/bacp

04/13/2016

Alderman **Daniel S. Solis**
Ward # **25**
City of Chicago
City Hall, Room **304**
121 North LaSalle Street
Chicago, Illinois 60602

Re: An ordinance to use and maintain a portion of the public right-of-way for **three (3) light fixture(s)** for **DISTRICT 18 TWO, LLC**, adjacent to the premises known as **1800 S. Carpenter St.**.

Dear Alderman **Daniel S. Solis**:

The applicant referenced above has requested the use of the public right-of-way for a **light fixture(s)**. An ordinance has been prepared by the Department of Business Affairs and Consumer Protection – Small Business Center - Public Way Use Unit for presentation to the City Council. Because this request was made for properties located in your ward, as approved by you as per the attached, I respectfully request that you introduce the attached ordinance at the next City Council meeting.

If you have any questions regarding this ordinance, please contact Anthony Bertuca at (312) 744-5506.

Department of Business Affairs and Consumer Protection

City of Chicago

O2016-3069

Office of the City Clerk

Document Tracking Sheet

Meeting Date:	4/13/2016
Sponsor(s):	Solis (25)
Type:	Ordinance
Title:	Grant(s) of privilege in public way for District 18 Two LLC - step
Committee(s) Assignment:	Committee on Transportation and Public Way

ORDINANCE
DISTRICT 18 TWO, LLC
Acct. No. 405087 - 1
Permit No. 1122714

Be It Ordained by the City Council of the City of Chicago:

SECTION 1. Permission and authority are hereby given and granted to DISTRICT 18 TWO, LLC, upon the terms and subject to the conditions of this ordinance to construct, install, maintain and use one (1) Step(s) projecting over the public right-of-way adjacent to its premises known as 1800 S. Carpenter St..

Said Step(s) at S CARPENTER ST measure(s):
One (1) at thirty-three point three three (33.33) feet in length, and twelve point one seven (12.17) feet in width for a total of four hundred five point six three (405.63) square feet.

The location of said privilege shall be as shown on prints kept on file with the Department of Business Affairs and Consumer Protection and the Office of the City Clerk.

Said privilege shall be constructed in accordance with plans and specifications approved by the Department of Transportation (Division of Project Development).

This grant of privilege in the public way shall be subject to the provisions of Section 10-28-015 and all other required provisions of the Municipal Code of Chicago.

The grantee shall pay to the City of Chicago as compensation for the privilege #1122714 herein granted the sum of four hundred ($400.00) per annum in advance.


A 25% penalty will be added for payments received after due date.

The permit holder agrees to hold the City of Chicago harmless for any damage, relocation or replacement costs associated with damage, relocation or removal of private property caused by the City performing work in the public way.


Authority herein given and granted for a period of five (5) years from and after Date of Passage.

Alderman _____

Daniel S. Solis 25th Ward

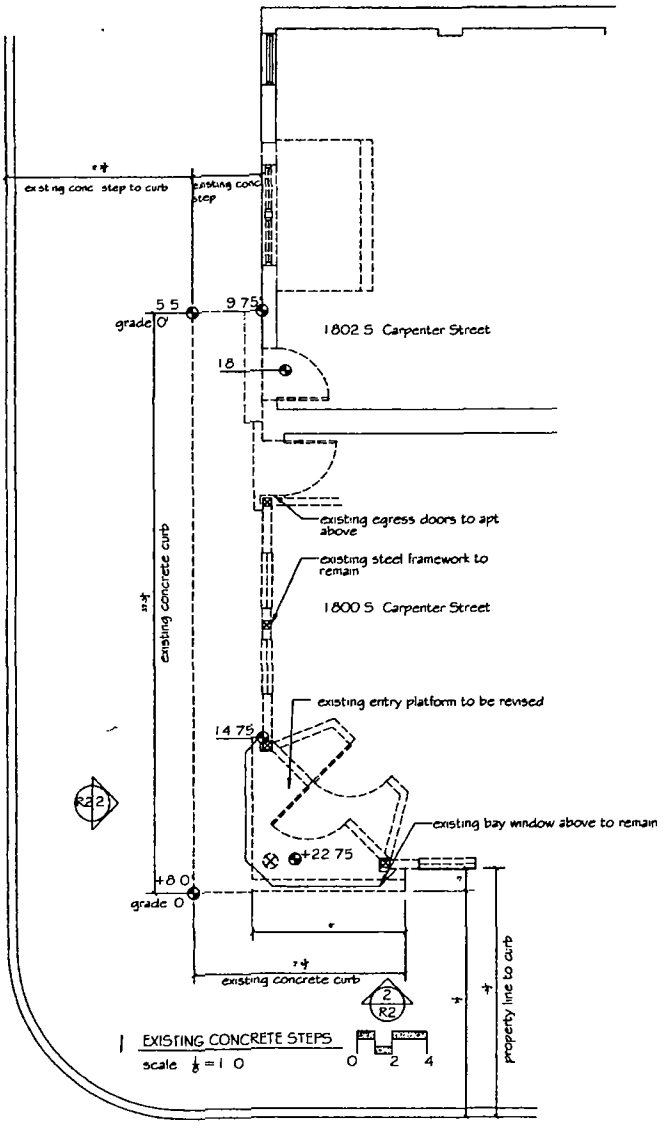

1 EXISTING CONCRETE STEPS
scale 1/8" = 1' 0
0 2 4

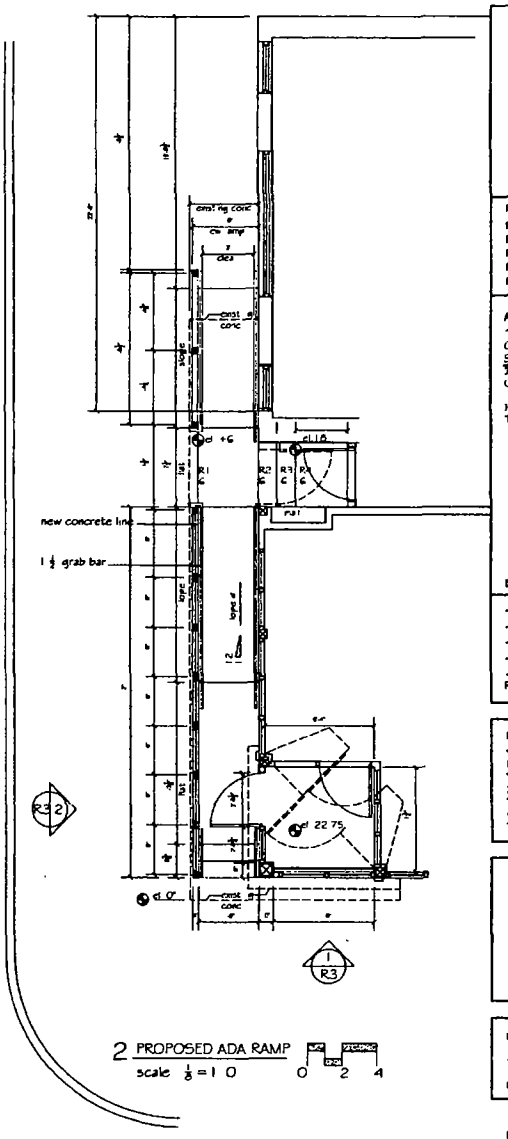

2 PROPOSED ADA RAMP
scale 1/8" = 1' 0
0 2 4

INDEX
R1 EXISTING/PROPOSED PLAN
R2 EXISTING ELEVATIONS
R3 PROPOSED ELEVATIONS
R4 EXISTING PHOTOGRAPHS
R5 EXISTING PHOTOGRAPHS

ARCHITECT/STRUCTURAL ENGINEER OF RECORD
Clark T Baurer SI
Structural Engineering
3441 N Spaulding Ave
Chicago IL 60647
E: ctbaurer@ctbse.com
T: (512)478 0226

Date 02/10/18 Lic # 001 012717

Revision	Date	Issue

DESIGN FIRM
DEN OF LIONS DESIGN
211 E OHIO STREET 1919
CHICAGO ILLINOIS 60611

ADA RAMP
EXISTING PLAN
PROPOSED PLAN
PROPOSED RAMP

HAISOUS VIETNAMESE KITCHEN
1800-1802 S CARPENTER ST
CHICAGO ILLINOIS 60608

DATE 02/10/18

R1

Department of Business Affairs and Consumer Protection
Small Business Center - Public Way Use Unit
City Hall - 121 N. LaSalle Street, Room 800 • Chicago, IL 60602
312-74-GOBIZ / 312-744-6249 • (312) 744-1944 (TTY)
http://www.cityofchicago.org/bacp

04/13/2016

Alderman **Daniel S. Solis**
Ward # **25**
City of Chicago
City Hall, Room **304**
121 North LaSalle Street
Chicago, Illinois 60602

Re: An ordinance to use and maintain a portion of the public right-of-way for **one (1) step(s)** for **DISTRICT 18 TWO, LLC**, adjacent to the premises known as **1800 S. Carpenter St.**.

Dear Alderman **Daniel S. Solis**:

The applicant referenced above has requested the use of the public right-of-way for a **step(s)**. An ordinance has been prepared by the Department of Business Affairs and Consumer Protection – Small Business Center - Public Way Use Unit for presentation to the City Council. Because this request was made for properties located in your ward, as approved by you as per the attached, I respectfully request that you introduce the attached ordinance at the next City Council meeting.

If you have any questions regarding this ordinance, please contact Anthony Bertuca at (312) 744-5506.

Department of Business Affairs and Consumer Protection

City of Chicago

O2016-3074

Office of the City Clerk

Document Tracking Sheet

Meeting Date:	4/13/2016
Sponsor(s):	Solis (25)
Type:	Ordinance
Title:	Grant(s) of privilege in public way for El Zocalo Cultural Center
Committee(s) Assignment:	Committee on Transportation and Public Way

ORDINANCE
El Zocalo Cultural Center
Acct. No. 33093 - 2
Permit No. 1122701

Be It Ordained by the City Council of the City of Chicago:

SECTION 1. Permission and authority are hereby given and granted to El Zocalo Cultural Center, upon the terms and subject to the conditions of this ordinance to maintain and use, as now constructed, three (3) Stairway(s) on the public right-of-way adjacent to its premises known as 1820 S. Paulina St..

Said Stairway(s) at S. PAULINA ST. measure(s):
Two (2) at ten (10) feet in length, and two (2) feet in width for a total of forty (40) square feet.
One (1) at eleven (11) feet in length, and two (2) feet in width for a total of twenty-two (22) square feet.

The location of said privilege shall be as shown on prints kept on file with the Department of Business Affairs and Consumer Protection and the Office of the City Clerk.

Said privilege shall be constructed in accordance with plans and specifications approved by the Department of Transportation (Division of Project Development).

This grant of privilege in the public way shall be subject to the provisions of Section 10-28-015 and all other required provisions of the Municipal Code of Chicago.

The grantee shall pay to the City of Chicago as compensation for the privilege #1122701 herein granted the sum of four hundred ($400.00) per annum in advance.

A 25% penalty will be added for payments received after due date.


The permit holder agrees to hold the City of Chicago harmless for any damage, relocation or replacement costs associated with damage, relocation or removal of private property caused by the City performing work in the public way.

Authority herein given and granted for a period of five (5) years from and after 02/08/2016.

Alderman _____

Daniel S. Solis 25th Ward

El Zocalo Cultural Center
1820 S Paulina, Chicago IL, 60608

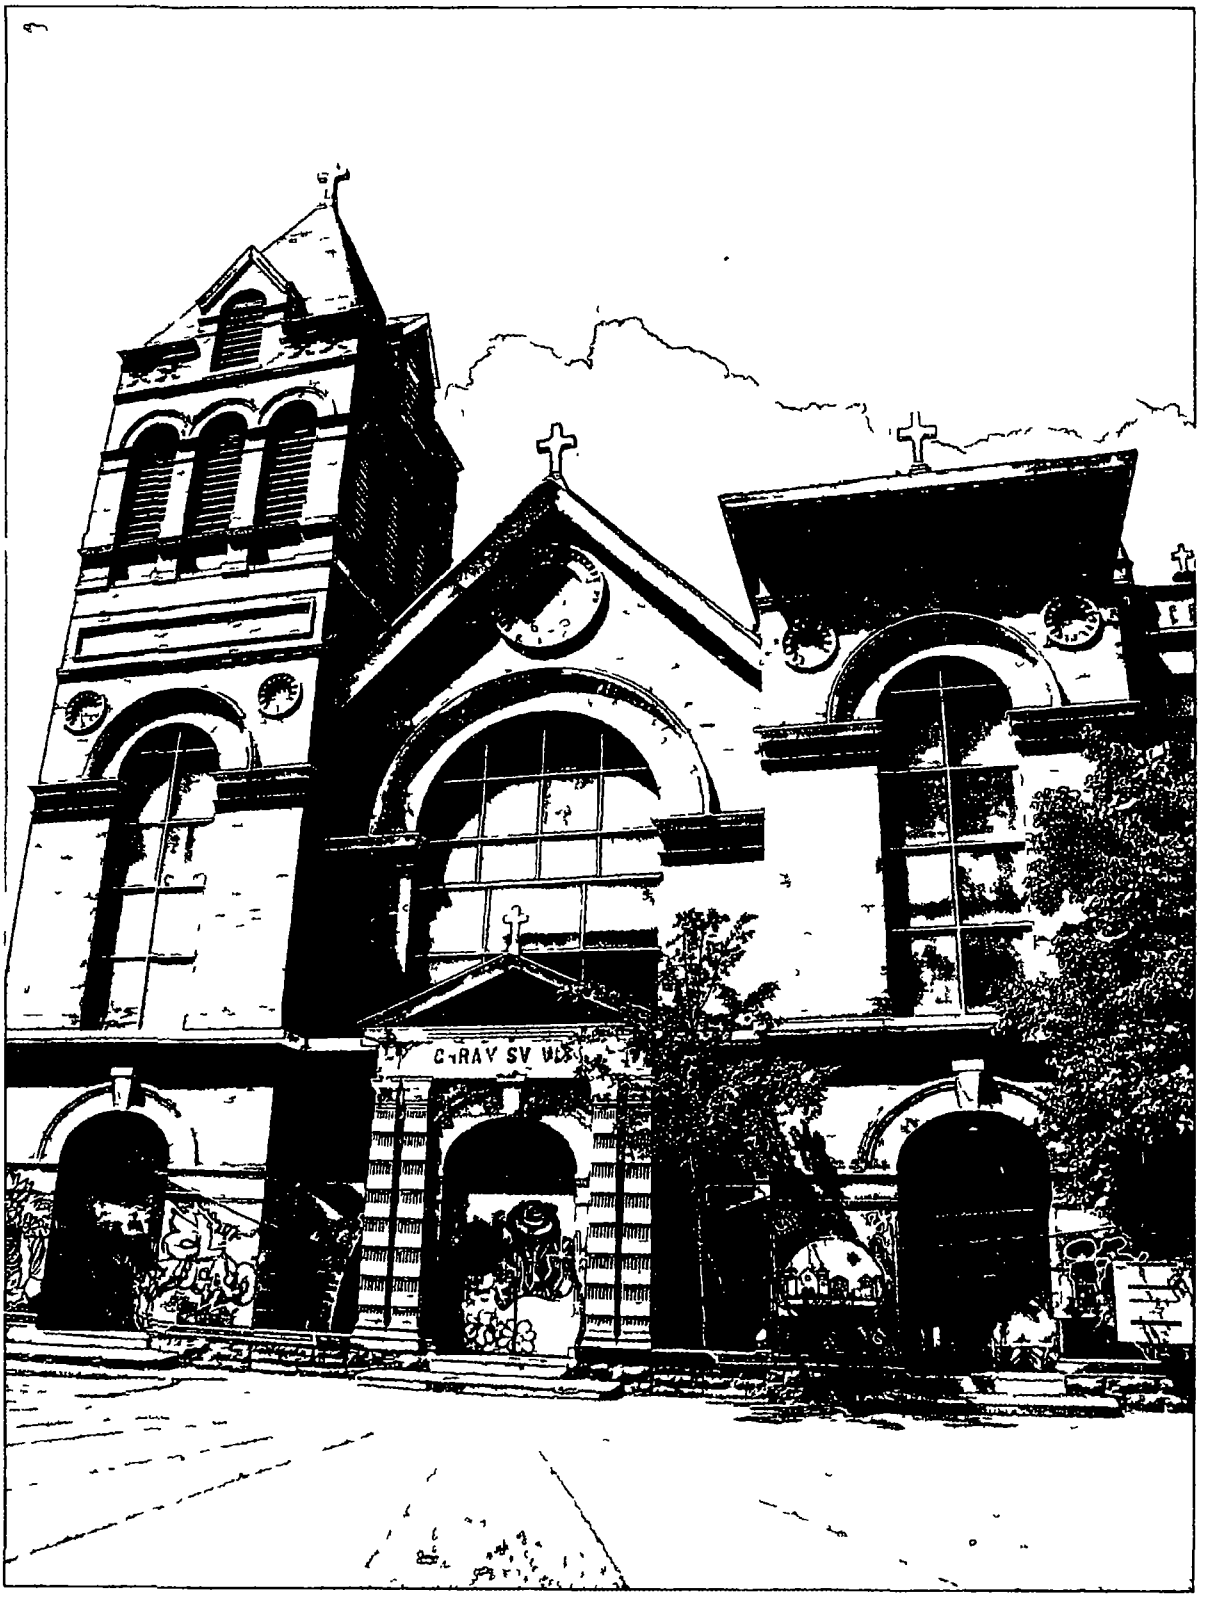

Department of Business Affairs and Consumer Protection
Small Business Center- Public Way Use Unit
City Hall- 121 N. LaSalle Street Room 800 • Chicago, IL 60602
312-74-GOBIZ / 312-744-6249 • (312) 744-1944 (TTY)
http://www.cityofchicago.org/bacp

04/13/2016

Alderman **Daniel S. Solis**
Ward # **25**
City of Chicago
City Hall, Room **304**
121 North LaSalle Street
Chicago, Illinois 60602

Re: An ordinance to use and maintain a portion of the public right-of-way for **three (3) stairway(ies)** for **El Zocalo Cultural Center**, adjacent to the premises known as **1820 S. Paulina St.**.

Dear Alderman **Daniel S. Solis**:

The applicant referenced above has requested the use of the public right-of-way for **stairway(ies)**. An ordinance has been prepared by the Department of Business Affairs and Consumer Protection – Small Business Center - Public Way Use Unit for presentation to the City Council. Because this request was made for properties located in your ward, as approved by you as per the attached, I respectfully request that you introduce the attached ordinance at the next City Council meeting.

If you have any questions regarding this ordinance, please contact Anthony Bertuca at (312) 744-5506.

Department of Business Affairs and Consumer Protection

City of Chicago

O2016-3078

Office of the City Clerk

Document Tracking Sheet

Meeting Date:	4/13/2016
Sponsor(s):	Solis (25)
Type:	Ordinance
Title:	Grant(s) of privilege in public way for GLPE LLC
Committee(s) Assignment:	Committee on Transportation and Public Way

ORDINANCE
GLPE, LLC
Acct. No. 404407 - 1
Permit No. 1122031

Be It Ordained by the City Council of the City of Chicago:

SECTION 1. Permission and authority are hereby given and granted to GLPE, LLC, upon the terms and subject to the conditions of this ordinance to construct, install, maintain and use three (3) Planter(s) on the public right-of-way for beautification purposes adjacent to its premises known as 1050 W. Monroe St..

Said Planter(s) at W. Monroe Street measure(s):
Two (2) at thirty (30) feet in length, and five point five (5.5) feet in width for a total of three hundred thirty (330) square feet.
One (1) at fifteen (15) feet in length, and five point five (5.5) feet in width for a total of eighty-two point five (82.5) square feet.

Grantee must allow the required clear and unobstructed space for pedestrian passage at all times per rules and regulations approved by the Department of Transportation.

The location of said privilege shall be as shown on prints kept on file with the Department of Business Affairs and Consumer Protection and the Office of the City Clerk.

Said privilege shall be constructed in accordance with plans and specifications approved by the Department of Planning and Development and Department of Transportation (Division of Project Development).

This grant of privilege in the public way shall be subject to the provisions of Section 10-28-015 and all other required provisions of the Municipal Code of Chicago.

The grantee shall pay to the City of Chicago as compensation for the privilege #1122031 herein granted the sum of zero ($.00) per annum in advance.


A 25% penalty will be added for payments received after due date.

The permit holder agrees to hold the City of Chicago harmless for any damage, relocation or replacement costs associated with damage, relocation or removal of private property caused by the City performing work in the public way.

Authority herein given and granted for a period of five (5) years from and after Date of Passage.

Alderman _____

Daniel S. Solis 25th Ward

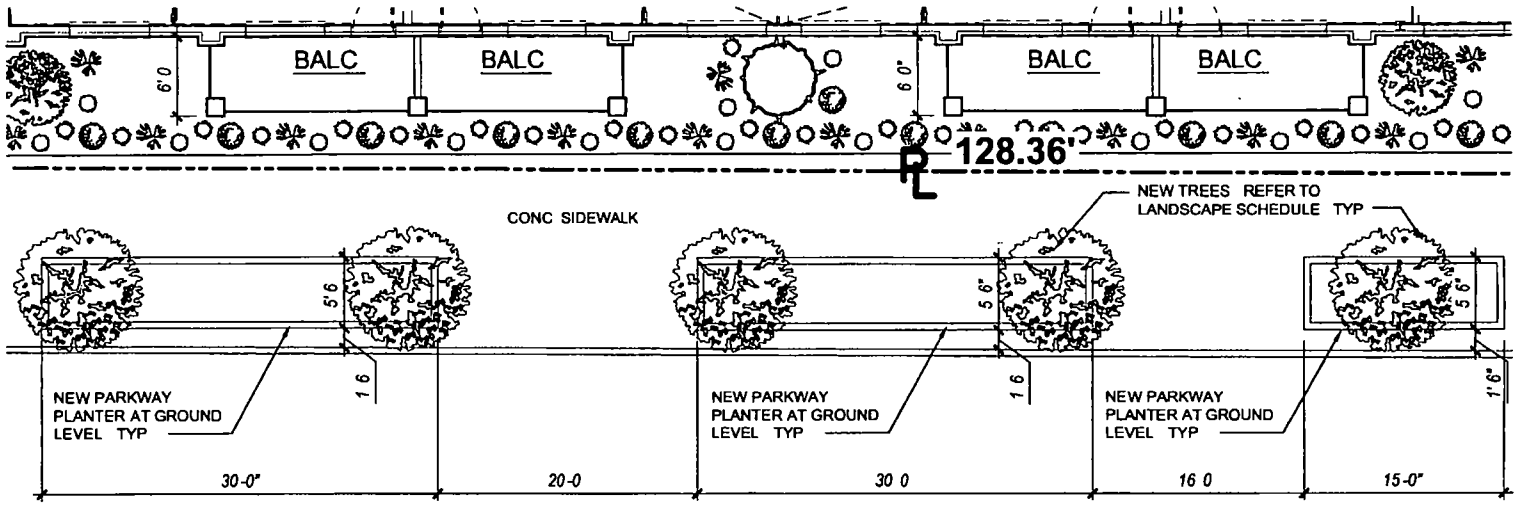

W MONROE ST

TWO WAY TRAFFIC

1 SITE PLAN

SCALE 3/32" = 1'-0"

0 2 4 8 16

GLPE, LLC
1050 W MONROE STREET
CHICAGO ILLINOIS 60607

SPACE
ARCHITECTS PLANNERS

VERSION

Department of Business Affairs and Consumer Protection
Small Business Center - Public Way Use Unit
City Hall - 121 N. LaSalle Street, Room 800 • Chicago, IL 60602
312-74-GOBIZ / 312-744-6249 • (312) 744-1944 (TTY)
http://www.cityofchicago.org/bacp

04/13/2016

Alderman **Daniel S. Solis**
Ward # **25**
City of Chicago
City Hall, Room **304**
121 North LaSalle Street
Chicago, Illinois 60602

Re: An ordinance to use and maintain a portion of the public right-of-way for **three (3) planter(s)** for **GLPE, LLC**, adjacent to the premises known as **1050 W. Monroe St.**.

Dear Alderman **Daniel S. Solis**:

The applicant referenced above has requested the use of the public right-of-way for a **planter(s)**. An ordinance has been prepared by the Department of Business Affairs and Consumer Protection – Small Business Center - Public Way Use Unit for presentation to the City Council. Because this request was made for properties located in your ward, as approved by you as per the attached, I respectfully request that you introduce the attached ordinance at the next City Council meeting.

If you have any questions regarding this ordinance, please contact Anthony Bertuca at (312) 744-5506.

Department of Business Affairs and Consumer Protection

City of Chicago

O2016-3088

Office of the City Clerk

Document Tracking Sheet

Meeting Date:	4/13/2016
Sponsor(s):	Solis (25)
Type:	Ordinance
Title:	Grant(s) of privilege in public way for Monteverde
Committee(s) Assignment:	Committee on Transportation and Public Way

ORDINANCE
MONTEVERDE
Acct. No. 392794 - 1
Permit No. 1122581

Be It Ordained by the City Council of the City of Chicago:

SECTION 1. Permission and authority are hereby given and granted to MONTEVERDE, upon the terms and subject to the conditions of this ordinance to maintain and use, as now constructed, one (1) Wind Screen(s) on the public right-of-way adjacent to its premises known as 1020 W. Madison St..

Said Wind Screen(s) at W. Madison Street measure(s):
One (1) at nine point seven five (9.75) feet in length, and five (5) feet in width for a total of forty-eight point seven five (48.75) square feet.

The location of said privilege shall be as shown on prints kept on file with the Department of Business Affairs and Consumer Protection and the Office of the City Clerk.

Said privilege shall be constructed in accordance with plans and specifications approved by the Department of Transportation (Division of Project Development).

This grant of privilege in the public way shall be subject to the provisions of Section 10-28-015 and all other required provisions of the Municipal Code of Chicago.

The grantee shall pay to the City of Chicago as compensation for the privilege #1122581 herein granted the sum of four hundred ($400.00) per annum in advance.

A 25% penalty will be added for payments received after due date.

The permit holder agrees to hold the City of Chicago harmless for any damage, relocation or replacement costs associated with damage, relocation or removal of private property caused by the City performing work in the public way.


Authority herein given and granted for a period of five (5) years from and after Date of Passage.

Alderman _____


Daniel S. Solis 25th Ward

Job # 725326
Monteverde

CONCEPT

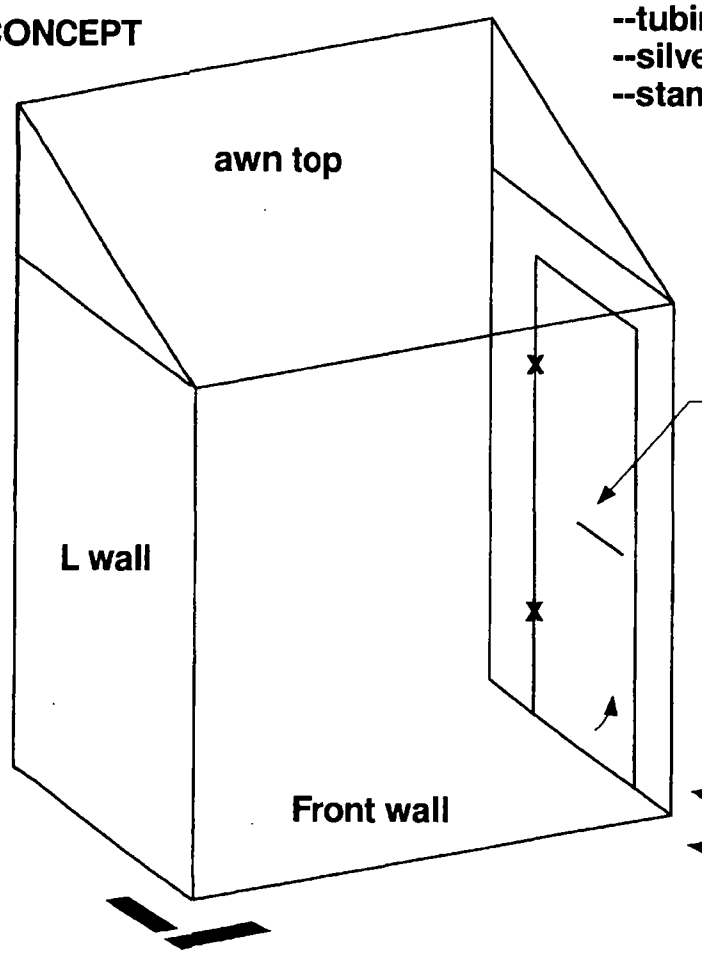

Notes:
--alum staple frames (4 pcs + door)
--tubing / slot as noted
--silver frame finish
--standard door hardware

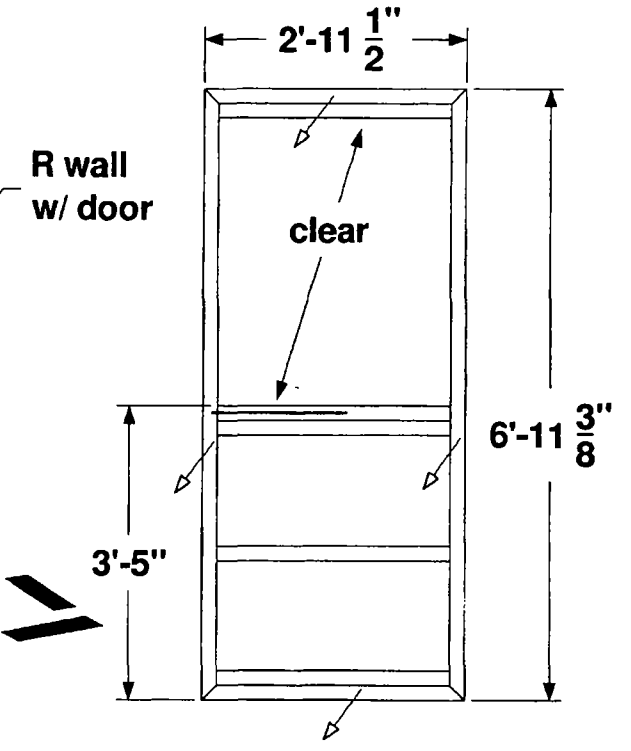

Department of Business Affairs and Consumer Protection
Small Business Center - Public Way Use Unit
City Hall - 121 N LaSalle Street, Room 800 • Chicago, IL 60602
312-74-GOBIZ / 312-744-6249 • (312) 744-1944 (TTY)
http://www.cityofchicago.org/bacp

04/13/2016

Alderman **Daniel S. Solis**
Ward # **25**
City of Chicago
City Hall, Room **304**
121 North LaSalle Street
Chicago, Illinois 60602

Re: An ordinance to use and maintain a portion of the public right-of-way for **one (1) wind screen(s)** for **MONTEVERDE**, adjacent to the premises known as **1020 W. Madison St.**.

Dear Alderman **Daniel S. Solis**:

The applicant referenced above has requested the use of the public right-of-way for a **wind screen(s)**. An ordinance has been prepared by the Department of Business Affairs and Consumer Protection – Small Business Center - Public Way Use Unit for presentation to the City Council. Because this request was made for properties located in your ward, as approved by you as per the attached, I respectfully request that you introduce the attached ordinance at the next City Council meeting.

If you have any questions regarding this ordinance, please contact Anthony Bertuca at (312) 744-5506.

Department of Business Affairs and Consumer Protection

City of Chicago

O2016-3091

Office of the City Clerk

Document Tracking Sheet

Meeting Date:	4/13/2016
Sponsor(s):	Solis (25)
Type:	Ordinance
Title:	Grant(s) of privilege in public way for Pinot's Palette - West Loop
Committee(s) Assignment:	Committee on Transportation and Public Way

ORDINANCE
PINOT'S PALETTE - WEST LOOP
Acct. No. 403686 - 1
Permit No. 1121933

Be It Ordained by the City Council of the City of Chicago:

SECTION 1. Permission and authority are hereby given and granted to PINOT'S PALETTE - WEST LOOP, upon the terms and subject to the conditions of this ordinance to maintain and use one (1) sign(s) projecting over the public right-of-way attached to its premises known as 1222 W. Madison St..

Said sign structure(s) measures as follows; along W. Madison Street:
One (1) at twelve point five (12.5) feet in length, one point seven five (1.75) feet in height and thirteen point three three (13.33) feet above grade level.

The location of said privilege shall be as shown on prints kept on file with the Department of Business Affairs and Consumer Protection and the Office of the City Clerk.

Said privilege shall be constructed in accordance with plans and specifications approved by the Department of Transportation (Division of Project Development) and Zoning Department - Signs.

This grant of privilege in the public way shall be subject to the provisions of Section 10-28-015 and all other required provisions of the Municipal Code of Chicago.

The grantee shall pay to the City of Chicago as compensation for the privilege #1121933 herein granted the sum of one hundred ($100.00) per annum in advance.

A 25% penalty will be added for payments received after due date.


The permit holder agrees to hold the City of Chicago harmless for any damage, relocation or replacement costs associated with damage, relocation or removal of private property caused by the City performing work in the public way.

Authority herein given and granted for a period of five (5) years from and after Date of Passage.

Alderman _____

Daniel S. Solis 25th Ward

ART ON THE ROCKS, LLC
d/b/a *PINOT'S PALETTE-WEST LOOP*
1222 W MADISON STREET, FLOOR 1
CHICAGO, IL 60607

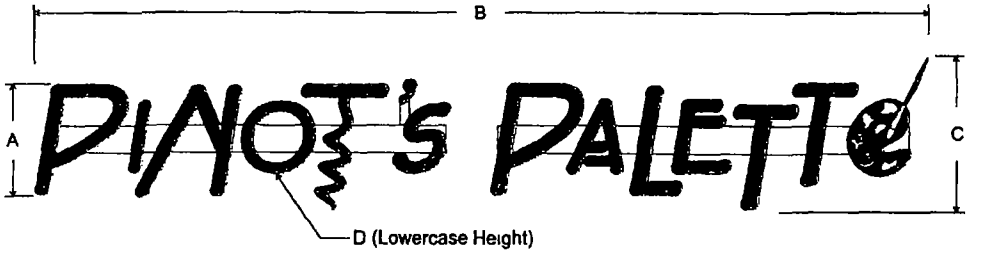

Raceway Mounted Illuminated Channel Lettering - Qty (1)

- Face lit 5 Deep fabricated channel letters
- .040 Heron Blue Aluminum coil returns (white interior)
- Cinched .063 pre-finished white backs
- Faces 3/16 #2447 White acrylic 1" Std Intense Blue trimcap
  Graphics - Inset 1/8 Translucent blue vinyl inset color palette colors
- AgiLight Pro 115 White LED illumination
  UL Listed Dedicated 20 amp Breaker & Disconnect as req
  All letters mounted to common extruded aluminum raceway entire unit mounted flush to exterior wall with necessary hardware based on installation conditions

Part No	A	B	C	D	SQ FT (C x B)
PP-L-18-R-B	18"	12 1/2	25	11-3/4	25

Colors to Match


Raceway
Cream TBD/VIF


Faces
#2447 White Acrylic

Trim Cap - Jewelite
Intense Blue

Returns - .040 Coil
Pre-Finished Heron Blue

Translucent Vinyl
To match PMS 654C

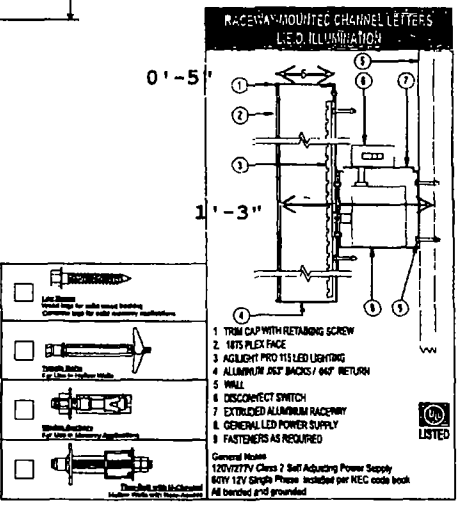

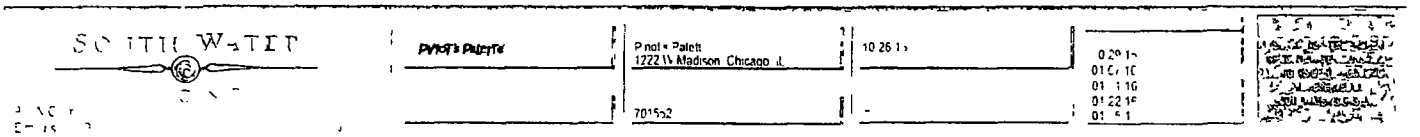

Department of Business Affairs and Consumer Protection
Small Business Center - Public Way Use Unit
City Hall - 121 N. LaSalle Street, Room 800 • Chicago, IL 60602
312-74-GOBIZ / 312-744-6249 • (312) 744-1944 (TTY)
http //www.cityofchicago org/bacp

04/13/2016

Alderman **Daniel S. Solis**
Ward # **25**
City of Chicago
City Hall, Room **304**
121 North LaSalle Street
Chicago, Illinois 60602

Re: An ordinance to use and maintain a portion of the public right-of-way for **one (1) sign(s)** for **PINOT'S PALETTE - WEST LOOP**, adjacent to the premises known as **1222 W. Madison St.**.

Dear Alderman **Daniel S. Solis**:

The applicant referenced above has requested the use of the public right-of-way for a **sign(s)**. An ordinance has been prepared by the Department of Business Affairs and Consumer Protection – Small Business Center - Public Way Use Unit for presentation to the City Council. Because this request was made for properties located in your ward, as approved by you as per the attached, I respectfully request that you introduce the attached ordinance at the next City Council meeting.

If you have any questions regarding this ordinance, please contact Anthony Bertuca at (312) 744-5506.

Department of Business Affairs and Consumer Protection

City of Chicago

O2016-3092

Office of the City Clerk

Document Tracking Sheet

Meeting Date:	4/13/2016
Sponsor(s):	Solis (25)
Type:	Ordinance
Title:	Grant(s) of privilege in public way for SP Monroe LLC
Committee(s) Assignment:	Committee on Transportation and Public Way

ORDINANCE
SP MONROE, LLC
Acct. No. 404794 - 1
Permit No. 1122517

Be It Ordained by the City Council of the City of Chicago:

SECTION 1. Permission and authority are hereby given and granted to SP MONROE, LLC, upon the terms and subject to the conditions of this ordinance to construct, install, maintain and use two (2) Balcony(s) projecting over the public right-of-way adjacent to its premises known as 1000 W. Monroe St..

Said Balcony(s) at W MONROE ST measure(s):
One (1) at seven (7) feet in length, and three point five (3.5) feet in width for a total of twenty-four point five (24.5) square feet.

Said Balcony(s) at N MORGAN ST measure(s):
One (1) at twelve point three three (12.33) feet in length, and three point five (3.5) feet in width for a total of forty-three point one six (43.16) square feet.

The location of said privilege shall be as shown on prints kept on file with the Department of Business Affairs and Consumer Protection and the Office of the City Clerk.

Said privilege shall be constructed in accordance with plans and specifications approved by the Department of Planning and Development and Department of Transportation (Division of Project Development).

This grant of privilege in the public way shall be subject to the provisions of Section 10-28-015 and all other required provisions of the Municipal Code of Chicago.

The grantee shall pay to the City of Chicago as compensation for the privilege #1122517 herein granted the sum of one hundred fifty ($150.00) per annum in advance.

A 25% penalty will be added for payments received after due date.

The permit holder agrees to hold the City of Chicago harmless for any damage, relocation or replacement costs associated with damage, relocation or removal of private property caused by the City performing work in the public way.


Authority herein given and granted for a period of five (5) years from and after Date of Passage.

Alderman _____


Daniel S. Solis 25th Ward

1000 WEST MONROE CONDO DEVELOPMENT

NORTHEAST PERSPECTIVE

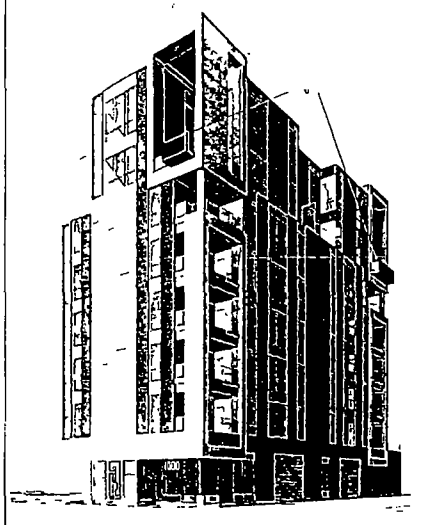

SOUTHEAST PERSPECTIVE

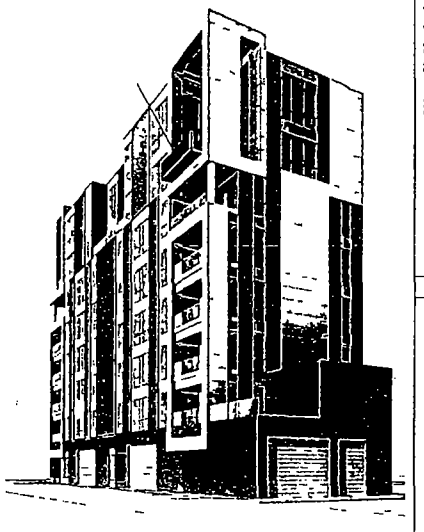

PROJECT DESCRIPTION


PROJECT TEAM

PROFESSIONAL STAMPS

ARCHITECT STATEMENT

ENERGY COMP STATEMENT

LOCATION MAP

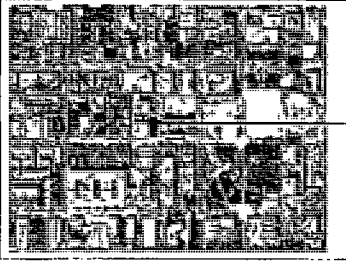

ZONING INFORMATION

SPEEDWAGON PROPERTIES

1000 W. MONROE
CHICAGO, IL 60607



TITLE SHEET

G0-00

PROJECT ELEVATION 0-0 14.30 C.C.D

Department of Business Affairs and Consumer Protection
Small Business Center - Public Way Use Unit
City Hall - 121 N LaSalle Street, Room 800 • Chicago, IL 60602
312-74-GOBIZ / 312-744-6249 • (312) 744-1944 (TTY)
http://www.cityofchicago.org/bacp

04/13/2016

Alderman **Daniel S. Solis**
Ward # **25**
City of Chicago
City Hall, Room **304**
121 North LaSalle Street
Chicago, Illinois 60602

Re: An ordinance to use and maintain a portion of the public right-of-way for **two (2) balcony(ies)** for **SP MONROE, LLC**, adjacent to the premises known as **1000 W. Monroe St.**.

Dear Alderman **Daniel S. Solis**:

The applicant referenced above has requested the use of the public right-of-way for a **balcony(ies)**. An ordinance has been prepared by the Department of Business Affairs and Consumer Protection – Small Business Center - Public Way Use Unit for presentation to the City Council. Because this request was made for properties located in your ward, as approved by you as per the attached, I respectfully request that you introduce the attached ordinance at the next City Council meeting.

If you have any questions regarding this ordinance, please contact Anthony Bertuca at (312) 744-5506.

Department of Business Affairs and Consumer Protection

City of Chicago

O2016-3094

Office of the City Clerk

Document Tracking Sheet

Meeting Date:	4/13/2016
Sponsor(s):	Solis (25)
Type:	Ordinance
Title:	Grant(s) of privilege in public way for Southgate Tower LLC
Committee(s) Assignment:	Committee on Transportation and Public Way

ORDINANCE
SOUTHGATE TOWER LLC
Acct. No. 359347 - 1
Permit No. 1122550

Be It Ordained by the City Council of the City of Chicago:

SECTION 1. Permission and authority are hereby given and granted to SOUTHGATE TOWER LLC, upon the terms and subject to the conditions of this ordinance to maintain and use, as now constructed, one (1) Earth Retention System(s) under the public right-of-way adjacent to its premises known as 1101 S. Canal St..

Said Earth Retention System(s) at SOUTH CANAL STREET measure(s):
Existing earth retention system measure a total of three hundred twenty (320) square feet and two (2) feet in depth.

The location of said privilege shall be as shown on prints kept on file with the Department of Business Affairs and Consumer Protection and the Office of the City Clerk.

Said privilege shall be constructed in accordance with plans and specifications approved by the Department of Transportation (Office of Underground Coordination).

This grant of privilege in the public way shall be subject to the provisions of Section 10-28-015 and all other required provisions of the Municipal Code of Chicago.

The grantee shall pay to the City of Chicago as compensation for the privilege #1122550 herein granted the sum of four hundred ($400.00) per annum in advance.


A 25% penalty will be added for payments received after due date.

The permit holder agrees to hold the City of Chicago harmless for any damage, relocation or replacement costs associated with damage, relocation or removal of private property caused by the City performing work in the public way.

Authority herein given and granted for a period of five (5) years from and after 03/09/2016.

Alderman _____

Daniel S. Solis 25th Ward

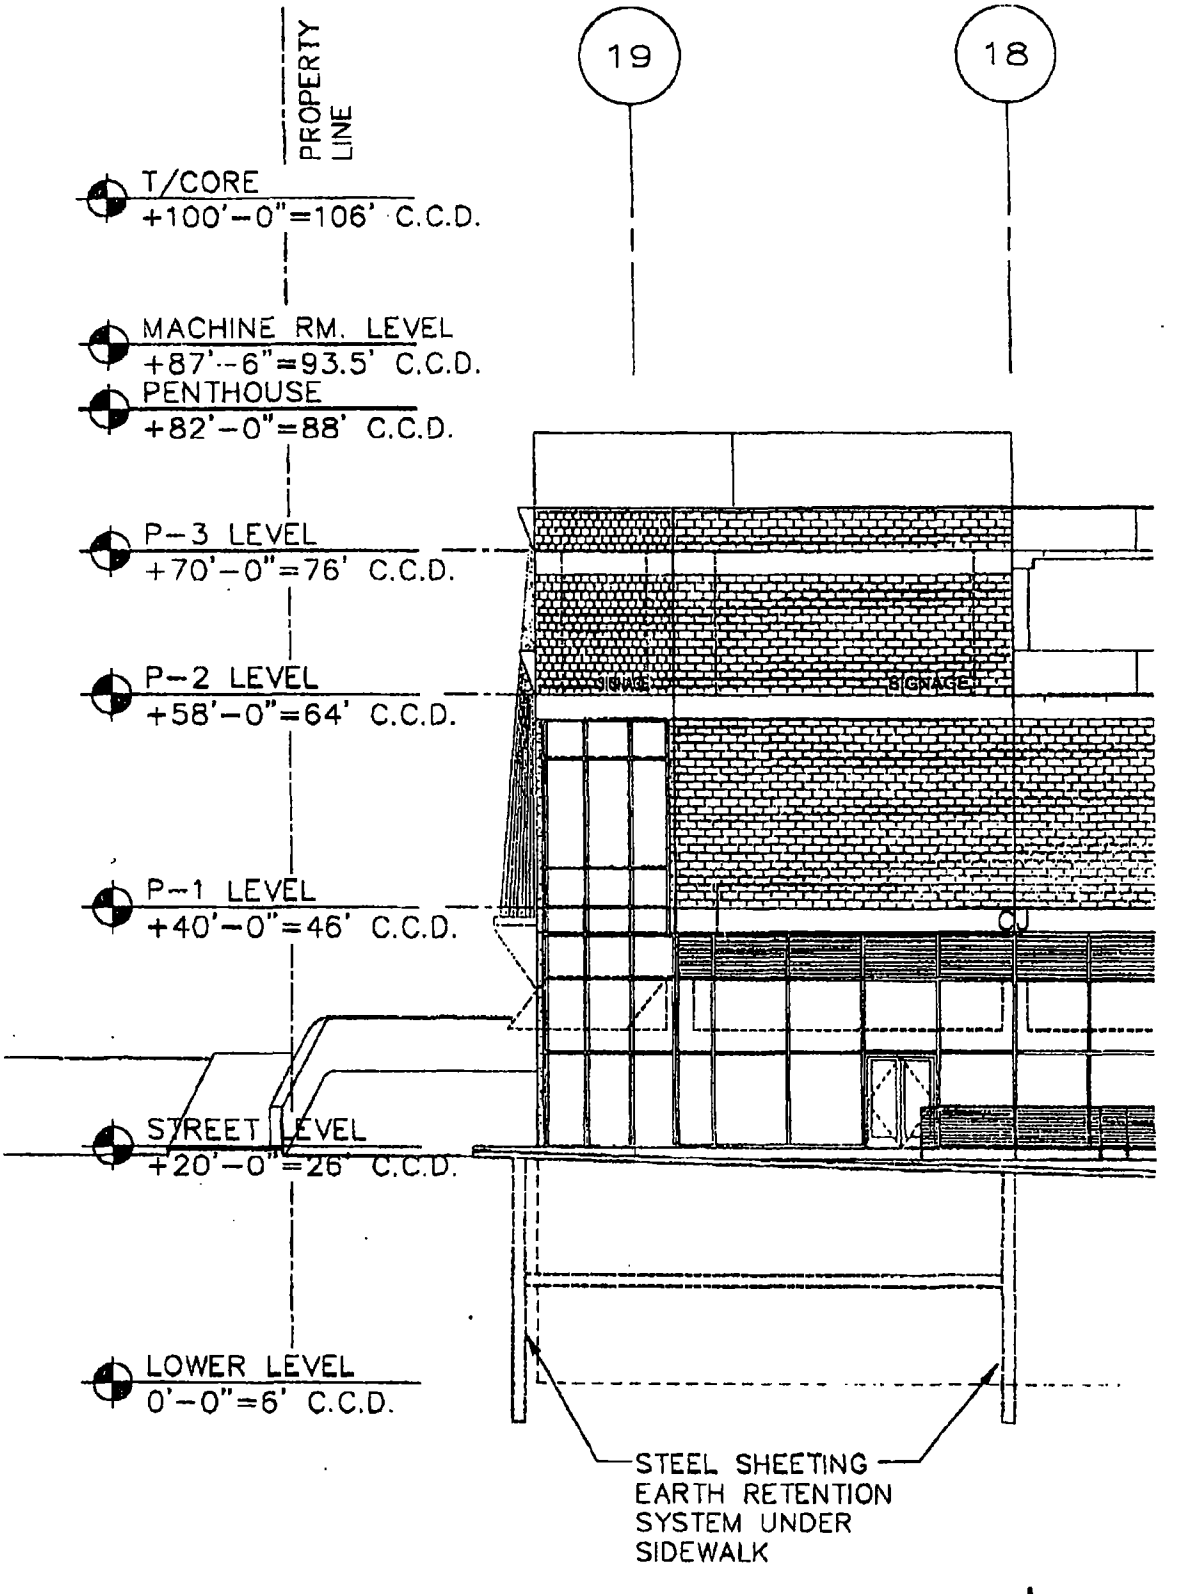
PROPERTY LINE
19
18
T/CORE
+100'-0"=106' C.C.D.
MACHINE RM. LEVEL
+87'-6"=93.5' C.C.D.
PENTHOUSE
+82'-0"=88' C.C.D.
P-3 LEVEL
+70'-0"=76' C.C.D.
P-2 LEVEL
+58'-0"=64' C.C.D.
P-1 LEVEL
+40'-0"=46' C.C.D.
STREET LEVEL
+20'-0"=26' C.C.D.
LOWER LEVEL
0'-0"=6' C.C.D.
SIGNAGE
SIGNAGE
CJ
STEEL SHEETING
EARTH RETENTION
SYSTEM UNDER
SIDEWALK

4 of 5

Department of Business Affairs and Consumer Protection
Small Business Center- Public Way Use Unit
City Hall- 121 N. LaSalle Street Room 800 • Chicago, IL 60602
312-74-GOBIZ / 312-744-6249 • (312) 744-1944 (TTY)
http://www.cityofchicago.org/bacp

04/13/2016

Alderman **Daniel S. Solis**
Ward # **25**
City of Chicago
City Hall, Room **304**
121 North LaSalle Street
Chicago, Illinois 60602

Re: An ordinance to use and maintain a portion of the public right-of-way for **one (1) earth retention system(s)** for **SOUTHGATE TOWER LLC**, adjacent to the premises known as **1101 S. Canal St.**.

Dear Alderman **Daniel S. Solis**:

The applicant referenced above has requested the use of the public right-of-way for a **earth retention system(s)**. An ordinance has been prepared by the Department of Business Affairs and Consumer Protection – Small Business Center - Public Way Use Unit for presentation to the City Council. Because this request was made for properties located in your ward, as approved by you as per the attached, I respectfully request that you introduce the attached ordinance at the next City Council meeting.

If you have any questions regarding this ordinance, please contact Anthony Bertuca at (312) 744-5506.

Department of Business Affairs and Consumer Protection

City of Chicago

O2016-3096

Office of the City Clerk

Document Tracking Sheet

Meeting Date:	4/13/2016
Sponsor(s):	Solis (25)
Type:	Ordinance
Title:	Grant(s) of privilege in public way for T-Mobile
Committee(s) Assignment:	Committee on Transportation and Public Way

ORDINANCE
T-MOBILE
Acct. No. 308614 - 1
Permit No. 1122610

Be It Ordained by the City Council of the City of Chicago:

SECTION 1. Permission and authority are hereby given and granted to T-MOBILE, upon the terms and subject to the conditions of this ordinance to maintain and use two (2) sign(s) projecting over the public right-of-way attached to its premises known as 606 W. Roosevelt Rd..

Said sign structure(s) measures as follows; along W. Roosevelt Road:
One (1) at seventeen point two (17.2) feet in length, three point five (3.5) feet in height and nine (9) feet above grade level.
One (1) at seventeen point two (17.2) feet in length, three point five (3.5) feet in height and nine (9) feet above grade level.

The location of said privilege shall be as shown on prints kept on file with the Department of Business Affairs and Consumer Protection and the Office of the City Clerk.

Said privilege shall be constructed in accordance with plans and specifications approved by the Department of Transportation (Division of Project Development) and Zoning Department - Signs.

This grant of privilege in the public way shall be subject to the provisions of Section 10-28-015 and all other required provisions of the Municipal Code of Chicago.

The grantee shall pay to the City of Chicago as compensation for the privilege #1122610 herein granted the sum of six hundred ($600.00) per annum in advance.


A 25% penalty will be added for payments received after due date.

The permit holder agrees to hold the City of Chicago harmless for any damage, relocation or replacement costs associated with damage, relocation or removal of private property caused by the City performing work in the public way.

Authority herein given and granted for a period of five (5) years from and after 02/09/2016.

Alderman _____

Daniel S. Solis 25th Ward

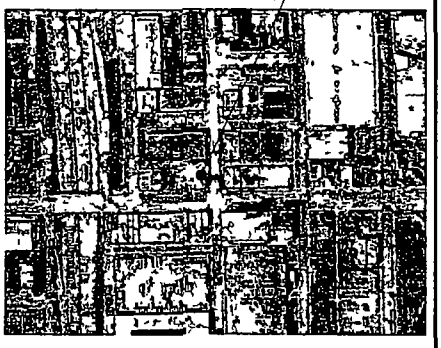

AERIAL

CLIENT

T-MOBILE CORPORATE OFFICE & HEADQUARTERS
12920 SE 38TH STREET
BELLEVUE, WA 98006
CONTACT: CHANNA I. NAUMEMER
TEL: 424-383-4262


CONSULTANT

MENEMSHA DEVELOPMENT GROUP INC.
4650 W 146TH STREET
HAWTHORNE, CA 90250
CONTACT: LIZETTE VARGAS
TEL: 310-353-3516
FAX: 775-860-8934


PROJECT

T-MOBILE CLINTON CORRIDOR
SAP 7801
SITE ID:1680
808 W ROOSEVELT RD
CHICAGO, IL 60607

PROJECT DIRECTORY

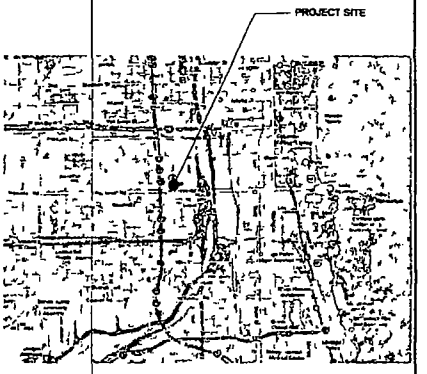

VICINITY MAP NTS

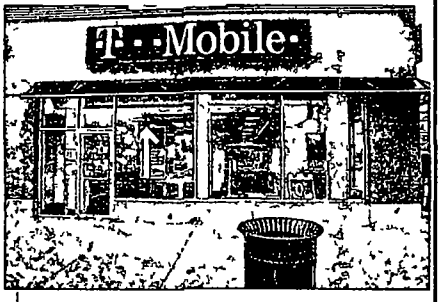

PROJECT PHOTO

INTERIOR ELEVATION SYMBOL
EXTERIOR ELEVATION SYMBOL
WALL/BUILDING SECTION SYMBOL
NOTE TAG
PLAN ORIENTATION
STAIR DIRECTION
BREAK LINE
ROOM NAME/TAG
CEILING HEIGHT ABOVE FINISHED FLOOR
FIXTURE TAG
WINDOW TAG
MATCH LINE
ELEVATION TAG
DETAIL REFERENCE
LEVEL CHANGE
REVISION NUMBER

SYMBOL LEGEND

SHEET	DESCRIPTION	DATE	REVISION
T1	COVER SHEET		
A0.1	PLANS PLAN	02/05/14	△
A0.2	EXISTING FLOOR PLAN	02/05/14	△
A0.2A	DEMO ROOF KEY PLAN		
A0.3	DEMOLITION PLAN	02/05/14	△
A0.4	REFLECTED CEILING PLAN		
A0	EXTERIOR ELEVATIONS		
A1	INTERIOR ELEVATIONS	02/05/14	△
A1.1	INTERIOR ELEVATIONS		

SHEET INDEX

Project Owner

T··Mobile

Consultant:

Menemsha
LOS ANGELES | BOSTON
4650 W 146TH ST
HAWTHORNE, CA 90250
Voice: 310-343-3430
Fax: 310-343-3431

Copyright Protected 2013

Project Information:

SAP 7801
SITE ID 1680
CLINTON CORRIDOR

Stamps

No	Date	Description

Sheet Title:

COVER SHEET

DRAWN BY: EP
DWG DATE: 02.05.14
REVIEWED BY: SY/AEC/JB
PROJECT NUMBER: 1680
TEMPLATE TYPE: MPG
SHEET

T1.1

Department of Business Affairs and Consumer Protection
Small Business Center - Public Way Use Unit
City Hall - 121 N. LaSalle Street, Room 800 • Chicago, IL 60602
312-74-GOBIZ / 312-744-6249 • (312) 744-1944 (TTY)
http //www.cityofchicago.org/bacp

04/13/2016

Alderman **Daniel S. Solis**
Ward # **25**
City of Chicago
City Hall, Room **304**
121 North LaSalle Street
Chicago, Illinois 60602

Re: An ordinance to use and maintain a portion of the public right-of-way for **two (2) sign(s)** for **T-MOBILE**, adjacent to the premises known as **606 W. Roosevelt Rd.**.

Dear Alderman **Daniel S. Solis**:

The applicant referenced above has requested the use of the public right-of-way for a **sign(s)**. An ordinance has been prepared by the Department of Business Affairs and Consumer Protection – Small Business Center - Public Way Use Unit for presentation to the City Council. Because this request was made for properties located in your ward, as approved by you as per the attached, I respectfully request that you introduce the attached ordinance at the next City Council meeting.

If you have any questions regarding this ordinance, please contact Anthony Bertuca at (312) 744-5506.

Department of Business Affairs and Consumer Protection

City of Chicago

O2016-3105

Office of the City Clerk

Document Tracking Sheet

Meeting Date:	4/13/2016
Sponsor(s):	Maldonado (26)
Type:	Ordinance
Title:	Grant(s) of privilege in public way for Central Federal Savings of Chicago
Committee(s) Assignment:	Committee on Transportation and Public Way

ORDINANCE
Central Federal Savings of Chicago
Acct. No. 5394 - 3
Permit No. 1121329

Be It Ordained by the City Council of the City of Chicago:

SECTION 1. Permission and authority are hereby given and granted to Central Federal Savings of Chicago, upon the terms and subject to the conditions of this ordinance to maintain and use one (1) sign(s) projecting over the public right-of-way attached to its premises known as 2601 W. Division St..

Said sign structure(s) measures as follows; along W. Division:
One (1) at twenty-eight point seven five (28.75) feet in length, four point two five (4.25) feet in height and ten (10) feet above grade level.

The location of said privilege shall be as shown on prints kept on file with the Department of Business Affairs and Consumer Protection and the Office of the City Clerk.

Said privilege shall be constructed in accordance with plans and specifications approved by the Department of Transportation (Division of Project Development) and Zoning Department - Signs.

This grant of privilege in the public way shall be subject to the provisions of Section 10-28-015 and all other required provisions of the Municipal Code of Chicago.

The grantee shall pay to the City of Chicago as compensation for the privilege #1121329 herein granted the sum of three hundred ($300.00) per annum in advance.


A 25% penalty will be added for payments received after due date.

The permit holder agrees to hold the City of Chicago harmless for any damage, relocation or replacement costs associated with damage, relocation or removal of private property caused by the City performing work in the public way.

Authority herein given and granted for a period of five (5) years from and after Date of Passage.


Alderman _____

Roberto Maldonado 26th Ward

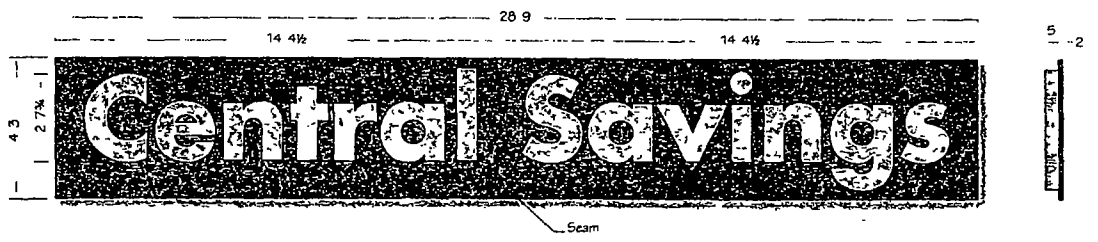

(1) 4 3 x 28 9 x 2 Single Face Aluminum Panel w/ Illumin g t ed Channel Letters Wall Sign

Panel 2 Deep Fabricated Aluminum Painted PMS 349 Green Satin Finish
Letters Reuse Existing Letters Attach to New Architectural Panels
Faces 2447 White Acrylic with 3M 3630 125 Translucent Mango Vinyl Applied
Returns & Trim cap Painted MAP 46 400 Brilliant Gold Satin Finish
Illumination White LEDs New Power Supplies
Power Use Existing 15Amp @ 120Volts Electrical Circuit Run to Site
Mounting 2 x 2 x ¼ Aluminum Angle Attached to Building w/ Hilti HIT IC Inserts Embedded 3 1/8 in Hilti HY 70 Adhesive w 05/16 Stainless Steel Bolts

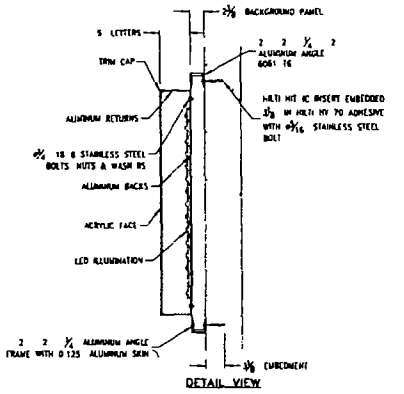

DETAIL VIEW



Parvin-Clauss SIGN COMPANY

PROJECT
Central Savings
2601 W Division
Chicago IL

CUSTOMER APPROVAL
DATE
AUTHORIZED SIGNATURE

REPRESENTATIVE: Matt Sopchyl
DRAWN BY: Bill Marlow
DATE: 101115
SCALE: 3/8 = 1
SHEET NO: 1 of 2
WORK ORDER: 74345
FILE NAME: CEN74356

REVISIONS
1 10416 engineering
2
3
4
5
6
7
8

This sign is intended to be installed in accordance with the requirements of Article 600 of the National Electrical Code and/or other applicable local codes. This includes proper grounding and bonding of the sign.

UL The Underwriters Laboratories Mark applies only to the electrical portion of the sign. This Document is not to be loaned, copied or used in any manner detrimental to the interests of Parvin-Clauss Sign Company. Holder also agrees to return immediately upon request of Parvin-Clauss Sign Company. © Copyright 2015 by Parvin-Clauss Co

Department of Business Affairs and Consumer Protection
Small Business Center - Public Way Use Unit
City Hall - 121 N. LaSalle Street, Room 800 • Chicago, IL 60602
312-74-GOBIZ / 312-744-6249 • (312) 744-1944 (TTY)
http://www.cityofchicago.org/bacp

04/13/2016

Alderman **Roberto Maldonado**
Ward # **26**
City of Chicago
City Hall, Room **300**
121 North LaSalle Street
Chicago, Illinois 60602

Re: An ordinance to use and maintain a portion of the public right-of-way for **one (1) sign(s)** for **Central Federal Savings of Chicago**, adjacent to the premises known as **2601 W. Division St.**.

Dear Alderman **Roberto Maldonado**:

The applicant referenced above has requested the use of the public right-of-way for a **sign(s)**. An ordinance has been prepared by the Department of Business Affairs and Consumer Protection – Small Business Center - Public Way Use Unit for presentation to the City Council. Because this request was made for properties located in your ward, as approved by you as per the attached, I respectfully request that you introduce the attached ordinance at the next City Council meeting.

If you have any questions regarding this ordinance, please contact Anthony Bertuca at (312) 744-5506.

Department of Business Affairs and Consumer Protection

City of Chicago

O2016-3109

Office of the City Clerk

Document Tracking Sheet

Meeting Date:	4/13/2016
Sponsor(s):	Maldonado (26)
Type:	Ordinance
Title:	Grant(s) of privilege in public way for Lockdown - bay window
Committee(s) Assignment:	Committee on Transportation and Public Way

ORDINANCE
LOCKDOWN
Acct. No. 342561 - 1
Permit No. 1122571

Be It Ordained by the City Council of the City of Chicago:

SECTION 1. Permission and authority are hereby given and granted to LOCKDOWN, upon the terms and subject to the conditions of this ordinance to maintain and use, as now constructed, one (1) Bay Window(s) projecting over the public right-of-way adjacent to its premises known as 1024 N. Western Ave..

Said Bay Window(s) at N. Western Avenue measure(s):
One (1) at twenty-six point five (26.5) feet in length, and fourteen (14) feet in width for a total of three hundred seventy-one (371) square feet.

The location of said privilege shall be as shown on prints kept on file with the Department of Business Affairs and Consumer Protection and the Office of the City Clerk.

Said privilege shall be constructed in accordance with plans and specifications approved by the Department of Transportation (Division of Project Development).

This grant of privilege in the public way shall be subject to the provisions of Section 10-28-015 and all other required provisions of the Municipal Code of Chicago.

The grantee shall pay to the City of Chicago as compensation for the privilege #1122571 herein granted the sum of seventy-five ($75.00) per annum in advance.

A 25% penalty will be added for payments received after due date.

The permit holder agrees to hold the City of Chicago harmless for any damage, relocation or replacement costs associated with damage, relocation or removal of private property caused by the City performing work in the public way.

Authority herein given and granted for a period of five (5) years from and after 12/08/2015.

Alderman _____

Roberto Maldonado 26th Ward



Department of Business Affairs and Consumer Protection
Small Business Center - Public Way Use Unit
City Hall - 121 N. LaSalle Street, Room 800 • Chicago, IL 60602
312-74-GOBIZ / 312-744-6249 • (312) 744-1944 (TTY)
http://www.cityofchicago.org/bacp

04/13/2016

Alderman **Roberto Maldonado**
Ward # **26**
City of Chicago
City Hall, Room **300**
121 North LaSalle Street
Chicago, Illinois 60602

Re: An ordinance to use and maintain a portion of the public right-of-way for **one (1) bay window(s)** for **LOCKDOWN**, adjacent to the premises known as **1024 N. Western Ave.**.

Dear Alderman **Roberto Maldonado**:

The applicant referenced above has requested the use of the public right-of-way for a **bay window(s)**. An ordinance has been prepared by the Department of Business Affairs and Consumer Protection – Small Business Center - Public Way Use Unit for presentation to the City Council. Because this request was made for properties located in your ward, as approved by you as per the attached, I respectfully request that you introduce the attached ordinance at the next City Council meeting.

If you have any questions regarding this ordinance, please contact Anthony Bertuca at (312) 744-5506.

Department of Business Affairs and Consumer Protection

City of Chicago

O2016-3110

Office of the City Clerk

Document Tracking Sheet

Meeting Date:	4/13/2016
Sponsor(s):	Maldonado (26)
Type:	Ordinance
Title:	Grant(s) of privilege in public way for Lockdown - fire shutters
Committee(s) Assignment:	Committee on Transportation and Public Way

ORDINANCE
LOCKDOWN
Acct. No. 342561 - 1
Permit No. 1122570

Be It Ordained by the City Council of the City of Chicago:

SECTION 1. Permission and authority are hereby given and granted to LOCKDOWN, upon the terms and subject to the conditions of this ordinance to maintain and use, as now constructed, three (3) Fire Shutter(s) projecting over the public right-of-way adjacent to its premises known as 1024 N. Western Ave..

Said Fire Shutter(s) at N. Western Avenue measure(s):
Three (3) at seven (7) feet in length, and two (2) feet in width for a total of forty-two (42) square feet.

The location of said privilege shall be as shown on prints kept on file with the Department of Business Affairs and Consumer Protection and the Office of the City Clerk.

Said privilege shall be constructed in accordance with plans and specifications approved by the Department of Transportation (Division of Project Development).

This grant of privilege in the public way shall be subject to the provisions of Section 10-28-015 and all other required provisions of the Municipal Code of Chicago.

The grantee shall pay to the City of Chicago as compensation for the privilege #1122570 herein granted the sum of one thousand two hundred ($1,200.00) per annum in advance.


A 25% penalty will be added for payments received after due date.

The permit holder agrees to hold the City of Chicago harmless for any damage, relocation or replacement costs associated with damage, relocation or removal of private property caused by the City performing work in the public way.

Authority herein given and granted for a period of five (5) years from and after 12/08/2015.

Alderman _____

Roberto Maldonado 26th Ward

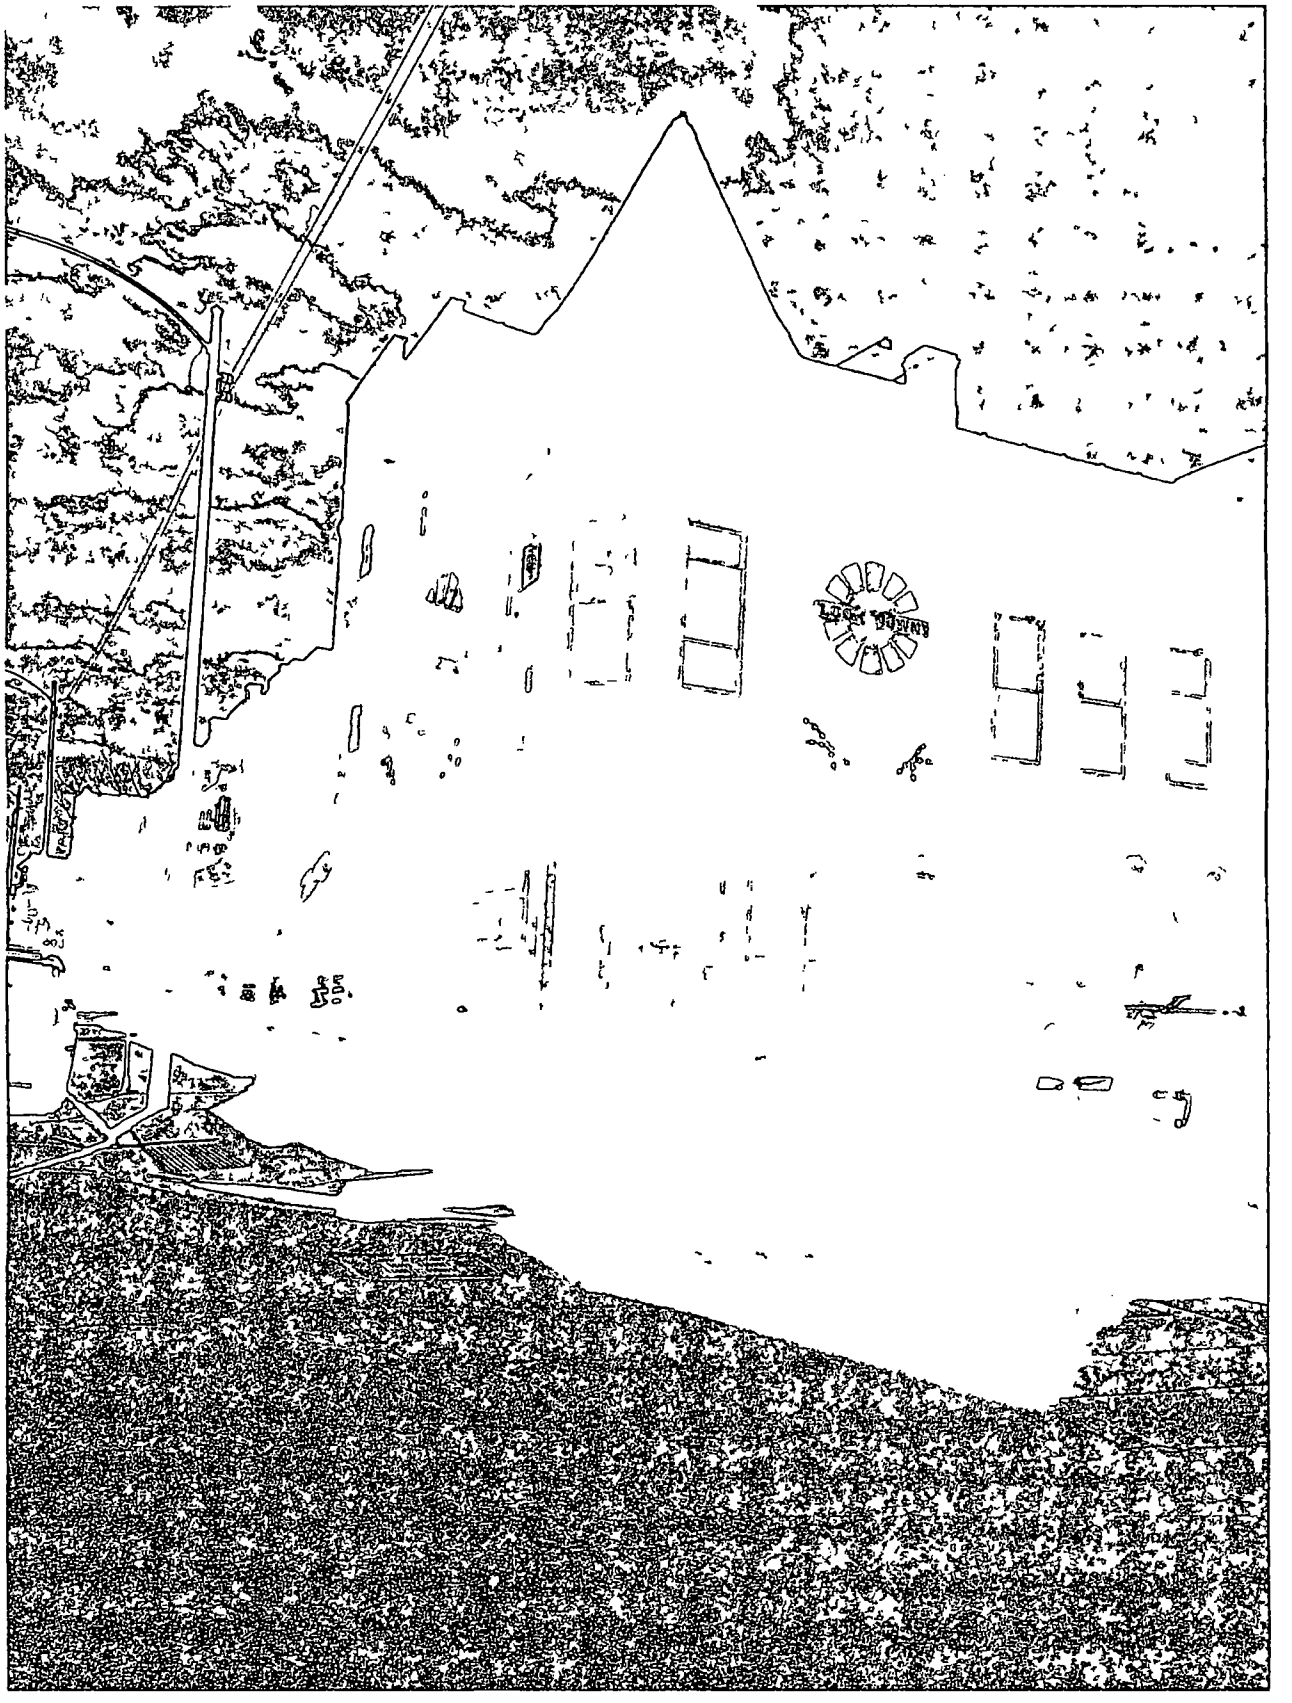

Department of Business Affairs and Consumer Protection
Small Business Center - Public Way Use Unit
City Hall - 121 N LaSalle Street, Room 800 • Chicago, IL 60602
312-74-GOBIZ / 312-744-6249 • (312) 744-1944 (TTY)
http://www.cityofchicago.org/bacp

04/13/2016

Alderman **Roberto Maldonado**
Ward # **26**
City of Chicago
City Hall, Room **300**
121 North LaSalle Street
Chicago, Illinois 60602

Re: An ordinance to use and maintain a portion of the public right-of-way for **three (3) fire shutter(s)** for **LOCKDOWN**, adjacent to the premises known as **1024 N. Western Ave.**.

Dear Alderman **Roberto Maldonado**:

The applicant referenced above has requested the use of the public right-of-way for a **fire shutter(s)**. An ordinance has been prepared by the Department of Business Affairs and Consumer Protection – Small Business Center - Public Way Use Unit for presentation to the City Council. Because this request was made for properties located in your ward, as approved by you as per the attached, I respectfully request that you introduce the attached ordinance at the next City Council meeting.

If you have any questions regarding this ordinance, please contact Anthony Bertuca at (312) 744-5506.

Department of Business Affairs and Consumer Protection

City of Chicago

O2016-3112

Office of the City Clerk

Document Tracking Sheet

Meeting Date:	4/13/2016
Sponsor(s):	Maldonado (26)
Type:	Ordinance
Title:	Grant(s) of privilege in public way for Lockdown - sign
Committee(s) Assignment:	Committee on Transportation and Public Way

ORDINANCE
LOCKDOWN
Acct. No. 342561 - 1
Permit No. 1122574

Be It Ordained by the City Council of the City of Chicago:

SECTION 1. Permission and authority are hereby given and granted to LOCKDOWN, upon the terms and subject to the conditions of this ordinance to maintain and use one (1) sign(s) projecting over the public right-of-way attached to its premises known as 1024 N. Western Ave..

Said sign structure(s) measures as follows; along N. Western:
One (1) at five (5) feet in length, four (4) feet in height and twelve (12) feet above grade level.

The location of said privilege shall be as shown on prints kept on file with the Department of Business Affairs and Consumer Protection and the Office of the City Clerk.

Said privilege shall be constructed in accordance with plans and specifications approved by the Department of Transportation (Division of Project Development) and Zoning Department - Signs.

This grant of privilege in the public way shall be subject to the provisions of Section 10-28-015 and all other required provisions of the Municipal Code of Chicago.

The grantee shall pay to the City of Chicago as compensation for the privilege #1122574 herein granted the sum of one hundred ($100.00) per annum in advance.

A 25% penalty will be added for payments received after due date.


The permit holder agrees to hold the City of Chicago harmless for any damage, relocation or replacement costs associated with damage, relocation or removal of private property caused by the City performing work in the public way.

Authority herein given and granted for a period of five (5) years from and after 07/28/2015.

Alderman _____

Roberto Maldonado 26th Ward

IMG_0892 JPG

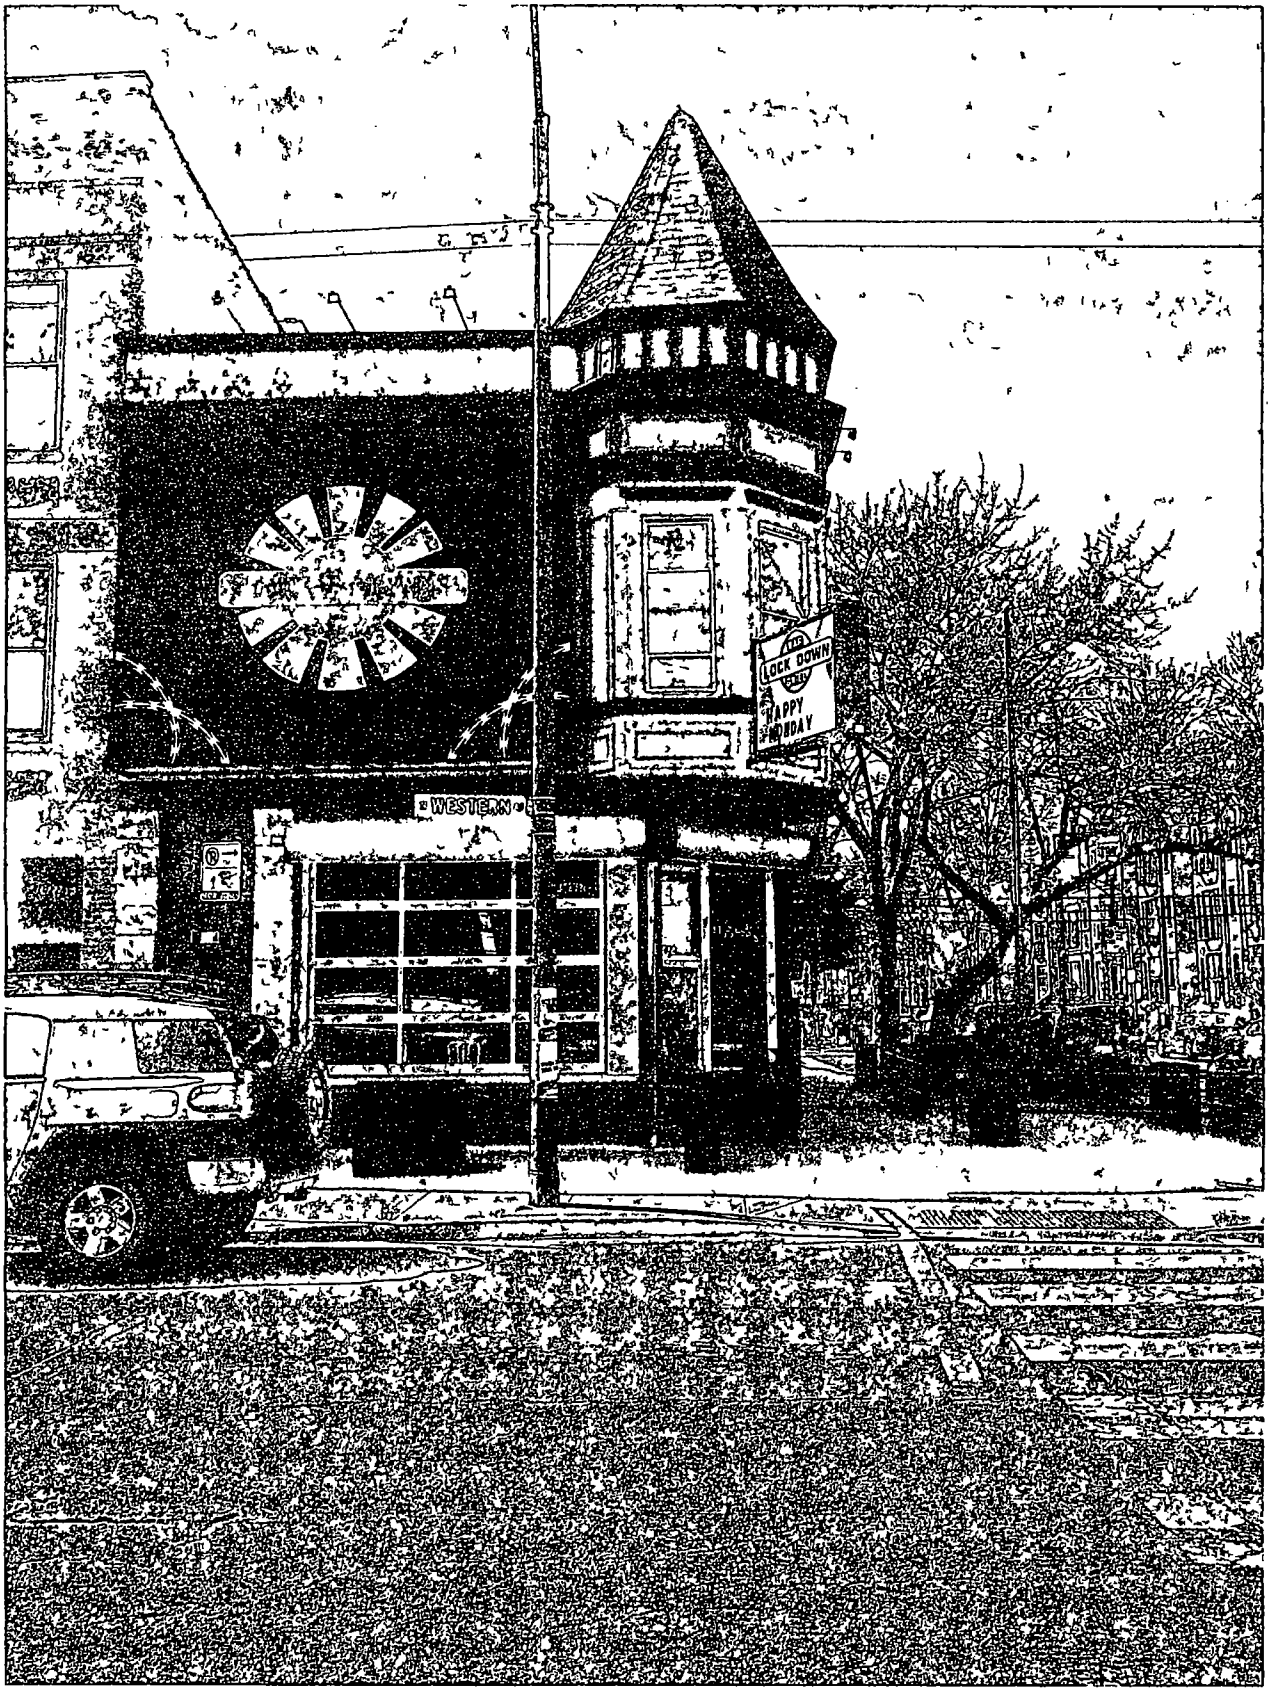

Department of Business Affairs and Consumer Protection
Small Business Center - Public Way Use Unit
City Hall - 121 N. LaSalle Street, Room 800 • Chicago, IL 60602
312-74-GOBIZ / 312-744-6249 • (312) 744-1944 (TTY)
http://www.cityofchicago.org/bacp

04/13/2016

Alderman **Roberto Maldonado**
Ward # **26**
City of Chicago
City Hall, Room **300**
121 North LaSalle Street
Chicago, Illinois 60602

Re: An ordinance to use and maintain a portion of the public right-of-way for **one (1) sign(s)** for **LOCKDOWN**, adjacent to the premises known as **1024 N. Western Ave.**.

Dear Alderman **Roberto Maldonado**:

The applicant referenced above has requested the use of the public right-of-way for a **sign(s)**. An ordinance has been prepared by the Department of Business Affairs and Consumer Protection – Small Business Center - Public Way Use Unit for presentation to the City Council. Because this request was made for properties located in your ward, as approved by you as per the attached, I respectfully request that you introduce the attached ordinance at the next City Council meeting.

If you have any questions regarding this ordinance, please contact Anthony Bertuca at (312) 744-5506.

Department of Business Affairs and Consumer Protection

City of Chicago

O2016-3116

Office of the City Clerk

Document Tracking Sheet

Meeting Date:	4/13/2016
Sponsor(s):	Burnett (27)
Type:	Ordinance
Title:	Grant(s) of privilege in public way for Ameritech
Committee(s) Assignment:	Committee on Transportation and Public Way

ORDINANCE
AMERITECH
Acct. No. 207268 - 47
Permit No. 1122543

Be It Ordained by the City Council of the City of Chicago:

SECTION 1. Permission and authority are hereby given and granted to AMERITECH, upon the terms and subject to the conditions of this ordinance to maintain and use, as now constructed, twenty-two (22) Duct(s) under the public right-of-way adjacent to its premises known as 700 W. Chicago Ave..

Said Duct(s) at CITY WATER PIPE TUNNEL UNDER N. BRANCH ST measure(s):
Twenty-two (22) at one (1) foot in length, and point three three (.33) feet in width for a total of seven point two six (7.26) square feet.

The location of said privilege shall be as shown on prints kept on file with the Department of Business Affairs and Consumer Protection and the Office of the City Clerk.

Said privilege shall be constructed in accordance with plans and specifications approved by the Department of Transportation (Division of Project Development) and Department of Transportation (Office of Underground Coordination).

This grant of privilege in the public way shall be subject to the provisions of Section 10-28-015 and all other required provisions of the Municipal Code of Chicago.

The grantee shall pay to the City of Chicago as compensation for the privilege #1122543 herein granted the sum of eight thousand eight hundred ($8,800.00) per annum in advance.

A 25% penalty will be added for payments received after due date.


The permit holder agrees to hold the City of Chicago harmless for any damage, relocation or replacement costs associated with damage, relocation or removal of private property caused by the City performing work in the public way.

Authority herein given and granted for a period of five (5) years from and after 03/25/2015.

Alderman _____

Walter Burnett Jr. 27th Ward

EAST SIDE OF TUNNEL LOOKING WEST

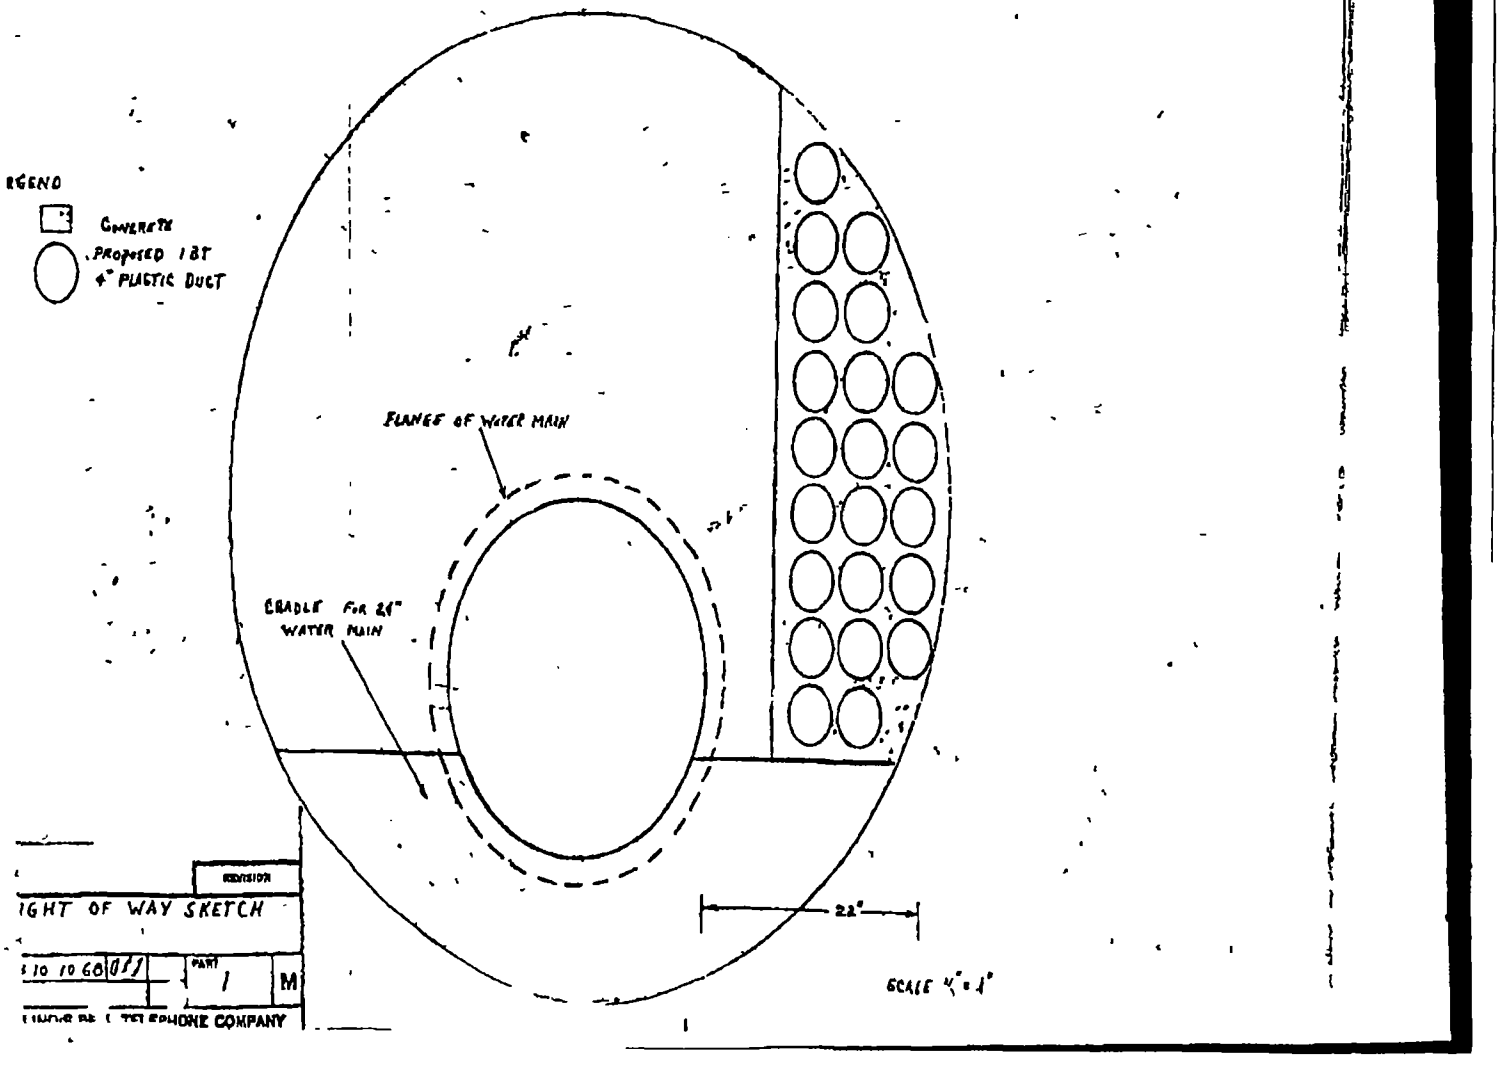

REVISION

IGHT OF WAY SKETCH

10 10 66 DFJ PART 1 M

TELEPHONE COMPANY

City of Chicago

O2016-3118

Office of the City Clerk

Document Tracking Sheet

Meeting Date:	4/13/2016
Sponsor(s):	Burnett (27)
Type:	Ordinance
Title:	Grant(s) of privilege in public way for Caterpillar Care
Committee(s) Assignment:	Committee on Transportation and Public Way

ORDINANCE
CATERPILLAR CARE
Acct. No. 376635 - 1
Permit No. 1122734

Be It Ordained by the City Council of the City of Chicago:

SECTION 1. Permission and authority are hereby given and granted to CATERPILLAR CARE, upon the terms and subject to the conditions of this ordinance to construct, install, maintain and use one (1) Bicycle Rack(s) on the public right-of-way adjacent to its premises known as 1001 N. Milwaukee Ave..

Said Bicycle Rack(s) at N. Milwaukkee measure(s):
One (1) at five point six seven (5.67) feet in length, and point five (.5) feet in width for a total of two point eight four (2.84) square feet.

The location of said privilege shall be as shown on prints kept on file with the Department of Business Affairs and Consumer Protection and the Office of the City Clerk.

Said privilege shall be constructed in accordance with plans and specifications approved by the Department of Planning and Development and Department of Transportation (Division of Project Development).

This grant of privilege in the public way shall be subject to the provisions of Section 10-28-015 and all other required provisions of the Municipal Code of Chicago.

The grantee shall pay to the City of Chicago as compensation for the privilege #1122734 herein granted the sum of zero ($.00) per annum in advance.


A 25% penalty will be added for payments received after due date.

The permit holder agrees to hold the City of Chicago harmless for any damage, relocation or replacement costs associated with damage, relocation or removal of private property caused by the City performing work in the public way.

Authority herein given and granted for a period of five (5) years from and after Date of Passage.

Alderman _____

Walter Burnett Jr. 27th Ward

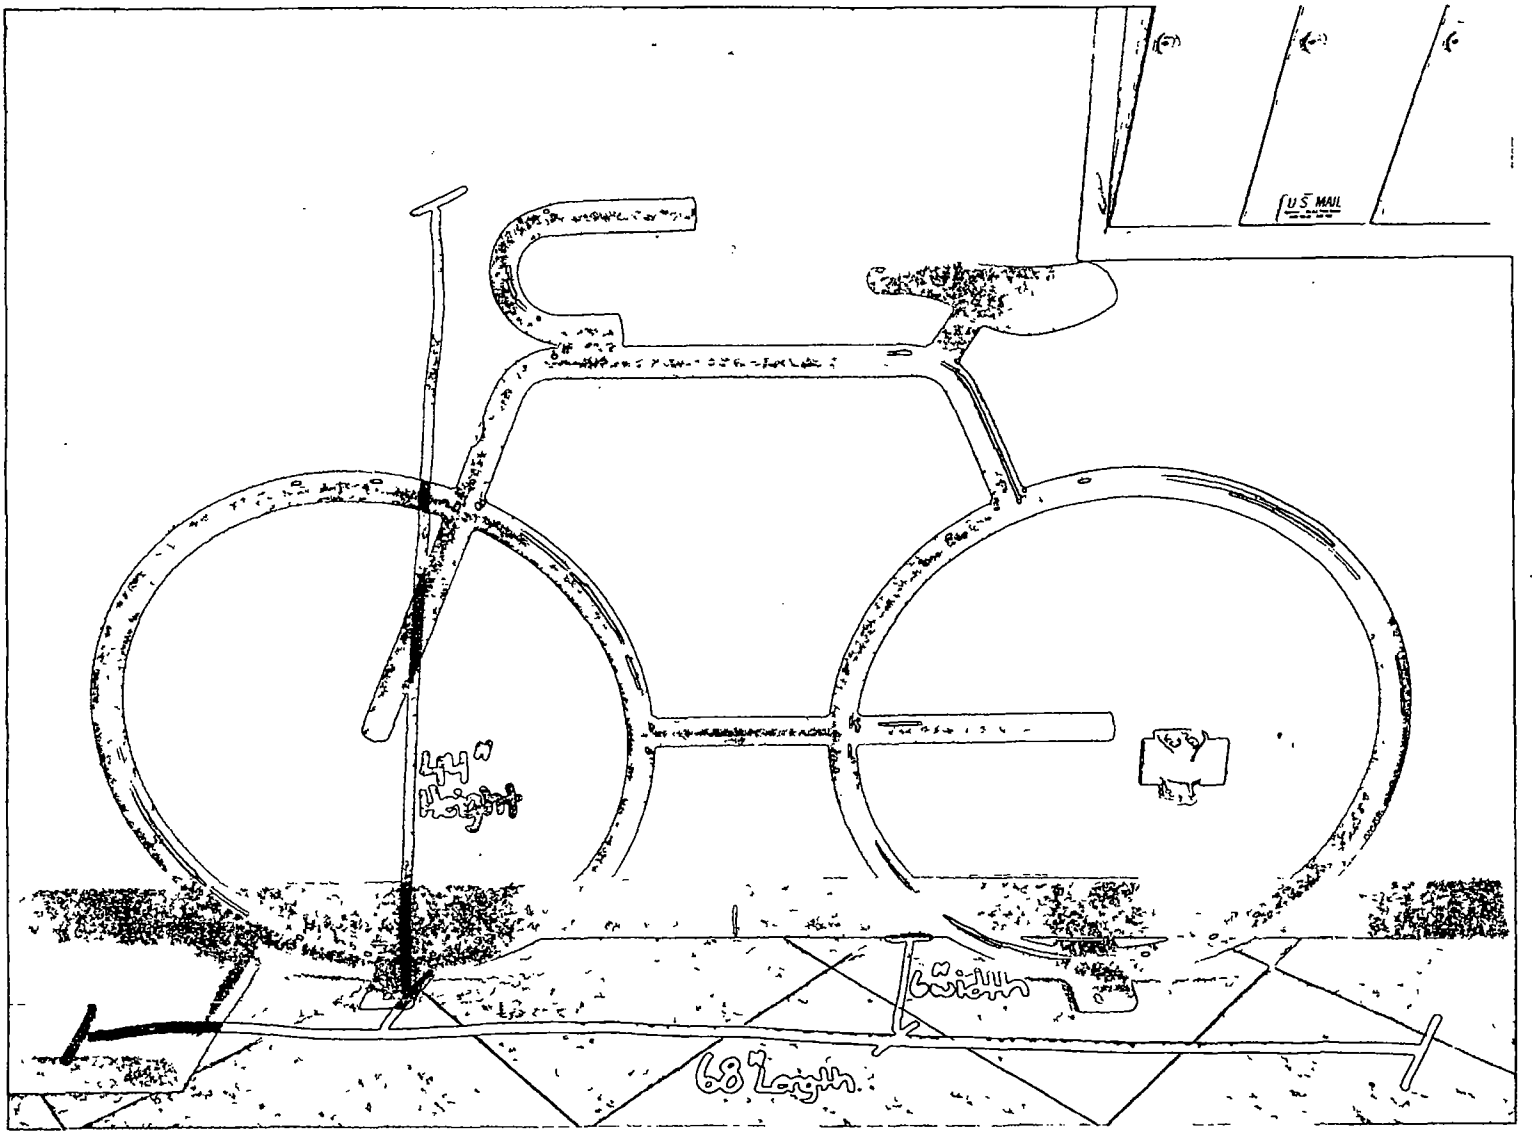
U.S. MAIL
44"
Height
Width
68" Length

City of Chicago

O2016-3123

Office of the City Clerk

Document Tracking Sheet

Meeting Date:	4/13/2016
Sponsor(s):	Burnett (27)
Type:	Ordinance
Title:	Grant(s) of privilege in public way for Clean as a Whistle
Committee(s) Assignment:	Committee on Transportation and Public Way

ORDINANCE
CLEAN AS A WHISTLE
Acct. No. 252119 - 1
Permit No. 1122544

Be It Ordained by the City Council of the City of Chicago:

SECTION 1. Permission and authority are hereby given and granted to CLEAN AS A WHISTLE, upon the terms and subject to the conditions of this ordinance to maintain and use one (1) sign(s) projecting over the public right-of-way attached to its premises known as 836 W. Adams St..

Said sign structure(s) measures as follows; along W. Adams Street:
One (1) at twelve (12) feet in length, two (2) feet in height and thirteen (13) feet above grade level.

The location of said privilege shall be as shown on prints kept on file with the Department of Business Affairs and Consumer Protection and the Office of the City Clerk.

Said privilege shall be constructed in accordance with plans and specifications approved by the Department of Transportation (Division of Project Development) and Zoning Department - Signs.

This grant of privilege in the public way shall be subject to the provisions of Section 10-28-015 and all other required provisions of the Municipal Code of Chicago.

The grantee shall pay to the City of Chicago as compensation for the privilege #1122544 herein granted the sum of one hundred ($100.00) per annum in advance.

A 25% penalty will be added for payments received after due date.

The permit holder agrees to hold the City of Chicago harmless for any damage, relocation or replacement costs associated with damage, relocation or removal of private property caused by the City performing work in the public way.

Authority herein given and granted for a period of five (5) years from and after 02/09/2016.

Alderman _____

Walter Burnett Jr. 27th Ward


CLEANERS
OPEN
312 738 0578

City of Chicago

O2016-3129

Office of the City Clerk

Document Tracking Sheet

Meeting Date:	4/13/2016
Sponsor(s):	Burnett (27)
Type:	Ordinance
Title:	Grant(s) of privilege in public way for Evereve
Committee(s) Assignment:	Committee on Transportation and Public Way

ORDINANCE
Evereve
Acct. No. 386791 - 3
Permit No. 1122097

Be It Ordained by the City Council of the City of Chicago:

SECTION 1. Permission and authority are hereby given and granted to Evereve, upon the terms and subject to the conditions of this ordinance to maintain and use one (1) sign(s) projecting over the public right-of-way attached to its premises known as 1538 N. Clybourn Ave..

Said sign structure(s) measures as follows; along N CLYBOURN AVE:
One (1) at one point nine two (1.92) feet in length, one point four two (1.42) feet in height and ten point two five (10.25) feet above grade level.

The location of said privilege shall be as shown on prints kept on file with the Department of Business Affairs and Consumer Protection and the Office of the City Clerk.

Said privilege shall be constructed in accordance with plans and specifications approved by the Department of Transportation (Division of Project Development) and Zoning Department - Signs.

This grant of privilege in the public way shall be subject to the provisions of Section 10-28-015 and all other required provisions of the Municipal Code of Chicago.

The grantee shall pay to the City of Chicago as compensation for the privilege #1122097 herein granted the sum of one hundred ($100.00) per annum in advance.

A 25% penalty will be added for payments received after due date.

The permit holder agrees to hold the City of Chicago harmless for any damage, relocation or replacement costs associated with damage, relocation or removal of private property caused by the City performing work in the public way.


Authority herein given and granted for a period of five (5) years from and after Date of Passage.

Alderman _____

Walter Burnett Jr. 27th Ward

EVEREVE


BLADE SIGN

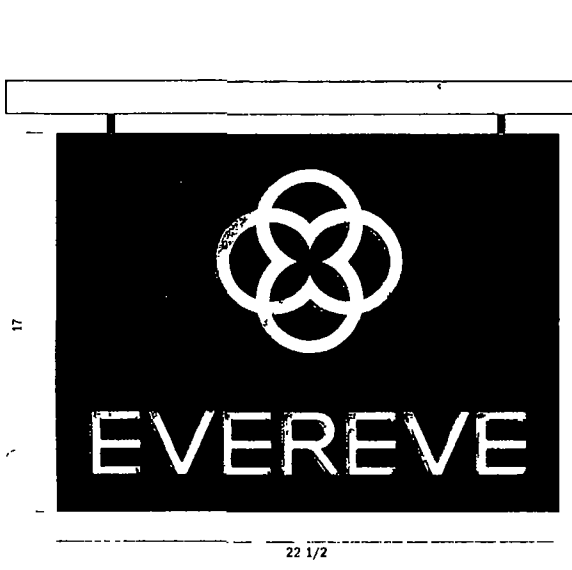

REUSE EXISTING BLADE SIGN
WITH MODIFIED MOUNTING PLATE TO ATTACH
AROUND WINDOW MULLION
WITH THREE LAG BOLTS WITH
WASHERS & NUTS
PAINTED GOLD

MOUNTING PLATE
4 X 3 X 1/2 ALUMINUM
(FACE & SIDES)
SIDES WELDED TO FACE INSIDE
GROUND SMOOTH TO ALLOW
COVERAGE OF WINDOW MULLION
THREE HOLES ALLOW
LAG BOLTS TO BE INSERTED
THROUGH MULLION FOR INSTALLATION



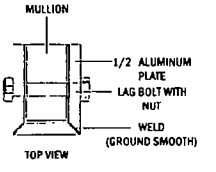

DOUBLE SIDED WITH 5 FLAT CUT ALUMINUM LETTERS & LOGO POLISHED GOLD
FACES PAINTED SATIN GOLD RETURNS FLUSH MOUNTED TO FACE

3/1 DETAIL BLADE SIGN
SCALE 3 = 1 0

LANDMARK
Architectural Signs
17576 HEMLOCK AVENUE
LAKEVILLE MN 55044
952 292 2141
mike@landmarkarchitecturalsigns.com
landmarkarchitecturalsigns.com

APPROVAL OF THIS DRAWING
HEREBY GIVES PERMISSION TO LANDMARK ARCHITECTURAL SIGNS TO BEGIN PRODUCTION OF THE SIGN(S) WITHIN THIS DOCUMENT THE RECIPIENT AGREES THAT AL THE COLORS SPECIFICATIONS AND ELEVATIONS LISTED IN THIS DRAWING ARE CORRECT AND APPROVED CHANGES MADE TO THIS DRAWING AFTER PRODUCTION HAS BEGUN WILL RESULT IN ADDITIONAL CHARGES

EVEREVE

NEW CITY DEVELOPMENT
LINCOLN PARK IL

PROJECT TYPE

NON ILLUMINATED
BLADE SIGN

CUSTOMER APPROVAL

NAME _____

DATE _____


PROJECT CONTACT MIKE PANKEY

REVISION 1 07 21 15 MW
REVISION 2 02 18 16 MW
REVISION 3
REVISION 4

SALES MP
DESIGN MW
DATE 05 04 15
DWG EVEREVE LINCOLN PARK


EVEREVE

MAIN ID HALO LIT CHANNEL LETTERS

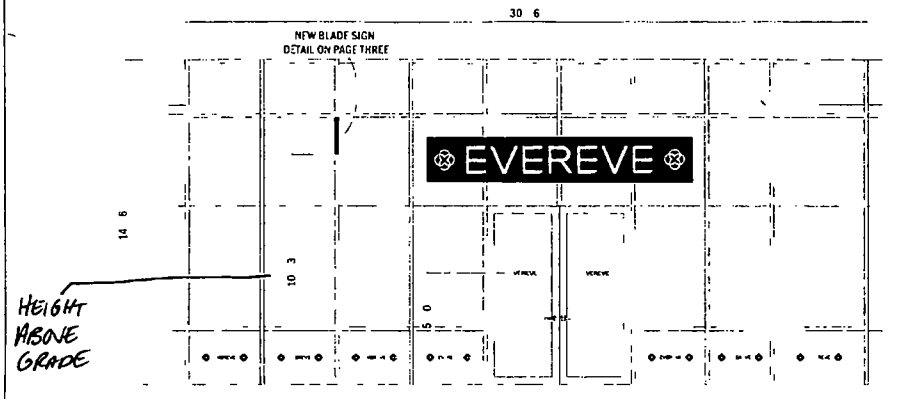

1/1 ELEVATION MAIN ID
SCALE 1/4 - 1 0


LOCATION OF SUPPORT BRACKETS TO BE MOUNTED TO MULLIONS DIMENSIONS TO BE VERIFIED BEFORE PRODUCTION

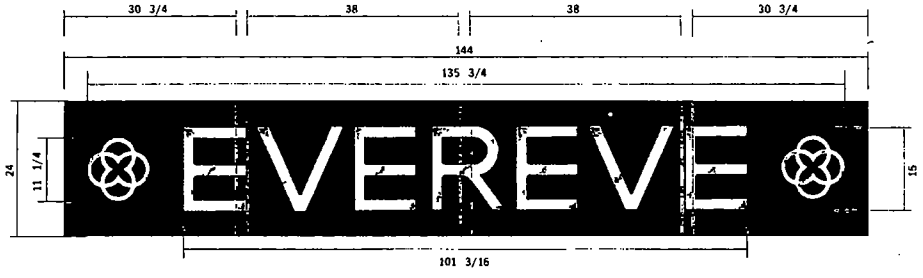

1/2 EVEREVE HALO LIT REVERSE CHANNEL LETTERS ON BACKER PANEL & RACEWAY — 24 SF
SCALE 3/4 1 0 — LOGOS 2 DEEP CHANNEL LETTERS COPY 5 DEEP CHANNEL LETTERS

FABRICATION NOTE

FABRICATION TO FOLLOW INDUSTRY COMMON PRACTICES
1 WELDED FACES TO RETURNS
2 NO VISIBLE LIGHT LEAKS
3 UL LABELS HIDDEN FROM PUBLIC VIEW
4 CONTROLLED BY 24 HR CLOCK (LL REQUIRED)
5 WEEP HOLES (LL REQUIRED)
6 NO VISIBLE FASTENERS (LL REQUIRED)

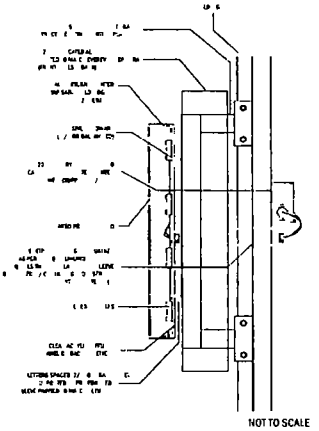

NOT TO SCALE



LANDMARK
Architectural Signs
17576 HEMLOCK AVENUE
LAKEVILLE MN 55044
952 292 2141
mikep@landma karchitecturalsigns com
landmarkarchitecturalsigns com

APPROVAL OF THIS DRAWING

HEREBY GIVES PERMISSION TO LANDMARK ARCHITECTURAL SIGNS TO BEGIN PRODUCTION OF THE SIGN(S) WITHIN THIS DOCUMENT THE RECIPIENT AGREES THAT AL THE COLORS SPECIFICATIONS AND ELEVATIONS LISTED IN THIS DRAWING ARE CORRECT AND APPROVED CHANGES MADE TO THIS DRAWING AFTER PRODUCTION HAS BEGUN WILL RESULT IN ADDITIONAL CHARGES

EVEREVE

NEW CITY DEVELOPMENT
LINCOLN PARK IL

PROJECT TYPE

MAIN ID
HALO CHANNEL LETTERS

CUSTOMER APPROVAL

NAME _____

DATE _____

PROJECT CONTACT MIKE PANKEY

REVISION 1 07 21 15 MW
REVISION 2 02 18 16 MW
REVISION 3
REVISION 4

SALES MP
DESIGN MW
DATE 05 04 15
DWG EVEREVE LINCOLN PARK

City of Chicago

O2016-3132

Office of the City Clerk

Document Tracking Sheet

Meeting Date:	4/13/2016
Sponsor(s):	Burnett (27)
Type:	Ordinance
Title:	Grant(s) of privilege in public way for Jimmy John's
Committee(s) Assignment:	Committee on Transportation and Public Way

ORDINANCE
JIMMY JOHNS
Acct. No. 346789 - 1
Permit No. 1122527

Be It Ordained by the City Council of the City of Chicago:

SECTION 1. Permission and authority are hereby given and granted to JIMMY JOHNS, upon the terms and subject to the conditions of this ordinance to maintain and use one (1) sign(s) projecting over the public right-of-way attached to its premises known as 237 W. North Ave..

Said sign structure(s) measures as follows; along W. North Avenue:
One (1) at five point five (5.5) feet in length, four (4) feet in height and eighteen (18) feet above grade level.

The location of said privilege shall be as shown on prints kept on file with the Department of Business Affairs and Consumer Protection and the Office of the City Clerk.

Said privilege shall be constructed in accordance with plans and specifications approved by the Department of Transportation (Division of Project Development) and Zoning Department - Signs.

This grant of privilege in the public way shall be subject to the provisions of Section 10-28-015 and all other required provisions of the Municipal Code of Chicago.

The grantee shall pay to the City of Chicago as compensation for the privilege #1122527 herein granted the sum of one hundred ($100.00) per annum in advance.


A 25% penalty will be added for payments received after due date.

The permit holder agrees to hold the City of Chicago harmless for any damage, relocation or replacement costs associated with damage, relocation or removal of private property caused by the City performing work in the public way.

Authority herein given and granted for a period of five (5) years from and after 02/09/2016.

Alderman

Walter Burnett Jr. 27th Ward

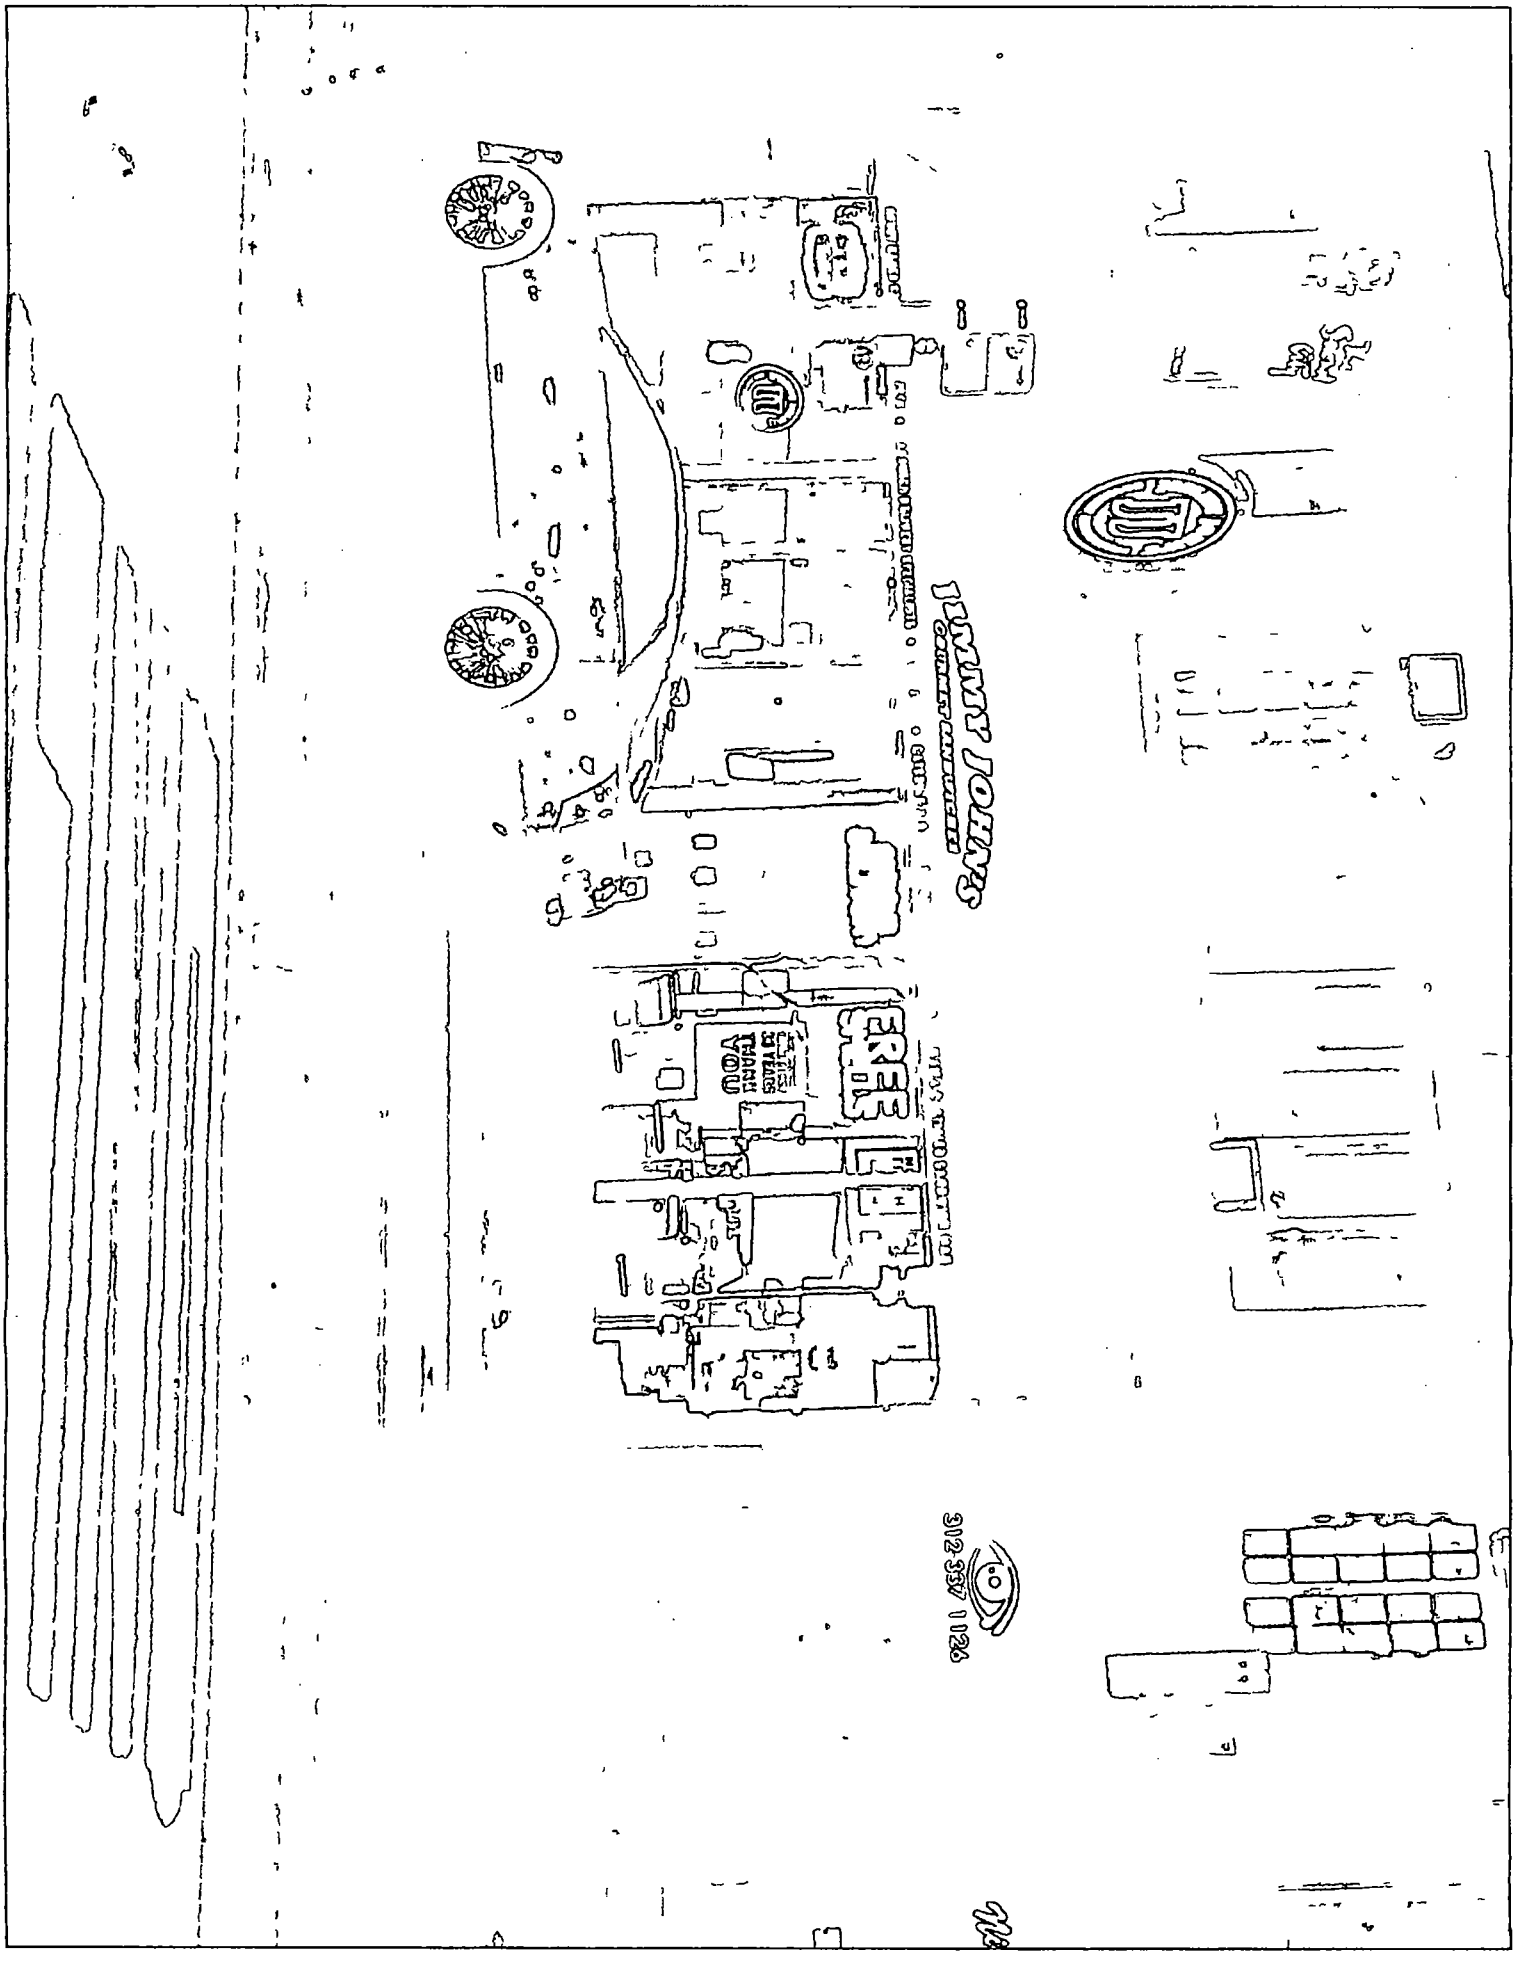
JIMMY JOHN'S
GOURMET SANDWICHES
FREE
THANK YOU
312 337 1126

City of Chicago

O2016-3141

Office of the City Clerk

Document Tracking Sheet

Meeting Date:	4/13/2016
Sponsor(s):	Burnett (27)
Type:	Ordinance
Title:	Grant(s) of privilege in public way for MetroPCS
Committee(s) Assignment:	Committee on Transportation and Public Way

ORDINANCE
METRO PCS
Acct. No. 393299 - 6
Permit No. 1122289

Be It Ordained by the City Council of the City of Chicago:

SECTION 1. Permission and authority are hereby given and granted to METRO PCS, upon the terms and subject to the conditions of this ordinance to maintain and use one (1) sign(s) projecting over the public right-of-way attached to its premises known as 3243 W. Chicago Ave..

Said sign structure(s) measures as follows; along W Chicago Ave:
One (1) at fourteen (14) feet in length, three point three three (3.33) feet in height and fourteen (14) feet above grade level.

The location of said privilege shall be as shown on prints kept on file with the Department of Business Affairs and Consumer Protection and the Office of the City Clerk.

Said privilege shall be constructed in accordance with plans and specifications approved by the Department of Transportation (Division of Project Development) and Zoning Department - Signs.

This grant of privilege in the public way shall be subject to the provisions of Section 10-28-015 and all other required provisions of the Municipal Code of Chicago.

The grantee shall pay to the City of Chicago as compensation for the privilege #1122289 herein granted the sum of three hundred ($300.00) per annum in advance.

A 25% penalty will be added for payments received after due date.


The permit holder agrees to hold the City of Chicago harmless for any damage, relocation or replacement costs associated with damage, relocation or removal of private property caused by the City performing work in the public way.


Authority herein given and granted for a period of five (5) years from and after Date of Passage.


Alderman _____

Walter Burnett Jr. 27th Ward

* METROPCS
* 3243 W. CHICAGO AVE. CHICAGO IL 60651

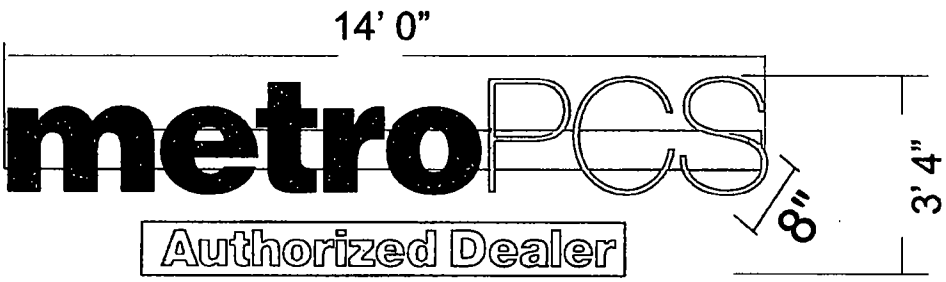

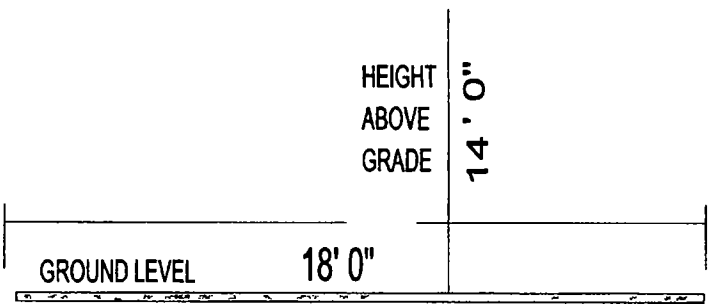

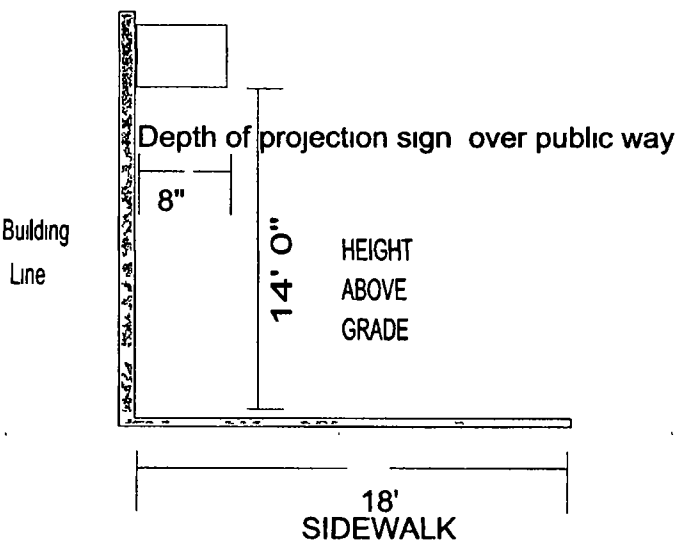

City of Chicago

O2016-3151

Office of the City Clerk

Document Tracking Sheet

Meeting Date:	4/13/2016
Sponsor(s):	Ervin (28)
Type:	Ordinance
Title:	Grant(s) of privilege in public way for Ogden North LLC - fence
Committee(s) Assignment:	Committee on Transportation and Public Way

ORDINANCE
Ogden North LLC
Acct. No. 350716 - 1
Permit No. 1119020

Be It Ordained by the City Council of the City of Chicago:

SECTION 1. Permission and authority are hereby given and granted to Ogden North LLC, upon the terms and subject to the conditions of this ordinance to maintain and use, as now constructed, one (1) Fence(s) on the public right-of-way adjacent to its premises known as 1236-1240 S. Washtenaw Ave..

Said Fence(s) at 1236-1240 S. WASHTENAW AVENUE & 2709-09 W. 12th Place measure(s):
One (1) at one hundred forty-four (144) feet in length, and one (1) foot in width for a total of one hundred forty-four (144) square feet. Existing fence is approximately six (6) feet in height.

The location of said privilege shall be as shown on prints kept on file with the Department of Business Affairs and Consumer Protection and the Office of the City Clerk.

Said privilege shall be constructed in accordance with plans and specifications approved by the Department of Transportation (Division of Project Development).

This grant of privilege in the public way shall be subject to the provisions of Section 10-28-015 and all other required provisions of the Municipal Code of Chicago.

The grantee shall pay to the City of Chicago as compensation for the privilege #1119020 herein granted the sum of four hundred ($400.00) per annum in advance.

A 25% penalty will be added for payments received after due date.

The permit holder agrees to hold the City of Chicago harmless for any damage, relocation or replacement costs associated with damage, relocation or removal of private property caused by the City performing work in the public way.

Authority herein given and granted for a period of five (5) years from and after 05/12/2015.

Alderman

Jason Ervin 28th Ward

Ogden North
Ogden and California
Chicago, Illinois
Buildings B & D
Encroachments Within the Public Way
KOO
SOUTH WASHTENAW AVENUE
66' ROW
WEST 12TH PLACE
33' ROW
ALLEY
SOUTH FAIRFIELD AVENUE
66' ROW

City of Chicago

O2016-3169

Office of the City Clerk

Document Tracking Sheet

Meeting Date:	4/13/2016
Sponsor(s):	Ervin (28)
Type:	Ordinance
Title:	Grant(s) of privilege in public way for Ogden North LLC - occupation of space
Committee(s) Assignment:	Committee on Transportation and Public Way

ORDINANCE
Ogden North LLC
Acct. No. 350716 - 1
Permit No. 1119200

Be It Ordained by the City Council of the City of Chicago:

SECTION 1. Permission and authority are hereby given and granted to Ogden North LLC, upon the terms and subject to the conditions of this ordinance to maintain and use, as now constructed, one (1) Occupation of Space(s) on the public right-of-way adjacent to its premises known as 2707-09 W. 12th Pl..

Said Occupation of Space(s) at 2707-2709 W. 12th Place/1236-40 S. Washtenaw measure(s):
One (1) at one hundred forty-four point one two (144.12) feet in length, and five point seven five (5.75) feet in width for a total of eight hundred twenty-eight point six nine (828.69) square feet.

The location of said privilege shall be as shown on prints kept on file with the Department of Business Affairs and Consumer Protection and the Office of the City Clerk.

Said privilege shall be constructed in accordance with plans and specifications approved by the Department of Planning and Development, Department of Transportation (Division of Project Development), and Department of Transportation (Office of Underground Coordination).

This grant of privilege in the public way shall be subject to the provisions of Section 10-28-015 and all other required provisions of the Municipal Code of Chicago.

The grantee shall pay to the City of Chicago as compensation for the privilege #1119200 herein granted the sum of four hundred ($400.00) per annum in advance.


A 25% penalty will be added for payments received after due date.


The permit holder agrees to hold the City of Chicago harmless for any damage, relocation or replacement costs associated with damage, relocation or removal of private property caused by the City performing work in the public way.

Authority herein given and granted for a period of five (5) years from and after 05/12/2015.

Alderman _____

Jason Ervin 28th Ward

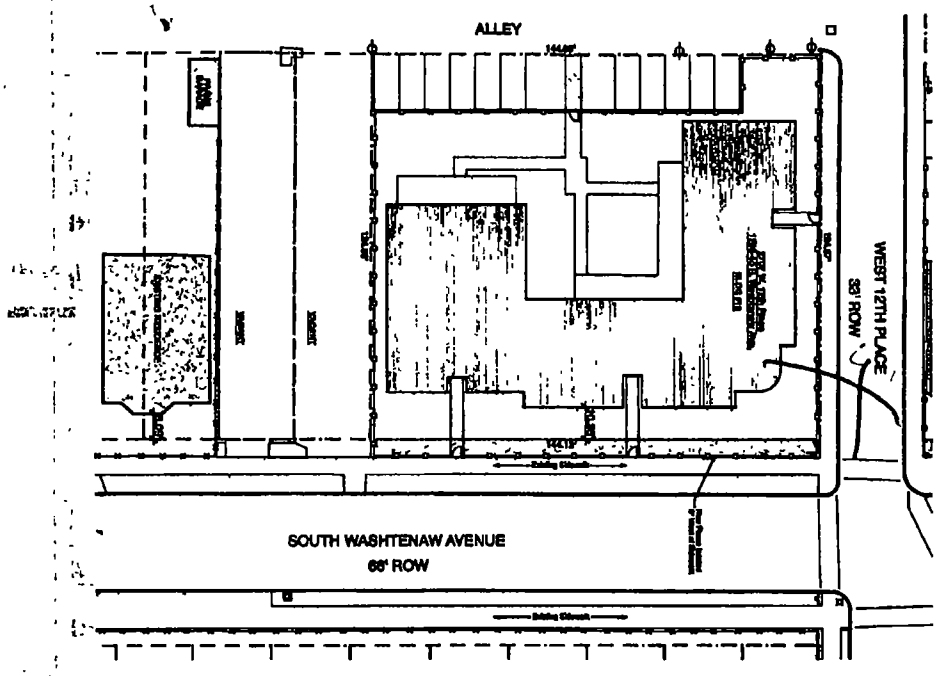

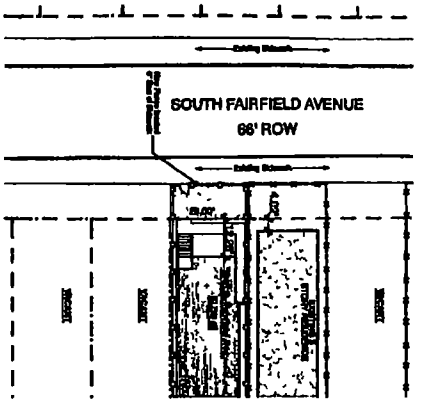

Ogden North

Encroachments Within the Public Way

City of Chicago

O2016-3172

Office of the City Clerk

Document Tracking Sheet

Meeting Date:	4/13/2016
Sponsor(s):	Santiago (31)
Type:	Ordinance
Title:	Grant(s) of privilege in public way for Armanetti Express Wine-Spirits-Food
Committee(s) Assignment:	Committee on Transportation and Public Way

ORDINANCE
ARMANETTI EXPRESS WINE-SPIRITS-FOOD
Acct. No. 394777 - 1
Permit No. 1118508

Be It Ordained by the City Council of the City of Chicago:

SECTION 1. Permission and authority are hereby given and granted to ARMANETTI EXPRESS WINE-SPIRITS-FOOD, upon the terms and subject to the conditions of this ordinance to maintain and use one (1) sign(s) projecting over the public right-of-way attached to its premises known as 4757 W. Fullerton Ave..

Said sign structure(s) measures as follows; along W Fullerton Ave:
One (1) at eight (8) feet in length, four (4) feet in height and eleven (11) feet above grade level.

The location of said privilege shall be as shown on prints kept on file with the Department of Business Affairs and Consumer Protection and the Office of the City Clerk.

Said privilege shall be constructed in accordance with plans and specifications approved by the Department of Transportation (Division of Project Development) and Zoning Department - Signs.

This grant of privilege in the public way shall be subject to the provisions of Section 10-28-015 and all other required provisions of the Municipal Code of Chicago.

The grantee shall pay to the City of Chicago as compensation for the privilege #1118508 herein granted the sum of three hundred ($300.00) per annum in advance.

A 25% penalty will be added for payments received after due date.


The permit holder agrees to hold the City of Chicago harmless for any damage, relocation or replacement costs associated with damage, relocation or removal of private property caused by the City performing work in the public way.

Authority herein given and granted for a period of five (5) years from and after Date of Passage.


Alderman _____

Milagros "Milly" Santiago 31st Ward

APPLICATION TO USE THE PUBLIC RIGHT OF WAY

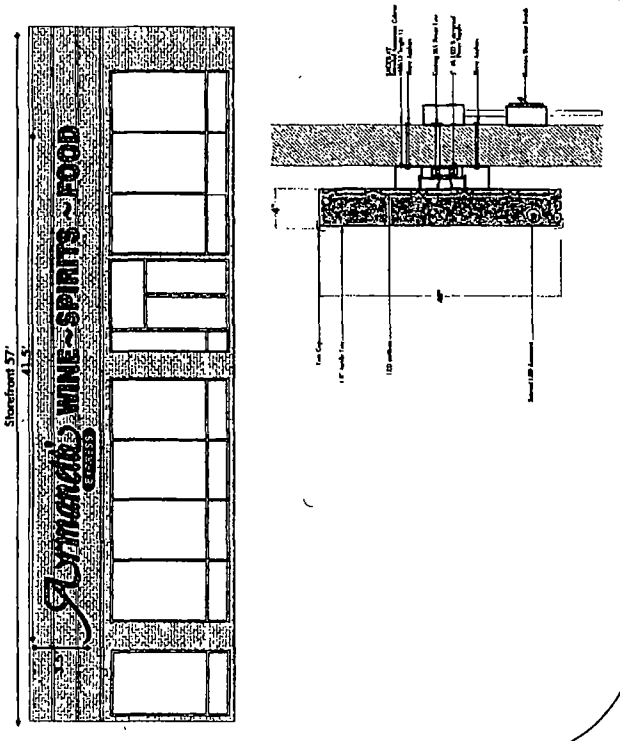

APPLICATION TO USE THE PUBLIC RIGHT OF WAY

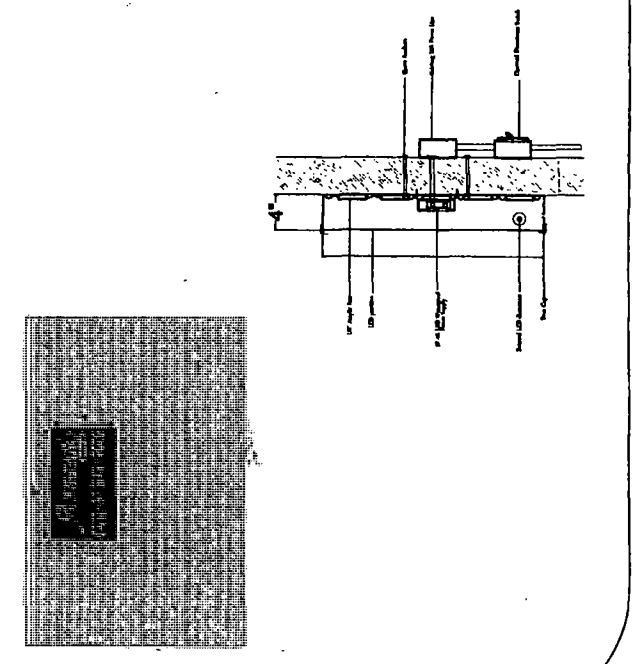

City of Chicago | Department of Business Affairs and Consumer Protection | Public Way Use Unit
Business Assistance Center | City Hall, Room 800 | 121 North LaSalle Street | Chicago, Illinois 60602
www.cityofchicago.org/bacp | 312 74 GOBIZ (744 6249) | 312 742 1974 (TTY)
Page 4 of 4

Department of Business Affairs and Consumer Protection
Small Business Center - Public Way Use Unit
City Hall - 121 N LaSalle Street, Room 800 • Chicago, IL 60602
312-74-GOBIZ / 312-744-6249 • (312) 744-1944 (TTY)
http://www.cityofchicago.org/bacp

04/13/2016

Alderman **Milagros "Milly" Santiago**
Ward # **31**
City of Chicago
City Hall, Room **300**
121 North LaSalle Street
Chicago, Illinois 60602

Re: An ordinance to use and maintain a portion of the public right-of-way for **one (1) sign(s)** for **ARMANETTI EXPRESS WINE-SPIRITS-FOOD**, adjacent to the premises known as **4757 W. Fullerton Ave.**.

Dear Alderman **Milagros "Milly" Santiago**:

The applicant referenced above has requested the use of the public right-of-way for a **sign(s)**. An ordinance has been prepared by the Department of Business Affairs and Consumer Protection – Small Business Center - Public Way Use Unit for presentation to the City Council. Because this request was made for properties located in your ward, as approved by you as per the attached, I respectfully request that you introduce the attached ordinance at the next City Council meeting.

If you have any questions regarding this ordinance, please contact Anthony Bertuca at (312) 744-5506.

Department of Business Affairs and Consumer Protection

City of Chicago

O2016-3174

Office of the City Clerk

Document Tracking Sheet

Meeting Date:	4/13/2016
Sponsor(s):	Santiago (31)
Type:	Ordinance
Title:	Grant(s) of privilege in public way for Kiddieland Educational Center of Excellence
Committee(s) Assignment:	Committee on Transportation and Public Way

ORDINANCE
KIDDIELAND EDUCATIONAL CENTER OF EXCELLENCE
Acct. No. 350190 - 2
Permit No. 1118798

Be It Ordained by the City Council of the City of Chicago:

SECTION 1. Permission and authority are hereby given and granted to KIDDIELAND EDUCATIONAL CENTER OF EXCELLENCE, upon the terms and subject to the conditions of this ordinance to maintain and use one (1) sign(s) projecting over the public right-of-way attached to its premises known as 5142 W. Belmont Ave..

Said sign structure(s) measures as follows; along W. Belmont Avenue:
One (1) at sixteen point five (16.5) feet in length, four point five eight (4.58) feet in height and twelve (12) feet above grade level.

The location of said privilege shall be as shown on prints kept on file with the Department of Business Affairs and Consumer Protection and the Office of the City Clerk.

Said privilege shall be constructed in accordance with plans and specifications approved by the Department of Transportation (Division of Project Development) and Zoning Department - Signs.

This grant of privilege in the public way shall be subject to the provisions of Section 10-28-015 and all other required provisions of the Municipal Code of Chicago.

The grantee shall pay to the City of Chicago as compensation for the privilege #1118798 herein granted the sum of three hundred ($300.00) per annum in advance.

A 25% penalty will be added for payments received after due date.

The permit holder agrees to hold the City of Chicago harmless for any damage, relocation or replacement costs associated with damage, relocation or removal of private property caused by the City performing work in the public way.

Authority herein given and granted for a period of five (5) years from and after Date of Passage.

Alderman _____

Milagros "Milly" Santiago 31st Ward

198"

55"


KIDDIELAND
Educational Center of Excellence

(A) Backt-Lit, Channel Letters, Individually Mounted w/ LED

INTERNALLY ILLUMINATED REVERSE LIT CHANNEL LETTERS

QUANTITY: ONE (1)
Overall Height: 55"
Overall Length: 198"
Total Sq.Ft.: 75.57 ft
Returns: Painted to match letter color
Backs: Lexan
Face: Painted to match letter color
Illumination: White LED

NOTES:
- Flush Mounted Installation
- WHITE interiors for increased illumination
- All paint two-stage automotive acrylic

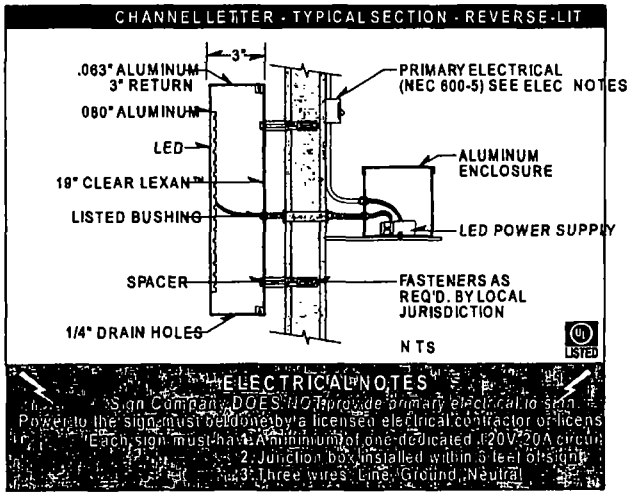

Xpressigns 718 Dempster St Skokie IL 60076 1-303-0640 sales@xpressigns.com	**Client Name** Kiddieland **Location:** 5142 W Belmont Chicago IL 60641	**Start Date:** **Last Revision:** **Job#:** **Drawing#:** **Page:**	•---------- Client Approval •---------- Landlord Approval	**Sales Rep:** **Designer:**

Department of Business Affairs and Consumer Protection
Small Business Center - Public Way Use Unit
City Hall - 121 N. LaSalle Street, Room 800 • Chicago, IL 60602
312-74-GOBIZ / 312-744-6249 • (312) 744-1944 (TTY)
http://www.cityofchicago.org/bacp

04/13/2016

Alderman **Milagros "Milly" Santiago**
Ward # **31**
City of Chicago
City Hall, Room **300**
121 North LaSalle Street
Chicago, Illinois 60602

Re: An ordinance to use and maintain a portion of the public right-of-way for **one (1) sign(s)** for **KIDDIELAND EDUCATIONAL CENTER OF EXCELLENCE,** adjacent to the premises known as **5142 W. Belmont Ave.**.

Dear Alderman **Milagros "Milly" Santiago**:

The applicant referenced above has requested the use of the public right-of-way for a **sign(s)**. An ordinance has been prepared by the Department of Business Affairs and Consumer Protection – Small Business Center - Public Way Use Unit for presentation to the City Council. Because this request was made for properties located in your ward, as approved by you as per the attached, I respectfully request that you introduce the attached ordinance at the next City Council meeting.

If you have any questions regarding this ordinance, please contact Anthony Bertuca at (312) 744-5506.

Department of Business Affairs and Consumer Protection

City of Chicago

O2016-3176

Office of the City Clerk

Document Tracking Sheet

Meeting Date:	4/13/2016
Sponsor(s):	Santiago (31)
Type:	Ordinance
Title:	Grant(s) of privilege in public way for Fragoso Tax and Esmeralda's Gifts
Committee(s) Assignment:	Committee on Transportation and Public Way

ORDINANCE
FRAGOSO TAX AND ESMERALDA'S GIFTS
Acct. No. 256649 - 1
Permit No. 1122549

Be It Ordained by the City Council of the City of Chicago:

SECTION 1. Permission and authority are hereby given and granted to FRAGOSO TAX AND ESMERALDA'S GIFTS, upon the terms and subject to the conditions of this ordinance to maintain and use one (1) sign(s) projecting over the public right-of-way attached to its premises known as 5622 W. Diversey Ave..

Said sign structure(s) measures as follows; along W. DIVERSEY AVE.:
One (1) at four (4) feet in length, four (4) feet in height and fourteen (14) feet above grade level.

The location of said privilege shall be as shown on prints kept on file with the Department of Business Affairs and Consumer Protection and the Office of the City Clerk.

Said privilege shall be constructed in accordance with plans and specifications approved by the Department of Transportation (Division of Project Development) and Zoning Department - Signs.

This grant of privilege in the public way shall be subject to the provisions of Section 10-28-015 and all other required provisions of the Municipal Code of Chicago.

The grantee shall pay to the City of Chicago as compensation for the privilege #1122549 herein granted the sum of one hundred ($100.00) per annum in advance.

A 25% penalty will be added for payments received after due date.

The permit holder agrees to hold the City of Chicago harmless for any damage, relocation or replacement costs associated with damage, relocation or removal of private property caused by the City performing work in the public way.

Authority herein given and granted for a period of five (5) years from and after 02/09/2016.

Alderman _____
Milagros "Milly" Santiago 31st Ward


FRAGOSO
TAX
SERVICE
773-417-2185
PARKSIDE
ONE
WAY

Department of Business Affairs and Consumer Protection
Small Business Center - Public Way Use Unit
City Hall - 121 N. LaSalle Street, Room 800 • Chicago, IL 60602
312-74-GOBIZ / 312-744-6249 • (312) 744-1944 (TTY)
http://www.cityofchicago.org/bacp

04/13/2016

Alderman **Milagros "Milly" Santiago**
Ward # **31**
City of Chicago
City Hall, Room **300**
121 North LaSalle Street
Chicago, Illinois 60602

Re: An ordinance to use and maintain a portion of the public right-of-way for **one (1) sign(s)** for **FRAGOSO TAX AND ESMERALDA'S GIFTS**, adjacent to the premises known as **5622 W. Diversey Ave.**.

Dear Alderman **Milagros "Milly" Santiago**:

The applicant referenced above has requested the use of the public right-of-way for a **sign(s)**. An ordinance has been prepared by the Department of Business Affairs and Consumer Protection – Small Business Center - Public Way Use Unit for presentation to the City Council. Because this request was made for properties located in your ward, as approved by you as per the attached, I respectfully request that you introduce the attached ordinance at the next City Council meeting.

If you have any questions regarding this ordinance, please contact Anthony Bertuca at (312) 744-5506.

Department of Business Affairs and Consumer Protection

City of Chicago

O2016-3185

Office of the City Clerk

Document Tracking Sheet

Meeting Date:	4/13/2016
Sponsor(s):	Waguespack (32)
Type:	Ordinance
Title:	Grant(s) of privilege in public way for Ilovekickboxing.com-Bucktown
Committee(s) Assignment:	Committee on Transportation and Public Way

ORDINANCE
ILOVEKICKBOXING.COM - BUCKTOWN
Acct. No. 405264 - 1
Permit No. 1122829

Be It Ordained by the City Council of the City of Chicago:

SECTION 1. Permission and authority are hereby given and granted to ILOVEKICKBOXING.COM - BUCKTOWN, upon the terms and subject to the conditions of this ordinance to construct, install, maintain and use one (1) Door Swing(s) on the public right-of-way adjacent to its premises known as 1611 N. Hermitage Ave..

Said Door Swing(s) at N. Hermitage measure(s):
One (1) at three (3) feet in length, and point one five (.15) feet in width for a total of point four five (.45) square feet.

The location of said privilege shall be as shown on prints kept on file with the Department of Business Affairs and Consumer Protection and the Office of the City Clerk.

Said privilege shall be constructed in accordance with plans and specifications approved by the Department of Transportation (Division of Project Development).

This grant of privilege in the public way shall be subject to the provisions of Section 10-28-015 and all other required provisions of the Municipal Code of Chicago.

The grantee shall pay to the City of Chicago as compensation for the privilege #1122829 herein granted the sum of seventy-five ($75.00) per annum in advance.


A 25% penalty will be added for payments received after due date.

The permit holder agrees to hold the City of Chicago harmless for any damage, relocation or replacement costs associated with damage, relocation or removal of private property caused by the City performing work in the public way.

Authority herein given and granted for a period of five (5) years from and after Date of Passage.

Alderman _____

Scott Waguespack 32nd Ward

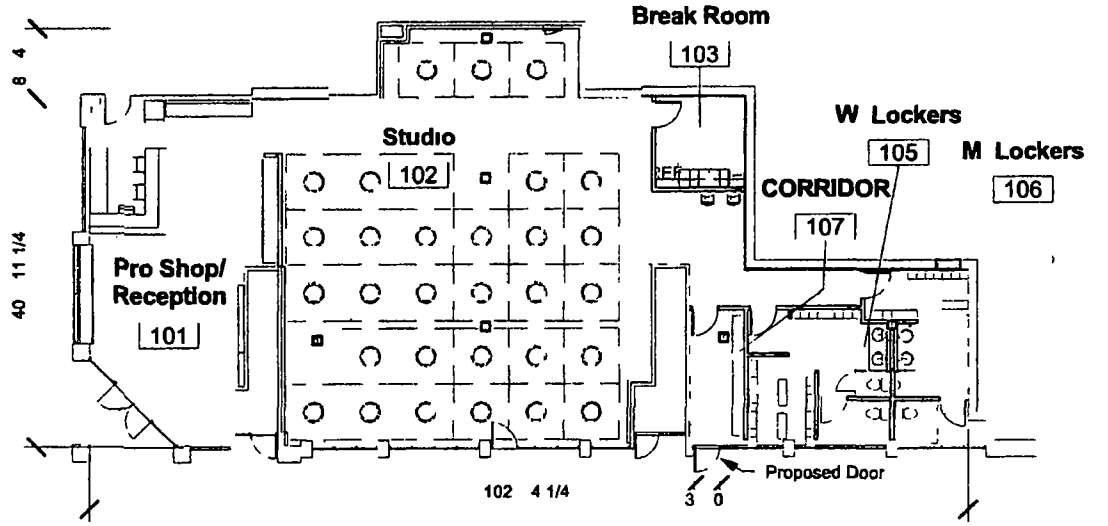

1 PUBLIC USE PLAN
1/16" = 1'-0"

JOEL BERMAN
ARCHITECTURE & DESIGN
521 NORTH CLARK STREET SUITE 3
CHICAGO ILLINOIS 60610
T 773 275 5968
F 773.564 9838
www.BermanArchitecture.com

GYM BUILD-OUT FOR

I LOVE KICKBOXING

1611 N HERMITAGE AVENUE

PUBLIC WAY USE

Project number	1602
Date	3/31/2016
Drawn by	JM
Checked by	JW

PW-1

Scale 1/16 = 1-0

ARCHITECTURE INTERIOR DESIGN MASTER PLANNING

4/5/2016 2 25 24 PM

Department of Business Affairs and Consumer Protection
Small Business Center - Public Way Use Unit
City Hall - 121 N. LaSalle Street, Room 800 • Chicago, IL 60602
312-74-GOBIZ / 312-744-6249 • (312) 744-1944 (TTY)
http://www.cityofchicago.org/bacp

04/13/2016

Alderman **Scott Waguespack**
Ward # **32**
City of Chicago
City Hall, Room **300**
121 North LaSalle Street
Chicago, Illinois 60602

Re: An ordinance to use and maintain a portion of the public right-of-way for **one (1) door swing(s)** for **ILOVEKICKBOXING.COM - BUCKTOWN**, adjacent to the premises known as **1611 N. Hermitage Ave.**.

Dear Alderman **Scott Waguespack**:

The applicant referenced above has requested the use of the public right-of-way for a **door swing(s)**. An ordinance has been prepared by the Department of Business Affairs and Consumer Protection – Small Business Center - Public Way Use Unit for presentation to the City Council. Because this request was made for properties located in your ward, as approved by you as per the attached, I respectfully request that you introduce the attached ordinance at the next City Council meeting.

If you have any questions regarding this ordinance, please contact Anthony Bertuca at (312) 744-5506.

Department of Business Affairs and Consumer Protection

City of Chicago

O2016-3186

Office of the City Clerk

Document Tracking Sheet

Meeting Date:	4/13/2016
Sponsor(s):	Waguespack (32)
Type:	Ordinance
Title:	Grant(s) of privilege in public way for Irazu, Inc.
Committee(s) Assignment:	Committee on Transportation and Public Way

ORDINANCE
IRAZU INC
Acct. No. 23764 - 2
Permit No. 1121879

Be It Ordained by the City Council of the City of Chicago:

SECTION 1. Permission and authority are hereby given and granted to IRAZU INC, upon the terms and subject to the conditions of this ordinance to construct, install, maintain and use six (6) Window & Frame(s) projecting over the public right-of-way adjacent to its premises known as 1865 N. Milwaukee Ave..

Said Window & Frame(s) at N Milwaukee Ave measure(s):
One (1) at ten point five (10.5) feet in length, and three (3) feet in width for a total of thirty-one point five (31.5) square feet.
One (1) at seven (7) feet in length, and three (3) feet in width for a total of twenty-one (21) square feet.
One (1) at seventeen point four two (17.42) feet in length, and three (3) feet in width for a total of fifty-two point two six (52.26) square feet.
One (1) at nine point zero eight (9.08) feet in length, and three (3) feet in width for a total of twenty-seven point two four (27.24) square feet.

Said Window & Frame(s) at N Oakley Ave measure(s):
One (1) at thirteen point five eight (13.58) feet in length, and three (3) feet in width for a total of forty point seven four (40.74) square feet.
One (1) at eighteen point eight three (18.83) feet in length, and three (3) feet in width for a total of fifty-six point four nine (56.49) square feet.

The location of said privilege shall be as shown on prints kept on file with the Department of Business Affairs and Consumer Protection and the Office of the City Clerk.

Said privilege shall be constructed in accordance with plans and specifications approved by the Department of Planning and Development and Department of Transportation (Division of Project Development).

This grant of privilege in the public way shall be subject to the provisions of Section 10-28-015 and all other required provisions of the Municipal Code of Chicago.

The grantee shall pay to the City of Chicago as compensation for the privilege #1121879 herein granted the sum of two thousand four hundred ($2,400.00) per annum in advance.


A 25% penalty will be added for payments received after due date.

The permit holder agrees to hold the City of Chicago harmless for any damage, relocation or replacement costs associated with damage, relocation or removal of private property caused by the City performing work in the public way.

Authority herein given and granted for a period of five (5) years from and after Date of Passage.

Alderman _____

Scott Waguespack 32nd Ward

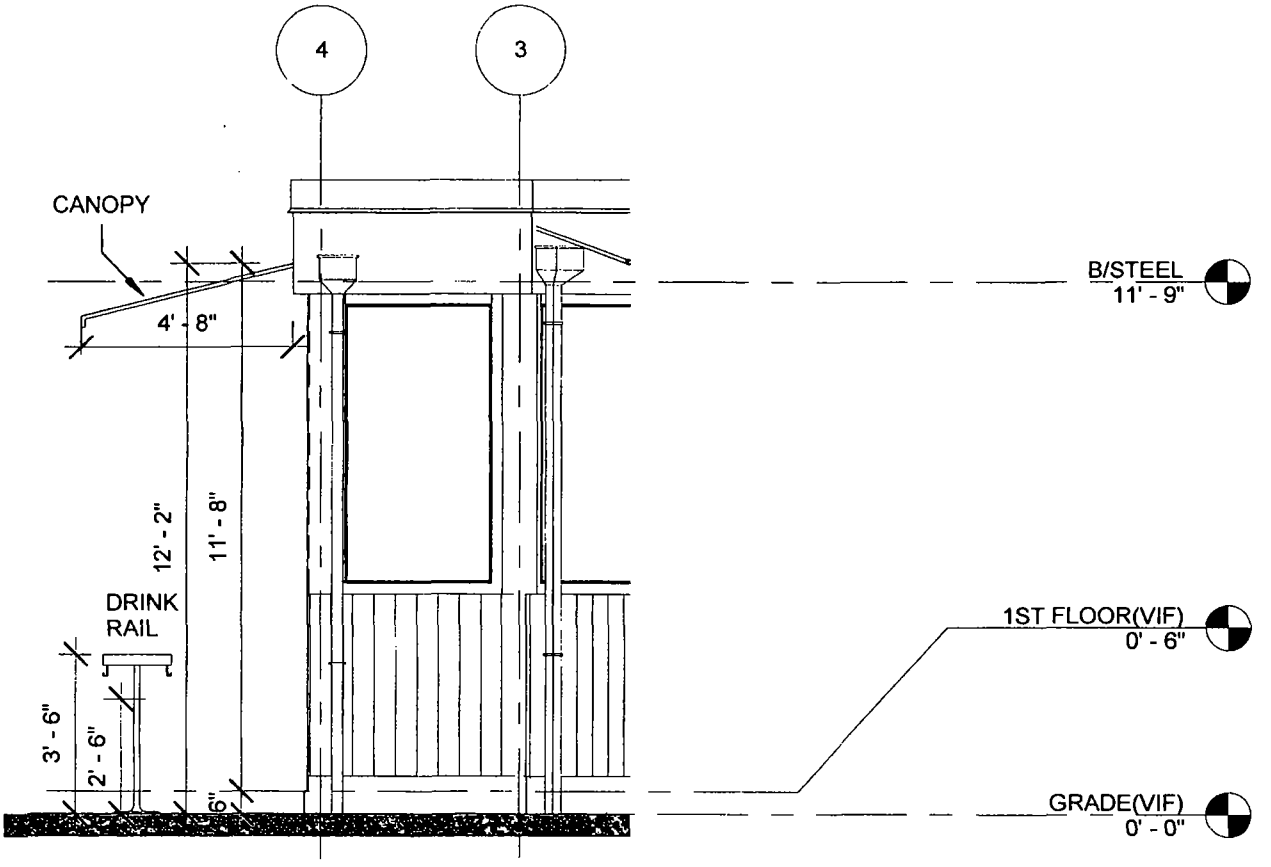
4
3
CANOPY
4' - 8"
12' - 2"
11' - 8"
DRINK
RAIL
3' - 6"
2' - 6"
6"
B/STEEL
11' - 9"
1ST FLOOR(VIF)
0' - 6"
GRADE(VIF)
0' - 0"

Department of Business Affairs and Consumer Protection
Small Business Center - Public Way Use Unit
City Hall - 121 N. LaSalle Street, Room 800 • Chicago, IL 60602
312-74-GOBIZ / 312-744-6249 • (312) 744-1944 (TTY)
http://www.cityofchicago.org/bacp

04/13/2016

Alderman **Scott Waguespack**
Ward # **32**
City of Chicago
City Hall, Room **300**
121 North LaSalle Street
Chicago, Illinois 60602

Re: An ordinance to use and maintain a portion of the public right-of-way for **six (6) window & frame(s)** for **IRAZU INC**, adjacent to the premises known as **1865 N. Milwaukee Ave.**. ,

Dear Alderman **Scott Waguespack**:

The applicant referenced above has requested the use of the public right-of-way for a **window & frame(s)**. An ordinance has been prepared by the Department of Business Affairs and Consumer Protection – Small Business Center - Public Way Use Unit for presentation to the City Council. Because this request was made for properties located in your ward, as approved by you as per the attached, I respectfully request that you introduce the attached ordinance at the next City Council meeting.

If you have any questions regarding this ordinance, please contact Anthony Bertuca at (312) 744-5506.

Department of Business Affairs and Consumer Protection

City of Chicago

O2016-3187

Office of the City Clerk

Document Tracking Sheet

Meeting Date:	4/13/2016
Sponsor(s):	Waguespack (32)
Type:	Ordinance
Title:	Grant(s) of privilege in public way for Lakeview Chamber of Commerce
Committee(s) Assignment:	Committee on Transportation and Public Way

ORDINANCE
LAKEVIEW CHAMBER OF COMMERCE
Acct. No. 270704 - 70
Permit No. 1121984

Be It Ordained by the City Council of the City of Chicago:

SECTION 1. Permission and authority are hereby given and granted to LAKEVIEW CHAMBER OF COMMERCE, upon the terms and subject to the conditions of this ordinance to construct, install, maintain and use two (2) Bicycle Rack(s) on the public right-of-way adjacent to its premises known as 2936 N. Southport Ave..

Said Bicycle Rack(s) at WE. Oakdale Avenue measure(s):
Two (2) at two point five (2.5) feet in length, and point one seven (.17) feet in width for a total of point eight five (.85) square feet.

The location of said privilege shall be as shown on prints kept on file with the Department of Business Affairs and Consumer Protection and the Office of the City Clerk.

Said privilege shall be constructed in accordance with plans and specifications approved by the Department of Planning and Development and Department of Transportation (Division of Project Development).

This grant of privilege in the public way shall be subject to the provisions of Section 10-28-015 and all other required provisions of the Municipal Code of Chicago.

The grantee shall pay to the City of Chicago as compensation for the privilege #1121984 herein granted the sum of zero ($.00) per annum in advance.

A 25% penalty will be added for payments received after due date.


The permit holder agrees to hold the City of Chicago harmless for any damage, relocation or replacement costs associated with damage, relocation or removal of private property caused by the City performing work in the public way.

Authority herein given and granted for a period of five (5) years from and after Date of Passage.

Alderman _____

Scott Waguespack 32nd Ward

Proposed Bike Rack at
2936 N Southport
(located on Oakdale)

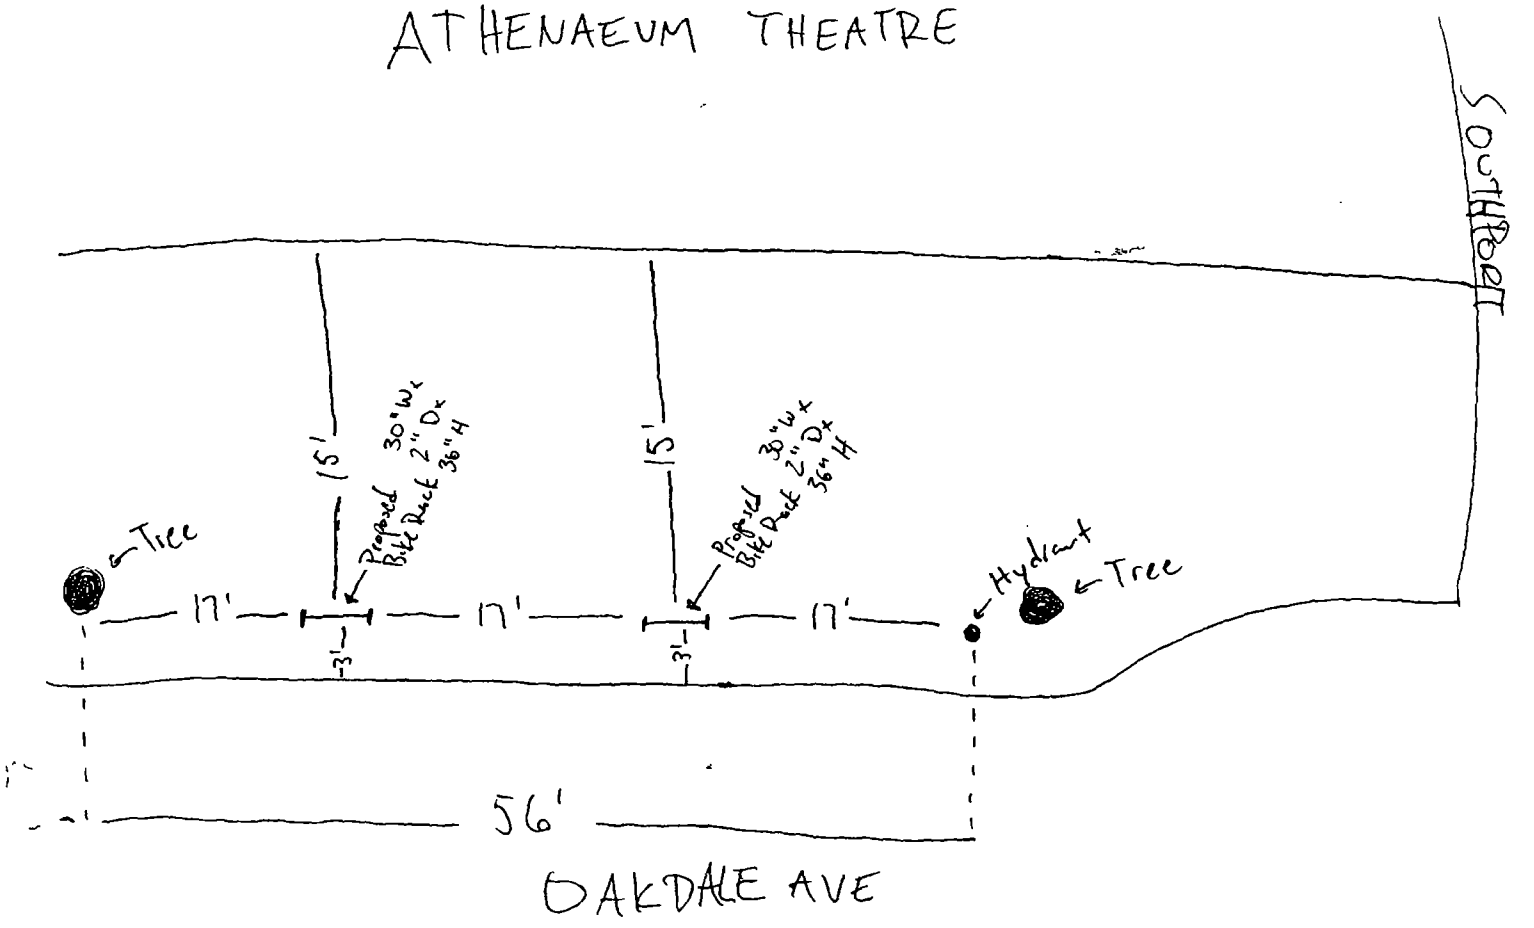

Department of Business Affairs and Consumer Protection
Small Business Center - Public Way Use Unit
City Hall - 121 N. LaSalle Street, Room 800 • Chicago, IL 60602
312-74-GOBIZ / 312-744-6249 • (312) 744-1944 (TTY)
http://www.cityofchicago.org/bacp

04/13/2016

Alderman **Scott Waguespack**
Ward # **32**
City of Chicago
City Hall, Room **300**
121 North LaSalle Street
Chicago, Illinois 60602

Re: An ordinance to use and maintain a portion of the public right-of-way for **two (2) bicycle rack(s)** for **LAKEVIEW CHAMBER OF COMMERCE**, adjacent to the premises known as **2936 N. Southport Ave.**.

Dear Alderman **Scott Waguespack**:

The applicant referenced above has requested the use of the public right-of-way for a **bicycle rack(s)**. An ordinance has been prepared by the Department of Business Affairs and Consumer Protection – Small Business Center - Public Way Use Unit for presentation to the City Council. Because this request was made for properties located in your ward, as approved by you as per the attached, I respectfully request that you introduce the attached ordinance at the next City Council meeting.

If you have any questions regarding this ordinance, please contact Anthony Bertuca at (312) 744-5506.

Department of Business Affairs and Consumer Protection

City of Chicago

O2016-3190

Office of the City Clerk

Document Tracking Sheet

Meeting Date:	4/13/2016
Sponsor(s):	Waguespack (32)
Type:	Ordinance
Title:	Grant(s) of privilege in public way for Milwaukee Leavitt Owner LLC
Committee(s) Assignment:	Committee on Transportation and Public Way

ORDINANCE
Milwaukee Leavitt Owner, LLC
Acct. No. 404914 - 1
Permit No. 1122589

Be It Ordained by the City Council of the City of Chicago:

SECTION 1. Permission and authority are hereby given and granted to Milwaukee Leavitt Owner, LLC, upon the terms and subject to the conditions of this ordinance to construct, install, maintain and use twelve (12) Balcony(s) projecting over the public right-of-way adjacent to its premises known as 1767 N. Milwaukee Ave..

Said Balcony(s) at Leavitt measure(s):
Four (4) at sixteen point eight one (16.81) feet in length, and four point seven nine (4.79) feet in width for a total of three hundred twenty-two point zero eight (322.08) square feet.
Eight (8) at twelve point seven nine (12.79) feet in length, and four point seven nine (4.79) feet in width for a total of four hundred ninety point one one (490.11) square feet.

The location of said privilege shall be as shown on prints kept on file with the Department of Business Affairs and Consumer Protection and the Office of the City Clerk.

Said privilege shall be constructed in accordance with plans and specifications approved by the Department of Planning and Development and Department of Transportation (Division of Project Development).

This grant of privilege in the public way shall be subject to the provisions of Section 10-28-015 and all other required provisions of the Municipal Code of Chicago.

The grantee shall pay to the City of Chicago as compensation for the privilege #1122589 herein granted the sum of nine hundred ($900.00) per annum in advance.


A 25% penalty will be added for payments received after due date.

The permit holder agrees to hold the City of Chicago harmless for any damage, relocation or replacement costs associated with damage, relocation or removal of private property caused by the City performing work in the public way.

Authority herein given and granted for a period of five (5) years from and after Date of Passage.

Alderman _____

Scott Waguespack 32nd Ward

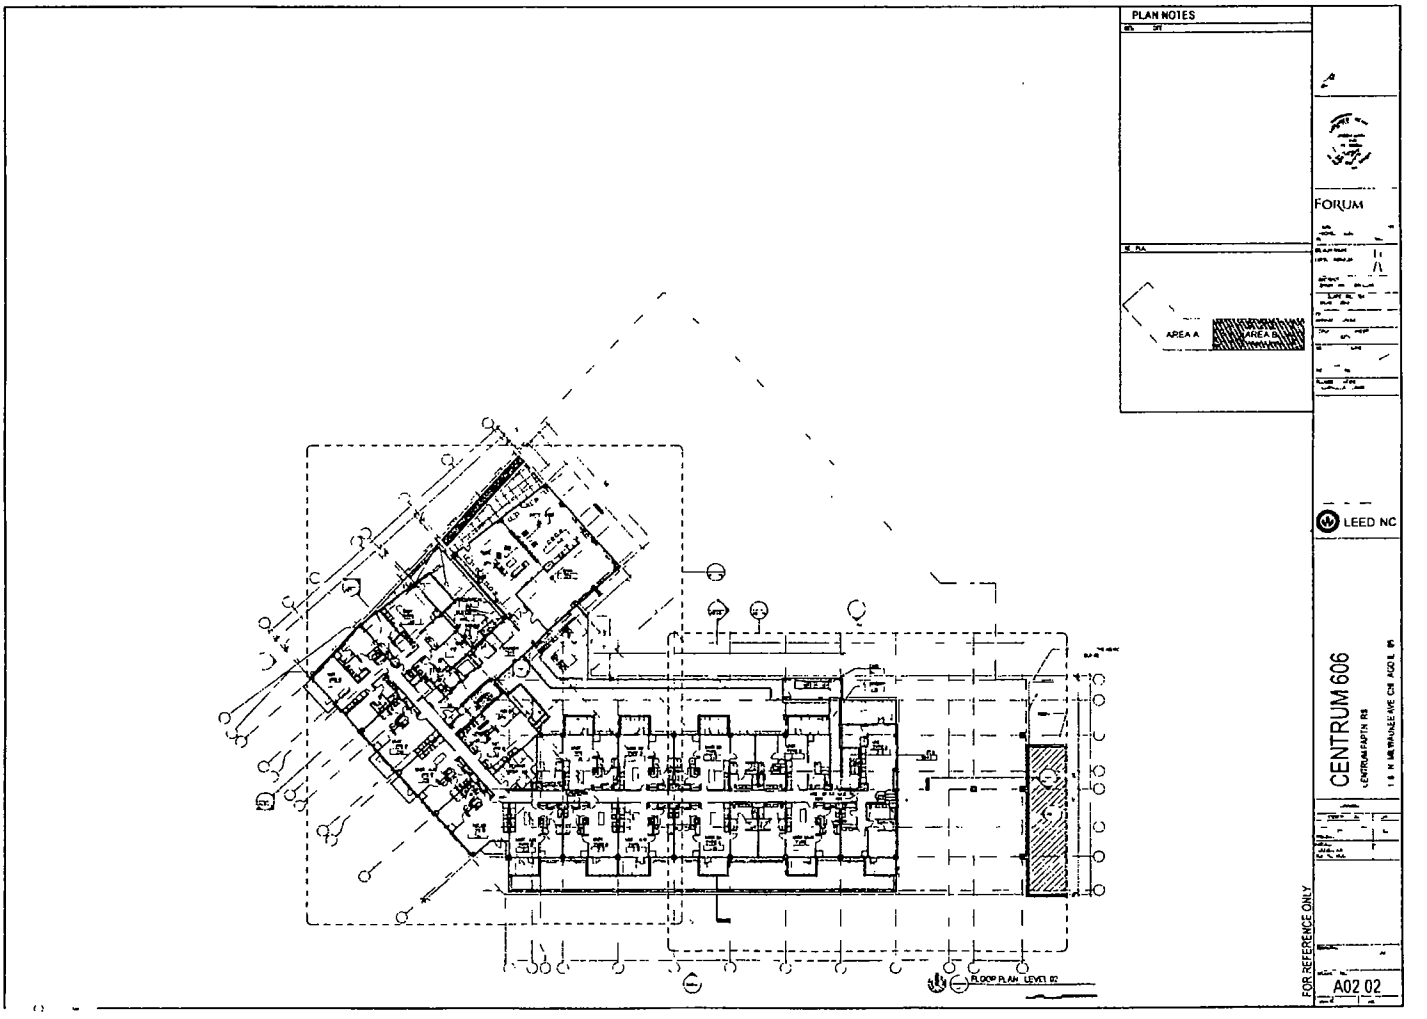
PLAN NOTES
AREA A
AREA B
FORUM
LEED NC
CENTRUM 606
FOR REFERENCE ONLY
A02 02

Department of Business Affairs and Consumer Protection
Small Business Center - Public Way Use Unit
City Hall - 121 N. LaSalle Street, Room 800 • Chicago, IL 60602
312-74-GOBIZ / 312-744-6249 • (312) 744-1944 (TTY)
http://www.cityofchicago.org/bacp

04/13/2016

Alderman **Scott Waguespack**
Ward # **32**
City of Chicago
City Hall, Room **300**
121 North LaSalle Street
Chicago, Illinois 60602

Re: An ordinance to use and maintain a portion of the public right-of-way for **twelve (12) balcony(ies)** for **Milwaukee Leavitt Owner, LLC**, adjacent to the premises known as **1767 N. Milwaukee Ave.**.

Dear Alderman **Scott Waguespack**:

The applicant referenced above has requested the use of the public right-of-way for a **balcony(ies)**. An ordinance has been prepared by the Department of Business Affairs and Consumer Protection – Small Business Center - Public Way Use Unit for presentation to the City Council. Because this request was made for properties located in your ward, as approved by you as per the attached, I respectfully request that you introduce the attached ordinance at the next City Council meeting.

If you have any questions regarding this ordinance, please contact Anthony Bertuca at (312) 744-5506.

Department of Business Affairs and Consumer Protection

City of Chicago

O2016-3193

Office of the City Clerk

Document Tracking Sheet

Meeting Date:	4/13/2016
Sponsor(s):	Waguespack (32)
Type:	Ordinance
Title:	Grant(s) of privilege in public way for Sweet Tooth Dentistry
Committee(s) Assignment:	Committee on Transportation and Public Way

ORDINANCE
SWEET TOOTH DENTISTRY
Acct. No. 404328 - 1
Permit No. 1122009

Be It Ordained by the City Council of the City of Chicago:

SECTION 1. Permission and authority are hereby given and granted to SWEET TOOTH DENTISTRY, upon the terms and subject to the conditions of this ordinance to maintain and use one (1) sign(s) projecting over the public right-of-way attached to its premises known as 2454 N. Ashland Ave..

Said sign structure(s) measures as follows; along N. Ashland Avenue:
One (1) at four (4) feet in length, four (4) feet in height and eleven (11) feet above grade level.

The location of said privilege shall be as shown on prints kept on file with the Department of Business Affairs and Consumer Protection and the Office of the City Clerk.

Said privilege shall be constructed in accordance with plans and specifications approved by the Department of Transportation (Division of Project Development) and Zoning Department - Signs.

This grant of privilege in the public way shall be subject to the provisions of Section 10-28-015 and all other required provisions of the Municipal Code of Chicago.

The grantee shall pay to the City of Chicago as compensation for the privilege #1122009 herein granted the sum of one hundred ($100.00) per annum in advance.

A 25% penalty will be added for payments received after due date.

The permit holder agrees to hold the City of Chicago harmless for any damage, relocation or replacement costs associated with damage, relocation or removal of private property caused by the City performing work in the public way.

Authority herein given and granted for a period of five (5) years from and after Date of Passage.

Alderman _____

Scott Waguespack 32nd Ward

[redacted]

RIGHT WAY Signs

2333 N Seeley Ave
Chicago IL 60647

Phone 773 930 6361
sam@rightwaysigns.com

PRINT #
SM-001

ALEX PERRY
REPRESENTATIVE

2/22/2015
DATE

SWEET TOOTH
CLIENT NAME

2454 N Ashland Ave ,
CHICAGO, IL
JOB LOCATION


SAM MCMORRIS
DRAWN BY

NOTES


THIS DRAWING IS THE PROPERTY OF RIGHT WAY SIGNS, LLC
ALL RIGHTS RESERVED. NO REPRODUCTION, USE OR DISCLOSURE WITHOUT WRITTEN AUTHORIZATION OF RIGHT WAY SIGNS, LLC IS PROHIBITED.



Interior of sign

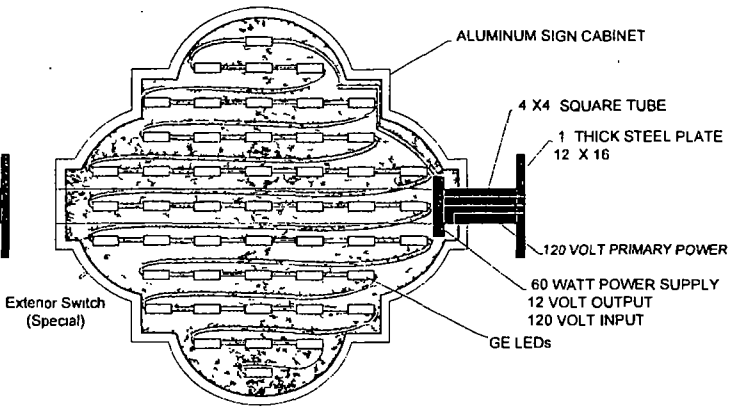


Interior lit projecting sign

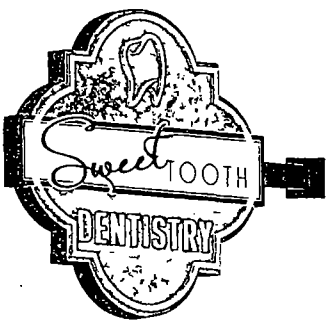

Sign Width 8
Sign Weight 125 lbs

Sign Installation and Electric Hook up

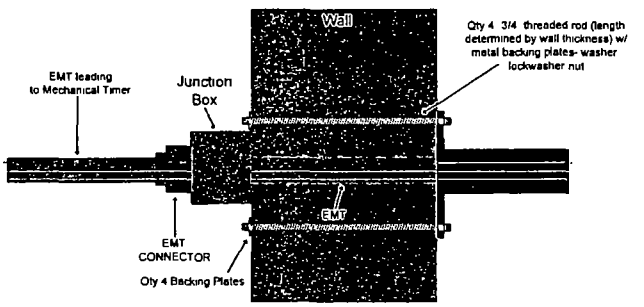

By signing the Customer Acceptance on this print I understand that I am accepting all aspects of this drawing This includes Artwork Specifications Dimensions Spelling and all other representations herein I also understand that color reproductions on this print [illegible] may not match the manufactured [illegible]

X _____ Customer Acceptance SIGNATURE DATE

X IF REQUIRED Landlord Acceptance SIGNATURE DATE

RWS INITIALS DATE

Department of Business Affairs and Consumer Protection
Small Business Center - Public Way Use Unit
City Hall - 121 N LaSalle Street, Room 800 • Chicago, IL 60602
312-74-GOBIZ / 312-744-6249 • (312) 744-1944 (TTY)
http //www cityofchicago.org/bacp

04/13/2016

Alderman **Scott Waguespack**
Ward # **32**
City of Chicago
City Hall, Room **300**
121 North LaSalle Street
Chicago, Illinois 60602

Re: An ordinance to use and maintain a portion of the public right-of-way for **one (1) sign(s)** for **SWEET TOOTH DENTISTRY**, adjacent to the premises known as **2454 N. Ashland Ave.**.

Dear Alderman **Scott Waguespack**:

The applicant referenced above has requested the use of the public right-of-way for a **sign(s)**. An ordinance has been prepared by the Department of Business Affairs and Consumer Protection – Small Business Center - Public Way Use Unit for presentation to the City Council. Because this request was made for properties located in your ward, as approved by you as per the attached, I respectfully request that you introduce the attached ordinance at the next City Council meeting.

If you have any questions regarding this ordinance, please contact Anthony Bertuca at (312) 744-5506.

Department of Business Affairs and Consumer Protection

City of Chicago

O2016-3188

Office of the City Clerk

Document Tracking Sheet

Meeting Date:	4/13/2016
Sponsor(s):	Mell (33)
Type:	Ordinance
Title:	Grant(s) of privilege in public way for Allstate
Committee(s) Assignment:	Committee on Transportation and Public Way

ORDINANCE
Allstate
Acct. No. 404075 - 1
Permit No. 1121799

Be It Ordained by the City Council of the City of Chicago:

SECTION 1. Permission and authority are hereby given and granted to Allstate, upon the terms and subject to the conditions of this ordinance to maintain and use one (1) sign(s) projecting over the public right-of-way attached to its premises known as 3238 N. Elston Ave..

Said sign structure(s) measures as follows; along N. Elston:
One (1) at five (5) feet in length, three point three four (3.34) feet in height and nine (9) feet above grade level.

The location of said privilege shall be as shown on prints kept on file with the Department of Business Affairs and Consumer Protection and the Office of the City Clerk.

Said privilege shall be constructed in accordance with plans and specifications approved by the Department of Transportation (Division of Project Development) and Zoning Department - Signs.


This grant of privilege in the public way shall be subject to the provisions of Section 10-28-015 and all other required provisions of the Municipal Code of Chicago.

The grantee shall pay to the City of Chicago as compensation for the privilege #1121799 herein granted the sum of one hundred ($100.00) per annum in advance.

A 25% penalty will be added for payments received after due date.

The permit holder agrees to hold the City of Chicago harmless for any damage, relocation or replacement costs associated with damage, relocation or removal of private property caused by the City performing work in the public way.

Authority herein given and granted for a period of five (5) years from and after Date of Passage.

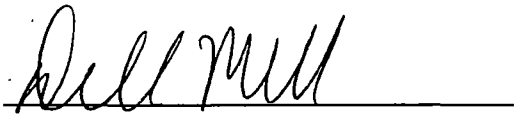Alderman 


Deborah Mell 33rd Ward

ENGINEERING
SHOP
VINYL / LAYOUT
ROUTING / KNIFE


SQUARE FOOTAGE 16 74



FRONT ELEVATION
E01 - ALST.CUST.REC
Acrylic Reface Of Existing D/F Illum Box Sign
SCALE 3/4 = 1 0

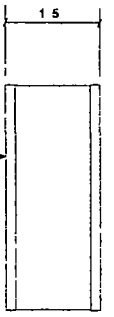

SIDE VIEW
SCALE 3/4 = 1 0

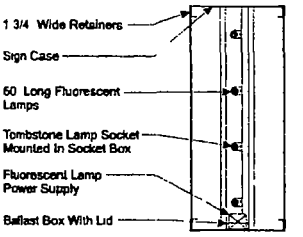


SECTION VIEW
SCALE 3/4 = 1 0

NOTE Cabinet Sign Existing In Field

NOTE All Dimensions And Field Conditions To Be Verified And Confirmed From Site Survey Prior To Releasing For Fabrication

Note This sign is intended to be installed in accordance with the requirements of Article 600 of the National Electrical Code and/or other applicable local codes This includes proper grounding and bonding of the sign

PERMITS ONLY

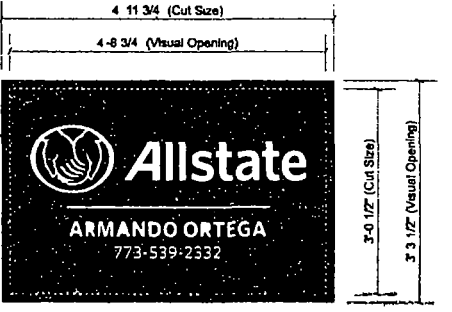

SIGN REFACE PANEL
(2) Required
SCALE 3/4 = 1 0

PHILADELPHIASIGN

CUSTOMER
ALLSTATE

JOB NUMBER
ILE63

SIGN TYPE
Sign Cabinet Reface

LOCATION
3238 N Elston Ave
Chicago IL

DATE
02/01/2016

DRAWN BY
JTR

REVISION
Number Date By

SHEET ENG DEPT
1 OF 1

DWG NUMBER
B66466

ENGINEER SEAL

MAX DESIGN WIND SPEED 90 MPH
EXPOSURE C

Department of Business Affairs and Consumer Protection
Small Business Center - Public Way Use Unit
City Hall - 121 N LaSalle Street, Room 800 • Chicago, IL 60602
312-74-GOBIZ / 312-744-6249 • (312) 744-1944 (TTY)
http://www.cityofchicago.org/bacp

04/13/2016

Alderman **Deborah Mell**
Ward # **33**
City of Chicago
City Hall, Room **200**
121 North LaSalle Street
Chicago, Illinois 60602

Re: An ordinance to use and maintain a portion of the public right-of-way for **one (1) sign(s)** for **Allstate**, adjacent to the premises known as **3238 N. Elston Ave.**.

Dear Alderman **Deborah Mell**:

The applicant referenced above has requested the use of the public right-of-way for a **sign(s)**. An ordinance has been prepared by the Department of Business Affairs and Consumer Protection – Small Business Center - Public Way Use Unit for presentation to the City Council. Because this request was made for properties located in your ward, as approved by you as per the attached, I respectfully request that you introduce the attached ordinance at the next City Council meeting.

If you have any questions regarding this ordinance, please contact Anthony Bertuca at (312) 744-5506.

Department of Business Affairs and Consumer Protection

City of Chicago

O2016-3194

Office of the City Clerk

Document Tracking Sheet

Meeting Date:	4/13/2016
Sponsor(s):	Mell (33)
Type:	Ordinance
Title:	Grant(s) of privilege in public way for Irving Park Super Laundry
Committee(s) Assignment:	Committee on Transportation and Public Way

ORDINANCE
Irving Park Super Laundry
Acct. No. 371163 - 1
Permit No. 1112927

Be It Ordained by the City Council of the City of Chicago:

SECTION 1. Permission and authority are hereby given and granted to Irving Park Super Laundry, upon the terms and subject to the conditions of this ordinance to maintain and use two (2) sign(s) projecting over the public right-of-way attached to its premises known as 2949-2957 W. Irving Park Rd..

Said sign structure(s) measures as follows; along W Irving Park Rd:
One (1) at twelve point five (12.5) feet in length, seven point zero nine (7.09) feet in height and sixteen point six seven (16.67) feet above grade level.
One (1) at nine point one seven (9.17) feet in length, two point nine two (2.92) feet in height and twelve point five (12.5) feet above grade level.

The location of said privilege shall be as shown on prints kept on file with the Department of Business Affairs and Consumer Protection and the Office of the City Clerk.

Said privilege shall be constructed in accordance with plans and specifications approved by the Department of Transportation (Division of Project Development) and Zoning Department - Signs.

This grant of privilege in the public way shall be subject to the provisions of Section 10-28-015 and all other required provisions of the Municipal Code of Chicago.

The grantee shall pay to the City of Chicago as compensation for the privilege #1112927 herein granted the sum of six hundred ($600.00) per annum in advance.

A 25% penalty will be added for payments received after due date.

The permit holder agrees to hold the City of Chicago harmless for any damage, relocation or replacement costs associated with damage, relocation or removal of private property caused by the City performing work in the public way.


Authority herein given and granted for a period of five (5) years from and after Date of Passage.

Alderman _____

Deborah Mell 33rd Ward

APPLICATION TO USE THE PUBLIC RIGHT OF WAY

PYLON (ELECTRICAL SIGN)

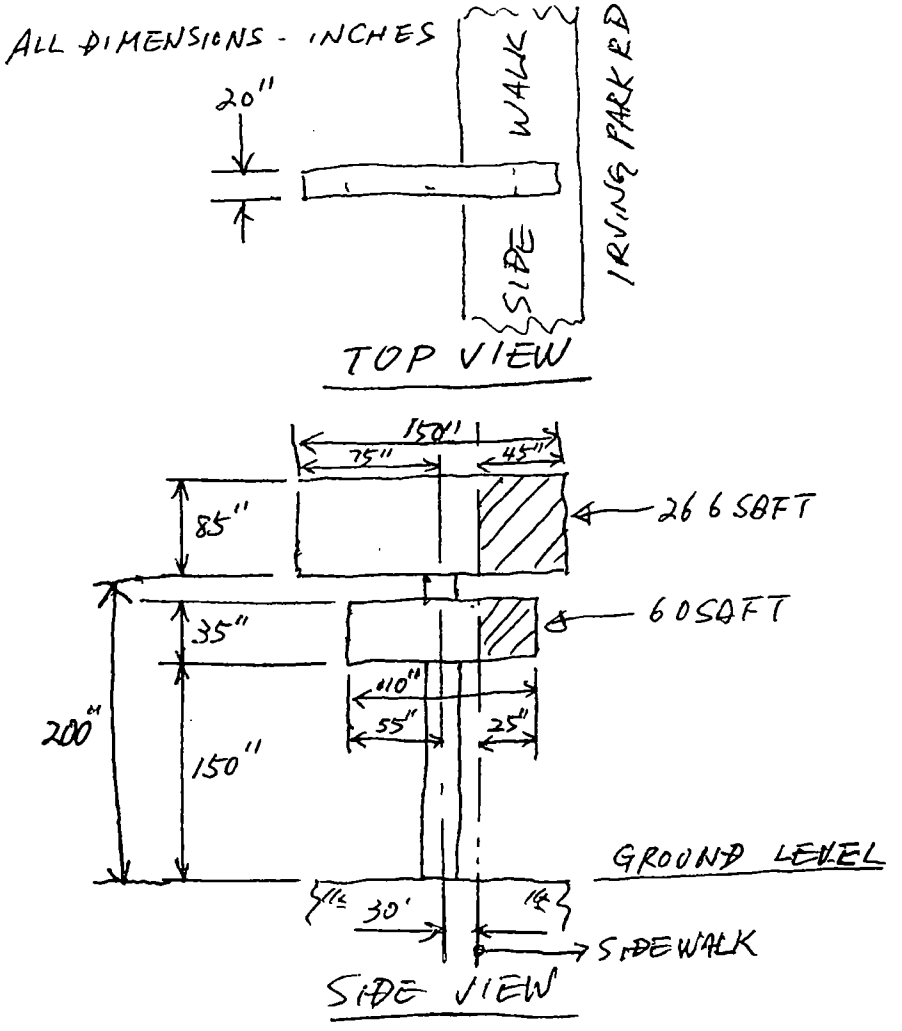

PROPERTY LOCATION: 3949 W IRVING PARK RD

ORGANIZATION NAME IRVING PARK SUPER LAUNDRY LLC

Department of Business Affairs and Consumer Protection
Small Business Center - Public Way Use Unit
City Hall - 121 N. LaSalle Street, Room 800 • Chicago, IL 60602
312-74-GOBIZ / 312-744-6249 • (312) 744-1944 (TTY)
http://www.cityofchicago.org/bacp

04/13/2016

Alderman **Deborah Mell**
Ward # **33**
City of Chicago
City Hall, Room **200**
121 North LaSalle Street
Chicago, Illinois 60602

Re: An ordinance to use and maintain a portion of the public right-of-way for **two (2) sign(s)** for **Irving Park Super Laundry**, adjacent to the premises known as **2949-2957 W. Irving Park Rd.**.

Dear Alderman **Deborah Mell**:

The applicant referenced above has requested the use of the public right-of-way for a **sign(s)**. An ordinance has been prepared by the Department of Business Affairs and Consumer Protection – Small Business Center - Public Way Use Unit for presentation to the City Council. Because this request was made for properties located in your ward, as approved by you as per the attached, I respectfully request that you introduce the attached ordinance at the next City Council meeting.

If you have any questions regarding this ordinance, please contact Anthony Bertuca at (312) 744-5506.

Department of Business Affairs and Consumer Protection

City of Chicago

O2016-3204

Office of the City Clerk

Document Tracking Sheet

Meeting Date:	4/13/2016
Sponsor(s):	Mell (33)
Type:	Ordinance
Title:	Grant(s) of privilege in public way for Pitchfork Food & Saloon
Committee(s) Assignment:	Committee on Transportation and Public Way

ORDINANCE
PITCHFORK FOOD & SALOON
Acct. No. 250887 - 1
Permit No. 1122503

Be It Ordained by the City Council of the City of Chicago:

SECTION 1. Permission and authority are hereby given and granted to PITCHFORK FOOD & SALOON, upon the terms and subject to the conditions of this ordinance to maintain and use, as now constructed, two (2) Light Fixture(s) projecting over the public right-of-way adjacent to its premises known as 2922-2924 W. Irving Park Rd..

Said Light Fixture(s) at W. Irving Park Road measure(s):
Two (2) at one point five (1.5) foot in length, point five (.5) feet in width and twelve (12) feet above grade level.

The location of said privilege shall be as shown on prints kept on file with the Department of Business Affairs and Consumer Protection and the Office of the City Clerk.

Said privilege shall be constructed in accordance with plans and specifications approved by the Department of Transportation (Division of Project Development).

This grant of privilege in the public way shall be subject to the provisions of Section 10-28-015 and all other required provisions of the Municipal Code of Chicago.

The grantee shall pay to the City of Chicago as compensation for the privilege #1122503 herein granted the sum of eighty ($80.00) per annum in advance.

A 25% penalty will be added for payments received after due date.

The permit holder agrees to hold the City of Chicago harmless for any damage, relocation or replacement costs associated with damage, relocation or removal of private property caused by the City performing work in the public way.

Authority herein given and granted for a period of five (5) years from and after 01/13/2016.

Alderman _____

Deborah Mell 33rd Ward

Light fixture
Entrance
Light Fixt
12"
5"
12"
5
Side View
15'

Department of Business Affairs and Consumer Protection
Small Business Center - Public Way Use Unit
City Hall - 121 N LaSalle Street, Room 800 • Chicago, IL 60602
312-74-GOBIZ / 312-744-6249 • (312) 744-1944 (TTY)
http://www.cityofchicago.org/bacp

04/13/2016

Alderman **Deborah Mell**
Ward # **33**
City of Chicago
City Hall, Room **200**
121 North LaSalle Street
Chicago, Illinois 60602

Re: An ordinance to use and maintain a portion of the public right-of-way for **two (2) light fixture(s)** for **PITCHFORK FOOD & SALOON**, adjacent to the premises known as **2922-2924 W. Irving Park Rd.**.

Dear Alderman **Deborah Mell**:

The applicant referenced above has requested the use of the public right-of-way for a **light fixture(s)**. An ordinance has been prepared by the Department of Business Affairs and Consumer Protection – Small Business Center - Public Way Use Unit for presentation to the City Council. Because this request was made for properties located in your ward, as approved by you as per the attached, I respectfully request that you introduce the attached ordinance at the next City Council meeting.

If you have any questions regarding this ordinance, please contact Anthony Bertuca at (312) 744-5506.

Department of Business Affairs and Consumer Protection

City of Chicago

O2016-3210

Office of the City Clerk

Document Tracking Sheet

Meeting Date:	4/13/2016
Sponsor(s):	Austin (34)
Type:	Ordinance
Title:	Grant(s) of privilege in public way for Taylorpumps/Valvoline
Committee(s) Assignment:	Committee on Transportation and Public Way

ORDINANCE
TAYLORPUMPS/VALVOLINE
Acct. No. 260723 - 1
Permit No. 1122286

Be It Ordained by the City Council of the City of Chicago:

SECTION 1. Permission and authority are hereby given and granted to TAYLORPUMPS/VALVOLINE, upon the terms and subject to the conditions of this ordinance to maintain and use one (1) sign(s) projecting over the public right-of-way attached to its premises known as 11328 S. Halsted St..

Said sign structure(s) measures as follows; along S. Halsted Street:
One (1) at seven point zero eight (7.08) feet in length, six point three three (6.33) feet in height and ten (10) feet above grade level.

The location of said privilege shall be as shown on prints kept on file with the Department of Business Affairs and Consumer Protection and the Office of the City Clerk.

Said privilege shall be constructed in accordance with plans and specifications approved by the Department of Transportation (Division of Project Development) and Zoning Department - Signs.

This grant of privilege in the public way shall be subject to the provisions of Section 10-28-015 and all other required provisions of the Municipal Code of Chicago.

The grantee shall pay to the City of Chicago as compensation for the privilege #1122286 herein granted the sum of three hundred ($300.00) per annum in advance.

A 25% penalty will be added for payments received after due date.

The permit holder agrees to hold the City of Chicago harmless for any damage, relocation or replacement costs associated with damage, relocation or removal of private property caused by the City performing work in the public way.


Authority herein given and granted for a period of five (5) years from and after Date of Passage.

Alderman Carrie M. Austin

Carrie M. Austin 34th Ward

From **Taylor Pumps** taylorpumps@aol.com
Subject
Date March 9 2016 at 11 18 AM
To Cheryl Taylor taylorpumps@aol.com



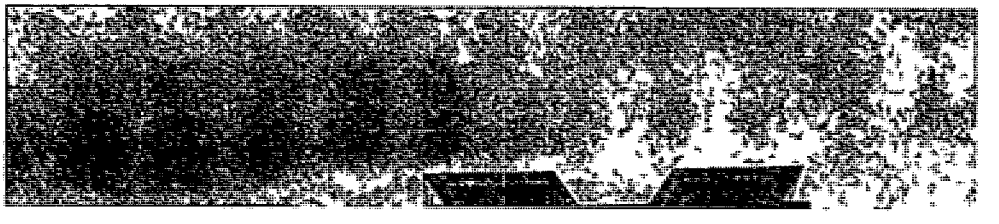

Department of Business Affairs and Consumer Protection
Small Business Center - Public Way Use Unit
City Hall - 121 N. LaSalle Street, Room 800 • Chicago, IL 60602
312-74-GOBIZ / 312-744-6249 • (312) 744-1944 (TTY)
http://www.cityofchicago.org/bacp

04/13/2016

Alderman **Carrie M. Austin**
Ward # **34**
City of Chicago
City Hall, Room **200**
121 North LaSalle Street
Chicago, Illinois 60602

Re: An ordinance to use and maintain a portion of the public right-of-way for **one (1) sign(s)** for **TAYLORPUMPS/VALVOLINE**, adjacent to the premises known as **11328 S. Halsted St.**.

Dear Alderman **Carrie M. Austin**:

The applicant referenced above has requested the use of the public right-of-way for a **sign(s)**. An ordinance has been prepared by the Department of Business Affairs and Consumer Protection – Small Business Center - Public Way Use Unit for presentation to the City Council. Because this request was made for properties located in your ward, as approved by you as per the attached, I respectfully request that you introduce the attached ordinance at the next City Council meeting.

If you have any questions regarding this ordinance, please contact Anthony Bertuca at (312) 744-5506.

Department of Business Affairs and Consumer Protection

City of Chicago

O2016-3211

Office of the City Clerk

Document Tracking Sheet

Meeting Date:	4/13/2016
Sponsor(s):	Ramirez-Rosa (35)
Type:	Ordinance
Title:	Grant(s) of privilege in public way for Adidam Center and Bookstore
Committee(s) Assignment:	Committee on Transportation and Public Way

ORDINANCE
ADIDAM CENTER AND BOOKSTORE
Acct. No. 246527 - 1
Permit No. 1122669

Be It Ordained by the City Council of the City of Chicago:

SECTION 1. Permission and authority are hereby given and granted to ADIDAM CENTER AND BOOKSTORE, upon the terms and subject to the conditions of this ordinance to maintain and use, as now constructed, two (2) Marquee(s) projecting over the public right-of-way adjacent to its premises known as 3301 W. Fullerton Ave..

Said Marquee(s) at W Fullerton Ave measure(s):
One (1) at seventeen point two five (17.25) feet in length, and twelve (12) feet in width for a total of two hundred seven (207) square feet.

Said Marquee(s) at N. Spaulding Ave measure(s):
One (1) at sixteen point five (16.5) feet in length, and eleven (11) feet in width for a total of one hundred eighty-one point five (181.5) square feet.

The location of said privilege shall be as shown on prints kept on file with the Department of Business Affairs and Consumer Protection and the Office of the City Clerk.

Said privilege shall be constructed in accordance with plans and specifications approved by the Zoning Department - Signs.

This grant of privilege in the public way shall be subject to the provisions of Section 10-28-015 and all other required provisions of the Municipal Code of Chicago.

The grantee shall pay to the City of Chicago as compensation for the privilege #1122669 herein granted the sum of one hundred ($100.00) per annum in advance.

A 25% penalty will be added for payments received after due date.


The permit holder agrees to hold the City of Chicago harmless for any damage, relocation or replacement costs associated with damage, relocation or removal of private property caused by the City performing work in the public way.

Authority herein given and granted for a period of five (5) years from and after 01/13/2016.

Alderman _____

Carlos Ramirez-Rosa 35th Ward

ANOTHER "REAL SCRAP SKETCH PAD COURTESY OF
American ADVERTISING INC.

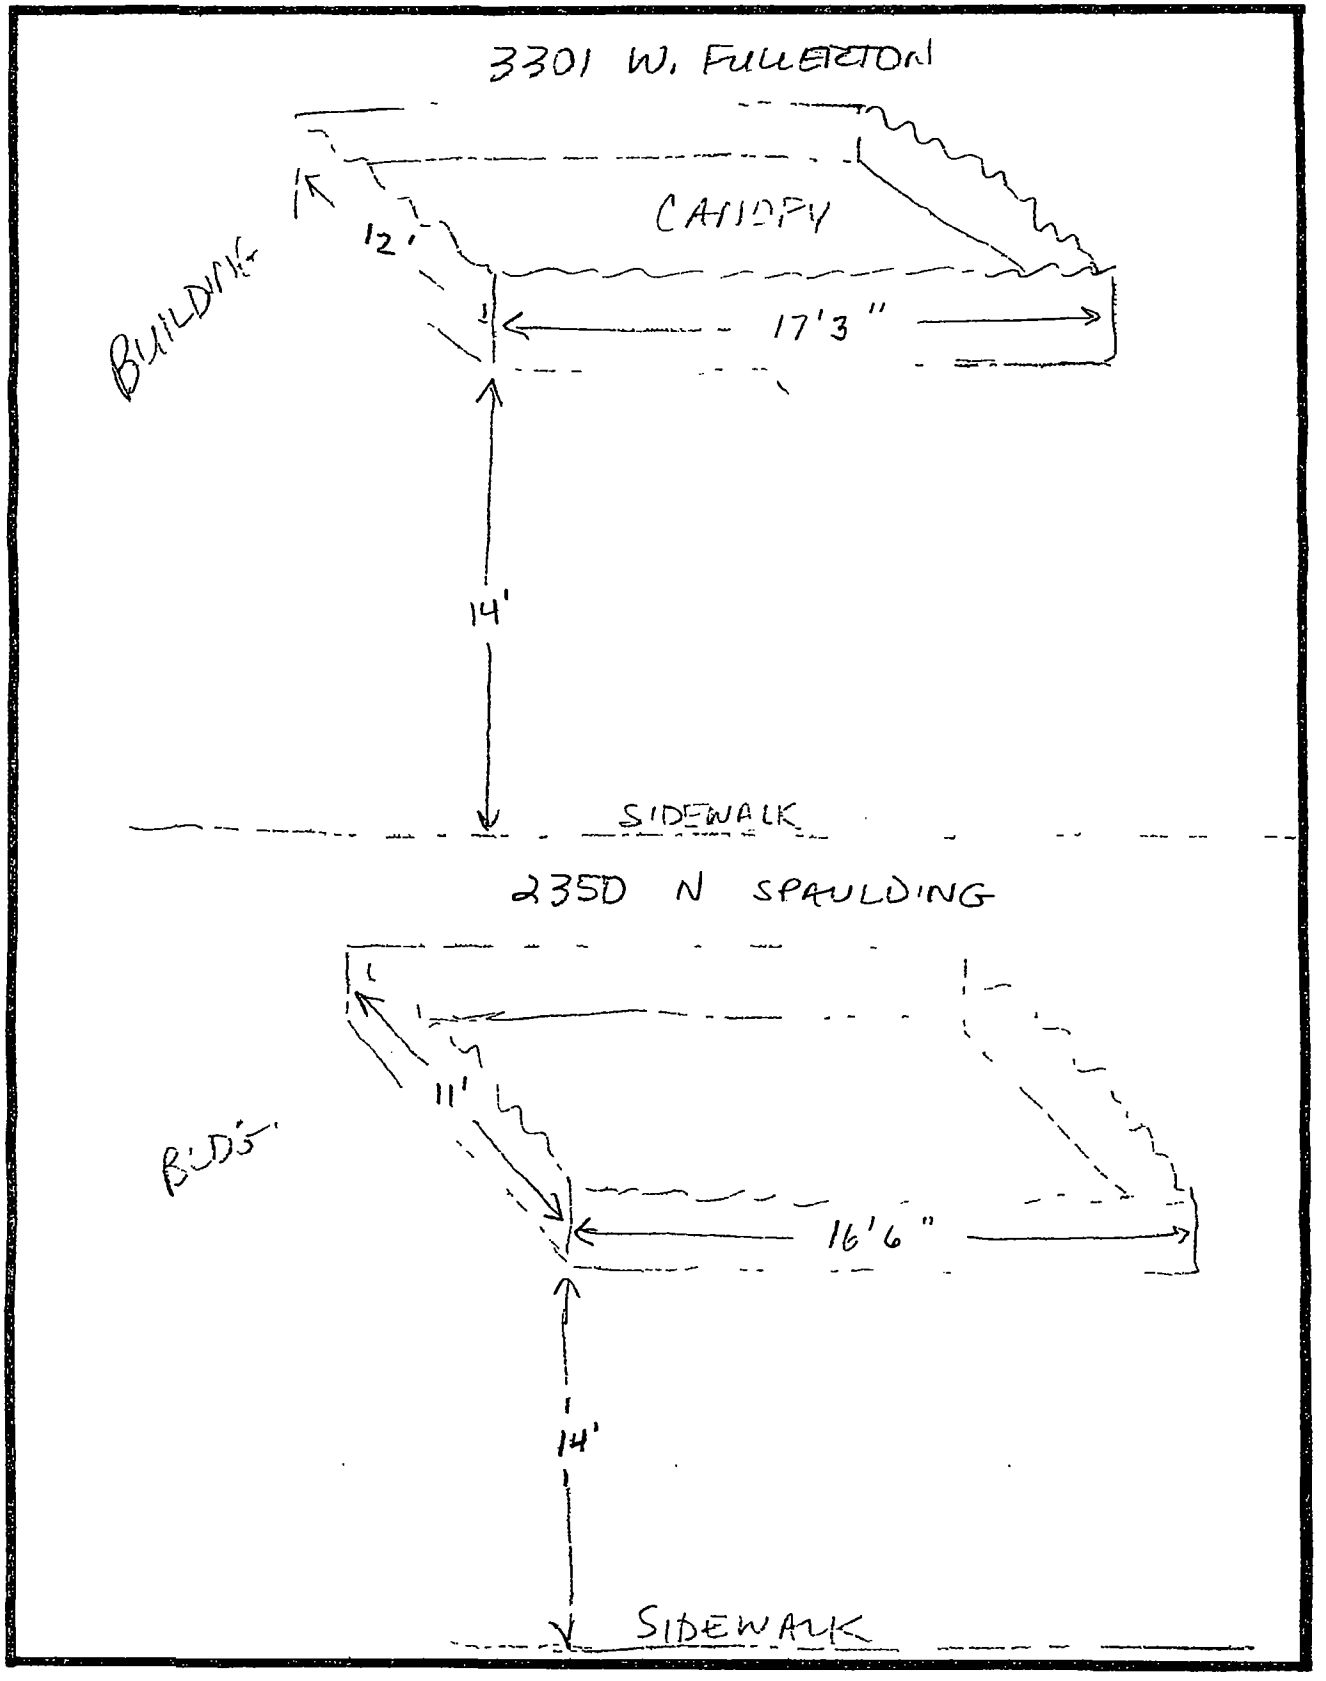

American ADVERTISING INC. PRINTING and COPYING
820 West Evergreen Ave Chicago IL 60622
312 642 3777 FAX 312 642 5353

City of Chicago

O2016-3213

Office of the City Clerk

Document Tracking Sheet

Meeting Date:	4/13/2016
Sponsor(s):	Ramirez-Rosa (35)
Type:	Ordinance
Title:	Grant(s) of privilege in public way for Harding Tavern, The
Committee(s) Assignment:	Committee on Transportation and Public Way

ORDINANCE
THE HARDING TAVERN
Acct. No. 375511 - 1
Permit No. 1112959

Be It Ordained by the City Council of the City of Chicago:

SECTION 1. Permission and authority are hereby given and granted to THE HARDING TAVERN, upon the terms and subject to the conditions of this ordinance to maintain and use one (1) sign(s) projecting over the public right-of-way attached to its premises known as 2732 N. Milwaukee Ave..

Said sign structure(s) measures as follows; along N MILWAUKEE AVE:
One (1) at four (4) feet in length, three (3) feet in height and ten point five (10.5) feet above grade level.

The location of said privilege shall be as shown on prints kept on file with the Department of Business Affairs and Consumer Protection and the Office of the City Clerk.

Said privilege shall be constructed in accordance with plans and specifications approved by the Department of Transportation (Division of Project Development) and Zoning Department - Signs.

This grant of privilege in the public way shall be subject to the provisions of Section 10-28-015 and all other required provisions of the Municipal Code of Chicago.

The grantee shall pay to the City of Chicago as compensation for the privilege #1112959 herein granted the sum of one hundred ($100.00) per annum in advance.


A 25% penalty will be added for payments received after due date.

The permit holder agrees to hold the City of Chicago harmless for any damage, relocation or replacement costs associated with damage, relocation or removal of private property caused by the City performing work in the public way.

Authority herein given and granted for a period of five (5) years from and after Date of Passage.

Alderman 

Carlos Ramirez-Rosa 35th Ward

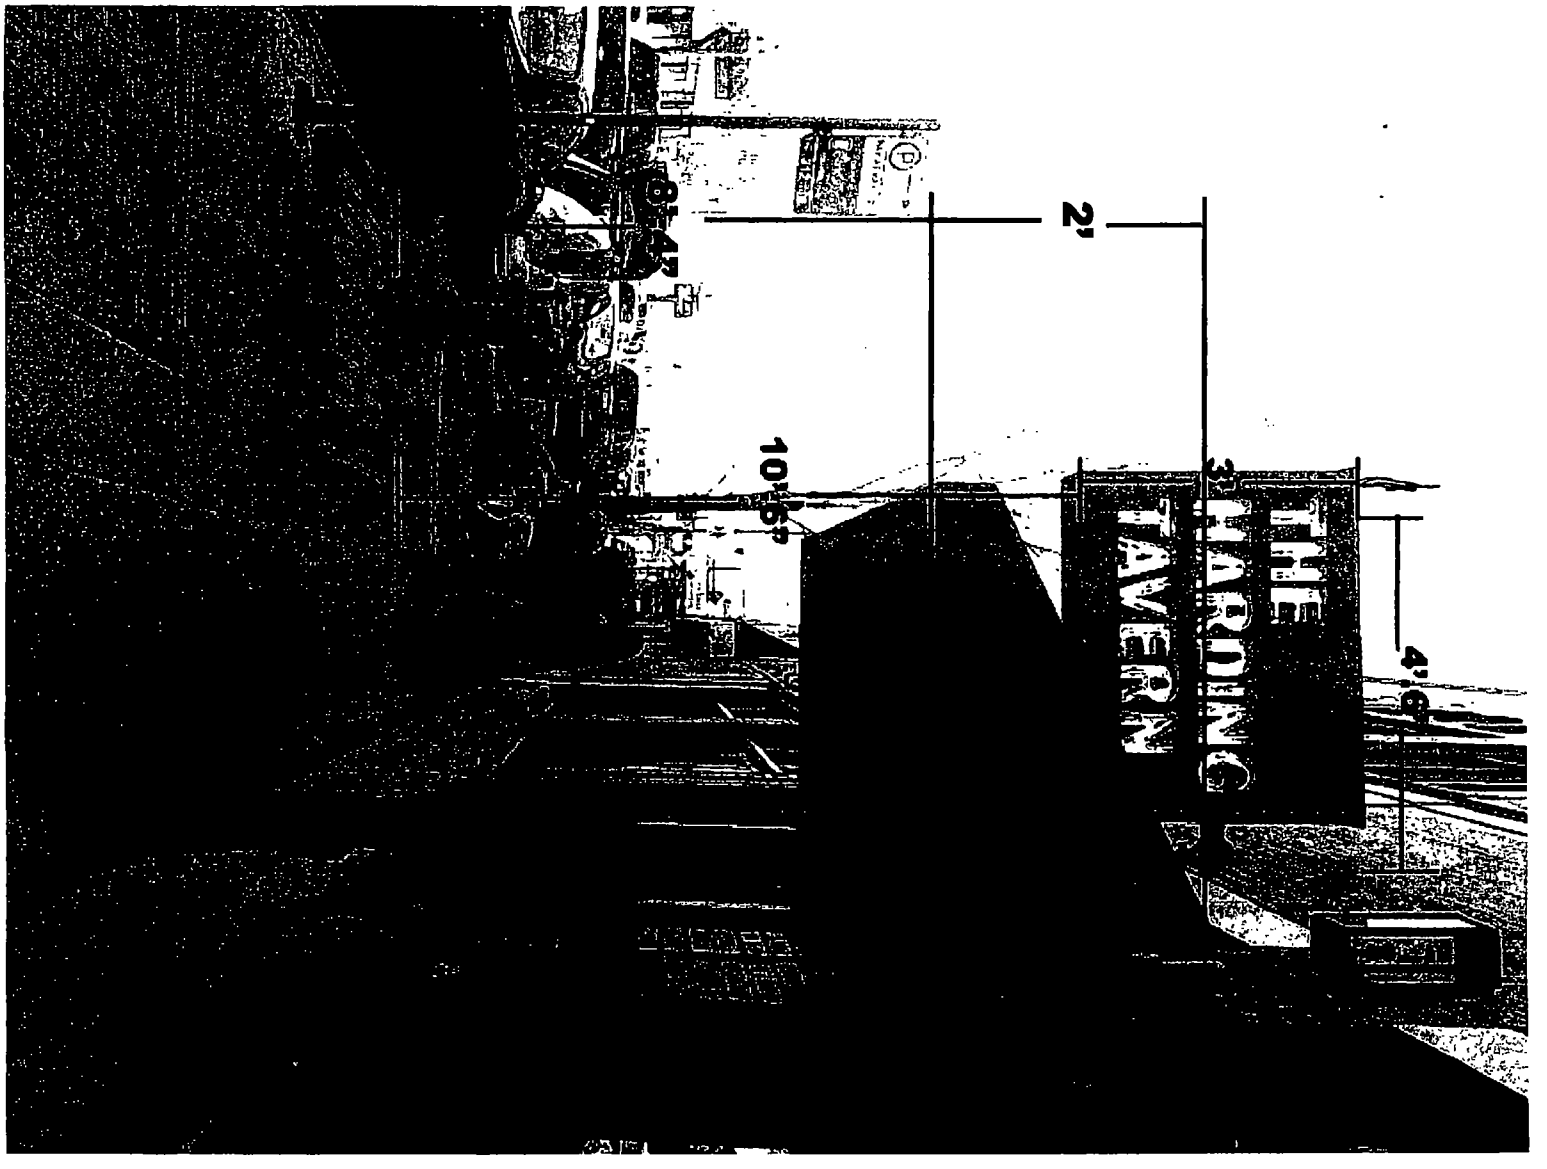
2'
10'-6"
THE HARDING TAVERN

City of Chicago

O2016-3216

Office of the City Clerk

Document Tracking Sheet

Meeting Date:	4/13/2016
Sponsor(s):	Ramirez-Rosa (35)
Type:	Ordinance
Title:	Grant(s) of privilege in public way for Telemundo Communication Systems (TCS Wireless)
Committee(s) Assignment:	Committee on Transportation and Public Way

ORDINANCE
Telemundo communication Systems (TCS Wireless)
Acct. No. 346014 - 3
Permit No. 1120129

Be It Ordained by the City Council of the City of Chicago:

SECTION 1. Permission and authority are hereby given and granted to Telemundo communication Systems (TCS Wireless), upon the terms and subject to the conditions of this ordinance to maintain and use one (1) sign(s) projecting over the public right-of-way attached to its premises known as 2641 N. Milwaukee Ave..

Said sign structure(s) measures as follows; along N Milwaukee Ave:
One (1) at eight (8) feet in length, four (4) feet in height and sixteen (16) feet above grade level.

The location of said privilege shall be as shown on prints kept on file with the Department of Business Affairs and Consumer Protection and the Office of the City Clerk.

Said privilege shall be constructed in accordance with plans and specifications approved by the Department of Transportation (Division of Project Development) and Zoning Department - Signs.


This grant of privilege in the public way shall be subject to the provisions of Section 10-28-015 and all other required provisions of the Municipal Code of Chicago.

The grantee shall pay to the City of Chicago as compensation for the privilege #1120129 herein granted the sum of three hundred ($300.00) per annum in advance.

A 25% penalty will be added for payments received after due date.

The permit holder agrees to hold the City of Chicago harmless for any damage, relocation or replacement costs associated with damage, relocation or removal of private property caused by the City performing work in the public way.

Authority herein given and granted for a period of five (5) years from and after Date of Passage.

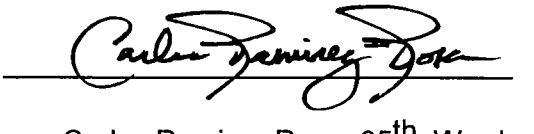
Alderman 


Carlos Ramirez-Rosa 35th Ward

SIGN TYPE: Double Face LightBox
BUSINESS NAME: TCS Wireless
LOCATION: 2641 N. Milwaikee Ave. Chicago IL 60647

DOUBLE FACE LIGHTBOX

DOUBLE FACE LIGHTBOX

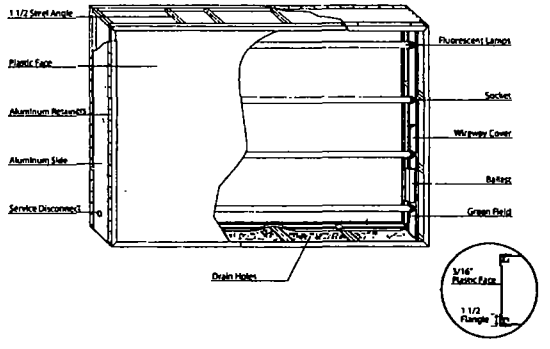

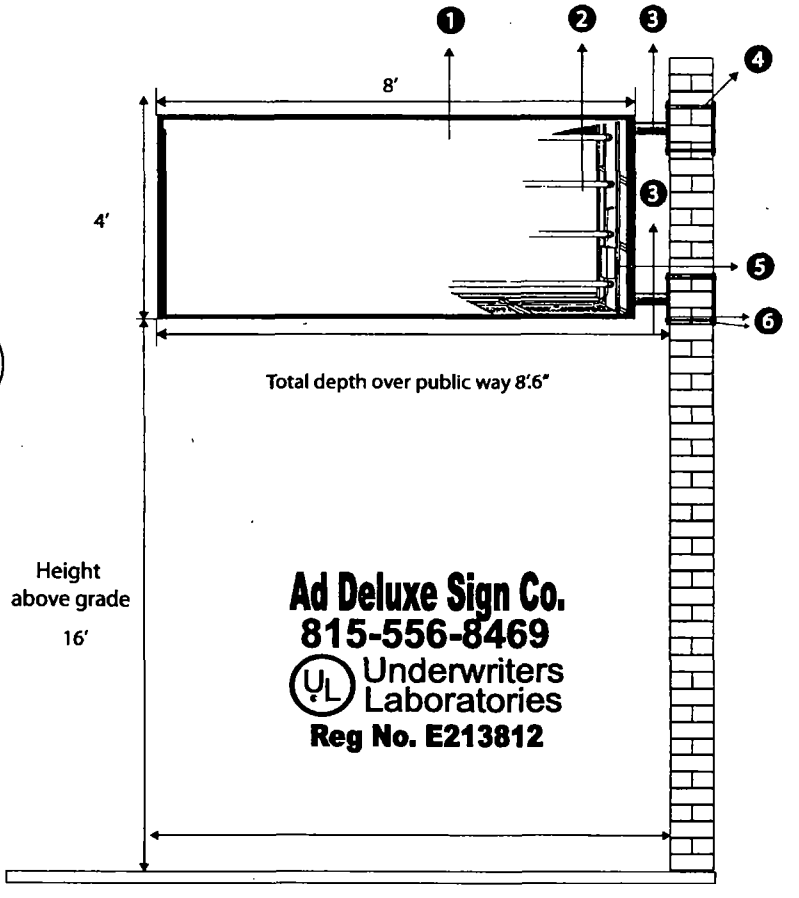

1. Lexon Face
2. Florescent Lamp
3. 4" inch square Pipe Galvanized and Primed painted
4. Thered Rod 3/4
5. Ballast
6. 1/2 inch / 14" x 14" inch galvanized plate
   * Six 3/4 inch Threaded rod per plate

All material Noncombustible and fabricated with galvanized material capable of up to handelling 30 LBS win Load per foot

City of Chicago

O2016-3225

Office of the City Clerk

Document Tracking Sheet

Meeting Date:	4/13/2016
Sponsor(s):	Villegas (36)
Type:	Ordinance
Title:	Grant(s) of privilege in public way for Jackson Hewitt Tax Service
Committee(s) Assignment:	Committee on Transportation and Public Way

ORDINANCE
JACKSON HEWITT TAX SERVICE
Acct. No. 325018 - 56
Permit No. 1121257

Be It Ordained by the City Council of the City of Chicago:

SECTION 1. Permission and authority are hereby given and granted to JACKSON HEWITT TAX SERVICE, upon the terms and subject to the conditions of this ordinance to maintain and use one (1) sign(s) projecting over the public right-of-way attached to its premises known as 2253 N. Cicero Ave..

Said sign structure(s) measures as follows; along N CICERO AVE:
One (1) at twelve point five (12.5) feet in length, two point five (2.5) feet in height and thirteen (13) feet above grade level.

The location of said privilege shall be as shown on prints kept on file with the Department of Business Affairs and Consumer Protection and the Office of the City Clerk.

Said privilege shall be constructed in accordance with plans and specifications approved by the Department of Transportation (Division of Project Development) and Zoning Department - Signs.


This grant of privilege in the public way shall be subject to the provisions of Section 10-28-015 and all other required provisions of the Municipal Code of Chicago.

The grantee shall pay to the City of Chicago as compensation for the privilege #1121257 herein granted the sum of three hundred ($300.00) per annum in advance.

A 25% penalty will be added for payments received after due date.

The permit holder agrees to hold the City of Chicago harmless for any damage, relocation or replacement costs associated with damage, relocation or removal of private property caused by the City performing work in the public way.


Authority herein given and granted for a period of five (5) years from and after Date of Passage.

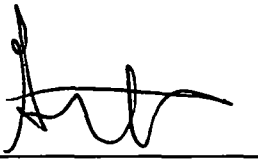Alderman 

Gilbert Villegas 36th Ward

24" INTERNALLY ILLUMINATED CHANNEL LETTERS ON RACEWAYS • 29.69 SQ FT

Jackson Hewitt
TAX SERVICE

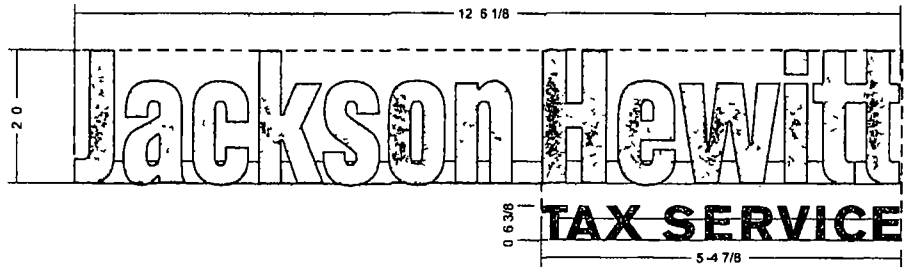

L E D RACEWAY MOUNTING DETAIL (EXTERIOR)

A 040 X 3 ALUMINUM RETURNS JACKSON HEWITT PAINTED TO MATCH 3630 57 OLYMPIC BLUE EXACTLY

B 1 TRIM CAP JACKSON HEWITT PAINTED TO MATCH 3630 57 OLYMPIC BLUE EXACTLY

C 050 ALUMINUM BACKS INTERIOR TO BE PAINTED WHITE

D #2447 118 LD WHITE POLYCARBONATE W/ 3630 57 DLYMPIC BLUE VINYL OVERLAY

E WHITE GE TETRA MAX LEDs 7100K

F 1/2 SEALTITE CONDUIT RUNNING TO SECONDARY CONNECTION NOTE GENERAL CONTRACTOR TO HAVE PRIMARY CONNECTION HOOKED UP

G 3/8 THREADED RODS WITH 2 x 4 WOOD BLOCKING AS REQUIRED TO MOUNT RACEWAY TO WALL

H 2 x 9 x 3/16 ALUMINUM MOUNTING BRACKETS AS REQ D CENTER TO CENTER DIMENSIONS NOT TO EXCEED 6 0 OF UNBRACED LENGTHS

I POWER CABLE STARTING FROM POWER SUPPLY THEN LETTER TO LETTER

J STANDARD POWER SUPPLY HOUSED IN A 4 x 5 RACEWAY PAINTED TO MATCH BUILDING (TBD)

K PLASTIC MOUNTING CLIPS AS REQ D

L 1/4 WEEP HOLES AS REQUIRED

M SILICONE BEAD AROUND THE INSIDE OF RETURN AND BACK TO SEAL FROM WATER LEAKAGE


N TAX SERVICE 118 WHITE LD POLYCARBONATE W/ PERFORATED 3M 3635 222 BLACK VINYL COPY

O WHITE GE TETRA miniMAX LEOs 7100K

P TAX SERVICE 1 PREFINISHED BLACK JEWELITE

Q TAX SERVICE 040 X 3 ALUMINUM RETURNS PREFINISHED GLOSS BLACK

*APPROXIMATE WEIGHT 250 LBS

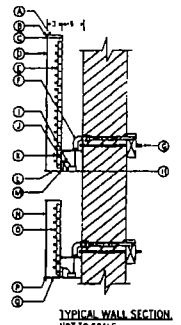

TYPICAL WALL SECTION
NOT TO SCALE

ENTERA
Your total branding solution

Underwriters Laboratories Inc

CLIENT	JACKSON HEWITT	SCALE	1 = 1 0
LOCATI N	CHICAGO IL	DATE	12 18 15
DRAWN BY	JMH	DWG NO	CHICAGO IL 2253 N CICERO AVE

Department of Business Affairs and Consumer Protection
Small Business Center - Public Way Use Unit
City Hall - 121 N. LaSalle Street, Room 800 • Chicago, IL 60602
312-74-GOBIZ / 312-744-6249 • (312) 744-1944 (TTY)
http://www.cityofchicago.org/bacp

04/13/2016

Alderman **Gilbert Villegas**
Ward # **36**
City of Chicago
City Hall, Room **200**
121 North LaSalle Street
Chicago, Illinois 60602

Re: An ordinance to use and maintain a portion of the public right-of-way for **one (1) sign(s)** for **JACKSON HEWITT TAX SERVICE**, adjacent to the premises known as **2253 N. Cicero Ave.**.

Dear Alderman **Gilbert Villegas**:

The applicant referenced above has requested the use of the public right-of-way for a **sign(s)**. An ordinance has been prepared by the Department of Business Affairs and Consumer Protection – Small Business Center - Public Way Use Unit for presentation to the City Council. Because this request was made for properties located in your ward, as approved by you as per the attached, I respectfully request that you introduce the attached ordinance at the next City Council meeting.

If you have any questions regarding this ordinance, please contact Anthony Bertuca at (312) 744-5506.

Department of Business Affairs and Consumer Protection

City of Chicago

O2016-3212

Office of the City Clerk

Document Tracking Sheet

Meeting Date:	4/13/2016
Sponsor(s):	Mitts (37)
Type:	Ordinance
Title:	Grant(s) of privilege in public way for Noble Network of Charter Schools
Committee(s) Assignment:	Committee on Transportation and Public Way

ORDINANCE
NOBLE NETWORK OF CHARTER SCHOOLS
Acct. No. 358353 - 4
Permit No. 1122274

Be It Ordained by the City Council of the City of Chicago:

SECTION 1. Permission and authority are hereby given and granted to NOBLE NETWORK OF CHARTER SCHOOLS, upon the terms and subject to the conditions of this ordinance to construct, install, maintain and use one (1) Manhole(s) under the public right-of-way adjacent to its premises known as 5357 W. Grand Ave..

Said Manhole(s) at 1935 N LOCKWOOD AVE measure(s):
One (1) at four (4) feet in length, and four (4) feet in width for a total of sixteen (16) square feet.

The location of said privilege shall be as shown on prints kept on file with the Department of Business Affairs and Consumer Protection and the Office of the City Clerk.

Said privilege shall be constructed in accordance with plans and specifications approved by the Department of Transportation (Office of Underground Coordination) and Department of Water Management.

This grant of privilege in the public way shall be subject to the provisions of Section 10-28-015 and all other required provisions of the Municipal Code of Chicago.

The grantee shall pay to the City of Chicago as compensation for the privilege #1122274 herein granted the sum of four hundred ($400.00) per annum in advance.


A 25% penalty will be added for payments received after due date.

The permit holder agrees to hold the City of Chicago harmless for any damage, relocation or replacement costs associated with damage, relocation or removal of private property caused by the City performing work in the public way.

Authority herein given and granted for a period of five (5) years from and after Date of Passage.

Alderman _____

Emma Mitts 37th Ward

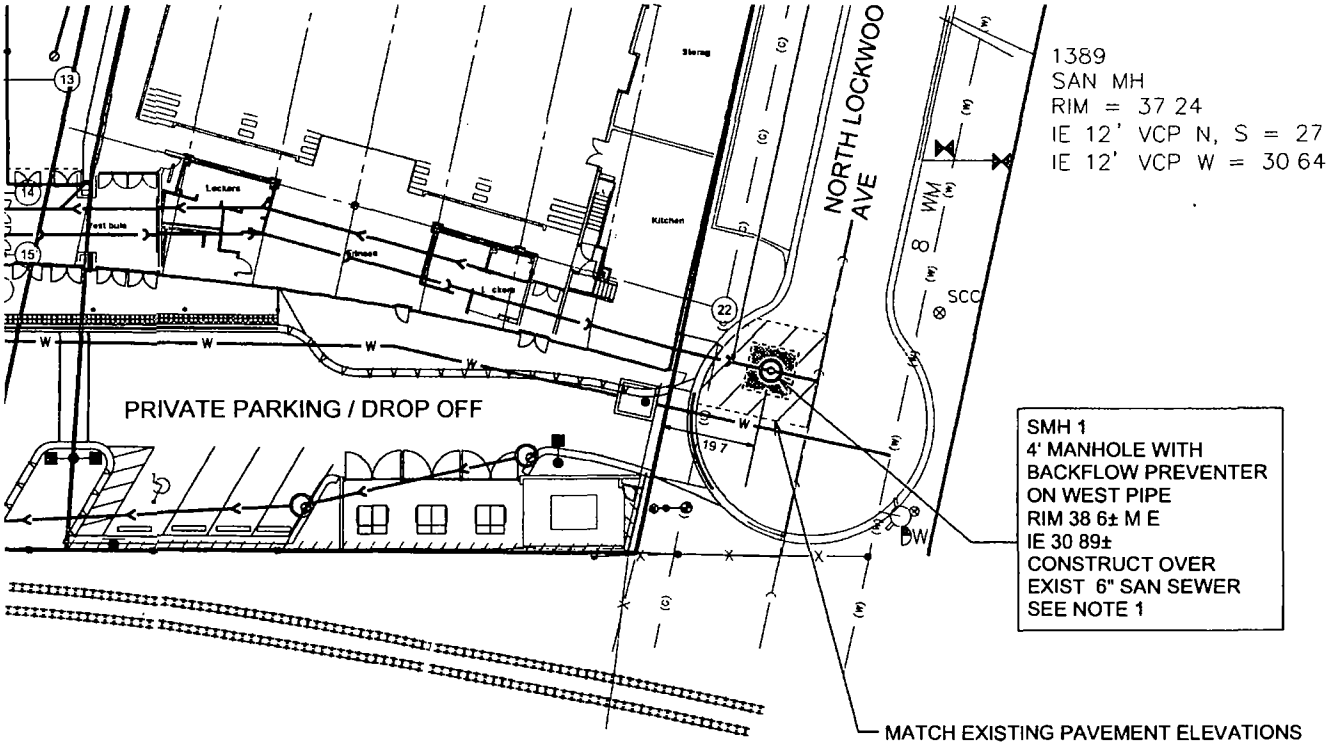

PROJECT NO: 13088 - S04 2	DESIGNED BY: S A K
FILE NAME: C2 0 SITE13088	DRAWN BY: V R S
ORIGINAL ISSUE DATE: 10-12-15	CHECKED BY: L J S
SCALE: 1" = 30'	PROJECT MANAGER: L J S

THE ITW DAVID SPEER ACADEMY

NOBLE NETWORK OF CHARTER SCHOOLS
5357 W GRAND, CHICAGO IL

CHICAGO ILLINOIS

Department of Business Affairs and Consumer Protection
Small Business Center - Public Way Use Unit
City Hall - 121 N. LaSalle Street, Room 800 • Chicago, IL 60602
312-74-GOBIZ / 312-744-6249 • (312) 744-1944 (TTY)
http://www.cityofchicago.org/bacp

04/13/2016

Alderman **Emma Mitts**
Ward # **37**
City of Chicago
City Hall, Room **300**
121 North LaSalle Street
Chicago, Illinois 60602

Re: An ordinance to use and maintain a portion of the public right-of-way for **one (1) manhole(s)** for **NOBLE NETWORK OF CHARTER SCHOOLS**, adjacent to the premises known as **5357 W. Grand Ave.**.

Dear Alderman **Emma Mitts**:

The applicant referenced above has requested the use of the public right-of-way for a **manhole(s)**. An ordinance has been prepared by the Department of Business Affairs and Consumer Protection – Small Business Center - Public Way Use Unit for presentation to the City Council. Because this request was made for properties located in your ward, as approved by you as per the attached, I respectfully request that you introduce the attached ordinance at the next City Council meeting.

If you have any questions regarding this ordinance, please contact Anthony Bertuca at (312) 744-5506.

Department of Business Affairs and Consumer Protection

City of Chicago

O2016-3215

Office of the City Clerk

Document Tracking Sheet

Meeting Date:	4/13/2016
Sponsor(s):	Sposato (38)
Type:	Ordinance
Title:	Grant(s) of privilege in public way for A & Zee Auto Repair
Committee(s) Assignment:	Committee on Transportation and Public Way

ORDINANCE
A & ZEE AUTO REPAIR
Acct. No. 266623 - 4
Permit No. 1122505

Be It Ordained by the City Council of the City of Chicago:

SECTION 1. Permission and authority are hereby given and granted to A & ZEE AUTO REPAIR, upon the terms and subject to the conditions of this ordinance to maintain and use two (2) sign(s) projecting over the public right-of-way attached to its premises known as 3525 N. Harlem Ave..

Said sign structure(s) measures as follows; along N. Harlem Avenue:
One (1) at six (6) feet in length, four (4) feet in height and nine point two five (9.25) feet above grade level.
One (1) at sixteen point six six (16.66) feet in length, three (3) feet in height and twelve point five (12.5) feet above grade level.

The location of said privilege shall be as shown on prints kept on file with the Department of Business Affairs and Consumer Protection and the Office of the City Clerk.

Said privilege shall be constructed in accordance with plans and specifications approved by the Department of Transportation (Division of Project Development) and Zoning Department - Signs.

This grant of privilege in the public way shall be subject to the provisions of Section 10-28-015 and all other required provisions of the Municipal Code of Chicago.

The grantee shall pay to the City of Chicago as compensation for the privilege #1122505 herein granted the sum of four hundred ($400.00) per annum in advance.

A 25% penalty will be added for payments received after due date.


The permit holder agrees to hold the City of Chicago harmless for any damage, relocation or replacement costs associated with damage, relocation or removal of private property caused by the City performing work in the public way.


Authority herein given and granted for a period of five (5) years from and after 02/09/2016.

Alderman _____


Nicholas Sposato 38th Ward

Side view

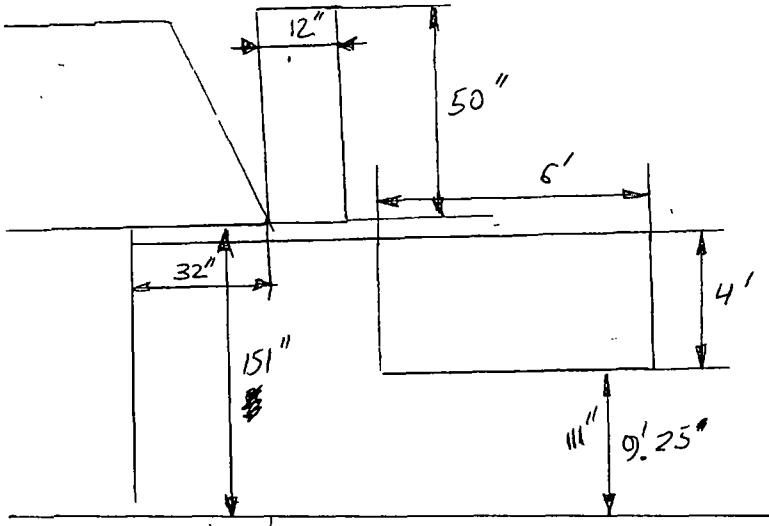


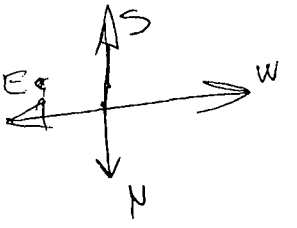



Front view

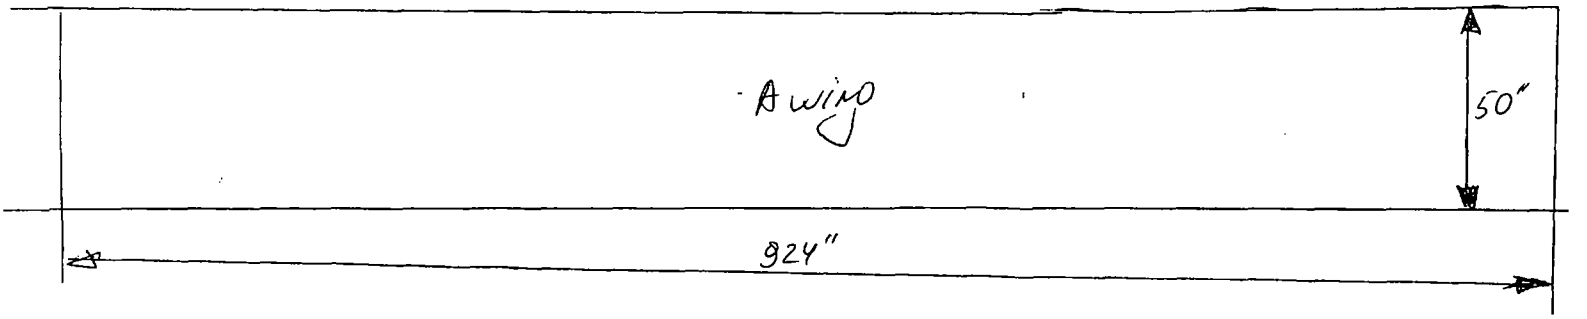



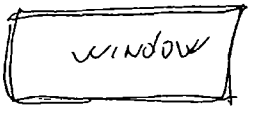

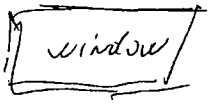

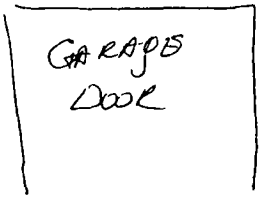

Department of Business Affairs and Consumer Protection
Small Business Center - Public Way Use Unit
City Hall - 121 N LaSalle Street, Room 800 • Chicago, IL 60602
312-74-GOBIZ / 312-744-6249 • (312) 744-1944 (TTY)
http://www.cityofchicago.org/bacp

04/13/2016

Alderman **Nicholas Sposato**
Ward # **38**
City of Chicago
City Hall, Room **200**
121 North LaSalle Street
Chicago, Illinois 60602

Re: An ordinance to use and maintain a portion of the public right-of-way for **two (2) sign(s)** for **A & ZEE AUTO REPAIR**, adjacent to the premises known as **3525 N. Harlem Ave.**.

Dear Alderman **Nicholas Sposato**:

The applicant referenced above has requested the use of the public right-of-way for a **sign(s)**. An ordinance has been prepared by the Department of Business Affairs and Consumer Protection – Small Business Center - Public Way Use Unit for presentation to the City Council. Because this request was made for properties located in your ward, as approved by you as per the attached, I respectfully request that you introduce the attached ordinance at the next City Council meeting.

If you have any questions regarding this ordinance, please contact Anthony Bertuca at (312) 744-5506.

Department of Business Affairs and Consumer Protection

City of Chicago

O2016-3240

Office of the City Clerk

Document Tracking Sheet

Meeting Date:	4/13/2016
Sponsor(s):	Laurino (39)
Type:	Ordinance
Title:	Grant(s) of privilege in public way for Casa Hair Salon
Committee(s) Assignment:	Committee on Transportation and Public Way

ORDINANCE
CASA HAIR SALON
Acct. No. 355740 - 2
Permit No. 1121442

Be It Ordained by the City Council of the City of Chicago:

SECTION 1. Permission and authority are hereby given and granted to CASA HAIR SALON, upon the terms and subject to the conditions of this ordinance to maintain and use one (1) sign(s) projecting over the public right-of-way attached to its premises known as 4465 W. Lawrence Ave..

Said sign structure(s) measures as follows; along W Lawrence Ave:
One (1) at nine (9) feet in length, two (2) feet in height and nine (9) feet above grade level.

The location of said privilege shall be as shown on prints kept on file with the Department of Business Affairs and Consumer Protection and the Office of the City Clerk.

Said privilege shall be constructed in accordance with plans and specifications approved by the Department of Transportation (Division of Project Development) and Zoning Department - Signs.

This grant of privilege in the public way shall be subject to the provisions of Section 10-28-015 and all other required provisions of the Municipal Code of Chicago.

The grantee shall pay to the City of Chicago as compensation for the privilege #1121442 herein granted the sum of one hundred ($100.00) per annum in advance.

A 25% penalty will be added for payments received after due date.

The permit holder agrees to hold the City of Chicago harmless for any damage, relocation or replacement costs associated with damage, relocation or removal of private property caused by the City performing work in the public way.

Authority herein given and granted for a period of five (5) years from and after Date of Passage.

Alderman _____

Margaret Laurino 39th Ward


9-0"

2'-0"





Alu- Panel with vintl letters

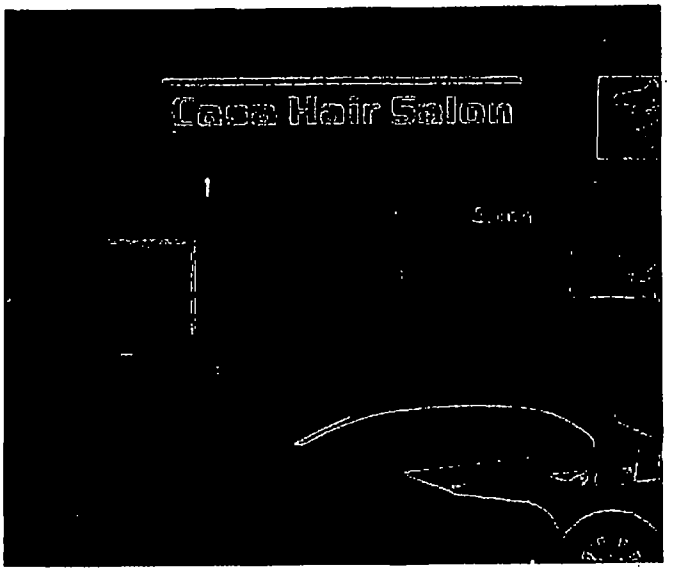

tfasigns 5500 N. Kedzie Ave Chicago, IL 60625 773-267-5007 | sales@tfasigns.com	Client Address Tel Email	Landlord Address Tel Email	Start Date 00/00/0000 Last Revision 00/00/0000 Job# 00000 Drawing# 00000a v1 s1 / e1 Page 1 of 2	Client Approval Landlord Approval	Sales Rep Seung Park Designer E322358

COPYRIGHT 2013 BY TFA Signs THIS RENDERING IS THE PROPERTY OF TFA SIGNS INC AND THE PARTY WHICH REQUESTED THE RENDERING IT IS AN UNPUBLISHED ORIGINAL DRAWING NOT TO BE REPRODUCED OR EXHIBITED WITHOUT THE CONSENT OF TFA SIGNS IN

City of Chicago

O2016-3244

Office of the City Clerk

Document Tracking Sheet

Meeting Date:	4/13/2016
Sponsor(s):	Laurino (39)
Type:	Ordinance
Title:	Grant(s) of privilege in public way for Creativo!
Committee(s) Assignment:	Committee on Transportation and Public Way

ORDINANCE
CREATIVO!
Acct. No. 307313 - 1
Permit No. 1122545

Be It Ordained by the City Council of the City of Chicago:

SECTION 1. Permission and authority are hereby given and granted to CREATIVO!, upon the terms and subject to the conditions of this ordinance to construct, install, maintain and use one (1) Planter(s) on the public right-of-way for beautification purposes adjacent to its premises known as 5407 W. Devon Ave..

Said Planter(s) at W. Devon Avenue measure(s):
One (1) at one (1) foot in length, and one point eight three (1.83) foot in width for a total of one point eight three (1.83) square feet.

Grantee must allow the required clear and unobstructed space for pedestrian passage at all times per rules and regulations approved by the Department of Transportation.

The location of said privilege shall be as shown on prints kept on file with the Department of Business Affairs and Consumer Protection and the Office of the City Clerk.

Said privilege shall be constructed in accordance with plans and specifications approved by the Department of Planning and Development and Department of Transportation (Division of Project Development).

This grant of privilege in the public way shall be subject to the provisions of Section 10-28-015 and all other required provisions of the Municipal Code of Chicago.

The grantee shall pay to the City of Chicago as compensation for the privilege #1122545 herein granted the sum of zero ($.00) per annum in advance.

A 25% penalty will be added for payments received after due date.

The permit holder agrees to hold the City of Chicago harmless for any damage, relocation or replacement costs associated with damage, relocation or removal of private property caused by the City performing work in the public way.

Authority herein given and granted for a period of five (5) years from and after Date of Passage.

Alderman _____


Margaret Laurino 39th Ward

APPL[redacted]TION TO USE THE PUBLIC RIGHT OF WAY


BUSINESS NAME: CREATIVO

BUSINESS ADDRESS: 5407 W. DEVON AVE.

SCALE OF DRAWING: 1"=5'

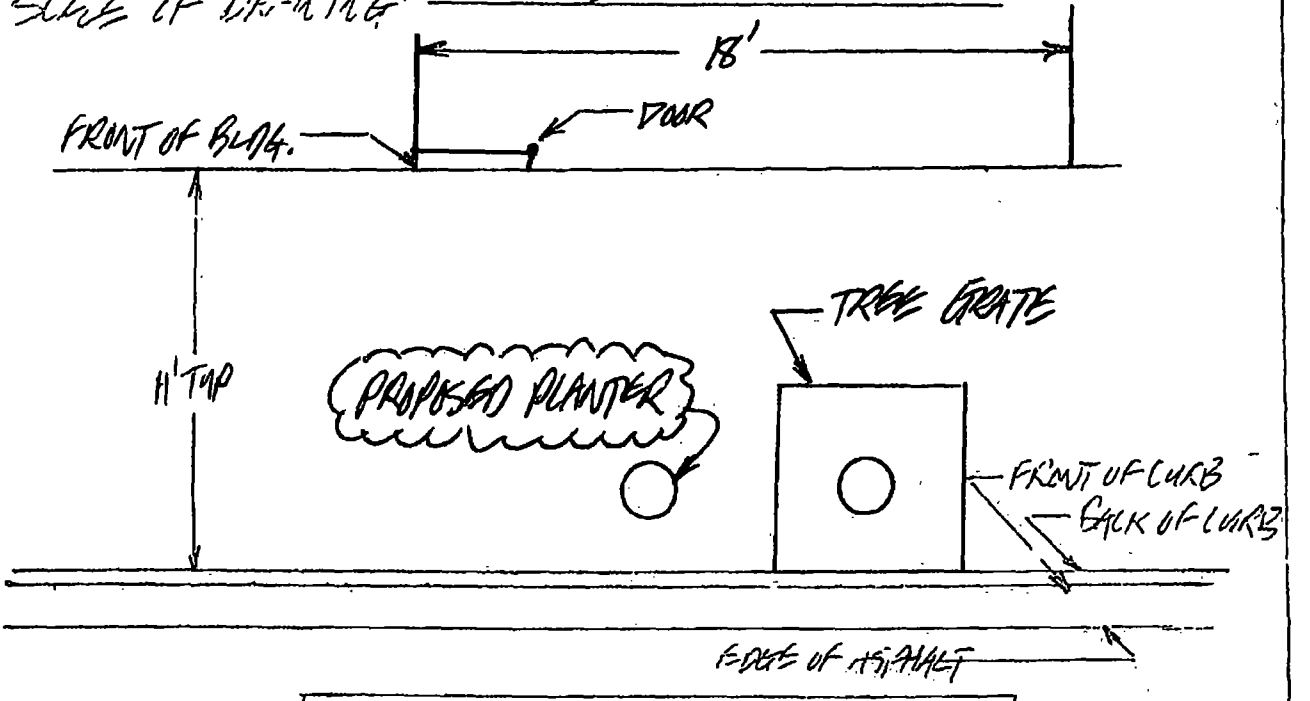

PLAN VIEW OF STREET SCAPE

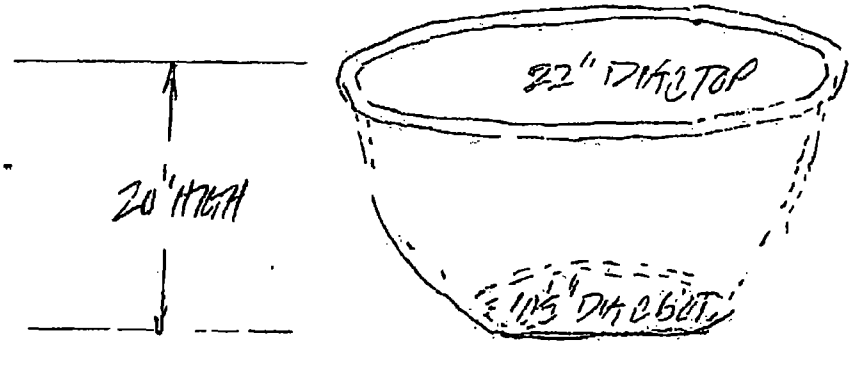

PROPOSED PLANTER DETAIL (NTS)

City of Chicago

O2016-3251

Office of the City Clerk

Document Tracking Sheet

Meeting Date:	4/13/2016
Sponsor(s):	Laurino (39)
Type:	Ordinance
Title:	Grant(s) of privilege in public way for Windy City Hand Car Wash Elston
Committee(s) Assignment:	Committee on Transportation and Public Way

ORDINANCE
WINDY CITY HAND CAR WASH ELSTON
Acct. No. 397156 - 1
Permit No. 1122390

Be It Ordained by the City Council of the City of Chicago:

SECTION 1. Permission and authority are hereby given and granted to WINDY CITY HAND CAR WASH ELSTON, upon the terms and subject to the conditions of this ordinance to construct, install, maintain and use four (4) Flag Pole(s) projecting over the public right-of-way adjacent to its premises known as 4558 N. Elston Ave..

Said Flag Pole(s) at N. Elston measure(s):
Four (4) at six (6) feet in length, and two (2) feet in width for a total of forty-eight (48) square feet.

The location of said privilege shall be as shown on prints kept on file with the Department of Business Affairs and Consumer Protection and the Office of the City Clerk.

Said privilege shall be constructed in accordance with plans and specifications approved by the Department of Transportation (Division of Project Development).

This grant of privilege in the public way shall be subject to the provisions of Section 10-28-015 and all other required provisions of the Municipal Code of Chicago.

The grantee shall pay to the City of Chicago as compensation for the privilege #1122390 herein granted the sum of three hundred ($300.00) per annum in advance.

A 25% penalty will be added for payments received after due date.

The permit holder agrees to hold the City of Chicago harmless for any damage, relocation or replacement costs associated with damage, relocation or removal of private property caused by the City performing work in the public way.


Authority herein given and granted for a period of five (5) years from and after Date of Passage.

Alderman _____

Margaret Laurino 39th Ward

CITY OF CHICAGO BACP PWU BUNDLE PERMIT APPLICATION V 02 21 14


APPLICATION TO USE THE PUBLIC RIGHT OF WAY

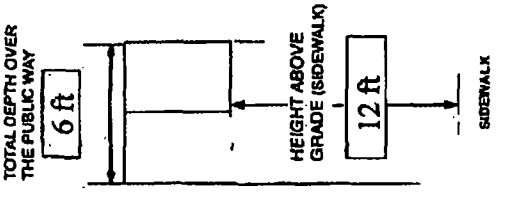

SIGN DRAWING

PROPERTY LOCATION 4558 N Elston Ave

ORGANIZATION(S) NAME Clear Soap Inc

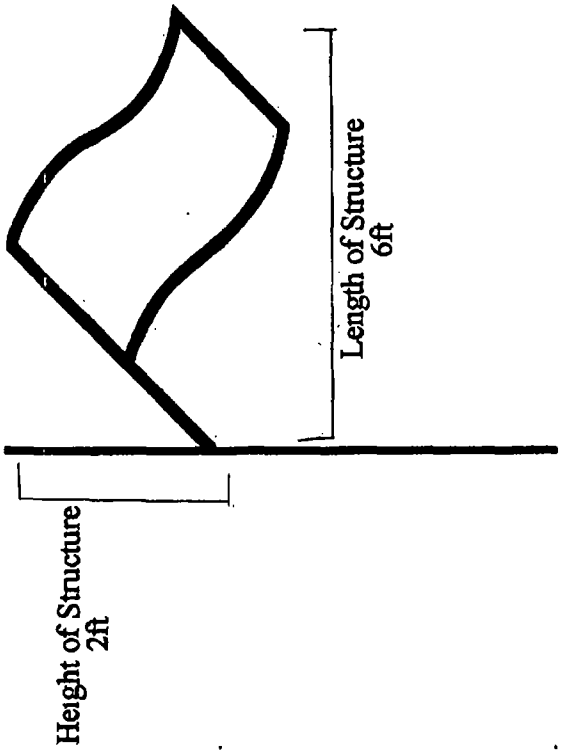

City of Chicago

O2016-3258

Office of the City Clerk

Document Tracking Sheet

Meeting Date:	4/13/2016
Sponsor(s):	Laurino (39)
Type:	Ordinance
Title:	Grant(s) of privilege in public way for Wintrust Bank
Committee(s) Assignment:	Committee on Transportation and Public Way

ORDINANCE
WINTRUST BANK
Acct. No. 289005 - 1
Permit No. 1122560

Be It Ordained by the City Council of the City of Chicago:

SECTION 1. Permission and authority are hereby given and granted to WINTRUST BANK, upon the terms and subject to the conditions of this ordinance to maintain and use one (1) sign(s) projecting over the public right-of-way attached to its premises known as 4343 W. Peterson Ave..

Said sign structure(s) measures as follows; along W. Peterson:
One (1) at ten (10) feet in length, sixteen (16) feet in height and sixteen (16) feet above grade level.

The location of said privilege shall be as shown on prints kept on file with the Department of Business Affairs and Consumer Protection and the Office of the City Clerk.

Said privilege shall be constructed in accordance with plans and specifications approved by the Department of Transportation (Division of Project Development) and Zoning Department - Signs.

This grant of privilege in the public way shall be subject to the provisions of Section 10-28-015 and all other required provisions of the Municipal Code of Chicago.

The grantee shall pay to the City of Chicago as compensation for the privilege #1122560 herein granted the sum of three hundred ($300.00) per annum in advance.


A 25% penalty will be added for payments received after due date.

The permit holder agrees to hold the City of Chicago harmless for any damage, relocation or replacement costs associated with damage, relocation or removal of private property caused by the City performing work in the public way.

Authority herein given and granted for a period of five (5) years from and after 01/13/2016.

Alderman _____

Margaret Laurino 39th Ward

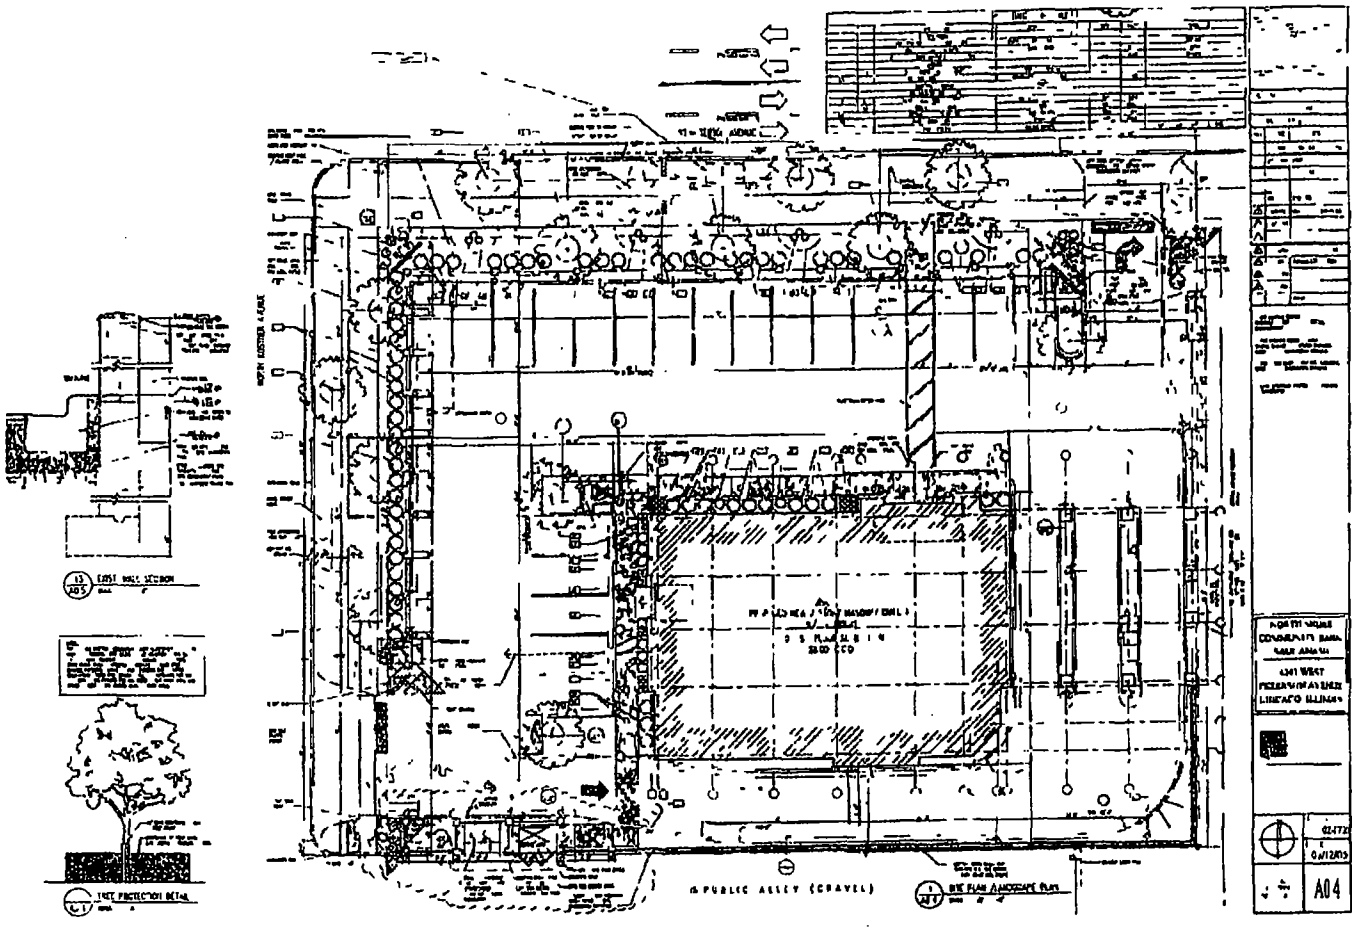
PUBLIC ALLEY (GRAVEL)
A04

City of Chicago

O2016-3218

Office of the City Clerk

Document Tracking Sheet

Meeting Date:	4/13/2016
Sponsor(s):	Napolitano (41)
Type:	Ordinance
Title:	Grant(s) of privilege in public way for Coldwell Banker Residential Brokerage
Committee(s) Assignment:	Committee on Transportation and Public Way

ORDINANCE
COLDWELL BANKER RESIDENTIAL BROKERAGE
Acct. No. 70752 - 2
Permit No. 1122266

Be It Ordained by the City Council of the City of Chicago:

SECTION 1. Permission and authority are hereby given and granted to COLDWELL BANKER RESIDENTIAL BROKERAGE, upon the terms and subject to the conditions of this ordinance to maintain and use one (1) sign(s) projecting over the public right-of-way attached to its premises known as 5362 W. Devon Ave..

Said sign structure(s) measures as follows; along W. Devon Avenue:
One (1) at twenty-six point three three (26.33) feet in length, two point four two (2.42) feet in height and twelve (12) feet above grade level.

The location of said privilege shall be as shown on prints kept on file with the Department of Business Affairs and Consumer Protection and the Office of the City Clerk.

Said privilege shall be constructed in accordance with plans and specifications approved by the Department of Transportation (Division of Project Development) and Zoning Department - Signs.

This grant of privilege in the public way shall be subject to the provisions of Section 10-28-015 and all other required provisions of the Municipal Code of Chicago.

The grantee shall pay to the City of Chicago as compensation for the privilege #1122266 herein granted the sum of three hundred ($300.00) per annum in advance.

A 25% penalty will be added for payments received after due date.

The permit holder agrees to hold the City of Chicago harmless for any damage, relocation or replacement costs associated with damage, relocation or removal of private property caused by the City performing work in the public way.

Authority herein given and granted for a period of five (5) years from and after Date of Passage.

Alderman 2/15t

Anthony V. Napolitano 41st Ward

COLDWELL BANKER

Individual Internally Illuminated LED Letters
In-Line - Raceway



In-Line (Raceway) Letter Set Layout
NTS

DIMENSIONS


A	B	C	D	E	SQ.FT.-1	F	G	SQ.FT.-2
24"	26'-4	1'-8 3/4	1'-6	6 1/2	42.13	10 7/8	16 7 5/8	10.93

Color Schedule

3M Translucent Vinyls

V1 **3M #3730 36L** Emission BLUE
(ALL RETURNS and Alum F C O s PAINTED TO MATCH PMS #280 BLUE)

V2 **#7328 WHITE faces** w/ 1st surface applied vinyl as noted

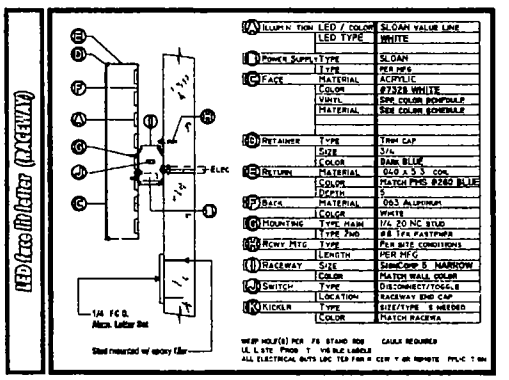

A	ILLUMIN TION	LED / COLOR	SLOAN VALUE LINE
		LED TYPE	WHITE
D	POWER SUPPLY	TYPE	SLOAN
		TYPE	PER MFG
C	FACE	MATERIAL	ACRYLIC
		COLOR	#7328 WHITE
		VINYL	SPE COLOR BONDAFILM
		MATERIAL	SEE COLOR BONDAFILM
H	RETAINER	TYPE	TRIM CAP
		SIZE	3/4
		COLOR	BANK BLUE
E	RETURN	MATERIAL	.040 A 5 3 COIL
		COLOR	MATCH PMS #280 BLUE
		DEPTH	5
F	BACK	MATERIAL	.063 ALUMINUM
		COLOR	WHITE
G	MOUNTING	TYPE MAIN	1/4 20 NC STUD
		TYPE 2ND	#8 1/4 FASTPNER
B	RCWY MTG	TYPE	PER SITE CONDITIONS
		LENGTH	PER MFG
I	RACEWAY	SIZE	SlimCore 5 NARROW
		COLOR	MATCH WALL COLOR
J	SWITCH	TYPE	DISCONNECT/TOGGLE
		LOCATION	RACEWAY END CAP
K	KICKER	TYPE	SIZE/TYPE IF NEEDED
		COLOR	MATCH RACEWA

WEEP HOLE(S) PER FS STAND ROD CAULK REQUIRED
UL L STE PROD T YS BLE LABELS
ALL ELECTRICAL BOYS LOC TED FOR P CER Y OR REMOTE PFL-C T ON

5362 West Devon, Chicago, IL

Kieffer & CO. INC.

© 2019 KIEFFER & CO. INC.

835 Road Street Lincolnshire IL 60069
PHONE (847) 520-1550 FAX (847) 520-1540
www.kieffersigns.com

CUSTOMER COLDWELL BANKER
LOCATION Chicago IL
SALESMAN Jim Wood DESIGNER JS
DATE 01/27/16

☑ Artwork
☑ Design
☑ Survey
All items checked to Color Order

C UL US LISTED

COMPANION FILES

PRODUCTION PROCESSES
Kieffer Item #
Job #
001
002
003
004

DATE 2/4/16
INITIALS JRS
REVISION A Rev 13 raceway mounting

B70364B

Department of Business Affairs and Consumer Protection
Small Business Center - Public Way Use Unit
City Hall - 121 N. LaSalle Street, Room 800 • Chicago, IL 60602
312-74-GOBIZ / 312-744-6249 • (312) 744-1944 (TTY)
http://www.cityofchicago.org/baep

04/13/2016

Alderman **Anthony V. Napolitano**
Ward # **41**
City of Chicago
City Hall, Room **200**
121 North LaSalle Street
Chicago, Illinois 60602

Re: An ordinance to use and maintain a portion of the public right-of-way for **one (1) sign(s)** for **COLDWELL BANKER RESIDENTIAL BROKERAGE**, adjacent to the premises known as **5362 W. Devon Ave.**.

Dear Alderman **Anthony V. Napolitano**:

The applicant referenced above has requested the use of the public right-of-way for a **sign(s)**. An ordinance has been prepared by the Department of Business Affairs and Consumer Protection – Small Business Center - Public Way Use Unit for presentation to the City Council. Because this request was made for properties located in your ward, as approved by you as per the attached, I respectfully request that you introduce the attached ordinance at the next City Council meeting.

If you have any questions regarding this ordinance, please contact Anthony Bertuca at (312) 744-5506.

Department of Business Affairs and Consumer Protection

City of Chicago

O2016-3220

Office of the City Clerk

Document Tracking Sheet

Meeting Date:	4/13/2016
Sponsor(s):	Napolitano (41)
Type:	Ordinance
Title:	Grant(s) of privilege in public way for Moher Public House
Committee(s) Assignment:	Committee on Transportation and Public Way

ORDINANCE
MOHER PUBLIC HOUSE
Acct. No. 371316 - 1
Permit No. 1122546

Be It Ordained by the City Council of the City of Chicago:

SECTION 1. Permission and authority are hereby given and granted to MOHER PUBLIC HOUSE, upon the terms and subject to the conditions of this ordinance to construct, install, maintain and use one (1) Planter(s) on the public right-of-way for beautification purposes adjacent to its premises known as 5310 W. Devon Ave..

Said Planter(s) at W. Devon Avenue measure(s):
One (1) at one (1) foot in length, and one point eight three (1.83) foot in width for a total of one point eight three (1.83) square feet.

Grantee must allow the required clear and unobstructed space for pedestrian passage at all times per rules and regulations approved by the Department of Transportation.

The location of said privilege shall be as shown on prints kept on file with the Department of Business Affairs and Consumer Protection and the Office of the City Clerk.

Said privilege shall be constructed in accordance with plans and specifications approved by the Department of Planning and Development and Department of Transportation (Division of Project Development).

This grant of privilege in the public way shall be subject to the provisions of Section 10-28-015 and all other required provisions of the Municipal Code of Chicago.

The grantee shall pay to the City of Chicago as compensation for the privilege #1122546 herein granted the sum of zero ($.00) per annum in advance.

A 25% penalty will be added for payments received after due date.

The permit holder agrees to hold the City of Chicago harmless for any damage, relocation or replacement costs associated with damage, relocation or removal of private property caused by the City performing work in the public way.

Authority herein given and granted for a period of five (5) years from and after Date of Passage.

Alderman _____ 2/1


Anthony V. Napolitano 41st Ward

APPLICATION TO USE THE PUBLIC RIGHT OF WAY


BUSINESS NAME: MOTHER PUBLIC HOUSE

BUSINESS ADDRESS: 5310 W DEVON

SCALE OF DRAWING: 1"=5'

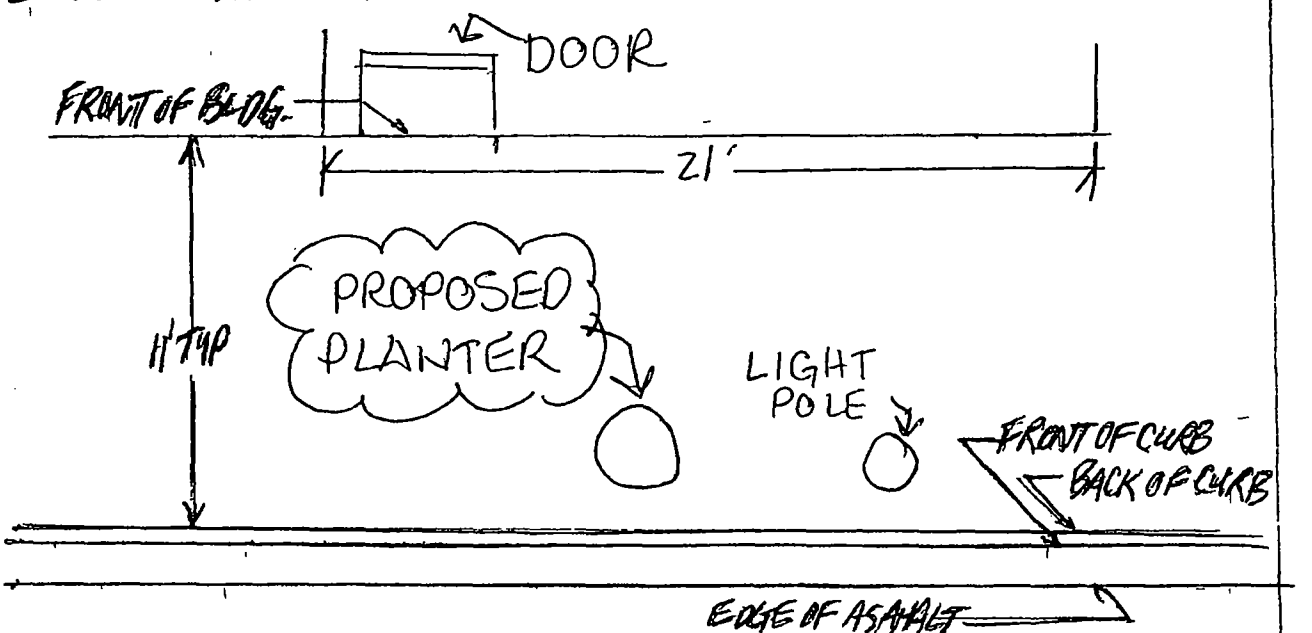

PLAN VIEW OF STREET SCAPE

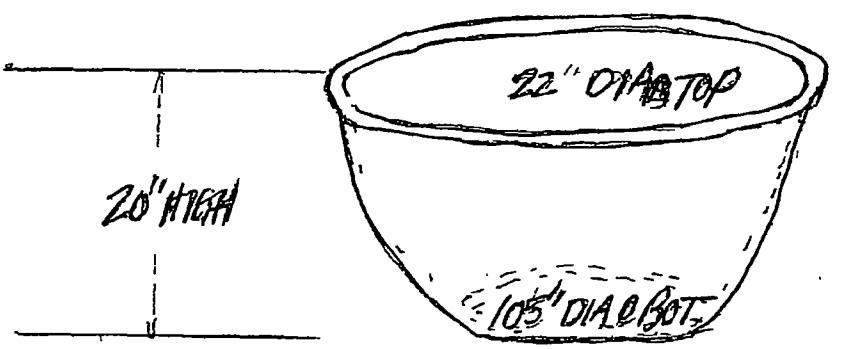

PROPOSED PLANTER DETAIL (NTS)

Department of Business Affairs and Consumer Protection
Small Business Center - Public Way Use Unit
City Hall - 121 N. LaSalle Street, Room 800 • Chicago, IL 60602
312-74-GOBIZ / 312-744-6249 • (312) 744-1944 (TTY)
http //www.cityofchicago.org/bacp

04/13/2016

Alderman **Anthony V. Napolitano**
Ward # **41**
City of Chicago
City Hall, Room **200**
121 North LaSalle Street
Chicago, Illinois 60602

Re: An ordinance to use and maintain a portion of the public right-of-way for **one (1) planter(s)** for **MOHER PUBLIC HOUSE**, adjacent to the premises known as **5310 W. Devon Ave.**.

Dear Alderman **Anthony V. Napolitano**:

The applicant referenced above has requested the use of the public right-of-way for a **planter(s)**. An ordinance has been prepared by the Department of Business Affairs and Consumer Protection – Small Business Center - Public Way Use Unit for presentation to the City Council. Because this request was made for properties located in your ward, as approved by you as per the attached, I respectfully request that you introduce the attached ordinance at the next City Council meeting.

If you have any questions regarding this ordinance, please contact Anthony Bertuca at (312) 744-5506.

Department of Business Affairs and Consumer Protection

City of Chicago

O2016-3223

Office of the City Clerk

Document Tracking Sheet

Meeting Date:	4/13/2016
Sponsor(s):	Napolitano (41)
Type:	Ordinance
Title:	Grant(s) of privilege in public way for Northwest Highway Partners
Committee(s) Assignment:	Committee on Transportation and Public Way

ORDINANCE
NORTHWEST HIGHWAY PARTNERS
Acct. No. 300044 - 1
Permit No. 1122502

Be It Ordained by the City Council of the City of Chicago:

SECTION 1. Permission and authority are hereby given and granted to NORTHWEST HIGHWAY PARTNERS, upon the terms and subject to the conditions of this ordinance to maintain and use one (1) sign(s) projecting over the public right-of-way attached to its premises known as 6650 N. Northwest Hwy..

Said sign structure(s) measures as follows; along N. NORTHWEST HWY:
One (1) at eight point four (8.4) feet in length, three point eight (3.8) feet in height and fourteen (14) feet above grade level.

The location of said privilege shall be as shown on prints kept on file with the Department of Business Affairs and Consumer Protection and the Office of the City Clerk.

Said privilege shall be constructed in accordance with plans and specifications approved by the Department of Transportation (Division of Project Development) and Zoning Department - Signs.

This grant of privilege in the public way shall be subject to the provisions of Section 10-28-015 and all other required provisions of the Municipal Code of Chicago.

The grantee shall pay to the City of Chicago as compensation for the privilege #1122502 herein granted the sum of three hundred ($300.00) per annum in advance.

A 25% penalty will be added for payments received after due date.

The permit holder agrees to hold the City of Chicago harmless for any damage, relocation or replacement costs associated with damage, relocation or removal of private property caused by the City performing work in the public way.

Authority herein given and granted for a period of five (5) years from and after 03/01/2016.

Alderman 41ST

Anthony V. Napolitano 41st Ward


WE WELCOME
M&Z
MANAGEMENT
TEAM
ARKING
FOR
The
MECCA
AZTEC
PAY TO PARK

Department of Business Affairs and Consumer Protection
Small Business Center - Public Way Use Unit
City Hall - 121 N. LaSalle Street, Room 800 • Chicago, IL 60602
312-74-GOBIZ / 312-744-6249 • (312) 744-1944 (TTY)
http://www.cityofchicago.org/bacp

04/13/2016

Alderman **Anthony V. Napolitano**
Ward # **41**
City of Chicago
City Hall, Room **200**
121 North LaSalle Street
Chicago, Illinois 60602

Re: An ordinance to use and maintain a portion of the public right-of-way for **one (1) sign(s)** for **NORTHWEST HIGHWAY PARTNERS**, adjacent to the premises known as **6650 N. Northwest Hwy.**.

Dear Alderman **Anthony V. Napolitano**:

The applicant referenced above has requested the use of the public right-of-way for a **sign(s)**. An ordinance has been prepared by the Department of Business Affairs and Consumer Protection – Small Business Center - Public Way Use Unit for presentation to the City Council. Because this request was made for properties located in your ward, as approved by you as per the attached, I respectfully request that you introduce the attached ordinance at the next City Council meeting.

If you have any questions regarding this ordinance, please contact Anthony Bertuca at (312) 744-5506.

Department of Business Affairs and Consumer Protection

City of Chicago

O2016-3227

Office of the City Clerk

Document Tracking Sheet

Meeting Date:	4/13/2016
Sponsor(s):	Napolitano (41)
Type:	Ordinance
Title:	Grant(s) of privilege in public way for Romance in Blooms Ltd.
Committee(s) Assignment:	Committee on Transportation and Public Way

ORDINANCE
ROMANCE IN BLOOMS LTD
Acct. No. 37766 - 2
Permit No. 1122532

Be It Ordained by the City Council of the City of Chicago:

SECTION 1. Permission and authority are hereby given and granted to ROMANCE IN BLOOMS LTD, upon the terms and subject to the conditions of this ordinance to maintain and use one (1) sign(s) projecting over the public right-of-way attached to its premises known as 6729 N. Northwest Hwy..

Said sign structure(s) measures as follows; along n. northwest:
One (1) at nine (9) feet in length, three (3) feet in height and twelve (12) feet above grade level.

The location of said privilege shall be as shown on prints kept on file with the Department of Business Affairs and Consumer Protection and the Office of the City Clerk.

Said privilege shall be constructed in accordance with plans and specifications approved by the Department of Transportation (Division of Project Development) and Zoning Department - Signs.

This grant of privilege in the public way shall be subject to the provisions of Section 10-28-015 and all other required provisions of the Municipal Code of Chicago.

The grantee shall pay to the City of Chicago as compensation for the privilege #1122532 herein granted the sum of three hundred ($300.00) per annum in advance.


A 25% penalty will be added for payments received after due date.

The permit holder agrees to hold the City of Chicago harmless for any damage, relocation or replacement costs associated with damage, relocation or removal of private property caused by the City performing work in the public way.

Authority herein given and granted for a period of five (5) years from and after 03/09/2016.

Alderman 4/15

Anthony V. Napolitano 41st Ward

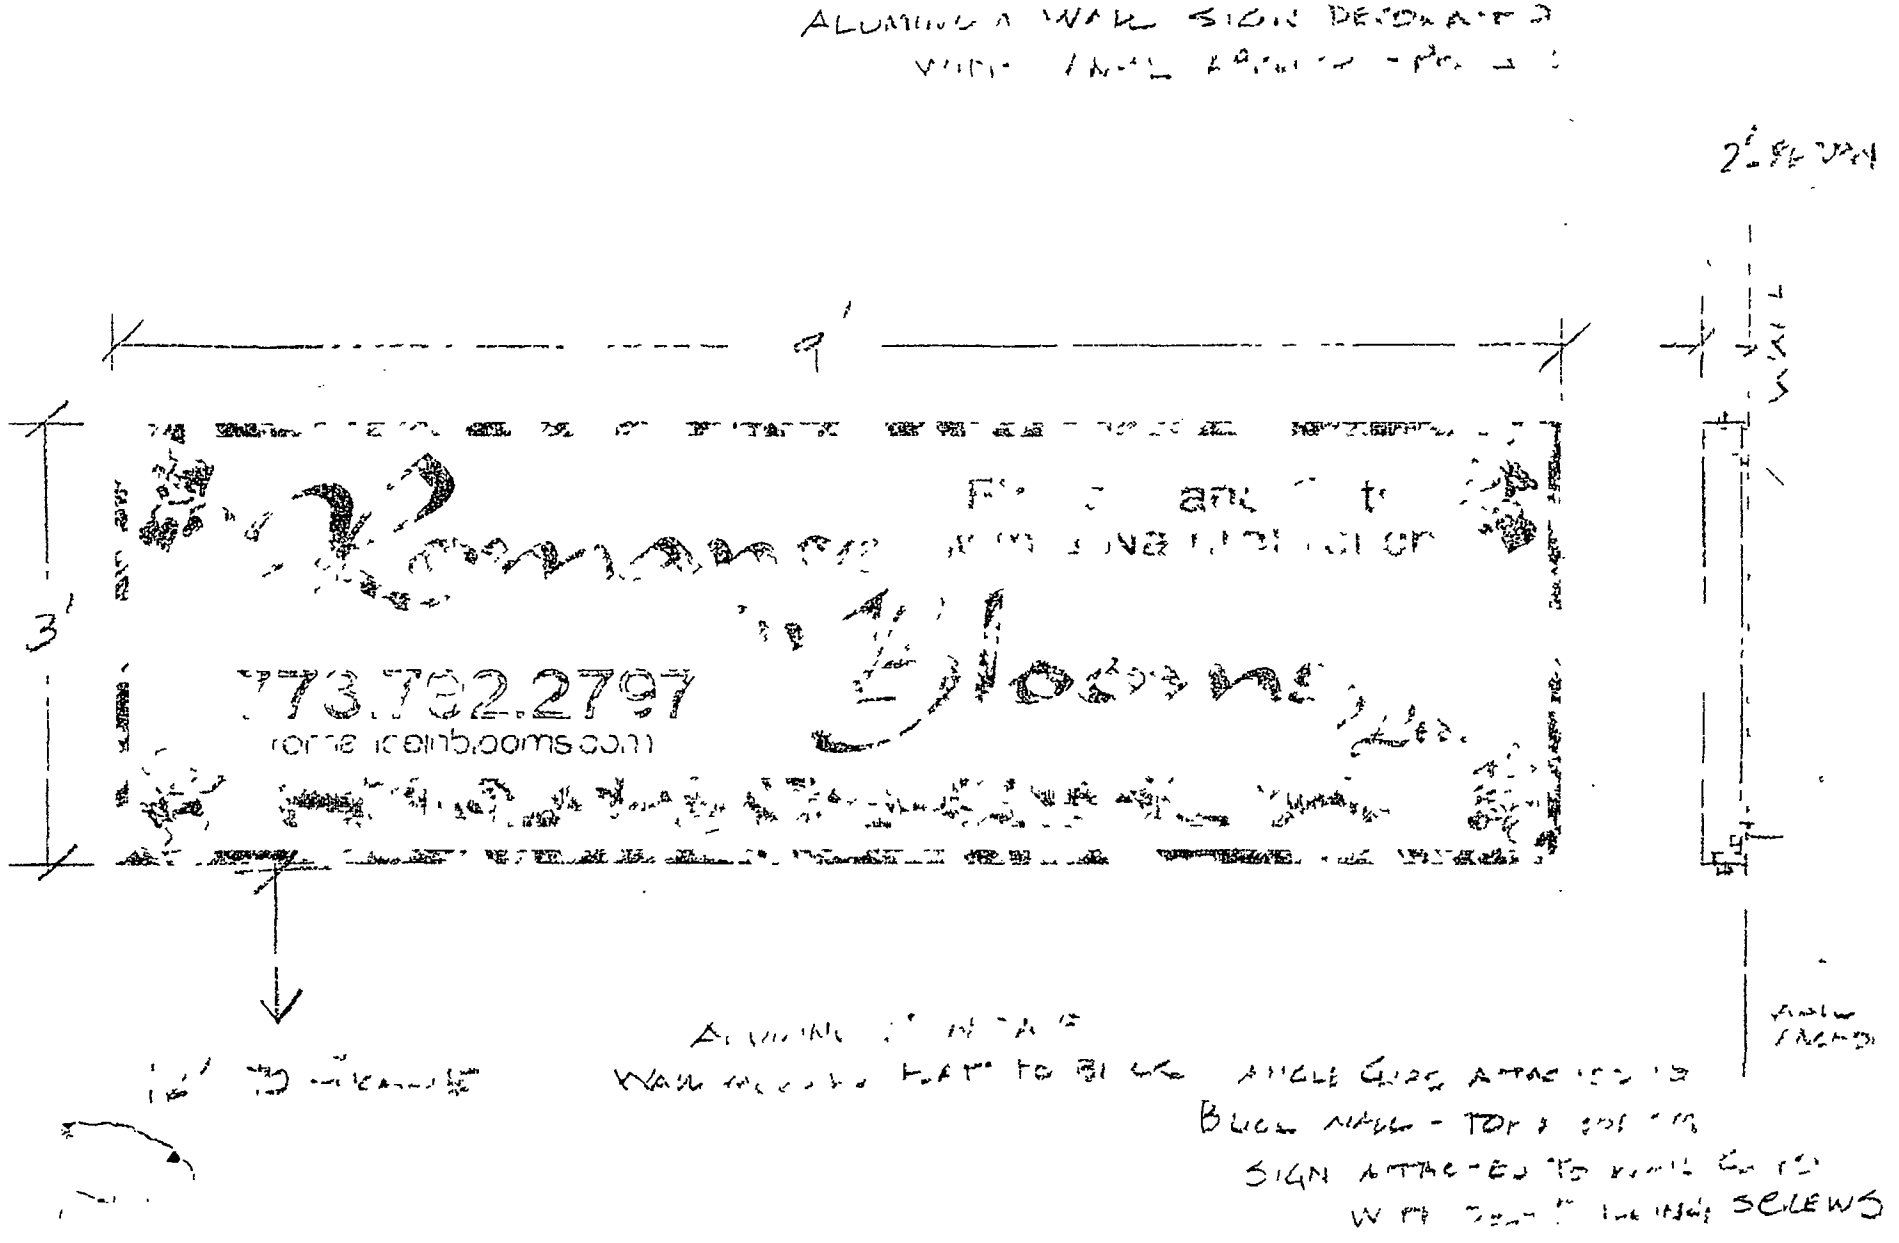
3'
4'
2" SQ. TUBE
973.762.2797
romeicelnb.coms.com
BLACK MATTE - TOP & BOTTOM
SIGN ATTACHED TO WALL WITH
WITH

Department of Business Affairs and Consumer Protection
Small Business Center - Public Way Use Unit
City Hall - 121 N. LaSalle Street, Room 800 • Chicago, IL 60602
312-74-GOBIZ / 312-744-6249 • (312) 744-1944 (TTY)
http://www.cityofchicago.org/baep

04/13/2016

Alderman **Anthony V. Napolitano**
Ward # **41**
City of Chicago
City Hall, Room **200**
121 North LaSalle Street
Chicago, Illinois 60602

Re: An ordinance to use and maintain a portion of the public right-of-way for **one (1) sign(s)** for **ROMANCE IN BLOOMS LTD**, adjacent to the premises known as **6729 N. Northwest Hwy.**.

Dear Alderman **Anthony V. Napolitano**:

The applicant referenced above has requested the use of the public right-of-way for a **sign(s)**. An ordinance has been prepared by the Department of Business Affairs and Consumer Protection – Small Business Center - Public Way Use Unit for presentation to the City Council. Because this request was made for properties located in your ward, as approved by you as per the attached, I respectfully request that you introduce the attached ordinance at the next City Council meeting.

If you have any questions regarding this ordinance, please contact Anthony Bertuca at (312) 744-5506.

Department of Business Affairs and Consumer Protection

City of Chicago

O2016-3143

Office of the City Clerk

Document Tracking Sheet

Meeting Date:	4/13/2016
Sponsor(s):	Reilly (42)
Type:	Ordinance
Title:	Grant(s) of privilege in public way for Anthropologie
Committee(s) Assignment:	Committee on Transportation and Public Way

ORDINANCE
ANTHROPOLOGIE
Acct. No. 330472 - 11
Permit No. 1122539

Be It Ordained by the City Council of the City of Chicago:

SECTION 1. Permission and authority are hereby given and granted to ANTHROPOLOGIE, upon the terms and subject to the conditions of this ordinance to maintain and use one (1) sign(s) projecting over the public right-of-way attached to its premises known as 111 E. Chicago Ave..

Said sign structure(s) measures as follows; along E. Chicago Avenue:
One (1) at two point five (2.5) feet in length, one point seven five (1.75) feet in height and ten point six nine (10.69) feet above grade level.

The location of said privilege shall be as shown on prints kept on file with the Department of Business Affairs and Consumer Protection and the Office of the City Clerk.

Said privilege shall be constructed in accordance with plans and specifications approved by the Department of Transportation (Division of Project Development) and Zoning Department - Signs.

This grant of privilege in the public way shall be subject to the provisions of Section 10-28-015 and all other required provisions of the Municipal Code of Chicago.

The grantee shall pay to the City of Chicago as compensation for the privilege #1122539 herein granted the sum of one hundred ($100.00) per annum in advance.

A 25% penalty will be added for payments received after due date.


The permit holder agrees to hold the City of Chicago harmless for any damage, relocation or replacement costs associated with damage, relocation or removal of private property caused by the City performing work in the public way.

Authority herein given and granted for a period of five (5) years from and after 11/03/2015.


Alderman _____

Brendan Reilly 42nd Ward


408

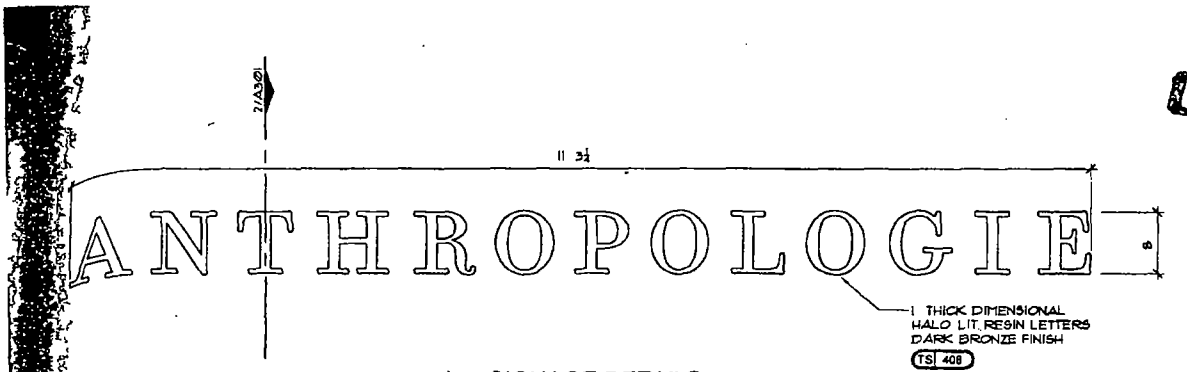

1 SIGNAGE DETAILS
A301 SCALE 1"=1-0

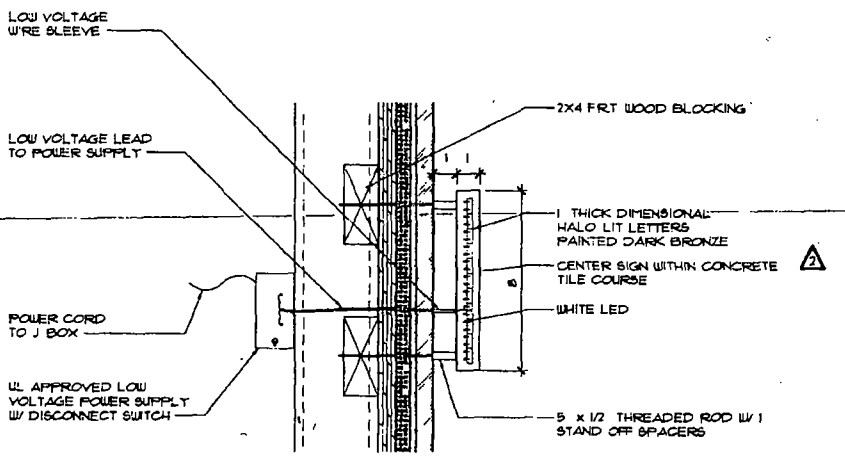

2 SIGNAGE DETAIL
A301 SCALE 3"=1-0

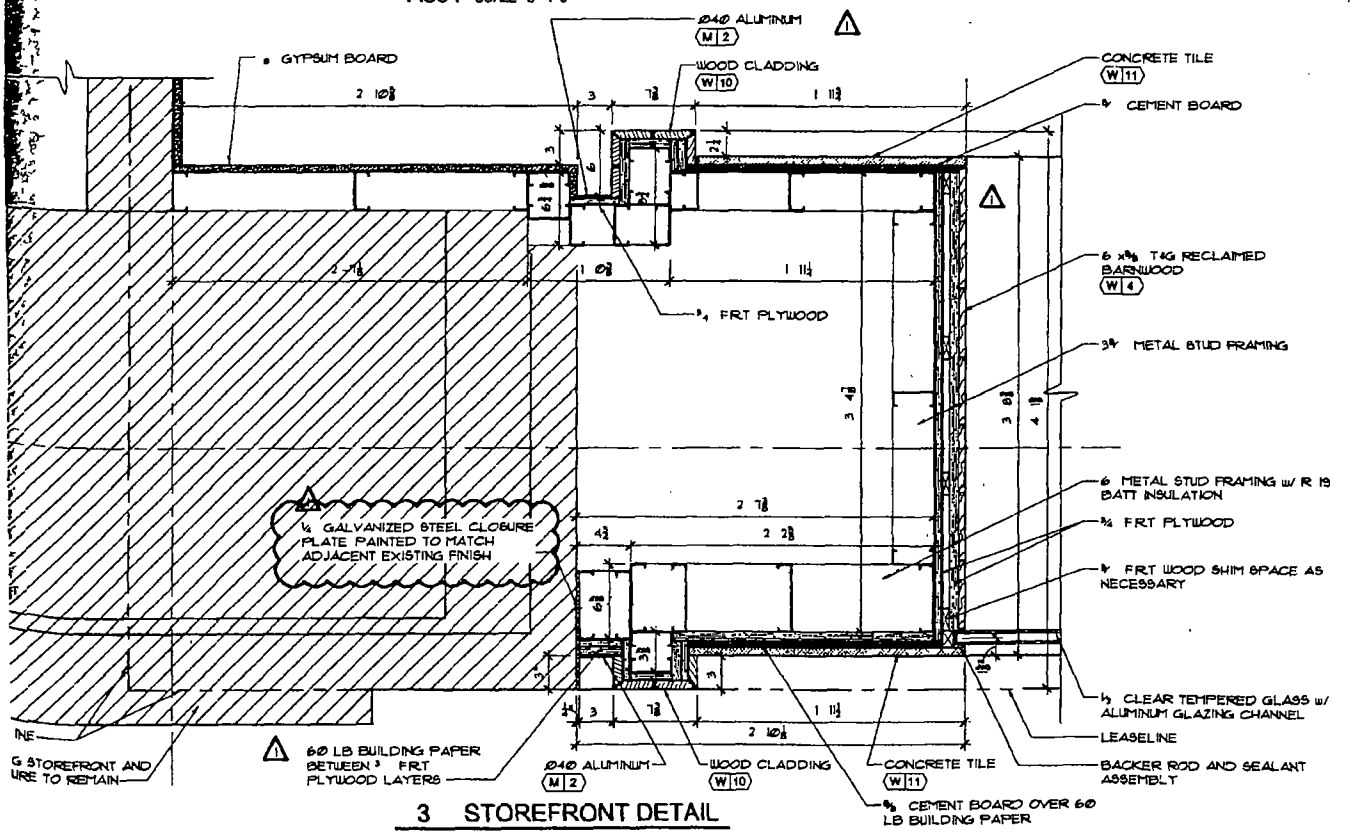

3 STOREFRONT DETAIL
A301 SCALE 1 1/2"=1-0

City of Chicago

O2016-3144

Office of the City Clerk

Document Tracking Sheet

Meeting Date:	4/13/2016
Sponsor(s):	Reilly (42)
Type:	Ordinance
Title:	Grant(s) of privilege in public way for Bow Trust LaSalle
Committee(s) Assignment:	Committee on Transportation and Public Way

ORDINANCE
BOW TRUSS LaSALLE
Acct. No. 373157 - 8
Permit No. 1121269

Be It Ordained by the City Council of the City of Chicago:

SECTION 1. Permission and authority are hereby given and granted to BOW TRUSS LaSALLE, upon the terms and subject to the conditions of this ordinance to maintain and use one (1) sign(s) projecting over the public right-of-way attached to its premises known as 190 S. La Salle St..

Said sign structure(s) measures as follows; along S LA SALLE:
One (1) at two (2) feet in length, one point one seven (1.17) feet in height and eight (8) feet above grade level.

The location of said privilege shall be as shown on prints kept on file with the Department of Business Affairs and Consumer Protection and the Office of the City Clerk.

Said privilege shall be constructed in accordance with plans and specifications approved by the Department of Transportation (Division of Project Development) and Zoning Department - Signs.

This grant of privilege in the public way shall be subject to the provisions of Section 10-28-015 and all other required provisions of the Municipal Code of Chicago.

The grantee shall pay to the City of Chicago as compensation for the privilege #1121269 herein granted the sum of one hundred ($100.00) per annum in advance.

A 25% penalty will be added for payments received after due date.


The permit holder agrees to hold the City of Chicago harmless for any damage, relocation or replacement costs associated with damage, relocation or removal of private property caused by the City performing work in the public way.


Authority herein given and granted for a period of five (5) years from and after Date of Passage.

Alderman _____

Brendan Reilly 42nd Ward



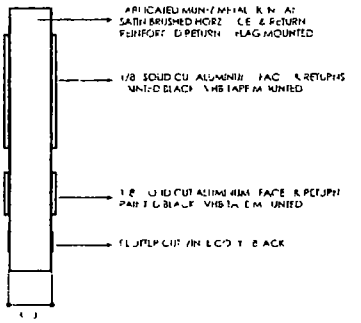

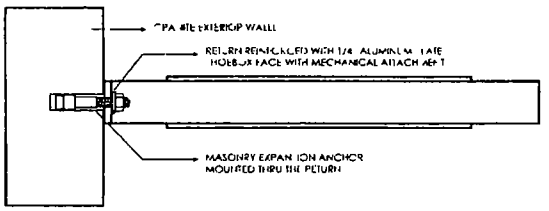



CUSTOM-SIGN CONSULTANTS	JOB NAME/LOCATION: TISHMAN SPEYER 180	COLOR SCHEDULE: PAINT / DIGITAL PRINT / VINYL / SCREEN	MOUNTING SCHEDULE	PART #	SUBSTRATE / COPY
SALESMAN: Erik Woolsey	DESCRIPTION: BOW TRUSS EXTERIOR	COLOR 1 / COLOR 2	VHB TAPE	PART #	
JOB/FILE #: 8265	SCALE: Scaled		SILICONE ADHESIVE	PART #	
			FABRICATED MOUNTING ARM	PART #	
			MECHANICAL FASTENING	PART #	

© 2014 Custom Sign Consultants Inc All rights reserved

Custom Sign Consultants Inc reserves all rights of reproduction and all copyrights in designs, materials and data on these pages, created by Custom Sign Consultants, Inc as well as, the preliminary design and any incidental works made therefrom. All rights reserved

All drawings, materials, data or information developed or provided by Custom Sign Consultants, Inc are and will remain the sole and exclusive property of Custom Sign Consultants, Inc and / or affiliates. Unauthorized copying, reverse engineering, decompiling and reproducing derivative works are expressly forbidden. No part of the consent may otherwise or subsequently reproduced downloaded, disseminated published or transferred in any form or by any means except with the prior written permission of and with express attribution to Custom Sign Consultants Inc. Copyright infringement is a violation of federal law subject to criminal and civil penalties.

City of Chicago

O2016-3145

Office of the City Clerk

Document Tracking Sheet

Meeting Date:	4/13/2016
Sponsor(s):	Reilly (42)
Type:	Ordinance
Title:	Grant(s) of privilege in public way for Clare, The
Committee(s) Assignment:	Committee on Transportation and Public Way

ORDINANCE
THE CLARE
Acct. No. 372915 - 1
Permit No. 1122732

Be It Ordained by the City Council of the City of Chicago:

SECTION 1. Permission and authority are hereby given and granted to THE CLARE, upon the terms and subject to the conditions of this ordinance to maintain and use, as now constructed, three (3) Planter(s) on the public right-of-way for beautification purposes adjacent to its premises known as 55 E. Pearson St..

Said Planter(s) at E. Pearson Street measure(s):
Two (2) at thirty-five (35) feet in length, and nine point one seven (9.17) feet in width for a total of six hundred forty-one point nine (641.9) square feet.

Said Planter(s) at N. Rush Street measure(s):
One (1) at thirty-five (35) feet in length, and eight (8) feet in width for a total of two hundred eighty (280) square feet.

Grantee must allow the required clear and unobstructed space for pedestrian passage at all times per rules and regulations approved by the Department of Transportation.

The location of said privilege shall be as shown on prints kept on file with the Department of Business Affairs and Consumer Protection and the Office of the City Clerk.

Said privilege shall be constructed in accordance with plans and specifications approved by the Department of Planning and Development and Department of Transportation (Division of Project Development).

This grant of privilege in the public way shall be subject to the provisions of Section 10-28-015 and all other required provisions of the Municipal Code of Chicago.

The grantee shall pay to the City of Chicago as compensation for the privilege #1122732 herein granted the sum of zero ($.00) per annum in advance.


A 25% penalty will be added for payments received after due date.

The permit holder agrees to hold the City of Chicago harmless for any damage, relocation or replacement costs associated with damage, relocation or removal of private property caused by the City performing work in the public way.

Authority herein given and granted for a period of five (5) years from and after 04/13/2016.

Alderman _____

Brendan Reilly 42nd Ward

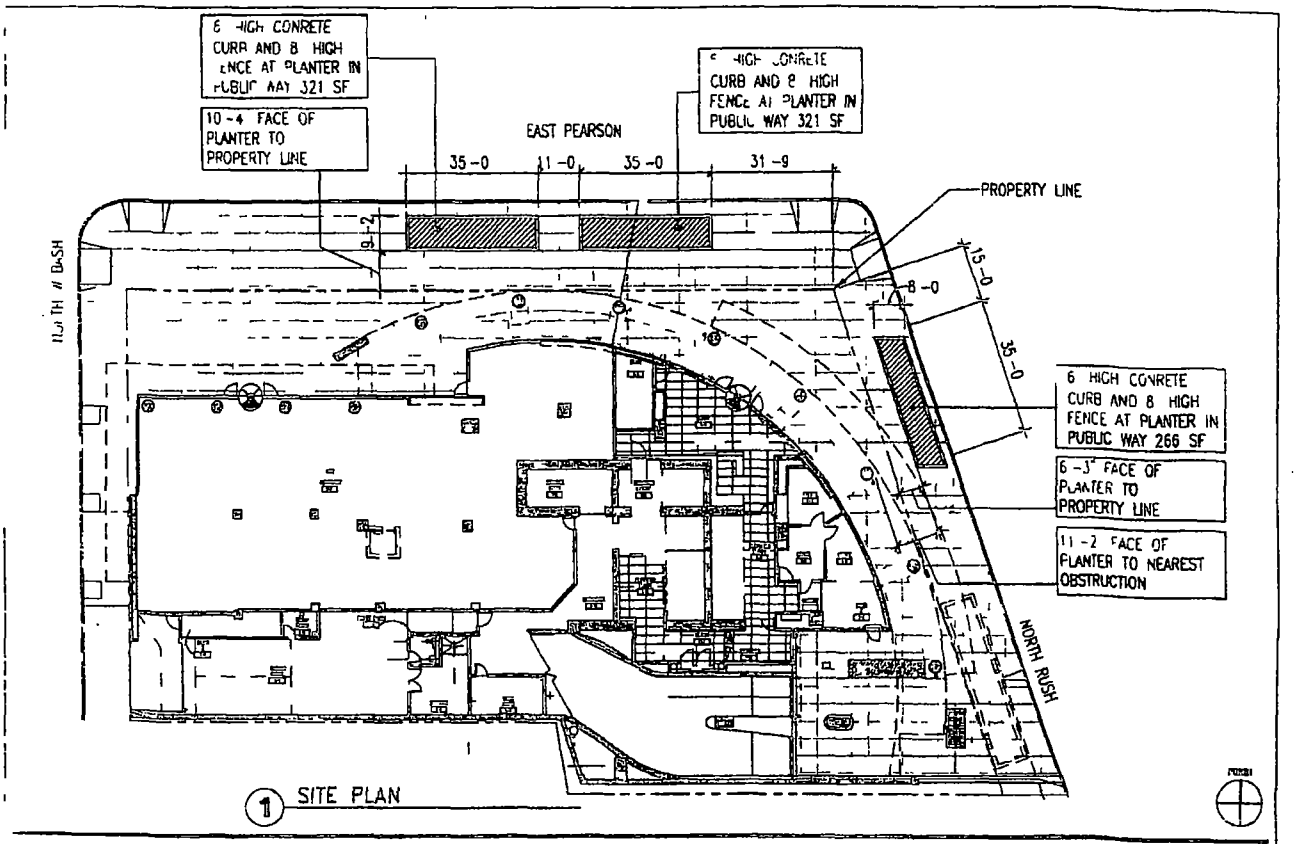

PERKINS
+WILL
312.755.0077
FAX. 312.755.9775

THE CLARE
AT WATERTOWER
55 E PEARSON ST
CHICAGO ILLINOIS 60611

Date	10-23-2008
Job Number	02 1159 00
Scale	NOT TO SCALE
Drawn	TRR
Reference Sheet Number	A-101
	ASK-20081023-001

Copyright © 2008 PERKINS + WILL

City of Chicago

O2016-3146

Office of the City Clerk

Document Tracking Sheet

Meeting Date:	4/13/2016
Sponsor(s):	Reilly (42)
Type:	Ordinance
Title:	Grant(s) of privilege in public way for Fat Baby Tacos
Committee(s) Assignment:	Committee on Transportation and Public Way

ORDINANCE
FAT BABY TACOS
Acct. No. 403082 - 1
Permit No. 1121094

Be It Ordained by the City Council of the City of Chicago:

SECTION 1. Permission and authority are hereby given and granted to FAT BABY TACOS, upon the terms and subject to the conditions of this ordinance to maintain and use one (1) sign(s) projecting over the public right-of-way attached to its premises known as 109 W. Hubbard St..

Said sign structure(s) measures as follows; along W. Hubbard:
One (1) at six (6) feet in length, four (4) feet in height and eighteen (18) feet above grade level.

The location of said privilege shall be as shown on prints kept on file with the Department of Business Affairs and Consumer Protection and the Office of the City Clerk.

Said privilege shall be constructed in accordance with plans and specifications approved by the Department of Transportation (Division of Project Development) and Zoning Department - Signs.

This grant of privilege in the public way shall be subject to the provisions of Section 10-28-015 and all other required provisions of the Municipal Code of Chicago.

The grantee shall pay to the City of Chicago as compensation for the privilege #1121094 herein granted the sum of one hundred ($100.00) per annum in advance.

A 25% penalty will be added for payments received after due date.

The permit holder agrees to hold the City of Chicago harmless for any damage, relocation or replacement costs associated with damage, relocation or removal of private property caused by the City performing work in the public way.


Authority herein given and granted for a period of five (5) years from and after Date of Passage.

Alderman _____

Brendan Reilly 42nd Ward

FAT BABY TACO'S - CHICAGO

OPTION 1 - (1) 3'6" x 5'5" D/F SIGN CABINET W/ REVERSE LIT BACKGLOW CHANNEL LETTERS
W/ LED REVERSE BORDER & CEDAR WOOD BACKPANELS
TYPE 1 / 12-07-15 REV 6

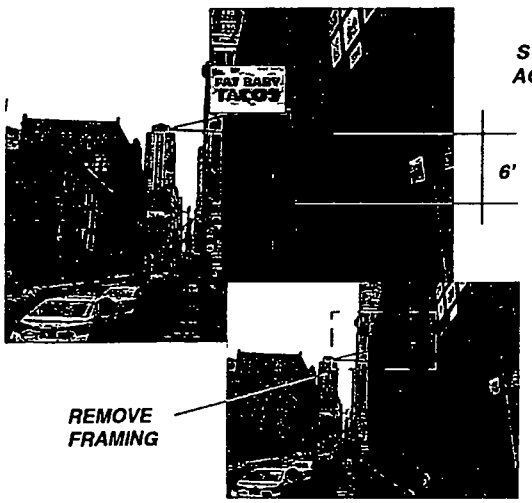

STAINLESS BRUSHED .375" ACORN NUTS ON ALL SIDES

2" BRONZE RETAINER


OPTION 1 - 3'6" x 5'5" FRONT VIEW




LIGHT CEDAR SLATS

HIDDEN LED BORDER

COLOR 312 BRONZE

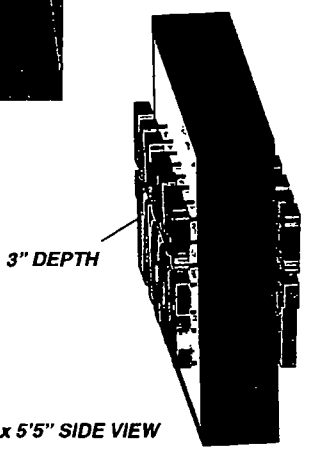

OPTION 1 - 3'6" x 5'5" SIDE VIEW

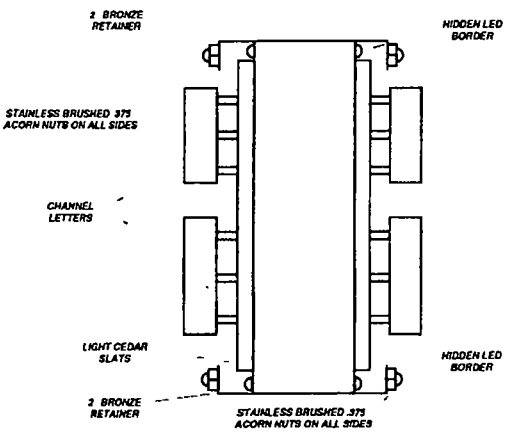

NOTE. THIS IS AN ORIGINAL UNPUBLISHED DRAWING CREATED BY ASC, INC IT IS SUBMITTED FOR YOUR PERSONAL USE IN CONNECTION WITH A PROJECT BEING PLANNED FOR YOU BY ASC INC IT IS NOT TO BE SHOWN TO ANYONE OUTSIDE YOUR ORGANIZATION NOR IS IT TO BE REPRODUCED COPIED OR EXHIBITED IN ANY FASHION

DATE
SCALE
DRAWN BY
SALESMAN

All American Sign Co , Inc
Design Fabrication Installation Maintenance
6501 W 109th Street Oak Lawn IL 60453
708/ 499-3000 Fax 708/ 499-3943
www allamericansign com
708-499-3000

SKETCH NO 147C
ACCOUNT
ADDRESS
CITY STATE

City of Chicago

O2016-3148

Office of the City Clerk

Document Tracking Sheet

Meeting Date:	4/13/2016
Sponsor(s):	Reilly (42)
Type:	Ordinance
Title:	Grant(s) of privilege in public way for Fremont Bar
Committee(s) Assignment:	Committee on Transportation and Public Way

ORDINANCE
FREMONT BAR
Acct. No. 366884 - 1
Permit No. 1120811

Be It Ordained by the City Council of the City of Chicago:

SECTION 1. Permission and authority are hereby given and granted to FREMONT BAR, upon the terms and subject to the conditions of this ordinance to maintain and use two (2) sign(s) projecting over the public right-of-way attached to its premises known as 15 W. Illinois St..

Said sign structure(s) measures as follows; along W. Illinois Street:
One (1) at three (3) feet in length, three point five (3.5) feet in height and eleven (11) feet above grade level.
One (1) at fourteen point seven five (14.75) feet in length, two point two five (2.25) feet in height and nine (9) feet above grade level.

The location of said privilege shall be as shown on prints kept on file with the Department of Business Affairs and Consumer Protection and the Office of the City Clerk.

Said privilege shall be constructed in accordance with plans and specifications approved by the Department of Transportation (Division of Project Development) and Zoning Department - Signs.

This grant of privilege in the public way shall be subject to the provisions of Section 10-28-015 and all other required provisions of the Municipal Code of Chicago.

The grantee shall pay to the City of Chicago as compensation for the privilege #1120811 herein granted the sum of four hundred ($400.00) per annum in advance.

A 25% penalty will be added for payments received after due date.

The permit holder agrees to hold the City of Chicago harmless for any damage, relocation or replacement costs associated with damage, relocation or removal of private property caused by the City performing work in the public way.

Authority herein given and granted for a period of five (5) years from and after Date of Passage.


Alderman _____

Brendan Reilly 42nd Ward

FOUR CORNERS TAVERN GROUP - FREMONT

(1) SET OF 27.25"(H) x 179" (W) x 1" THICK ROUTED ACRYLIC LETTERS W/ LED ILLUMINATION . LETTER FACES TO HAVE ALUM LAMINATE TO CREATE "HALO" EFFECT

TYPE 2 / 11-23-15 REV 4

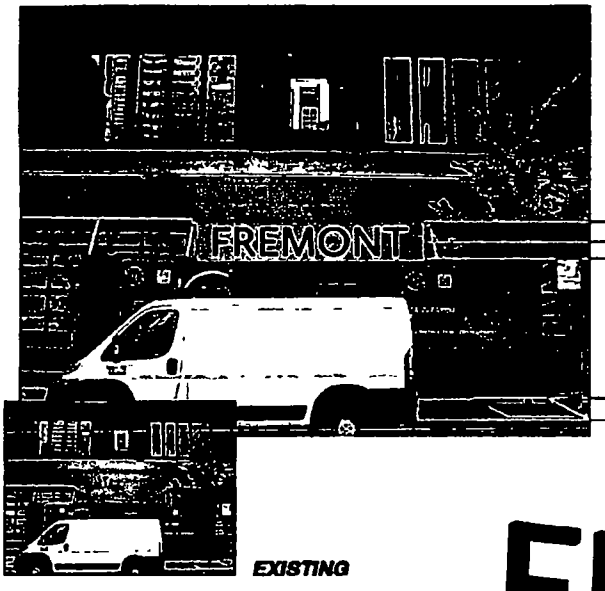

EXISTING

(1) SET OF 27.25"(H) x 179" (W) x 1" THICK ROUTED ACRYLIC LETTERS W/ LED ILLUMINATION. LETTER FACES TO HAVE ALUM LAMINATE TO CREATE "HALO" EFFECT

FREMONT

27.25"

18" (H) BLOCK

179"

9'

9' FROM EDGE OF BUILDING TO CURB

FREMONT

NOTE: THIS IS AN ORIGINAL UNPUBLISHED DRAWING, CREATED BY ASC, INC. IT IS SUBMITTED FOR YOUR PERSONAL USE IN CONNECTION WITH A PROJECT BEING PLANNED FOR YOU BY ASC, INC. IT IS NOT TO BE SHOWN TO ANYONE OUTSIDE YOUR ORGANIZATION, NOR IS IT TO BE REPRODUCED, COPIED, OR EXHIBITED IN ANY FASHION.

DATE
SCALE
DRAWN BY
SALESMAN

All-American Sign Co., Inc.
Design • Fabrication • Installation • Maintenance
6501 W. 109th Street Oak Lawn, IL 60453
708/ 499-3000 Fax: 708/ 499-3043
www.allamericansign.com

708-499-3000

SKETCH NO.
ACCOUNT
ADDRESS
CITY, STATE

City of Chicago

O2016-3152

Office of the City Clerk

Document Tracking Sheet

Meeting Date:	4/13/2016
Sponsor(s):	Reilly (42)
Type:	Ordinance
Title:	Grant(s) of privilege in public way for Instituto Cervantes
Committee(s) Assignment:	Committee on Transportation and Public Way

ORDINANCE
INSTITUTO CERVANTES
Acct. No. 326270 - 1
Permit No. 1121920

Be It Ordained by the City Council of the City of Chicago:

SECTION 1. Permission and authority are hereby given and granted to INSTITUTO CERVANTES, upon the terms and subject to the conditions of this ordinance to maintain and use, as now constructed, two (2) Planter(s) on the public right-of-way for beautification purposes adjacent to its premises known as 31 W. Ohio St..

Said Planter(s) at W. Ohio St measure(s):
Two (2) at one point five eight (1.58) foot in length, and three point zero eight (3.08) feet in width for a total of nine point seven three (9.73) square feet.

Grantee must allow the required clear and unobstructed space for pedestrian passage at all times per rules and regulations approved by the Department of Transportation.

The location of said privilege shall be as shown on prints kept on file with the Department of Business Affairs and Consumer Protection and the Office of the City Clerk.

Said privilege shall be constructed in accordance with plans and specifications approved by the Department of Planning and Development and Department of Transportation (Division of Project Development).

This grant of privilege in the public way shall be subject to the provisions of Section 10-28-015 and all other required provisions of the Municipal Code of Chicago.

The grantee shall pay to the City of Chicago as compensation for the privilege #1121920 herein granted the sum of zero ($.00) per annum in advance.


A 25% penalty will be added for payments received after due date.

The permit holder agrees to hold the City of Chicago harmless for any damage, relocation or replacement costs associated with damage, relocation or removal of private property caused by the City performing work in the public way.

Authority herein given and granted for a period of five (5) years from and after 02/09/2016.

Alderman _____

Brendan Reilly 42nd Ward

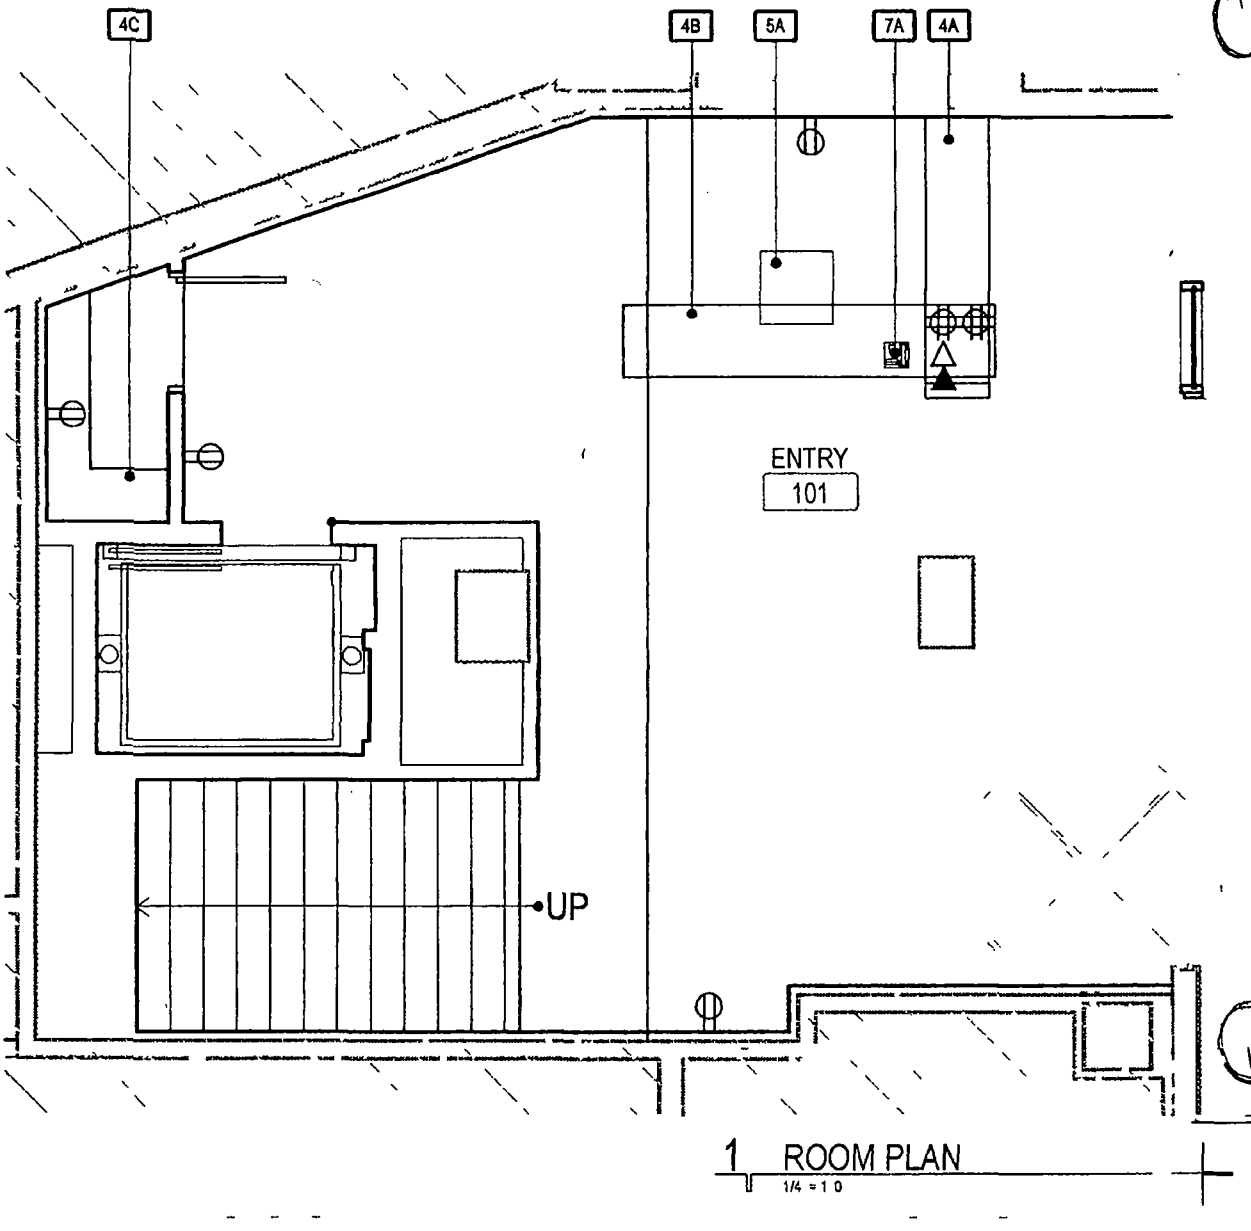

Instituto Cervantes — 31 W Ohio St

planter

distance to curb 176"

25ft.

planter

NERAL NOTES

rniture System as Shown is General Specific Furniture Will Be Proposed Within The Furniture Package

1) Ohio St is one-way W → E

2) Address is 115 ft from Dearborn intersection

3) Sidewalk width to curb 14.66 ft

City of Chicago

O2016-3161

Office of the City Clerk

Document Tracking Sheet

Meeting Date:	4/13/2016
Sponsor(s):	Reilly (42)
Type:	Ordinance
Title:	Grant(s) of privilege in public way for Jake Melnick's Corner Tap
Committee(s) Assignment:	Committee on Transportation and Public Way

ORDINANCE
JAKE MELNICK'S CORNER TAP
Acct. No. 63620 - 1
Permit No. 1120784

Be It Ordained by the City Council of the City of Chicago:

SECTION 1. Permission and authority are hereby given and granted to JAKE MELNICK'S CORNER TAP, upon the terms and subject to the conditions of this ordinance to maintain and use two (2) sign(s) projecting over the public right-of-way attached to its premises known as 41 E. Superior St..

Said sign structure(s) measures as follows; along Superior:
One (1) at eight point three three (8.33) feet in length, four point three three (4.33) feet in height and nine (9) feet above grade level.

Said sign structure(s) measures as follows; along Wabash:
One (1) at eight point three three (8.33) feet in length, four point three three (4.33) feet in height and nine (9) feet above grade level.

The location of said privilege shall be as shown on prints kept on file with the Department of Business Affairs and Consumer Protection and the Office of the City Clerk.

Said privilege shall be constructed in accordance with plans and specifications approved by the Department of Transportation (Division of Project Development) and Zoning Department - Signs.

This grant of privilege in the public way shall be subject to the provisions of Section 10-28-015 and all other required provisions of the Municipal Code of Chicago.

The grantee shall pay to the City of Chicago as compensation for the privilege #1120784 herein granted the sum of six hundred ($600.00) per annum in advance.

A 25% penalty will be added for payments received after due date.

The permit holder agrees to hold the City of Chicago harmless for any damage, relocation or replacement costs associated with damage, relocation or removal of private property caused by the City performing work in the public way.

Authority herein given and granted for a period of five (5) years from and after Date of Passage.

Alderman _____

Brendan Reilly 42nd Ward





1A PRINTED PLEXI SIGN

NEW

City of Chicago

O2016-3163

Office of the City Clerk

Document Tracking Sheet

Meeting Date:	4/13/2016
Sponsor(s):	Reilly (42)
Type:	Ordinance
Title:	Grant(s) of privilege in public way for MB Financial Bank
Committee(s) Assignment:	Committee on Transportation and Public Way

ORDINANCE
MB FINANCIAL BANK
Acct. No. 248808 - 42
Permit No. 1122600

Be It Ordained by the City Council of the City of Chicago:

SECTION 1. Permission and authority are hereby given and granted to MB FINANCIAL BANK, upon the terms and subject to the conditions of this ordinance to maintain and use, as now constructed, three (3) Banner(s) projecting over the public right-of-way adjacent to its premises known as 363 W. Ontario St..

Said Banner(s) at W. Ontario Street measure(s):
One (1) at one point one seven (1.17) foot in length, and nine point two five (9.25) feet in width for a total of ten point eight two (10.82) square feet.
One (1) at one point one seven (1.17) foot in length, and nine point two five (9.25) feet in width for a total of ten point eight two (10.82) square feet.
One (1) at one point one seven (1.17) foot in length, and nine point two five (9.25) feet in width for a total of ten point eight two (10.82) square feet.

The location of said privilege shall be as shown on prints kept on file with the Department of Business Affairs and Consumer Protection and the Office of the City Clerk.

Said privilege shall be constructed in accordance with plans and specifications approved by the Zoning Department - Signs.

This grant of privilege in the public way shall be subject to the provisions of Section 10-28-015 and all other required provisions of the Municipal Code of Chicago.

The grantee shall pay to the City of Chicago as compensation for the privilege #1122600 herein granted the sum of one hundred seventy-five ($175.00) per annum in advance.

A 25% penalty will be added for payments received after due date.


The permit holder agrees to hold the City of Chicago harmless for any damage, relocation or replacement costs associated with damage, relocation or removal of private property caused by the City performing work in the public way.

Authority herein given and granted for a period of five (5) years from and after 03/09/2016.

Alderman _____

Brendan Reilly 42nd Ward

Diagram showing the dimensions of the permitted use

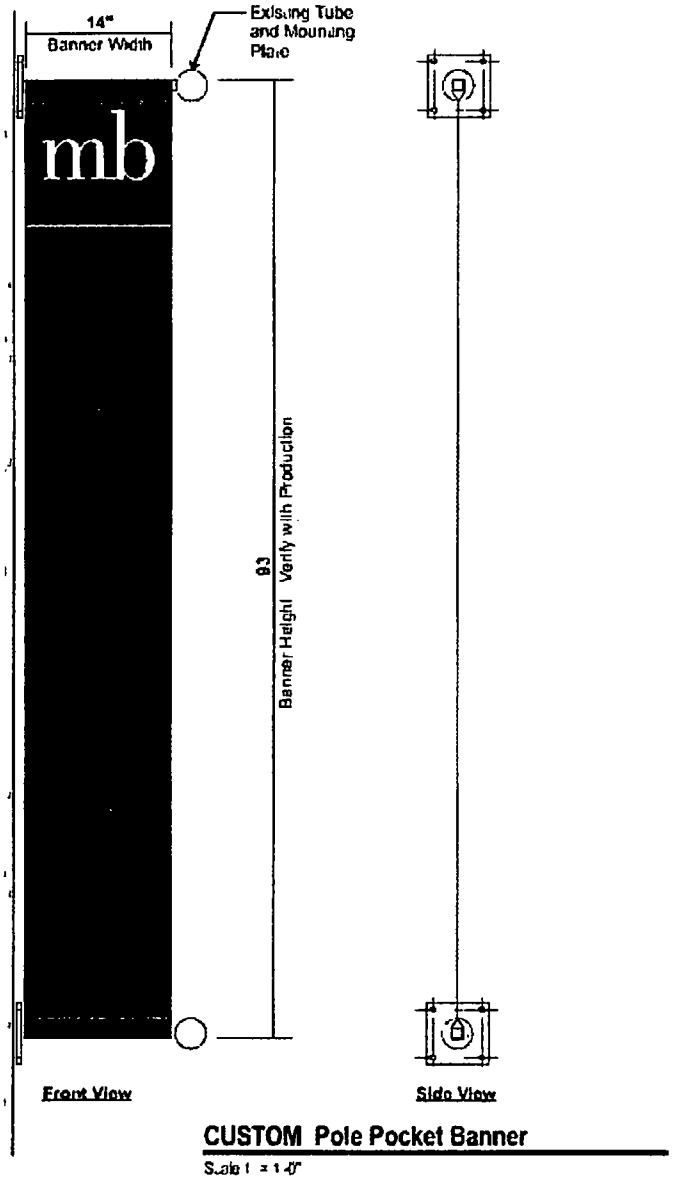

CUSTOM Pole Pocket Banner

Scale 1 = 1'-0"
Qty (4) Required
Remove existing banner signs and install new pocket banner (as shown)
Digitally produced double-sided pole pocket banner

City of Chicago

O2016-3171

Office of the City Clerk

Document Tracking Sheet

Meeting Date:	4/13/2016
Sponsor(s):	Reilly (42)
Type:	Ordinance
Title:	Grant(s) of privilege in public way for Macerich Management - emergency generator
Committee(s) Assignment:	Committee on Transportation and Public Way

ORDINANCE
MACERICH MANAGEMENT
Acct. No. 88194 - 2
Permit No. 1122122

Be It Ordained by the City Council of the City of Chicago:

SECTION 1. Permission and authority are hereby given and granted to MACERICH MANAGEMENT, upon the terms and subject to the conditions of this ordinance to construct, install, maintain and use one (1) Emergency Generator under the public right-of-way adjacent to its premises known as 520 N. Michigan Ave..

Said Emergency Generator at N. Michigan (Lower Level) measure(s):
One (1) at thirty-three point six seven (33.67) feet in length, and sixteen (16) feet in width for a total of five hundred thirty-eight point seven two (538.72) square feet.

The location of said privilege shall be as shown on prints kept on file with the Department of Business Affairs and Consumer Protection and the Office of the City Clerk.

Said privilege shall be constructed in accordance with plans and specifications approved by the Department of Transportation (Division of Project Development).

This grant of privilege in the public way shall be subject to the provisions of Section 10-28-015 and all other required provisions of the Municipal Code of Chicago.

The grantee shall pay to the City of Chicago as compensation for the privilege #1122122 herein granted the sum of one thousand four hundred forty-seven ($1,447.00) per annum in advance.


A 25% penalty will be added for payments received after due date.

The permit holder agrees to hold the City of Chicago harmless for any damage, relocation or replacement costs associated with damage, relocation or removal of private property caused by the City performing work in the public way.

Authority herein given and granted for a period of five (5) years from and after Date of Passage.

Alderman _____

Brendan Reilly 42nd Ward

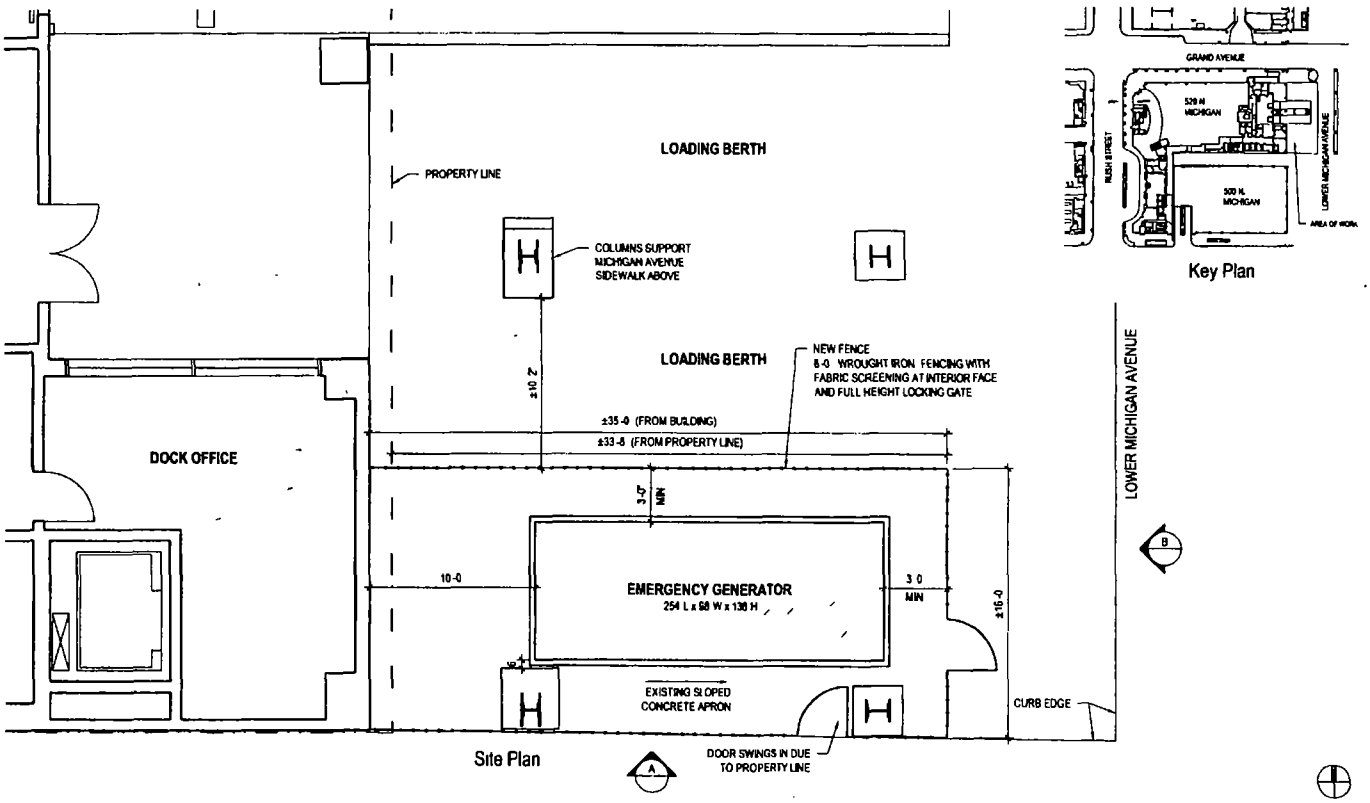

North Bridge - 520 North Michigan Emergency Generator
Chicago Illinois 60611
P210017 915 November 18 2015 Scale 3/16" 1-0"

GRISKELIS YOUNG HARRELL

City of Chicago

O2016-3175

Office of the City Clerk

Document Tracking Sheet

Meeting Date:	4/13/2016
Sponsor(s):	Reilly (42)
Type:	Ordinance
Title:	Grant(s) of privilege in public way for Macerich Management - fence
Committee(s) Assignment:	Committee on Transportation and Public Way

ORDINANCE
MACERICH MANAGEMENT
Acct. No. 88194 - 2
Permit No. 1122123

Be It Ordained by the City Council of the City of Chicago:

SECTION 1. Permission and authority are hereby given and granted to MACERICH MANAGEMENT, upon the terms and subject to the conditions of this ordinance to construct, install, maintain and use one (1) Fence(s) under the public right-of-way adjacent to its premises known as 520 N. Michigan Avenue (Lower Level.

Said Fence(s) at N. Michigan (Lower Level) measure(s):
One (1) at eighty-three point zero eight (83.08) feet in length, and point five (.5) feet in width for a total of forty-one point five four (41.54) square feet. Said fence shall be eight (8) feet in height and will enclose an emergency generator.

The location of said privilege shall be as shown on prints kept on file with the Department of Business Affairs and Consumer Protection and the Office of the City Clerk.

Said privilege shall be constructed in accordance with plans and specifications approved by the Department of Transportation (Division of Project Development).

This grant of privilege in the public way shall be subject to the provisions of Section 10-28-015 and all other required provisions of the Municipal Code of Chicago.

The grantee shall pay to the City of Chicago as compensation for the privilege #1122123 herein granted the sum of four hundred ($400.00) per annum in advance.


A 25% penalty will be added for payments received after due date.

The permit holder agrees to hold the City of Chicago harmless for any damage, relocation or replacement costs associated with damage, relocation or removal of private property caused by the City performing work in the public way.

Authority herein given and granted for a period of five (5) years from and after Date of Passage.

Alderman _____

Brendan Reilly 42nd Ward

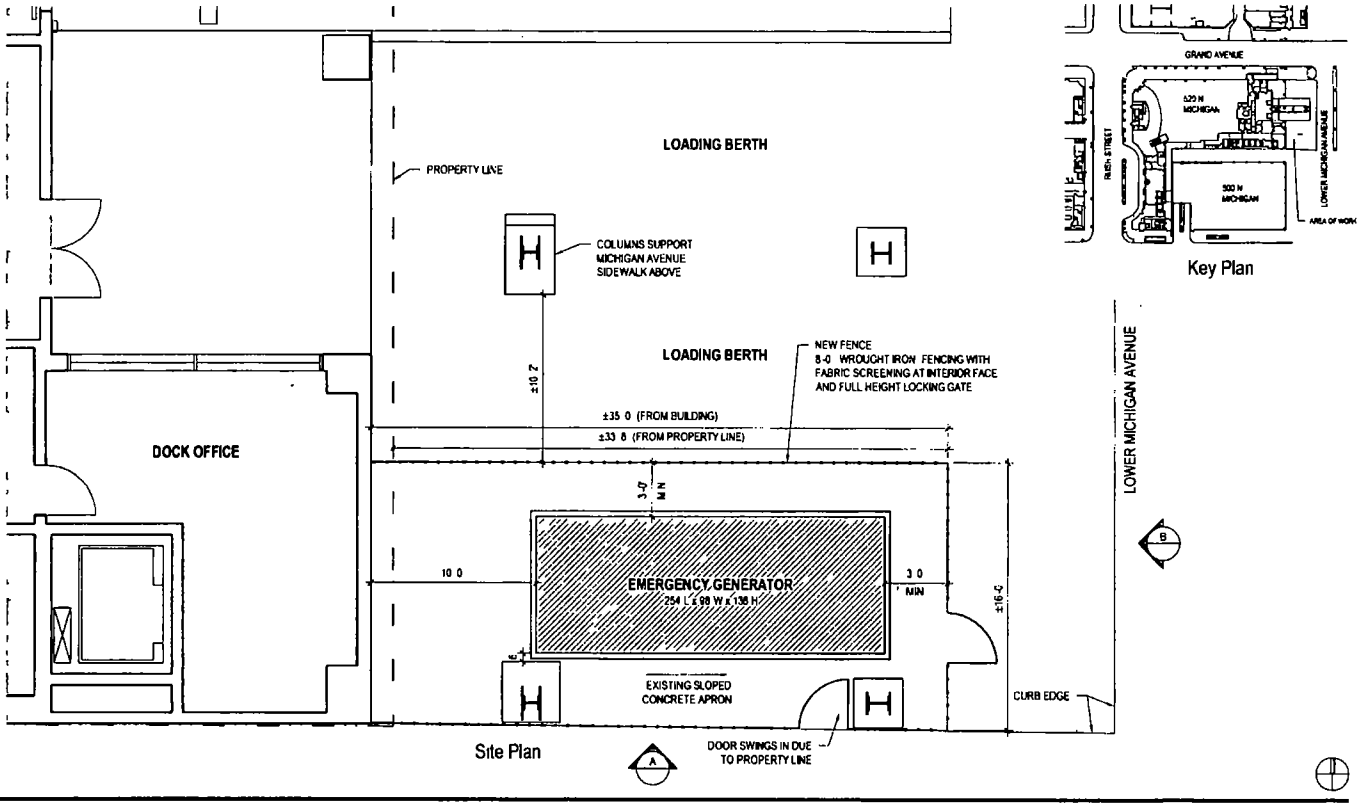

North Bridge - 520 North Michigan Emergency Generator
Chicago Illinois 60611
P210017 915 November 18 2015 Scale 3/16" 1-0

GRISKELIS YOUNG HARRELL

City of Chicago

O2016-3178

Office of the City Clerk

Document Tracking Sheet

Meeting Date:	4/13/2016
Sponsor(s):	Reilly (42)
Type:	Ordinance
Title:	Grant(s) of privilege in public way for Macerich Management - kiosk
Committee(s) Assignment:	Committee on Transportation and Public Way

ORDINANCE
MACERICH MANAGEMENT
Acct. No. 88194 - 2
Permit No. 1122558

Be It Ordained by the City Council of the City of Chicago:

SECTION 1. Permission and authority are hereby given and granted to MACERICH MANAGEMENT, upon the terms and subject to the conditions of this ordinance to maintain and use, as now constructed, one (1) Kiosk(s) on the public right-of-way adjacent to its premises known as 520 N. Michigan Ave..

Said Kiosk(s) at 2nd Floor location over Grand Avenue measure(s):
One (1) at twenty-six (26) feet in length, and two point two five (2.25) feet in width for a total of fifty-eight point five (58.5) square feet. Existing retail kiosk is approximately fifty-one (51) feet above Grand Avenue.

The location of said privilege shall be as shown on prints kept on file with the Department of Business Affairs and Consumer Protection and the Office of the City Clerk.

Said privilege shall be constructed in accordance with plans and specifications approved by the Department of Transportation (Division of Project Development) and Zoning Department - Signs.

This grant of privilege in the public way shall be subject to the provisions of Section 10-28-015 and all other required provisions of the Municipal Code of Chicago.

The grantee shall pay to the City of Chicago as compensation for the privilege #1122558 herein granted the sum of four hundred ($400.00) per annum in advance.


A 25% penalty will be added for payments received after due date.

The permit holder agrees to hold the City of Chicago harmless for any damage, relocation or replacement costs associated with damage, relocation or removal of private property caused by the City performing work in the public way.

Authority herein given and granted for a period of five (5) years from and after 10/06/2015.

Alderman _____

Brendan Reilly 42nd Ward

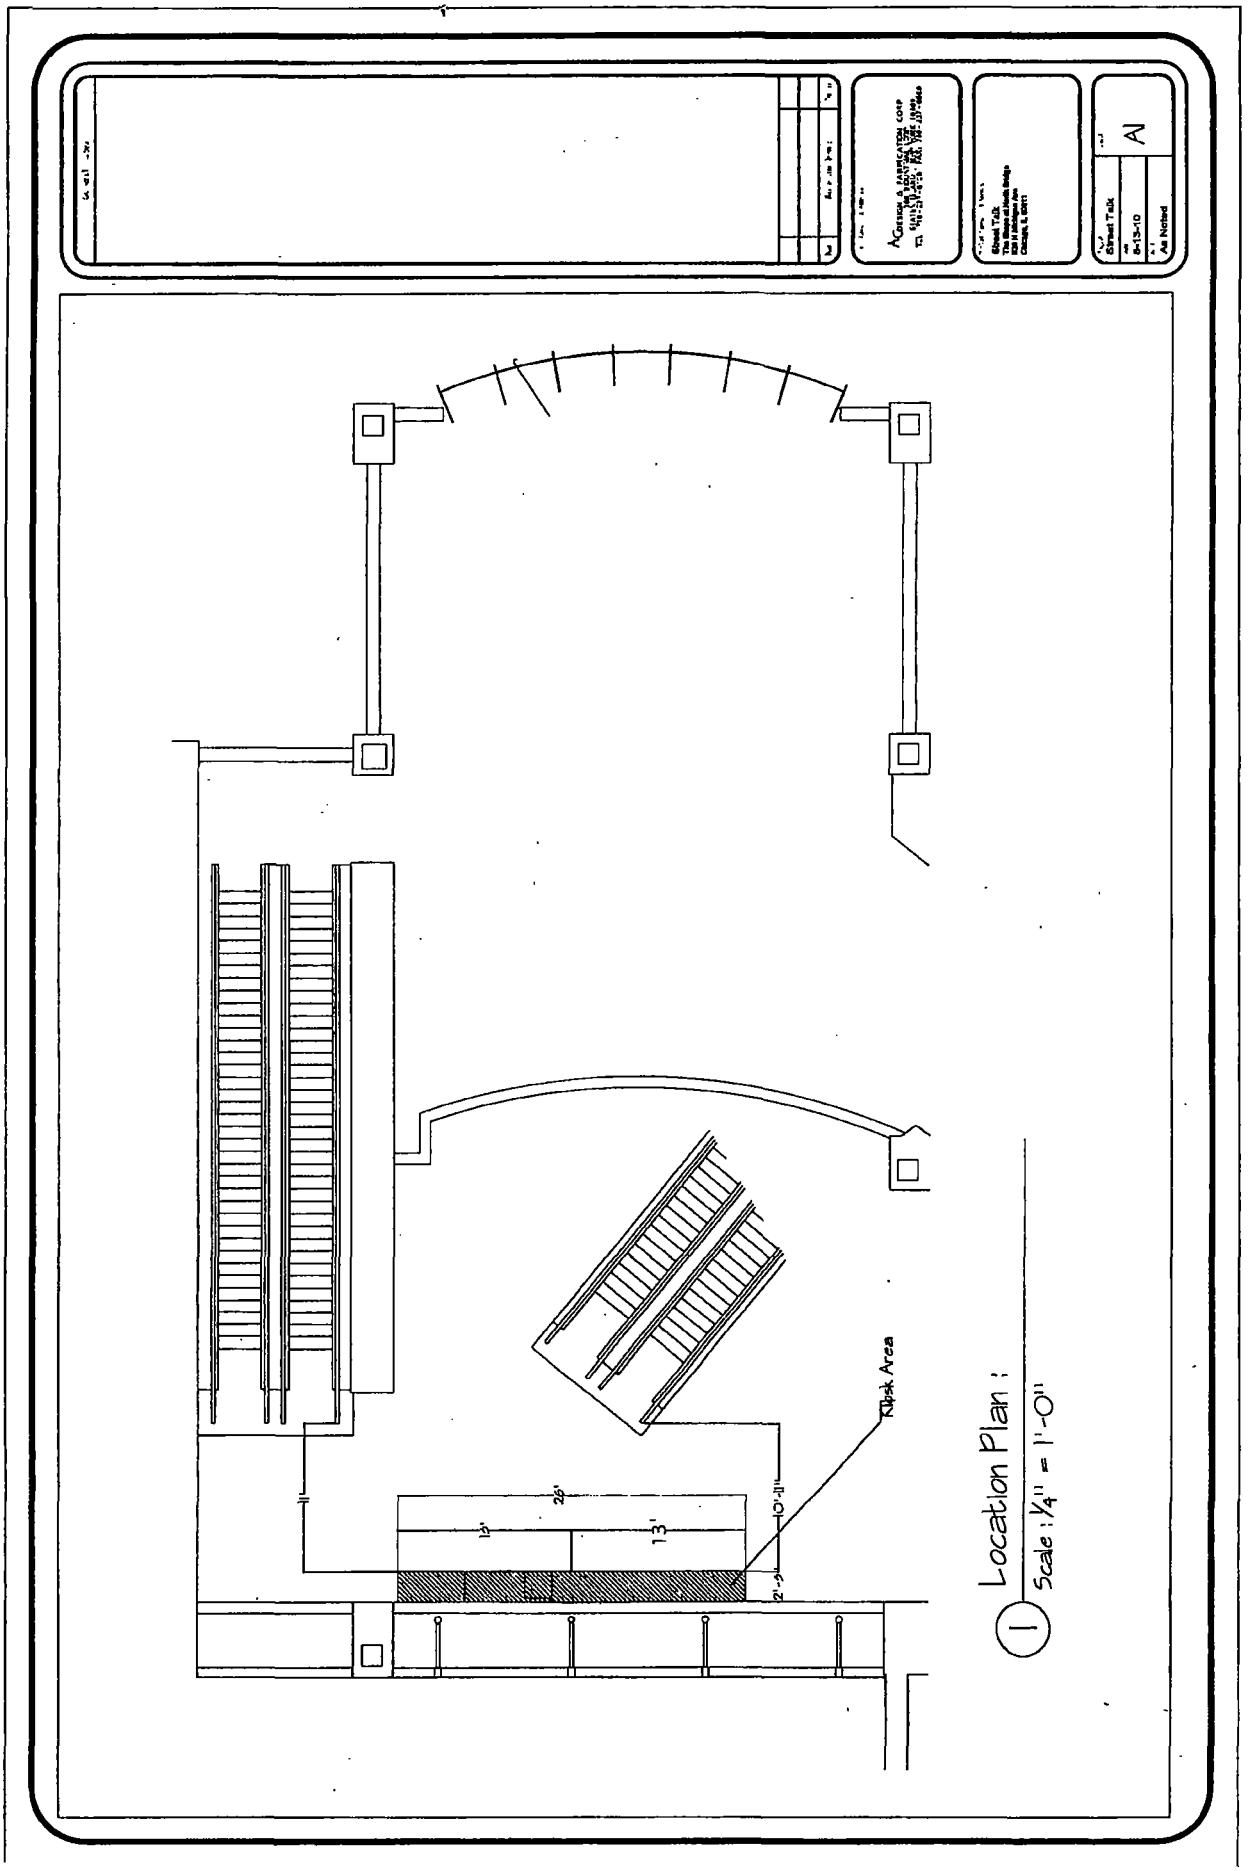
Kiosk Area
26'
13'
13'
1'
1'-11"
2'-6"
1 Location Plan :
Scale : 1/4" = 1'-0"
A1

City of Chicago

O2016-3180

Office of the City Clerk

Document Tracking Sheet

Meeting Date:	4/13/2016
Sponsor(s):	Reilly (42)
Type:	Ordinance
Title:	Grant(s) of privilege in public way for Macerich Management - permanent enclosure
Committee(s) Assignment:	Committee on Transportation and Public Way

ORDINANCE
MACERICH MANAGEMENT
Acct. No. 88194 - 2
Permit No. 1122557

Be It Ordained by the City Council of the City of Chicago:

SECTION 1. Permission and authority are hereby given and granted to MACERICH MANAGEMENT, upon the terms and subject to the conditions of this ordinance to maintain and use, as now constructed, one (1) Permanent Enclosure(s) on the public right-of-way adjacent to its premises known as 520 N. Michigan Ave..

Said Permanent Enclosure(s) at E. Illinois (Alley Elevation) measure(s):
One (1) at one hundred twenty-one point two five (121.25) feet in length, and seven (7) feet in width for a total of eight hundred forty-eight point seven five (848.75) square feet. Existing permanent enclosures is approximately one hundred nineteen (119) feet in height.

The location of said privilege shall be as shown on prints kept on file with the Department of Business Affairs and Consumer Protection and the Office of the City Clerk.

Said privilege shall be constructed in accordance with plans and specifications approved by the Department of Planning and Development and Department of Transportation (Division of Project Development).

This grant of privilege in the public way shall be subject to the provisions of Section 10-28-015 and all other required provisions of the Municipal Code of Chicago.

The grantee shall pay to the City of Chicago as compensation for the privilege #1122557 herein granted the sum of seven thousand eight hundred ninety ($7,890.00) per annum in advance.


A 25% penalty will be added for payments received after due date.

The permit holder agrees to hold the City of Chicago harmless for any damage, relocation or replacement costs associated with damage, relocation or removal of private property caused by the City performing work in the public way.

Authority herein given and granted for a period of five (5) years from and after 06/30/2014.

Alderman _____

Brendan Reilly 42nd Ward

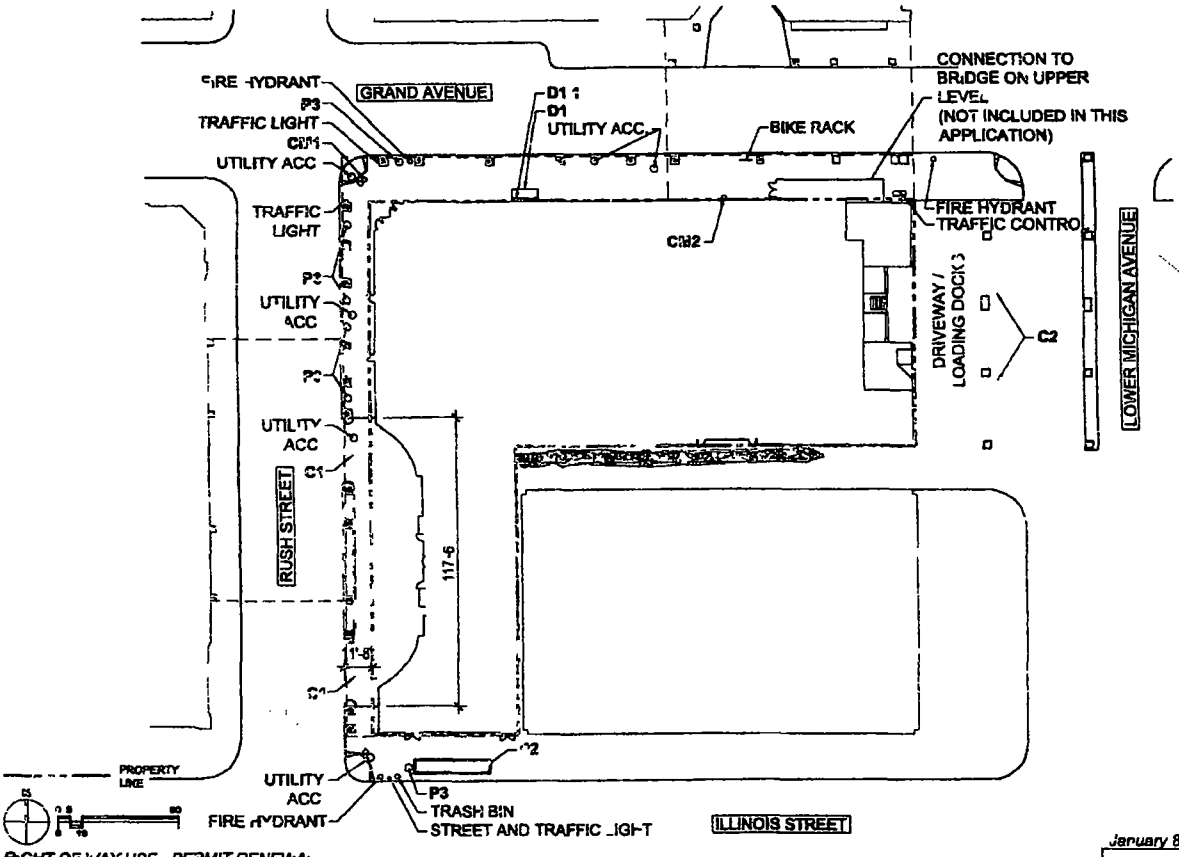

RIGHT OF WAY USE - PERMIT RENEWAL

January 8, 2009

BLOCK 125 OBJECTS BEYOND PROPERTY LINE AT OR BELOW GRADE 01

MAGNUSON CHICAGO IL PSAPC 32610 03 Perkins Eastman Bedrosian Cervenka ARCHITECTURE ALLIANCE

City of Chicago

O2016-3181

Office of the City Clerk

Document Tracking Sheet

Meeting Date:	4/13/2016
Sponsor(s):	Reilly (42)
Type:	Ordinance
Title:	Grant(s) of privilege in public way for Marchesa
Committee(s) Assignment:	Committee on Transportation and Public Way

ORDINANCE
MARCHESA
Acct. No. 403730 - 1
Permit No. 1122849

Be It Ordained by the City Council of the City of Chicago:

SECTION 1. Permission and authority are hereby given and granted to MARCHESA, upon the terms and subject to the conditions of this ordinance to construct, install, maintain and use one (1) Door Swing(s) on the public right-of-way adjacent to its premises known as 535 N. Wells St..

Said Door Swing(s) at N. Wells measure(s):
One (1) at thirteen point five eight (13.58) feet in length, and two point three three (2.33) feet in width for a total of thirty-one point six four (31.64) square feet.

The location of said privilege shall be as shown on prints kept on file with the Department of Business Affairs and Consumer Protection and the Office of the City Clerk.

Said privilege shall be constructed in accordance with plans and specifications approved by the Department of Transportation (Division of Project Development).

This grant of privilege in the public way shall be subject to the provisions of Section 10-28-015 and all other required provisions of the Municipal Code of Chicago.

The grantee shall pay to the City of Chicago as compensation for the privilege #1122849 herein granted the sum of seventy-five ($75.00) per annum in advance.


A 25% penalty will be added for payments received after due date.

The permit holder agrees to hold the City of Chicago harmless for any damage, relocation or replacement costs associated with damage, relocation or removal of private property caused by the City performing work in the public way.

Authority herein given and granted for a period of five (5) years from and after Date of Passage.

Alderman _____

Brendan Reilly 42nd Ward

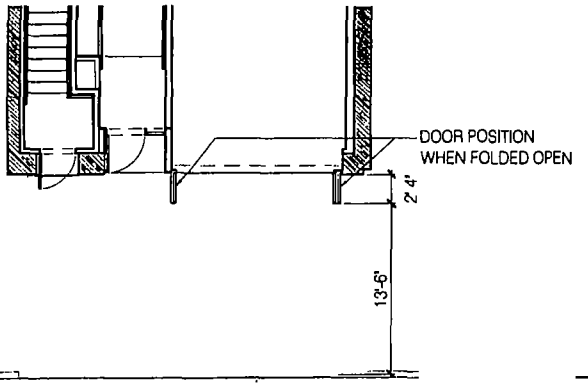

1 | partial first floor plan
3/32 = 1 0



2 | exterior elevation
3/32 = 1 0"

© john joyce architects inc 2016

john joyce architects inc
2101 west evergreen avenue
storefront
chicago il 60622
773 772 8812 p 8613 f

CLIENT
MARCHESA LLC
535 N WELLS STREET
CHICAGO IL 60654

ISSUE

PROFESSIONAL SEAL
STATE OF ILLINOIS
JOHN JOYCE
018531
REGISTERED ARCHITECT

JOB NUMBER
1517

SCALE
AS NOTED

DRAWN BY + REVIEWED BY
LRSS JJ

PROJECT
535 N WELLS STREET
INTERIOR RENOVATION &
EXTERIOR ADDITION

SHEET TITLE
PUBLIC WAY
FOR DOOR

SHEET NUMBER
01

City of Chicago

O2016-3182

Office of the City Clerk

Document Tracking Sheet

Meeting Date:	4/13/2016
Sponsor(s):	Reilly (42)
Type:	Ordinance
Title:	Grant(s) of privilege in public way for Naansense
Committee(s) Assignment:	Committee on Transportation and Public Way

ORDINANCE
NAANSENSE
Acct. No. 401458 - 1
Permit No. 1121032

Be It Ordained by the City Council of the City of Chicago:

SECTION 1. Permission and authority are hereby given and granted to NAANSENSE, upon the terms and subject to the conditions of this ordinance to maintain and use one (1) sign(s) projecting over the public right-of-way attached to its premises known as 113 S. Clinton St..

Said sign structure(s) measures as follows; along S. Clinton:
One (1) at sixteen point five (16.5) feet in length, two point five (2.5) feet in height and ten (10) feet above grade level.

The location of said privilege shall be as shown on prints kept on file with the Department of Business Affairs and Consumer Protection and the Office of the City Clerk.

Said privilege shall be constructed in accordance with plans and specifications approved by the Department of Transportation (Division of Project Development) and Zoning Department - Signs.

This grant of privilege in the public way shall be subject to the provisions of Section 10-28-015 and all other required provisions of the Municipal Code of Chicago.

The grantee shall pay to the City of Chicago as compensation for the privilege #1121032 herein granted the sum of three hundred ($300.00) per annum in advance.


A 25% penalty will be added for payments received after due date.

The permit holder agrees to hold the City of Chicago harmless for any damage, relocation or replacement costs associated with damage, relocation or removal of private property caused by the City performing work in the public way.


Authority herein given and granted for a period of five (5) years from and after Date of Passage.

Alderman _____

Brendan Reilly 42nd Ward

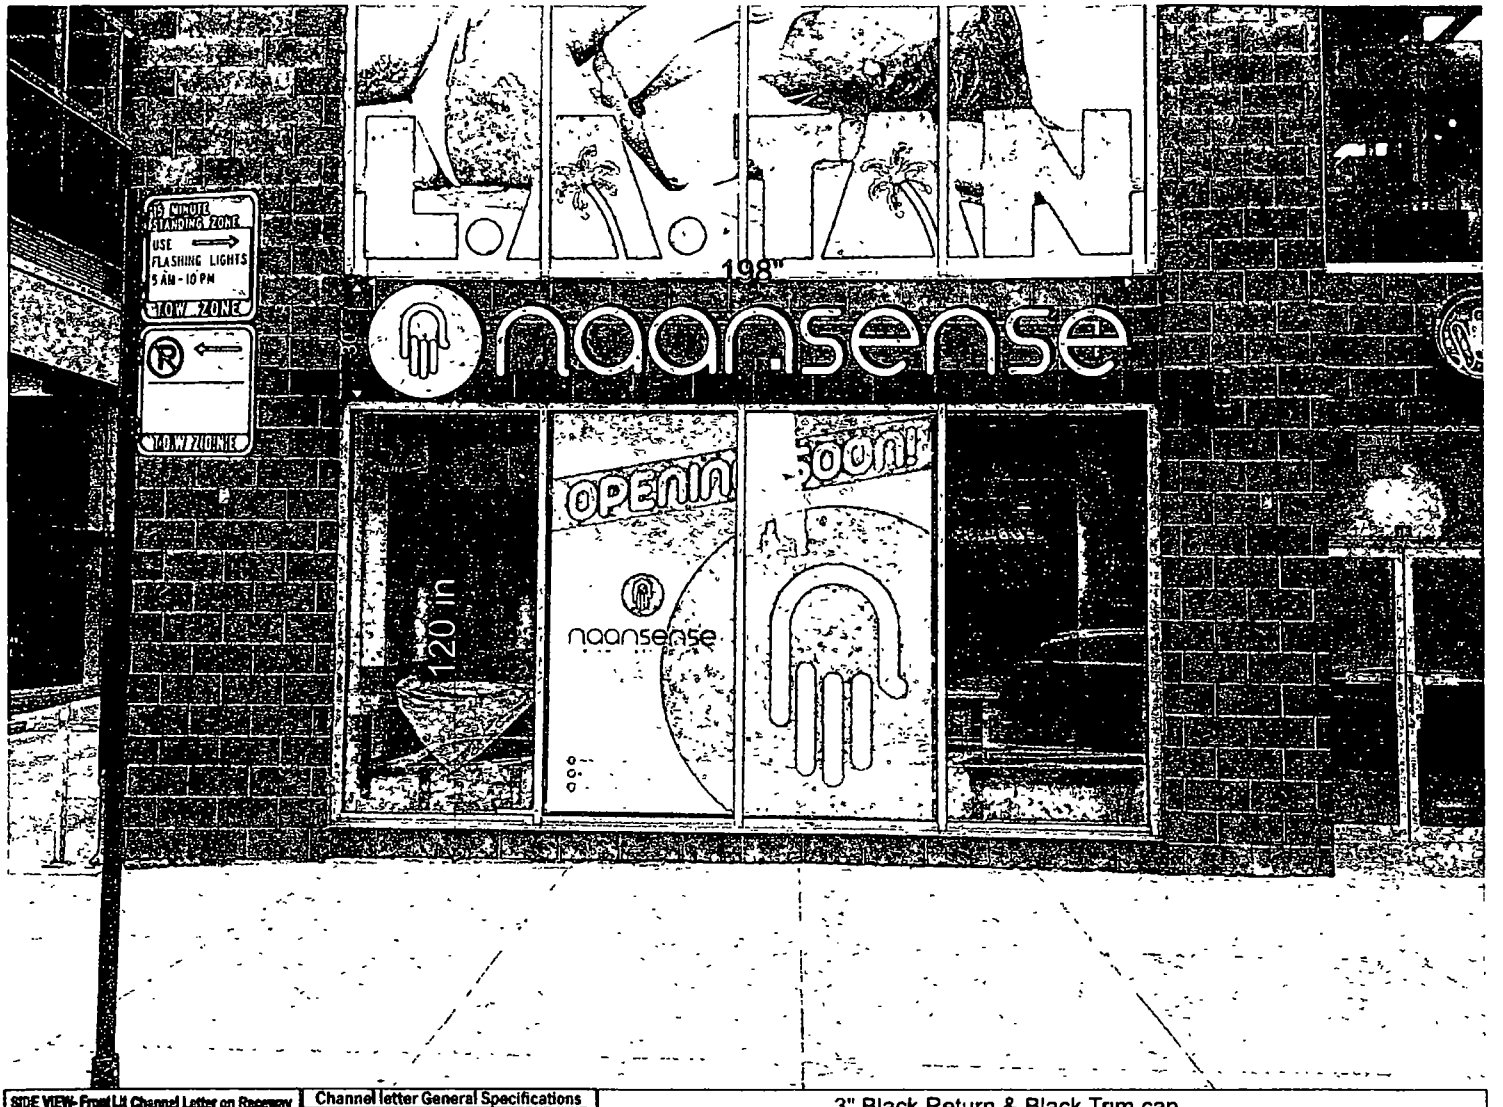


SIDE VIEW- Front Lit Channel Letter on Raceway

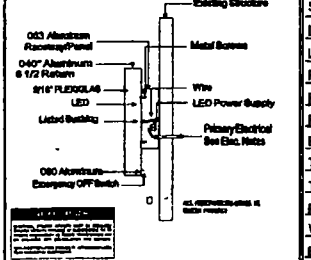

Channel letter General Specifications		
Sign Type		Front Lit Channel Letters
Illumination Type		LED
LED	Color	White
Face Material	Gauge	3/16"
Face	Color	White/Red
Return depth	Gauge/Color	3" Wide Aluminum .040
Back Material	Gauge	Aluminum .060
Tube Support	Type	N/A
Transformer Type / mA Mt		LED Power Supply 12v
Retainer screw		#4 x 0.6" ss Hex hd
Wire Type		UL LED cable
Electrical Connectors		1/2" Greenfield

3" Black Return & Black Trim cap

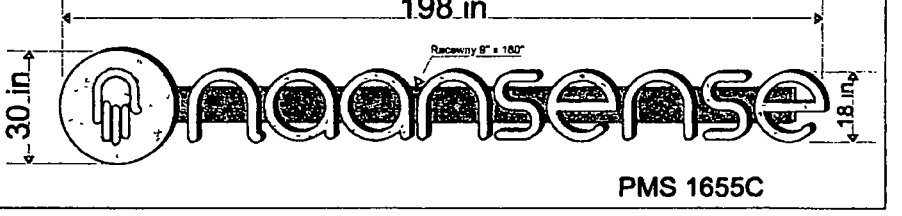

TRIANGLE SIGN AND AWNING INC.
888-263-6639
sales@triangleegnandawning.com
1079 Entry Dr Bensenville, IL 60106

CUSTOMER Naansense
LOCATION 1135 Clinton st Chicago, IL
Design by Aleona S
Date 10/15/2015

Customer approval signature 10/19/2015 Date

© by Triangle Sign & Awning Proprietary and Confidential

The design is the original and unpublished work of Triangle Sign & Awning, Inc. and may not be reproduced, copied or exhibited in any fashion without the expressed writing from an authorized personnel of the company. The rights to this design may be purchased

Special Note:

Landlord approval signature 10/19/2015 Date

City of Chicago

O2016-3183

Office of the City Clerk

Document Tracking Sheet

Meeting Date:	4/13/2016
Sponsor(s):	Reilly (42)
Type:	Ordinance
Title:	Grant(s) of privilege in public way for Navy Pier
Committee(s) Assignment:	Committee on Transportation and Public Way

ORDINANCE
NAVY PIER
Acct. No. 364100 - 1
Permit No. 1122566

Be It Ordained by the City Council of the City of Chicago:

SECTION 1. Permission and authority are hereby given and granted to NAVY PIER, upon the terms and subject to the conditions of this ordinance to construct, install, maintain and use twenty-five (25) Light Pole(s) on the public right-of-way adjacent to its premises known as 600 E. Grand Ave..

Said Light Pole(s) at Grand Avenue measure(s):
Twenty-five (25) at twenty-seven (27) feet in length, and one (1) foot in width for a total of six hundred seventy-five (675) square feet.

The location of said privilege shall be as shown on prints kept on file with the Department of Business Affairs and Consumer Protection and the Office of the City Clerk.

Said privilege shall be constructed in accordance with plans and specifications approved by the Department of Streets and Sanitation (Bureau of Electricity) and Department of Transportation (Division of Project Development).

This grant of privilege in the public way shall be subject to the provisions of Section 10-28-015 and all other required provisions of the Municipal Code of Chicago.

The grantee shall pay to the City of Chicago as compensation for the privilege #1122566 herein granted the sum of one thousand eight hundred seventy-five ($1,875.00) per annum in advance.

A 25% penalty will be added for payments received after due date.

The permit holder agrees to hold the City of Chicago harmless for any damage, relocation or replacement costs associated with damage, relocation or removal of private property caused by the City performing work in the public way.


Authority herein given and granted for a period of five (5) years from and after Date of Passage.

Alderman _____

Brendan Reilly 42nd Ward

James McHugh Construction Co.
This review of data submitted by the General Contractor does not relieve the Subcontractor / Supplier of their responsibility for the accuracy, quality and accuracy of the work, or any deviation from the plans, specifications or subcontract unless specifically noted. Subcontractor / Supplier is responsible for all field measurements as required for proper fitting and fabrication.
By:

Submittal 265602-B001
Date 01/11/2016 / 3 14 11 PM
Status Reviewed
Reviewer TCONROY

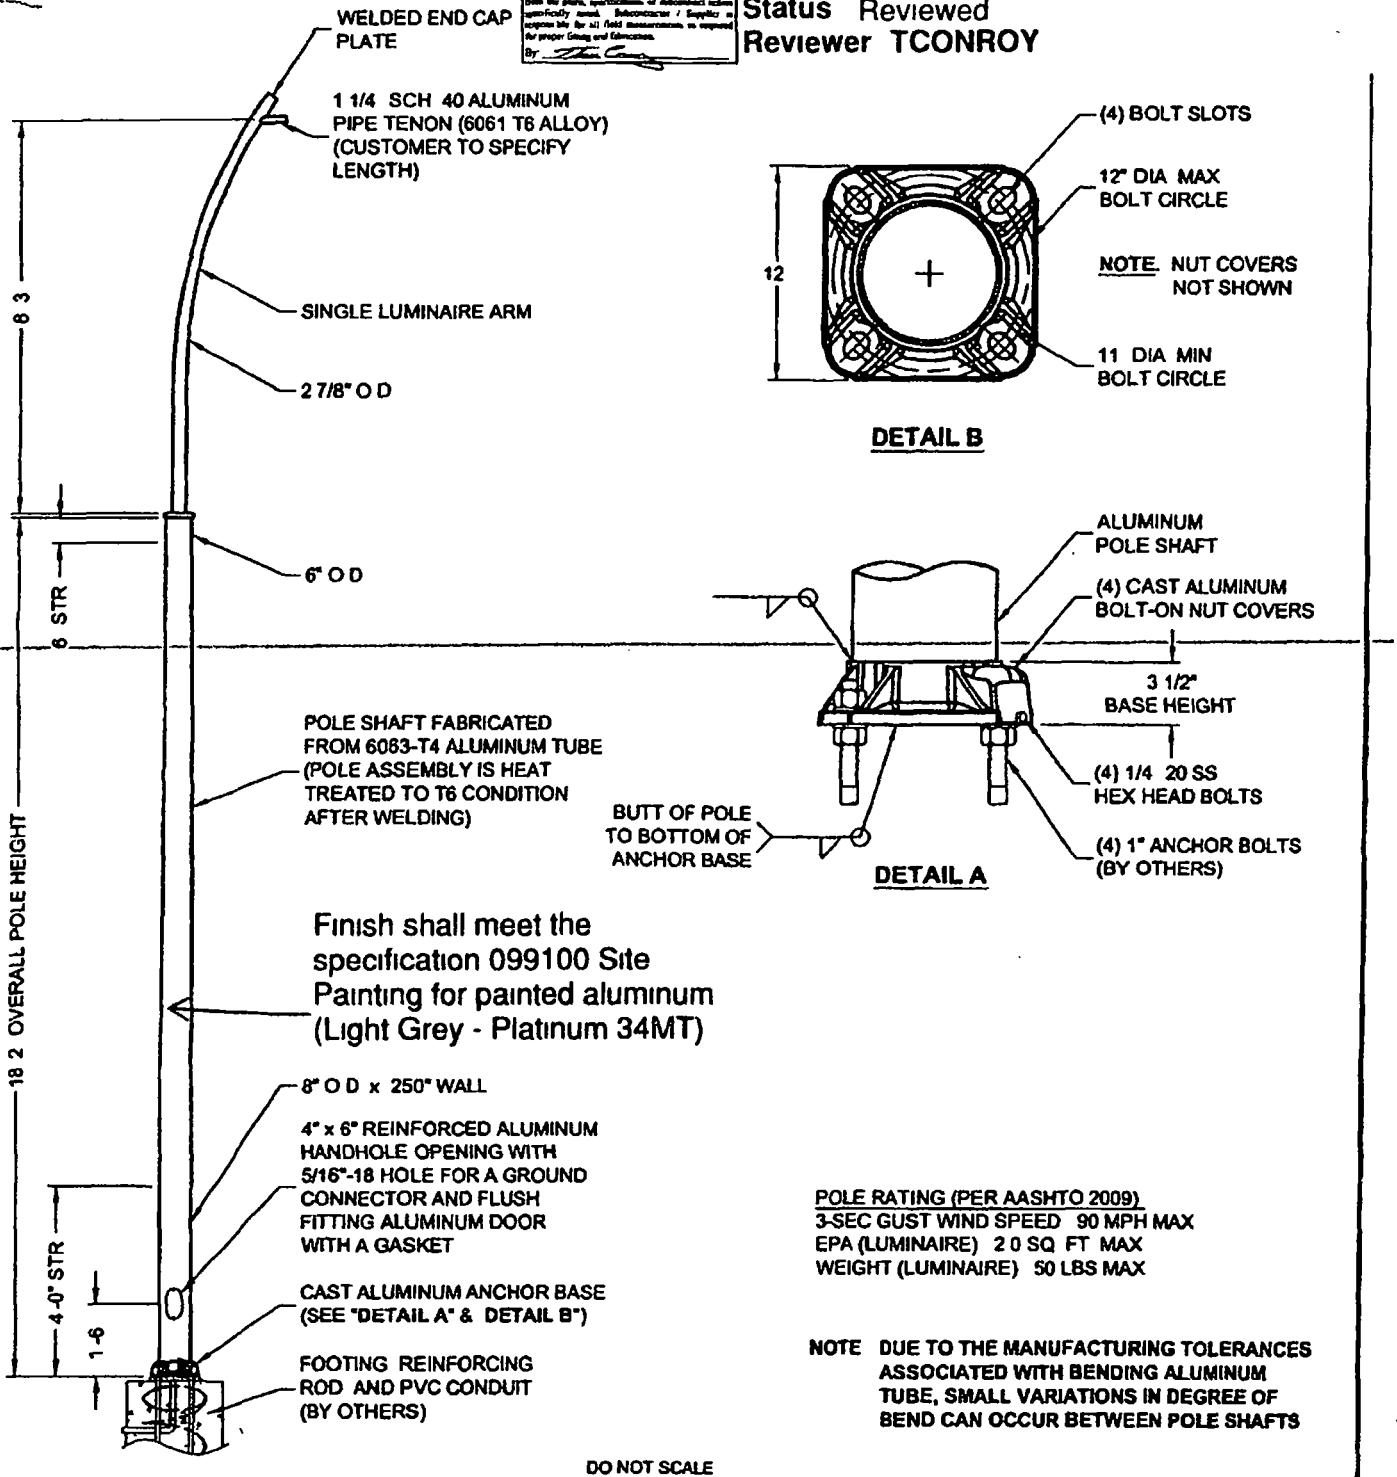

POLE RATING (PER AASHTO 2009)
3-SEC GUST WIND SPEED 90 MPH MAX
EPA (LUMINAIRE) 2 0 SQ FT MAX
WEIGHT (LUMINAIRE) 50 LBS MAX

NOTE DUE TO THE MANUFACTURING TOLERANCES ASSOCIATED WITH BENDING ALUMINUM TUBE, SMALL VARIATIONS IN DEGREE OF BEND CAN OCCUR BETWEEN POLE SHAFTS

DO NOT SCALE

valmont
Valmont Industries, Inc. Structures Division
20805 Eaton Ave Farmington Minnesota 55024-7932
Phone (651) 463-8990 (800) 869-7577 Fax: (651) 463-3349

CLASSIFIED UL
LUMINAIRE POLE
WITH RESPECT TO ELECTRICAL HAZARDS ONLY NOT FOR MECHANICAL STRENGTH OR WIND LOADING
30 UM – SUITABLE FOR WET LOCATIONS

CONFIDENTIAL
The information contained in this drawing is privileged and confidential and may be protected from disclosure. Please be aware that any use or dissemination of this drawing may be subject to legal restriction or sanction

TITLE	S ANCHOR BASE POLE OPTION #1
MODEL NO	
MATERIAL	ALUMINUM ALLOY
FINISH	POWDER PAINT DNA NATURAL ALUMINUM
PROJECT	CHICAGO IL NAVY PIER
SOLD TO	
SHIP TO	
P O NO	
REP	LTG SOL OF IL
QTY	10
DWN BY	PTP
CHK'D BY	
APPR BY	JDB
DATE	09-02-14
DWG NO	QT98318
PAGE	1/2

REV	DATE	REVISION DESCRIPTION	BY
1	10-05-15	REMOVED ARM ARM SIZE, ADDED PAGE NOTE	MPS

City of Chicago

O2016-3184

Office of the City Clerk

Document Tracking Sheet

Meeting Date:	4/13/2016
Sponsor(s):	Reilly (42)
Type:	Ordinance
Title:	Grant(s) of privilege in public way for Red Robin Express
Committee(s) Assignment:	Committee on Transportation and Public Way

ORDINANCE
RED ROBIN EXPRESS
Acct. No. 390577 - 7
Permit No. 1120429

Be It Ordained by the City Council of the City of Chicago:

SECTION 1. Permission and authority are hereby given and granted to RED ROBIN EXPRESS, upon the terms and subject to the conditions of this ordinance to maintain and use two (2) sign(s) projecting over the public right-of-way attached to its premises known as 180 N. Wabash Ave..

Said sign structure(s) measures as follows; along N. Wabash Avenue:
One (1) at eleven (11) feet in length, one point eight three (1.83) feet in height and twelve (12) feet above grade level.
One (1) at two point seven five (2.75) feet in length, one point nine two (1.92) feet in height and ten (10) feet above grade level.

The location of said privilege shall be as shown on prints kept on file with the Department of Business Affairs and Consumer Protection and the Office of the City Clerk.

Said privilege shall be constructed in accordance with plans and specifications approved by the Department of Transportation (Division of Project Development) and Zoning Department - Signs.

This grant of privilege in the public way shall be subject to the provisions of Section 10-28-015 and all other required provisions of the Municipal Code of Chicago.

The grantee shall pay to the City of Chicago as compensation for the privilege #1120429 herein granted the sum of one hundred seventy-five ($175.00) per annum in advance.

A 25% penalty will be added for payments received after due date.

The permit holder agrees to hold the City of Chicago harmless for any damage, relocation or replacement costs associated with damage, relocation or removal of private property caused by the City performing work in the public way.

Authority herein given and granted for a period of five (5) years from and after Date of Passage.

Alderman _____

Brendan Reilly 42nd Ward

Red Robin Burger Works

F.C.O. Acrylic Letter Set

④



④ **Flat Cut Out Painted Acrylic Letter Set** — **Scale: 1 1/2"=1'-0"**

Ⓐ 1/4" THICK FC O ACRYLIC PAINTED TO MATCH PMS 1807C RED
YELLOW ACCENT MARIGOLD VINYL APPLIED TO LETTER FACE

Ⓑ 1/4" THICK FC O ACRYLIC PAINTED TO MATCH PMS 7546
"BURGER WORKS" COPY 3M MATTE WHITE VINYL

LETTER SET APPLIED TO DRYWAL SURFACE W/ VHB TAPE

PAINT	VINYL
PANTONE COLORS	
1807	3M 7725-25 SUNFLOWER YELLOW
7546	3M 7725-20 MATTE WHITE

Wabash Ave. Chicago, IL

Kieffer & CO., INC.

© 2015 KIEFFER & CO., INC.

CUSTOMER: Red Robin

LOCATION: 180 N. Wabash Ave, Chicago, IL

SALES: SN DESIGN: MSO

DATE: 7/28/15

Artwork
Design
Survey

c UL us LISTED

COMPLETION FILES

PRODUCTION PROCESSING

Kieffer Item #

Job #

001

-002

003

DATE:

INITIALS:

REVISIONS:

B69148D

City of Chicago

O2016-3191

Office of the City Clerk

Document Tracking Sheet

Meeting Date:	4/13/2016
Sponsor(s):	Reilly (42)
Type:	Ordinance
Title:	Grant(s) of privilege in public way for Ronald McDonald House Charities of Chicagoland and Northwest Indiana - balconies
Committee(s) Assignment:	Committee on Transportation and Public Way

ORDINANCE
RONALD McDONALD HOUSE CHARITIES OF CHICAGOLAND AND NORTHWEST INDIANA
Acct. No. 257866 - 3
Permit No. 1122498

Be It Ordained by the City Council of the City of Chicago:

SECTION 1. Permission and authority are hereby given and granted to RONALD McDONALD HOUSE CHARITIES OF CHICAGOLAND AND NORTHWEST INDIANA, upon the terms and subject to the conditions of this ordinance to maintain and use, as now constructed, two (2) Balcony(s) projecting over the public right-of-way adjacent to its premises known as 211 E. Grand Ave..

Said Balcony(s) at E. Grand measure(s):
Two (2) at sixteen point two five (16.25) feet in length, and two point seven five (2.75) feet in width for a total of eighty-nine point three eight (89.38) square feet.

The location of said privilege shall be as shown on prints kept on file with the Department of Business Affairs and Consumer Protection and the Office of the City Clerk.

Said privilege shall be constructed in accordance with plans and specifications approved by the Department of Planning and Development and Department of Transportation (Division of Project Development).

This grant of privilege in the public way shall be subject to the provisions of Section 10-28-015 and all other required provisions of the Municipal Code of Chicago.

The grantee shall pay to the City of Chicago as compensation for the privilege #1122498 herein granted the sum of one hundred fifty ($150.00) per annum in advance.


A 25% penalty will be added for payments received after due date.

The permit holder agrees to hold the City of Chicago harmless for any damage, relocation or replacement costs associated with damage, relocation or removal of private property caused by the City performing work in the public way.

Authority herein given and granted for a period of five (5) years from and after 02/09/2016.

Alderman _____

Brendan Reilly 42nd Ward

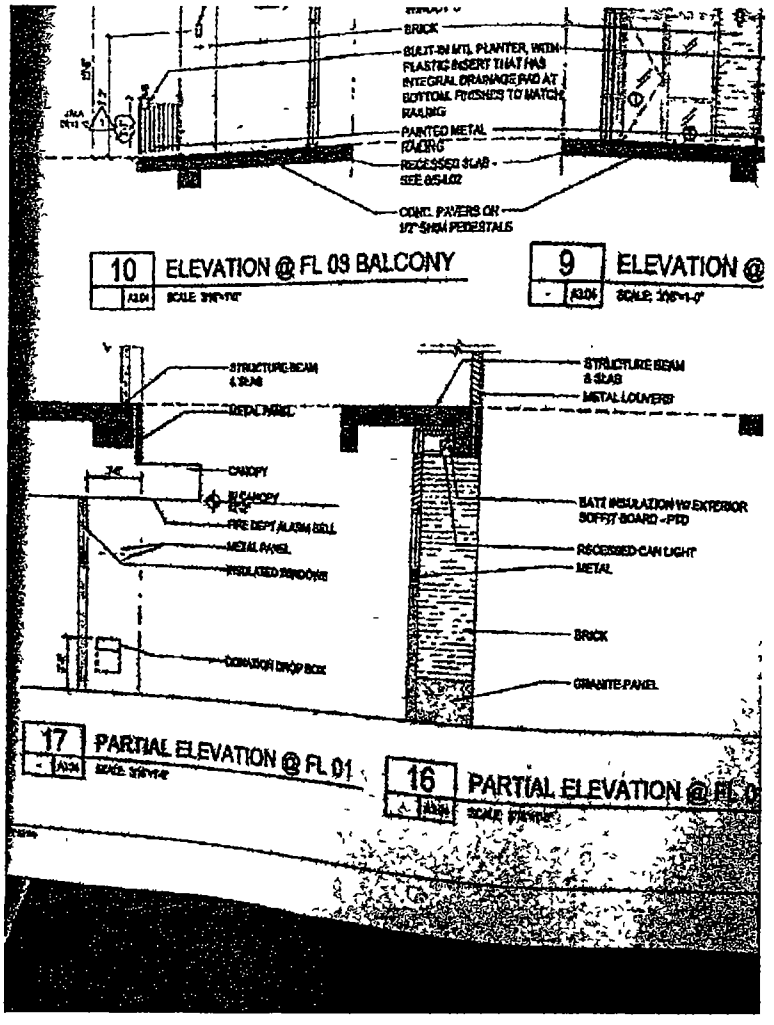
BRICK
BUILT-IN MTL PLANTER, WITH PLASTIC INSERT THAT HAS INTEGRAL DRAINAGE PAD AT BOTTOM. FINISHES TO MATCH RAILING
PAINTED METAL LOUVERS
RECESSED SLAB - SEE A5.402
CONC. PAVERS ON 1/2" SHIM PEDESTALS
10 ELEVATION @ FL 03 BALCONY
9 ELEVATION @
STRUCTURE BEAM & SLAB
DECK PANEL
CANOPY
FIRE DEPT ALARM BELL
METAL PANEL
INSULATED WINDOWS
DOWNSPOUT DROP BOX
STRUCTURE BEAM & SLAB
METAL LOUVERS
BATT INSULATION W/ EXTERIOR SOFFIT BOARD - PTD
RECESSED CAN LIGHT
METAL
BRICK
GRANITE PANEL
17 PARTIAL ELEVATION @ FL 01
16 PARTIAL ELEVATION @ FL 0

City of Chicago

O2016-3195

Office of the City Clerk

Document Tracking Sheet

Meeting Date:	4/13/2016
Sponsor(s):	Reilly (42)
Type:	Ordinance
Title:	Grant(s) of privilege in public way for Ronald McDonald House Charities of Chicagoland and Northwest Indiana - basin
Committee(s) Assignment:	Committee on Transportation and Public Way

ORDINANCE
RONALD McDONALD HOUSE CHARITIES OF CHICAGOLAND AND NORTHWEST INDIANA
Acct. No. 257866 - 3
Permit No. 1122499

Be It Ordained by the City Council of the City of Chicago:

SECTION 1. Permission and authority are hereby given and granted to RONALD McDONALD HOUSE CHARITIES OF CHICAGOLAND AND NORTHWEST INDIANA, upon the terms and subject to the conditions of this ordinance to maintain and use, as now constructed, one (1) Basin(s) under the public right-of-way adjacent to its premises known as 211 E. Grand Ave..

Said Basin(s) at E. GRAND AVE measure(s):
One (1) at three point eight three (3.83) feet in length, and three point eight three (3.83) feet in width for a total of fourteen point six seven (14.67) square feet.

The location of said privilege shall be as shown on prints kept on file with the Department of Business Affairs and Consumer Protection and the Office of the City Clerk.

Said privilege shall be constructed in accordance with plans and specifications approved by the Department of Transportation (Office of Underground Coordination) and Department of Water Management.

This grant of privilege in the public way shall be subject to the provisions of Section 10-28-015 and all other required provisions of the Municipal Code of Chicago.

The grantee shall pay to the City of Chicago as compensation for the privilege #1122499 herein granted the sum of four hundred ($400.00) per annum in advance.


A 25% penalty will be added for payments received after due date.

The permit holder agrees to hold the City of Chicago harmless for any damage, relocation or replacement costs associated with damage, relocation or removal of private property caused by the City performing work in the public way.

Authority herein given and granted for a period of five (5) years from and after 02/09/2016.

Alderman _____

Brendan Reilly 42nd Ward

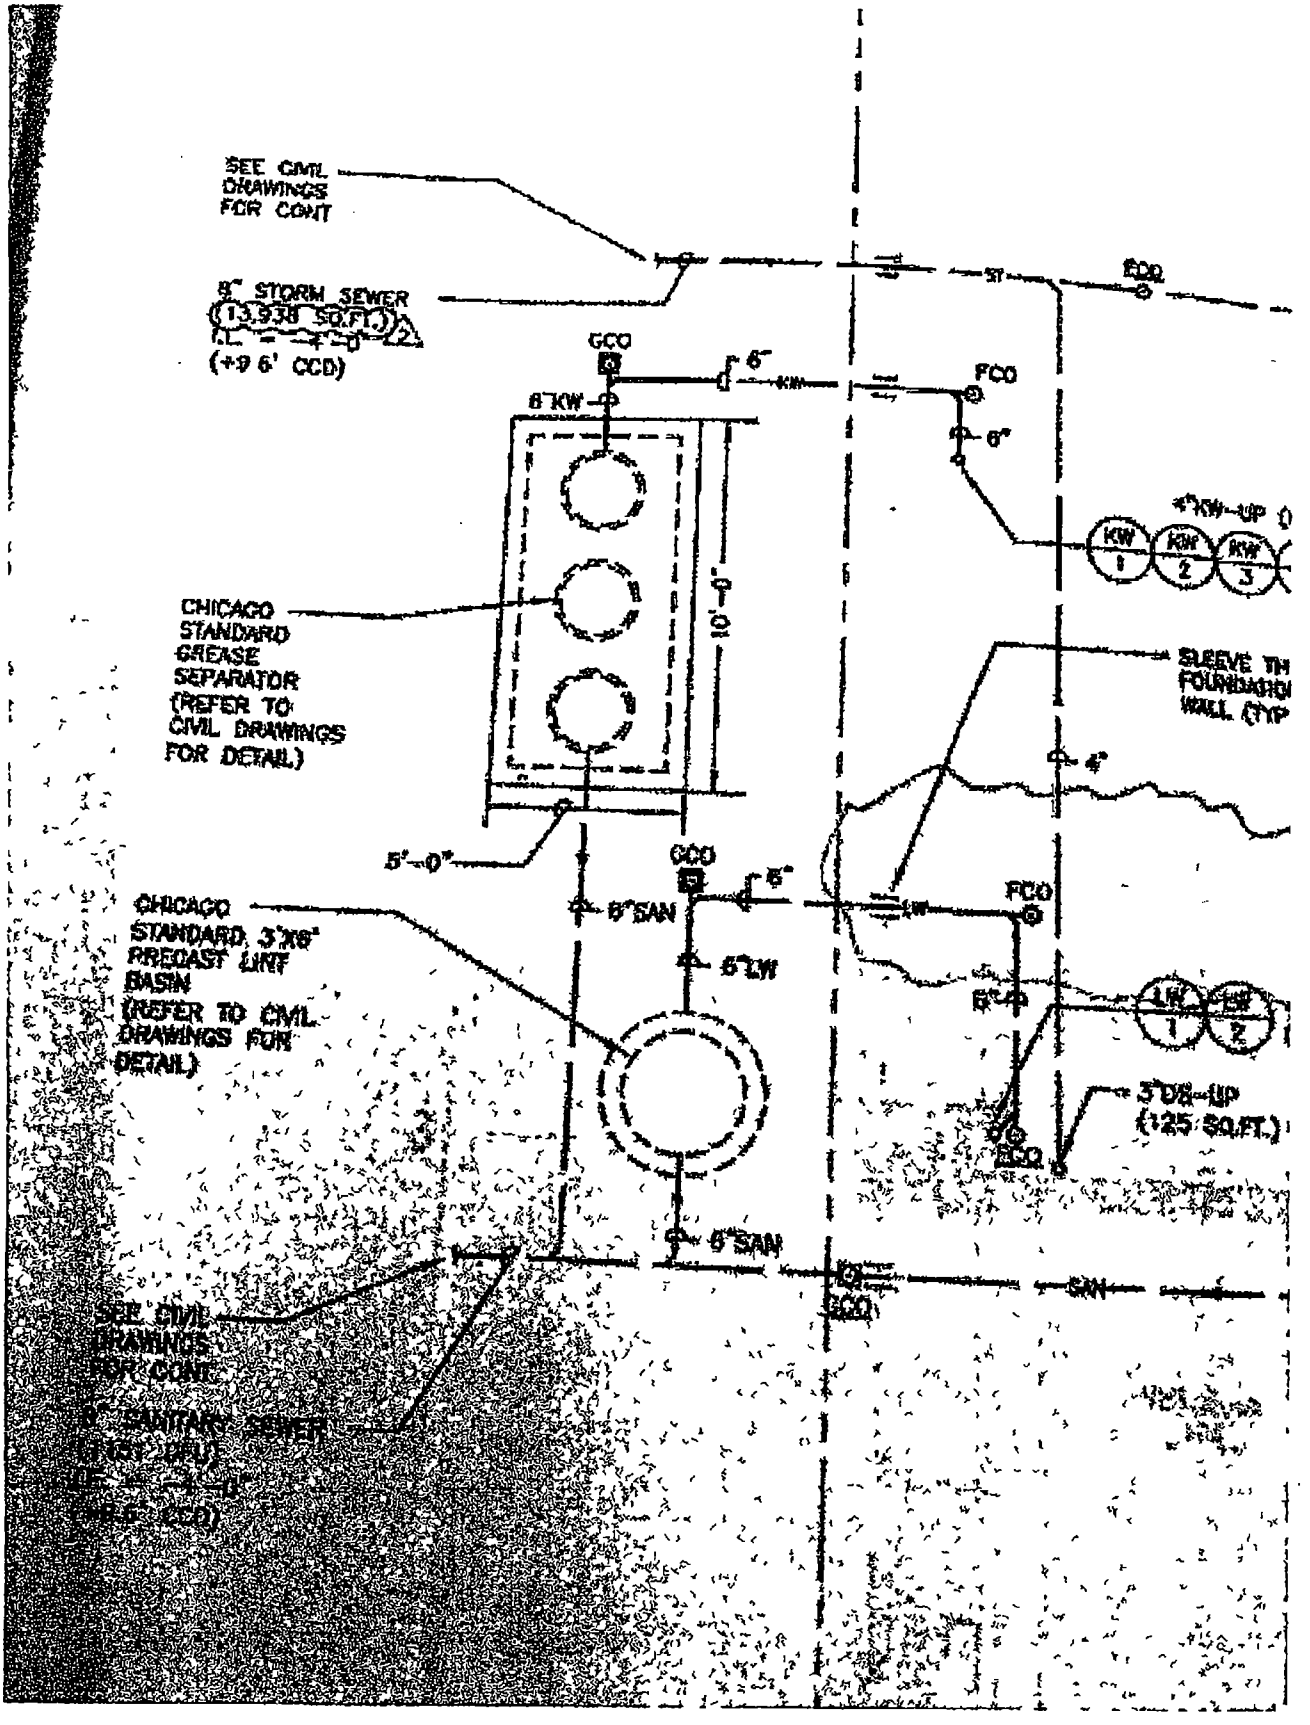
SEE CIVIL DRAWINGS FOR CONT
8" STORM SEWER (13,938 SQ.FT.)
(+9.6' CCD)
GCO
6"
8"KW
FCO
6"
4"KW-UP
KW 1
KW 2
KW 3
CHICAGO STANDARD GREASE SEPARATOR (REFER TO CIVIL DRAWINGS FOR DETAIL)
10'-0"
5'-0"
SLEEVE TH
FOUNDATIO
WALL (TYP
4"
GCO
6"
FCO
6"SAN
6"LW
CHICAGO STANDARD 3'X6' PRECAST UNIT BASIN (REFER TO CIVIL DRAWINGS FOR DETAIL)
6"
LW 1
LW 2
3"DI-UP
(125 SQ.FT.)
FCO
6"SAN
SAN
GCO
SEE CIVIL DRAWINGS FOR CONT
8" SANITARY SEWER
(EX.) (DEL.)

City of Chicago

O2016-3196

Office of the City Clerk

Document Tracking Sheet

Meeting Date:	4/13/2016
Sponsor(s):	Reilly (42)
Type:	Ordinance
Title:	Grant(s) of privilege in public way for Ronald McDonald House Charities of Chicagoland and Northwest Indiana - grease separator
Committee(s) Assignment:	Committee on Transportation and Public Way

ORDINANCE
RONALD McDONALD HOUSE CHARITIES OF CHICAGOLAND AND NORTHWEST INDIANA
Acct. No. 257866 - 3
Permit No. 1122535

Be It Ordained by the City Council of the City of Chicago:

SECTION 1. Permission and authority are hereby given and granted to RONALD McDONALD HOUSE CHARITIES OF CHICAGOLAND AND NORTHWEST INDIANA, upon the terms and subject to the conditions of this ordinance to maintain and use, as now constructed, one (1) Grease Separator(s) under the public right-of-way adjacent to its premises known as 211 E. Grand Ave..

Said Grease Separator(s) at E. Grand measure(s):
One (1) at ten (10) feet in length, and five (5) feet in width for a total of fifty (50) square feet.

The location of said privilege shall be as shown on prints kept on file with the Department of Business Affairs and Consumer Protection and the Office of the City Clerk.

Said privilege shall be constructed in accordance with plans and specifications approved by the Department of Transportation (Division of Project Development), Department of Transportation (Office of Underground Coordination), and Department of Water Management.

This grant of privilege in the public way shall be subject to the provisions of Section 10-28-015 and all other required provisions of the Municipal Code of Chicago.

The grantee shall pay to the City of Chicago as compensation for the privilege #1122535 herein granted the sum of four hundred ($400.00) per annum in advance.


A 25% penalty will be added for payments received after due date.

The permit holder agrees to hold the City of Chicago harmless for any damage, relocation or replacement costs associated with damage, relocation or removal of private property caused by the City performing work in the public way.

Authority herein given and granted for a period of five (5) years from and after 02/09/2016.

Alderman _____

Brendan Reilly 42nd Ward

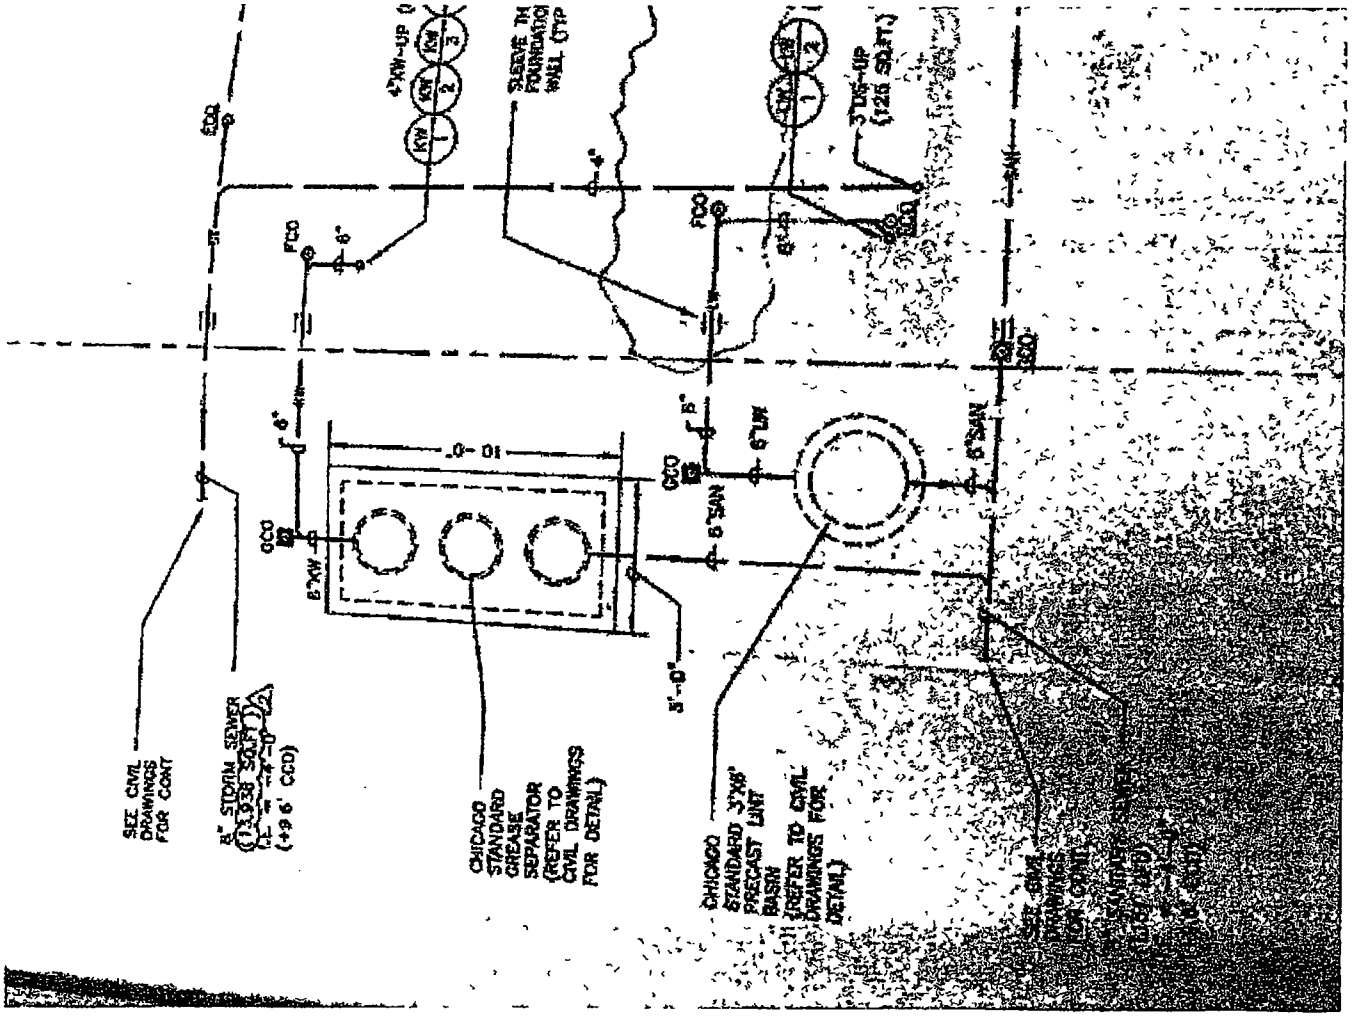
SEE CIVIL DRAWINGS FOR CONT
8" STORM SEWER
CHICAGO STANDARD GREASE SEPARATOR (REFER TO CIVIL DRAWINGS FOR DETAIL)
CHICAGO STANDARD 3'X6' PRECAST UNIT BASIN (REFER TO CIVIL DRAWINGS FOR DETAIL)
SLEEVE IN FOUNDATION WALL (TYP
4"DN-UP
2"DS-UP
FCO
CCO
6"SAN
6"DW
5'-0"

City of Chicago

O2016-3199

Office of the City Clerk

Document Tracking Sheet

Meeting Date:	4/13/2016
Sponsor(s):	Reilly (42)
Type:	Ordinance
Title:	Grant(s) of privilege in public way for Ronald McDonald House Charities of Chicagoland and Northwest Indiana - manholes
Committee(s) Assignment:	Committee on Transportation and Public Way

ORDINANCE
RONALD McDONALD HOUSE CHARITIES OF CHICAGOLAND AND NORTHWEST INDIANA
Acct. No. 257866 - 3
Permit No. 1122500

Be It Ordained by the City Council of the City of Chicago:

SECTION 1. Permission and authority are hereby given and granted to RONALD McDONALD HOUSE CHARITIES OF CHICAGOLAND AND NORTHWEST INDIANA, upon the terms and subject to the conditions of this ordinance to maintain and use, as now constructed, five (5) Manhole(s) under the public right-of-way adjacent to its premises known as 211 E. Grand Ave..

Said Manhole(s) at E. Grand Avenue measure(s):
Five (5) at ten (10) feet in length, and five (5) feet in width for a total of two hundred fifty (250) square feet.

The location of said privilege shall be as shown on prints kept on file with the Department of Business Affairs and Consumer Protection and the Office of the City Clerk.

Said privilege shall be constructed in accordance with plans and specifications approved by the Department of Transportation (Office of Underground Coordination) and Department of Water Management.

This grant of privilege in the public way shall be subject to the provisions of Section 10-28-015 and all other required provisions of the Municipal Code of Chicago.


The grantee shall pay to the City of Chicago as compensation for the privilege #1122500 herein granted the sum of two thousand ($2,000.00) per annum in advance.

A 25% penalty will be added for payments received after due date.

The permit holder agrees to hold the City of Chicago harmless for any damage, relocation or replacement costs associated with damage, relocation or removal of private property caused by the City performing work in the public way.

Authority herein given and granted for a period of five (5) years from and after 02/09/2016.

Alderman _____
Brendan Reilly 42nd Ward

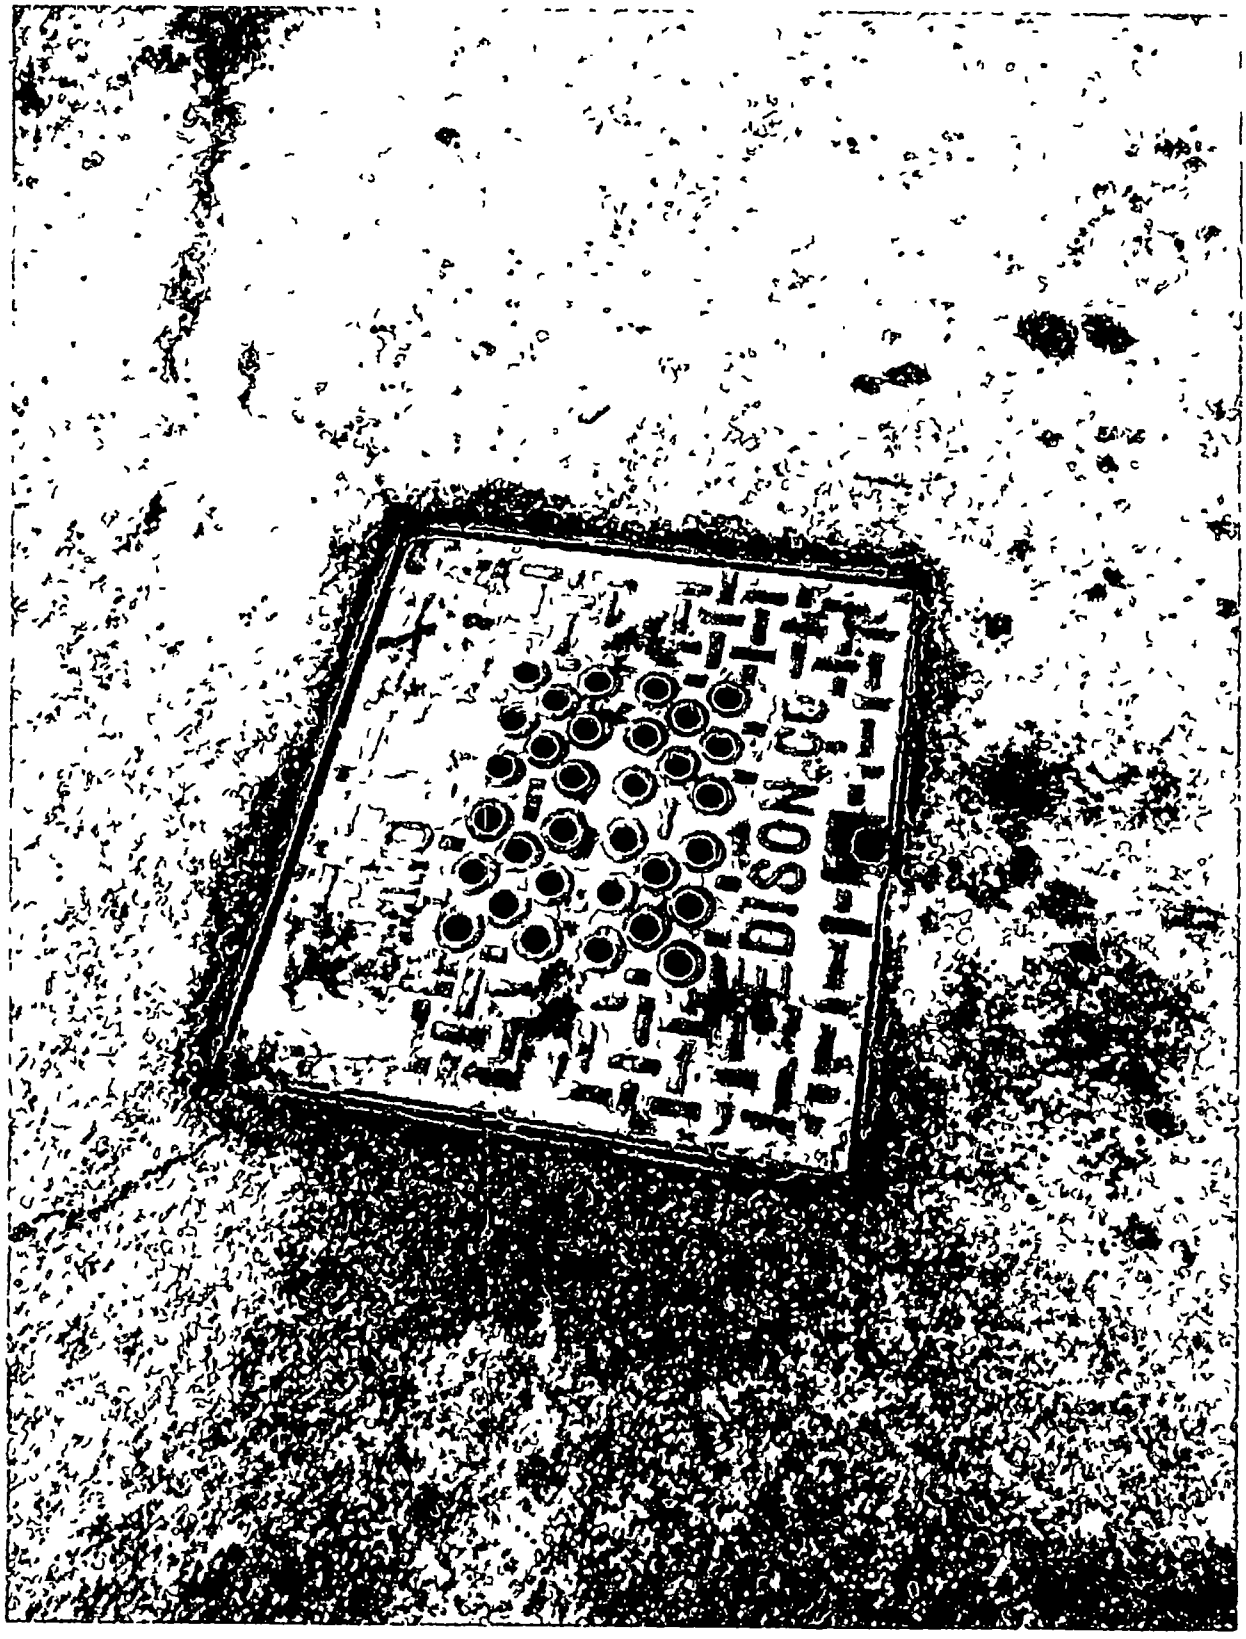
EDISON

City of Chicago

O2016-3200

Office of the City Clerk

Document Tracking Sheet

Meeting Date:	4/13/2016
Sponsor(s):	Reilly (42)
Type:	Ordinance
Title:	Grant(s) of privilege in public way for RMW Streeterville LLC - architectural ornament
Committee(s) Assignment:	Committee on Transportation and Public Way

ORDINANCE
RMW STREETERVILLE LLC
Acct. No. 399254 - 2
Permit No. 1122739

Be It Ordained by the City Council of the City of Chicago:

SECTION 1. Permission and authority are hereby given and granted to RMW STREETERVILLE LLC, upon the terms and subject to the conditions of this ordinance to construct, install, maintain and use one (1) Architectural Ornament projecting over the public right-of-way adjacent to its premises known as 451 E. Grand Ave..

Said Architectural Ornament at E. Grand Avenue measure(s):
One (1) at twenty-two point six seven (22.67) feet in length, and three point seven five (3.75) feet in width for a total of eighty-five point zero one (85.01) square feet. Said architectural ornament shall be located at level sixty-eight (68) approximately seven hundred seventy-seven (777) feet above grade level.

The location of said privilege shall be as shown on prints kept on file with the Department of Business Affairs and Consumer Protection and the Office of the City Clerk.

Said privilege shall be constructed in accordance with plans and specifications approved by the Department of Transportation (Division of Project Development).

This grant of privilege in the public way shall be subject to the provisions of Section 10-28-015 and all other required provisions of the Municipal Code of Chicago.

The grantee shall pay to the City of Chicago as compensation for the privilege #1122739 herein granted the sum of four hundred ($400.00) per annum in advance.


A 25% penalty will be added for payments received after due date.

The permit holder agrees to hold the City of Chicago harmless for any damage, relocation or replacement costs associated with damage, relocation or removal of private property caused by the City performing work in the public way.

Authority herein given and granted for a period of five (5) years from and after Date of Passage.

Alderman _____

Brendan Reilly 42nd Ward

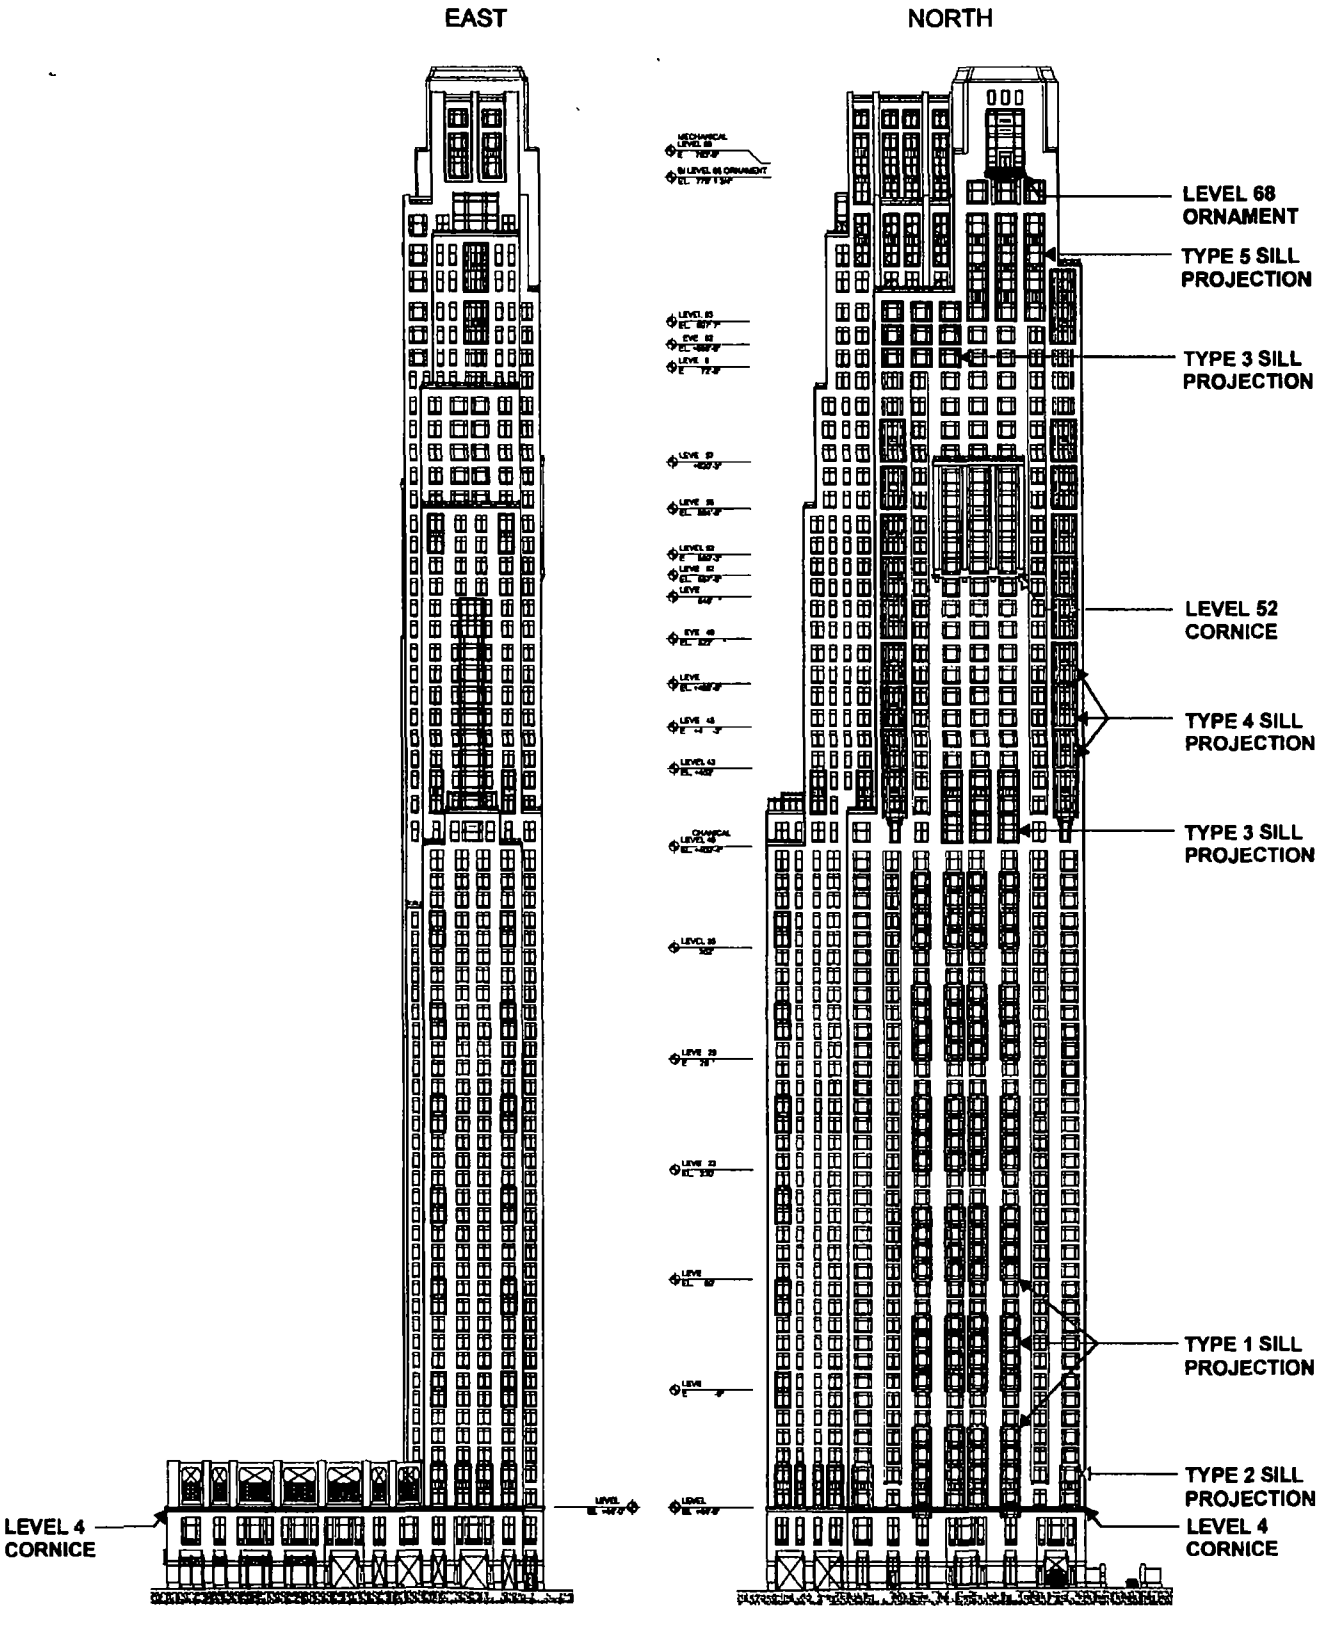

GOP-SK-005 NORTH & EAST ELEVATIONS

SCALE 1 = 100 0

© 2016 G|R|E|C Architects LLC

8 March 2016

City of Chicago

O2016-3201

Office of the City Clerk

Document Tracking Sheet

Meeting Date:	4/13/2016
Sponsor(s):	Reilly (42)
Type:	Ordinance
Title:	Grant(s) of privilege in public way for RMW Streeterville LLC - cornices
Committee(s) Assignment:	Committee on Transportation and Public Way

ORDINANCE
RMW STREETERVILLE LLC
Acct. No. 399254 - 2
Permit No. 1122740

Be It Ordained by the City Council of the City of Chicago:

SECTION 1. Permission and authority are hereby given and granted to RMW STREETERVILLE LLC, upon the terms and subject to the conditions of this ordinance to construct, install, maintain and use three (3) Cornice(s) projecting over the public right-of-way adjacent to its premises known as 451 E. Grand Ave..

Said Cornice(s) at N. Peshtigo Court measure(s):
One (1) at one hundred ninety-six point nine two (196.92) feet in length, and point eight three (.83) feet in width for a total of one hundred sixty-three point four four (163.44) square feet. Said cornice shall be approximately forty-four (44) feet above grade level.

Said Cornice(s) at E. Grand Avenue measure(s):
One (1) at one hundred thirty-one point three three (131.33) feet in length, and point eight three (.83) feet in width for a total of one hundred nine (109) square feet. Said cornice shall be approximately forty-four (44) four feet above grade level.

Said Cornice(s) at E. Grand Avenue measure(s):
One (1) at fifty-one point six seven (51.67) feet in length, and two (2) feet in width for a total of one hundred three point three four (103.34) square feet. Said cornice shall be approximately five hundred fifty-eight (558) feet above grade level.

The location of said privilege shall be as shown on prints kept on file with the Department of Business Affairs and Consumer Protection and the Office of the City Clerk.

Said privilege shall be constructed in accordance with plans and specifications approved by the Department of Transportation (Division of Project Development).

This grant of privilege in the public way shall be subject to the provisions of Section 10-28-015 and all other required provisions of the Municipal Code of Chicago.

The grantee shall pay to the City of Chicago as compensation for the privilege #1122740 herein granted the sum of one thousand two hundred ($1,200.00) per annum in advance.


A 25% penalty will be added for payments received after due date.

The permit holder agrees to hold the City of Chicago harmless for any damage, relocation or replacement costs associated with damage, relocation or removal of private property caused by the City performing work in the public way.


Authority herein given and granted for a period of five (5) years from and after Date of Passage.

Alderman _____

Brendan Reilly 42nd Ward

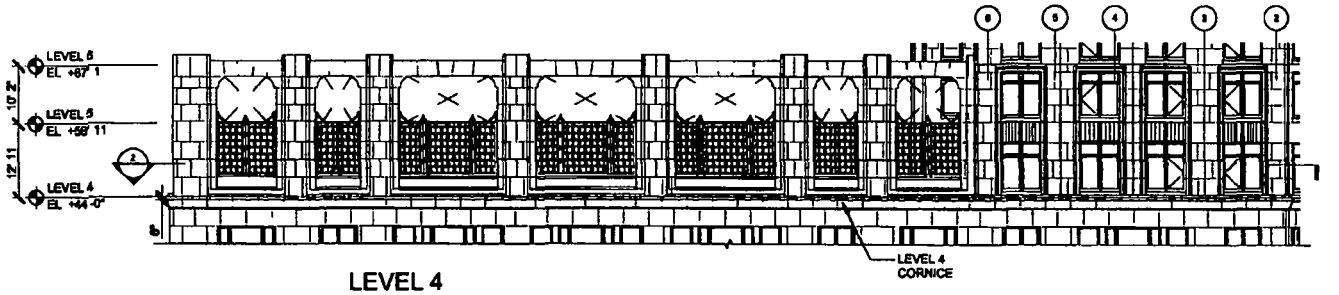

LEVEL 4
1 ENLARGED ELEVATION
SCALE 1/32 -1 0

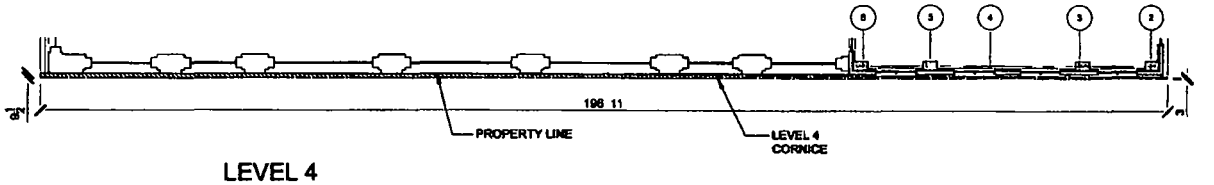

LEVEL 4
2 ENLARGED PLAN
SCALE 1/32 1-0

N

TOTAL AREA = 103 SF
TOTAL LINEAR FEET – 196 9 FT

GOP-SK-006. LEVEL 4 CORNICE (EAST)

SCALE 1/32 -1 0

© 2016 G|R|E|C Architects LLC

8 March 2016

City of Chicago

O2016-3203

Office of the City Clerk

Document Tracking Sheet

Meeting Date:	4/13/2016
Sponsor(s):	Reilly (42)
Type:	Ordinance
Title:	Grant(s) of privilege in public way for RMW Streeterville LLC - window surrounds (sillis)
Committee(s) Assignment:	Committee on Transportation and Public Way

ORDINANCE
RMW STREETERVILLE LLC
Acct. No. 399254 - 2
Permit No. 1122744

Be It Ordained by the City Council of the City of Chicago:

SECTION 1. Permission and authority are hereby given and granted to RMW STREETERVILLE LLC, upon the terms and subject to the conditions of this ordinance to construct, install, maintain and use fifty-eight (58) Window Surround(s) (Sillis) projecting over the public right-of-way adjacent to its premises known as 451 E. Grand Ave..

Said Window Surround(s) (Sillis) at E. Grand Avenue measure(s):
Four (4) at nine point eight three (9.83) feet in length, and five point seven five (5.75) feet in width for a total of two hundred twenty-six point zero nine (226.09) square feet. Said sillis shall be approximately forty-four (44) feet above grade level.

Four (4) at nine point eight three (9.83) feet in length, and five point seven five (5.75) feet in width for a total of two hundred twenty-six point zero nine (226.09) square feet. Said sillis shall be approximately one hundred eight (108) feet above grade level.

Four (4) at nine point eight three (9.83) feet in length, and five point seven five (5.75) feet in width for a total of two hundred twenty-six point zero nine (226.09) square feet. Said sillis shall be approximately one hundred seventy (170) feet above grade level.

Four (4) at nine point eight three (9.83) feet in length, and five point seven five (5.75) feet in width for a total of two hundred twenty-six point zero nine (226.09) square feet. Said sillis shall be approximately two hundred thirty-one (231) feet above grade level.

Four (4) at nine point eight three (9.83) feet in length, and five point seven five (5.75) feet in width for a total of two hundred twenty-six point zero nine (226.09) square feet. Said sillis shall be approximately two hundred ninety-two (292) feet above grade level.

Four (4) at nine point eight three (9.83) feet in length, and five point seven five (5.75) feet in width for a total of two hundred twenty-six point zero nine (226.09) square feet. Said sillis shall be approximately three hundred fifty-three (253) feet above grade level.

Two (2) at eleven point four two (11.42) feet in length, and four point two five (4.25) feet in width for a total of ninety-seven point zero seven (97.07) square feet. Said sillis shall be approximately forty-four (44) feet above grade level.

Three (3) at ten point eight three (10.83) feet in length, and five point seven five (5.75) feet in width for a total of one hundred eighty-six point eight two (186.82) square feet. Said sillis shall be4 approximately four hundred nine (409) feet above grade level.

Three (3) at ten point eight three (10.83) feet in length, and five point seven five (5.75) feet in width for a total of one hundred eighty-six point eight two (186.82) square feet. Said sillis shall be approximately six hundred seventy-three (673) feet above grade level.

Three (3) at ten point eight three (10.83) feet in length, and five point seven five (5.75) feet in width for a total of one hundred eighty-six point eight two (186.82) square feet. Said sillis shall be approximately six hundred eighty-five (685) feet above grade level.

Three (3) at ten point eight three (10.83) feet in length, and ten point eight three (10.83) feet in width for a total of three hundred fifty-one point eight seven (351.87) square feet. Said sillis shall be approximately six hundred ninety-eight (698) feet above grade level.

Two (2) at twelve point eight three (12.83) feet in length, and point five (.5) feet in width for a total of twelve point eight three (12.83) square feet. Said sillis shall be approximately four hundred fifty-two (452) feet above grade level.

Two (2) at twelve point eight three (12.83) feet in length, and point five (.5) feet in width for a total of twelve point eight three (12.83) square feet. Said sillis shall be approximately four hundred seventy-five (475) feet above grade level.

Two (2) at twelve point eight three (12.83) feet in length, and point five (.5) feet in width for a total of twelve point eight three (12.83) square feet. Said sillis shall be approximately four hundred ninety-nine (499) feet above grade level.

Two (2) at twelve point eight three (12.83) feet in length, and point five (.5) feet in width for a total of twelve point eight three (12.83) square feet. Said sillis shall be approximately five hundred twenty-three (523) feet above grade level.

Two (2) at twelve point eight three (12.83) feet in length, and point five (.5) feet in width for a total of twelve point eight three (12.83) square feet. Said sillis shall be approximately five hundred forty-six (546) feet above grade level.

Two (2) at twelve point eight three (12.83) feet in length, and point five (.5) feet in width for a total of twelve point eight three (12.83) square feet. Said sillis shall be approximately five hundred sixty-nine (569) feet above grade level.

Two (2) at twelve point eight three (12.83) feet in length, and point five (.5) feet in width for a total of twelve point eight three (12.83) square feet. Said sillis shall be approximately five hundred ninety-five (595) feet above grade level.

Two (2) at twelve point eight three (12.83) feet in length, and point five (.5) feet in width for a total of twelve point eight three (12.83) square feet. Said sillis shall be approximately six hundred twenty (620) feet above grade level.

One (1) at twelve point eight three (12.83) feet in length, and point five (.5) feet in width for a total of six point four two (6.42) square feet. Said sill shall be approximately six hundred eighty-five (685) feet above grade level.

Three (3) at eleven point four two (11.42) feet in length, and poit five (.5) feet in width for a total of seventeen point one three (17.13) square feet. Said sillis shall be approximately six hundred ninety-eight (698) feet above grade level.

The location of said privilege shall be as shown on prints kept on file with the Department of Business Affairs and Consumer Protection and the Office of the City Clerk.

Said privilege shall be constructed in accordance with plans and specifications approved by the Department of Planning and Development and Department of Transportation (Division of Project Development).

This grant of privilege in the public way shall be subject to the provisions of Section 10-28-015 and all other required provisions of the Municipal Code of Chicago.

The grantee shall pay to the City of Chicago as compensation for the privilege #1122744 herein granted the sum of two thousand five ($2,005.00) per annum in advance.


A 25% penalty will be added for payments received after due date.

The permit holder agrees to hold the City of Chicago harmless for any damage, relocation or replacement costs associated with damage, relocation or removal of private property caused by the City performing work in the public way.

Authority herein given and granted for a period of five (5) years from and after Date of Passage.

Alderman _____

Brendan Reilly 42nd Ward

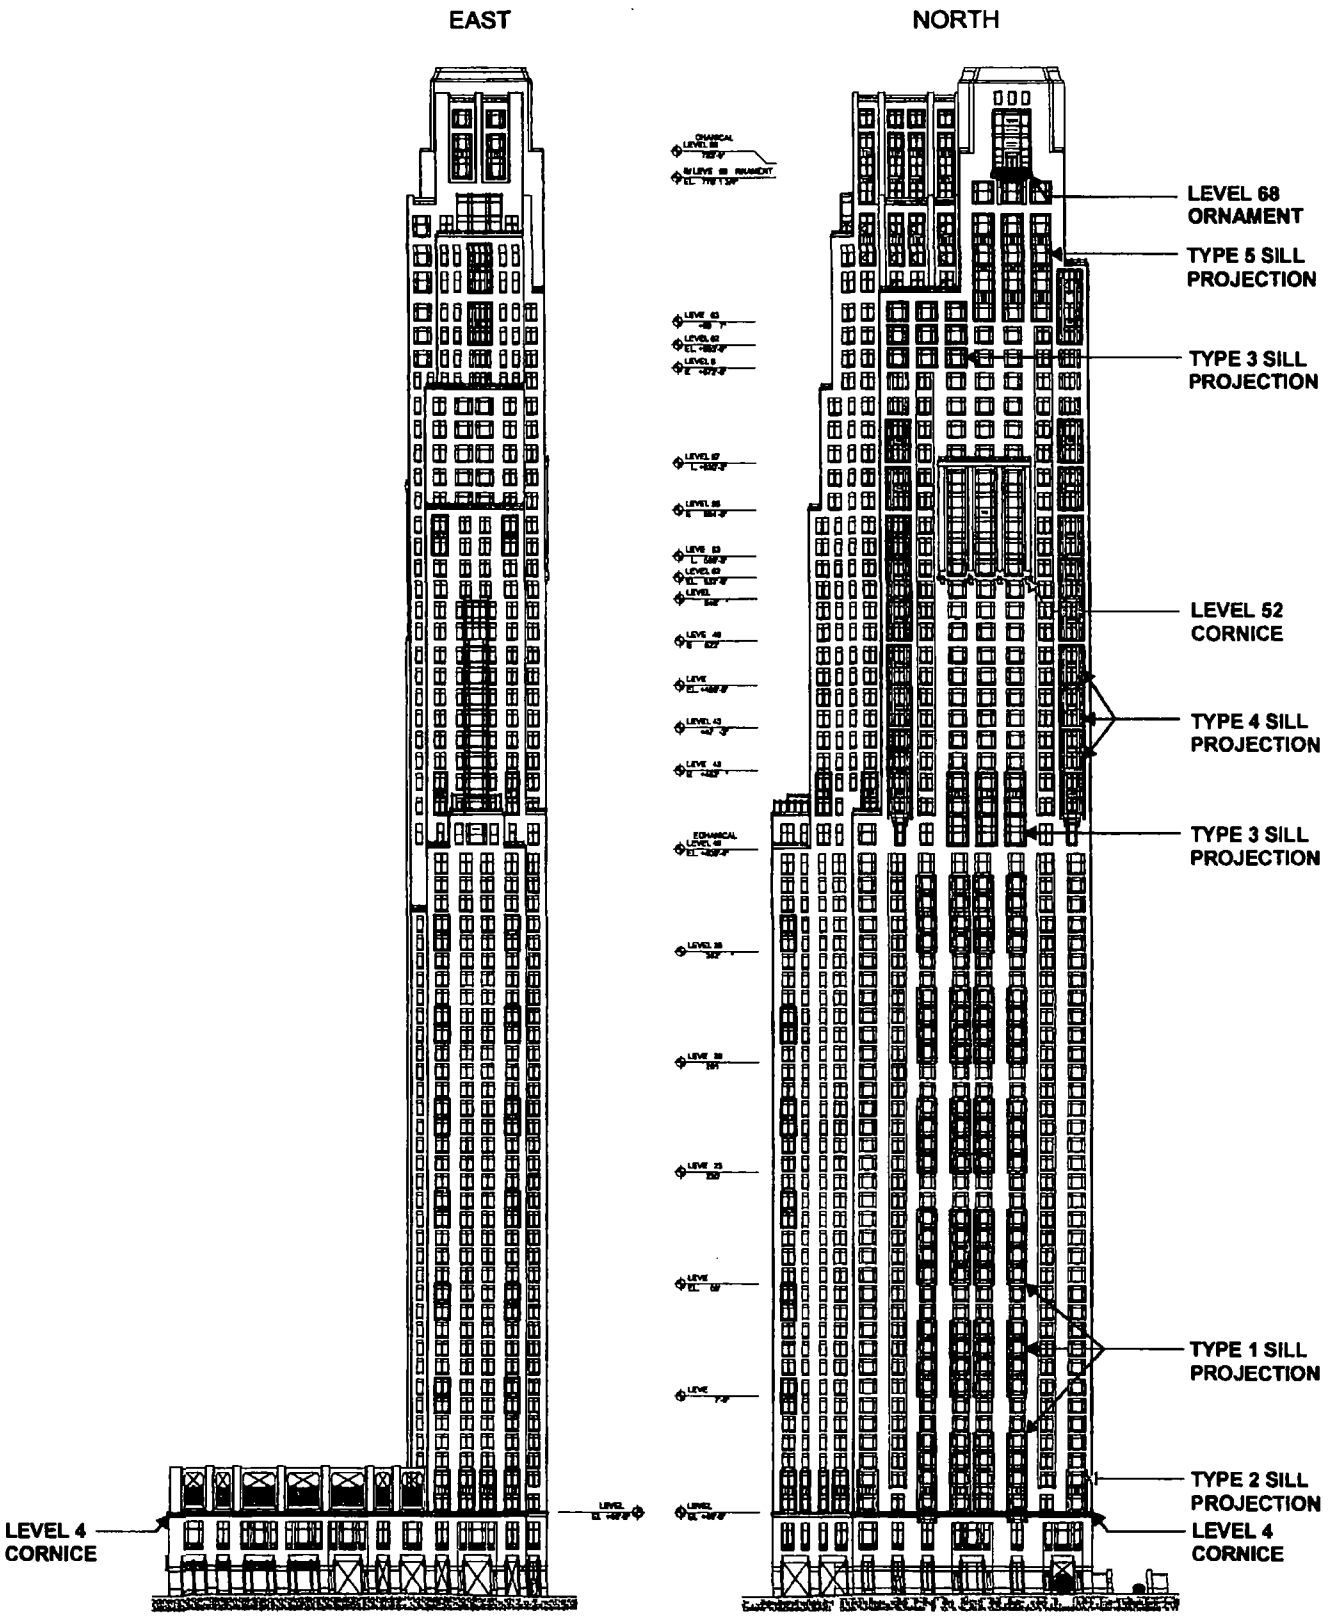

GOP-SK-005 NORTH & EAST ELEVATIONS

SCALE 1 = 100' 0"

© 2016 G|R|E|C Architects LLC

8 March 2016

City of Chicago

O2016-3207

Office of the City Clerk

Document Tracking Sheet

Meeting Date:	4/13/2016
Sponsor(s):	Reilly (42)
Type:	Ordinance
Title:	Grant(s) of privilege in public way for Peninsula Chicago LLC - cornice
Committee(s) Assignment:	Committee on Transportation and Public Way

ORDINANCE
PENINSULA CHICAGO,LLC
Acct. No. 206313 - 1
Permit No. 1122521

Be It Ordained by the City Council of the City of Chicago:

SECTION 1. Permission and authority are hereby given and granted to PENINSULA CHICAGO,LLC, upon the terms and subject to the conditions of this ordinance to maintain and use, as now constructed, one (1) Cornice(s) projecting over the public right-of-way adjacent to its premises known as 108 E. Superior St..

Said Cornice(s) at E. Superior Street measure(s):
One (1) at eight hundred ninety-eight (898) feet in length, and point seven five (.75) feet in width for a total of six hundred seventy-three point five (673.5) square feet. Existing cornice is approximately one hundred ninety-six (196) nine (9) inches above grade level.

The location of said privilege shall be as shown on prints kept on file with the Department of Business Affairs and Consumer Protection and the Office of the City Clerk.

Said privilege shall be constructed in accordance with plans and specifications approved by the Department of Transportation (Division of Project Development).

This grant of privilege in the public way shall be subject to the provisions of Section 10-28-015 and all other required provisions of the Municipal Code of Chicago.

The grantee shall pay to the City of Chicago as compensation for the privilege #1122521 herein granted the sum of one thousand eighteen ($1,018.00) per annum in advance.


A 25% penalty will be added for payments received after due date.

The permit holder agrees to hold the City of Chicago harmless for any damage, relocation or replacement costs associated with damage, relocation or removal of private property caused by the City performing work in the public way.

Authority herein given and granted for a period of five (5) years from and after 03/07/2016.

Alderman _____

Brendan Reilly 42nd Ward

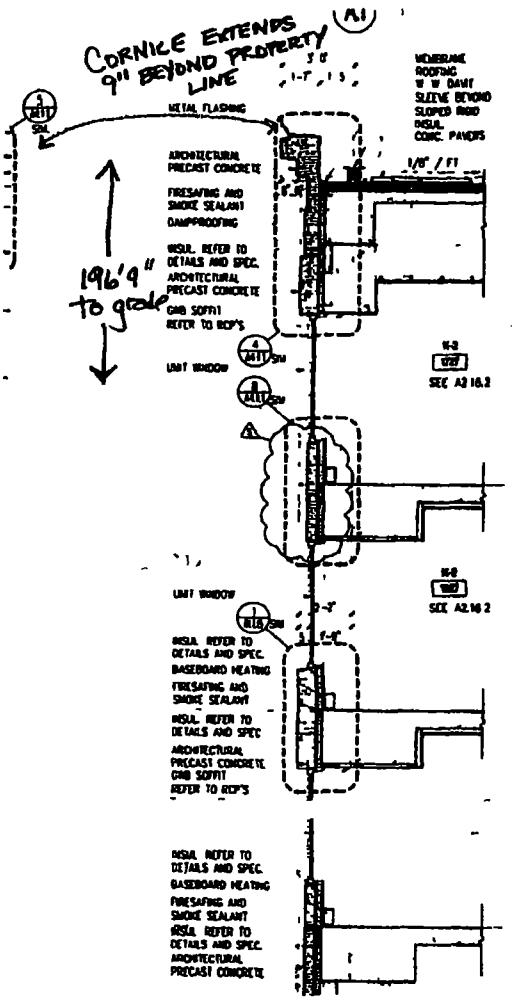

THE PENINSULA
CHICAGO

[redacted]

City of Chicago

O2016-3208

Office of the City Clerk

Document Tracking Sheet

Meeting Date:	4/13/2016
Sponsor(s):	Reilly (42)
Type:	Ordinance
Title:	Grant(s) of privilege in public way for Peninsula Chicago LLC - flagpoles
Committee(s) Assignment:	Committee on Transportation and Public Way

ORDINANCE
PENINSULA CHICAGO,LLC
Acct. No. 206313 - 1
Permit No. 1122523

Be It Ordained by the City Council of the City of Chicago:

SECTION 1. Permission and authority are hereby given and granted to PENINSULA CHICAGO,LLC, upon the terms and subject to the conditions of this ordinance to maintain and use, as now constructed, four (4) Flag Pole(s) projecting over the public right-of-way adjacent to its premises known as 108 E. Superior St..

Said Flag Pole(s) at E. Superior St. measure(s):
Four (4) at one (1) foot in length, and five (5) feet in width for a total of twenty (20) square feet.

The location of said privilege shall be as shown on prints kept on file with the Department of Business Affairs and Consumer Protection and the Office of the City Clerk.

Said privilege shall be constructed in accordance with plans and specifications approved by the Department of Transportation (Division of Project Development).

This grant of privilege in the public way shall be subject to the provisions of Section 10-28-015 and all other required provisions of the Municipal Code of Chicago.

The grantee shall pay to the City of Chicago as compensation for the privilege #1122523 herein granted the sum of three hundred ($300.00) per annum in advance.


A 25% penalty will be added for payments received after due date.

The permit holder agrees to hold the City of Chicago harmless for any damage, relocation or replacement costs associated with damage, relocation or removal of private property caused by the City performing work in the public way.

Authority herein given and granted for a period of five (5) years from and after 03/07/2016.

Alderman _____

Brendan Reilly 42nd Ward

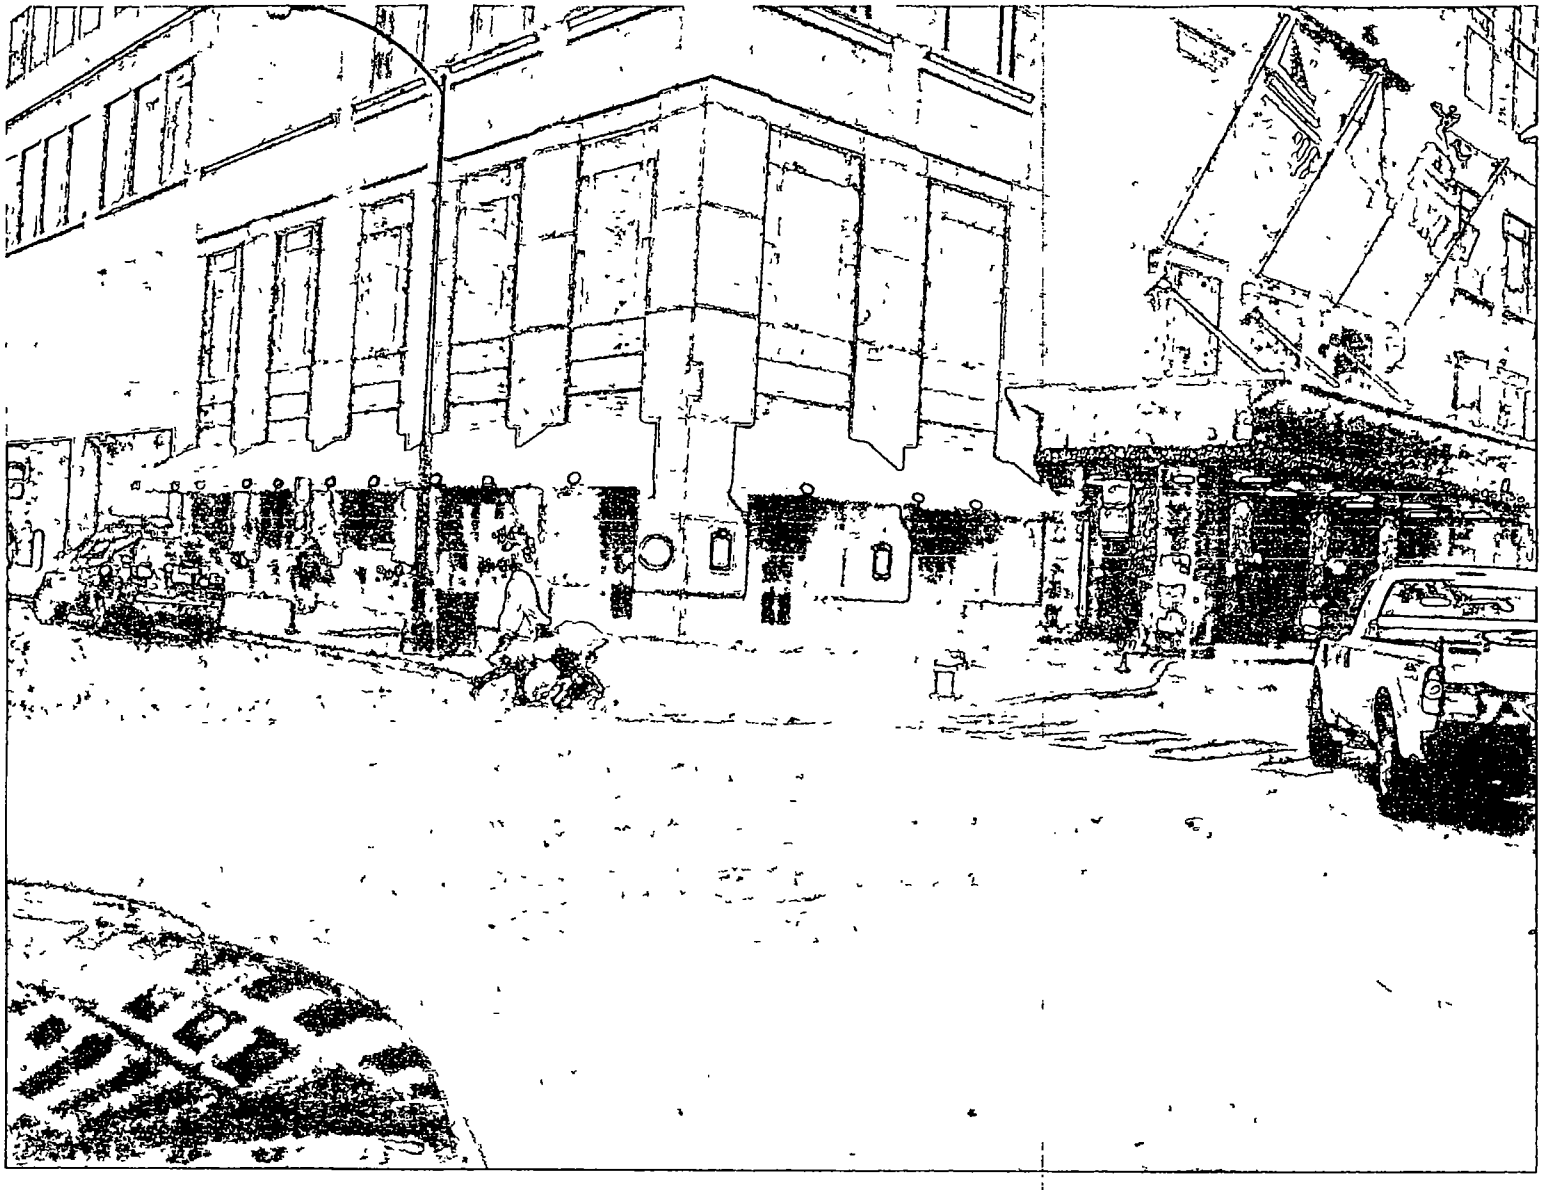

City of Chicago

O2016-3209

Office of the City Clerk

Document Tracking Sheet

Meeting Date:	4/13/2016
Sponsor(s):	Reilly (42)
Type:	Ordinance
Title:	Grant(s) of privilege in public way for Peninsula Chicago LLC - manhole
Committee(s) Assignment:	Committee on Transportation and Public Way

ORDINANCE
PENINSULA CHICAGO,LLC
Acct. No. 206313 - 1
Permit No. 1122516

Be It Ordained by the City Council of the City of Chicago:

SECTION 1. Permission and authority are hereby given and granted to PENINSULA CHICAGO,LLC, upon the terms and subject to the conditions of this ordinance to maintain and use, as now constructed, one (1) Manhole(s) under the public right-of-way adjacent to its premises known as 108 E. Superior St..

Said Manhole(s) at N. Rush St. measure(s):
One (1) at one (1) foot in length, and two (2) feet in width for a total of two (2) square feet.

The location of said privilege shall be as shown on prints kept on file with the Department of Business Affairs and Consumer Protection and the Office of the City Clerk.

Said privilege shall be constructed in accordance with plans and specifications approved by the Department of Transportation (Office of Underground Coordination) and Department of Water Management.

This grant of privilege in the public way shall be subject to the provisions of Section 10-28-015 and all other required provisions of the Municipal Code of Chicago.

The grantee shall pay to the City of Chicago as compensation for the privilege #1122516 herein granted the sum of four hundred ($400.00) per annum in advance.


A 25% penalty will be added for payments received after due date.

The permit holder agrees to hold the City of Chicago harmless for any damage, relocation or replacement costs associated with damage, relocation or removal of private property caused by the City performing work in the public way.

Authority herein given and granted for a period of five (5) years from and after 03/07/2016.

Alderman _____

Brendan Reilly 42nd Ward

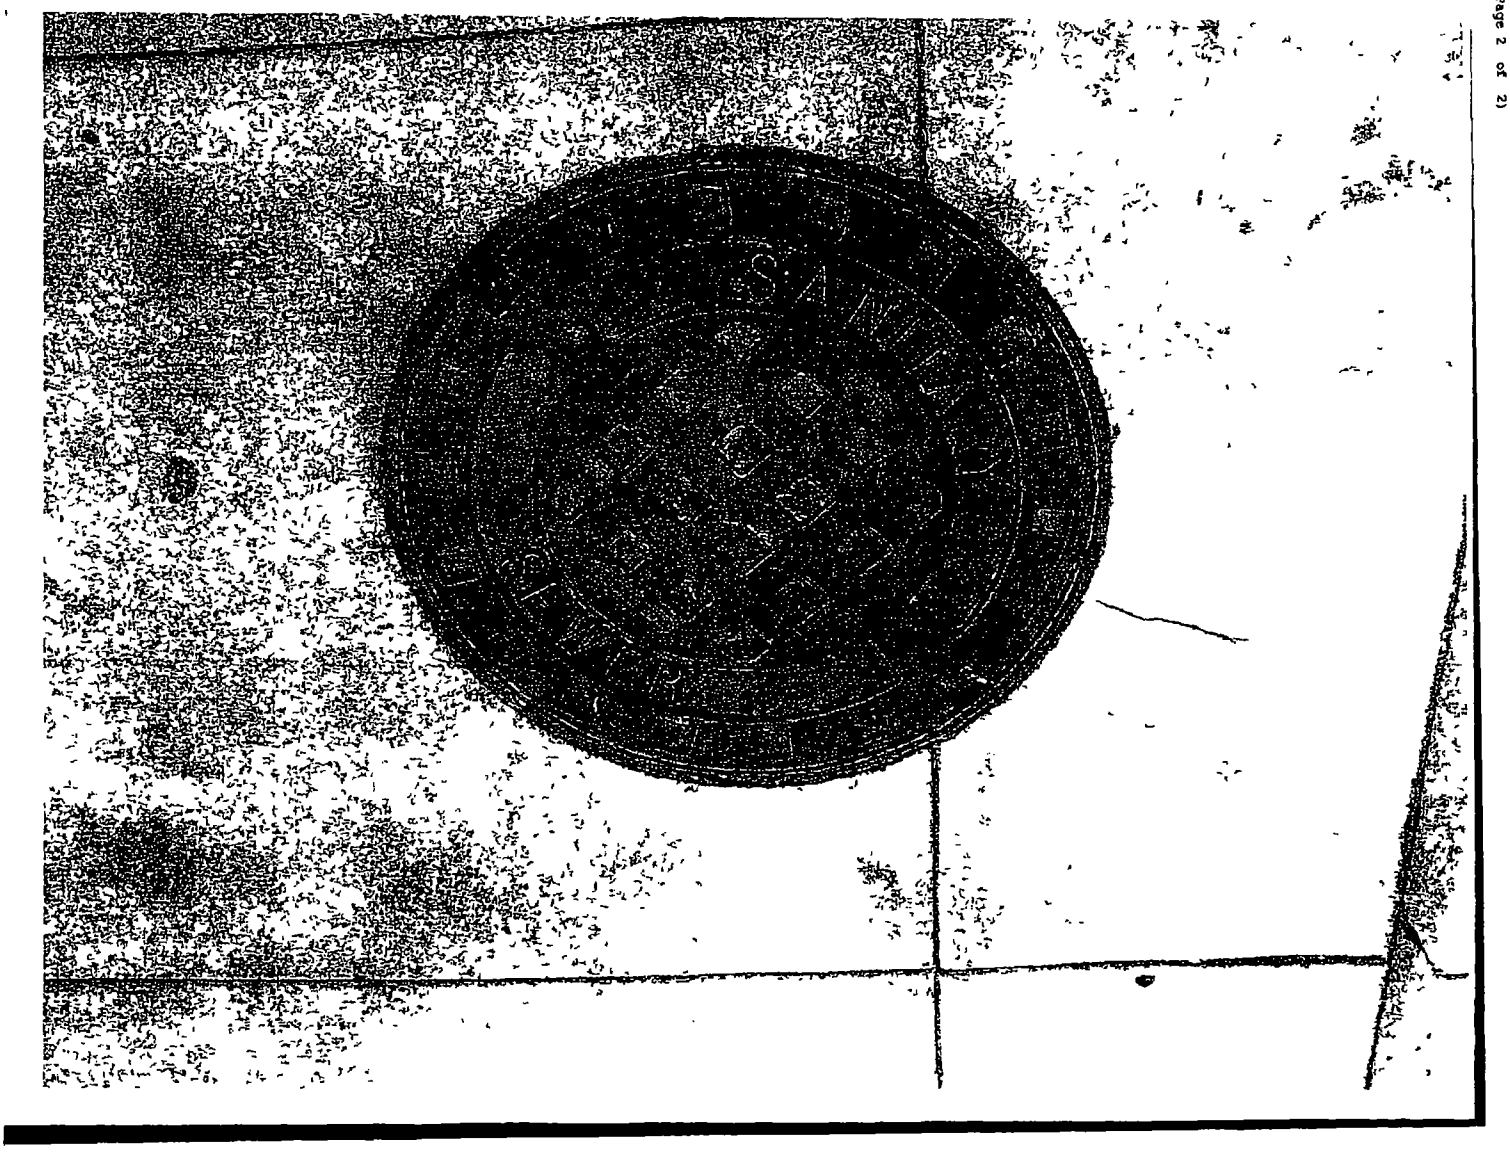

(Page 2 of 2)

City of Chicago

O2016-3214

Office of the City Clerk

Document Tracking Sheet

Meeting Date:	4/13/2016
Sponsor(s):	Reilly (42)
Type:	Ordinance
Title:	Grant(s) of privilege in public way for Peninsula Chicago LLC - ramp
Committee(s) Assignment:	Committee on Transportation and Public Way

ORDINANCE
PENINSULA CHICAGO,LLC
Acct. No. 206313 - 1
Permit No. 1122719

Be It Ordained by the City Council of the City of Chicago:

SECTION 1. Permission and authority are hereby given and granted to PENINSULA CHICAGO,LLC, upon the terms and subject to the conditions of this ordinance to maintain and use, as now constructed, one (1) Ramp(s) on the public right-of-way adjacent to its premises known as 108 E. Superior St..

Said Ramp(s) at E. Superior St. measure(s):
One (1) at four point five eight (4.58) feet in length, and six point four two (6.42) feet in width for a total of twenty-nine point four (29.4) square feet.

The location of said privilege shall be as shown on prints kept on file with the Department of Business Affairs and Consumer Protection and the Office of the City Clerk.

Said privilege shall be constructed in accordance with plans and specifications approved by the Department of Transportation (Division of Project Development) and Mayor's Office for People with Disabilities.

This grant of privilege in the public way shall be subject to the provisions of Section 10-28-015 and all other required provisions of the Municipal Code of Chicago.

The grantee shall pay to the City of Chicago as compensation for the privilege #1122719 herein granted the sum of four hundred ($400.00) per annum in advance.


A 25% penalty will be added for payments received after due date.

The permit holder agrees to hold the City of Chicago harmless for any damage, relocation or replacement costs associated with damage, relocation or removal of private property caused by the City performing work in the public way.

Authority herein given and granted for a period of five (5) years from and after 03/07/2016.

Alderman _____

Brendan Reilly 42nd Ward

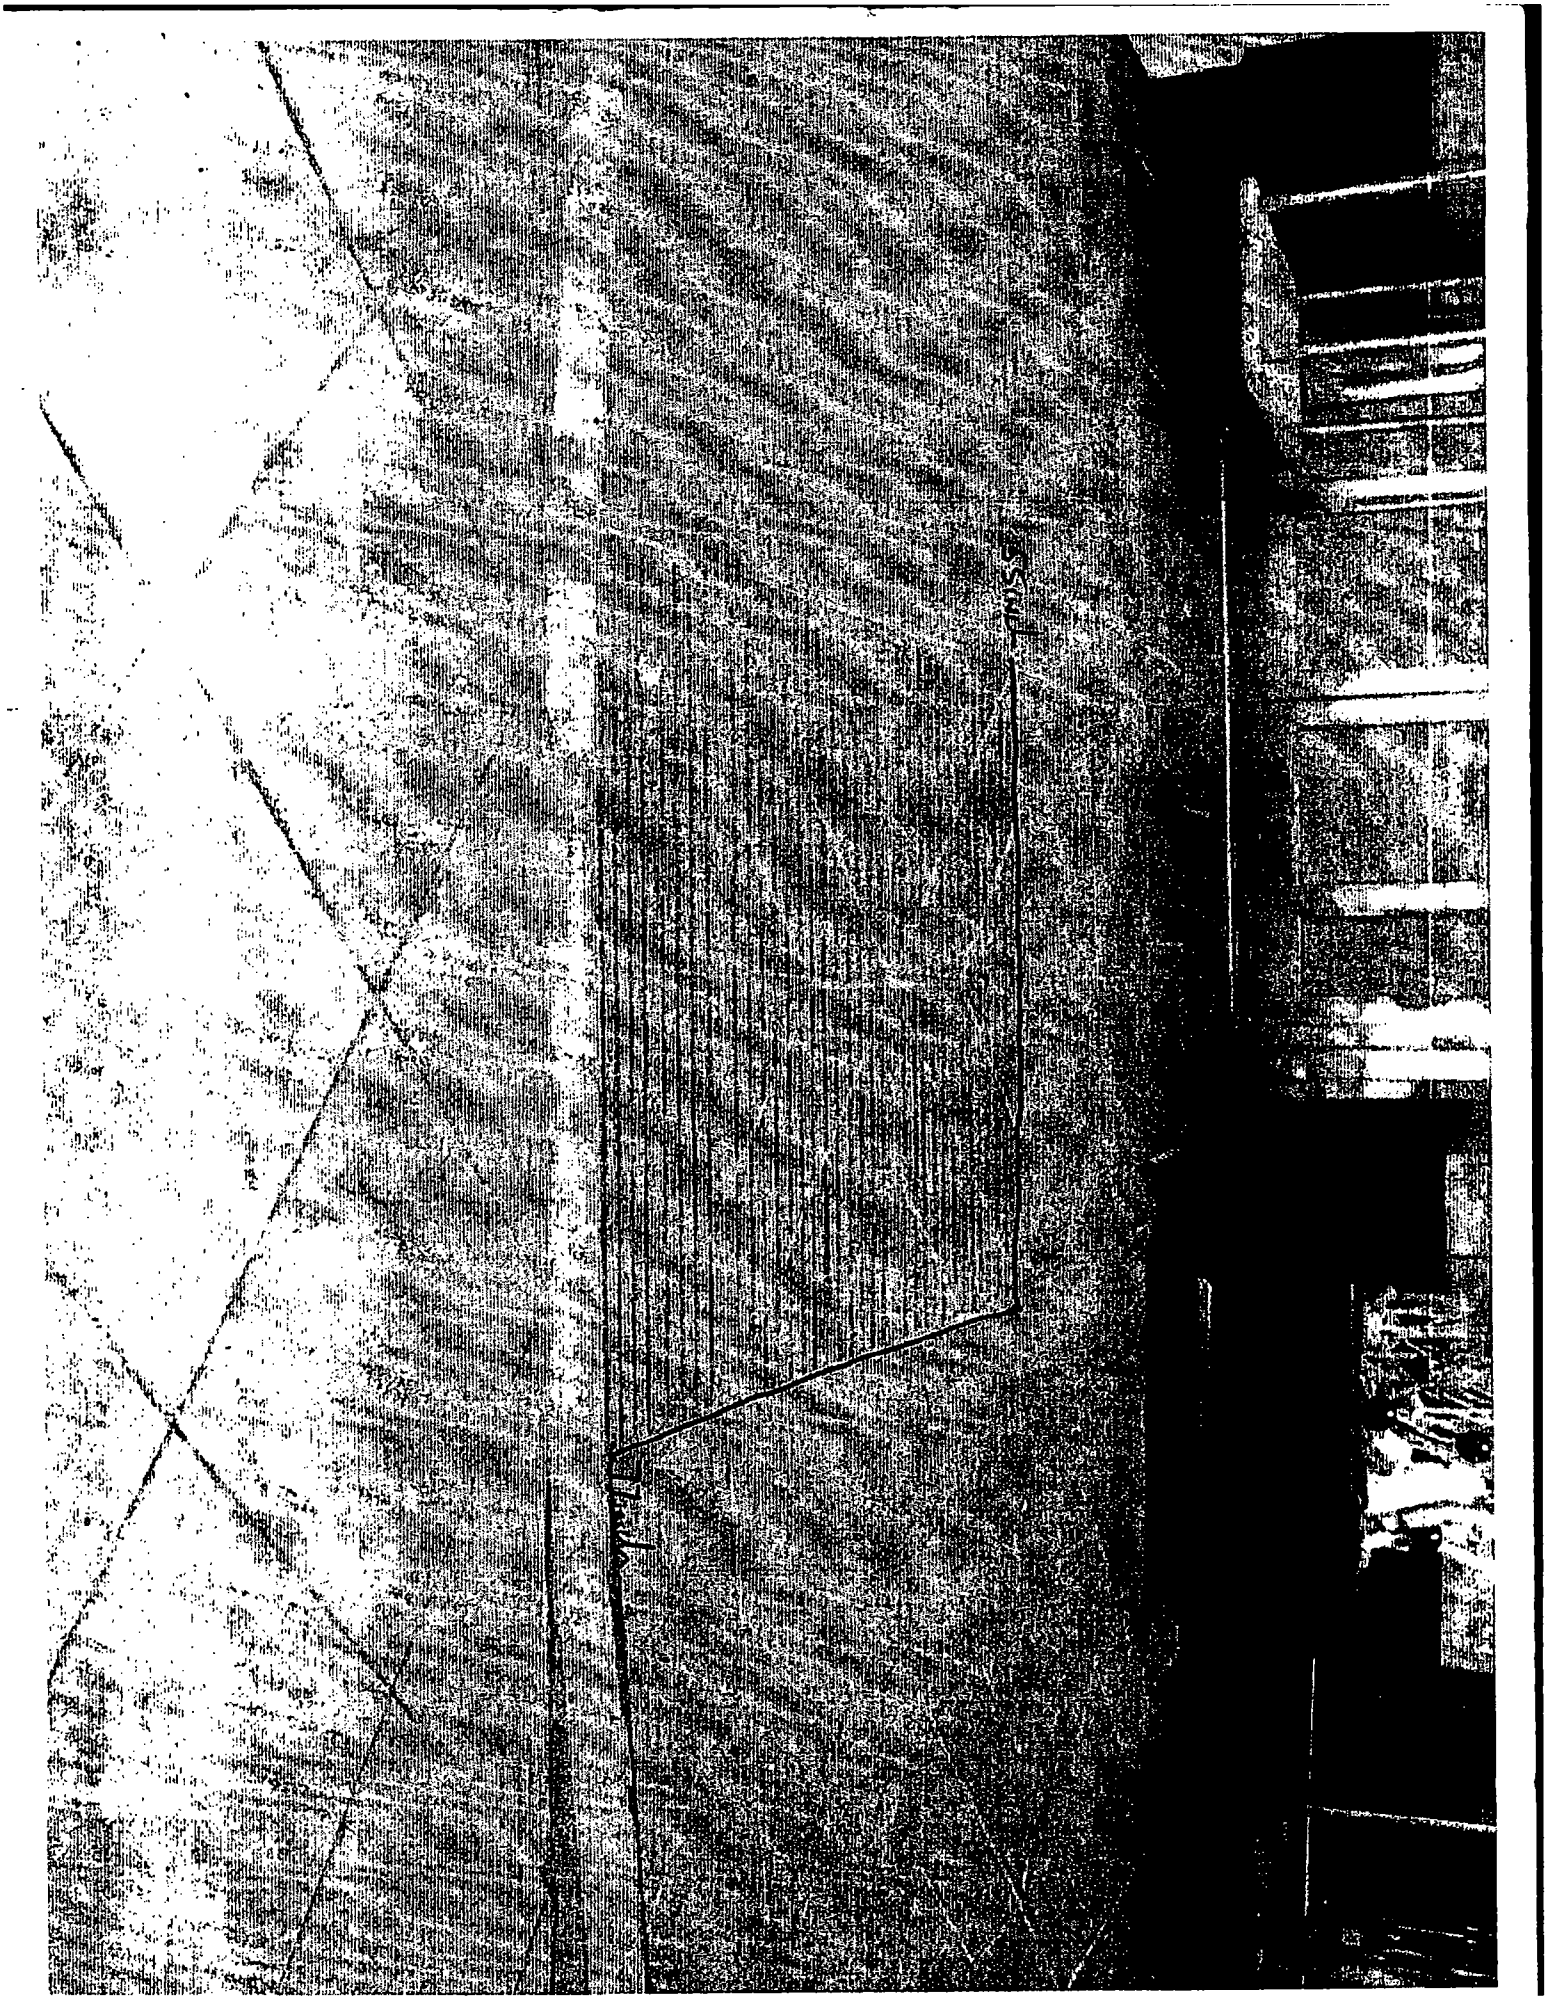

City of Chicago

O2016-3221

Office of the City Clerk

Document Tracking Sheet

Meeting Date:	4/13/2016
Sponsor(s):	Reilly (42)
Type:	Ordinance
Title:	Grant(s) of privilege in public way for Peninsula Chicago LLC - statues
Committee(s) Assignment:	Committee on Transportation and Public Way

ORDINANCE
PENINSULA CHICAGO,LLC
Acct. No. 206313 - 1
Permit No. 1122716

Be It Ordained by the City Council of the City of Chicago:

SECTION 1. Permission and authority are hereby given and granted to PENINSULA CHICAGO,LLC, upon the terms and subject to the conditions of this ordinance to maintain and use, as now constructed, two (2) Statue(s) on the public right-of-way adjacent to its premises known as 108 E. Superior St..

Said Statue(s) at E. Superior Street measure(s):
Two (2) at three point three three (3.33) feet in length, and four (4) feet in width for a total of twenty-six point six four (26.64) square feet.

The location of said privilege shall be as shown on prints kept on file with the Department of Business Affairs and Consumer Protection and the Office of the City Clerk.

Said privilege shall be constructed in accordance with plans and specifications approved by the Department of Planning and Development and Department of Transportation (Division of Project Development).

This grant of privilege in the public way shall be subject to the provisions of Section 10-28-015 and all other required provisions of the Municipal Code of Chicago.

The grantee shall pay to the City of Chicago as compensation for the privilege #1122716 herein granted the sum of one thousand three hundred sixty-nine ($1,369.00) per annum in advance.

A 25% penalty will be added for payments received after due date.


The permit holder agrees to hold the City of Chicago harmless for any damage, relocation or replacement costs associated with damage, relocation or removal of private property caused by the City performing work in the public way.

Authority herein given and granted for a period of five (5) years from and after 03/07/2016.

Alderman _____

Brendan Reilly 42nd Ward

JUL 11 '00 11:21 SOAM HSH DEVELOPMENT 852 2845 5472 P 2/4

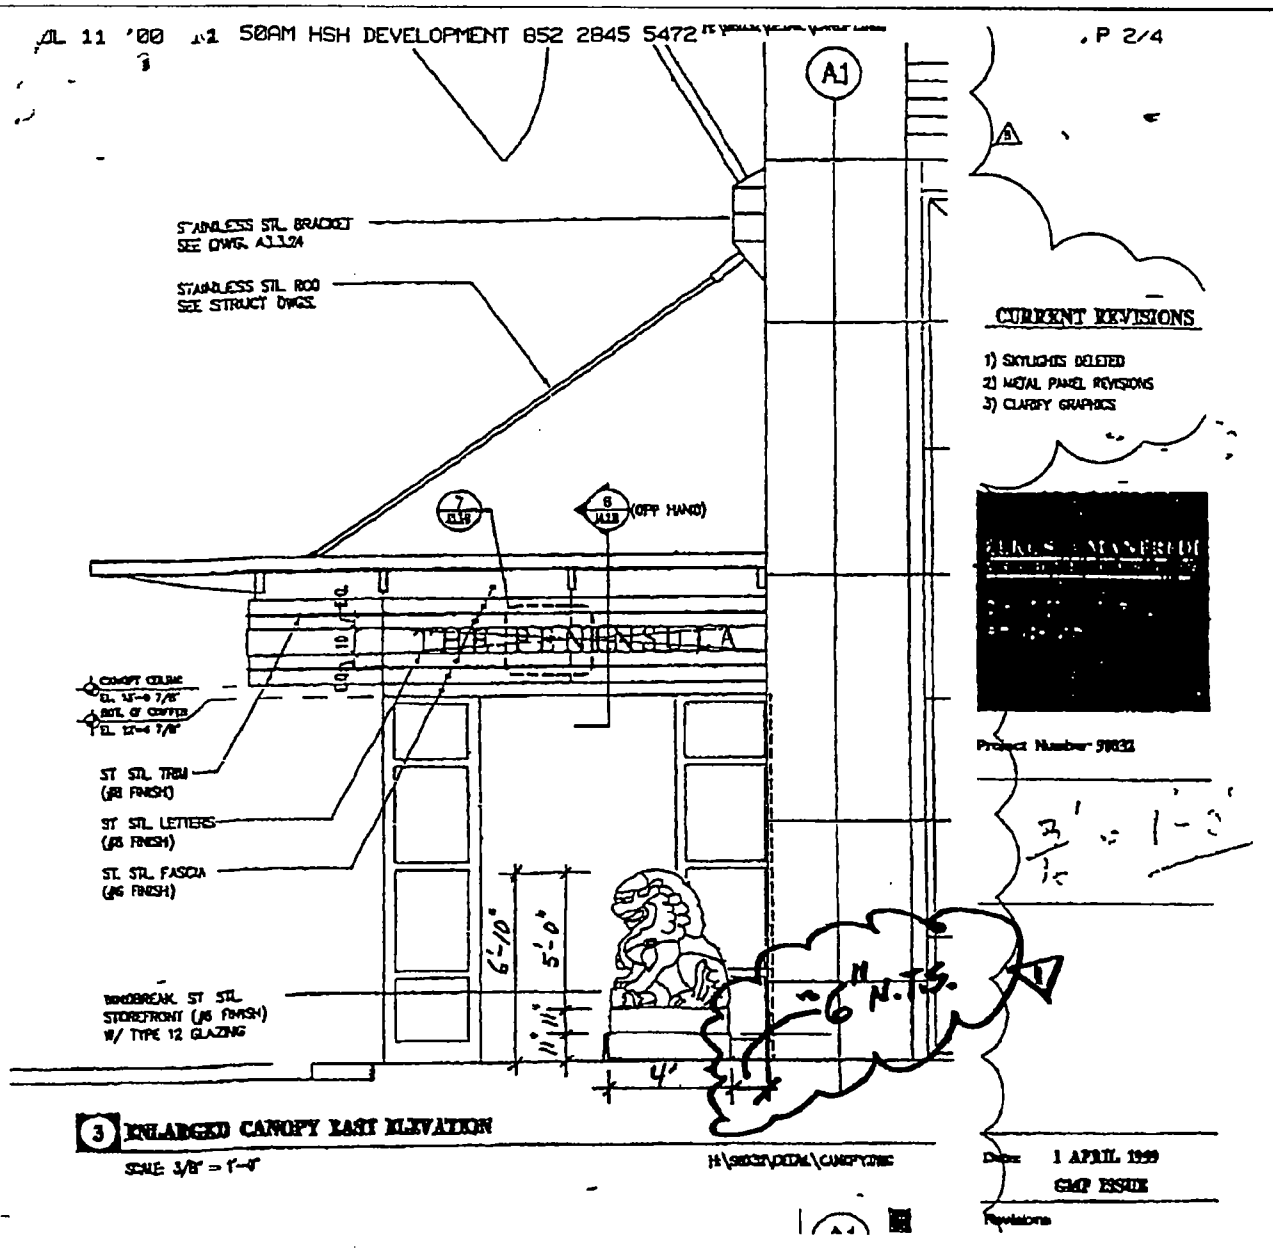

3 ENLARGED CANOPY EAST ELEVATION

SCALE: 3/8" = 1'-0"

H:\SHOST\DGNS\CANOPY.DWG

CURRENT REVISIONS

1) SKYLIGHTS DELETED
2) METAL PANEL REVISIONS
3) CLARIFY GRAPHICS

Project Number 9933

Date: 1 APRIL 1999
GMP ISSUE

Revisions

NOTE: 1 THE LIONS ARE SCALED WITH THE ELEVATION
90% OF THE LION SIZE = 6'-10"(H) X 3'4"(W) X 4'(D)
2 THE PLINTH ARE MADE OF SAME MATERIAL OF LIONS
3 THE PLINTH ARE 11"(H) X 3'-3"(W) X 3'-11"(D) WITH TAPER AT 4 CORNERS

Reviewed VHM/RLS on 5 July 00

APPROVED BY:

DATE 7 July 00

108 E Superior
Peninsula Chicago LLC

Note revised plan dimension of location

KINKOS 6/14/00

City of Chicago

O2016-3224

Office of the City Clerk

Document Tracking Sheet

Meeting Date:	4/13/2016
Sponsor(s):	Reilly (42)
Type:	Ordinance
Title:	Grant(s) of privilege in public way for RPM Italian
Committee(s) Assignment:	Committee on Transportation and Public Way

ORDINANCE
RPM ITALIAN
Acct. No. 366625 - 1
Permit No. 1122058

Be It Ordained by the City Council of the City of Chicago:

SECTION 1. Permission and authority are hereby given and granted to RPM ITALIAN, upon the terms and subject to the conditions of this ordinance to maintain and use, as now constructed, one (1) Revolving door(s) on the public right-of-way adjacent to its premises known as 52 W. Illinois St..

Said Revolving door(s) at Illinois Street measure(s):
One (1) at one (1) foot in length, and six point one (6.1) feet in width for a total of six point one (6.1) square feet.

The location of said privilege shall be as shown on prints kept on file with the Department of Business Affairs and Consumer Protection and the Office of the City Clerk.

Said privilege shall be constructed in accordance with plans and specifications approved by the Department of Planning and Development and Department of Transportation (Division of Project Development).

This grant of privilege in the public way shall be subject to the provisions of Section 10-28-015 and all other required provisions of the Municipal Code of Chicago.

The grantee shall pay to the City of Chicago as compensation for the privilege #1122058 herein granted the sum of four hundred ($400.00) per annum in advance.


A 25% penalty will be added for payments received after due date.

The permit holder agrees to hold the City of Chicago harmless for any damage, relocation or replacement costs associated with damage, relocation or removal of private property caused by the City performing work in the public way.

Authority herein given and granted for a period of five (5) years from and after 02/07/2016.

Alderman _____

Brendan Reilly 42nd Ward

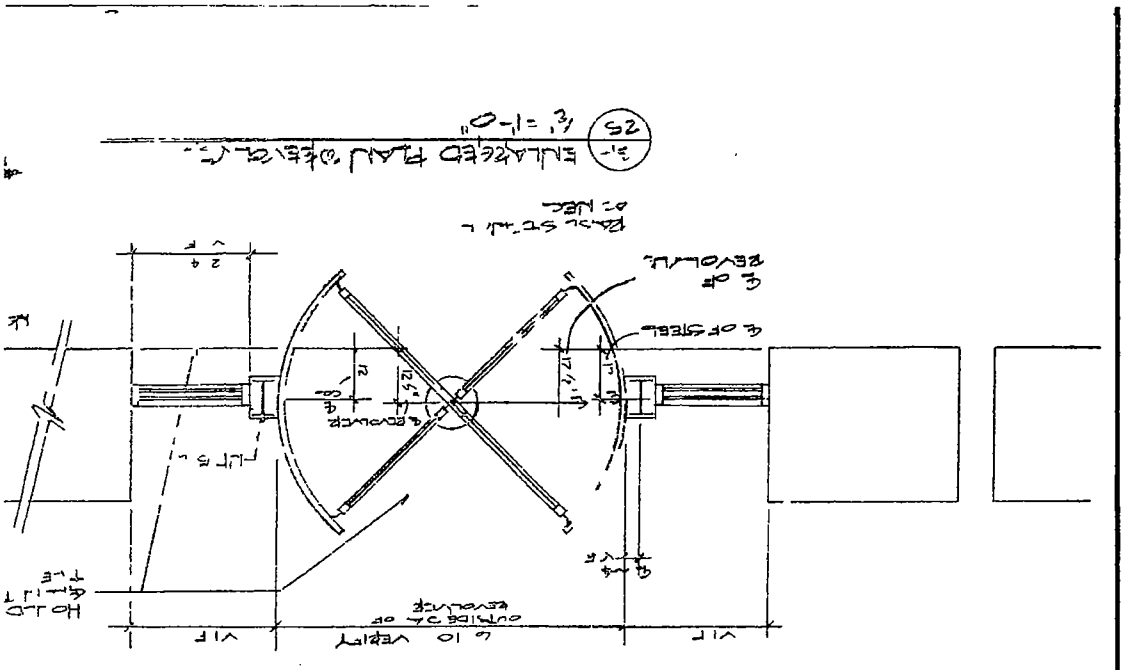

City of Chicago

O2016-3226

Office of the City Clerk

Document Tracking Sheet

Meeting Date:	4/13/2016
Sponsor(s):	Reilly (42)
Type:	Ordinance
Title:	Grant(s) of privilege in public way for SBC
Committee(s) Assignment:	Committee on Transportation and Public Way

ORDINANCE
SBC
Acct. No. 207268 - 10
Permit No. 1122542

Be It Ordained by the City Council of the City of Chicago:

SECTION 1. Permission and authority are hereby given and granted to SBC, upon the terms and subject to the conditions of this ordinance to maintain and use, as now constructed, one (1) Conduit(s) under the public right-of-way adjacent to its premises known as 225 W. Randolph St..

Said Conduit(s) at S. Federal St. measure(s):
One (1) at two hundred (200) feet in length, and one point three (1.3) foot in width for a total of two hundred sixty (260) square feet.

The location of said privilege shall be as shown on prints kept on file with the Department of Business Affairs and Consumer Protection and the Office of the City Clerk.

Said privilege shall be constructed in accordance with plans and specifications approved by the Department of Transportation (Division of Project Development) and Department of Transportation (Office of Underground Coordination).

This grant of privilege in the public way shall be subject to the provisions of Section 10-28-015 and all other required provisions of the Municipal Code of Chicago.

The grantee shall pay to the City of Chicago as compensation for the privilege #1122542 herein granted the sum of one thousand two hundred ($1,200.00) per annum in advance.


A 25% penalty will be added for payments received after due date.

The permit holder agrees to hold the City of Chicago harmless for any damage, relocation or replacement costs associated with damage, relocation or removal of private property caused by the City performing work in the public way.

Authority herein given and granted for a period of five (5) years from and after 10/24/2014.

Alderman _____

Brendan Reilly 42nd Ward

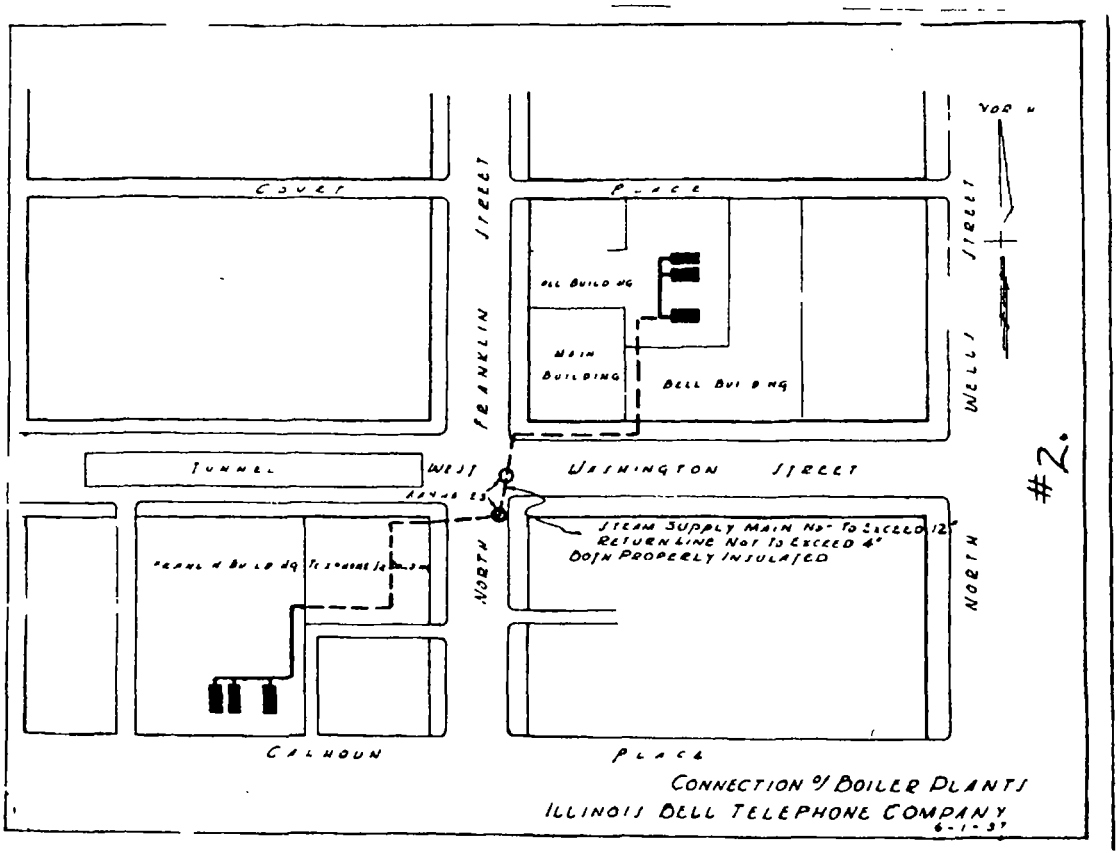
COURT
PLACE
FRANKLIN STREET
WELLS STREET
ALL BUILDING
MAIN BUILDING
BELL BUILDING
TUNNEL
WEST WASHINGTON STREET
STEAM SUPPLY MAIN NOT TO EXCEED 12"
RETURN LINE NOT TO EXCEED 4"
BOTH PROPERLY INSULATED
NORTH
NORTH
CALHOUN
PLACE
CONNECTION OF BOILER PLANTS
ILLINOIS BELL TELEPHONE COMPANY
6-1-37
#2.

42nd Ward

City of Chicago

O2016-3228

Office of the City Clerk

Document Tracking Sheet

Meeting Date:	4/13/2016
Sponsor(s):	Reilly (42)
Type:	Ordinance
Title:	Grant(s) of privilege in public way for Theory Sports Div Lounge
Committee(s) Assignment:	Committee on Transportation and Public Way

ORDINANCE
Theory Sports Div Lounge
Acct. No. 331934 - 1
Permit No. 1121708

Be It Ordained by the City Council of the City of Chicago:

SECTION 1. Permission and authority are hereby given and granted to Theory Sports Div Lounge, upon the terms and subject to the conditions of this ordinance to maintain and use two (2) sign(s) projecting over the public right-of-way attached to its premises known as 9 W. Hubbard St..

Said sign structure(s) measures as follows; along W Hubbard St:
One (1) at six (6) feet in length, three (3) feet in height and nine (9) feet above grade level.
One (1) at seventeen point eight three (17.83) feet in length, three point two five (3.25) feet in height and twelve (12) feet above grade level.

The location of said privilege shall be as shown on prints kept on file with the Department of Business Affairs and Consumer Protection and the Office of the City Clerk.

Said privilege shall be constructed in accordance with plans and specifications approved by the Department of Transportation (Division of Project Development) and Zoning Department - Signs.

This grant of privilege in the public way shall be subject to the provisions of Section 10-28-015 and all other required provisions of the Municipal Code of Chicago.

The grantee shall pay to the City of Chicago as compensation for the privilege #1121708 herein granted the sum of four hundred ($400.00) per annum in advance.

A 25% penalty will be added for payments received after due date.

The permit holder agrees to hold the City of Chicago harmless for any damage, relocation or replacement costs associated with damage, relocation or removal of private property caused by the City performing work in the public way.

Authority herein given and granted for a period of five (5) years from and after Date of Passage.

Alderman _____


Brendan Reilly 42nd Ward

CHICAGO SIGN®
Chicago Sign and Light Company


02 04 2016 R Theory LLC 9 - 15W Hubbard Chicago IL 60654 Sign Area Log

DX-7 Zoning Total signage area allowed 5 x 80 ft frontage = 400 sq ft
Proposed Total 18 + 58 + 41 = 117 sq ft


3 x 6 = 18 sq ft

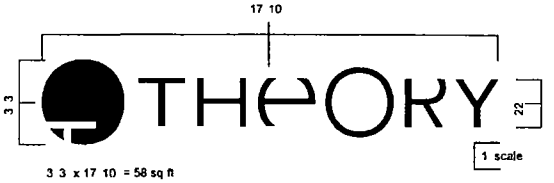


3 3 x 17 10 = 58 sq ft

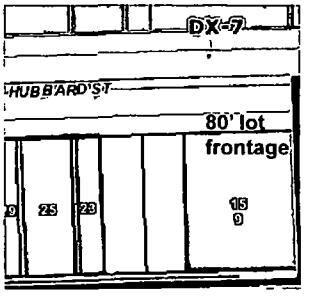



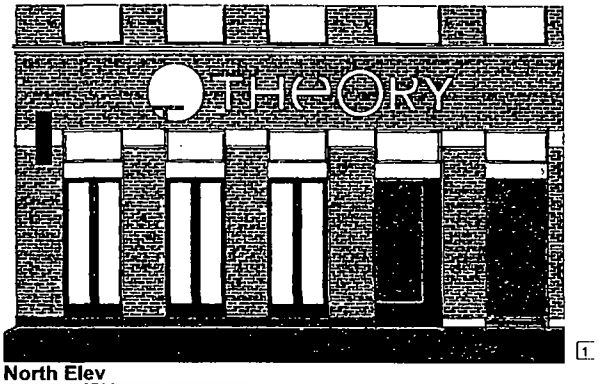

North Elev

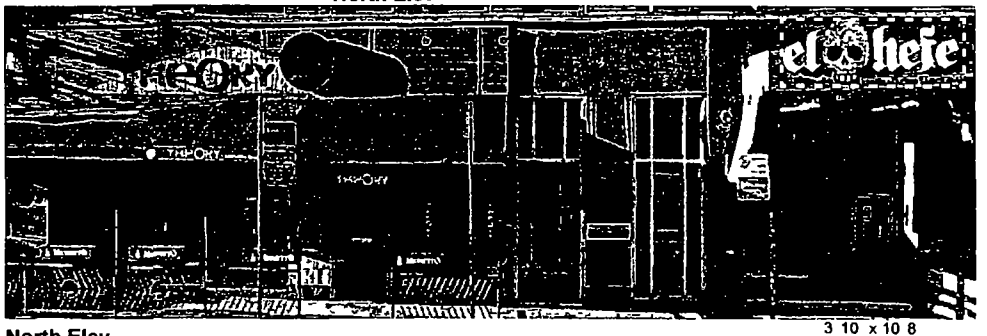

North Elev

3 10 x 10 8
= 41 sq ft

City of Chicago

O2016-3230

Office of the City Clerk

Document Tracking Sheet

Meeting Date:	4/13/2016
Sponsor(s):	Reilly (42)
Type:	Ordinance
Title:	Grant(s) of privilege in public way for Twelve North Venture C/o CBRE
Committee(s) Assignment:	Committee on Transportation and Public Way

ORDINANCE
TWELVE NORTH VENTURE C/o CBRE
Acct. No. 12086 - 1
Permit No. 1122547

Be It Ordained by the City Council of the City of Chicago:

SECTION 1. Permission and authority are hereby given and granted to TWELVE NORTH VENTURE C/o CBRE, upon the terms and subject to the conditions of this ordinance to maintain and use, as now constructed, one (1) Loading Dock(s) on the public right-of-way adjacent to its premises known as 20 N. Michigan Ave..

Said Loading Dock(s) at N. Garland Court measure(s):
One (1) at ten (10) feet in length, and twelve (12) feet in width for a total of one hundred twenty (120) square feet.

The location of said privilege shall be as shown on prints kept on file with the Department of Business Affairs and Consumer Protection and the Office of the City Clerk.

Said privilege shall be constructed in accordance with plans and specifications approved by the Department of Transportation (Division of Project Development).

This grant of privilege in the public way shall be subject to the provisions of Section 10-28-015 and all other required provisions of the Municipal Code of Chicago.

The grantee shall pay to the City of Chicago as compensation for the privilege #1122547 herein granted the sum of four thousand seven hundred ninety-eight ($4,798.00) per annum in advance.

A 25% penalty will be added for payments received after due date.

The permit holder agrees to hold the City of Chicago harmless for any damage, relocation or replacement costs associated with damage, relocation or removal of private property caused by the City performing work in the public way.

Authority herein given and granted for a period of five (5) years from and after 03/28/2016.


Alderman _____

Brendan Reilly 42nd Ward


PLAT O

OF LOTS 3, 4 AND 5 IN BLOCK 15 IN FORT DEARBORN ADDITIO
OF SECTION 10, TOWNSHIP 39 NORTH, RANGE 14 EAST OF THE

ADDRESS: 20 N. MICHIGAN AVENUE, CHICAGO, ILLINOIS

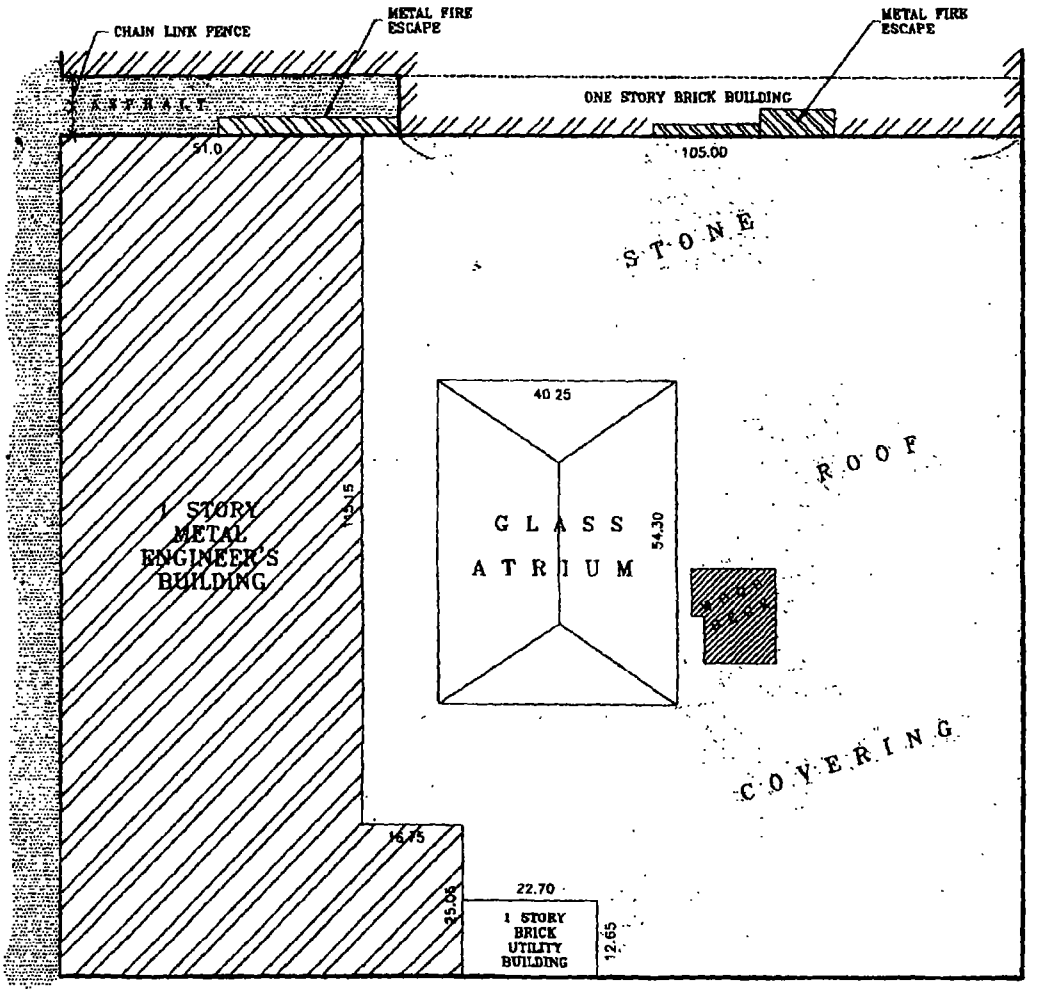

ROOF DETAIL

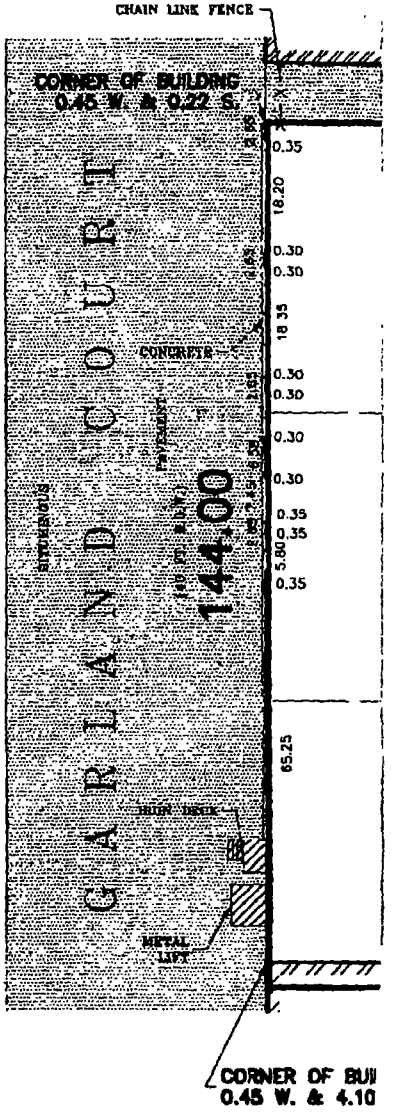

PREFERRED SURVEY, INC.

799 W. Roosevelt Road/Building #4, Suite 305/Glen Ellyn, IL 60137

Phone 630-790-5451 / Fax 630-858-6217

City of Chicago

O2016-3231

Office of the City Clerk

Document Tracking Sheet

Meeting Date:	4/13/2016
Sponsor(s):	Reilly (42)
Type:	Ordinance
Title:	Grant(s) of privilege in public way for Union Sushi + Barbeque Bar/Up Bar
Committee(s) Assignment:	Committee on Transportation and Public Way

ORDINANCE
UNION SUSHI + BARBEQUE BAR / UP BAR
Acct. No. 356964 - 1
Permit No. 1122818

Be It Ordained by the City Council of the City of Chicago:

SECTION 1. Permission and authority are hereby given and granted to UNION SUSHI + BARBEQUE BAR / UP BAR, upon the terms and subject to the conditions of this ordinance to maintain and use three (3) sign(s) projecting over the public right-of-way attached to its premises known as 230 W. Erie St..

Said sign structure(s) measures as follows; along W Erie St:
One (1) at six (6) feet in length, six (6) feet in height and thirty-one (31) feet above grade level.
One (1) at ten point two five (10.25) feet in length, two point five (2.5) feet in height and nine (9) feet above grade level.
One (1) at seven point three three (7.33) feet in length, two (2) feet in height and nine (9) feet above grade level.

The location of said privilege shall be as shown on prints kept on file with the Department of Business Affairs and Consumer Protection and the Office of the City Clerk.

Said privilege shall be constructed in accordance with plans and specifications approved by the Department of Transportation (Division of Project Development) and Zoning Department - Signs.

This grant of privilege in the public way shall be subject to the provisions of Section 10-28-015 and all other required provisions of the Municipal Code of Chicago.

The grantee shall pay to the City of Chicago as compensation for the privilege #1122818 herein granted the sum of seven hundred ($700.00) per annum in advance.


A 25% penalty will be added for payments received after due date.

The permit holder agrees to hold the City of Chicago harmless for any damage, relocation or replacement costs associated with damage, relocation or removal of private property caused by the City performing work in the public way.


Authority herein given and granted for a period of five (5) years from and after 04/13/2016.

Alderman _____

Brendan Reilly 42nd Ward

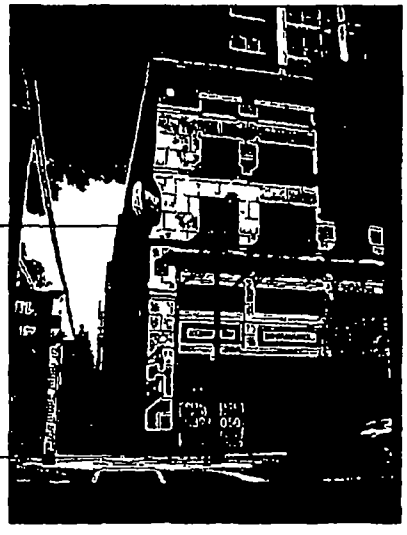

W ERIE STREET FACING NORTH

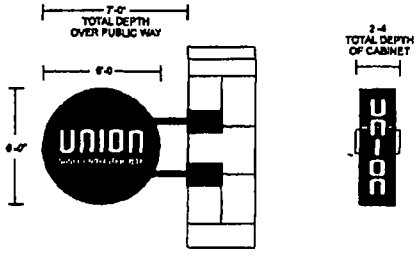

1/2 =1 0
Fab & Install
D/F H O Int Illuminated Display
Open Face Channel Letters for Copy Reading Union
Painted Brush Aluminum Flush Channel Letters
w/ Amber Gold Neon Illumination
Sign Cab Painted 80% Flat Black Per Sample
Push Thru Acrylic Letters for Copy Reading SUSHI + BARBEQUE
w/ White Trans Vinyl applied to 1st Surface
White Diffuser Applied to 2nd Surface

Copy on Side of Cabinet
Routed Copy Reading UNION to be 1 Acrylic Push Thru Letters
w/ White Trans Vinyl applied to 1st Surface
White Diffuser Applied to 2nd Surface

Rigid mount 45 Angle From Corner of Building

ACCT #356984-1 UNION RESTAURANT LLC
d/b/a UNION SUSHI + BARBEQUE BAR
230 W ERIE STREET 1ST & MEZZANINE
CHICAGO IL 60654

WHITE WAY SIGN COMPANY

City of Chicago

O2016-3234

Office of the City Clerk

Document Tracking Sheet

Meeting Date:	4/13/2016
Sponsor(s):	Reilly (42)
Type:	Ordinance
Title:	Grant(s) of privilege in public way for Werner Printing, Inc,
Committee(s) Assignment:	Committee on Transportation and Public Way

ORDINANCE
WERNER PRINTING INC
Acct. No. 3344 - 2
Permit No. 1121313

Be It Ordained by the City Council of the City of Chicago:

SECTION 1. Permission and authority are hereby given and granted to WERNER PRINTING INC, upon the terms and subject to the conditions of this ordinance to maintain and use one (1) sign(s) projecting over the public right-of-way attached to its premises known as 565 W. Randolph St..

Said sign structure(s) measures as follows; along W. Randolph:
One (1) at eight (8) feet in length, five (5) feet in height and twenty-two (22) feet above grade level.

The location of said privilege shall be as shown on prints kept on file with the Department of Business Affairs and Consumer Protection and the Office of the City Clerk.

Said privilege shall be constructed in accordance with plans and specifications approved by the Department of Transportation (Division of Project Development) and Zoning Department - Signs.

This grant of privilege in the public way shall be subject to the provisions of Section 10-28-015 and all other required provisions of the Municipal Code of Chicago.

The grantee shall pay to the City of Chicago as compensation for the privilege #1121313 herein granted the sum of three hundred ($300.00) per annum in advance.

A 25% penalty will be added for payments received after due date.


The permit holder agrees to hold the City of Chicago harmless for any damage, relocation or replacement costs associated with damage, relocation or removal of private property caused by the City performing work in the public way.

Authority herein given and granted for a period of five (5) years from and after Date of Passage.

Alderman _____

Brendan Reilly 42nd Ward



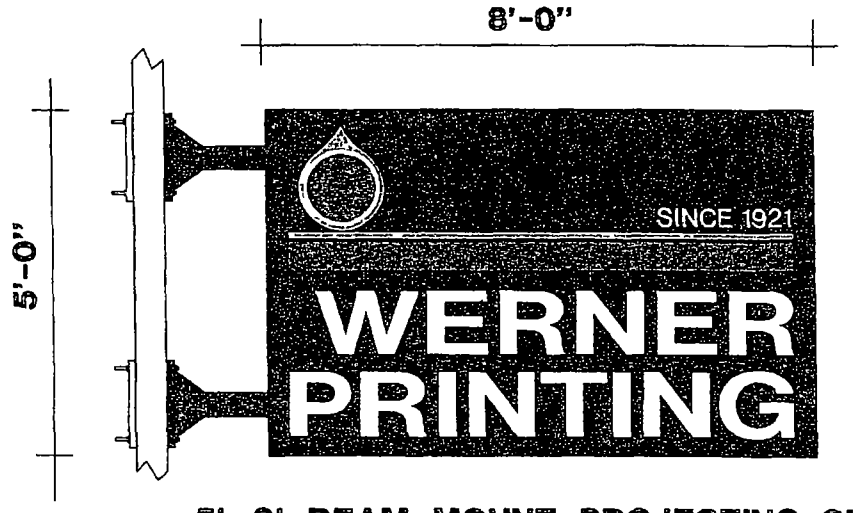


3.25"/11" ROUTED ILLUMINATED COPY

ROUTED AND ILLUMINATED LOGO

Page 9-4

5'x 8' BEAM MOUNT PROJECTING SIGN

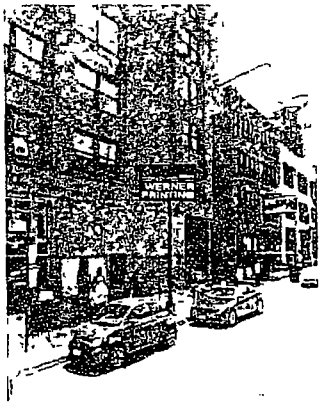

JEFFERSON ELEVATION

Best Neon Sign

SCALE 1/2"=1'0" SK No. WERNERDF

CUSTOMER WERNER PRINTING

JOB ADDRESS 565 W RANDOLPH

CITY CHICAGO STATE IL

ARTIST bc DATE 10/21/15

SALES APPROVED DATE

CUSTOMER APPROVAL

By signing the approval box on this sketch, I understand that I am accepting all aspects of this drawing. This includes artwork, specifications, dimensions, spelling and any other representations herein. I also understand that color reproductions on this sketch are approximate, and may not match manufactured product exactly

City of Chicago

O2016-3241

Office of the City Clerk

Document Tracking Sheet

Meeting Date:	4/13/2016
Sponsor(s):	Reilly (42)
Type:	Ordinance
Title:	Grant(s) of privilege in public way for Zeller 401 Property LLC - columns
Committee(s) Assignment:	Committee on Transportation and Public Way

ORDINANCE
ZELLER 401 PROPERTY, LLC.
Acct. No. 333725 - 1
Permit No. 1122685

Be It Ordained by the City Council of the City of Chicago:

SECTION 1. Permission and authority are hereby given and granted to ZELLER 401 PROPERTY, LLC., upon the terms and subject to the conditions of this ordinance to construct, install, maintain and use two (2) Column(s) under the public right-of-way adjacent to its premises known as 401 N. Michigan Ave.. Said columns shall support structure on the adjacent private property.

Said Column(s) at N. Michigan Avenue measure(s):
One (1) at three (3) feet in length, two (2) feet in depth and four (4) feet in height..
One (1) at two (2) feet in length, and two (2) feet in depth and eight point three three (8.33) in height.

The location of said privilege shall be as shown on prints kept on file with the Department of Business Affairs and Consumer Protection and the Office of the City Clerk.

Said privilege shall be constructed in accordance with plans and specifications approved by the Department of Planning and Development and Department of Transportation (Division of Project Development).

This grant of privilege in the public way shall be subject to the provisions of Section 10-28-015 and all other required provisions of the Municipal Code of Chicago.

The grantee shall pay to the City of Chicago as compensation for the privilege #1122685 herein granted the sum of four hundred ($400.00) per annum in advance.


A 25% penalty will be added for payments received after due date.

The permit holder agrees to hold the City of Chicago harmless for any damage, relocation or replacement costs associated with damage, relocation or removal of private property caused by the City performing work in the public way.

Authority herein given and granted for a period of five (5) years from and after Date of Passage.

Alderman _____

Brendan Reilly 42nd Ward

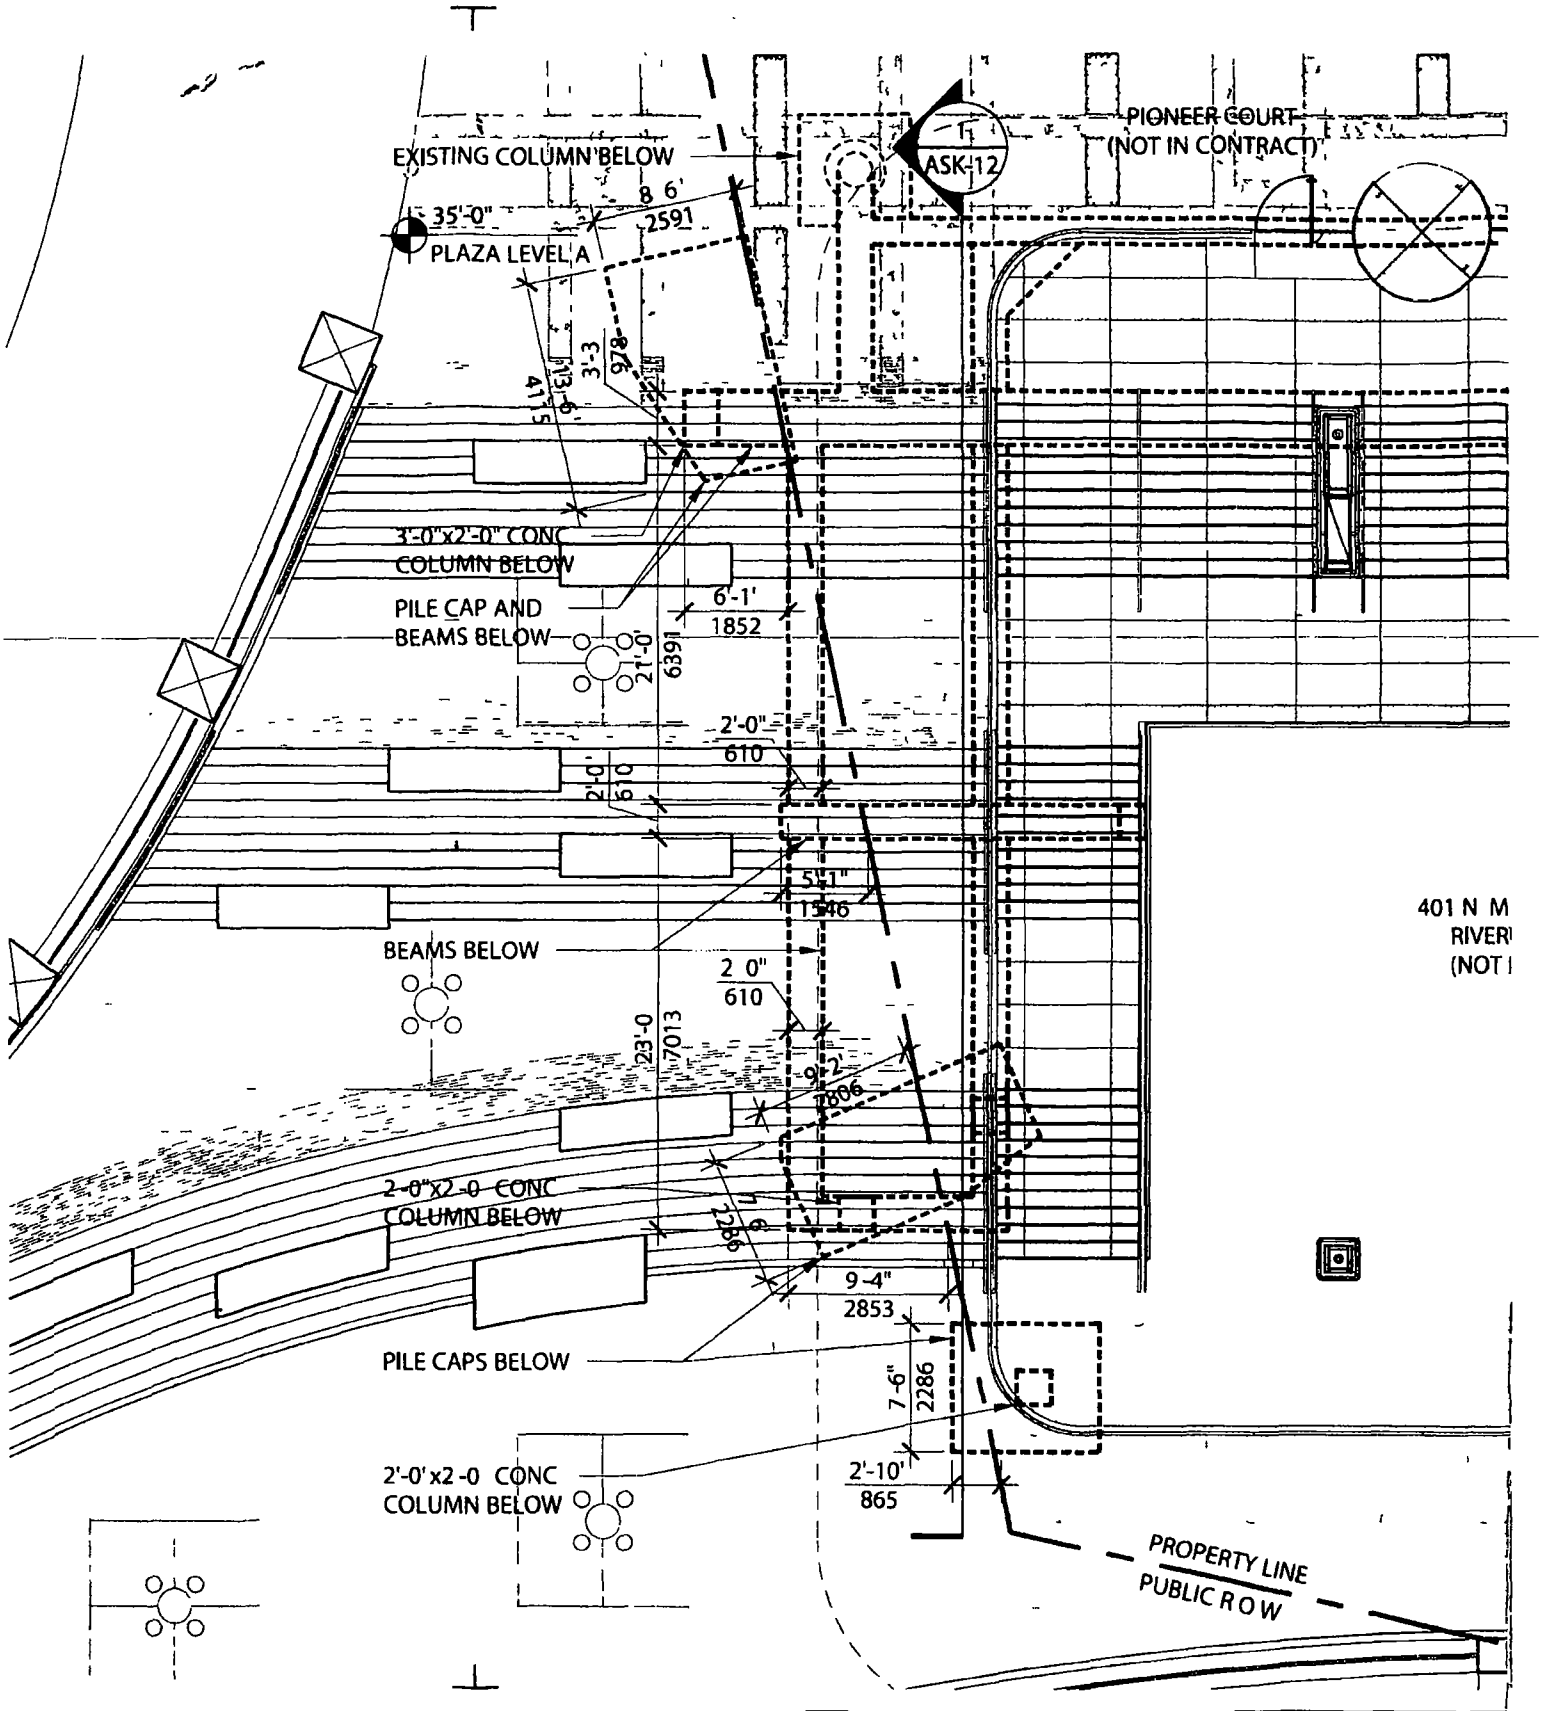

ross barney architects
r barc
10 west hubbard street chicago illinois 60654
t312 832 0600 f312 832 0601
www r barc com

401 NMA Riverfr
401 North Michigan Avenu
Chicago-IL 60611
1554 00
OJEC NO
02/22/16

City of Chicago

O2016-3243

Office of the City Clerk

Document Tracking Sheet

Meeting Date:	4/13/2016
Sponsor(s):	Reilly (42)
Type:	Ordinance
Title:	Grant(s) of privilege in public way for Zeller 401 Property LLC - exterior mount (wi-fi fixture)
Committee(s) Assignment:	Committee on Transportation and Public Way

ORDINANCE
ZELLER 401 PROPERTY, LLC.
Acct. No. 333725 - 1
Permit No. 1122690

Be It Ordained by the City Council of the City of Chicago:

SECTION 1. Permission and authority are hereby given and granted to ZELLER 401 PROPERTY, LLC., upon the terms and subject to the conditions of this ordinance to construct, install, maintain and use one (1) Exterior mount (WI-FI FIXTURE) under the public right-of-way adjacent to its premises known as 401 N. Michigan Ave..

Said Exterior mount (WI-FI fixture) at N. Michigan Avenue measure(s):
One (1) at one (1) foot in length, and one (1) foot in width for a total of one (1) square feet. Said wi-fi fixture shall be located on a vertical wall in the public way adjacent to the cascading stairs approximately fifty-seven (57) feet in depth.

The location of said privilege shall be as shown on prints kept on file with the Department of Business Affairs and Consumer Protection and the Office of the City Clerk.

Said privilege shall be constructed in accordance with plans and specifications approved by the Department of Transportation (Division of Project Development).

This grant of privilege in the public way shall be subject to the provisions of Section 10-28-015 and all other required provisions of the Municipal Code of Chicago.

The grantee shall pay to the City of Chicago as compensation for the privilege #1122690 herein granted the sum of seventy-five ($75.00) per annum in advance.


A 25% penalty will be added for payments received after due date.

The permit holder agrees to hold the City of Chicago harmless for any damage, relocation or replacement costs associated with damage, relocation or removal of private property caused by the City performing work in the public way.

Authority herein given and granted for a period of five (5) years from and after Date of Passage.


Alderman

Brendan Reilly 42nd Ward

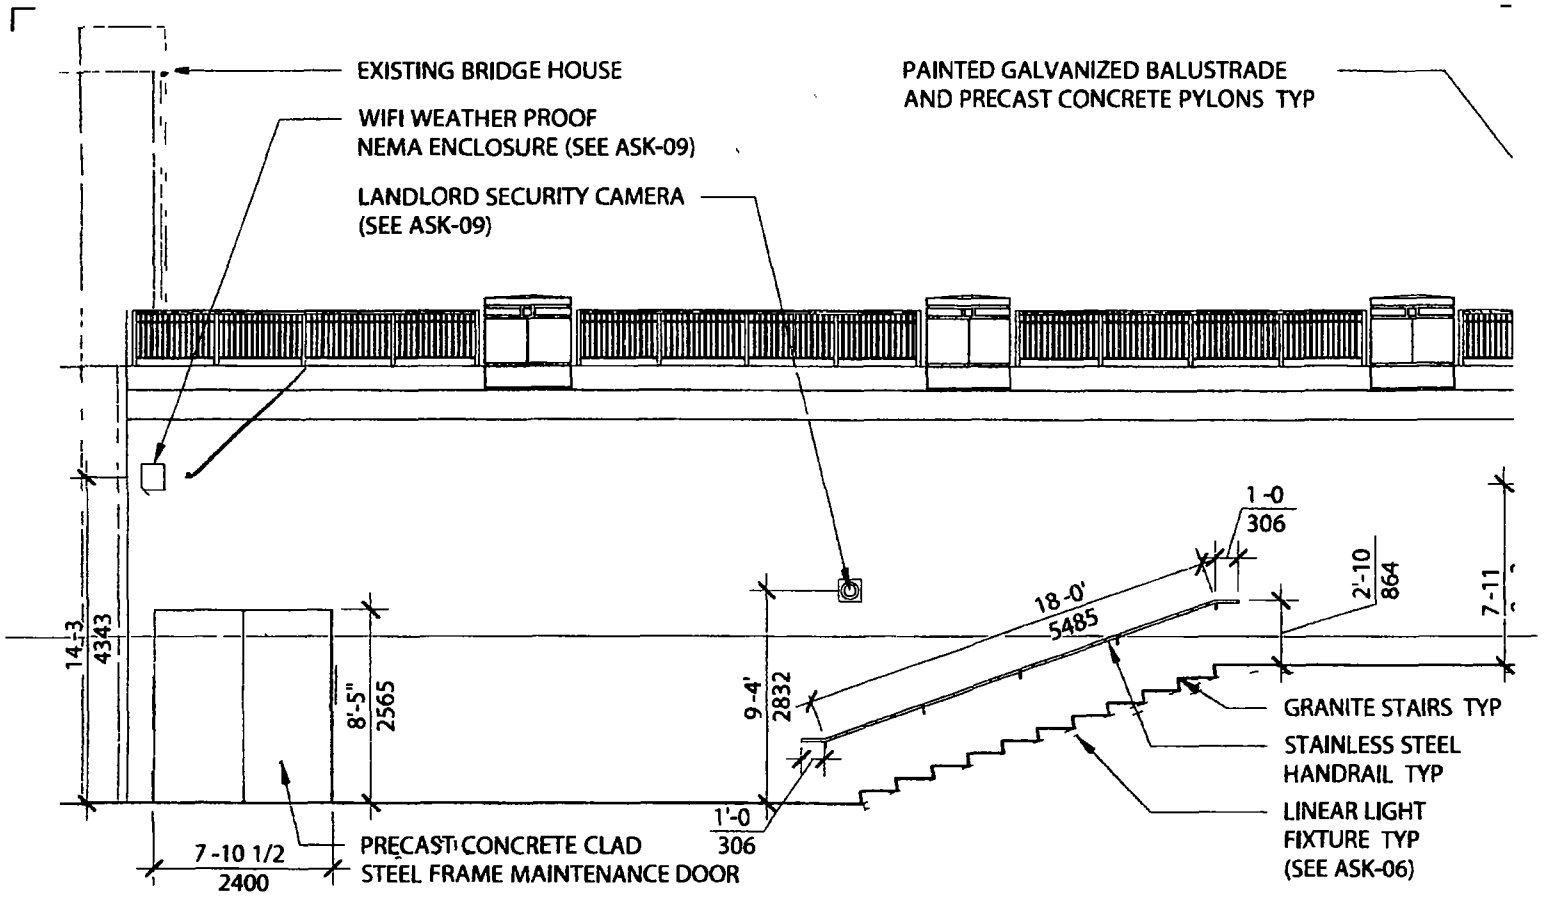

1 WEST WALL ELEVATION

1/8 =1'-0

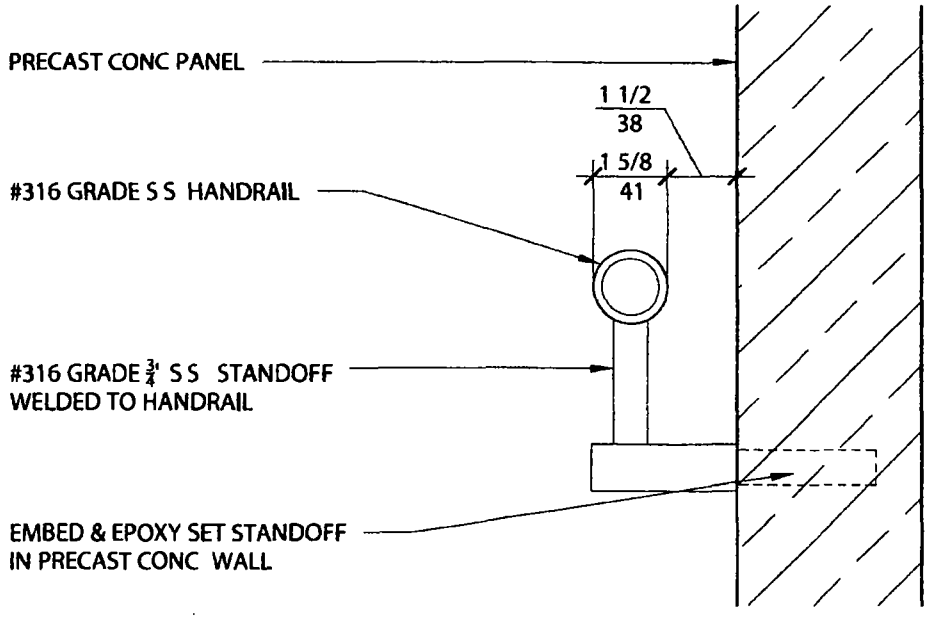

13 HANDRAIL DETAIL @ PRECAST CONCRETE WALL TYP.

3 =1'-0

City of Chicago

O2016-3247

Office of the City Clerk

Document Tracking Sheet

Meeting Date:	4/13/2016
Sponsor(s):	Reilly (42)
Type:	Ordinance
Title:	Grant(s) of privilege in public way for Zeller 401 Property LLC - light fixture
Committee(s) Assignment:	Committee on Transportation and Public Way

ORDINANCE
ZELLER 401 PROPERTY, LLC.
Acct. No. 333725 - 1
Permit No. 1122686

Be It Ordained by the City Council of the City of Chicago:

SECTION 1. Permission and authority are hereby given and granted to ZELLER 401 PROPERTY, LLC., upon the terms and subject to the conditions of this ordinance to construct, install, maintain and use one (1) Light Fixture(s) projecting over the public right-of-way adjacent to its premises known as 401 N. Michigan Ave..

Said Light Fixture(s) at N. Michigan Avenue measure(s):
One (1) at eighty-four (84) feet in length, point six seven (.67) feet in width and nine hundred ninety-nine thousand nine hundred ninety-nine (0) feet above grade level.

The location of said privilege shall be as shown on prints kept on file with the Department of Business Affairs and Consumer Protection and the Office of the City Clerk.

Said privilege shall be constructed in accordance with plans and specifications approved by the Department of Transportation (Division of Project Development).

This grant of privilege in the public way shall be subject to the provisions of Section 10-28-015 and all other required provisions of the Municipal Code of Chicago.

The grantee shall pay to the City of Chicago as compensation for the privilege #1122686 herein granted the sum of seventy-five ($75.00) per annum in advance.


A 25% penalty will be added for payments received after due date.

The permit holder agrees to hold the City of Chicago harmless for any damage, relocation or replacement costs associated with damage, relocation or removal of private property caused by the City performing work in the public way.

Authority herein given and granted for a period of five (5) years from and after Date of Passage.


Alderman _____

Brendan Reilly 42nd Ward

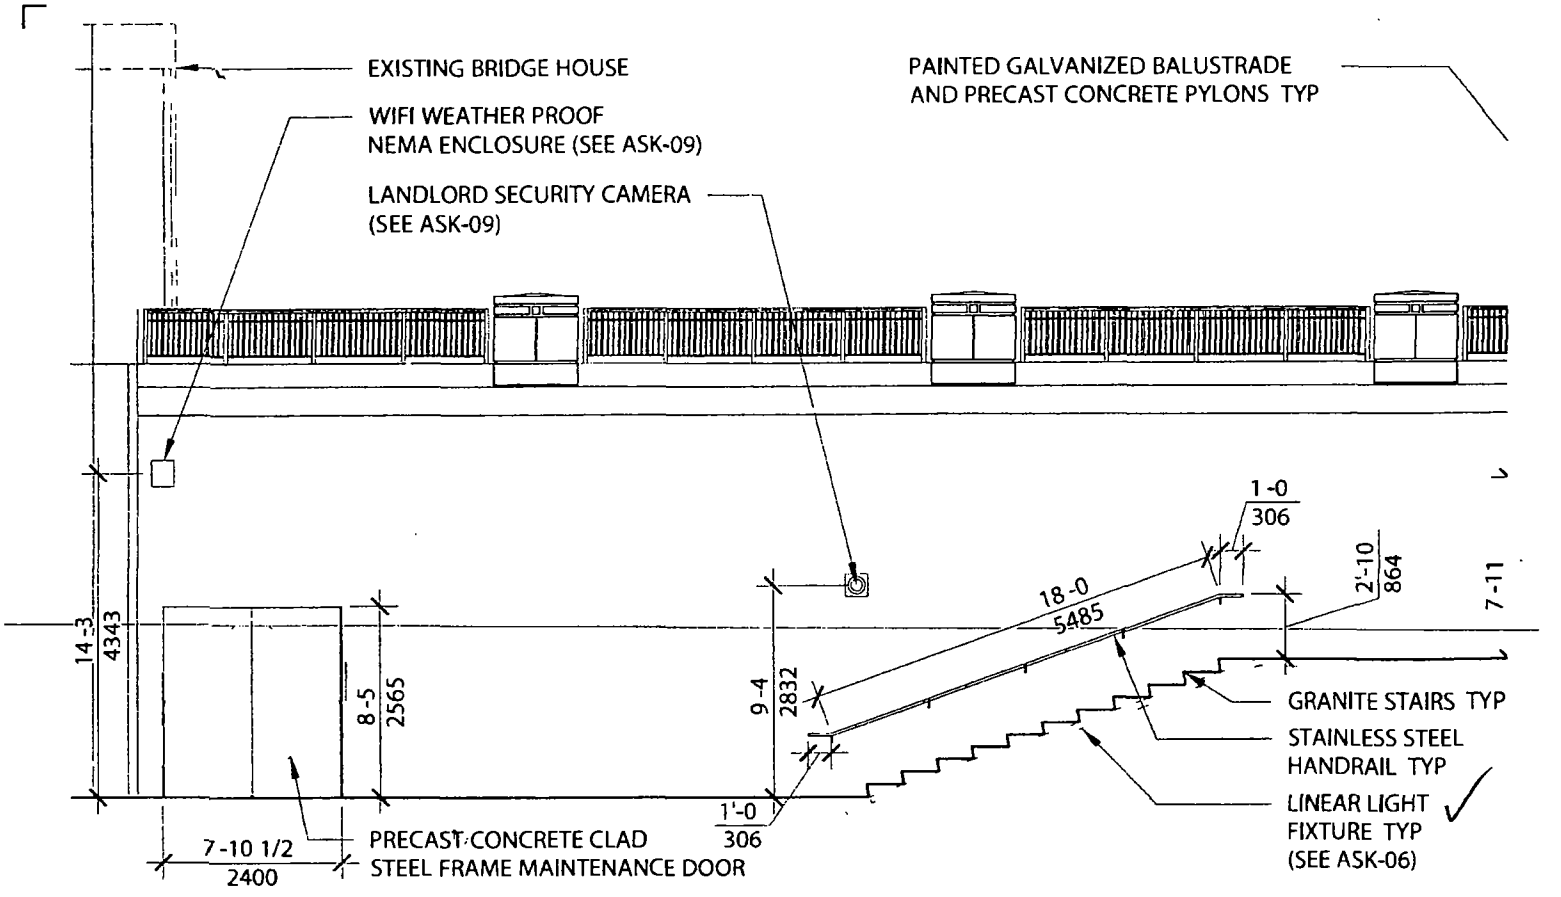

1 WEST WALL ELEVATION

1/8' =1 -0

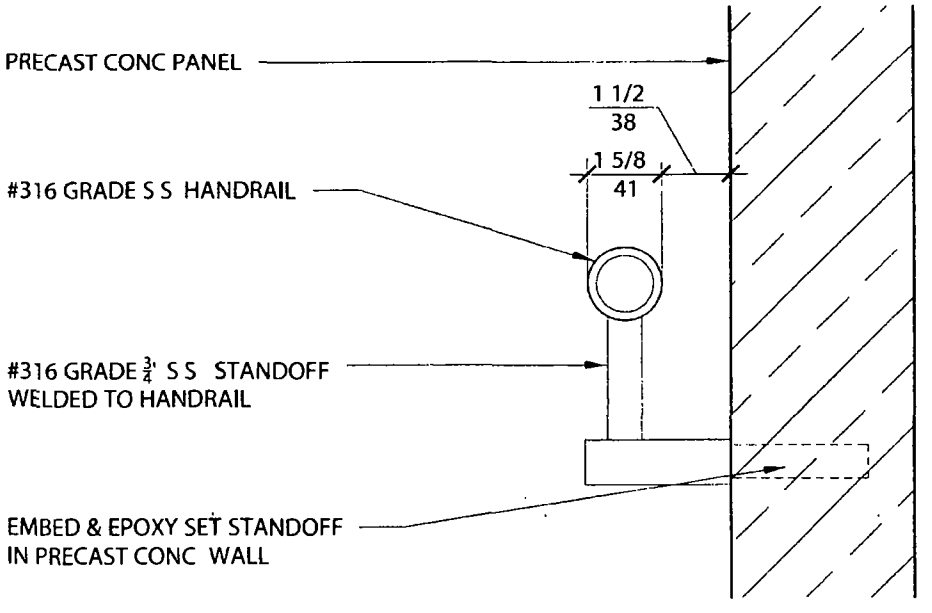

13 HANDRAIL DETAIL @ PRECAST CONCRETE WALL TYP

3 =1 -0'

City of Chicago

O2016-3249

Office of the City Clerk

Document Tracking Sheet

Meeting Date:	4/13/2016
Sponsor(s):	Reilly (42)
Type:	Ordinance
Title:	Grant(s) of privilege in public way for Zeller 401 Property LLC - park benches
Committee(s) Assignment:	Committee on Transportation and Public Way

ORDINANCE
ZELLER 401 PROPERTY, LLC.
Acct. No. 333725 - 1
Permit No. 1122513

Be It Ordained by the City Council of the City of Chicago:

SECTION 1. Permission and authority are hereby given and granted to ZELLER 401 PROPERTY, LLC., upon the terms and subject to the conditions of this ordinance to construct, install, maintain and use ten (10) Park bench(s) on the public right-of-way adjacent to its premises known as 401 N. Michigan Ave..

Said Park bench(s) at N. Michigan Avenue measure(s):
Eight (8) at ten (10) feet in length, and two point five (2.5) feet in width for a total of two hundred (200) square feet.
Two (2) at ten (10) feet in length, and four (4) feet in width for a total of eighty (80) square feet.

The location of said privilege shall be as shown on prints kept on file with the Department of Business Affairs and Consumer Protection and the Office of the City Clerk.

Said privilege shall be constructed in accordance with plans and specifications approved by the Department of Transportation (Division of Project Development).

This grant of privilege in the public way shall be subject to the provisions of Section 10-28-015 and all other required provisions of the Municipal Code of Chicago.

The grantee shall pay to the City of Chicago as compensation for the privilege #1122513 herein granted the sum of seven hundred fifty ($750.00) per annum in advance.


A 25% penalty will be added for payments received after due date.

The permit holder agrees to hold the City of Chicago harmless for any damage, relocation or replacement costs associated with damage, relocation or removal of private property caused by the City performing work in the public way.

Authority herein given and granted for a period of five (5) years from and after Date of Passage.

Alderman _____

Brendan Reilly 42nd Ward

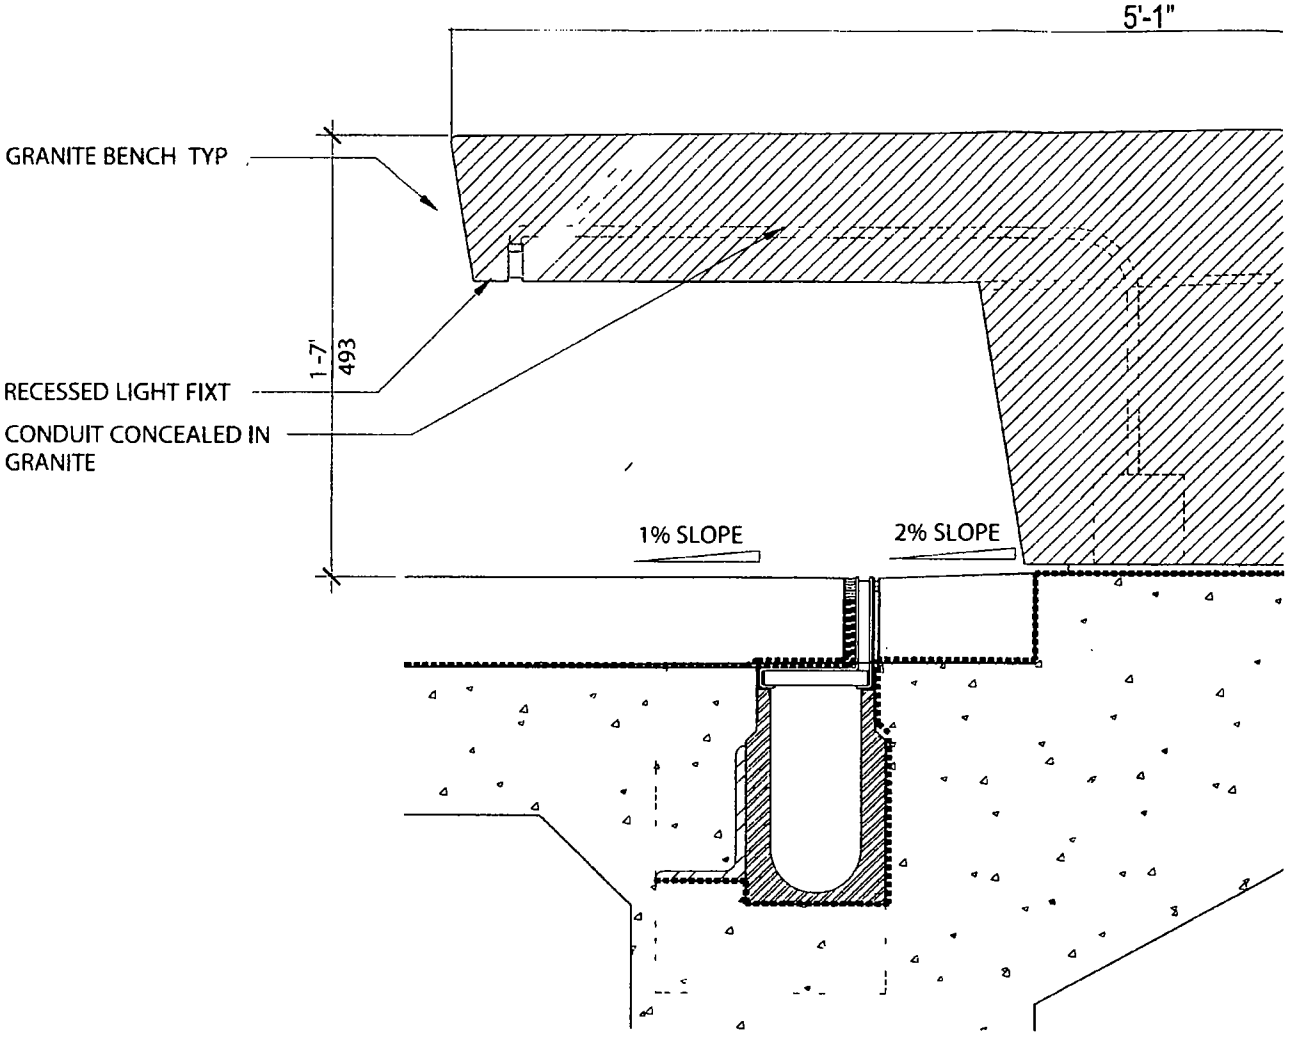

8 STAIR SECTION DETAIL @ BENCH LEVEL B

1 1/2'=1-0

City of Chicago

O2016-3250

Office of the City Clerk

Document Tracking Sheet

Meeting Date:	4/13/2016
Sponsor(s):	Reilly (42)
Type:	Ordinance
Title:	Grant(s) of privilege in public way for Zeller 401 Property LLC - planters
Committee(s) Assignment:	Committee on Transportation and Public Way

ORDINANCE
ZELLER 401 PROPERTY, LLC.
Acct. No. 333725 - 1
Permit No. 1122512

Be It Ordained by the City Council of the City of Chicago:

SECTION 1. Permission and authority are hereby given and granted to ZELLER 401 PROPERTY, LLC., upon the terms and subject to the conditions of this ordinance to construct, install, maintain and use five (5) Planter(s) on the public right-of-way for beautification purposes adjacent to its premises known as 401 N. Michigan Ave..

Said Planter(s) at N. Michigan Avenue measure(s):
One (1) at nineteen (19) feet in length, and twenty-one (21) feet in width for a total of three hundred ninety-nine (399) square feet.
One (1) at twenty-one (21) feet in length, and twenty-one (21) feet in width for a total of four hundred forty-one (441) square feet.

Said Planter(s) at Chicago River (Riverwalk) measure(s):
Three (3) at eleven (11) feet in length, and eleven (11) feet in width for a total of three hundred sixty-three (363) square feet.

Grantee must allow the required clear and unobstructed space for pedestrian passage at all times per rules and regulations approved by the Department of Transportation.

The location of said privilege shall be as shown on prints kept on file with the Department of Business Affairs and Consumer Protection and the Office of the City Clerk.

Said privilege shall be constructed in accordance with plans and specifications approved by the Department of Planning and Development and Department of Transportation (Division of Project Development).

This grant of privilege in the public way shall be subject to the provisions of Section 10-28-015 and all other required provisions of the Municipal Code of Chicago.

The grantee shall pay to the City of Chicago as compensation for the privilege #1122512 herein granted the sum of zero ($.00) per annum in advance.


A 25% penalty will be added for payments received after due date.

The permit holder agrees to hold the City of Chicago harmless for any damage, relocation or replacement costs associated with damage, relocation or removal of private property caused by the City performing work in the public way.

Authority herein given and granted for a period of five (5) years from and after Date of Passage.

Alderman _____

Brendan Reilly 42nd Ward

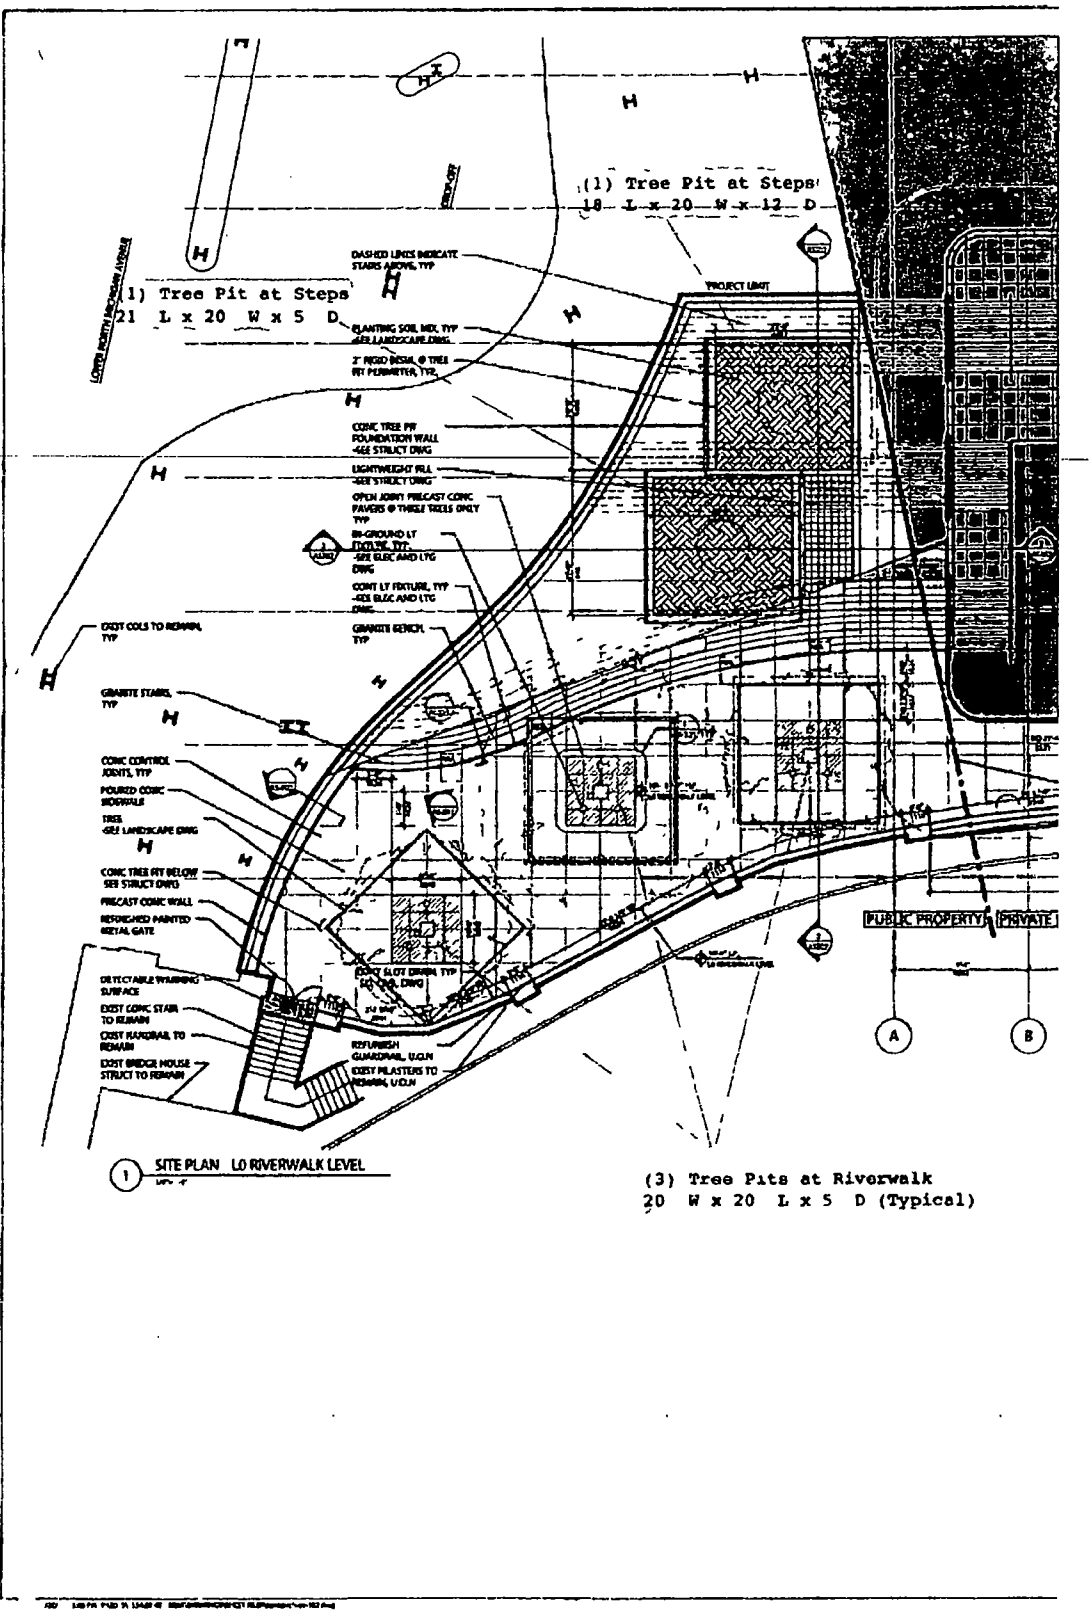
(1) Tree Pit at Steps
18 L x 20 W x 12 D
(1) Tree Pit at Steps
21 L x 20 W x 5 D
PROJECT LIMIT
PUBLIC PROPERTY
PRIVATE
A
B
1 SITE PLAN LO RIVERWALK LEVEL
(3) Tree Pits at Riverwalk
20 W x 20 L x 5 D (Typical)

City of Chicago

O2016-3253

Office of the City Clerk

Document Tracking Sheet

Meeting Date:	4/13/2016
Sponsor(s):	Reilly (42)
Type:	Ordinance
Title:	Grant(s) of privilege in public way for Zeller 401 Property LLC - roof overhangs
Committee(s) Assignment:	Committee on Transportation and Public Way

ORDINANCE
ZELLER 401 PROPERTY, LLC.
Acct. No. 333725 - 1
Permit No. 1122510

Be It Ordained by the City Council of the City of Chicago:

SECTION 1. Permission and authority are hereby given and granted to ZELLER 401 PROPERTY, LLC., upon the terms and subject to the conditions of this ordinance to construct, install, maintain and use two (2) Roof Overhang(s) (Roof Extensions) projecting over the public right-of-way adjacent to its premises known as 401 N. Michigan Ave..

Said Roof Overhang(s) (Roof Extensions) at N. Michigan Avenue measure(s):
One (1) at sixty-four point eight (64.8) feet in length, and eleven point two one (11.21) feet in width for a total of seven hundred twenty-six point four one (726.41) square feet. Said roof extension shall be located over the cascading stairs along North Michigan Avenue approximately twenty (20) feet above grade level.

Said Roof Overhang(s) (Roof Extensions) at Chicago River (Riverwalk) measure(s):
One (1) at sixty-two point nine three (62.93) feet in length, and eleven point four five (11.45) feet in width for a total of seven hundred twenty point five five (720.55) square feet. Said roof extension shall be located above the Riverwalk approximately thirty-two (32) feet above grade level.

The location of said privilege shall be as shown on prints kept on file with the Department of Business Affairs and Consumer Protection and the Office of the City Clerk.

Said privilege shall be constructed in accordance with plans and specifications approved by the Department of Planning and Development and Department of Transportation (Division of Project Development).

This grant of privilege in the public way shall be subject to the provisions of Section 10-28-015 and all other required provisions of the Municipal Code of Chicago.

The grantee shall pay to the City of Chicago as compensation for the privilege #1122510 herein granted the sum of five thousand eight hundred thirty-five ($5,835.00) per annum in advance.


A 25% penalty will be added for payments received after due date.

The permit holder agrees to hold the City of Chicago harmless for any damage, relocation or replacement costs associated with damage, relocation or removal of private property caused by the City performing work in the public way.

Authority herein given and granted for a period of five (5) years from and after Date of Passage.

Alderman _____

Brendan Reilly 42nd Ward

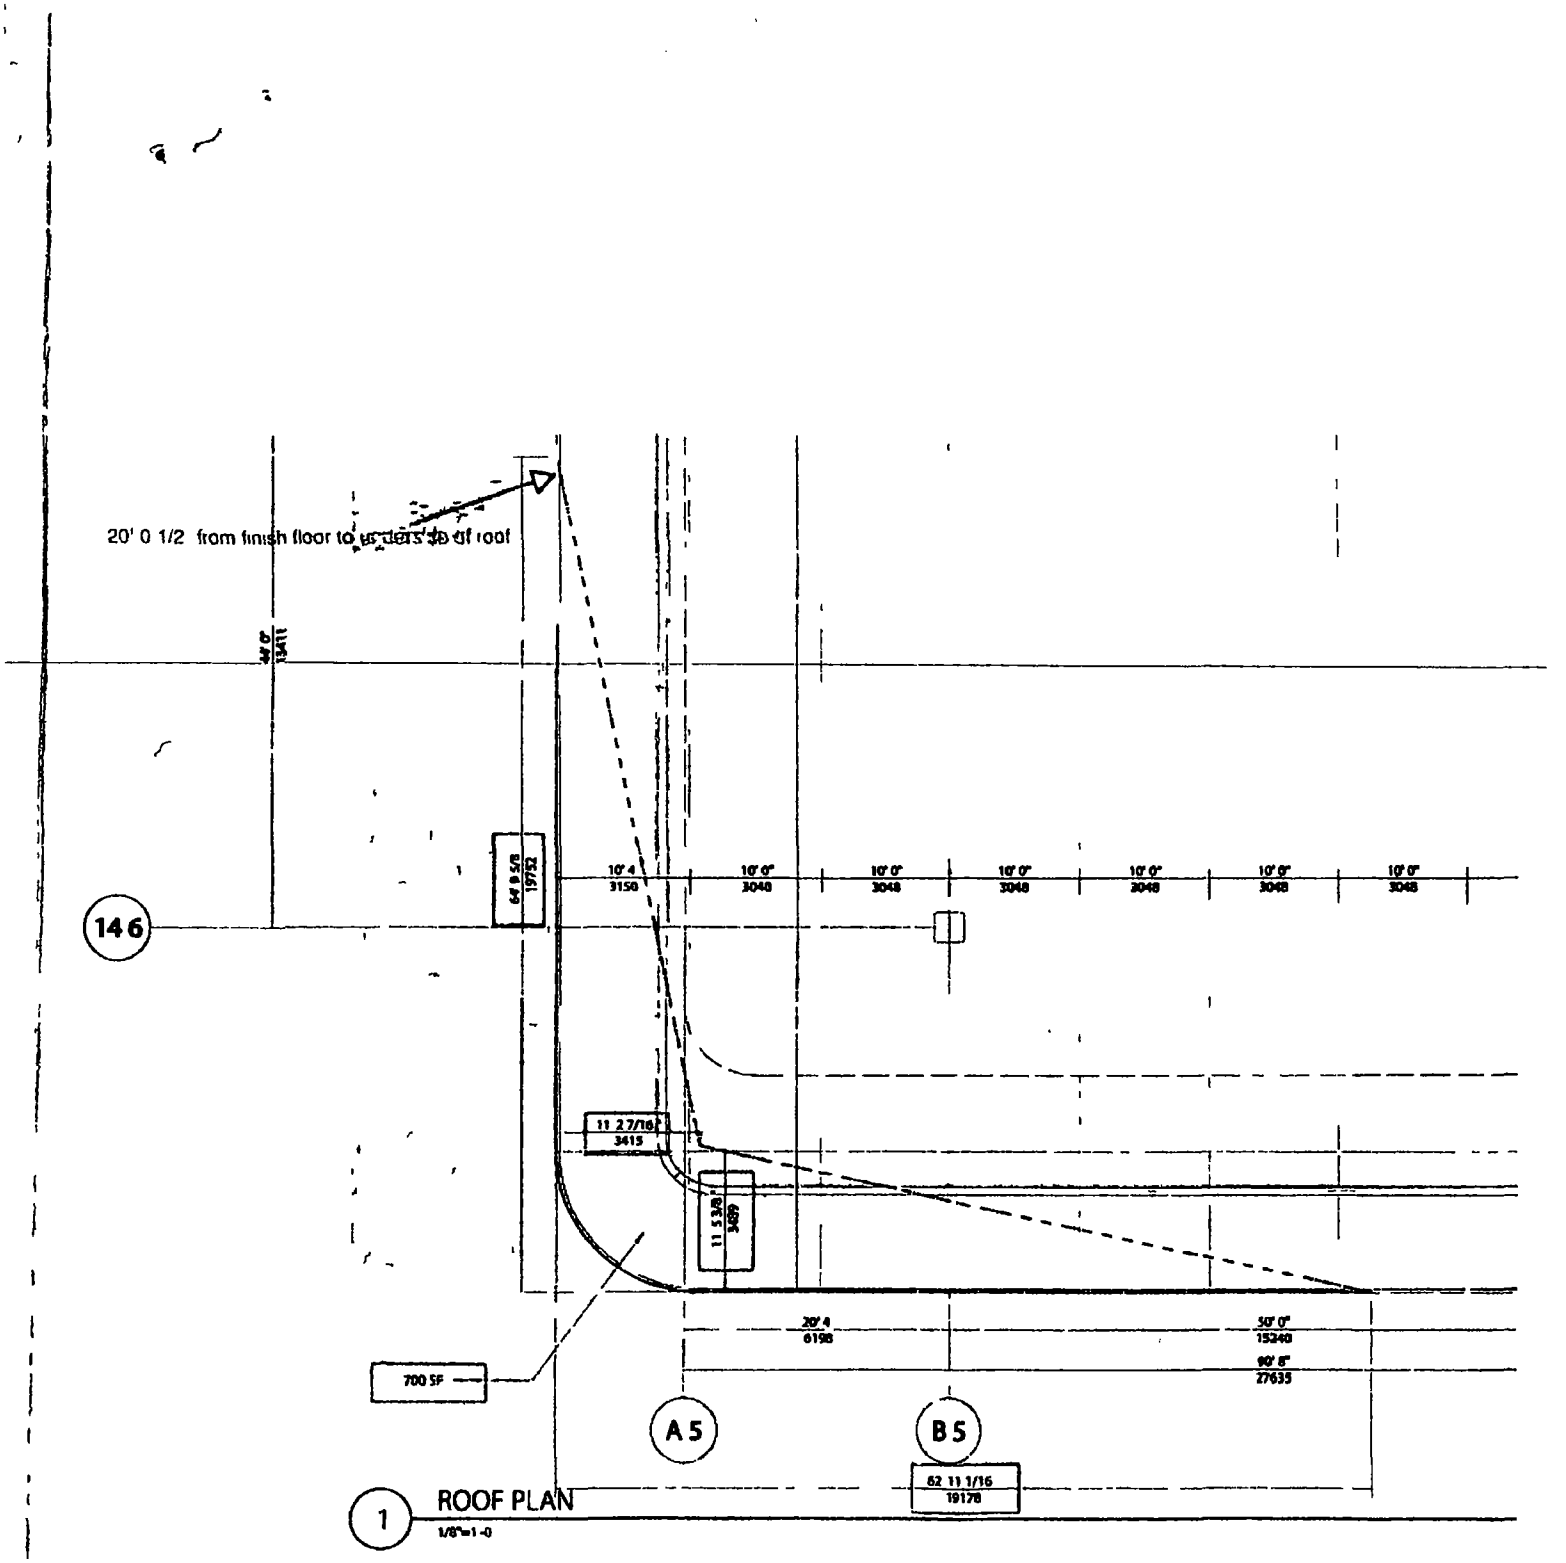
20' 0 1/2 from finish floor to underside of roof
146
10' 4
3150
10' 0"
3048
10' 0"
3048
10' 0"
3048
10' 0"
3048
10' 0"
3048
10' 0"
3048
11 2 7/16
3415
700 SF
20' 4
6198
50' 0"
15240
90' 8"
27635
A 5
B 5
62 11 1/16
19178
1 ROOF PLAN
1/8"=1'-0

City of Chicago

O2016-3255

Office of the City Clerk

Document Tracking Sheet

Meeting Date:	4/13/2016
Sponsor(s):	Reilly (42)
Type:	Ordinance
Title:	Grant(s) of privilege in public way for Zeller 401 Property LLC - security cameras
Committee(s) Assignment:	Committee on Transportation and Public Way

ORDINANCE
ZELLER 401 PROPERTY, LLC.
Acct. No. 333725 - 1
Permit No. 1122514

Be It Ordained by the City Council of the City of Chicago:

SECTION 1. Permission and authority are hereby given and granted to ZELLER 401 PROPERTY, LLC., upon the terms and subject to the conditions of this ordinance to construct, install, maintain and use two (2) Security Camera(s) projecting over the public right-of-way for security purposes adjacent to its premises known as 401 N. Michigan Ave..

Said Security Camera(s) at N. Michigan Avenue measure(s):
One (1) at point nine six (.96) feet in length, point nine six (.96) feet in width and seven point nine two (7.92) feet above grade level.
One (1) at point nine six (.96) feet in length, point nine six (.96) feet in width and nine point three three (9.33) feet above grade level.

The location of said privilege shall be as shown on prints kept on file with the Department of Business Affairs and Consumer Protection and the Office of the City Clerk.

Said privilege shall be constructed in accordance with plans and specifications approved by the Department of Planning and Development and Department of Transportation (Division of Project Development).

This grant of privilege in the public way shall be subject to the provisions of Section 10-28-015 and all other required provisions of the Municipal Code of Chicago.

The grantee shall pay to the City of Chicago as compensation for the privilege #1122514 herein granted the sum of zero ($.00) per annum in advance.


A 25% penalty will be added for payments received after due date.

The permit holder agrees to hold the City of Chicago harmless for any damage, relocation or replacement costs associated with damage, relocation or removal of private property caused by the City performing work in the public way.

Authority herein given and granted for a period of five (5) years from and after Date of Passage.

Alderman _____

Brendan Reilly 42nd Ward

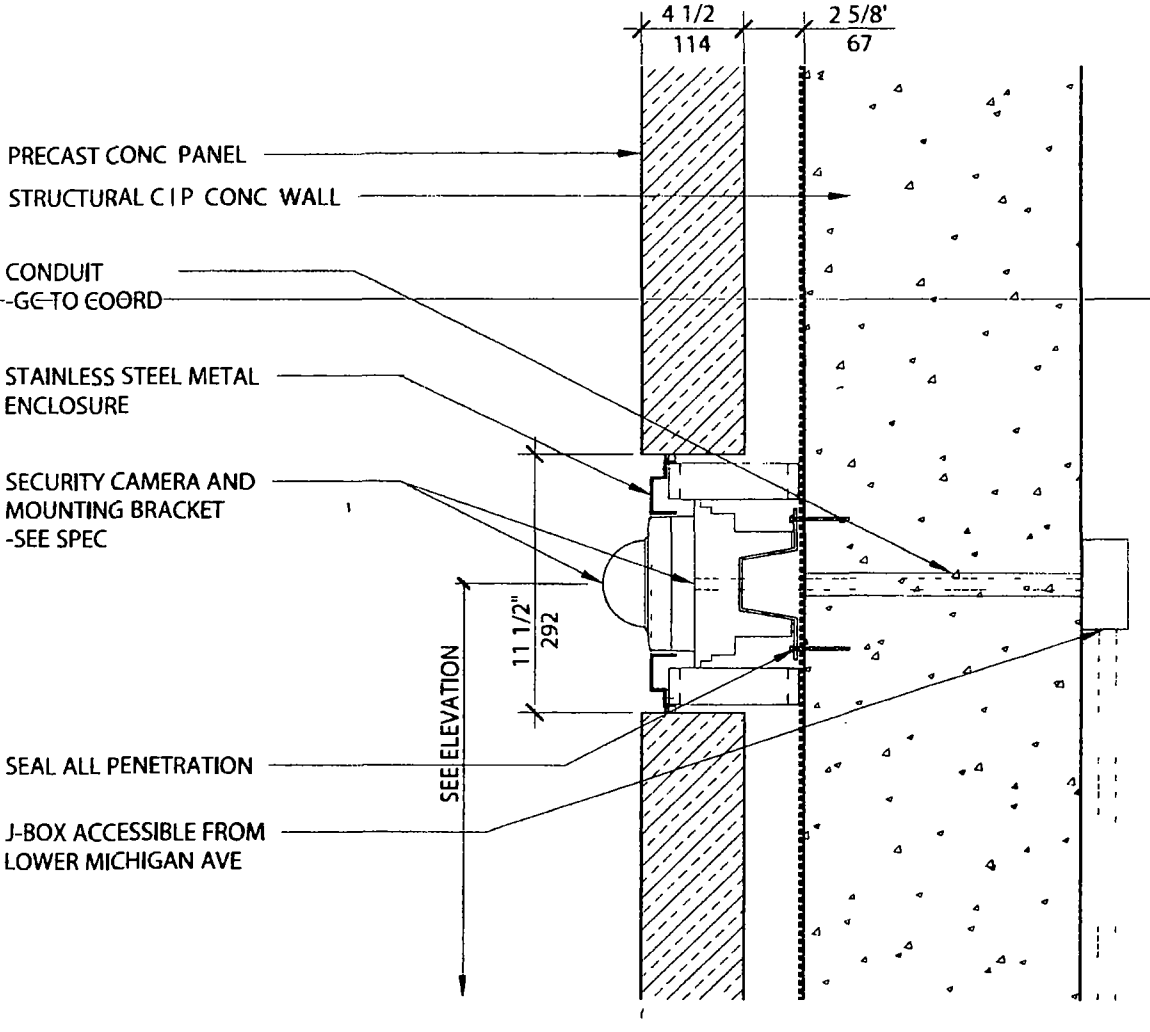

9 SECURITY CAMERA DETAIL

1 1/2'=1'-0

r b arc ross barney architects
10 west hubbard street chicago illinois 60654
t312 832 0600 f312 832 0601
www r barc com

401 NMA Riverfront Retail

401 North Michigan Avenue

Chicago IL 60611

1554 00 (OJECT NO)	GOP SUPPLEMENTAL - DEVICES (DR WING E)	
02/22/16 (D TE)	SEE DRAWINGS (D WINGSC LE /)	ASK-09 (ETC NO)

City of Chicago

O2016-3256

Office of the City Clerk

Document Tracking Sheet

Meeting Date:	4/13/2016
Sponsor(s):	Reilly (42)
Type:	Ordinance
Title:	Grant(s) of privilege in public way for Zeller 401 Property LLC - siamese connection
Committee(s) Assignment:	Committee on Transportation and Public Way

ORDINANCE
ZELLER 401 PROPERTY, LLC.
Acct. No. 333725 - 1
Permit No. 1122689

Be It Ordained by the City Council of the City of Chicago:

SECTION 1. Permission and authority are hereby given and granted to ZELLER 401 PROPERTY, LLC., upon the terms and subject to the conditions of this ordinance to construct, install, maintain and use one (1) Siamese Connection(s) projecting over the public right-of-way adjacent to its premises known as 401 N. Michigan Ave..

Said Siamese Connection(s) at N. Michigan Avenue measure(s):
One (1) at point five eight (.58) feet in length, and point five eight (.58) feet in width for a total of point three four (.34) square feet.

The location of said privilege shall be as shown on prints kept on file with the Department of Business Affairs and Consumer Protection and the Office of the City Clerk.

Said privilege shall be constructed in accordance with plans and specifications approved by the Department of Transportation (Division of Project Development).

This grant of privilege in the public way shall be subject to the provisions of Section 10-28-015 and all other required provisions of the Municipal Code of Chicago.

The grantee shall pay to the City of Chicago as compensation for the privilege #1122689 herein granted the sum of four hundred ($400.00) per annum in advance.


A 25% penalty will be added for payments received after due date.

The permit holder agrees to hold the City of Chicago harmless for any damage, relocation or replacement costs associated with damage, relocation or removal of private property caused by the City performing work in the public way.

Authority herein given and granted for a period of five (5) years from and after Date of Passage.

Alderman _____

Brendan Reilly 42nd Ward

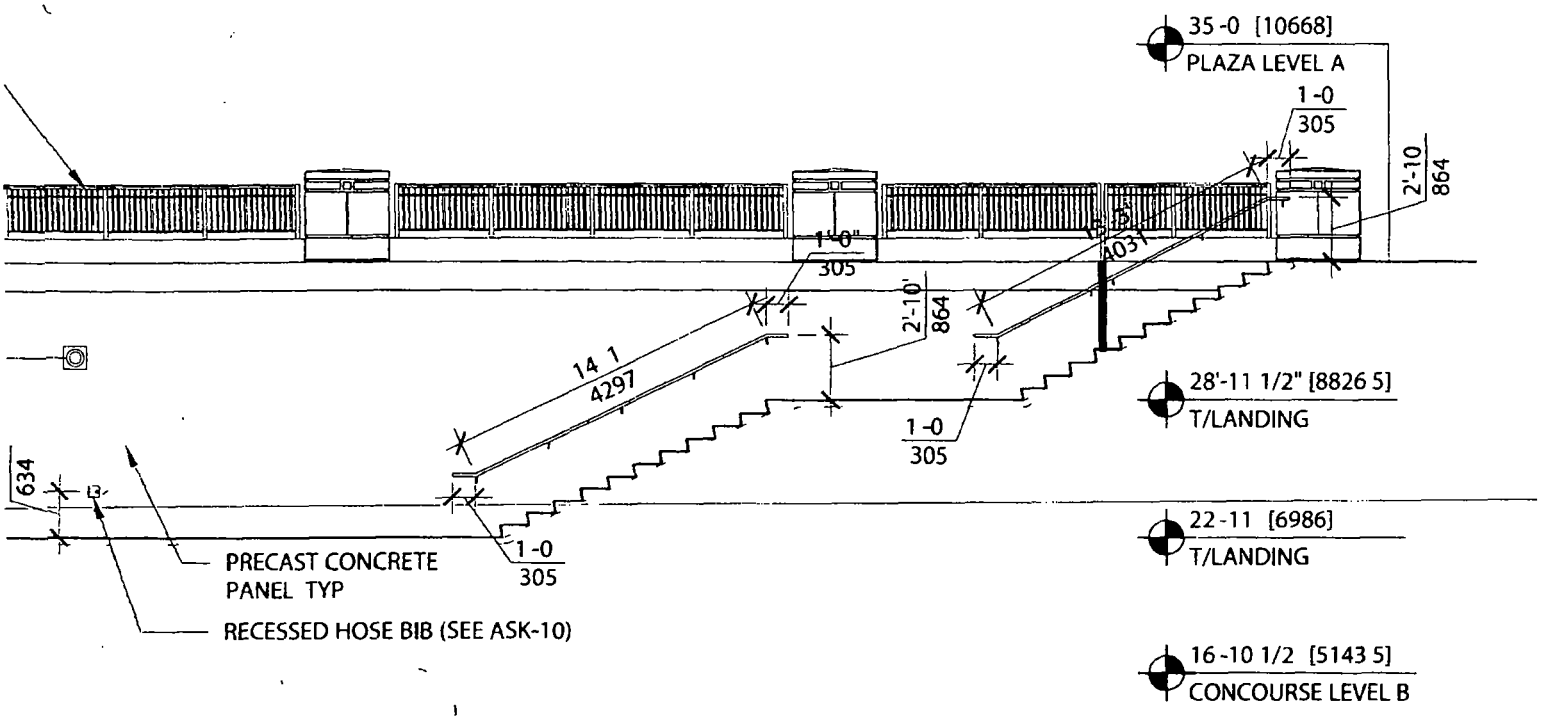

SCHEDULES

WIFI ENCLOSURE		
QTY	DIMENSION (WxHxD)	AREA
1	12 in x12 in x7 in	1 SF

RECESSED HOSE BIB		
QTY	DIMENSION (WxH)	AREA
1	7 in x7 in BOX	0 35 SF

HANDRAILS	
QTY	LENGTH
1	15 25 LF
1	16 08 LF
1	20 0 LF

CAMERAS		
QTY	DIMENSION (WxH)	AREA
2	11 5 in x 11 5 in	2 SF

OPENINGS PRECAST MAINTENANCE DOOR		
QTY	DIMENSION (WxH)	AREA
1	7 -10 1/2" x 8 -5'	66 SF

ross barney architects
r b arc
10 west hubbard street chicago illinois 60654
t312 832 0600 f312 832 0601
www r barc com

401 NMA Riverfront Retail

401 North Michigan Avenue
Chicago-IL 60611

PROJECT NO	DRAWING TITLE	
1554 00	GOP SUPPLEMENTAL - ELEVATION	
DATE	DRAWING SCALE	SKETCH NO
02/22/16	SEE DRAWINGS	ASK-08

City of Chicago

O2016-3257

Office of the City Clerk

Document Tracking Sheet

Meeting Date:	4/13/2016
Sponsor(s):	Reilly (42)
Type:	Ordinance
Title:	Grant(s) of privilege in public way for 71 S Wacker Dr LLC
Committee(s) Assignment:	Committee on Transportation and Public Way

ORDINANCE
71 S. WACKER DR LLC
Acct. No. 359535 - 1
Permit No. 1122688

Be It Ordained by the City Council of the City of Chicago:

SECTION 1. Permission and authority are hereby given and granted to 71 S. WACKER DR LLC, upon the terms and subject to the conditions of this ordinance to maintain and use, as now constructed, fifteen (15) Caisson(s) under the public right-of-way adjacent to its premises known as 71 S. Wacker Dr..

Said Caisson(s) at MONROE, S. FRANKLIN AND w. ARCADE measure(s):
Fifteen (15) at twelve (12) feet in length, and six (6) feet in width for a total of one thousand eighty (1080) square feet. Existing caissons are approximately sixty-six (66) feet below grade level.

The location of said privilege shall be as shown on prints kept on file with the Department of Business Affairs and Consumer Protection and the Office of the City Clerk.

Said privilege shall be constructed in accordance with plans and specifications approved by the Department of Planning and Development and Department of Transportation (Office of Underground Coordination).

This grant of privilege in the public way shall be subject to the provisions of Section 10-28-015 and all other required provisions of the Municipal Code of Chicago.

The grantee shall pay to the City of Chicago as compensation for the privilege #1122688 herein granted the sum of four hundred ($400.00) per annum in advance.

A 25% penalty will be added for payments received after due date.


The permit holder agrees to hold the City of Chicago harmless for any damage, relocation or replacement costs associated with damage, relocation or removal of private property caused by the City performing work in the public way.

Authority herein given and granted for a period of five (5) years from and after 04/13/2016.

Alderman _____

Brendan Reilly 42nd Ward

For Caisson Permit

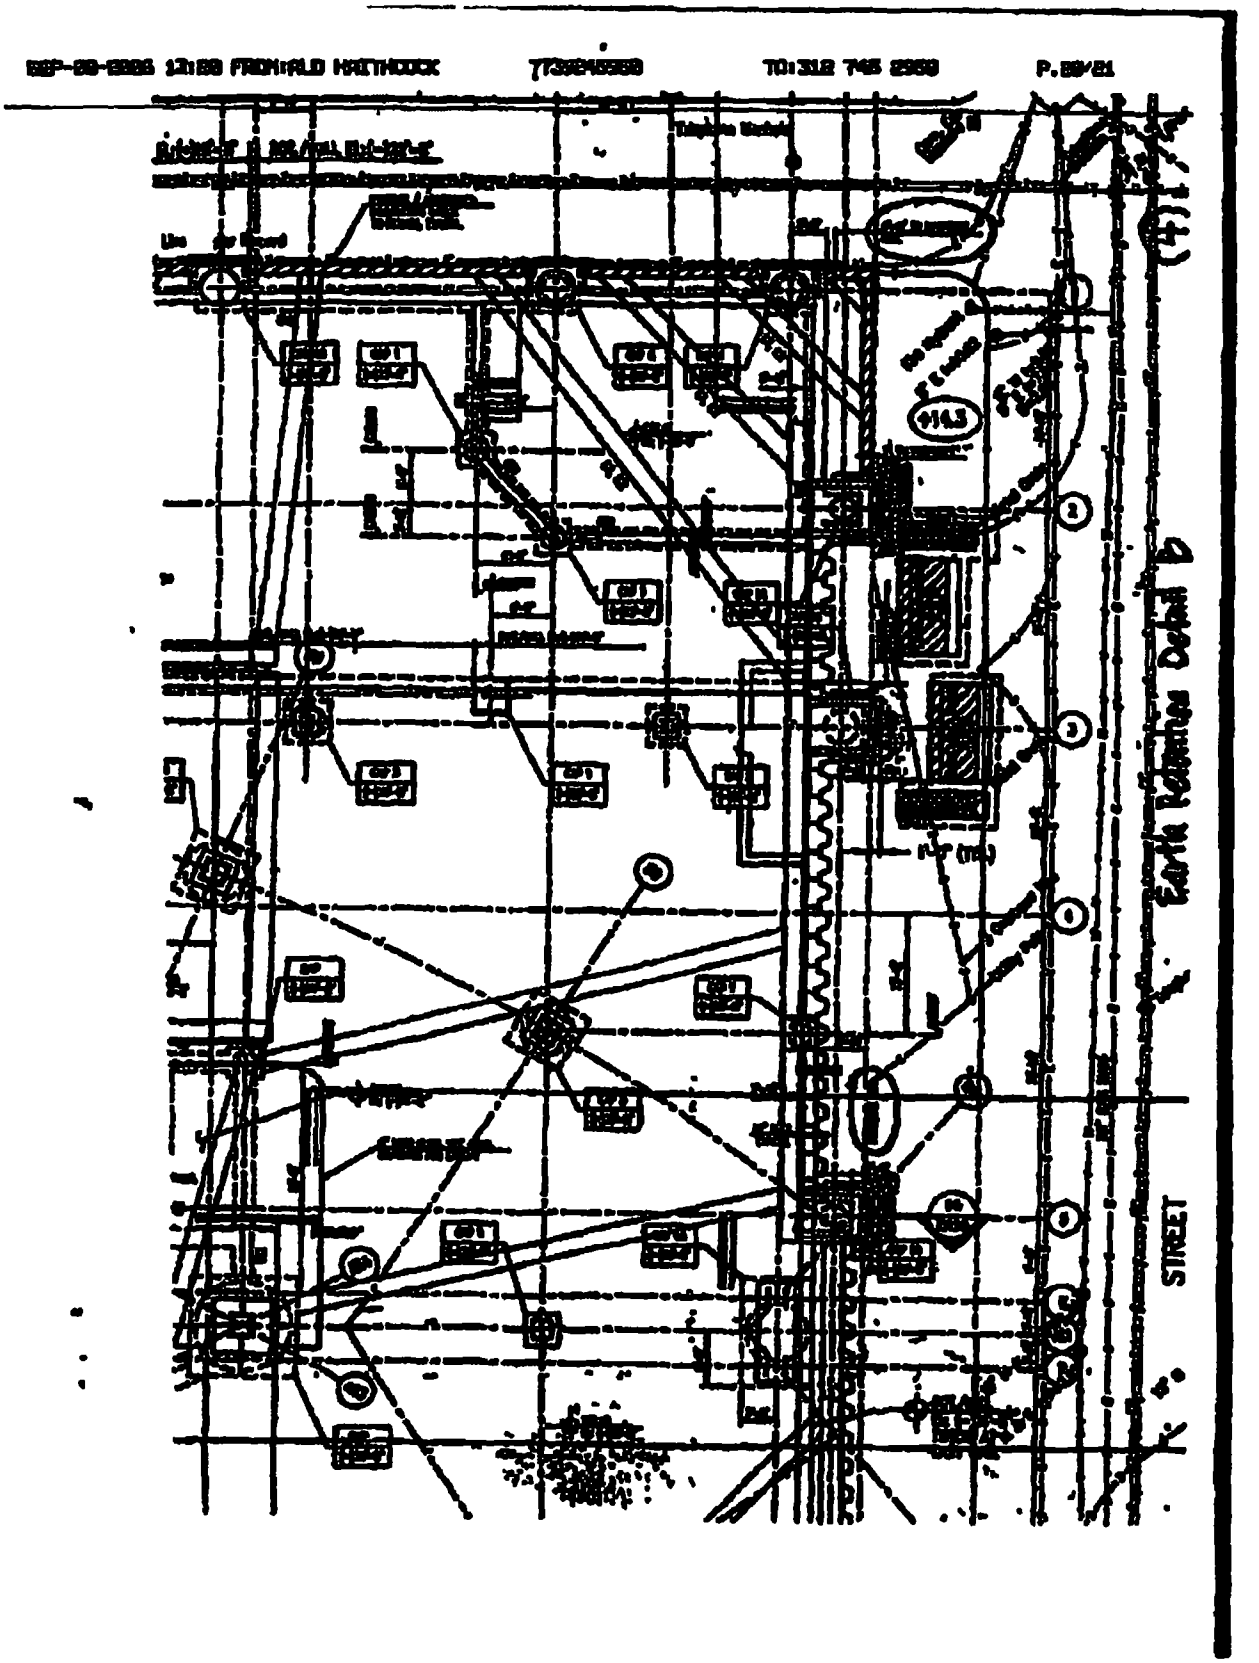

City of Chicago

O2016-3232

Office of the City Clerk

Document Tracking Sheet

Meeting Date:	4/13/2016
Sponsor(s):	Smith (43)
Type:	Ordinance
Title:	Grant(s) of privilege in public way for CB2
Committee(s) Assignment:	Committee on Transportation and Public Way

ORDINANCE
CB2
Acct. No. 85718 - 7
Permit No. 1122120

Be It Ordained by the City Council of the City of Chicago:

SECTION 1. Permission and authority are hereby given and granted to CB2, upon the terms and subject to the conditions of this ordinance to maintain and use, as now constructed, two (2) Roof Overhang(s) projecting over the public right-of-way adjacent to its premises known as 800 W. North Ave..

Said Roof Overhang(s) at W. North Ave. measure(s):
One (1) at thirty-six point five (36.5) feet in length, and point six seven (.67) feet in width for a total of twenty-four point four six (24.46) square feet. Existing roof overhang is approximately twelve (12) feet above grade level.

Said Roof Overhang(s) at N. Halsted St. measure(s):
One (1) at twenty (20) feet in length, and point six seven (.67) feet in width for a total of thirteen point four (13.4) square feet. Existing roof overhang is approximately twelve (12) feet above grade level.

The location of said privilege shall be as shown on prints kept on file with the Department of Business Affairs and Consumer Protection and the Office of the City Clerk.

Said privilege shall be constructed in accordance with plans and specifications approved by the Department of Planning and Development and Department of Transportation (Division of Project Development).

This grant of privilege in the public way shall be subject to the provisions of Section 10-28-015 and all other required provisions of the Municipal Code of Chicago.

The grantee shall pay to the City of Chicago as compensation for the privilege #1122120 herein granted the sum of eight hundred ($800.00) per annum in advance.

A 25% penalty will be added for payments received after due date.


The permit holder agrees to hold the City of Chicago harmless for any damage, relocation or replacement costs associated with damage, relocation or removal of private property caused by the City performing work in the public way.

Authority herein given and granted for a period of five (5) years from and after 03/01/2016.

Alderman _____

Michele Smith 43rd Ward

	OVERHANG SCHEDULE	OVERHANG DIMENSION
1	SIGNBAND – NORTH AVENUE	5'-0"
2	BLADE SIGN – NORTH AVENUE	3'-9"
3	BLADE SIGN – HALSTED STREET	3'-9"
4	CEILING OVERHANG – NORTH AVENUE	8"
5	CEILING OVERHANG – HALSTED STREET	8"

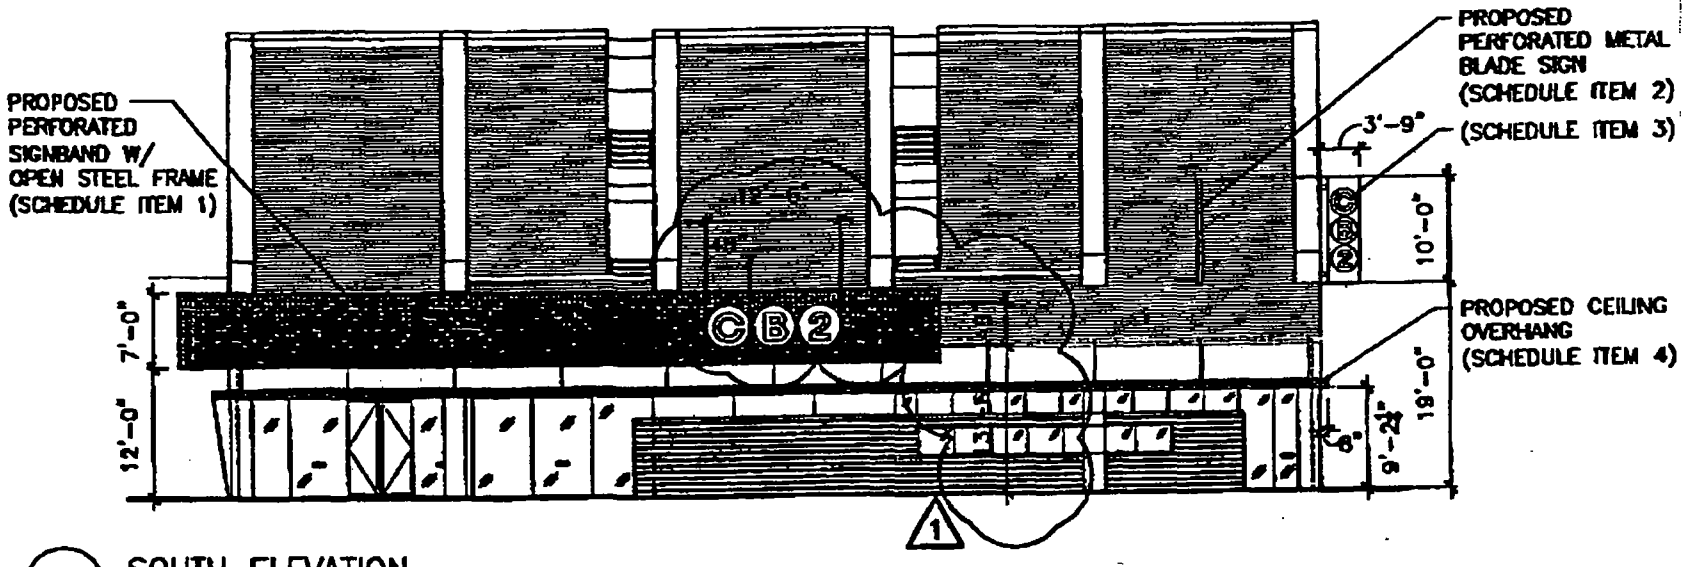

1 SOUTH ELEVATION
SCALE 1/16" = 1'-0"

NOTE: SHADED ELEMENTS REQUIRE ORDINANCE ALLOWING USE OF THE PUBLIC WAY

1 08.20.03

KQA
Kathryn Quinn Architects
353 WEST ERIE STREET
CHICAGO, ILLINOIS 60610-6907
T 312.337.4917 F 312.337.4792
E ADMIN@KQUINNARCH.COM

CB2
North & Halsted

08.19.03
SK-1b

City of Chicago

O2016-3235

Office of the City Clerk

Document Tracking Sheet

Meeting Date:	4/13/2016
Sponsor(s):	Smith (43)
Type:	Ordinance
Title:	Grant(s) of privilege in public way for DePaul University
Committee(s) Assignment:	Committee on Transportation and Public Way

ORDINANCE
DEPAUL UNIVERSITY
Acct. No. 63260 - 11
Permit No. 1122567

Be It Ordained by the City Council of the City of Chicago:

SECTION 1. Permission and authority are hereby given and granted to DEPAUL UNIVERSITY, upon the terms and subject to the conditions of this ordinance to maintain and use one (1) sign(s) projecting over the public right-of-way attached to its premises known as 1030 W. Fullerton Ave..

Said sign structure(s) measures as follows; along W. Fullerton:
One (1) at thirty-one point two five (31.25) feet in length, one point two five (1.25) feet in height and thirty-five (35) feet above grade level.

The location of said privilege shall be as shown on prints kept on file with the Department of Business Affairs and Consumer Protection and the Office of the City Clerk.

Said privilege shall be constructed in accordance with plans and specifications approved by the Department of Transportation (Division of Project Development) and Zoning Department - Signs.


This grant of privilege in the public way shall be subject to the provisions of Section 10-28-015 and all other required provisions of the Municipal Code of Chicago.

The grantee shall pay to the City of Chicago as compensation for the privilege #1122567 herein granted the sum of three hundred ($300.00) per annum in advance.

A 25% penalty will be added for payments received after due date.

The permit holder agrees to hold the City of Chicago harmless for any damage, relocation or replacement costs associated with damage, relocation or removal of private property caused by the City performing work in the public way.

Authority herein given and granted for a period of five (5) years from and after 02/09/2016.

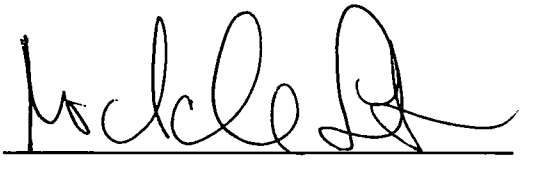Alderman 

Michele Smith 43rd Ward


DEPAUL UNIVERSITY WELCOME CENTER

City of Chicago

O2016-3236

Office of the City Clerk

Document Tracking Sheet

Meeting Date:	4/13/2016
Sponsor(s):	Smith (43)
Type:	Ordinance
Title:	Grant(s) of privilege in public way for Moosejaw
Committee(s) Assignment:	Committee on Transportation and Public Way

ORDINANCE
Moosejaw
Acct. No. 362823 - 3
Permit No. 1121530

Be It Ordained by the City Council of the City of Chicago:

SECTION 1. Permission and authority are hereby given and granted to Moosejaw, upon the terms and subject to the conditions of this ordinance to maintain and use one (1) sign(s) projecting over the public right-of-way attached to its premises known as 1901 N. Clybourn Ave..

Said sign structure(s) measures as follows; along N CLYBOURN AVE:
One (1) at two point five (2.5) feet in length, nine (9) feet in height and twenty-four point six seven (24.67) feet above grade level.

The location of said privilege shall be as shown on prints kept on file with the Department of Business Affairs and Consumer Protection and the Office of the City Clerk.

Said privilege shall be constructed in accordance with plans and specifications approved by the Department of Transportation (Division of Project Development) and Zoning Department - Signs.

This grant of privilege in the public way shall be subject to the provisions of Section 10-28-015 and all other required provisions of the Municipal Code of Chicago.

The grantee shall pay to the City of Chicago as compensation for the privilege #1121530 herein granted the sum of one hundred ($100.00) per annum in advance.


A 25% penalty will be added for payments received after due date.


The permit holder agrees to hold the City of Chicago harmless for any damage, relocation or replacement costs associated with damage, relocation or removal of private property caused by the City performing work in the public way.

Authority herein given and granted for a period of five (5) years from and after Date of Passage.

Alderman 

Michele Smith 43rd Ward

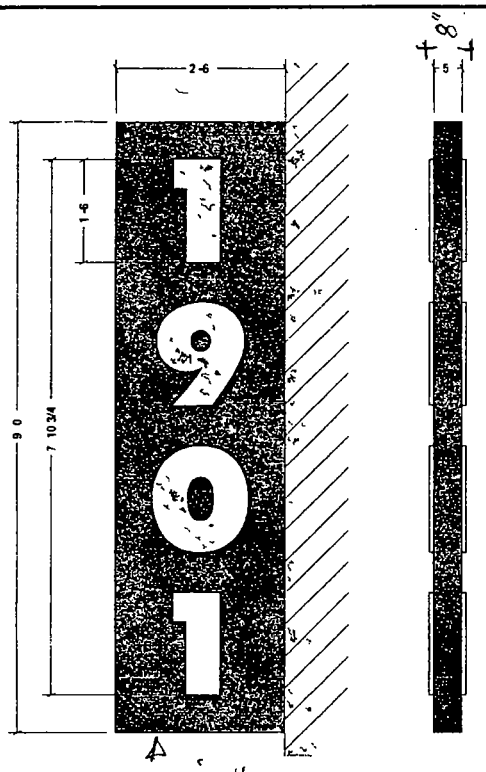

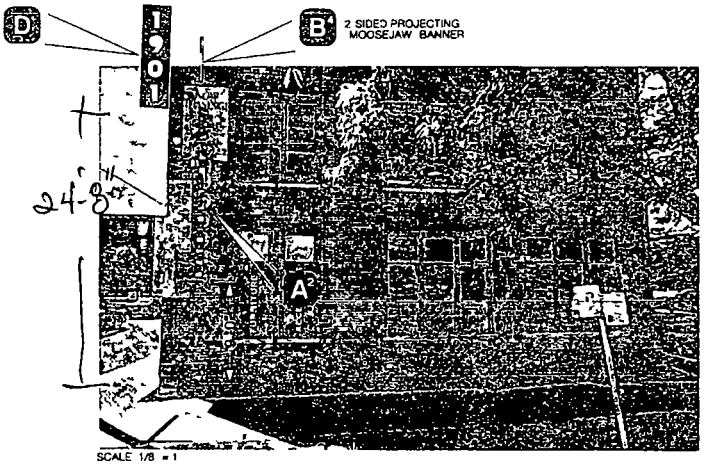

D D/F Non Illum d Projecting Display
ONE (1) REQ D ¾ = 1 0

FABRICATED ALUM SIGN BOX PAINTED BLACK
¾ F C O ACRYLIC ADDRESS NUMERALS PAINTED BRUSHED ALUM
DISPLAY MOUNTED FLUSH TO MASONRY WALL

DOYLE
GENERAL SIGN CONTRACTORS
233 NYERSTA ERD PO BOX 1066 630-8 3- 80
ADDISON IL CO 01 FAX 630 543 9493

DATE	REVISION
8 20 15	PER JST NOTATIONS
8 21 15	PER JST NOTATIONS / SURVEY
9-4 15	ADD PROJ ADDRESS NUMBERS & DIRECTORY
9 23 15	REVISE DIRECTORY PER JST

CUSTOMER APPROVAL DATE

TH design is the original d unpublished work f DOYLE SIGNS INC nd may not be repro ced copied e xhibited in any fashio ithout the prepared written co sent from an authorized ffice f The Comp ny The rights to this de gn may be purchas d

CLIENT MOOSEJAW
ADDRESS 1901 N CLYBOURN CHICAGO IL

DESIGNER DF SALES JS
SCALE NOTED DATE 8 19 15
DRWG. No # 14777 SHEET No. 4 of 5
Z:\Design\MM\MOOSEJAW\Moosejaw_Chicago_IL.cdr

City of Chicago

O2016-3239

Office of the City Clerk

Document Tracking Sheet

Meeting Date:	4/13/2016
Sponsor(s):	Smith (43)
Type:	Ordinance
Title:	Grant(s) of privilege in public way for Target Store T-3221
Committee(s) Assignment:	Committee on Transportation and Public Way

ORDINANCE
TARGET STORE T-3221
Acct. No. 15538 - 25
Permit No. 1122024

Be It Ordained by the City Council of the City of Chicago:

SECTION 1. Permission and authority are hereby given and granted to TARGET STORE T-3221, upon the terms and subject to the conditions of this ordinance to maintain and use four (4) sign(s) projecting over the public right-of-way attached to its premises known as 2650 N. Clark St..

Said sign structure(s) measures as follows; along N. Clark Street:
Two (2) at four (4) feet in length, six (6) feet in height and eleven (11) feet above grade level.
Two (2) at five (5) feet in length, five (5) feet in height and nine (9) feet above grade level.

The location of said privilege shall be as shown on prints kept on file with the Department of Business Affairs and Consumer Protection and the Office of the City Clerk.

Said privilege shall be constructed in accordance with plans and specifications approved by the Department of Transportation (Division of Project Development) and Zoning Department - Signs.


This grant of privilege in the public way shall be subject to the provisions of Section 10-28-015 and all other required provisions of the Municipal Code of Chicago.

The grantee shall pay to the City of Chicago as compensation for the privilege #1122024 herein granted the sum of seven hundred seventy-five ($775.00) per annum in advance.

A 25% penalty will be added for payments received after due date.


The permit holder agrees to hold the City of Chicago harmless for any damage, relocation or replacement costs associated with damage, relocation or removal of private property caused by the City performing work in the public way.

Authority herein given and granted for a period of five (5) years from and after Date of Passage.

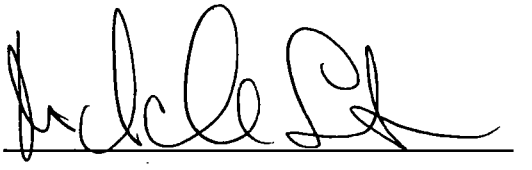Alderman 


Michele Smith 43rd Ward

ENGINEERING
SHOP
VINYL / LAYOUT
ROUTING / KNIFE

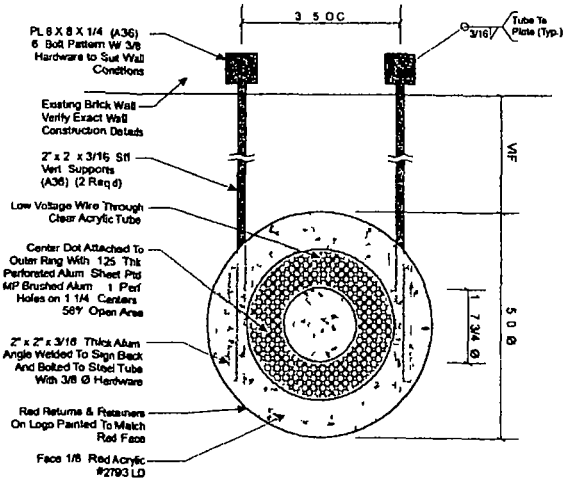

HANGING BULLSEYE SIGN - 5 -ELEVATION VIEW (SIGNS EXT 01, 02, 03)
SCALE 1/2 = 1 0

NOTE
Stl Supports/Plates/Hardware To Be Painted MP Black (Satin)

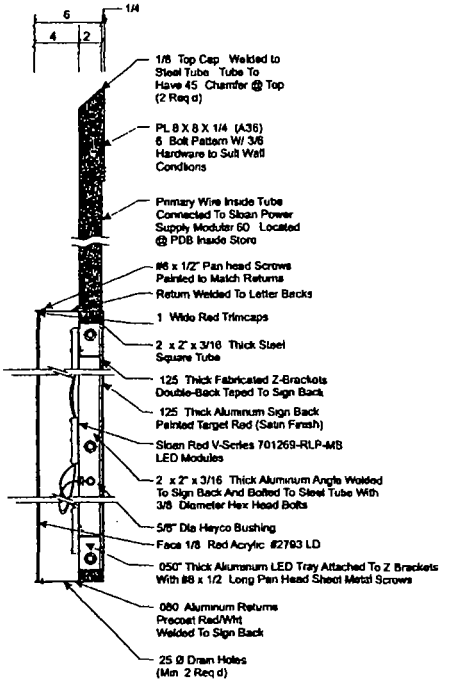

BULLSEYE CROSS SECTION
@ Mounting Points
SCALE 1 1/2 =1 0

Electrical Load
(2 0) Amps @ 120 Volts
Electrical Reqmts
(1) 20 Amp/120 Volt Circuits

STANDARD WALL SIGN NOTES.
1 Sufficient Primary Circuit In Vicinity Of Sign By Others.
2 Final Primary Hook up By Sign Installer Where Allowed By Local Codes
3 Sign Shall Be U L Listed
4 Mounting Hardware By Sign Installer

EST WEIGHT 120 LBS

Note This sign is intended to be installed in accordance with the requirements of Article 600 of the National Electrical Code and/or other applicable local codes This includes proper grounding and bonding of the sign

PERMITS ONLY

PHILADELPHIASIGN
787 West Spring Garden Street
Palmyra New Jersey 08065
Phone 856.829.1450
Fax 856.829.8543
www.philadelphiasign.com

CUSTOMER
TARGET

JOB NUMBER
T3221 - Lincoln Park

SIGN TYPE
Permit Package

LOCATION
2650 N Clark St
Chicago IL 60614

DATE
11/12/15

DRAWN BY
DCH

REVISION

Number	Date	By
4	DCH	1/22/16

SHEET
4 of 13

DWG NUMBER
B65306

ENGINEER SEAL

MAX DESIGN WIND SPEED 90 MPH
EXPOSURE C

THIS IS AN ORIGINAL UNPUBLISHED DRAWING CREATED BY PHSGN IT IS SUBMITTED FOR YOUR PERSONAL USE IN CONJUNCTION WITH A PROJECT BEING PLANNED FOR YOU BY PHSGN IT IS NOT TO BE SHOWN TO ANYONE OUTSIDE YOUR ORGANIZATION NOR IS IT TO BE USED, COPIED, REPRODUCED, OR EXHIBITED IN ANY MANNER.

City of Chicago

O2016-3233

Office of the City Clerk

Document Tracking Sheet

Meeting Date:	4/13/2016
Sponsor(s):	Tunney (44)
Type:	Ordinance
Title:	Grant(s) of privilege in public way for Blackwood BBQ
Committee(s) Assignment:	Committee on Transportation and Public Way

ORDINANCE
BLACKWOOD BBQ
Acct. No. 403576 - 1
Permit No. 1121934

Be It Ordained by the City Council of the City of Chicago:

SECTION 1. Permission and authority are hereby given and granted to BLACKWOOD BBQ, upon the terms and subject to the conditions of this ordinance to construct, install, maintain and use one (1) Tree Grates(s) on the public right-of-way adjacent to its premises known as 962 W. Belmont Ave..

Said Tree Grates(s) at Sheffield measure(s):
One (1) at five (5) feet in length, and five (5) feet in width for a total of twenty-five (25) square feet.

The location of said privilege shall be as shown on prints kept on file with the Department of Business Affairs and Consumer Protection and the Office of the City Clerk.

Said privilege shall be constructed in accordance with plans and specifications approved by the Department of Planning and Development and Department of Transportation (Division of Project Development).

This grant of privilege in the public way shall be subject to the provisions of Section 10-28-015 and all other required provisions of the Municipal Code of Chicago.

The grantee shall pay to the City of Chicago as compensation for the privilege #1121934 herein granted the sum of zero ($.00) per annum in advance.

A 25% penalty will be added for payments received after due date.

The permit holder agrees to hold the City of Chicago harmless for any damage, relocation or replacement costs associated with damage, relocation or removal of private property caused by the City performing work in the public way.


Authority herein given and granted for a period of five (5) years from and after Date of Passage.

Alderman Thomas Tunney

Thomas Tunney 44th Ward


Blackwood BBQ Belmont LLC

962 West Belmont Avenue
Chicago, IL 60657

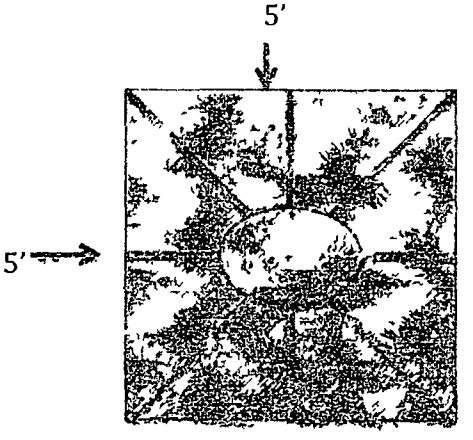

 = Tree

 = Proposed Tree Grate

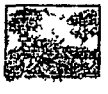 = Dirt area around the tree trunk

City of Chicago

O2016-3238

Office of the City Clerk

Document Tracking Sheet

Meeting Date:	4/13/2016
Sponsor(s):	Tunney (44)
Type:	Ordinance
Title:	Grant(s) of privilege in public way for Fedex Office and Print Services, Inc.
Committee(s) Assignment:	Committee on Transportation and Public Way

ORDINANCE
FEDEX OFFICE AND PRINT SVCS, INC.
Acct. No. 89020 - 12
Permit No. 1122541

Be It Ordained by the City Council of the City of Chicago:

SECTION 1. Permission and authority are hereby given and granted to FEDEX OFFICE AND PRINT SVCS, INC., upon the terms and subject to the conditions of this ordinance to maintain and use one (1) sign(s) projecting over the public right-of-way attached to its premises known as 3524 N. Southport Ave..

Said sign structure(s) measures as follows; along N. Southport Ave.:
One (1) at nine (9) feet in length, five point three three (5.33) feet in height and eleven point six seven (11.67) feet above grade level.

The location of said privilege shall be as shown on prints kept on file with the Department of Business Affairs and Consumer Protection and the Office of the City Clerk.

Said privilege shall be constructed in accordance with plans and specifications approved by the Department of Transportation (Division of Project Development) and Zoning Department - Signs.

This grant of privilege in the public way shall be subject to the provisions of Section 10-28-015 and all other required provisions of the Municipal Code of Chicago.

The grantee shall pay to the City of Chicago as compensation for the privilege #1122541 herein granted the sum of three hundred ($300.00) per annum in advance.

A 25% penalty will be added for payments received after due date.

The permit holder agrees to hold the City of Chicago harmless for any damage, relocation or replacement costs associated with damage, relocation or removal of private property caused by the City performing work in the public way.

Authority herein given and granted for a period of five (5) years from and after 03/01/2016.

Alderman Thomas Tunney

Thomas Tunney 44th Ward


FedExOffice
50% OFF
COPY & PRINT
PACK & SHIP
SIGNS & BANNERS
OFFICE SUPPLIES
DIRECT MAIL
FedEx Office

City of Chicago

O2016-3259

Office of the City Clerk

Document Tracking Sheet

Meeting Date:	4/13/2016
Sponsor(s):	Tunney (44)
Type:	Ordinance
Title:	Grant(s) of privilege in public way for Lofts at the Vic Condo
Committee(s) Assignment:	Committee on Transportation and Public Way

ORDINANCE
LOFTS AT THE VIC CONDOMINIUM
Acct. No. 327562 - 1
Permit No. 1122530

Be It Ordained by the City Council of the City of Chicago:

SECTION 1. Permission and authority are hereby given and granted to LOFTS AT THE VIC CONDOMINIUM, upon the terms and subject to the conditions of this ordinance to maintain and use, as now constructed, two (2) Planter(s) on the public right-of-way for beautification purposes adjacent to its premises known as 3150 N. Sheffield Ave..

Said Planter(s) at N. Sheffield Avenue measure(s):
Two (2) at one (1) foot in length, and one point seven five (1.75) foot in width for a total of three point five (3.5) square feet.

Grantee must allow the required clear and unobstructed space for pedestrian passage at all times per rules and regulations approved by the Department of Transportation.

The location of said privilege shall be as shown on prints kept on file with the Department of Business Affairs and Consumer Protection and the Office of the City Clerk.

Said privilege shall be constructed in accordance with plans and specifications approved by the Department of Planning and Development and Department of Transportation (Division of Project Development).

This grant of privilege in the public way shall be subject to the provisions of Section 10-28-015 and all other required provisions of the Municipal Code of Chicago.

The grantee shall pay to the City of Chicago as compensation for the privilege #1122530 herein granted the sum of zero ($.00) per annum in advance.

A 25% penalty will be added for payments received after due date.

The permit holder agrees to hold the City of Chicago harmless for any damage, relocation or replacement costs associated with damage, relocation or removal of private property caused by the City performing work in the public way.

Authority herein given and granted for a period of five (5) years from and after 10/06/2015.

Alderman Thomas Tunney

Thomas Tunney 44th Ward



32H

20.5" DIAMETER

48"x24"x34"H

PROPOSED
3150 N SHEFFIELD
FRONT VIEW

N →

City of Chicago

O2016-3260

Office of the City Clerk

Document Tracking Sheet

Meeting Date:	4/13/2016
Sponsor(s):	Tunney (44)
Type:	Ordinance
Title:	Grant(s) of privilege in public way for Michael Harris
Committee(s) Assignment:	Committee on Transportation and Public Way

ORDINANCE
MICHAEL HARRIS
Acct. No. 357818 - 1
Permit No. 1122507

Be It Ordained by the City Council of the City of Chicago:

SECTION 1. Permission and authority are hereby given and granted to MICHAEL HARRIS, upon the terms and subject to the conditions of this ordinance to maintain and use, as now constructed, one (1) Fire Escape(s) projecting over the public right-of-way adjacent to its premises known as 850 W. Fletcher St..

Said Fire Escape(s) at W. Fletcher Street measure(s):
One (1) at six (6) feet in length, and four (4) feet in width for a total of twenty-four (24) square feet.

The location of said privilege shall be as shown on prints kept on file with the Department of Business Affairs and Consumer Protection and the Office of the City Clerk.

Said privilege shall be constructed in accordance with plans and specifications approved by the Department of Transportation (Division of Project Development).

This grant of privilege in the public way shall be subject to the provisions of Section 10-28-015 and all other required provisions of the Municipal Code of Chicago.

The grantee shall pay to the City of Chicago as compensation for the privilege #1122507 herein granted the sum of zero ($.00) per annum in advance.


A 25% penalty will be added for payments received after due date.

The permit holder agrees to hold the City of Chicago harmless for any damage, relocation or replacement costs associated with damage, relocation or removal of private property caused by the City performing work in the public way.

Authority herein given and granted for a period of five (5) years from and after 12/08/2015.

Alderman Thomas Tunney

Thomas Tunney 44th Ward

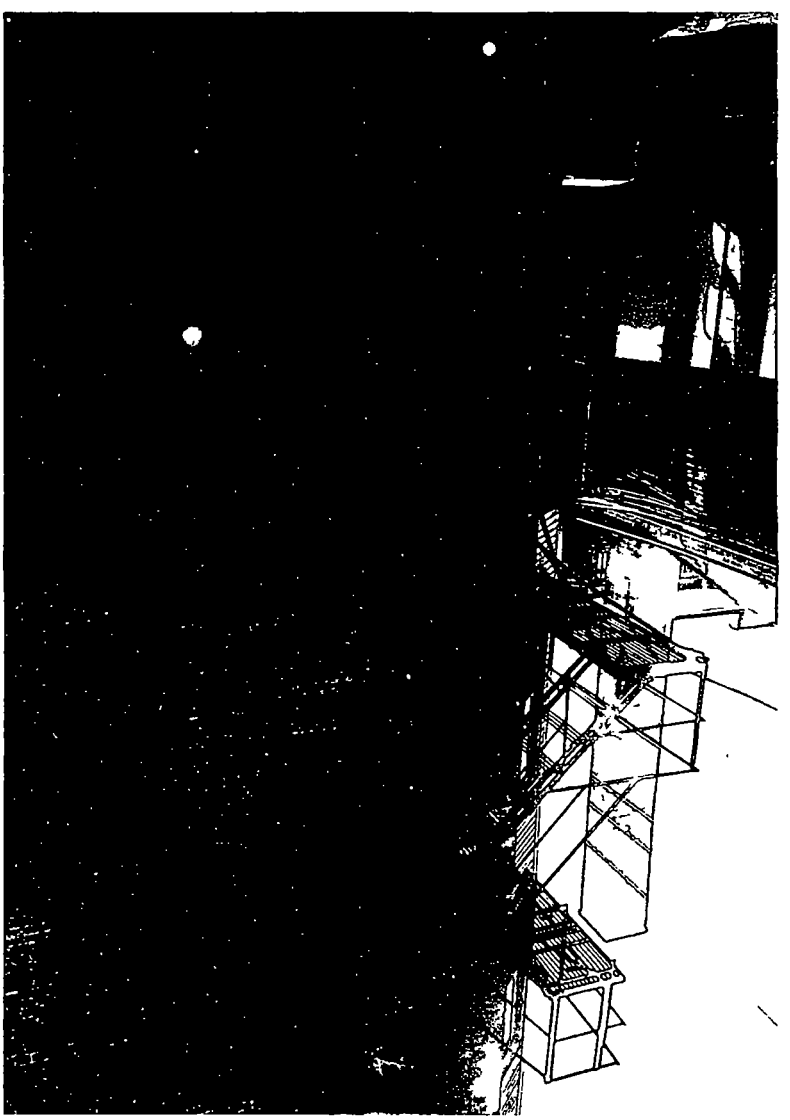

request additional photo of the escape 850 w Flatbush

City of Chicago

O2016-3262

Office of the City Clerk

Document Tracking Sheet

Meeting Date:	4/13/2016
Sponsor(s):	Tunney (44)
Type:	Ordinance
Title:	Grant(s) of privilege in public way for Murphy's Bleachers
Committee(s) Assignment:	Committee on Transportation and Public Way

ORDINANCE
Murphy's Bleachers
Acct. No. 13 - 2
Permit No. 1122963

Be It Ordained by the City Council of the City of Chicago:

SECTION 1. Permission and authority are hereby given and granted to Murphy's Bleachers, upon the terms and subject to the conditions of this ordinance to maintain and use, as now constructed, eight (8) Planter(s) on the public right-of-way for beautification purposes adjacent to its premises known as 3655 N. Sheffield Ave..

Said Planter(s) at N. Sheffield measure(s):
Three (3) at two (2) feet in length, and two (2) feet in width for a total of twelve (12) square feet.

Said Planter(s) at W. Waveland measure(s):
Five (5) at two (2) feet in length, and two (2) feet in width for a total of twenty (20) square feet.

Grantee must allow the required clear and unobstructed space for pedestrian passage at all times per rules and regulations approved by the Department of Transportation.

The location of said privilege shall be as shown on prints kept on file with the Department of Business Affairs and Consumer Protection and the Office of the City Clerk.

Said privilege shall be constructed in accordance with plans and specifications approved by the Department of Planning and Development and Department of Transportation (Division of Project Development).

This grant of privilege in the public way shall be subject to the provisions of Section 10-28-015 and all other required provisions of the Municipal Code of Chicago.

The grantee shall pay to the City of Chicago as compensation for the privilege #1122963 herein granted the sum of zero ($.00) per annum in advance.


A 25% penalty will be added for payments received after due date.

The permit holder agrees to hold the City of Chicago harmless for any damage, relocation or replacement costs associated with damage, relocation or removal of private property caused by the City performing work in the public way.

Authority herein given and granted for a period of five (5) years from and after 05/24/2016.

Alderman Thomas Tunney

Thomas Tunney 44th Ward

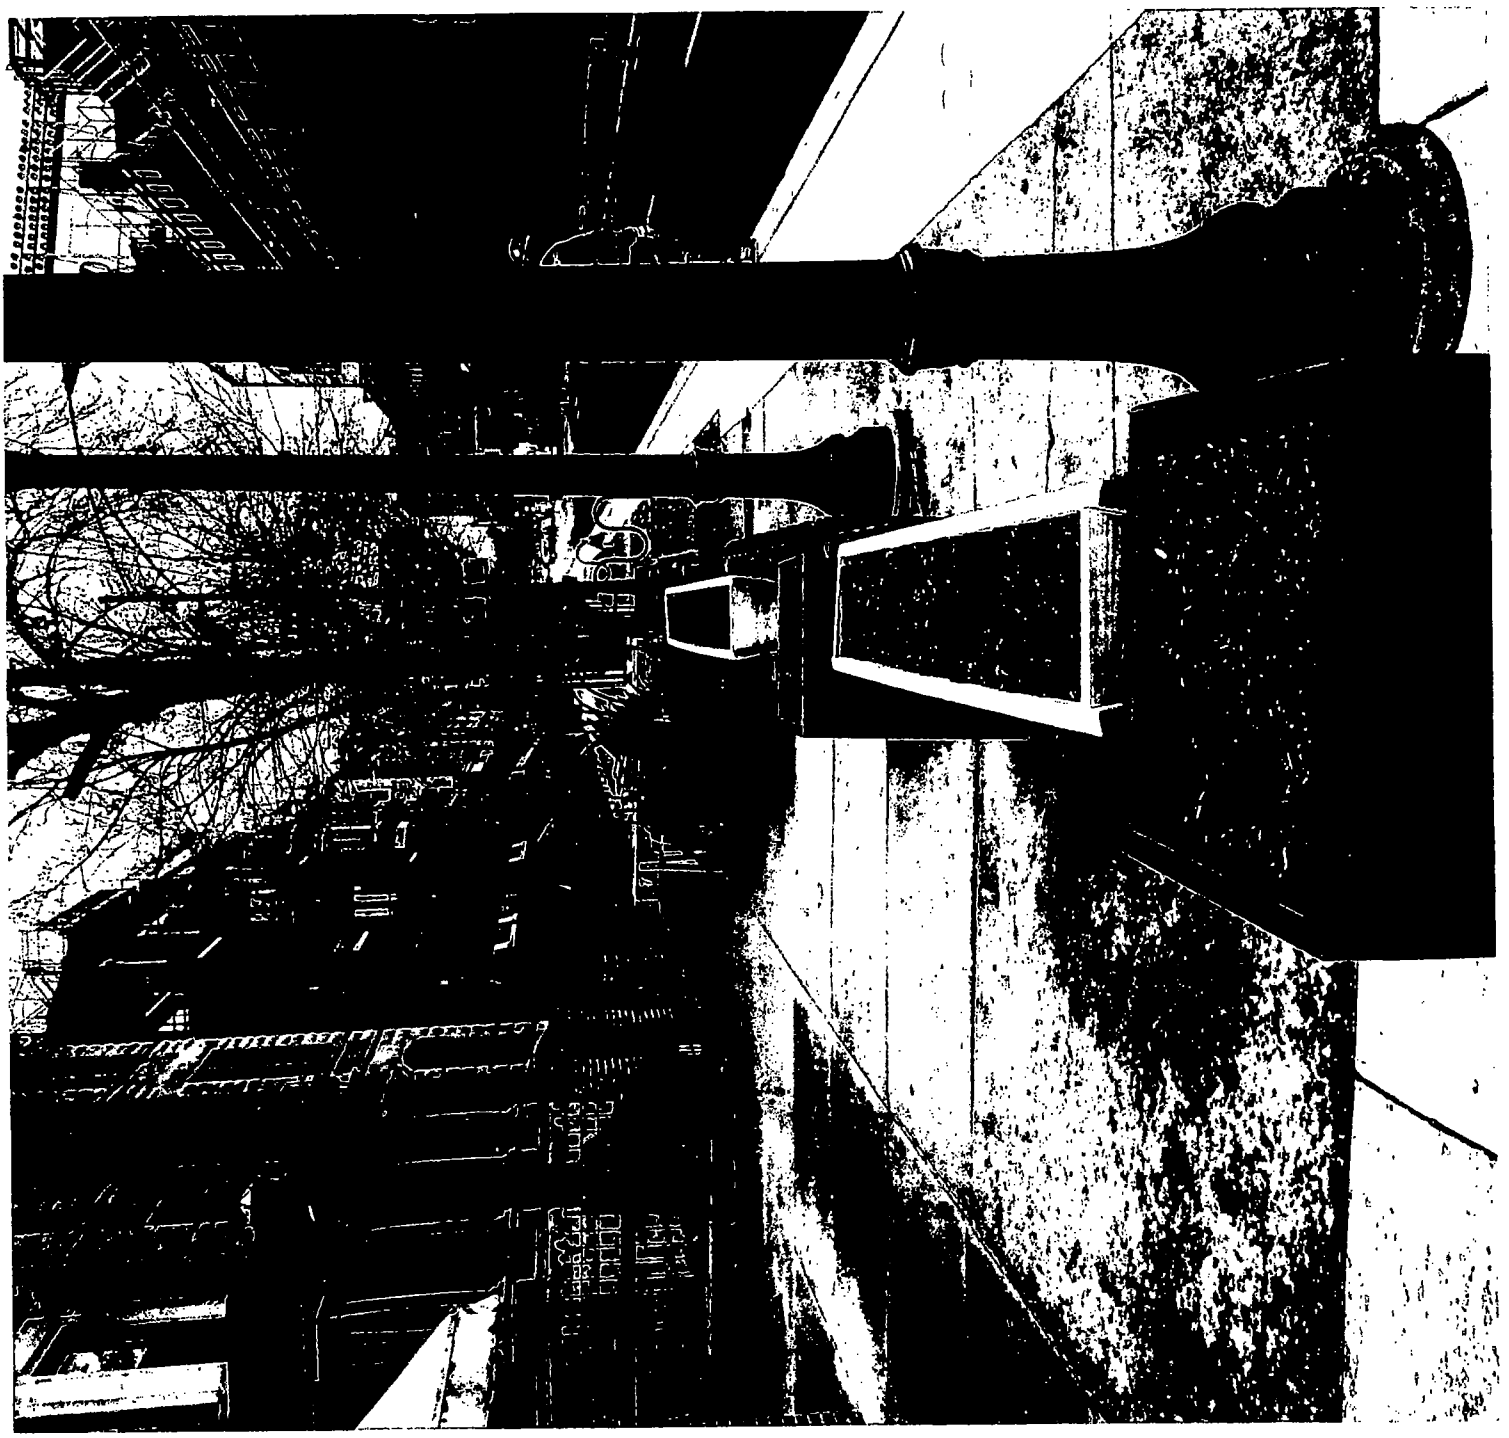

City of Chicago

O2016-3263

Office of the City Clerk

Document Tracking Sheet

Meeting Date:	4/13/2016
Sponsor(s):	Tunney (44)
Type:	Ordinance
Title:	Grant(s) of privilege in public way for Royal Indian Grill, Inc.
Committee(s) Assignment:	Committee on Transportation and Public Way

ORDINANCE
ROYAL INDIAN GRILL INC.,
Acct. No. 386765 - 1
Permit No. 1111676

Be It Ordained by the City Council of the City of Chicago:

SECTION 1. Permission and authority are hereby given and granted to ROYAL INDIAN GRILL INC.,, upon the terms and subject to the conditions of this ordinance to maintain and use two (2) sign(s) projecting over the public right-of-way attached to its premises known as 3223 N. Clark St..

Said sign structure(s) measures as follows; along N. Clark Street:
One (1) at six (6) feet in length, four (4) feet in height and fifteen (15) feet above grade level.
One (1) at eighteen (18) feet in length, one point five (1.5) feet in height and fourteen (14) feet above grade level.

The location of said privilege shall be as shown on prints kept on file with the Department of Business Affairs and Consumer Protection and the Office of the City Clerk.

Said privilege shall be constructed in accordance with plans and specifications approved by the Department of Transportation (Division of Project Development) and Zoning Department - Signs.

This grant of privilege in the public way shall be subject to the provisions of Section 10-28-015 and all other required provisions of the Municipal Code of Chicago.

The grantee shall pay to the City of Chicago as compensation for the privilege #1111676 herein granted the sum of four hundred ($400.00) per annum in advance.

A 25% penalty will be added for payments received after due date.


The permit holder agrees to hold the City of Chicago harmless for any damage, relocation or replacement costs associated with damage, relocation or removal of private property caused by the City performing work in the public way.

Authority herein given and granted for a period of five (5) years from and after Date of Passage.

Alderman Thomas Tunney

Thomas Tunney 44th Ward

oyal Indian Grill - Chicago IL

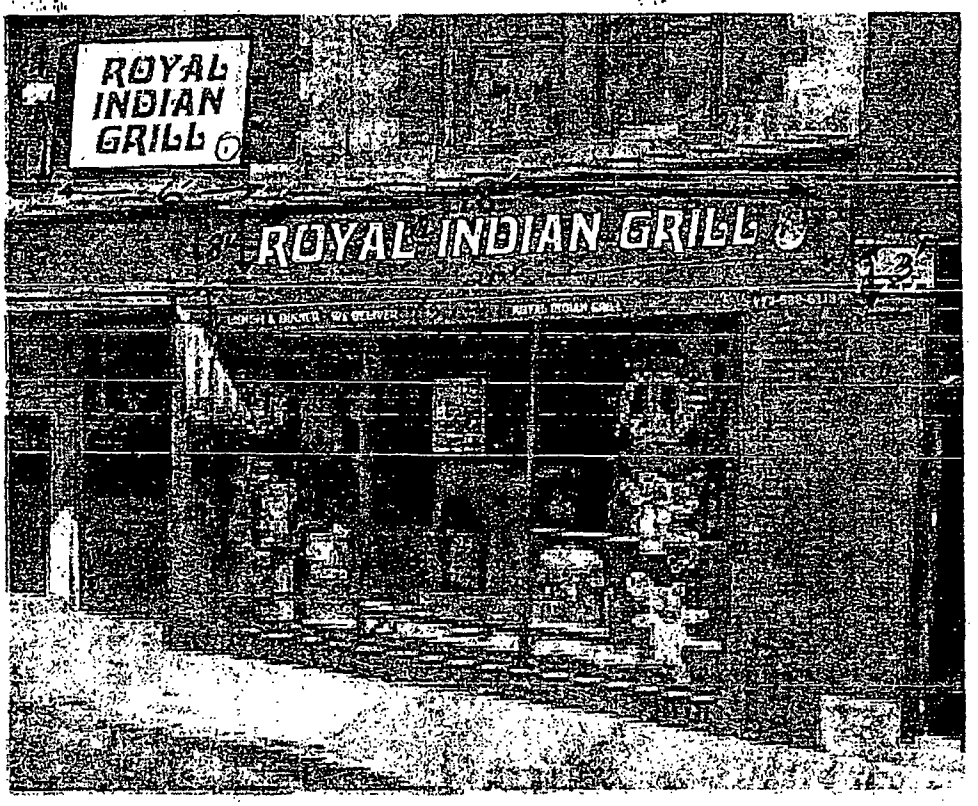

Xpressigns 3718 Dempster St Skokie IL 60076 888-303-0640 sales@xpressigns.com	**Client Name.** Royal Indian Grill **Location:** 3223 N. Clark Street Chicago IL	**Start Date:** **Last Revision:** **Job#:** **Drawing#:** **Page:** -	Client Approval Landlord Approval	**Sales Rep:** **Designer:**

© COPYRIGHT 2012 BY XPRESSIGNS. ALL DESIGNS PRESENTED ARE THE SOLE PROPERTY OF XPRESSIGNS AND MAY NOT BE REPRODUCED IN PART OR WHOLE WITHOUT WRITTEN PERMISSION FROM XPRESSIGNS

1 - Light Box 4'H x 6'W
2 - Channel Letters 18"H x 18'W
3 - Awning - 3'H x 20'W

City of Chicago

O2016-3264

Office of the City Clerk

Document Tracking Sheet

Meeting Date:	4/13/2016
Sponsor(s):	Tunney (44)
Type:	Ordinance
Title:	Grant(s) of privilege in public way for Sheffield Ave Investors LLC
Committee(s) Assignment:	Committee on Transportation and Public Way

ORDINANCE
SHEFFIELD AVE INVESTORS LLC
Acct. No. 359232 - 1
Permit No. 1122508

Be It Ordained by the City Council of the City of Chicago:

SECTION 1. Permission and authority are hereby given and granted to SHEFFIELD AVE INVESTORS LLC, upon the terms and subject to the conditions of this ordinance to maintain and use, as now constructed, one (1) Exhaust Duct(s) projecting over the public right-of-way adjacent to its premises known as 2954 N. Sheffield Ave..

Said Exhaust Duct(s) at PUBLIC ALLEY BEHIND N. SHEFFIELD measure(s):
One (1) at one (1) foot in length, and one (1) foot in width for a total of one (1) square feet. Existing exhaust duct is approximately twelve (12) feet above grade level.

The location of said privilege shall be as shown on prints kept on file with the Department of Business Affairs and Consumer Protection and the Office of the City Clerk.

Said privilege shall be constructed in accordance with plans and specifications approved by the Department of Transportation (Division of Project Development) and Department of Transportation (Office of Underground Coordination).

This grant of privilege in the public way shall be subject to the provisions of Section 10-28-015 and all other required provisions of the Municipal Code of Chicago.

The grantee shall pay to the City of Chicago as compensation for the privilege #1122508 herein granted the sum of four hundred ($400.00) per annum in advance.


A 25% penalty will be added for payments received after due date.

The permit holder agrees to hold the City of Chicago harmless for any damage, relocation or replacement costs associated with damage, relocation or removal of private property caused by the City performing work in the public way.

Authority herein given and granted for a period of five (5) years from and after 03/09/2016.

Alderman Thomas Tunney

Thomas Tunney 44th Ward

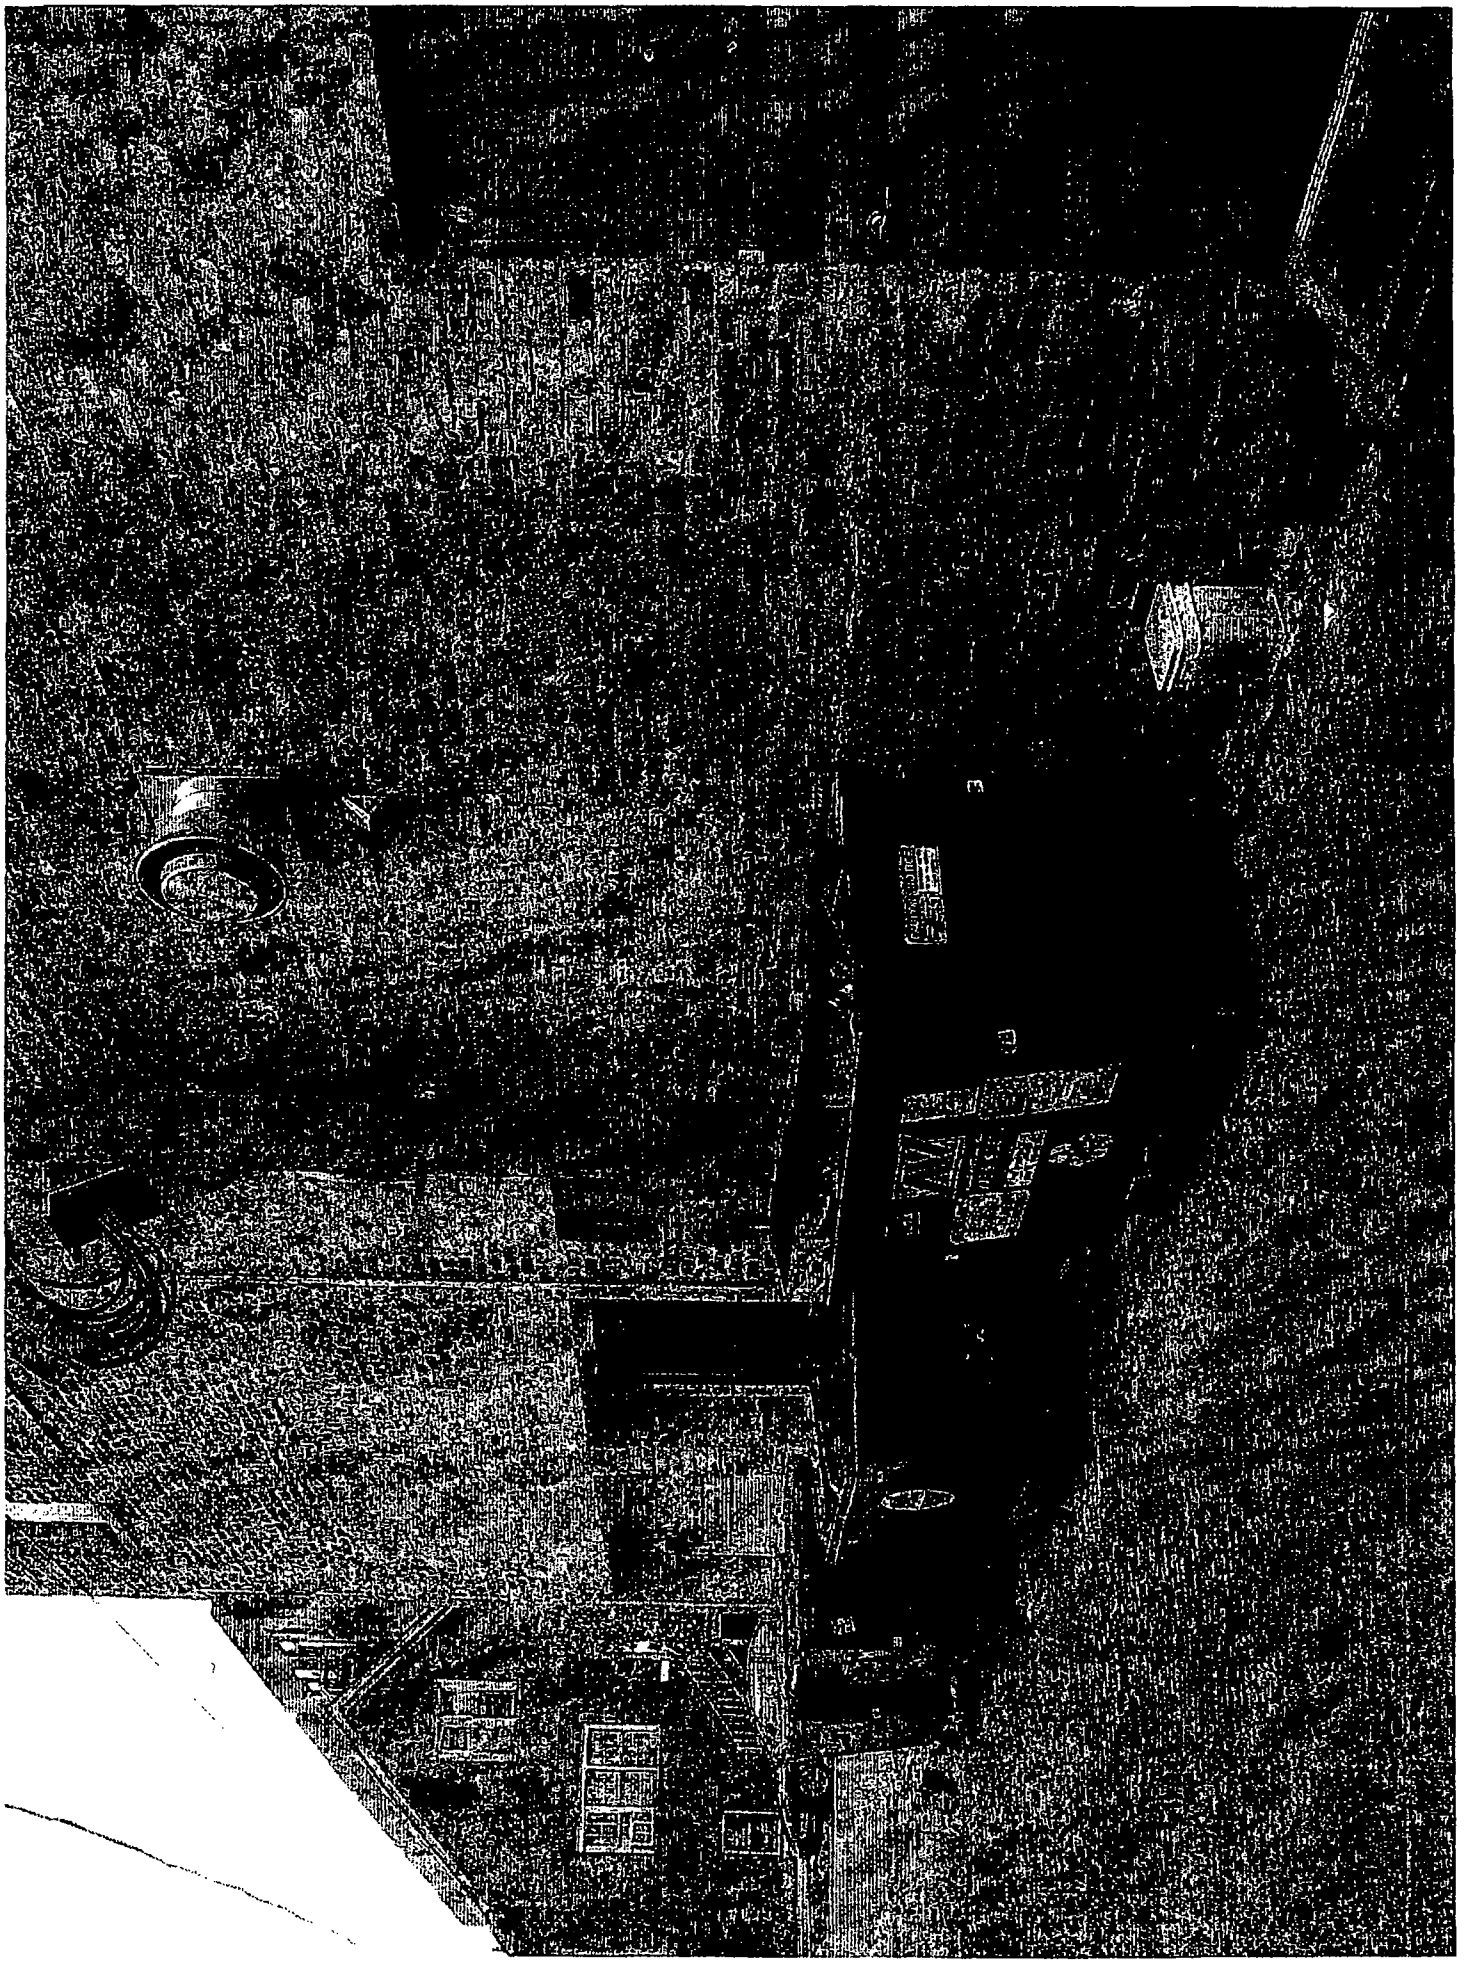

City of Chicago

O2016-3267

Office of the City Clerk

Document Tracking Sheet

Meeting Date:	4/13/2016
Sponsor(s):	Tunney (44)
Type:	Ordinance
Title:	Grant(s) of privilege in public way for Sherwin-Williams Co. No. 3702, The
Committee(s) Assignment:	Committee on Transportation and Public Way

ORDINANCE
THE SHERWIN-WILLIAMS COMPANY #3702
Acct. No. 1613 - 10
Permit No. 1121193

Be It Ordained by the City Council of the City of Chicago:

SECTION 1. Permission and authority are hereby given and granted to THE SHERWIN-WILLIAMS COMPANY #3702, upon the terms and subject to the conditions of this ordinance to maintain and use one (1) sign(s) projecting over the public right-of-way attached to its premises known as 3311 N. Halsted St..

Said sign structure(s) measures as follows; along N. Halsted Street:
One (1) at twenty-two point seven five (22.75) feet in length, two point nine two (2.92) feet in height and eleven (11) feet above grade level.

The location of said privilege shall be as shown on prints kept on file with the Department of Business Affairs and Consumer Protection and the Office of the City Clerk.

Said privilege shall be constructed in accordance with plans and specifications approved by the Department of Transportation (Division of Project Development) and Zoning Department - Signs.

This grant of privilege in the public way shall be subject to the provisions of Section 10-28-015 and all other required provisions of the Municipal Code of Chicago.

The grantee shall pay to the City of Chicago as compensation for the privilege #1121193 herein granted the sum of three hundred ($300.00) per annum in advance.

A 25% penalty will be added for payments received after due date.

The permit holder agrees to hold the City of Chicago harmless for any damage, relocation or replacement costs associated with damage, relocation or removal of private property caused by the City performing work in the public way.


Authority herein given and granted for a period of five (5) years from and after Date of Passage.


Alderman Thomas Tunney

Thomas Tunney 44th Ward

2005 GRAPHICS SHERWIN-WILLIAMS ILLUMINATED LETTERS with 30" CTE ICON • 21" - 17" | SWP# 3702 CHICAGO, IL

SQUARE FOOTAGE • Logo 3 37 sq ft Letters 34 63 sq ft TOTAL 38 sq ft BLUE ALUMINUM BACKER ADDED 2' 11" x 22' 9" sq ft

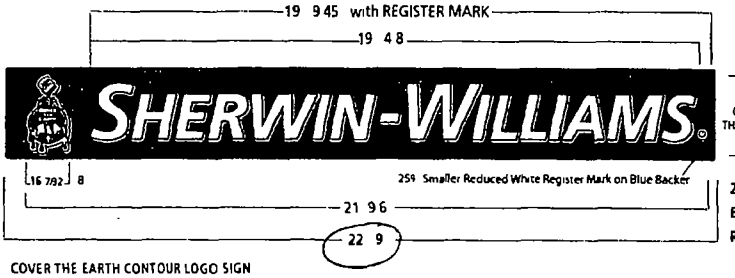

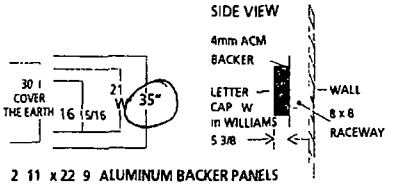

2 11 x 22 9 ALUMINUM BACKER PANELS
BACKERS to MATCH PMS# 293 BLUE (SATIN FINISH)
ROUNDED CORNERS on EACH END

COVER THE EARTH CONTOUR LOGO SIGN
PMS# 293 BLUE SPECIAL COLOR RED plus WHITE SCREENED
US LED POINT 3 WHITE 6300K 9 per foot


SWP LETTERS with LED s US LED POINT 3 WHITE 6300K 9 per foot 1 ROW
LLUMINATED WHITE ACRYLIC #7328 PIGMENTED FACES
TRIM CAP 1 INCH METALLIC BRONZE is GLUED to ACRYLIC FACES
RETURNS and BACKS are FABRICATED of ALUMINUM FULLY WELDED PRIMED and PAINTED SHUTTER BROWN
WHITE VINYL REGISTER MARK(REDUCED) PLACED DIRECTLY on the BLUE BACKER

RACEWAY CENTERED (8 HIGH (8 DEEP) with CONCEALED MOUNTING BRACKETS PAINTED to MATCH REQUIREMENTS of EACH LOCATION

PLACEMENT and SIZE of the GRAPHICS PLACED on the PHOTO are APPROXIMATEand for SKETCH PURPOSE ONLY

existing sign measurements 5 0 1/8 x 40 0

PLEASE NOTE SIGN SHOWN on ELEVATION DRAWING RECEIVED is NOT to TRUE PROPORTIONS of NEW SIGNAGE REQUESTED SIGN GRAPHICS SCALED to 47 6 MEASUREMENT STATED

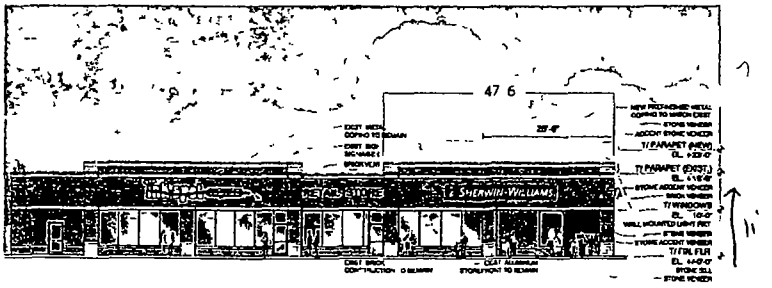

WEST ELEVATION

Dualite Sales & Service Inc WILLIAMSBURG OHIO CEDAR HILL TEXAS Dualite Sales & Service Inc One Dualite Lane Williamsburg Ohio 45176	FILE#15 4-75SHER01 GSP3	CB	Customer Approval or Comments
	Scale 1/4 =1 0	Date 5 7 2015 revised	

This design is exclusive property of Dualite Sales & Service Inc 1 Dualite Lane Williamsburg OH 45176 Copyright 2015 Dualite Sales & Service Inc
All Rights Reserved Reproduction of this proprietary work without the permission of Dualite Sales & Service Inc will subject the user to liability under the copyright statutes of the United States

City of Chicago

O2016-3269

Office of the City Clerk

Document Tracking Sheet

Meeting Date:	4/13/2016
Sponsor(s):	Tunney (44)
Type:	Ordinance
Title:	Grant(s) of privilege in public way for Sports World
Committee(s) Assignment:	Committee on Transportation and Public Way

ORDINANCE
Sports World
Acct. No. 26266 - 2
Permit No. 1122509

Be It Ordained by the City Council of the City of Chicago:

SECTION 1. Permission and authority are hereby given and granted to Sports World, upon the terms and subject to the conditions of this ordinance to construct, install, maintain and use six (6) Light Fixture(s) projecting over the public right-of-way adjacent to its premises known as 3555 N. Clark St..

Said Light Fixture(s) at N. Clark Street measure(s):
Three (3) at point seven five (.75) feet in length, point nine two (.92) feet in width and eighteen (18) feet above grade level.

Said Light Fixture(s) at W. Addison Street measure(s):
Three (3) at point seven five (.75) feet in length, point nine two (.92) feet in width and eighteen (18) feet above grade level.

The location of said privilege shall be as shown on prints kept on file with the Department of Business Affairs and Consumer Protection and the Office of the City Clerk.

Said privilege shall be constructed in accordance with plans and specifications approved by the Department of Transportation (Division of Project Development).

This grant of privilege in the public way shall be subject to the provisions of Section 10-28-015 and all other required provisions of the Municipal Code of Chicago.

The grantee shall pay to the City of Chicago as compensation for the privilege #1122509 herein granted the sum of one hundred ($100.00) per annum in advance.


A 25% penalty will be added for payments received after due date.

The permit holder agrees to hold the City of Chicago harmless for any damage, relocation or replacement costs associated with damage, relocation or removal of private property caused by the City performing work in the public way.

Authority herein given and granted for a period of five (5) years from and after Date of Passage.

Alderman Thomas Tunney

Thomas Tunney 44th Ward

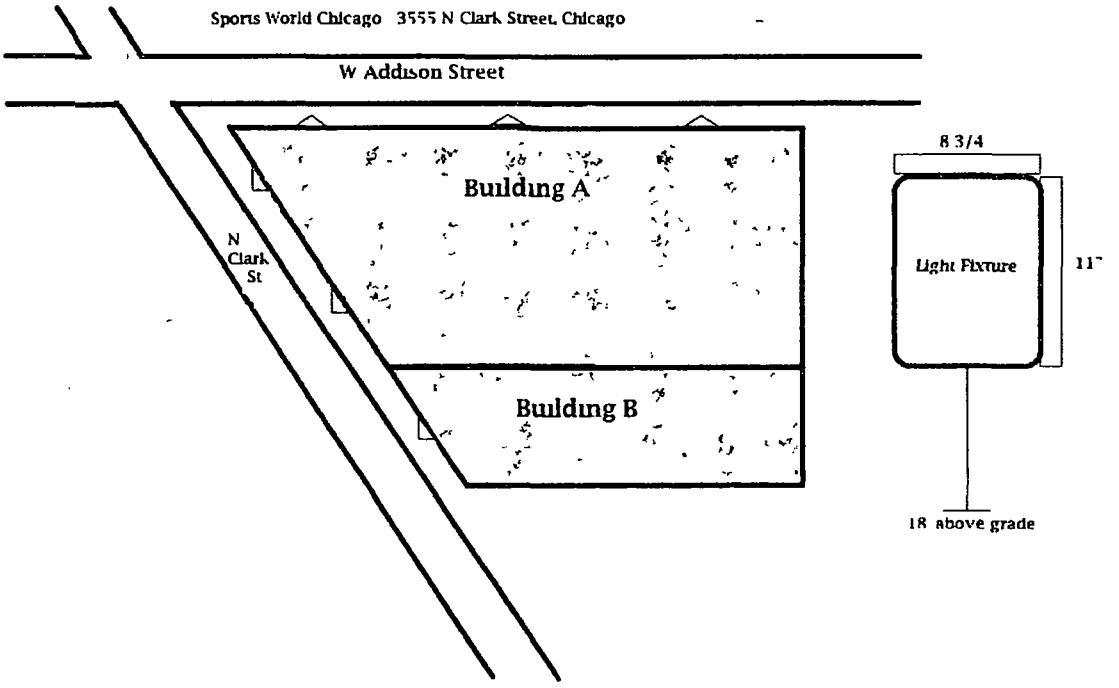
Sports World Chicago 3555 N Clark Street, Chicago
W Addison Street
Building A
Building B
N Clark St
8 3/4
Light Fixture
11"
18 above grade

City of Chicago

O2016-3271

Office of the City Clerk

Document Tracking Sheet

Meeting Date:	4/13/2016
Sponsor(s):	Tunney (44)
Type:	Ordinance
Title:	Grant(s) of privilege in public way for Subway
Committee(s) Assignment:	Committee on Transportation and Public Way

ORDINANCE
SUBWAY
Acct. No. 340603 - 1
Permit No. 1122769

Be It Ordained by the City Council of the City of Chicago:

SECTION 1. Permission and authority are hereby given and granted to SUBWAY, upon the terms and subject to the conditions of this ordinance to maintain and use one (1) sign(s) projecting over the public right-of-way attached to its premises known as 953 W. Addison St..

Said sign structure(s) measures as follows; along W Addison Street:
One (1) at seven point five (7.5) feet in length, three (3) feet in height and twelve (12) feet above grade level.

The location of said privilege shall be as shown on prints kept on file with the Department of Business Affairs and Consumer Protection and the Office of the City Clerk.

Said privilege shall be constructed in accordance with plans and specifications approved by the Department of Transportation (Division of Project Development) and Zoning Department - Signs.

This grant of privilege in the public way shall be subject to the provisions of Section 10-28-015 and all other required provisions of the Municipal Code of Chicago.

The grantee shall pay to the City of Chicago as compensation for the privilege #1122769 herein granted the sum of one hundred ($100.00) per annum in advance.

A 25% penalty will be added for payments received after due date.


The permit holder agrees to hold the City of Chicago harmless for any damage, relocation or replacement costs associated with damage, relocation or removal of private property caused by the City performing work in the public way.


Authority herein given and granted for a period of five (5) years from and after 05/13/2014.

Alderman Thomas Tunney

Thomas Tunney 44th Ward

Internally Illuminated Raceway Channel Letters

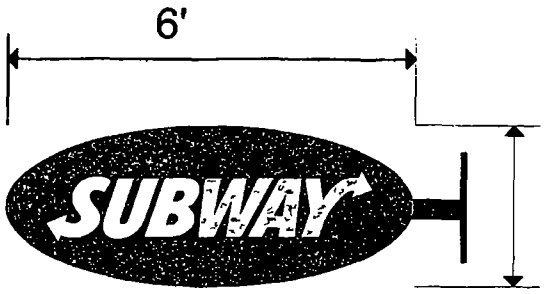

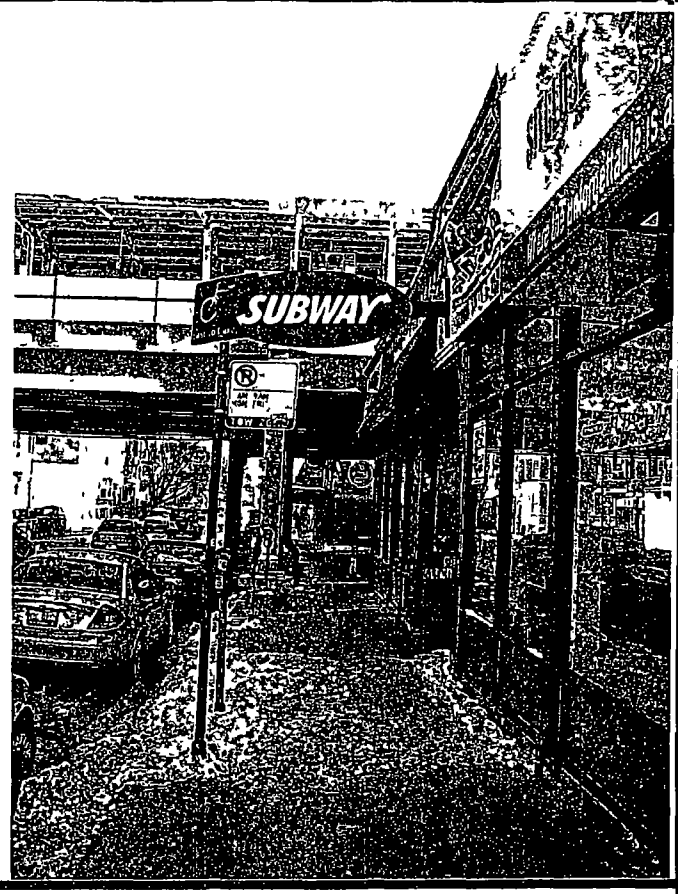

STRICTLY NEON, INC
4608 W 137TH ST
CRESTWOOD, IL 60445
(708)597-1616
(708)597-8638 FAX

LOCATION
953 W ADDISON
CHICAGO, IL

CLIENT
SUBWAY #45087

City of Chicago

O2016-3242

Office of the City Clerk

Document Tracking Sheet

Meeting Date:	4/13/2016
Sponsor(s):	Arena (45)
Type:	Ordinance
Title:	Grant(s) of privilege in public way for Extra Space Storage
Committee(s) Assignment:	Committee on Transportation and Public Way

ORDINANCE
EXTRA SPACE STORAGE
Acct. No. 299487 - 3
Permit No. 1122013

Be It Ordained by the City Council of the City of Chicago:

SECTION 1. Permission and authority are hereby given and granted to EXTRA SPACE STORAGE, upon the terms and subject to the conditions of this ordinance to maintain and use two (2) sign(s) projecting over the public right-of-way attached to its premises known as 4400 W. Addison St..

Said sign structure(s) measures as follows; along W. Addison Street:
One (1) at seven (7) feet in length, thirty (30) feet in height and twenty (20) feet above grade level.
One (1) at twenty-six point five eight (26.58) feet in length, two point five (2.5) feet in height and twenty-one (21) feet above grade level.

The location of said privilege shall be as shown on prints kept on file with the Department of Business Affairs and Consumer Protection and the Office of the City Clerk.

Said privilege shall be constructed in accordance with plans and specifications approved by the Department of Transportation (Division of Project Development) and Zoning Department - Signs.

This grant of privilege in the public way shall be subject to the provisions of Section 10-28-015 and all other required provisions of the Municipal Code of Chicago.

The grantee shall pay to the City of Chicago as compensation for the privilege #1122013 herein granted the sum of six hundred ($600.00) per annum in advance.

A 25% penalty will be added for payments received after due date.

The permit holder agrees to hold the City of Chicago harmless for any damage, relocation or replacement costs associated with damage, relocation or removal of private property caused by the City performing work in the public way.

Authority herein given and granted for a period of five (5) years from and after Date of Passage.

Alderman _____

John Arena 45th Ward

LED FACE LIT CHANNEL LETTER ON RACEWAY SET HORIZONTAL

SIGN 3

B

A

ExtraSpaceStorage.

ELECTRICAL AND TOGGLE
FOUND ON LEFT SIDE OF RCWY

A	B	SQUARE FEET	AMPS	NUMBER OF POWER SUPPLIES
2-6	26 7 ½	66 5	1 89	3


EXPLODED DETAIL




SPECIFICATIONS

1. NON CORROSIVE INSTALLATION HARDWARE SEE DETAIL
2. 5 FABRICATED ALUMINUM LETTER RETURNS SEE MFG NOTE FOR GUAGE GLOSS BLACK PAINT INTERIOR WITH LIGHT ENHANCING PAINT
3. TRIM CAP RETAINER BLACK
4. FLAT ALUMINUM BACK
5. ¼ THICK METAL FLAT BAR FOR A SECURE INSTALLATION
6. US SIGNS APPROVED LED DIODE MODULE WHITE
7. 3/16 #7328 ACRYLIC FACE WHITE WITH 1ST SURFACE TRANSLUCENT & PERFORATED VINYL AS SHOWN
8. LOW VOLTAGE ELECTRONIC POWER SUPPLY MOUNTED IN A 7 ¼ X 7 ¼ EXTRUDED .050 ALUM RACEWAY SUPPORT/WIRING BOX PAINTED **FESTIVAL GREEN**
9. VISIBLE CUT OFF SWITCH WITH FLIP UP COVER
10. ¼ WEEP HOLES (2) TWO PER LETTER
11. GROUNDED WALL PASS THRU SEALED WATER TIGHT **WHIP ON LEFT SIDE**

SIDE SECTION VIEW

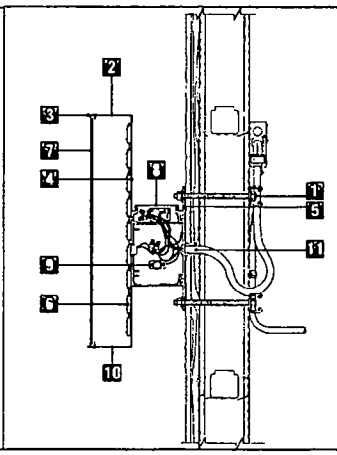

MOUNTING DETAIL

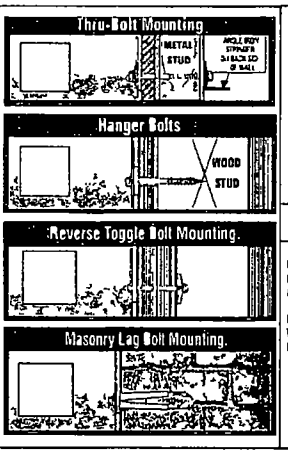

COLOR SCHEDULE

WHITE

BLACK PMS BLACK #2500-022

MANUFACTURING NOTES

CHANNEL LETTER SETS SMALLER THAN 48 WILL BE CONSTRUCTED USING .040 ALUMINUM RETURNS & .063 ALUMINUM BACKS

CHANNEL LETTER SETS 48 71 WILL BE CONSTRUCTED USING .063 ALUMINUM RETURNS & .090 ALUMINUM BACKS

THIS DESIGN AND ENGINEERING IS SUBMITTED AS OUR PROPOSAL AND THE RIGHT TO USE OR EXHIBIT IN ANY FORM IS NOT AUTHORIZED WITHOUT WRITTEN PERMISSION BY US SIGNS

US SIGNS
Houston
Dallas

Houston Corporate Office
5225 Katy Freeway Suite 350
Houston Texas 77007
713-977 7900
Fax 713 977 7903

Dallas Regional Office
2220 San Jacinto Blvd
Suite 365
Denton Texas 76205
940 380 9163
FAX 940 380 9395

ExtraSpace Storage

Address #728
4400 W ADDISON ST
City CHICAGO
State IL 60641
Account Rep B OSBORN

APPROVALS
CLIENT
DESIGN
PROD
Designer J WOMACK
Design No Us158987
DATE 01 14 16
Rev Date 00 00 16

LIGHTING WARRANTY
5 years on parts and lab

11:24

The permission upon which the work has not been obtained may cause us to be held liable for damages which may occur as a result of delays in the work. This includes but is not limited to: [illegible]

10

Department of Business Affairs and Consumer Protection
Small Business Center - Public Way Use Unit
City Hall - 121 N. LaSalle Street, Room 800 • Chicago, IL 60602
312-74-GOBIZ / 312-744-6249 • (312) 744-1944 (TTY)
http://www.cityofchicago.org/bacp

04/13/2016

Alderman **John Arena**
Ward # **45**
City of Chicago
City Hall, Room **300**
121 North LaSalle Street
Chicago, Illinois 60602

Re: An ordinance to use and maintain a portion of the public right-of-way for **two (2) sign(s)** for **EXTRA SPACE STORAGE**, adjacent to the premises known as **4400 W. Addison St.**.

Dear Alderman **John Arena**:

The applicant referenced above has requested the use of the public right-of-way for a **sign(s)**. An ordinance has been prepared by the Department of Business Affairs and Consumer Protection – Small Business Center - Public Way Use Unit for presentation to the City Council. Because this request was made for properties located in your ward, as approved by you as per the attached, I respectfully request that you introduce the attached ordinance at the next City Council meeting.

If you have any questions regarding this ordinance, please contact Anthony Bertuca at (312) 744-5506.

Department of Business Affairs and Consumer Protection

City of Chicago

O2016-3245

Office of the City Clerk

Document Tracking Sheet

Meeting Date:	4/13/2016
Sponsor(s):	Arena (45)
Type:	Ordinance
Title:	Grant(s) of privilege in public way for Frank Jones Insurance Agency
Committee(s) Assignment:	Committee on Transportation and Public Way

ORDINANCE
Frank Jones Insurance Agency
Acct. No. 403878 - 1
Permit No. 1121432

Be It Ordained by the City Council of the City of Chicago:

SECTION 1. Permission and authority are hereby given and granted to Frank Jones Insurance Agency, upon the terms and subject to the conditions of this ordinance to maintain and use one (1) sign(s) projecting over the public right-of-way attached to its premises known as 4006 N. Milwaukee Ave..

Said sign structure(s) measures as follows; along N. Milwaukee:
One (1) at six (6) feet in length, four (4) feet in height and twelve (12) feet above grade level.

The location of said privilege shall be as shown on prints kept on file with the Department of Business Affairs and Consumer Protection and the Office of the City Clerk.

Said privilege shall be constructed in accordance with plans and specifications approved by the Department of Transportation (Division of Project Development) and Zoning Department - Signs.

This grant of privilege in the public way shall be subject to the provisions of Section 10-28-015 and all other required provisions of the Municipal Code of Chicago.

The grantee shall pay to the City of Chicago as compensation for the privilege #1121432 herein granted the sum of one hundred ($100.00) per annum in advance.


A 25% penalty will be added for payments received after due date.

The permit holder agrees to hold the City of Chicago harmless for any damage, relocation or replacement costs associated with damage, relocation or removal of private property caused by the City performing work in the public way.

Authority herein given and granted for a period of five (5) years from and after Date of Passage.

Alderman _____

John Arena 45th Ward

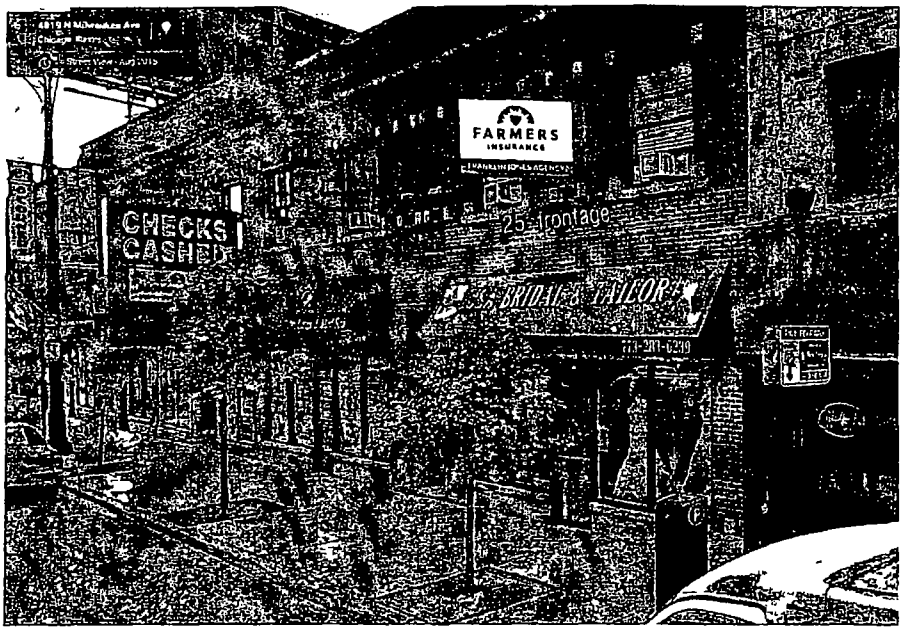



external disconnect switch

thru bolted to brick facia
2 #4 lift chains for top support
4 - #8 horizontal chains (turnbuckles)
-all non corrosive fasteners

Specifications Cut Vinyl Logo and Letter colors

- 3M European Blue 3630-137
- 3M Evening Blue 3630 317
- 3M Red 3630-43
- 3M Dark Red 3630 73

UL Listed

2 sided internally illuminated aluminum
cabinet 120V 20amp electric
White Polycarbonate panels with 3M cut vinyl graphics
Mounted perpendicular to the wall
-aluminum extruded box with internal galvanized angle

Comet Neon, Inc.
SIGN & SERVICE
1120 ridge ave Lombard IL 60148
Ph (630) 668-6366 (NEON)
Fax (630) 668-9335
tony@cometneon com
www cometneon com

COMMENTS
farmers insurance
4006 n milwaukee
chicago il

ACCOUNT REPRESENTATIVE
11-17 15
CLIENT
DRAWN BY
tb

This is an original unpublished drawing submitted in connection with a project we are planning for you. This is not to be copied reproduced exhibited or shown to anyone outside of your organization without the written permission of Comet Neon, Inc. Artwork is exclusive property of Comet Neon, Inc

Department of Business Affairs and Consumer Protection
Small Business Center - Public Way Use Unit
City Hall - 121 N. LaSalle Street, Room 800 • Chicago, IL 60602
312-74-GOBIZ / 312-744-6249 • (312) 744-1944 (TTY)
http://www.cityofchicago.org/bacp

04/13/2016

Alderman **John Arena**
Ward # **45**
City of Chicago
City Hall, Room **300**
121 North LaSalle Street
Chicago, Illinois 60602

Re: An ordinance to use and maintain a portion of the public right-of-way for **one (1) sign(s)** for **Frank Jones Insurance Agency**, adjacent to the premises known as **4006 N. Milwaukee Ave.**.

Dear Alderman **John Arena**:

The applicant referenced above has requested the use of the public right-of-way for a **sign(s)**. An ordinance has been prepared by the Department of Business Affairs and Consumer Protection – Small Business Center - Public Way Use Unit for presentation to the City Council. Because this request was made for properties located in your ward, as approved by you as per the attached, I respectfully request that you introduce the attached ordinance at the next City Council meeting.

If you have any questions regarding this ordinance, please contact Anthony Bertuca at (312) 744-5506.

Department of Business Affairs and Consumer Protection

City of Chicago

O2016-3248

Office of the City Clerk

Document Tracking Sheet

Meeting Date:	4/13/2016
Sponsor(s):	Arena (45)
Type:	Ordinance
Title:	Grant(s) of privilege in public way for Seward & Szczgiel PC
Committee(s) Assignment:	Committee on Transportation and Public Way

ORDINANCE
Seward & Szczgiel PC
Acct. No. 357067 - 1
Permit No. 1122491

Be It Ordained by the City Council of the City of Chicago:

SECTION 1. Permission and authority are hereby given and granted to Seward & Szczgiel PC, upon the terms and subject to the conditions of this ordinance to maintain and use one (1) sign(s) projecting over the public right-of-way attached to its premises known as 4756 N. Milwaukee Ave..

Said sign structure(s) measures as follows; along N. Milwaukee Avenue:
One (1) at eight (8) feet in length, one point five (1.5) feet in height and seven point one seven (7.17) feet above grade level.

The location of said privilege shall be as shown on prints kept on file with the Department of Business Affairs and Consumer Protection and the Office of the City Clerk.

Said privilege shall be constructed in accordance with plans and specifications approved by the Department of Transportation (Division of Project Development) and Zoning Department - Signs.

This grant of privilege in the public way shall be subject to the provisions of Section 10-28-015 and all other required provisions of the Municipal Code of Chicago.

The grantee shall pay to the City of Chicago as compensation for the privilege #1122491 herein granted the sum of one hundred ($100.00) per annum in advance.

A 25% penalty will be added for payments received after due date.

The permit holder agrees to hold the City of Chicago harmless for any damage, relocation or replacement costs associated with damage, relocation or removal of private property caused by the City performing work in the public way.

Authority herein given and granted for a period of five (5) years from and after 03/09/2016.

Alderman _____

John Arena 45th Ward

4754-56 N Milwaukee

Department of Business Affairs and Consumer Protection
Small Business Center - Public Way Use Unit
City Hall - 121 N. LaSalle Street, Room 800 • Chicago, IL 60602
312-74-GOBIZ / 312-744-6249 • (312) 744-1944 (TTY)
http://www.cityofchicago.org/bacp

04/13/2016

Alderman **John Arena**
Ward # **45**
City of Chicago
City Hall, Room **300**
121 North LaSalle Street
Chicago, Illinois 60602

Re: An ordinance to use and maintain a portion of the public right-of-way for **one (1) sign(s)** for **Seward & Szczgiel PC**, adjacent to the premises known as **4756 N. Milwaukee Ave.**.

Dear Alderman **John Arena**:

The applicant referenced above has requested the use of the public right-of-way for a **sign(s)**. An ordinance has been prepared by the Department of Business Affairs and Consumer Protection – Small Business Center - Public Way Use Unit for presentation to the City Council. Because this request was made for properties located in your ward, as approved by you as per the attached, I respectfully request that you introduce the attached ordinance at the next City Council meeting.

If you have any questions regarding this ordinance, please contact Anthony Bertuca at (312) 744-5506.

Department of Business Affairs and Consumer Protection

City of Chicago

O2016-3252

Office of the City Clerk

Document Tracking Sheet

Meeting Date:	4/13/2016
Sponsor(s):	Cappleman (46)
Type:	Ordinance
Title:	Grant(s) of privilege in public way for Ecumenical Institute, The
Committee(s) Assignment:	Committee on Transportation and Public Way

ORDINANCE
THE ECUMENICAL INSTITUTE
Acct. No. 291020 - 1
Permit No. 1122607

Be It Ordained by the City Council of the City of Chicago:

SECTION 1. Permission and authority are hereby given and granted to THE ECUMENICAL INSTITUTE, upon the terms and subject to the conditions of this ordinance to maintain and use one (1) sign(s) projecting over the public right-of-way attached to its premises known as 4750 N. Sheridan Rd..

Said sign structure(s) measures as follows; along N. Sheridan Road:
One (1) at two (2) feet in length, one point two five (1.25) feet in height and two point five eight (2.58) feet above grade level.

The location of said privilege shall be as shown on prints kept on file with the Department of Business Affairs and Consumer Protection and the Office of the City Clerk.

Said privilege shall be constructed in accordance with plans and specifications approved by the Department of Transportation (Division of Project Development) and Zoning Department - Signs.

This grant of privilege in the public way shall be subject to the provisions of Section 10-28-015 and all other required provisions of the Municipal Code of Chicago.

The grantee shall pay to the City of Chicago as compensation for the privilege #1122607 herein granted the sum of one hundred ($100.00) per annum in advance.


A 25% penalty will be added for payments received after due date.

The permit holder agrees to hold the City of Chicago harmless for any damage, relocation or replacement costs associated with damage, relocation or removal of private property caused by the City performing work in the public way.

Authority herein given and granted for a period of five (5) years from and after 03/09/2016.


Alderman James Cappleman

James Cappleman 46th Ward

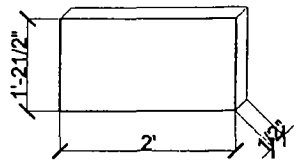


SIGN DRAWING

SCALE 1/8"=1'

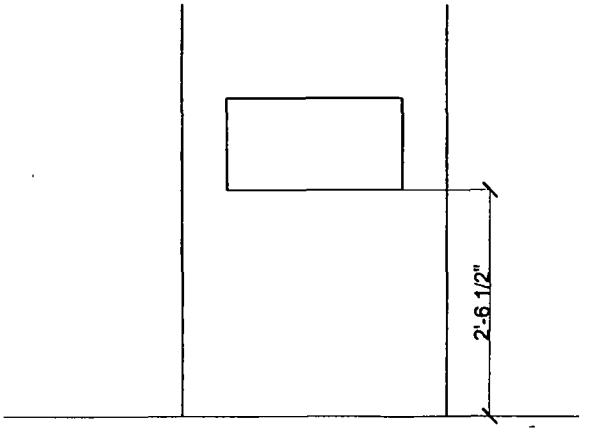

FRONT ELEVATION

SCALE 1/8"=1'

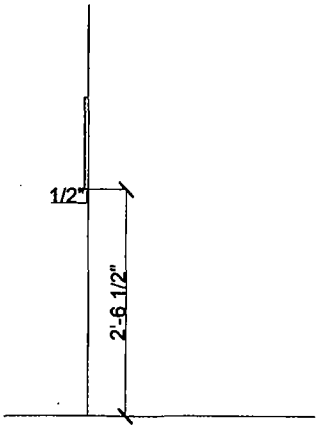

SIDE ELEVATION

SCALE 1/8"=1'

Department of Business Affairs and Consumer Protection
Small Business Center - Public Way Use Unit
City Hall - 121 N. LaSalle Street, Room 800 • Chicago, IL 60602
312-74-GOBIZ / 312-744-6249 • (312) 744-1944 (TTY)
http://www.cityofchicago.org/bacp

04/13/2016

Alderman **James Cappleman**
Ward # **46**
City of Chicago
City Hall, Room **200**
121 North LaSalle Street
Chicago, Illinois 60602

Re: An ordinance to use and maintain a portion of the public right-of-way for **one (1) sign(s)** for **THE ECUMENICAL INSTITUTE**, adjacent to the premises known as **4750 N. Sheridan Rd.**.

Dear Alderman **James Cappleman**:

The applicant referenced above has requested the use of the public right-of-way for a **sign(s)**. An ordinance has been prepared by the Department of Business Affairs and Consumer Protection – Small Business Center - Public Way Use Unit for presentation to the City Council. Because this request was made for properties located in your ward, as approved by you as per the attached, I respectfully request that you introduce the attached ordinance at the next City Council meeting.

If you have any questions regarding this ordinance, please contact Anthony Bertuca at (312) 744-5506.

Department of Business Affairs and Consumer Protection

City of Chicago

O2016-3266

Office of the City Clerk

Document Tracking Sheet

Meeting Date:	4/13/2016
Sponsor(s):	Pawar (47)
Type:	Ordinance
Title:	Grant(s) of privilege in public way for Black Ensemble Theater Corp., The
Committee(s) Assignment:	Committee on Transportation and Public Way

ORDINANCE
THE BLACK ENSEMBLE THEATER CORPORATION
Acct. No. 249703 - 3
Permit No. 1122141

Be It Ordained by the City Council of the City of Chicago:

SECTION 1. Permission and authority are hereby given and granted to THE BLACK ENSEMBLE THEATER CORPORATION, upon the terms and subject to the conditions of this ordinance to maintain and use, as now constructed, one (1) Sheeting(s) under the public right-of-way adjacent to its premises known as 4450 N. Clark St..

Said Sheeting(s) at Public Alley measure(s):
One (1) at ninety-one (91) feet in length, and three (3) feet in width for a total of two hundred seventy-three (273) square feet. Existing sheeting is approximately fifty-five (55) feet below grade level.

The location of said privilege shall be as shown on prints kept on file with the Department of Business Affairs and Consumer Protection and the Office of the City Clerk.

Said privilege shall be constructed in accordance with plans and specifications approved by the Department of Planning and Development and Department of Transportation (Office of Underground Coordination).

This grant of privilege in the public way shall be subject to the provisions of Section 10-28-015 and all other required provisions of the Municipal Code of Chicago.

The grantee shall pay to the City of Chicago as compensation for the privilege #1122141 herein granted the sum of four hundred ($400.00) per annum in advance.


A 25% penalty will be added for payments received after due date.

The permit holder agrees to hold the City of Chicago harmless for any damage, relocation or replacement costs associated with damage, relocation or removal of private property caused by the City performing work in the public way.

Authority herein given and granted for a period of five (5) years from and after 02/09/2016.

Alderman _____

Ameya Pawar 47th Ward

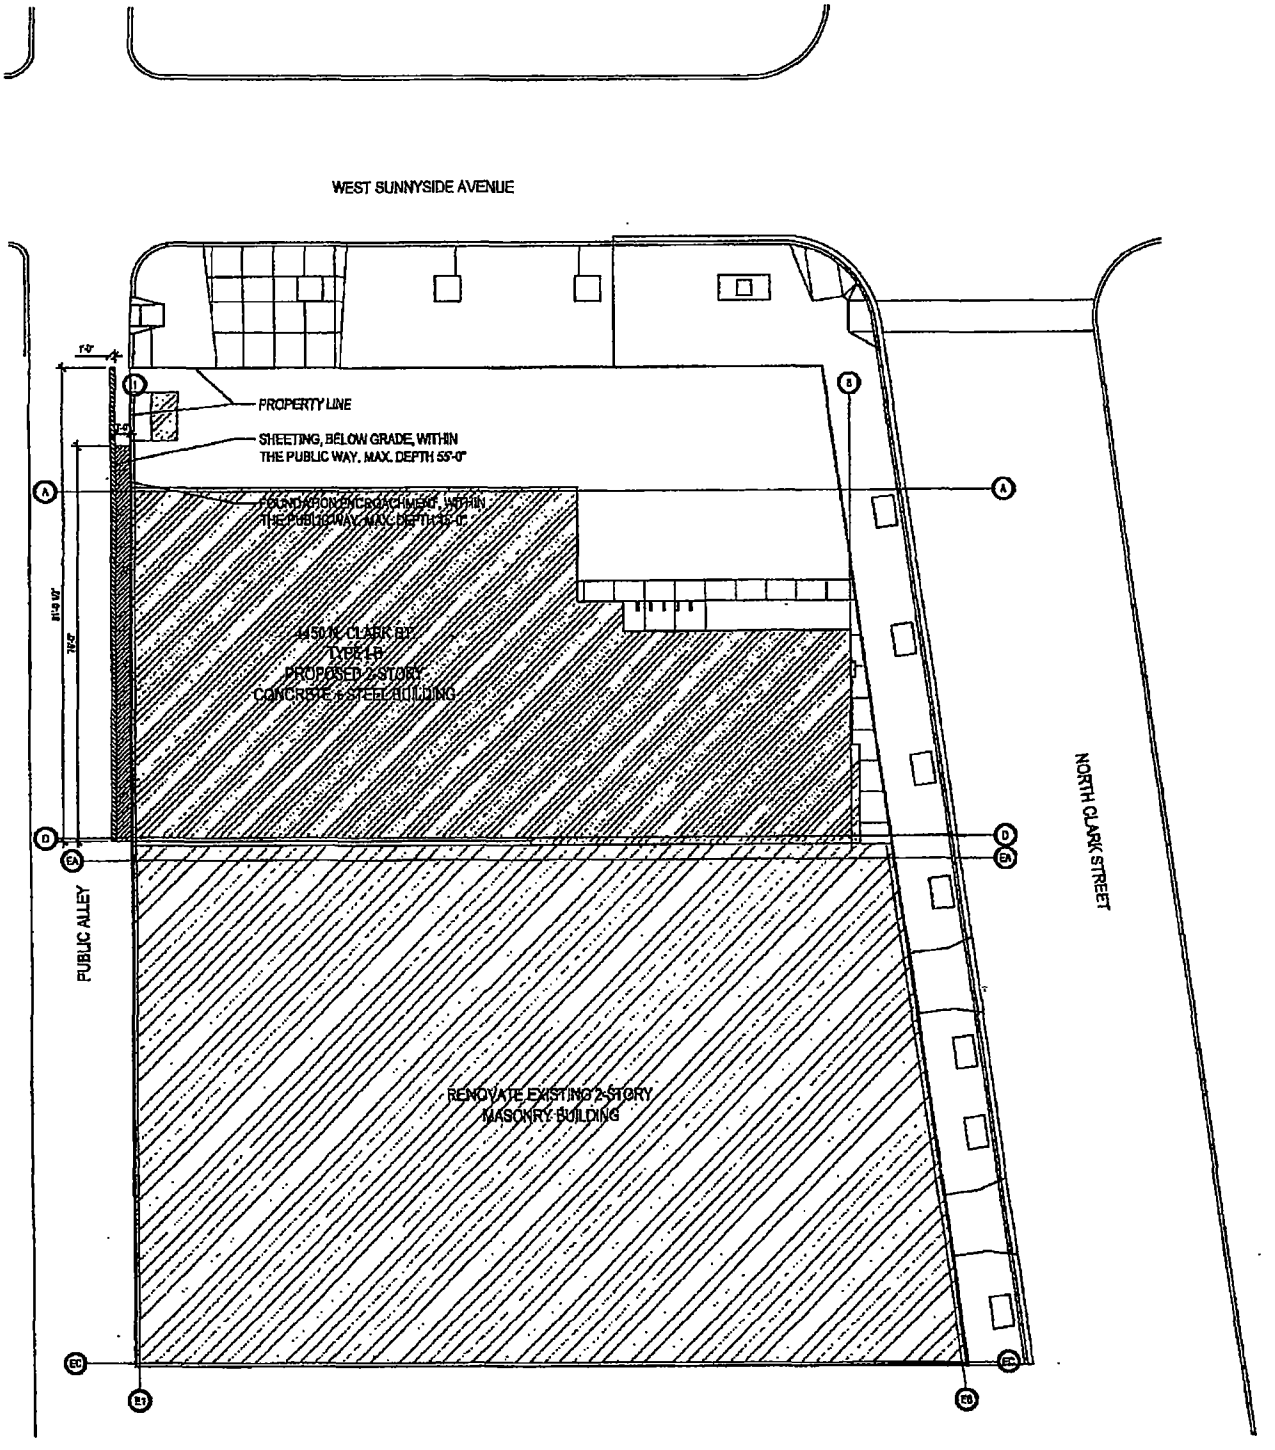

Black Ensemble Theater 4440-4450 N Clark Street, Chicago, IL	MORRIS ARCHITECTS PLANNERS 944 WEST HURON STREET	CHICAGO, ILLINOIS 60622-5914 T 312 942 0500 | F 312 942 0562	2010-08-17	Public Way Site Plan, Sheeting
			SCALE:	PROJ. NO. 0906 **A3**

Department of Business Affairs and Consumer Protection
Small Business Center- Public Way Use Unit
City Hall - 121 N. LaSalle Street Room 800 • Chicago, IL 60602
312-74-GOBIZ / 312-744-6249 • (312) 744-1944 (TTY)
http://www.cityofchicago.org/bacp

04/13/2016

Alderman **Ameya Pawar**
Ward # **47**
City of Chicago
City Hall, Room **200**
121 North LaSalle Street
Chicago, Illinois 60602

Re: An ordinance to use and maintain a portion of the public right-of-way for **one (1) sheeting(s)** for **THE BLACK ENSEMBLE THEATER CORPORATION**, adjacent to the premises known as **4450 N. Clark St.**.

Dear Alderman **Ameya Pawar**:

The applicant referenced above has requested the use of the public right-of-way for a **sheeting(s)**. An ordinance has been prepared by the Department of Business Affairs and Consumer Protection – Small Business Center - Public Way Use Unit for presentation to the City Council. Because this request was made for properties located in your ward, as approved by you as per the attached, I respectfully request that you introduce the attached ordinance at the next City Council meeting.

If you have any questions regarding this ordinance, please contact Anthony Bertuca at (312) 744-5506.

Department of Business Affairs and Consumer Protection

City of Chicago

O2016-3274

Office of the City Clerk

Document Tracking Sheet

Meeting Date:	4/13/2016
Sponsor(s):	Pawar (47)
Type:	Ordinance
Title:	Grant(s) of privilege in public way for Cantina 1910 - sign
Committee(s) Assignment:	Committee on Transportation and Public Way

ORDINANCE
CANTINA 1910
Acct. No. 395847 - 1
Permit No. 1121148

Be It Ordained by the City Council of the City of Chicago:

SECTION 1. Permission and authority are hereby given and granted to CANTINA 1910, upon the terms and subject to the conditions of this ordinance to maintain and use one (1) sign(s) projecting over the public right-of-way attached to its premises known as 5025 N. Clark St..

Said sign structure(s) measures as follows; along W. Winnnemac Avenue:
One (1) at four point two five (4.25) feet in length, six (6) feet in height and nine point four two (9.42) feet above grade level.

The location of said privilege shall be as shown on prints kept on file with the Department of Business Affairs and Consumer Protection and the Office of the City Clerk.

Said privilege shall be constructed in accordance with plans and specifications approved by the Department of Transportation (Division of Project Development) and Zoning Department - Signs.

This grant of privilege in the public way shall be subject to the provisions of Section 10-28-015 and all other required provisions of the Municipal Code of Chicago.

The grantee shall pay to the City of Chicago as compensation for the privilege #1121148 herein granted the sum of three hundred ($300.00) per annum in advance.

A 25% penalty will be added for payments received after due date.

The permit holder agrees to hold the City of Chicago harmless for any damage, relocation or replacement costs associated with damage, relocation or removal of private property caused by the City performing work in the public way.

Authority herein given and granted for a period of five (5) years from and after Date of Passage.

Alderman _____

Ameya Pawar 47th Ward

[redacted]

RIGHT WAY Signs
2333 N. Seeley Ave.
Chicago, IL 60647
312.321.8383
sam@rightwaysigns.com

Client
Cantina 1910

Date
12/15/2015


Job Address
5025 N Clark St.
Chicago, IL 60640


Alderman
James Cappleman
46th Ward

Color Palette

	PMS 1935c
	White


Matte ☐ Gloss ☐

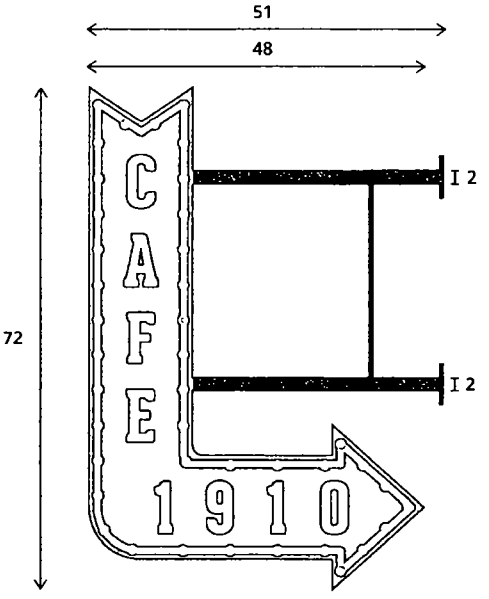

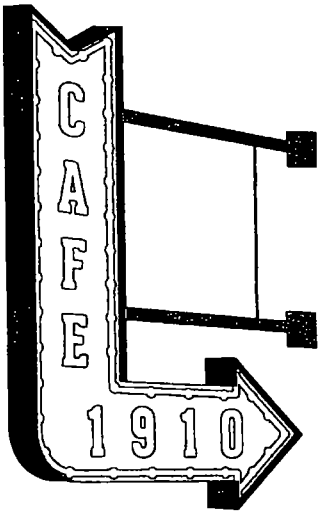

Mockup of sign

INSTALLATION

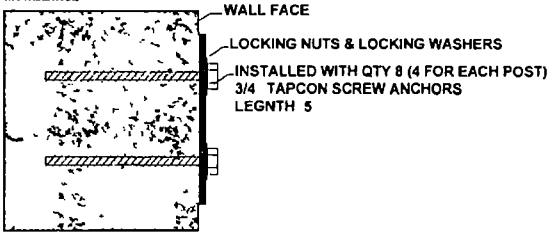

Manufacturer Right Way Signs
Volt Ampere Load 120 v/ 4 58 amps
Type of Lamp- Incandescent
Total Wattage- 550
# of Lamps 110
# of Ballasts/Transformers- n/a
Input of Transformers n/a
Type of Switch Knife
Location of Switch Exterior
Contractor Will
Install Feeders No
Connect Customer Leads No

This drawing is the property of Right Way Signs LLC No reproductions or exhibitions are permitted without the express written consent of Right Way Signs LLC An assessment of up to $2 500 will be charged for any misuse of this drawing

By signing the Customer Acceptance on this print I understand that I am accepting all aspects of this drawing This includes Artwork Specifications Dimensions Spelling, and all other representations herein I also understand that color reproductions on this print are approximate and may not match samples exactly

Customer Acceptance Signature DATE

Department of Business Affairs and Consumer Protection
Small Business Center - Public Way Use Unit
City Hall - 121 N. LaSalle Street, Room 800 • Chicago, IL 60602
312-74-GOBIZ / 312-744-6249 • (312) 744-1944 (TTY)
http://www.cityofchicago.org/bacp

04/13/2016

Alderman **Ameya Pawar**
Ward # **47**
City of Chicago
City Hall, Room **200**
121 North LaSalle Street
Chicago, Illinois 60602

Re: An ordinance to use and maintain a portion of the public right-of-way for **one (1) sign(s)** for **CANTINA 1910**, adjacent to the premises known as **5025 N. Clark St.**.

Dear Alderman **Ameya Pawar**:

The applicant referenced above has requested the use of the public right-of-way for a **sign(s)**. An ordinance has been prepared by the Department of Business Affairs and Consumer Protection – Small Business Center - Public Way Use Unit for presentation to the City Council. Because this request was made for properties located in your ward, as approved by you as per the attached, I respectfully request that you introduce the attached ordinance at the next City Council meeting.

If you have any questions regarding this ordinance, please contact Anthony Bertuca at (312) 744-5506.

Department of Business Affairs and Consumer Protection

City of Chicago

O2016-3275

Office of the City Clerk

Document Tracking Sheet

Meeting Date:	4/13/2016
Sponsor(s):	Pawar (47)
Type:	Ordinance
Title:	Grant(s) of privilege in public way for Cantina 1910 - signs
Committee(s) Assignment:	Committee on Transportation and Public Way

ORDINANCE
CANTINA 1910
Acct. No. 395847 - 1
Permit No. 1120386

Be It Ordained by the City Council of the City of Chicago:

SECTION 1. Permission and authority are hereby given and granted to CANTINA 1910, upon the terms and subject to the conditions of this ordinance to maintain and use three (3) sign(s) projecting over the public right-of-way attached to its premises known as 5025 N. Clark St..

Said sign structure(s) measures as follows; along N. Clark Street:
One (1) at ten point two (10.2) feet in length, one point one seven (1.17) feet in height and twenty-four point five eight (24.58) feet above grade level.

Said sign structure(s) measures as follows; along N. Clark Street:
One (1) at two point five (2.5) feet in length, two point five (2.5) feet in height and twelve point five (12.5) feet above grade level.

Said sign structure(s) measures as follows; along W. Winnemac Avenue:
One (1) at ten point two (10.2) feet in length, one point one seven (1.17) feet in height and twenty-four point five eight (24.58) feet above grade level.

The location of said privilege shall be as shown on prints kept on file with the Department of Business Affairs and Consumer Protection and the Office of the City Clerk.

Said privilege shall be constructed in accordance with plans and specifications approved by the Department of Transportation (Division of Project Development) and Zoning Department - Signs.

This grant of privilege in the public way shall be subject to the provisions of Section 10-28-015 and all other required provisions of the Municipal Code of Chicago.

The grantee shall pay to the City of Chicago as compensation for the privilege #1120386 herein granted the sum of one hundred seventy-five ($175.00) per annum in advance.

A 25% penalty will be added for payments received after due date.

The permit holder agrees to hold the City of Chicago harmless for any damage, relocation or replacement costs associated with damage, relocation or removal of private property caused by the City performing work in the public way.

Authority herein given and granted for a period of five (5) years from and after Date of Passage.

Alderman _____

Ameya Pawar 47th Ward

RIGHT WAY Signs

4651 N Milwaukee Ave
Chicago IL 60630

Phone 773 930 4361
artwork@rightwaysigns.com

PRINT #
SM-001

ALEX PERRY
REPRESENTATIVE

12/21/2015
DATE

CANTINA 1910
CLIENT NAME

JAMES CAPPLEMAN
46TH WARD
ALDERMAN

5025 N. CLARK
CHICAGO, IL 60640
JOB LOCATION

SAM MCMORRIS
DRAWN BY

REVISIONS
1

THESE DRAWINGS ARE THE PROPERTY OF RIGHT WAY SIGNS, INC. AND MAY NOT BE USED IN WHOLE OR IN PART WITHOUT THE WRITTEN CONSENT OF RIGHT WAY SIGNS, INC.

122.5"

14"

CANTINA 1910

QTY (2) SETS OF DIMENSIONAL LETTERS FOR EXTERIOR, BACKLIT WITH LOW VOLTAGE LEDS

UL File#
Manufacturer- Right Way Signs
Volt- Ampere Load- 1 amp per sign
Type of Lamp- LED
Total Wattage- 28
# of Lamps- 127 LED modules per Sign, Modules grouped in 3
# of Ballasts/Transformers- 1 Transformer per sign, no Ballast
Input of Transformers- 120v
Type of Switch- Knife
Location of Switch- Interior

Contractor Will
Install Feeders- Yes/ No
Connect Customer Leads- Yes/ No

30"



30"

QTY (1) SANDBLASTED SIGN

By signing the Customer Acceptance on this print, I understand that I am accepting all aspects of this drawing. This includes Artwork, Specifications, Dimensions, Spelling, and all other representations herein. I also understand that color reproductions on this print are approximate, and may not match manufactured samples exactly.

X Customer Acceptance SIGNATURE DATE

(X) IF REQUIRED Landlord Acceptance SIGNATURE DATE

RWS INITIALS DATE

Department of Business Affairs and Consumer Protection
Small Business Center - Public Way Use Unit
City Hall - 121 N. LaSalle Street, Room 800 • Chicago, IL 60602
312-74-GOBIZ / 312-744-6249 • (312) 744-1944 (TTY)
http://www.cityofchicago.org/bacp

04/13/2016

Alderman **Ameya Pawar**
Ward # **47**
City of Chicago
City Hall, Room **200**
121 North LaSalle Street
Chicago, Illinois 60602

Re: An ordinance to use and maintain a portion of the public right-of-way for **three (3) sign(s)** for **CANTINA 1910**, adjacent to the premises known as **5025 N. Clark St.**.

Dear Alderman **Ameya Pawar**:

The applicant referenced above has requested the use of the public right-of-way for a **sign(s)**. An ordinance has been prepared by the Department of Business Affairs and Consumer Protection – Small Business Center - Public Way Use Unit for presentation to the City Council. Because this request was made for properties located in your ward, as approved by you as per the attached, I respectfully request that you introduce the attached ordinance at the next City Council meeting.

If you have any questions regarding this ordinance, please contact Anthony Bertuca at (312) 744-5506.

Department of Business Affairs and Consumer Protection

City of Chicago

O2016-3276

Office of the City Clerk

Document Tracking Sheet

Meeting Date:	4/13/2016
Sponsor(s):	Pawar (47)
Type:	Ordinance
Title:	Grant(s) of privilege in public way for Car Outler AC
Committee(s) Assignment:	Committee on Transportation and Public Way

ORDINANCE
CAR OUTLET AC
Acct. No. 389903 - 2
Permit No. 1122504

Be It Ordained by the City Council of the City of Chicago:

SECTION 1. Permission and authority are hereby given and granted to CAR OUTLET AC, upon the terms and subject to the conditions of this ordinance to construct, install, maintain and use one (1) Light Fixture(s) projecting over the public right-of-way adjacent to its premises known as 4210-4218 N. Western Ave..

Said Light Fixture(s) at N. Western measure(s):
One (1) at point six seven (.67) feet in length, point five (.5) feet in width and twenty (20) feet above grade level.

The location of said privilege shall be as shown on prints kept on file with the Department of Business Affairs and Consumer Protection and the Office of the City Clerk.

Said privilege shall be constructed in accordance with plans and specifications approved by the Department of Transportation (Division of Project Development).

This grant of privilege in the public way shall be subject to the provisions of Section 10-28-015 and all other required provisions of the Municipal Code of Chicago.

The grantee shall pay to the City of Chicago as compensation for the privilege #1122504 herein granted the sum of seventy-five ($75.00) per annum in advance.

A 25% penalty will be added for payments received after due date.


The permit holder agrees to hold the City of Chicago harmless for any damage, relocation or replacement costs associated with damage, relocation or removal of private property caused by the City performing work in the public way.

Authority herein given and granted for a period of five (5) years from and after Date of Passage.

Alderman _____

Ameya Pawar 47th Ward

4210 N. WESTERN

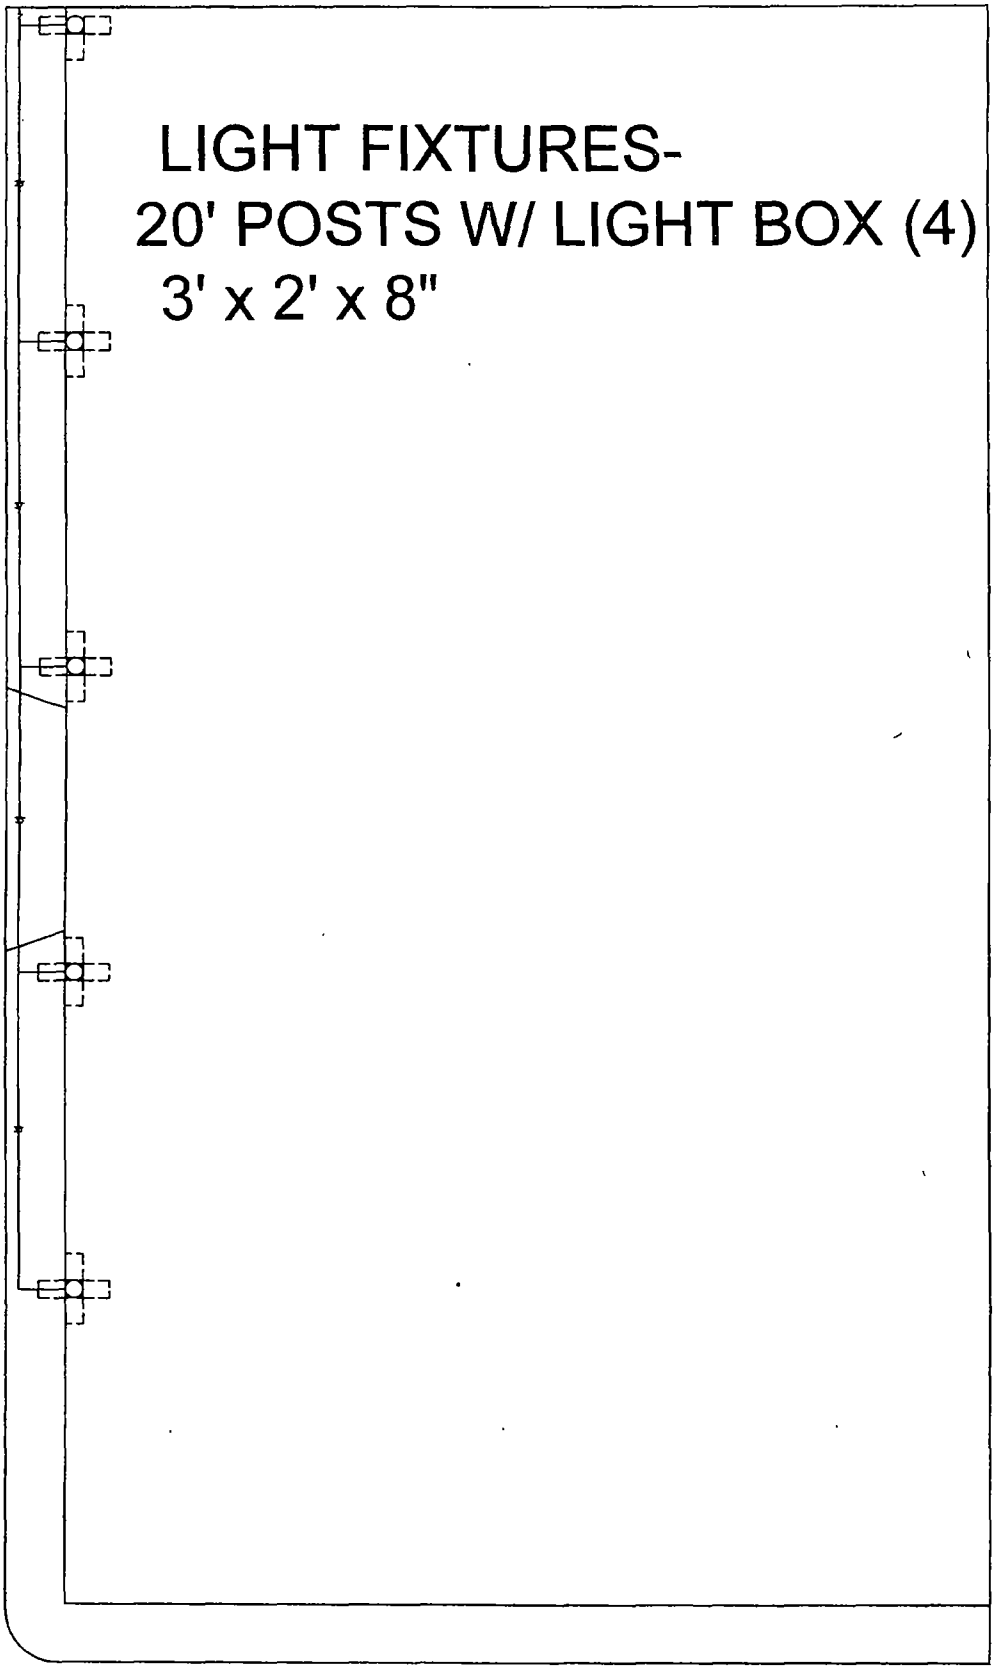

Department of Business Affairs and Consumer Protection
Small Business Center - Public Way Use Unit
City Hall - 121 N. LaSalle Street, Room 800 • Chicago, IL 60602
312-74-GOBIZ / 312-744-6249 • (312) 744-1944 (TTY)
http //www cityofchicago org/bacp

04/13/2016

Alderman **Ameya Pawar**
Ward # **47**
City of Chicago
City Hall, Room **200**
121 North LaSalle Street
Chicago, Illinois 60602

Re: An ordinance to use and maintain a portion of the public right-of-way for **one (1) light fixture(s)** for **CAR OUTLET AC**, adjacent to the premises known as **4210-4218 N. Western Ave.**.

Dear Alderman **Ameya Pawar**:

The applicant referenced above has requested the use of the public right-of-way for a **light fixture(s)**. An ordinance has been prepared by the Department of Business Affairs and Consumer Protection – Small Business Center - Public Way Use Unit for presentation to the City Council. Because this request was made for properties located in your ward, as approved by you as per the attached, I respectfully request that you introduce the attached ordinance at the next City Council meeting.

If you have any questions regarding this ordinance, please contact Anthony Bertuca at (312) 744-5506.

Department of Business Affairs and Consumer Protection

City of Chicago

O2016-3277

Office of the City Clerk

Document Tracking Sheet

Meeting Date:	4/13/2016
Sponsor(s):	Pawar (47)
Type:	Ordinance
Title:	Grant(s) of privilege in public way for Guaranteed Rate, Inc.
Committee(s) Assignment:	Committee on Transportation and Public Way

ORDINANCE
GUARANTEED RATE, INC
Acct. No. 312022 - 1
Permit No. 1119765

Be It Ordained by the City Council of the City of Chicago:

SECTION 1. Permission and authority are hereby given and granted to GUARANTEED RATE, INC, upon the terms and subject to the conditions of this ordinance to maintain and use two (2) sign(s) projecting over the public right-of-way attached to its premises known as 3940 N. Ravenswood Ave..

Said sign structure(s) measures as follows; along W LARCHMONT:
One (1) at eleven point five (11.5) feet in length, three point zero eight (3.08) feet in height and thirty-five point five (35.5) feet above grade level.

Said sign structure(s) measures as follows; along N RAVENSWOOD:
One (1) at eleven point five (11.5) feet in length, three point zero eight (3.08) feet in height and thirty-five point five (35.5) feet above grade level.

The location of said privilege shall be as shown on prints kept on file with the Department of Business Affairs and Consumer Protection and the Office of the City Clerk.

Said privilege shall be constructed in accordance with plans and specifications approved by the Department of Transportation (Division of Project Development) and Zoning Department - Signs.

This grant of privilege in the public way shall be subject to the provisions of Section 10-28-015 and all other required provisions of the Municipal Code of Chicago.

The grantee shall pay to the City of Chicago as compensation for the privilege #1119765 herein granted the sum of six hundred ($600.00) per annum in advance.


A 25% penalty will be added for payments received after due date.


The permit holder agrees to hold the City of Chicago harmless for any damage, relocation or replacement costs associated with damage, relocation or removal of private property caused by the City performing work in the public way.

Authority herein given and granted for a period of five (5) years from and after Date of Passage.

Alderman _____

Ameya Pawar 47th Ward

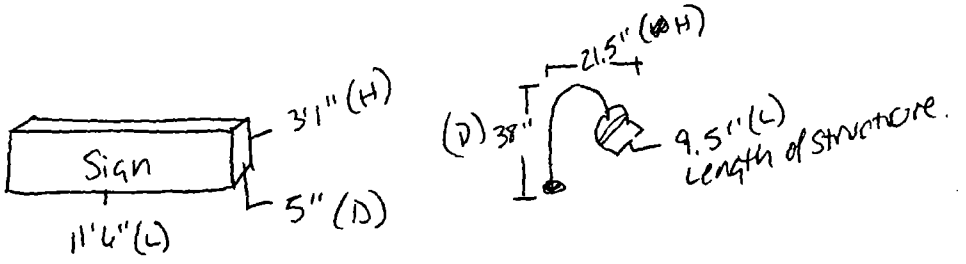

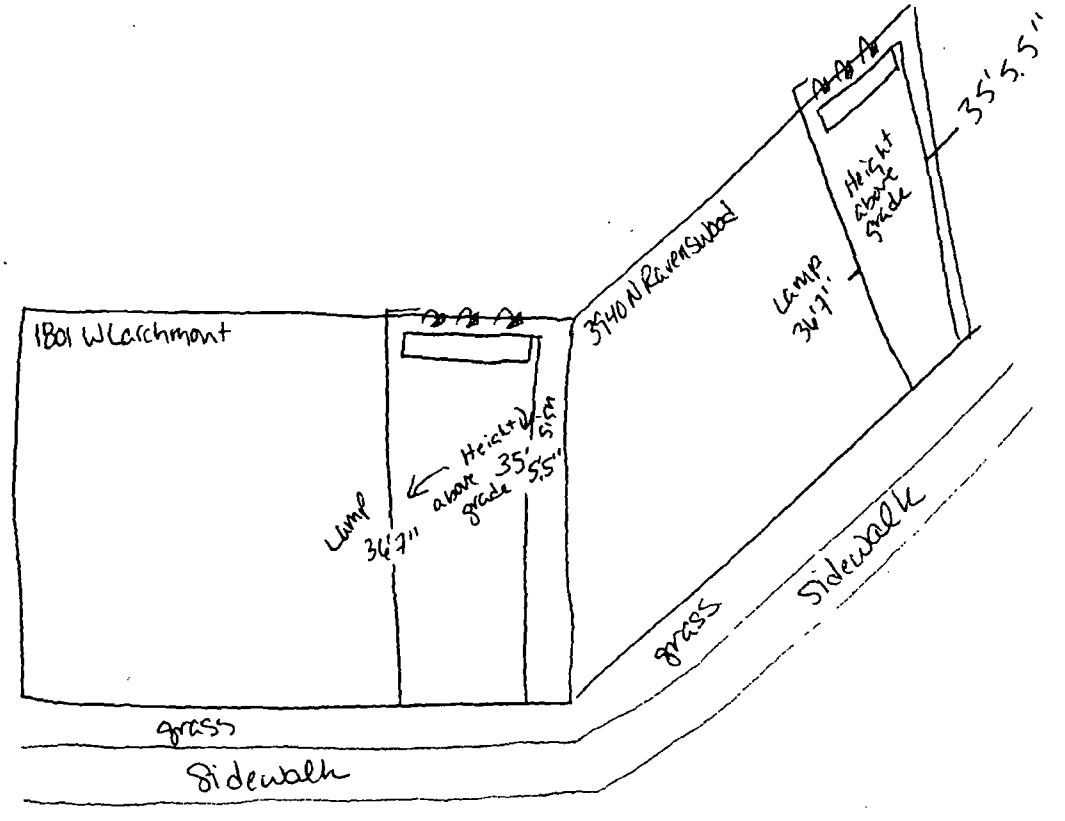

Guaranteed Rate

Department of Business Affairs and Consumer Protection
Small Business Center - Public Way Use Unit
City Hall - 121 N. LaSalle Street, Room 800 • Chicago, IL 60602
312-74-GOBIZ / 312-744-6249 • (312) 744-1944 (TTY)
http://www.cityofchicago.org/bacp

04/13/2016

Alderman **Ameya Pawar**
Ward # **47**
City of Chicago
City Hall, Room **200**
121 North LaSalle Street
Chicago, Illinois 60602

Re: An ordinance to use and maintain a portion of the public right-of-way for **two (2) sign(s)** for **GUARANTEED RATE, INC**, adjacent to the premises known as **3940 N. Ravenswood Ave.**.

Dear Alderman **Ameya Pawar**:

The applicant referenced above has requested the use of the public right-of-way for a **sign(s)**. An ordinance has been prepared by the Department of Business Affairs and Consumer Protection – Small Business Center - Public Way Use Unit for presentation to the City Council. Because this request was made for properties located in your ward, as approved by you as per the attached, I respectfully request that you introduce the attached ordinance at the next City Council meeting.

If you have any questions regarding this ordinance, please contact Anthony Bertuca at (312) 744-5506.

Department of Business Affairs and Consumer Protection

City of Chicago

O2016-3278

Office of the City Clerk

Document Tracking Sheet

Meeting Date:	4/13/2016
Sponsor(s):	Pawar (47)
Type:	Ordinance
Title:	Grant(s) of privilege in public way for Jewel Food Store No. 3454 - building projection
Committee(s) Assignment:	Committee on Transportation and Public Way

ORDINANCE
JEWEL FOOD STORE #3454
Acct. No. 259 - 4
Permit No. 1122525

Be It Ordained by the City Council of the City of Chicago:

SECTION 1. Permission and authority are hereby given and granted to JEWEL FOOD STORE #3454, upon the terms and subject to the conditions of this ordinance to maintain and use, as now constructed, one (1) Building Projection(s) projecting over the public right-of-way adjacent to its premises known as 4250 N. Lincoln Ave..

Said Building Projection(s) at N. Lincoln Avenue measure(s):
One (1) at forty (40) feet in length, and three (3) feet in width for a total of one hundred twenty (120) square feet.
Existing building projection is approximately twenty-two (22) feet three 3) inches above grade level.

The location of said privilege shall be as shown on prints kept on file with the Department of Business Affairs and Consumer Protection and the Office of the City Clerk.

Said privilege shall be constructed in accordance with plans and specifications approved by the Department of Planning and Development and Department of Transportation (Division of Project Development).

This grant of privilege in the public way shall be subject to the provisions of Section 10-28-015 and all other required provisions of the Municipal Code of Chicago.

The grantee shall pay to the City of Chicago as compensation for the privilege #1122525 herein granted the sum of four hundred ($400.00) per annum in advance.


A 25% penalty will be added for payments received after due date.

The permit holder agrees to hold the City of Chicago harmless for any damage, relocation or replacement costs associated with damage, relocation or removal of private property caused by the City performing work in the public way.

Authority herein given and granted for a period of five (5) years from and after 03/09/2016.

Alderman _____

Ameya Pawar 47th Ward

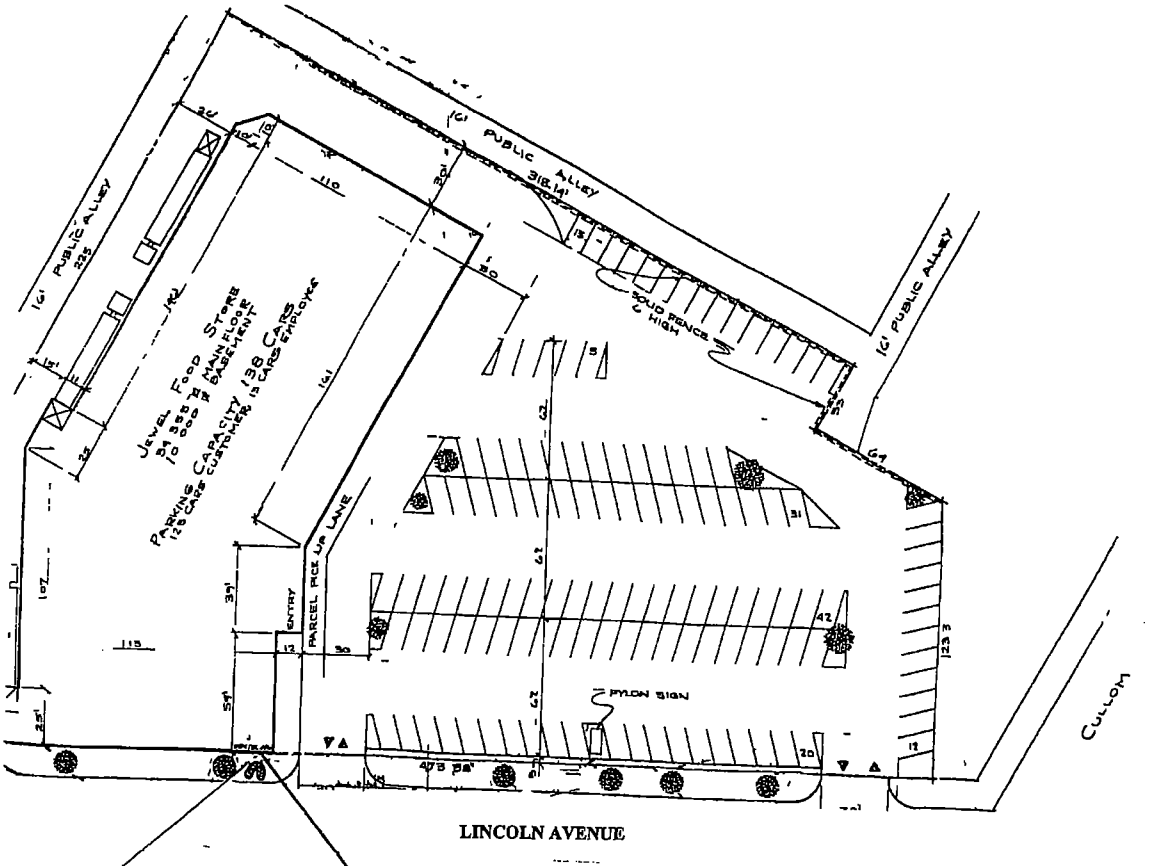

Sign – 4 ' over public way

Building Projection – 40 ' long – 3' overhang

Department of Business Affairs and Consumer Protection
Small Business Center- Public Way Use Unit
City Hall - 121 N. LaSalle Street Room 800 • Chicago, IL 60602
312-74-GOBIZ / 312-744-6249 • (312) 744-1944 (TTY)
http://www.cityofchicago.org/bacp

04/13/2016

Alderman **Ameya Pawar**
Ward # **47**
City of Chicago
City Hall, Room **200**
121 North LaSalle Street
Chicago, Illinois 60602

Re: An ordinance to use and maintain a portion of the public right-of-way for **one (1) building projection(s)** for **JEWEL FOOD STORE #3454**, adjacent to the premises known as **4250 N. Lincoln Ave.**.

Dear Alderman **Ameya Pawar**:

The applicant referenced above has requested the use of the public right-of-way for a **building projection(s)**. An ordinance has been prepared by the Department of Business Affairs and Consumer Protection – Small Business Center - Public Way Use Unit for presentation to the City Council. Because this request was made for properties located in your ward, as approved by you as per the attached, I respectfully request that you introduce the attached ordinance at the next City Council meeting.

If you have any questions regarding this ordinance, please contact Anthony Bertuca at (312) 744-5506.

Department of Business Affairs and Consumer Protection

City of Chicago

O2016-3279

Office of the City Clerk

Document Tracking Sheet

Meeting Date:	4/13/2016
Sponsor(s):	Pawar (47)
Type:	Ordinance
Title:	Grant(s) of privilege in public way for Jewel Food Store No. 3454 - tree grates
Committee(s) Assignment:	Committee on Transportation and Public Way

ORDINANCE
JEWEL FOOD STORE #3454
Acct. No. 259 - 4
Permit No. 1121979

Be It Ordained by the City Council of the City of Chicago:

SECTION 1. Permission and authority are hereby given and granted to JEWEL FOOD STORE #3454, upon the terms and subject to the conditions of this ordinance to maintain and use, as now constructed, six (6) Tree Grates(s) on the public right-of-way adjacent to its premises known as 4250 N. Lincoln Ave..

Said Tree Grates(s) at N. Lincoln measure(s):
Six (6) at six (6) feet in length, and four (4) feet in width for a total of one hundred forty-four (144) square feet.

The location of said privilege shall be as shown on prints kept on file with the Department of Business Affairs and Consumer Protection and the Office of the City Clerk.

Said privilege shall be constructed in accordance with plans and specifications approved by the Department of Planning and Development and Department of Transportation (Division of Project Development).

This grant of privilege in the public way shall be subject to the provisions of Section 10-28-015 and all other required provisions of the Municipal Code of Chicago.

The grantee shall pay to the City of Chicago as compensation for the privilege #1121979 herein granted the sum of zero ($.00) per annum in advance.


A 25% penalty will be added for payments received after due date.

The permit holder agrees to hold the City of Chicago harmless for any damage, relocation or replacement costs associated with damage, relocation or removal of private property caused by the City performing work in the public way.

Authority herein given and granted for a period of five (5) years from and after 02/09/2016.

Alderman _____

Ameya Pawar 47th Ward

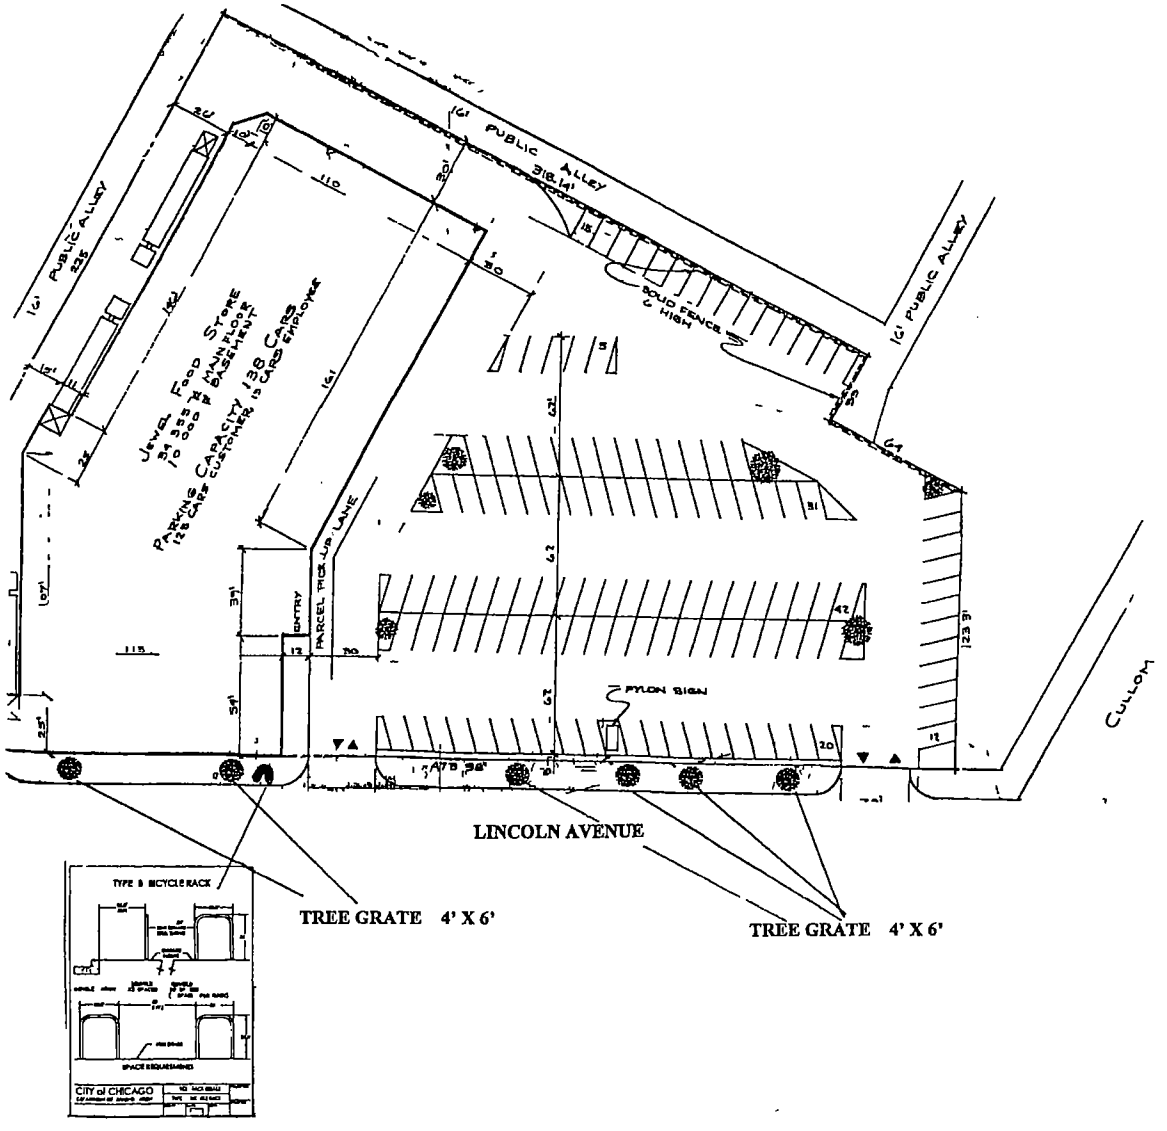
16' PUBLIC ALLEY
318.14'
16' PUBLIC ALLEY
235'
JEWEL FOOD STORE
34,355 SQ FT MAIN FLOOR
10,000 SQ FT BASEMENT
PARKING CAPACITY 138 CARS
128 CARS CUSTOMER, 10 CARS EMPLOYEE
SOLID FENCE 6' HIGH
ENTRY
PARCEL TIE-UP LINE
PYLON SIGN
CULLOM
LINCOLN AVENUE
TREE GRATE 4' X 6'
TREE GRATE 4' X 6'
TYPE B BICYCLE RACK
CITY of CHICAGO

Department of Business Affairs and Consumer Protection
Small Business Center - Public Way Use Unit
City Hall - 121 N. LaSalle Street, Room 800 • Chicago, IL 60602
312-74-GOBIZ / 312-744-6249 • (312) 744-1944 (TTY)
http://www.cityofchicago.org/bacp

04/13/2016

Alderman **Ameya Pawar**
Ward # **47**
City of Chicago
City Hall, Room **200**
121 North LaSalle Street
Chicago, Illinois 60602

Re: An ordinance to use and maintain a portion of the public right-of-way for **six (6) tree grates(s)** for **JEWEL FOOD STORE #3454**, adjacent to the premises known as **4250 N. Lincoln Ave.**.

Dear Alderman **Ameya Pawar**:

The applicant referenced above has requested the use of the public right-of-way for a **tree grates(s)**. An ordinance has been prepared by the Department of Business Affairs and Consumer Protection – Small Business Center - Public Way Use Unit for presentation to the City Council. Because this request was made for properties located in your ward, as approved by you as per the attached, I respectfully request that you introduce the attached ordinance at the next City Council meeting.

If you have any questions regarding this ordinance, please contact Anthony Bertuca at (312) 744-5506.

Department of Business Affairs and Consumer Protection

City of Chicago

O2016-3280

Office of the City Clerk

Document Tracking Sheet

Meeting Date:	4/13/2016
Sponsor(s):	Pawar (47)
Type:	Ordinance
Title:	Grant(s) of privilege in public way for Jimmy John's Sandwich Shop
Committee(s) Assignment:	Committee on Transportation and Public Way

ORDINANCE
JIMMY JOHNS SANDWICH SHOP
Acct. No. 266710 - 1
Permit No. 1121992

Be It Ordained by the City Council of the City of Chicago:

SECTION 1. Permission and authority are hereby given and granted to JIMMY JOHNS SANDWICH SHOP, upon the terms and subject to the conditions of this ordinance to maintain and use one (1) sign(s) projecting over the public right-of-way attached to its premises known as 2336 W. Lawrence Ave..

Said sign structure(s) measures as follows; along W. Lawrence Avenue:
One (1) at twenty-four (24) feet in length, three (3) feet in height and fourteen (14) feet above grade level.

The location of said privilege shall be as shown on prints kept on file with the Department of Business Affairs and Consumer Protection and the Office of the City Clerk.

Said privilege shall be constructed in accordance with plans and specifications approved by the Department of Transportation (Division of Project Development) and Zoning Department - Signs.

This grant of privilege in the public way shall be subject to the provisions of Section 10-28-015 and all other required provisions of the Municipal Code of Chicago.

The grantee shall pay to the City of Chicago as compensation for the privilege #1121992 herein granted the sum of three hundred ($300.00) per annum in advance.


A 25% penalty will be added for payments received after due date.

The permit holder agrees to hold the City of Chicago harmless for any damage, relocation or replacement costs associated with damage, relocation or removal of private property caused by the City performing work in the public way.

Authority herein given and granted for a period of five (5) years from and after Date of Passage.


Alderman _____

Ameya Pawar 47th Ward

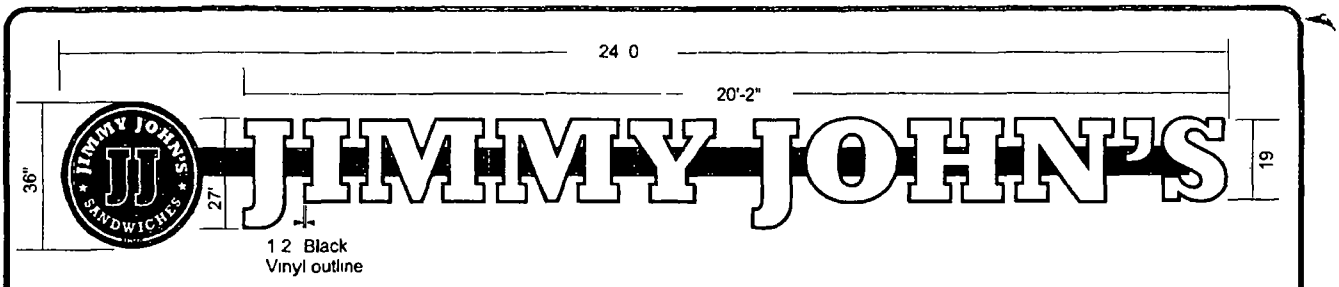

ONE (1) SET OF CHANNEL LETTERS MOUNTED ON A RACEWAY

JIMMY JOHN'S LETTERS WHITE LED ILLUMINATION
LOGO FLUORESCENT ILLUMINATION
0 125 WHITE ACRYLIC FACES W/ 0 5
BLACK VINYL BORDER
5 BLACK RETURNS
BLACK TRIM CAPS
0 063 ALUMINUM BACKS
VINYL COLORS ON LOGO 033 RED BLACK
BLACK RACEWAY

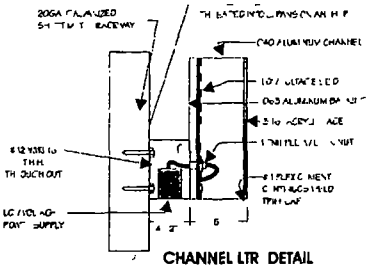

CHANNEL LTR DETAIL
ON EXPOSED METAL RACEWAY

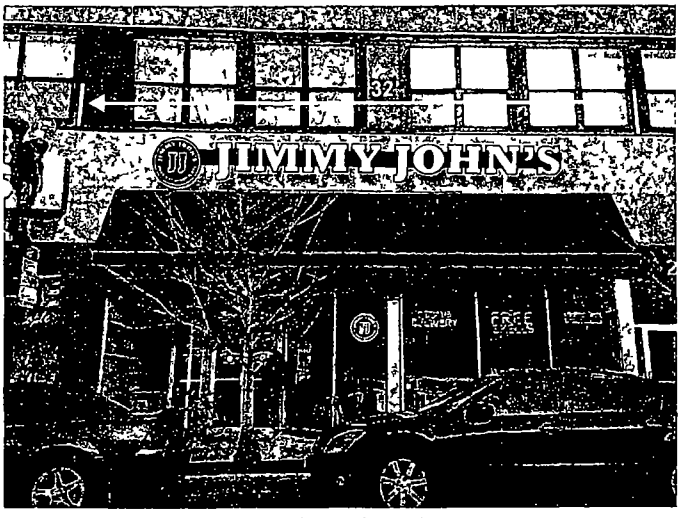


photo not to scale

Client Jimmy Johns 2336 W Lawrence Chicago		Page	Drwng # 16-0028
Approved		Sales Dan	Date 1 14 16
Scale 3/8 =1	Drawn by JTG	Rev by	Rev Date

All sign designs and concepts shown here are confidential and are the property of Grate Signs, Inc. They are not to be distributed, exhibited, copied, or otherwise used without our written permission.

COMPUTER GENERATED COLORS ARE NOT A TRUE MATCH TO ANY PMS, VINYL, OR PAINT.

GRATE SIGNS

Department of Business Affairs and Consumer Protection
Small Business Center - Public Way Use Unit
City Hall - 121 N. LaSalle Street, Room 800 • Chicago, IL 60602
312-74-GOBIZ / 312-744-6249 • (312) 744-1944 (TTY)
http://www.cityofchicago.org/bacp

04/13/2016

Alderman **Ameya Pawar**
Ward # **47**
City of Chicago
City Hall, Room **200**
121 North LaSalle Street
Chicago, Illinois 60602

Re: An ordinance to use and maintain a portion of the public right-of-way for **one (1) sign(s)** for **JIMMY JOHNS SANDWICH SHOP**, adjacent to the premises known as **2336 W. Lawrence Ave.**.

Dear Alderman **Ameya Pawar**:

The applicant referenced above has requested the use of the public right-of-way for a **sign(s)**. An ordinance has been prepared by the Department of Business Affairs and Consumer Protection – Small Business Center - Public Way Use Unit for presentation to the City Council. Because this request was made for properties located in your ward, as approved by you as per the attached, I respectfully request that you introduce the attached ordinance at the next City Council meeting.

If you have any questions regarding this ordinance, please contact Anthony Bertuca at (312) 744-5506.

Department of Business Affairs and Consumer Protection

City of Chicago

O2016-3281

Office of the City Clerk

Document Tracking Sheet

Meeting Date:	4/13/2016
Sponsor(s):	Pawar (47)
Type:	Ordinance
Title:	Grant(s) of privilege in public way for Lakeview Chamber of Commerce
Committee(s) Assignment:	Committee on Transportation and Public Way

ORDINANCE
LAKEVIEW CHAMBER OF COMMERCE
Acct. No. 270704 - 69
Permit No. 1121848

Be It Ordained by the City Council of the City of Chicago:

SECTION 1. Permission and authority are hereby given and granted to LAKEVIEW CHAMBER OF COMMERCE, upon the terms and subject to the conditions of this ordinance to construct, install, maintain and use one (1) Kiosk(s) on the public right-of-way adjacent to its premises known as 1642-1644 W. Belmont Ave..

Said Kiosk(s) at W. Belmont Avenue measure(s):
One (1) at three point six six (3.66) feet in length, and two point four two (2.42) feet in width for a total of eight point eight six (8.86) square feet. Said kiosk shall be approximately nine (9) feet in height.

The location of said privilege shall be as shown on prints kept on file with the Department of Business Affairs and Consumer Protection and the Office of the City Clerk.

Said privilege shall be constructed in accordance with plans and specifications approved by the Department of Transportation (Division of Project Development) and Zoning Department - Signs.

This grant of privilege in the public way shall be subject to the provisions of Section 10-28-015 and all other required provisions of the Municipal Code of Chicago.

The grantee shall pay to the City of Chicago as compensation for the privilege #1121848 herein granted the sum of four hundred ($400.00) per annum in advance.


A 25% penalty will be added for payments received after due date.

The permit holder agrees to hold the City of Chicago harmless for any damage, relocation or replacement costs associated with damage, relocation or removal of private property caused by the City performing work in the public way.


Authority herein given and granted for a period of five (5) years from and after Date of Passage.


Alderman _____

Ameya Pawar 47th Ward

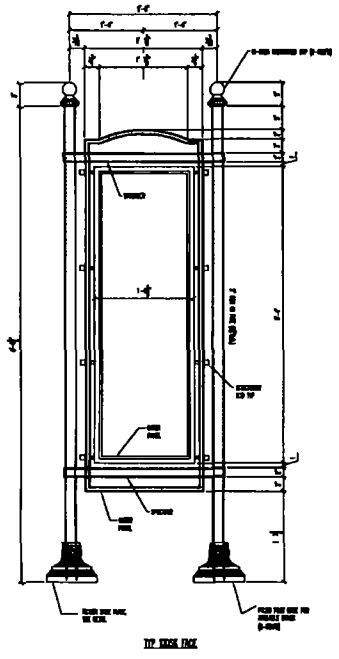

TYP SIGN FACE

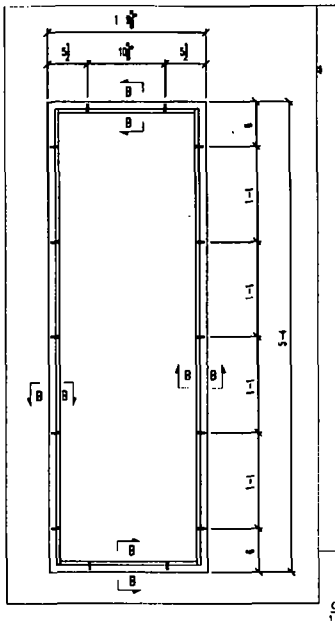


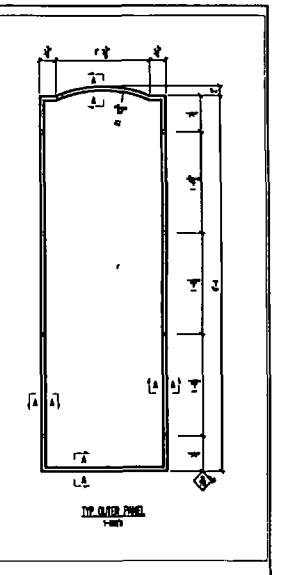


TYP OUTER PANEL

GENERAL NOTES

1 MATERIALS
BAR PLATES ANGLES CHANNELS- ASTM A-36
BEAMS- ASTM A992 OR 36
PIPE ASTM A53 OR B
TUBE ASTM A500 GR B
BOLTS A325
NUTS- A563 GR DH
HARD WASHERS F436
ANCHOR BOLTS F1554 GR 36
2 ALL BOLTS TO BE 3/4" Ø (U N O)
3 OPEN HOLES 3/4" Ø (U N O)
4 ALL WELDING ELECTRODES SHALL BE E70-XX LOW HYDROGEN
5 ALL WELDING SHALL BE IN ACCORDANCE WITH AWS D1.1-81
6 FINISH: HOT DIP GALVANIZED AND POWDER COATED (U N O)

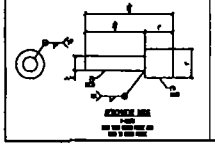

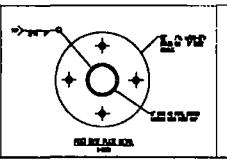

REVISIONS		
NO.	REMARKS	DATE

BCBM, LLC

CUSTOMER	Lakeview Church of Christ
PROJECT	1 MONUMENT ADVERTISING SIGNS
ADDRESS	1400 W Addison Chicago IL 60613
LINE ITEM	SHOP FAB DETAILS
DRAWN BY	KJS DATE 04/10
CHECKED BY	JOB NO 035 SHEET NO 2

Department of Business Affairs and Consumer Protection
Small Business Center- Public Way Use Unit
City Hall- 121 N. LaSalle Street Room 800 • Chicago, IL 60602
312-74-GOBIZ / 312-744-6249 • (312) 744-1944 (TTY)
http://www.cityofchicago.org/bacp

04/13/2016

Alderman **Ameya Pawar**
Ward # **47**
City of Chicago
City Hall, Room **200**
121 North LaSalle Street
Chicago, Illinois 60602

Re: An ordinance to use and maintain a portion of the public right-of-way for **one (1) kiosk(s)** for **LAKEVIEW CHAMBER OF COMMERCE**, adjacent to the premises known as **1642-1644 W. Belmont Ave.**.

Dear Alderman **Ameya Pawar**:

The applicant referenced above has requested the use of the public right-of-way for a **kiosk(s)**. An ordinance has been prepared by the Department of Business Affairs and Consumer Protection – Small Business Center - Public Way Use Unit for presentation to the City Council. Because this request was made for properties located in your ward, as approved by you as per the attached, I respectfully request that you introduce the attached ordinance at the next City Council meeting.

If you have any questions regarding this ordinance, please contact Anthony Bertuca at (312) 744-5506.

Department of Business Affairs and Consumer Protection

City of Chicago

O2016-3282

Office of the City Clerk

Document Tracking Sheet

Meeting Date:	4/13/2016
Sponsor(s):	Pawar (47)
Type:	Ordinance
Title:	Grant(s) of privilege in public way for Vegetarian Express
Committee(s) Assignment:	Committee on Transportation and Public Way

ORDINANCE
VEGETARIAN EXPRESS
Acct. No. 365553 - 3
Permit No. 1121874

Be It Ordained by the City Council of the City of Chicago:

SECTION 1. Permission and authority are hereby given and granted to VEGETARIAN EXPRESS, upon the terms and subject to the conditions of this ordinance to maintain and use, as now constructed, four (4) Light Fixture(s) projecting over the public right-of-way adjacent to its premises known as 4747 N. Damen Ave..

Said Light Fixture(s) at N Damen Ave measure(s):
Four (4) at point three three (.33) feet in length, point three three (.33) feet in width and fourteen (14) feet above grade level.

The location of said privilege shall be as shown on prints kept on file with the Department of Business Affairs and Consumer Protection and the Office of the City Clerk.

Said privilege shall be constructed in accordance with plans and specifications approved by the Department of Transportation (Division of Project Development).

This grant of privilege in the public way shall be subject to the provisions of Section 10-28-015 and all other required provisions of the Municipal Code of Chicago.

The grantee shall pay to the City of Chicago as compensation for the privilege #1121874 herein granted the sum of ninety ($90.00) per annum in advance.

A 25% penalty will be added for payments received after due date.

The permit holder agrees to hold the City of Chicago harmless for any damage, relocation or replacement costs associated with damage, relocation or removal of private property caused by the City performing work in the public way.


Authority herein given and granted for a period of five (5) years from and after Date of Passage.

Alderman _____

Ameya Pawar 47th Ward

Vegetarian Express

4747 N Damen

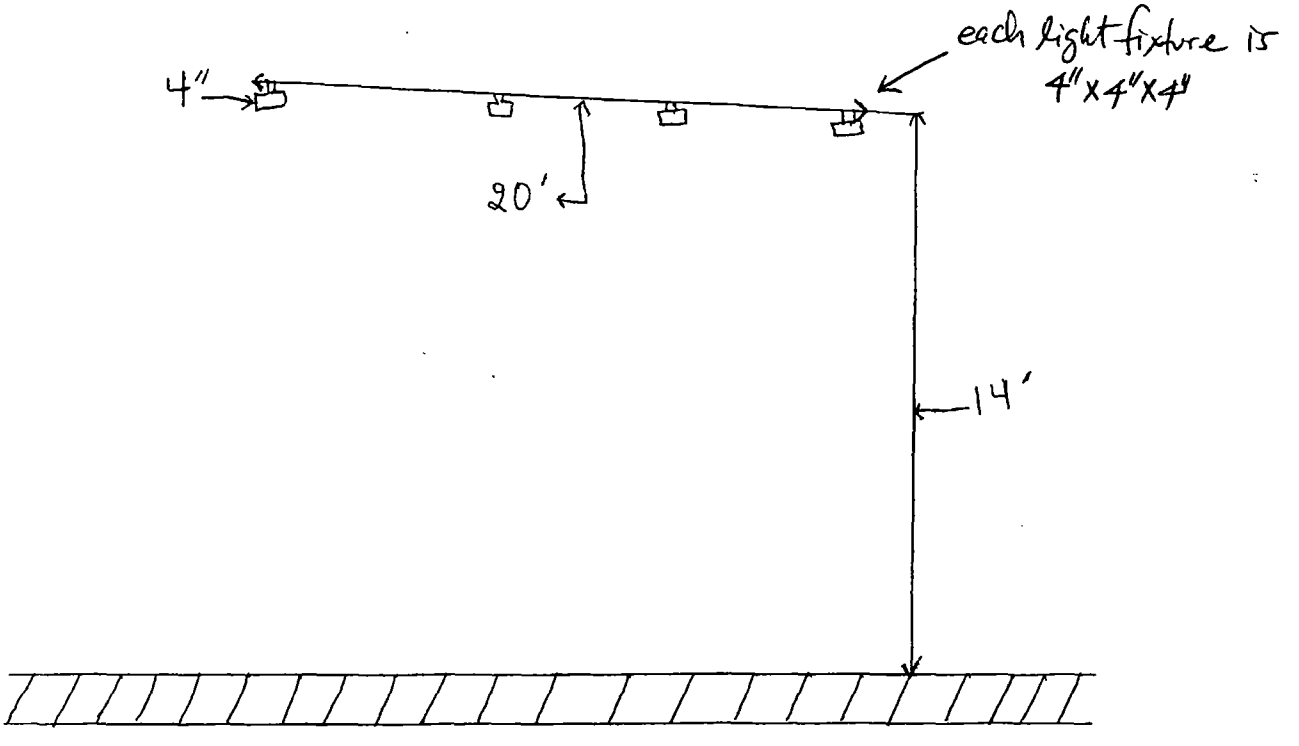

Department of Business Affairs and Consumer Protection
Small Business Center - Public Way Use Unit
City Hall - 121 N. LaSalle Street, Room 800 • Chicago, IL 60602
312-74-GOBIZ / 312-744-6249 • (312) 744-1944 (TTY)
http://www.cityofchicago.org/bacp

04/13/2016

Alderman **Ameya Pawar**
Ward # **47**
City of Chicago
City Hall, Room **200**
121 North LaSalle Street
Chicago, Illinois 60602

Re: An ordinance to use and maintain a portion of the public right-of-way for **four (4) light fixture(s)** for **VEGETARIAN EXPRESS**, adjacent to the premises known as **4747 N. Damen Ave.**.

Dear Alderman **Ameya Pawar**:

The applicant referenced above has requested the use of the public right-of-way for a **light fixture(s)**. An ordinance has been prepared by the Department of Business Affairs and Consumer Protection – Small Business Center - Public Way Use Unit for presentation to the City Council. Because this request was made for properties located in your ward, as approved by you as per the attached, I respectfully request that you introduce the attached ordinance at the next City Council meeting.

If you have any questions regarding this ordinance, please contact Anthony Bertuca at (312) 744-5506.

Department of Business Affairs and Consumer Protection

City of Chicago

O2016-3254

Office of the City Clerk

Document Tracking Sheet

Meeting Date:	4/13/2016
Sponsor(s):	Osterman (48)
Type:	Ordinance
Title:	Grant(s) of privilege in public way for Chicago Sports Medicine
Committee(s) Assignment:	Committee on Transportation and Public Way

ORDINANCE
CHICAGO SPORTS MEDICINE
Acct. No. 403129 - 1
Permit No. 1120984

Be It Ordained by the City Council of the City of Chicago:

SECTION 1. Permission and authority are hereby given and granted to CHICAGO SPORTS MEDICINE, upon the terms and subject to the conditions of this ordinance to maintain and use one (1) sign(s) projecting over the public right-of-way attached to its premises known as 1130 W. Granville Ave..

Said sign structure(s) measures as follows; along W. Granville Avenue:
One (1) at forty-two (42) feet in length, four point one seven (4.17) feet in height and thirteen (13) feet above grade level.

The location of said privilege shall be as shown on prints kept on file with the Department of Business Affairs and Consumer Protection and the Office of the City Clerk.

Said privilege shall be constructed in accordance with plans and specifications approved by the Department of Transportation (Division of Project Development) and Zoning Department - Signs.

This grant of privilege in the public way shall be subject to the provisions of Section 10-28-015 and all other required provisions of the Municipal Code of Chicago.

The grantee shall pay to the City of Chicago as compensation for the privilege #1120984 herein granted the sum of three hundred ($300.00) per annum in advance.

A 25% penalty will be added for payments received after due date.


The permit holder agrees to hold the City of Chicago harmless for any damage, relocation or replacement costs associated with damage, relocation or removal of private property caused by the City performing work in the public way.


Authority herein given and granted for a period of five (5) years from and after Date of Passage.

Alderman _____

Harry Osterman 48th Ward



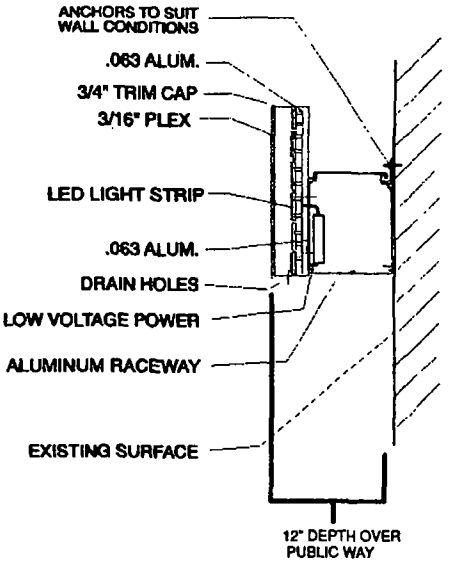

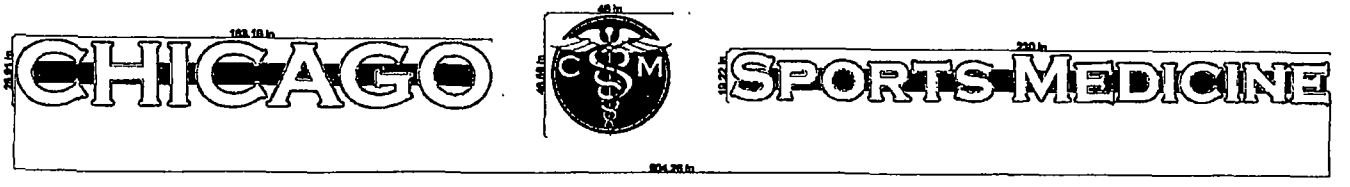

These drawings are the exclusive property of Integrity Sign Company Any use other than that intended is not allowed without the express written authorization of Integrity Sign Company Ideas contained herein are considered intellectual property and are protected under law © Integrity Sign Company The prices, specifications and conditions as described are satisfactory and hereby accepted Integrity Sign Company is authorized to do the work as specified

Directory Name	\\Ripper\d\Nova Pain Spinal Care
Customer	Address
Current Date 11/9/2015	File Name Channel Letters fs
Drawn By JS	Salesperson
Approved By	Date

INTEGRITY SIGN COMPANY
18621 S. 81st Ave.
Tinley Park, IL 60487
708-532-5038
708-532-5059

Department of Business Affairs and Consumer Protection
Small Business Center - Public Way Use Unit
City Hall - 121 N. LaSalle Street, Room 800 • Chicago, IL 60602
312-74-GOBIZ / 312-744-6249 • (312) 744-1944 (TTY)
http //www cityofchicago.org/bacp

04/13/2016

Alderman **Harry Osterman**
Ward # **48**
City of Chicago
City Hall, Room **300**
121 North LaSalle Street
Chicago, Illinois 60602

Re: An ordinance to use and maintain a portion of the public right-of-way for **one (1) sign(s)** for **CHICAGO SPORTS MEDICINE**, adjacent to the premises known as **1130 W. Granville Ave.**.

Dear Alderman **Harry Osterman**:

The applicant referenced above has requested the use of the public right-of-way for a **sign(s)**. An ordinance has been prepared by the Department of Business Affairs and Consumer Protection – Small Business Center - Public Way Use Unit for presentation to the City Council. Because this request was made for properties located in your ward, as approved by you as per the attached, I respectfully request that you introduce the attached ordinance at the next City Council meeting.

If you have any questions regarding this ordinance, please contact Anthony Bertuca at (312) 744-5506.

Department of Business Affairs and Consumer Protection

City of Chicago

O2016-3265

Office of the City Clerk

Document Tracking Sheet

Meeting Date:	4/13/2016
Sponsor(s):	Moore (49)
Type:	Ordinance
Title:	Grant(s) of privilege in public way for Anytime Fitness Chicago - North - banners
Committee(s) Assignment:	Committee on Transportation and Public Way

ORDINANCE
ANYTIME FITNESS CHICAGO - NORTH
Acct. No. 399848 - 1
Permit No. 1120841

Be It Ordained by the City Council of the City of Chicago:

SECTION 1. Permission and authority are hereby given and granted to ANYTIME FITNESS CHICAGO - NORTH, upon the terms and subject to the conditions of this ordinance to construct, install, maintain and use six (6) Banner(s) projecting over the public right-of-way adjacent to its premises known as 1344-8 W. Devon Ave..

Said Banner(s) at W Devon Ave measure(s):
Six (6) at two (2) feet in length, and five (5) feet in width for a total of sixty (60) square feet.

The location of said privilege shall be as shown on prints kept on file with the Department of Business Affairs and Consumer Protection and the Office of the City Clerk.

Said privilege shall be constructed in accordance with plans and specifications approved by the Zoning Department - Signs.

This grant of privilege in the public way shall be subject to the provisions of Section 10-28-015 and all other required provisions of the Municipal Code of Chicago.

The grantee shall pay to the City of Chicago as compensation for the privilege #1120841 herein granted the sum of one hundred seventy-five ($175.00) per annum in advance.

A 25% penalty will be added for payments received after due date.


The permit holder agrees to hold the City of Chicago harmless for any damage, relocation or replacement costs associated with damage, relocation or removal of private property caused by the City performing work in the public way.

Authority herein given and granted for a period of five (5) years from and after Date of Passage.


Alderman _____

Joe Moore 49th Ward


1344 W. Devon Ave.

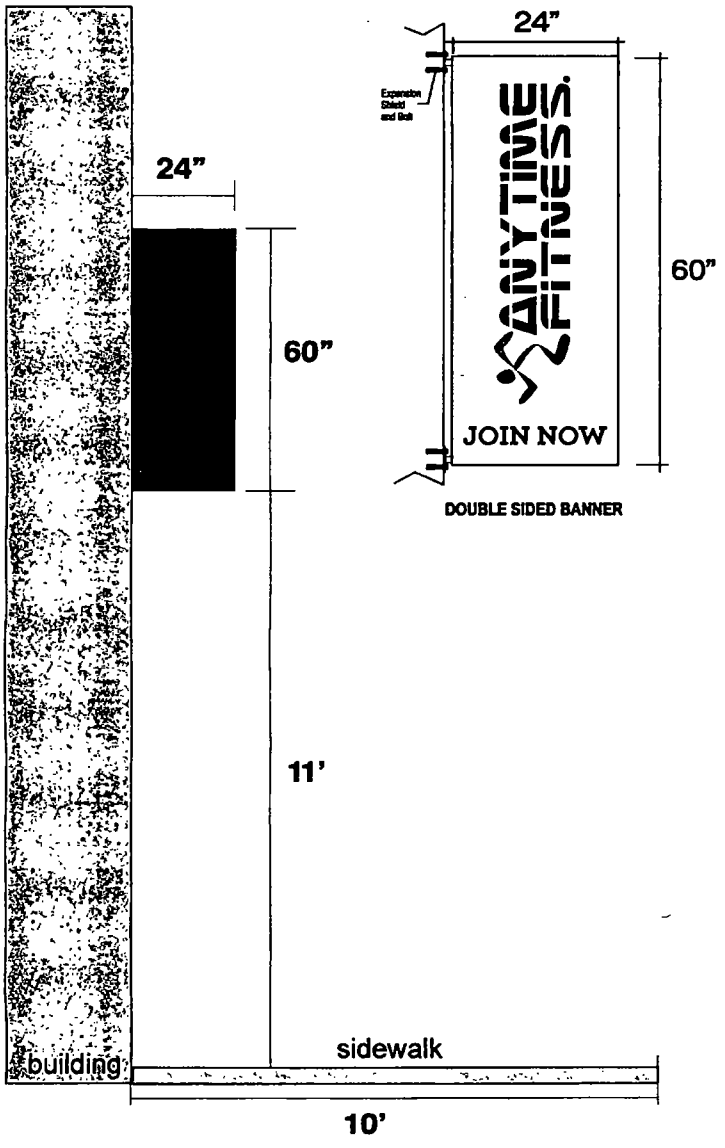

DOUBLE SIDED BANNER

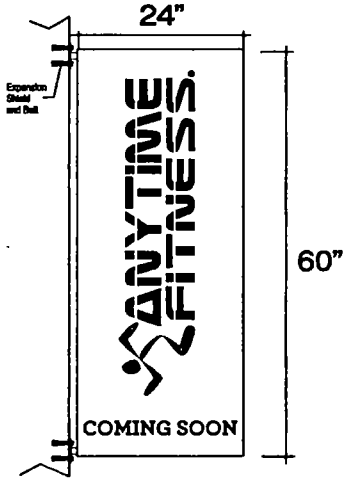

DOUBLE SIDED BANNER

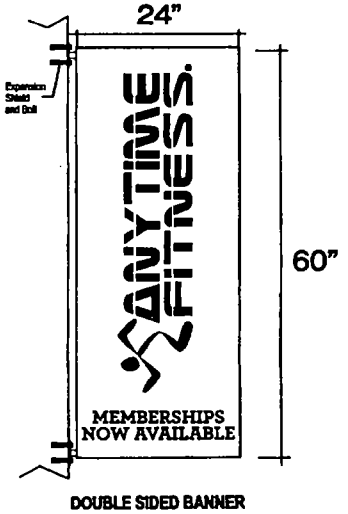

DOUBLE SIDED BANNER

Department of Business Affairs and Consumer Protection
Small Business Center - Public Way Use Unit
City Hall - 121 N. LaSalle Street, Room 800 • Chicago, IL 60602
312-74-GOBIZ / 312-744-6249 • (312) 744-1944 (TTY)
http://www.cityofchicago.org/bacp

04/13/2016

Alderman **Joe Moore**
Ward # **49**
City of Chicago
City Hall, Room **200**
121 North LaSalle Street
Chicago, Illinois 60602

Re: An ordinance to use and maintain a portion of the public right-of-way for **six (6) banner(s)** for **ANYTIME FITNESS CHICAGO - NORTH**, adjacent to the premises known as **1344-8 W. Devon Ave.**.

Dear Alderman **Joe Moore**:

The applicant referenced above has requested the use of the public right-of-way for a **banner(s)**. An ordinance has been prepared by the Department of Business Affairs and Consumer Protection – Small Business Center - Public Way Use Unit for presentation to the City Council. Because this request was made for properties located in your ward, as approved by you as per the attached, I respectfully request that you introduce the attached ordinance at the next City Council meeting.

If you have any questions regarding this ordinance, please contact Anthony Bertuca at (312) 744-5506.

Department of Business Affairs and Consumer Protection

City of Chicago

O2016-3268

Office of the City Clerk

Document Tracking Sheet

Meeting Date:	4/13/2016
Sponsor(s):	Moore (49)
Type:	Ordinance
Title:	Grant(s) of privilege in public way for Anytime Fitness Chicago - North - sign
Committee(s) Assignment:	Committee on Transportation and Public Way

ORDINANCE
ANYTIME FITNESS CHICAGO - NORTH
Acct. No. 399848 - 1
Permit No. 1120842

Be It Ordained by the City Council of the City of Chicago:

SECTION 1. Permission and authority are hereby given and granted to ANYTIME FITNESS CHICAGO - NORTH, upon the terms and subject to the conditions of this ordinance to maintain and use one (1) sign(s) projecting over the public right-of-way attached to its premises known as 1344 W. Devon Ave..

Said sign structure(s) measures as follows; along W Devon Ave:
One (1) at seven point seven five (7.75) feet in length, one point six seven (1.67) feet in height and nine (9) feet above grade level.

The location of said privilege shall be as shown on prints kept on file with the Department of Business Affairs and Consumer Protection and the Office of the City Clerk.

Said privilege shall be constructed in accordance with plans and specifications approved by the Department of Transportation (Division of Project Development) and Zoning Department - Signs.

This grant of privilege in the public way shall be subject to the provisions of Section 10-28-015 and all other required provisions of the Municipal Code of Chicago.

The grantee shall pay to the City of Chicago as compensation for the privilege #1120842 herein granted the sum of one hundred ($100.00) per annum in advance.

A 25% penalty will be added for payments received after due date.


The permit holder agrees to hold the City of Chicago harmless for any damage, relocation or replacement costs associated with damage, relocation or removal of private property caused by the City performing work in the public way.

Authority herein given and granted for a period of five (5) years from and after Date of Passage.

Alderman _____

Joe Moore 49th Ward

1344 W. Devon Ave.

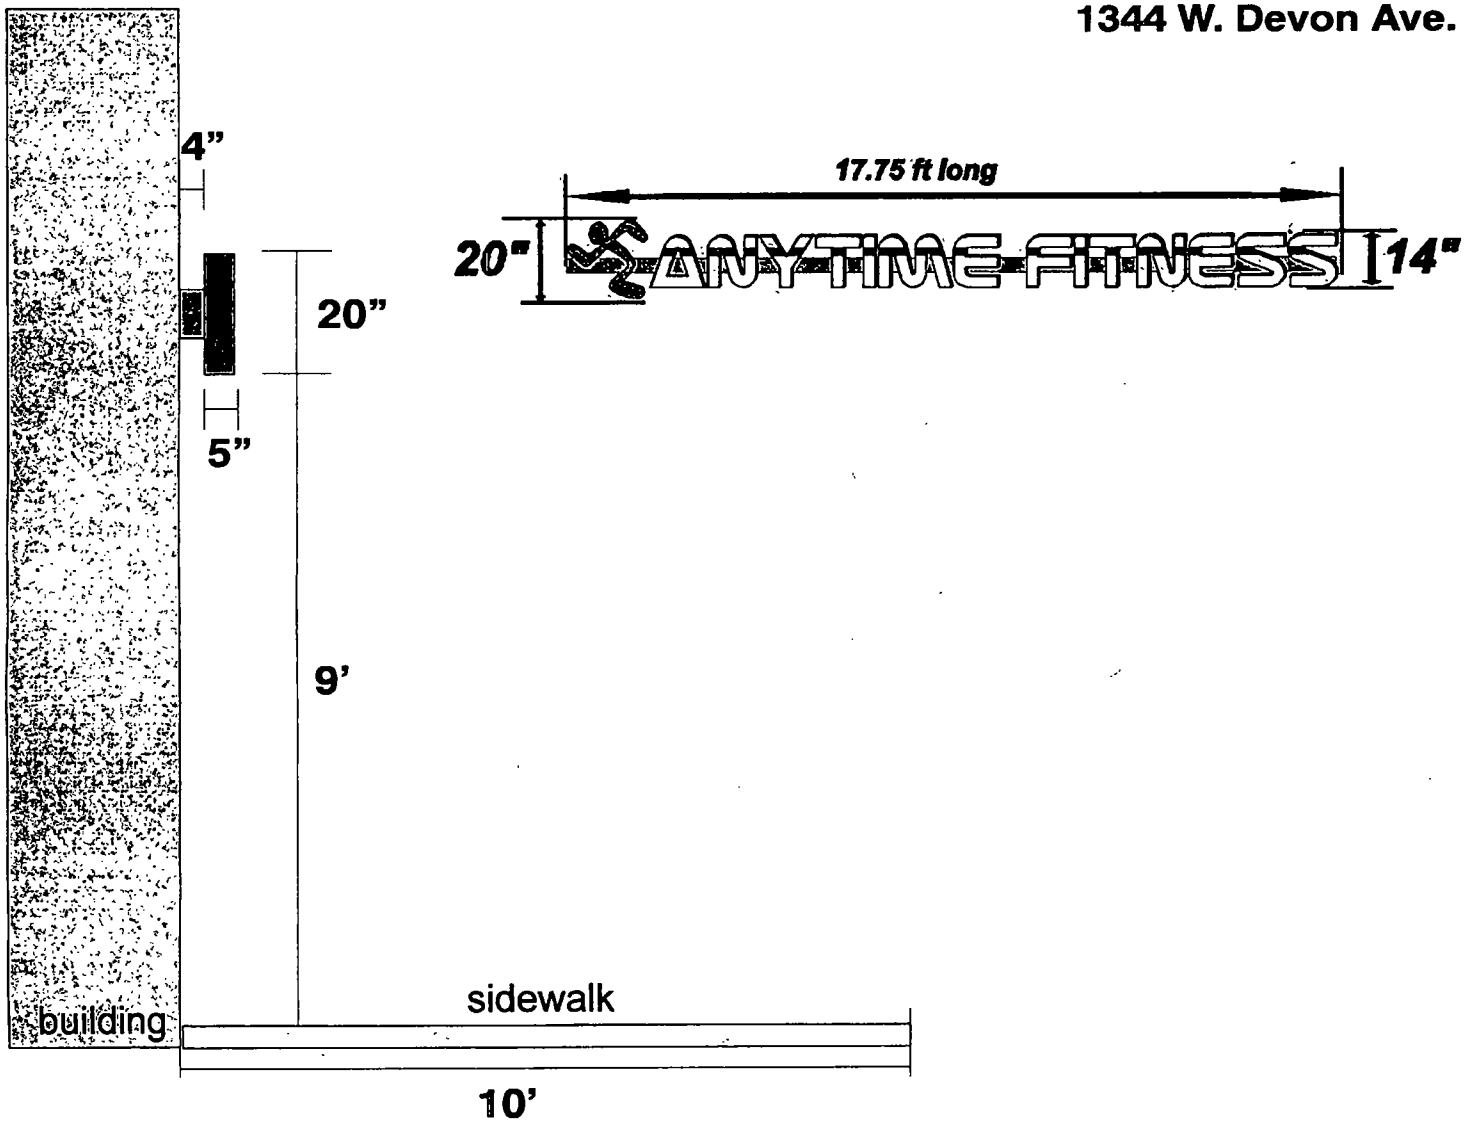

Department of Business Affairs and Consumer Protection
Small Business Center - Public Way Use Unit
City Hall - 121 N. LaSalle Street, Room 800 • Chicago, IL 60602
312-74-GOBIZ / 312-744-6249 • (312) 744-1944 (TTY)
http://www.cityofchicago.org/bacp

04/13/2016

Alderman **Joe Moore**
Ward # **49**
City of Chicago
City Hall, Room **200**
121 North LaSalle Street
Chicago, Illinois 60602

Re: An ordinance to use and maintain a portion of the public right-of-way for **one (1) sign(s)** for **ANYTIME FITNESS CHICAGO - NORTH**, adjacent to the premises known as **1344 W. Devon Ave.**.

Dear Alderman **Joe Moore**:

The applicant referenced above has requested the use of the public right-of-way for a **sign(s)**. An ordinance has been prepared by the Department of Business Affairs and Consumer Protection – Small Business Center - Public Way Use Unit for presentation to the City Council. Because this request was made for properties located in your ward, as approved by you as per the attached, I respectfully request that you introduce the attached ordinance at the next City Council meeting.

If you have any questions regarding this ordinance, please contact Anthony Bertuca at (312) 744-5506.

Department of Business Affairs and Consumer Protection

City of Chicago

O2016-3270

Office of the City Clerk

Document Tracking Sheet

Meeting Date:	4/13/2016
Sponsor(s):	Moore (49)
Type:	Ordinance
Title:	Grant(s) of privilege in public way for Blaze Pizza
Committee(s) Assignment:	Committee on Transportation and Public Way

ORDINANCE
BLAZE PIZZA
Acct. No. 403759 - 1
Permit No. 1121559

Be It Ordained by the City Council of the City of Chicago:

SECTION 1. Permission and authority are hereby given and granted to BLAZE PIZZA, upon the terms and subject to the conditions of this ordinance to maintain and use one (1) sign(s) projecting over the public right-of-way attached to its premises known as 6552 N. Sheridan Rd..

Said sign structure(s) measures as follows; along N. Sheridan Road:
One (1) at eleven (11) feet in length, two (2) feet in height and twelve (12) feet above grade level.

The location of said privilege shall be as shown on prints kept on file with the Department of Business Affairs and Consumer Protection and the Office of the City Clerk.

Said privilege shall be constructed in accordance with plans and specifications approved by the Department of Transportation (Division of Project Development) and Zoning Department - Signs.

This grant of privilege in the public way shall be subject to the provisions of Section 10-28-015 and all other required provisions of the Municipal Code of Chicago.


The grantee shall pay to the City of Chicago as compensation for the privilege #1121559 herein granted the sum of one hundred ($100.00) per annum in advance.

A 25% penalty will be added for payments received after due date.

The permit holder agrees to hold the City of Chicago harmless for any damage, relocation or replacement costs associated with damage, relocation or removal of private property caused by the City performing work in the public way.


Authority herein given and granted for a period of five (5) years from and after Date of Passage.

Alderman _____
Joe Moore 49th Ward

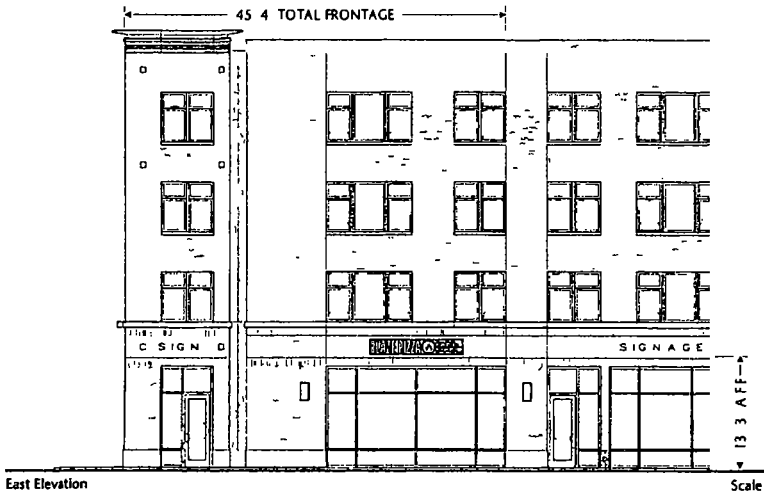


East Elevation

Scale 3/32 = 1 0

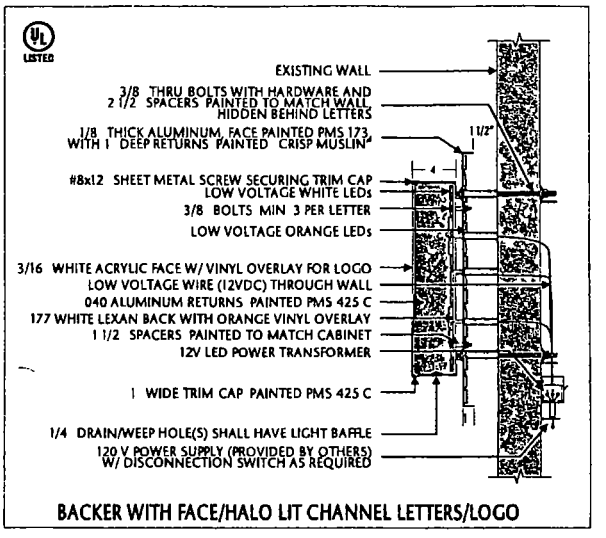

BACKER WITH FACE/HALO LIT CHANNEL LETTERS/LOGO

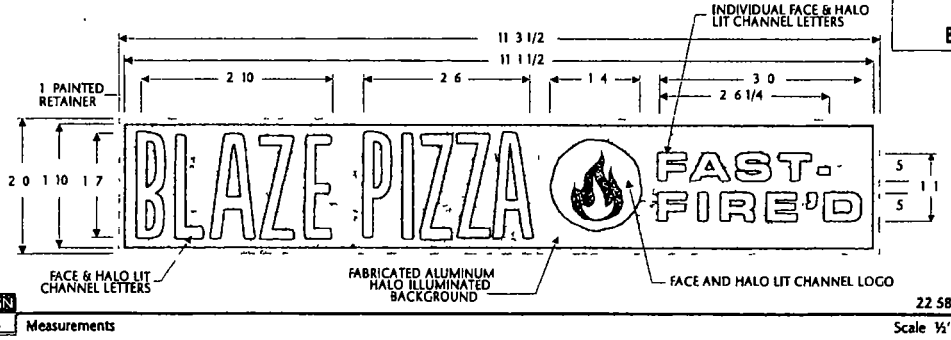

22 58 Sq Ft

Scale ½" = 1 0

COLOR KEY
DUNN EDWARDS CRISP MUSLIN DE 6212
PANTONE 425C
PANTONE 173 630 44 ORANGE VINYL
WHITE

THIS SIGN IS INTENDED TO BE INSTALLED IN ACCORDANCE WITH THE REQUIREMENTS OF ARTICLE 600 OF THE NATIONAL ELECTRICAL CODE AND/OR OTHER APPLICABLE LOCAL CODES. THIS INCLUDES PROPER GROUNDING AND BONDING OF SIGN

SIGN 2 Measurements

VISIBLEGRAPHICS

9736 Eton Avenue
Chatsworth, CA 91311
T 818 787 0427 106
E Frederick 17 5121
www.visiblegraphics.com

Project Name: Blaze Pizza
Project Address: 6552 Sheridan Road, Chicago, IL 60626

Date: 12-01 2015
Sign Type: As Noted
Scale: As Noted
Sr Acct Mngr: Dave Mahn
Coordinator: Janina Zamorano
Designer: Jennifer Lewis

CLIENT: BLAZE PIZZA

CLIENT APPROVAL

COPY COLORS SIZES

LANDLORD APPROVAL

Sheet 3

File Name \\SERVER02\All Visible Docs\Retail Jobs\Dave\Blaze Pizza\# Blaze Pizza Loyola Chicago\02 Drawings

Department of Business Affairs and Consumer Protection
Small Business Center - Public Way Use Unit
City Hall - 121 N. LaSalle Street, Room 800 • Chicago, IL 60602
312-74-GOBIZ / 312-744-6249 • (312) 744-1944 (TTY)
http //www.cityofchicago.org/bacp

04/13/2016

Alderman **Joe Moore**
Ward # **49**
City of Chicago
City Hall, Room **200**
121 North LaSalle Street
Chicago, Illinois 60602

Re: An ordinance to use and maintain a portion of the public right-of-way for **one (1) sign(s)** for **BLAZE PIZZA**, adjacent to the premises known as **6552 N. Sheridan Rd.**.

Dear Alderman **Joe Moore**:

The applicant referenced above has requested the use of the public right-of-way for a **sign(s)**. An ordinance has been prepared by the Department of Business Affairs and Consumer Protection – Small Business Center - Public Way Use Unit for presentation to the City Council. Because this request was made for properties located in your ward, as approved by you as per the attached, I respectfully request that you introduce the attached ordinance at the next City Council meeting.

If you have any questions regarding this ordinance, please contact Anthony Bertuca at (312) 744-5506.

Department of Business Affairs and Consumer Protection

City of Chicago

O2016-3202

Office of the City Clerk

Document Tracking Sheet

Meeting Date:	4/13/2016
Sponsor(s):	Silverstein (50)
Type:	Ordinance
Title:	Grant(s) of privilege in public way for Aldi, Inc. No. 62
Committee(s) Assignment:	Committee on Transportation and Public Way

ORDINANCE
ALDI INC # 62
Acct. No. 5273 - 13
Permit No. 1121985

Be It Ordained by the City Council of the City of Chicago:

SECTION 1. Permission and authority are hereby given and granted to ALDI INC # 62, upon the terms and subject to the conditions of this ordinance to maintain and use, as now constructed, one (1) Bicycle Rack(s) on the public right-of-way adjacent to its premises known as 6220 N. California Ave..

Said Bicycle Rack(s) at N. California Avenue measure(s):
One (1) at three point five (3.5) feet in length, and point five (.5) feet in width for a total of one point seven five (1.75) square feet.

The location of said privilege shall be as shown on prints kept on file with the Department of Business Affairs and Consumer Protection and the Office of the City Clerk.

Said privilege shall be constructed in accordance with plans and specifications approved by the Department of Planning and Development and Department of Transportation (Division of Project Development).

This grant of privilege in the public way shall be subject to the provisions of Section 10-28-015 and all other required provisions of the Municipal Code of Chicago.

The grantee shall pay to the City of Chicago as compensation for the privilege #1121985 herein granted the sum of zero ($.00) per annum in advance.

A 25% penalty will be added for payments received after due date.

The permit holder agrees to hold the City of Chicago harmless for any damage, relocation or replacement costs associated with damage, relocation or removal of private property caused by the City performing work in the public way.


Authority herein given and granted for a period of five (5) years from and after 01/13/2016.

Alderman

Debra L. Silverstein 50th Ward

Heavy Duty 5-Bike Wave Bike Rack, 2 3/8" O.D.

Specifications

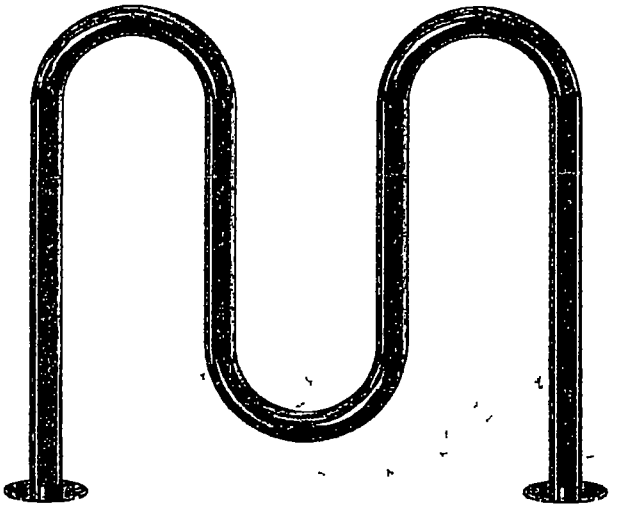


Product Details


Dimensions	Length 43 13" / Depth 2 375" / Height 36" *(46" In Ground)* / Mounting Plates 6"
Weight	Surface Mount 71-lbs In-ground 74-lbs
Styling	Contemporary
Capacity	Holds 5 Bikes
Finish	Durable baked-on powder coat, high-grade galvanized steel, or electrostatically oven cured SealGuard™
Construction	Heavy-Duty 2 3/8" O D Steel

Mounting Types

Surface
Bolts through bottom plate into pre-drilled concrete into ground anchors
Use appropriate length and size bolt for local requirements

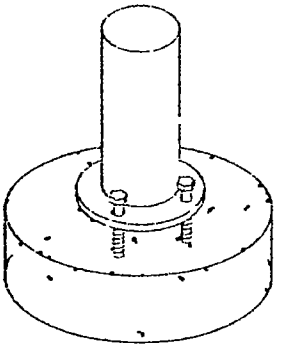

IG = In-Ground
Embedded in hole filled with concrete Depth of the hole varies depending on local code

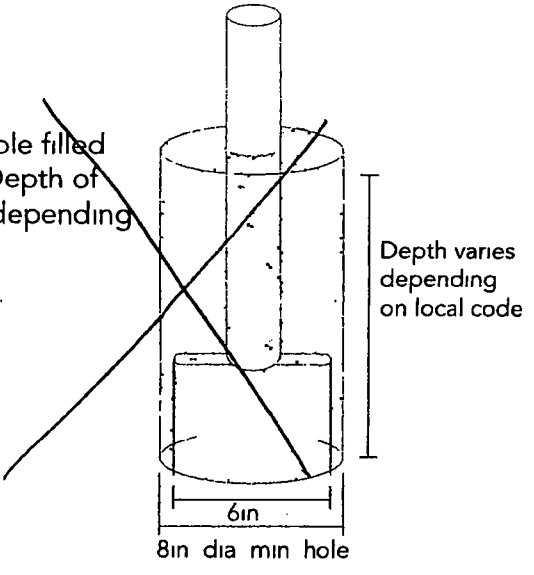

Department of Business Affairs and Consumer Protection
Small Business Center - Public Way Use Unit
City Hall - 121 N LaSalle Street, Room 800 • Chicago, IL 60602
312-74-GOBIZ / 312-744-6249 • (312) 744-1944 (TTY)
http://www.cityofchicago.org/bacp

04/13/2016

Alderman **Debra L. Silverstein**
Ward # **50**
City of Chicago
City Hall, Room **300**
121 North LaSalle Street
Chicago, Illinois 60602

Re: An ordinance to use and maintain a portion of the public right-of-way for **one (1) bicycle rack(s)** for **ALDI INC # 62**, adjacent to the premises known as **6220 N. California Ave.**.

Dear Alderman **Debra L. Silverstein**:

The applicant referenced above has requested the use of the public right-of-way for a **bicycle rack(s)**. An ordinance has been prepared by the Department of Business Affairs and Consumer Protection – Small Business Center - Public Way Use Unit for presentation to the City Council. Because this request was made for properties located in your ward, as approved by you as per the attached, I respectfully request that you introduce the attached ordinance at the next City Council meeting.

If you have any questions regarding this ordinance, please contact Anthony Bertuca at (312) 744-5506.

Department of Business Affairs and Consumer Protection

City of Chicago

O2016-3206

Office of the City Clerk

Document Tracking Sheet

Meeting Date:	4/13/2016
Sponsor(s):	Silverstein (50)
Type:	Ordinance
Title:	Grant(s) of privilege in public way for Wreck & Roll Autobody, Inc.
Committee(s) Assignment:	Committee on Transportation and Public Way

ORDINANCE
WRECK & ROLL AUTOBODY, INC
Acct. No. 47861 - 1
Permit No. 1105548

Be It Ordained by the City Council of the City of Chicago:

SECTION 1. Permission and authority are hereby given and granted to WRECK & ROLL AUTOBODY, INC, upon the terms and subject to the conditions of this ordinance to maintain and use one (1) sign(s) projecting over the public right-of-way attached to its premises known as 6652 N. Western Ave..

Said sign structure(s) measures as follows; along N. Western:
One (1) at six (6) feet in length, six (6) feet in height and twelve (12) feet above grade level.

The location of said privilege shall be as shown on prints kept on file with the Department of Business Affairs and Consumer Protection and the Office of the City Clerk.

Said privilege shall be constructed in accordance with plans and specifications approved by the Department of Transportation (Division of Project Development) and Zoning Department - Signs.


This grant of privilege in the public way shall be subject to the provisions of Section 10-28-015 and all other required provisions of the Municipal Code of Chicago.

The grantee shall pay to the City of Chicago as compensation for the privilege #1105548 herein granted the sum of three hundred ($300.00) per annum in advance.


A 25% penalty will be added for payments received after due date.

The permit holder agrees to hold the City of Chicago harmless for any damage, relocation or replacement costs associated with damage, relocation or removal of private property caused by the City performing work in the public way.

Authority herein given and granted for a period of five (5) years from and after Date of Passage.

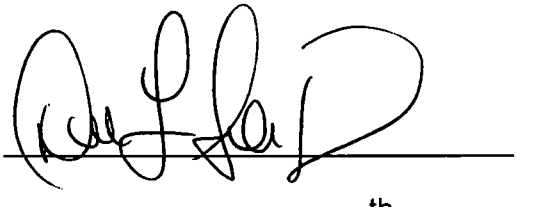Alderman 

Debra L. Silverstein 50th Ward

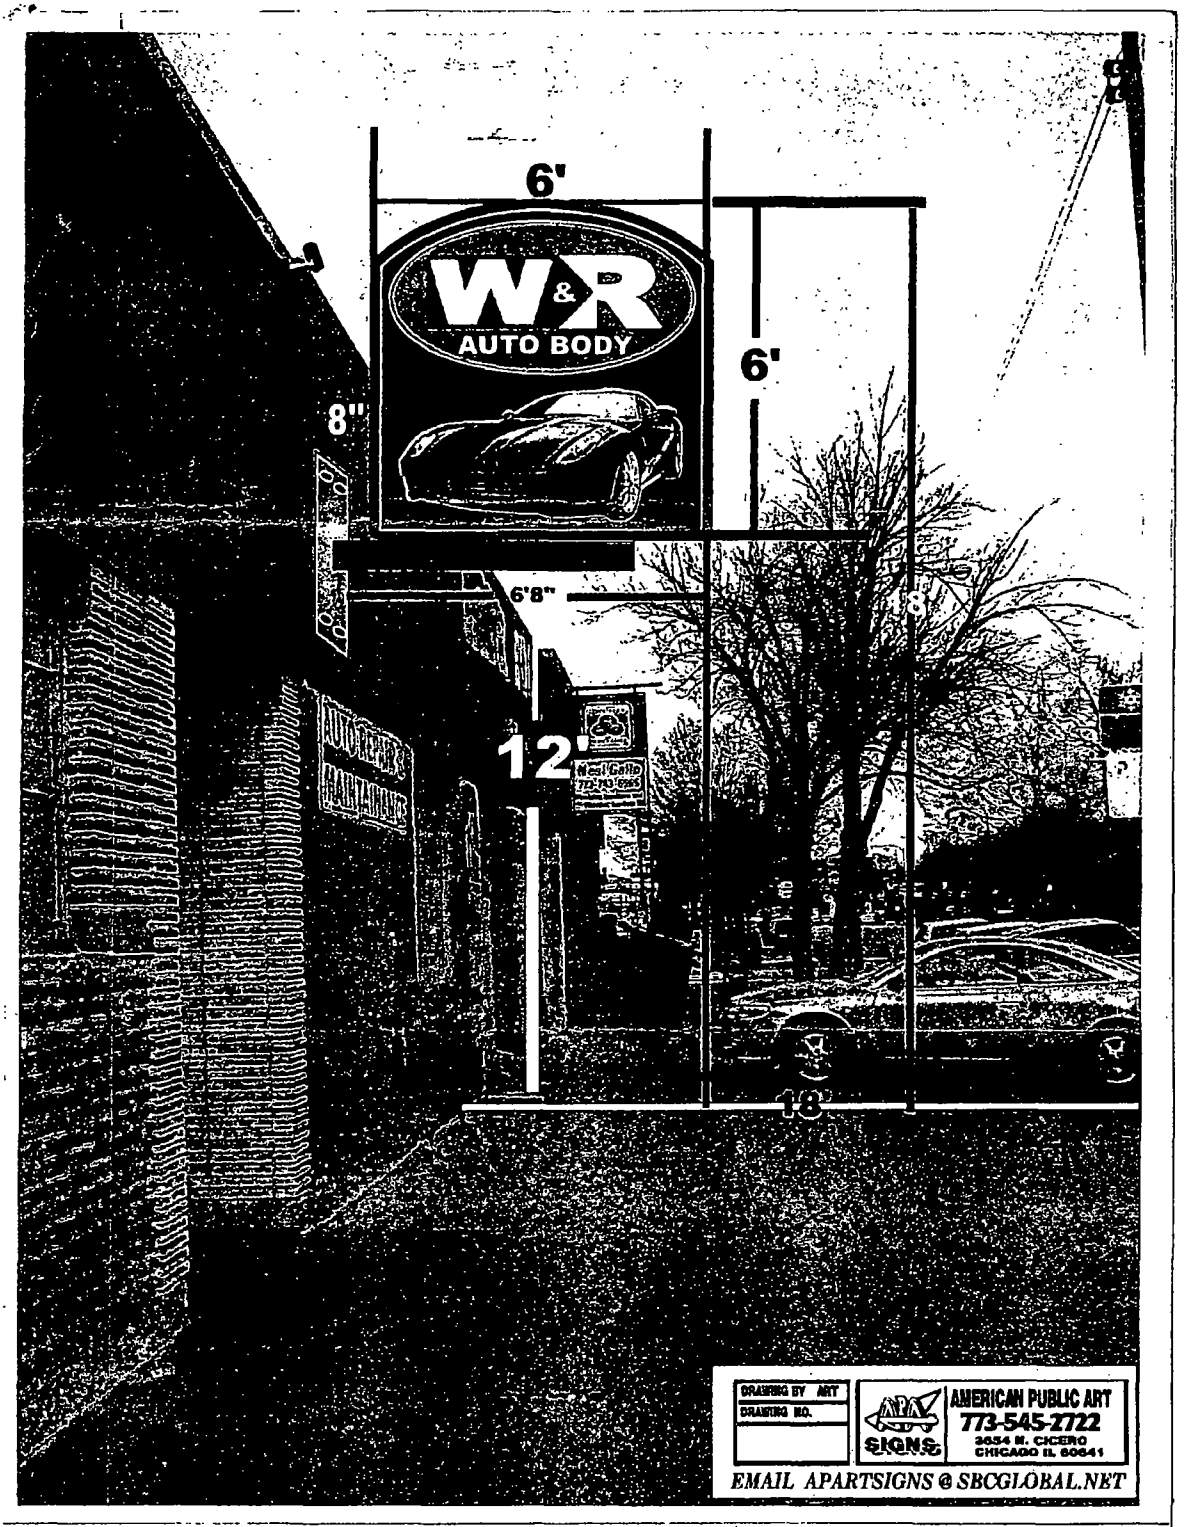
6'
W&R
AUTO BODY
6'
8"
6'8"
8'
12'
18'
DRAWING BY ART
DRAWING NO.
AMERICAN PUBLIC ART
773-545-2722
3654 N. CICERO
CHICAGO IL 60641
SIGNS
EMAIL APARTSIGNS @ SBCGLOBAL.NET

Department of Business Affairs and Consumer Protection
Small Business Center - Public Way Use Unit
City Hall - 121 N LaSalle Street, Room 800 • Chicago, IL 60602
312-74-GOBIZ / 312-744-6249 • (312) 744-1944 (TTY)
http://www.cityofchicago.org/bacp

04/13/2016

Alderman **Debra L. Silverstein**
Ward # **50**
City of Chicago
City Hall, Room **300**
121 North LaSalle Street
Chicago, Illinois 60602

Re: An ordinance to use and maintain a portion of the public right-of-way for **one (1) sign(s)** for **WRECK & ROLL AUTOBODY, INC**, adjacent to the premises known as **6652 N. Western Ave.**.

Dear Alderman **Debra L. Silverstein**:

The applicant referenced above has requested the use of the public right-of-way for a **sign(s)**. An ordinance has been prepared by the Department of Business Affairs and Consumer Protection – Small Business Center - Public Way Use Unit for presentation to the City Council. Because this request was made for properties located in your ward, as approved by you as per the attached, I respectfully request that you introduce the attached ordinance at the next City Council meeting.

If you have any questions regarding this ordinance, please contact Anthony Bertuca at (312) 744-5506.

Department of Business Affairs and Consumer Protection

City of Chicago

O2016-2930

Office of the City Clerk

Document Tracking Sheet

Meeting Date:	4/13/2016
Sponsor(s):	Moreno (1)
Type:	Ordinance
Title:	Amendment of grant(s) of privilege in public way for Fat Pour
Committee(s) Assignment:	Committee on Transportation and Public Way

ORDINANCE AMENDMENT
Acct. No. 365841 - 1
Permit No. 1121236

BE IT ORDAINED BY THE CITY COUNCIL OF THE CITY OF CHICAGO:

Section 1:

The ordinance passed by the City Council of the City of Chicago for **FAT POUR** on **03/16/2016**, and printed upon page **20344** of the Journal of Proceedings of the City of Chicago is here by Amended by deleting the words

"Sunday"

and inserting in their place the words

"Sunday 11:00 a.m. to 11:00 p.m."

Section 2:

This ordinance Amendment shall be in effect upon its passage.

ALDERMAN: Joe Moreno 1st 4-13-16

Proco Joe Moreno **Ward: 01** **Date:**

Department of Business Affairs and Consumer Protection
Small Business Center - Public Way Use Unit
City Hall - 121 N. LaSalle Street, Room 800 • Chicago, IL 60602
312-74-GOBIZ / 312-744-6249 • (312) 744-1944 (TTY)
http://www.cityofchicago.org/bacp

04/13/2016

Alderman **Proco Joe Moreno**
Ward # **01**
City of Chicago
City Hall, Room **300**
121 North LaSalle Street
Chicago, Illinois 60602

Re: An amended ordinance to use and maintain a portion of the public right-of-way for **one (1) sidewalk cafe(s)** for **FAT POUR**, adjacent to the premises known as **2005-2007 W. Division St.**.

Dear Alderman **Proco Joe Moreno**:

The applicant referenced above has requested the use of the public right-of-way for a **sidewalk cafe(s)**. An ordinance has been prepared by the Department of Business Affairs and Consumer Protection – Small Business Center - Public Way Use Unit for presentation to the City Council. Because this request was made for properties located in your ward, as approved by you as per the attached, I respectfully request that you introduce the attached ordinance at the next City Council meeting.

If you have any questions regarding this ordinance, please contact Anthony Bertuca at (312) 744-5506.

Department of Business Affairs and Consumer Protection

City of Chicago

O2016-2943

Office of the City Clerk

Document Tracking Sheet

Meeting Date:	4/13/2016
Sponsor(s):	Solis (25)
Type:	Ordinance
Title:	Amendment of grant(s) of privilege in public way for Sigifredo Torres
Committee(s) Assignment:	Committee on Transportation and Public Way

ORDINANCE AMENDMENT
Acct. No. 352391 - 1
Permit No. 1120933

BE IT ORDAINED BY THE CITY COUNCIL OF THE CITY OF CHICAGO:

Section 1:

The ordinance passed by the City Council of the City of Chicago for **Sigifredo Torres** on **02/10/2016**, and printed upon page **18684** of the Journal of Proceedings of the City of Chicago is here by Amended by deleting the words "The grantee shall pay to the City of Chicago as compensation for the privilege #1120933 herein granted the sum of eight hundred ($800.00) per annum in advance" and inserting in their place the words "The grantee shall pay to the City of Chicago as compensation for the privilege #1120933 herein granted the sum of four hundred ($400.00) per annum in advance"

Section 2:

This ordinance Amendment shall be in effect upon its passage.

ALDERMAN: _____

Daniel S. Solis **Ward: 25** **Date:** 4/13/16

Department of Business Affairs and Consumer Protection
Small Business Center - Public Way Use Unit
City Hall - 121 N. LaSalle Street, Room 800 • Chicago, IL 60602
312-74-GOBIZ / 312-744-6249 • (312) 744-1944 (TTY)
http://www.cityofchicago.org/bacp

04/13/2016

Alderman **Daniel S. Solis**
Ward # **25**
City of Chicago
City Hall, Room **304**
121 North LaSalle Street
Chicago, Illinois 60602

Re: An amended ordinance to use and maintain a portion of the public right-of-way for **two (2) vault(s)** for **Sigifredo Torres**, adjacent to the premises known as **1811 S. Carpenter St.**.

Dear Alderman **Daniel S. Solis**:

The applicant referenced above has requested the use of the public right-of-way for a **vault(s)**. An ordinance has been prepared by the Department of Business Affairs and Consumer Protection – Small Business Center - Public Way Use Unit for presentation to the City Council. Because this request was made for properties located in your ward, as approved by you as per the attached, I respectfully request that you introduce the attached ordinance at the next City Council meeting.

If you have any questions regarding this ordinance, please contact Anthony Bertuca at (312) 744-5506.

Department of Business Affairs and Consumer Protection

City of Chicago

O2016-2912

Office of the City Clerk

Document Tracking Sheet

Meeting Date:	4/13/2016
Sponsor(s):	Maldonado (26)
Type:	Ordinance
Title:	Amendment of grant(s) of privilege in public way for Wireless Hookup/MetroPCS Authorized Dealer
Committee(s) Assignment:	Committee on Transportation and Public Way

ORDINANCE AMENDMENT
Acct. No. 402265 - 6
Permit No. 1116491

BE IT ORDAINED BY THE CITY COUNCIL OF THE CITY OF CHICAGO:

Section 1:

The ordinance passed by the City Council of the City of Chicago for **WIRELESS HOOKUP/METRO PCS AUTHORIZED DEALER** on **04/15/2015**, and printed upon page **106901** of the Journal of Proceedings of the City of Chicago is here by Amended by deleting the words "**WIRELESS HOOKUP/METRO PCS AUTHORIZED DEALER**" and inserting in their place the words "**STELLAR WIRELESS CHICAGO GROUP INC.**"

Section 2:

This ordinance Amendment shall be in effect upon its passage.

ALDERMAN: Roberto Maldonado 26 4/13/2016

Roberto Maldonado **Ward: 26** **Date:**

Department of Business Affairs and Consumer Protection
Small Business Center - Public Way Use Unit
City Hall - 121 N. LaSalle Street, Room 800 • Chicago, IL 60602
312-74-GOBIZ / 312-744-6249 • (312) 744-1944 (TTY)
http://www.cityofchicago.org/bacp

04/13/2016

Alderman **Roberto Maldonado**
Ward # **26**
City of Chicago
City Hall, Room **300**
121 North LaSalle Street
Chicago, Illinois 60602

Re: An amended ordinance to use and maintain a portion of the public right-of-way for **one (1) sign(s)** for **STELLAR WIRELESS CHICAGO GROUP INC.**, adjacent to the premises known as **2735 W. Division St.**.

Dear Alderman **Roberto Maldonado**:

The applicant referenced above has requested the use of the public right-of-way for a **sign(s)**. An ordinance has been prepared by the Department of Business Affairs and Consumer Protection – Small Business Center - Public Way Use Unit for presentation to the City Council. Because this request was made for properties located in your ward, as approved by you as per the attached, I respectfully request that you introduce the attached ordinance at the next City Council meeting.

If you have any questions regarding this ordinance, please contact Anthony Bertuca at (312) 744-5506.

Department of Business Affairs and Consumer Protection

City of Chicago

O2016-2940

Office of the City Clerk

Document Tracking Sheet

Meeting Date:	4/13/2016
Sponsor(s):	Taliaferro (29)
Type:	Ordinance
Title:	Amendment of grant(s) of privilege in public way for Wireless Hookup/MetroPCS Authorized Dealer
Committee(s) Assignment:	Committee on Transportation and Public Way

ORDINANCE AMENDMENT
Acct. No. 402265 - 2
Permit No. 1116490

BE IT ORDAINED BY THE CITY COUNCIL OF THE CITY OF CHICAGO:

Section 1:

The ordinance passed by the City Council of the City of Chicago for **WIRELESS HOOKUP/METRO PCS AUTHORIZED DEALER** on **04/15/2015**, and printed upon page **106902** of the Journal of Proceedings of the City of Chicago is here by Amended by deleting the words "**WIRELESS HOOKUP/METRO PCS AUTHORIZED DEALER**" and inserting in their place the words "**STELLAR WIRELESS CHICAGO GROUP INC.**"

Section 2:

This ordinance Amendment shall be in effect upon its passage.

ALDERMAN: Clt Tal 4-13-16

Chris Taliaferro **Ward: 29** **Date:**

Department of Business Affairs and Consumer Protection
Small Business Center - Public Way Use Unit
City Hall - 121 N LaSalle Street, Room 800 • Chicago, IL 60602
312-74-GOBIZ / 312-744-6249 • (312) 744-1944 (TTY)
http //www cityofchicago org/bacp

04/13/2016

Alderman **Chris Taliaferro**
Ward # **29**
City of Chicago
City Hall, Room **300**
121 North LaSalle Street
Chicago, Illinois 60602

Re: An amended ordinance to use and maintain a portion of the public right-of-way for **one (1) sign(s)** for **STELLAR WIRELESS CHICAGO GROUP INC.**, adjacent to the premises known as **5937 W. North Ave.**.

Dear Alderman **Chris Taliaferro**:

The applicant referenced above has requested the use of the public right-of-way for a **sign(s)**. An ordinance has been prepared by the Department of Business Affairs and Consumer Protection – Small Business Center - Public Way Use Unit for presentation to the City Council. Because this request was made for properties located in your ward, as approved by you as per the attached, I respectfully request that you introduce the attached ordinance at the next City Council meeting.

If you have any questions regarding this ordinance, please contact Anthony Bertuca at (312) 744-5506.

Department of Business Affairs and Consumer Protection

City of Chicago

O2016-2932

Office of the City Clerk

Document Tracking Sheet

Meeting Date:	4/13/2016
Sponsor(s):	Reboyras (30)
Type:	Ordinance
Title:	Amendment of grant(s) of privilege in public way for Wireless Hookup/MetroPCS Authorized Dealer
Committee(s) Assignment:	Committee on Transportation and Public Way

ORDINANCE AMENDMENT
Acct. No. 402265 - 1
Permit No. 1115814

BE IT ORDAINED BY THE CITY COUNCIL OF THE CITY OF CHICAGO:

Section 1:

The ordinance passed by the City Council of the City of Chicago for **WIRELESS HOOKUP/METRO PCS AUTHORIZED DEALER** on **03/18/2015**, and printed upon page **104210** of the Journal of Proceedings of the City of Chicago is here by Amended by deleting the words "**WIRELESS HOOKUP/METRO PCS AUTHORIZED DEALER**" and inserting in their place the words "**STELLAR WIRELESS CHICAGO GROUP INC.**"

Section 2:

This ordinance Amendment shall be in effect upon its passage.

ALDERMAN: _____ 4-13-16

Ariel Reboyras **Ward: 30** **Date:**

Department of Business Affairs and Consumer Protection
Small Business Center - Public Way Use Unit
City Hall - 121 N. LaSalle Street, Room 800 • Chicago, IL 60602
312-74-GOBIZ / 312-744-6249 • (312) 744-1944 (TTY)
http://www.cityofchicago.org/bacp

04/13/2016

Alderman **Ariel Reboyras**
Ward # **30**
City of Chicago
City Hall, Room **300**
121 North LaSalle Street
Chicago, Illinois 60602

Re: An amended ordinance to use and maintain a portion of the public right-of-way for **one (1) sign(s)** for **STELLAR WIRELESS CHICAGO GROUP INC.**, adjacent to the premises known as **3238 N. Pulaski Rd.**.

Dear Alderman **Ariel Reboyras**:

The applicant referenced above has requested the use of the public right-of-way for a **sign(s)**. An ordinance has been prepared by the Department of Business Affairs and Consumer Protection – Small Business Center - Public Way Use Unit for presentation to the City Council. Because this request was made for properties located in your ward, as approved by you as per the attached, I respectfully request that you introduce the attached ordinance at the next City Council meeting.

If you have any questions regarding this ordinance, please contact Anthony Bertuca at (312) 744-5506.

Department of Business Affairs and Consumer Protection

City of Chicago

O2016-2975

Office of the City Clerk

Document Tracking Sheet

Meeting Date:	4/13/2016
Sponsor(s):	Waguespack (32)
Type:	Ordinance
Title:	Amendment of grant(s) of privilege in public way for Wireless Hookup/MetroPCS Authorized Dealer
Committee(s) Assignment:	Committee on Transportation and Public Way

ORDINANCE AMENDMENT
Acct. No. 402265 - 5
Permit No. 1115656

BE IT ORDAINED BY THE CITY COUNCIL OF THE CITY OF CHICAGO:

Section 1:

The ordinance passed by the City Council of the City of Chicago for **WIRELESS HOOKUP/METRO PCS AUTHORIZED DEALER** on **03/18/2015**, and printed upon page **104210** of the Journal of Proceedings of the City of Chicago is here by Amended by deleting the words "**WIRELESS HOOKUP/METRO PCS AUTHORIZED DEALER**" and inserting in their place the words "**STELLAR WIRELESS CHICAGO GROUP INC.**"

Section 2:

This ordinance Amendment shall be in effect upon its passage.

ALDERMAN: _____ 4/13/16

Scott Waguespack **Ward: 32** **Date:**

Department of Business Affairs and Consumer Protection
Small Business Center - Public Way Use Unit
City Hall - 121 N. LaSalle Street, Room 800 • Chicago, IL 60602
312-74-GOBIZ / 312-744-6249 • (312) 744-1944 (TTY)
http://www.cityofchicago.org/bacp

04/13/2016

Alderman **Scott Waguespack**
Ward # **32**
City of Chicago
City Hall, Room **300**
121 North LaSalle Street
Chicago, Illinois 60602

Re: An amended ordinance to use and maintain a portion of the public right-of-way for **one (1) sign(s)** for **STELLAR WIRELESS CHICAGO GROUP INC.**, adjacent to the premises known as **2823 W. Diversey Ave.**.

Dear Alderman **Scott Waguespack**:

The applicant referenced above has requested the use of the public right-of-way for a **sign(s)**. An ordinance has been prepared by the Department of Business Affairs and Consumer Protection – Small Business Center - Public Way Use Unit for presentation to the City Council. Because this request was made for properties located in your ward, as approved by you as per the attached, I respectfully request that you introduce the attached ordinance at the next City Council meeting.

If you have any questions regarding this ordinance, please contact Anthony Bertuca at (312) 744-5506.

Department of Business Affairs and Consumer Protection

City of Chicago

O2016-2936

Office of the City Clerk

Document Tracking Sheet

Meeting Date:	4/13/2016
Sponsor(s):	Villegas (36)
Type:	Ordinance
Title:	Amendment of grant(s) of privilege in public way for Wireless Hookup/MetroPCS Authorized Dealer
Committee(s) Assignment:	Committee on Transportation and Public Way

ORDINANCE AMENDMENT
Acct. No. 402265 - 7
Permit No. 1116707


BE IT ORDAINED BY THE CITY COUNCIL OF THE CITY OF CHICAGO:

Section 1:

The ordinance passed by the City Council of the City of Chicago for **WIRELESS HOOKUP/METRO PCS AUTHORIZED DEALER** on **04/15/2015**, and printed upon page **106900** of the Journal of Proceedings of the City of Chicago is here by Amended by deleting the words "**WIRELESS HOOKUP/METRO PCS AUTHORIZED DEALER**" and inserting in their place the words "**STELLAR WIRELESS CHICAGO GROUP INC.**"

Section 2:

This ordinance Amendment shall be in effect upon its passage.

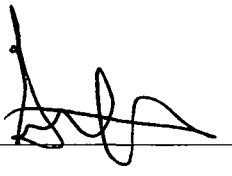ALDERMAN: 

Gilbert Villegas **Ward: 36** **Date:**

Department of Business Affairs and Consumer Protection
Small Business Center - Public Way Use Unit
City Hall - 121 N. LaSalle Street, Room 800 • Chicago, IL 60602
312-74-GOBIZ / 312-744-6249 • (312) 744-1944 (TTY)
http://www.cityofchicago.org/bacp

04/13/2016

Alderman **Gilbert Villegas**
Ward # **36**
City of Chicago
City Hall, Room **200**
121 North LaSalle Street
Chicago, Illinois 60602

Re: An amended ordinance to use and maintain a portion of the public right-of-way for **one (1) sign(s)** for **STELLAR WIRELESS CHICAGO GROUP INC.**, adjacent to the premises known as **4813 W. Armitage Ave.**.

Dear Alderman **Gilbert Villegas**:

The applicant referenced above has requested the use of the public right-of-way for a **sign(s)**. An ordinance has been prepared by the Department of Business Affairs and Consumer Protection – Small Business Center - Public Way Use Unit for presentation to the City Council. Because this request was made for properties located in your ward, as approved by you as per the attached, I respectfully request that you introduce the attached ordinance at the next City Council meeting.

If you have any questions regarding this ordinance, please contact Anthony Bertuca at (312) 744-5506.

Department of Business Affairs and Consumer Protection

City of Chicago

O2016-2933

Office of the City Clerk

Document Tracking Sheet

Meeting Date:	4/13/2016
Sponsor(s):	O'Connor (40)
Type:	Ordinance
Title:	Amendment of grant(s) of privilege in public way for Clark Devon Hardware Co., Inc.
Committee(s) Assignment:	Committee on Transportation and Public Way

ORDINANCE AMENDMENT
Acct. No. 4492 - 2
Permit No. 1120820

BE IT ORDAINED BY THE CITY COUNCIL OF THE CITY OF CHICAGO:

Section 1:

The ordinance passed by the City Council of the City of Chicago for **CLARK DEVON HARDWARE CO, INC** on **02/10/2016**, and printed upon page **18601** of the Journal of Proceedings of the City of Chicago is here by Amended by deleting the words

"Two (2) Façade(s)

the sum of eight hundred ($800.00) per annum in advance"

and inserting in their place the words

"One (1) Façade

the sum of four hundred ($400.00) per annum in advance"

Section 2:

This ordinance Amendment shall be in effect upon its passage.

ALDERMAN: _____ 4/13/16

Patrick O'Connor **Ward: 40** **Date:**

Department of Business Affairs and Consumer Protection
Small Business Center - Public Way Use Unit
City Hall - 121 N. LaSalle Street, Room 800 • Chicago, IL 60602
312-74-GOBIZ / 312-744-6249 • (312) 744-1944 (TTY)
http://www.cityofchicago.org/bacp

04/13/2016

Alderman **Patrick O'Connor**
Ward # **40**
City of Chicago
City Hall, Room **300**
121 North LaSalle Street
Chicago, Illinois 60602

Re: An amended ordinance to use and maintain a portion of the public right-of-way for **one (1) facade(s)** for **CLARK DEVON HARDWARE CO, INC**, adjacent to the premises known as **6401 N. Clark St.**.

Dear Alderman **Patrick O'Connor**:

The applicant referenced above has requested the use of the public right-of-way for a **facade(s)**. An ordinance has been prepared by the Department of Business Affairs and Consumer Protection – Small Business Center - Public Way Use Unit for presentation to the City Council. Because this request was made for properties located in your ward, as approved by you as per the attached, I respectfully request that you introduce the attached ordinance at the next City Council meeting.

If you have any questions regarding this ordinance, please contact Anthony Bertuca at (312) 744-5506.

Department of Business Affairs and Consumer Protection

City of Chicago

O2016-2958

Office of the City Clerk

Document Tracking Sheet

Meeting Date:	4/13/2016
Sponsor(s):	Reilly (42)
Type:	Ordinance
Title:	Amendment of grant(s) of privilege in public way for Wacker GP, Inc. & TDC Canada Corp
Committee(s) Assignment:	Committee on Transportation and Public Way

ORDINANCE AMENDMENT
Acct. No. 309725 - 2
Permit No. 1111195

BE IT ORDAINED BY THE CITY COUNCIL OF THE CITY OF CHICAGO:

Section 1:

The ordinance passed by the City Council of the City of Chicago for WACKER GP, INC. & TDC CANADA, CORP on **04/02/2014**, and printed upon page **77787** of the Journal of Proceedings of the City of Chicago is here by Amended by deleting the words "WACKER GP, INC. & TDC CANADA, CORP" and inserting in their place the words "**WACKER GP, INC"**

Section 2:

This ordinance Amendment shall be in effect upon its passage.

ALDERMAN:_____

Brendan Reilly **Ward: 42** **Date:**

City of Chicago

O2016-2961

Office of the City Clerk

Document Tracking Sheet

Meeting Date:	4/13/2016
Sponsor(s):	Reilly (42)
Type:	Ordinance
Title:	Amendment of grant(s) of privilege in public way for Wacker GP, Inc. & TDC Canada
Committee(s) Assignment:	Committee on Transportation and Public Way

ORDINANCE AMENDMENT
Acct. No. 309725 - 2
Permit No. 1103410

BE IT ORDAINED BY THE CITY COUNCIL OF THE CITY OF CHICAGO:

Section 1:

The ordinance passed by the City Council of the City of Chicago for WACKER GP, INC. & TDC CANADA on **12/12/2012**, and printed upon page **44262** of the Journal of Proceedings of the City of Chicago is here by Amended by deleting the words "WACKER GP, INC. & TDC CANADA" and inserting in their place the words "**WACKER GP, INC**"

Section 2:

This ordinance Amendment shall be in effect upon its passage.

ALDERMAN:_____

Brendan Reilly **Ward: 42** **Date:**

City of Chicago

O2016-2967

Office of the City Clerk

Document Tracking Sheet

Meeting Date:	4/13/2016
Sponsor(s):	Reilly (42)
Type:	Ordinance
Title:	Amendment of grant(s) of privilege in public way for Wacker GP, Inc. & TDC Canada
Committee(s) Assignment:	Committee on Transportation and Public Way

ORDINANCE AMENDMENT
Acct. No. 309725 - 2
Permit No. 1101578

BE IT ORDAINED BY THE CITY COUNCIL OF THE CITY OF CHICAGO:

Section 1:

The ordinance passed by the City Council of the City of Chicago for WACKER GP, INC. & TDC CANADA. on **06/27/2012**, and printed upon page **30448** of the Journal of Proceedings of the City of Chicago is here by Amended by deleting the words "WACKER GP, INC. & TDC CANADA" and inserting in their place the words "WACKER GP, INC"

Section 2:

This ordinance Amendment shall be in effect upon its passage.

ALDERMAN: _____

Brendan Reilly **Ward: 42** **Date:**

City of Chicago

O2016-2972

Office of the City Clerk

Document Tracking Sheet

Meeting Date:	4/13/2016
Sponsor(s):	Reilly (42)
Type:	Ordinance
Title:	Amendment of grant(s) of privilege in public way for Hyatt Centric the Loop Chicago
Committee(s) Assignment:	Committee on Transportation and Public Way

ORDINANCE AMENDMENT
Acct. No. 389327 - 1
Permit No. 1121291

BE IT ORDAINED BY THE CITY COUNCIL OF THE CITY OF CHICAGO:

Section 1:

The ordinance passed by the City Council of the City of Chicago for **HYATT CENTRIC THE LOOP CHICAGO** on **03/16/2016**, and printed upon page **20150** of the Journal of Proceedings of the City of Chicago is here by Amended by deleting the words

"One (1) at one hundred two (102) feet in length, and fourteen point zero two (14.02) feet in width for a total of one thousand four hundred thirty point zero four (1430.04) square feet.

One (1) at ninety-eight (98) feet in length, and fifteen point eight eight (15.88) feet in width for a total of one thousand five hundred fifty-six point two four (1556.24) square feet.

the sum of thirty thousand one hundred one ($30,101.00) per annum in advance."

and inserting in their place the words

"One (1) at forty-three (43) feet three (3) inches in length and fifteen (15) feet width for a total of six hundred forty-eight point seven five (648.75) square feet.

One (1) at sixty-one (61) feet five (5) inches in length and thirteen (13) feet in width for a total of seven hundred ninety-eight point four six (798.46) square feet.

the sum of twelve thousand six hundred forty-two ($12,642.00) per annum in advance."

Section 2:

This ordinance Amendment shall be in effect upon its passage.

ALDERMAN: _____

Brendan Reilly **Ward: 42** **Date:**

City of Chicago

O2016-2952

Office of the City Clerk

Document Tracking Sheet

Meeting Date:	4/13/2016
Sponsor(s):	Smith (43)
Type:	Ordinance
Title:	Amendment of grant(s) of privilege in public way for Lou Malnati's Pizzeria
Committee(s) Assignment:	Committee on Transportation and Public Way

ORDINANCE AMENDMENT
Acct. No. 50161 - 2
Permit No. 1121516

BE IT ORDAINED BY THE CITY COUNCIL OF THE CITY OF CHICAGO:

Section 1:

The ordinance passed by the City Council of the City of Chicago for **Lou Malnati's Pizzeria** on **03/16/2016**, and printed upon page **20409** of the Journal of Proceedings of the City of Chicago is here by Amended by deleting the words


"Monday through Thursday 4:00 p.m. to 10:00 p.m."

and inserting in their place the words

"Monday through Thursday 11:00 a.m. to 10:00 p.m."

Section 2:

This ordinance Amendment shall be in effect upon its passage.

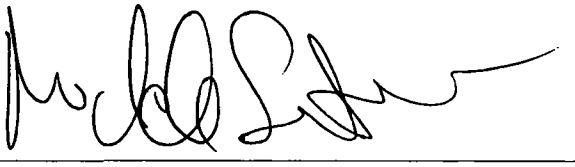ALDERMAN:  4/13/16

Michele Smith **Ward: 43** **Date:**

City of Chicago

O2016-2921

Office of the City Clerk

Document Tracking Sheet

Meeting Date:	4/13/2016
Sponsor(s):	Tunney (44)
Type:	Ordinance
Title:	Amendment of grant(s) of privilege in public way for Ball Park Condo Assn.
Committee(s) Assignment:	Committee on Transportation and Public Way

ORDINANCE AMENDMENT
Acct. No. 270441 - 2
Permit No. 1120546

BE IT ORDAINED BY THE CITY COUNCIL OF THE CITY OF CHICAGO:

Section 1:

The ordinance passed by the City Council of the City of Chicago for **Ball Park Condo Association** on **02/10/2016**, and printed upon page **18581** of the Journal of Proceedings of the City of Chicago is here by Amended by deleting the words

"twelve (12) Balcony(s)

Twelve (12) at four (4) feet in length, and eight (8) feet in width for a total of three hundred eighty-four (384) square feet.

Sum of nine hundred ($900.00) per annum in advance"

and inserting in their place the words

"nine (9) Balconies

Nine (9) at eight (8) feet in length and four (4) feet in width for a total of two hundred eighty-eight (288) square feet

Sum of six hundred seventy-five ($675.00) per annum in advance."

Section 2:

This ordinance Amendment shall be in effect upon its passage.

ALDERMAN: _____

Thomas Tunney **Ward: 44** **Date:**

Department of Business Affairs and Consumer Protection
Small Business Center - Public Way Use Unit
City Hall - 121 N. LaSalle Street, Room 800 • Chicago, IL 60602
312-74-GOBIZ / 312-744-6249 • (312) 744-1944 (TTY)
http://www.cityofchicago org/bacp

04/13/2016

Alderman **Thomas Tunney**
Ward # **44**
City of Chicago
City Hall, Room **300**
121 North LaSalle Street
Chicago, Illinois 60602

Re: An amended ordinance to use and maintain a portion of the public right-of-way for **nine (9) balcony(ies)** for **Ball Park Condo Association**, adjacent to the premises known as **3751 N. Clark St.**.

Dear Alderman **Thomas Tunney**:

The applicant referenced above has requested the use of the public right-of-way for **balcony(ies)**. An ordinance has been prepared by the Department of Business Affairs and Consumer Protection – Small Business Center - Public Way Use Unit for presentation to the City Council. Because this request was made for properties located in your ward, as approved by you as per the attached, I respectfully request that you introduce the attached ordinance at the next City Council meeting.

If you have any questions regarding this ordinance, please contact Anthony Bertuca at (312) 744-5506.

Department of Business Affairs and Consumer Protection

City of Chicago

O2016-2947

Office of the City Clerk

Document Tracking Sheet

Meeting Date:	4/13/2016
Sponsor(s):	Cappleman (46)
Type:	Ordinance
Title:	Amendment of grant(s) of privilege in public way for Wireless Hookup/MetroPCS Authorized Dealer
Committee(s) Assignment:	Committee on Transportation and Public Way

ORDINANCE AMENDMENT
Acct. No. 402265 - 8
Permit No. 1116706

BE IT ORDAINED BY THE CITY COUNCIL OF THE CITY OF CHICAGO:

Section 1:

The ordinance passed by the City Council of the City of Chicago for **WIRELESS HOOKUP/METRO PCS AUTHORIZED DEALER** on **04/15/2015**, and printed upon page **106821** of the Journal of Proceedings of the City of Chicago is here by Amended by deleting the words "**WIRELESS HOOKUP/METRO PCS AUTHORIZED DEALER**" and inserting in their place the words "**STELLAR WIRELESS CHICAGO GROUP INC.**"

Section 2:

This ordinance Amendment shall be in effect upon its passage.

ALDERMAN: James Cappleman 4-13-16

James Cappleman **Ward: 46** **Date:**

Department of Business Affairs and Consumer Protection
Small Business Center - Public Way Use Unit
City Hall - 121 N LaSalle Street, Room 800 • Chicago, IL 60602
312-74-GOBIZ / 312-744-6249 • (312) 744-1944 (TTY)
http://www.cityofchicago.org/bacp

04/13/2016

Alderman **James Cappleman**
Ward # **46**
City of Chicago
City Hall, Room **200**
121 North LaSalle Street
Chicago, Illinois 60602

Re: An amended ordinance to use and maintain a portion of the public right-of-way for **one (1) sign(s)** for **STELLAR WIRELESS CHICAGO GROUP INC.**, adjacent to the premises known as **4425 N. Broadway** .

Dear Alderman **James Cappleman**:

The applicant referenced above has requested the use of the public right-of-way for a **sign(s)**. An ordinance has been prepared by the Department of Business Affairs and Consumer Protection – Small Business Center - Public Way Use Unit for presentation to the City Council. Because this request was made for properties located in your ward, as approved by you as per the attached, I respectfully request that you introduce the attached ordinance at the next City Council meeting.

If you have any questions regarding this ordinance, please contact Anthony Bertuca at (312) 744-5506.

Department of Business Affairs and Consumer Protection

City of Chicago

O2016-2915

Office of the City Clerk

Document Tracking Sheet

Meeting Date:	4/13/2016
Sponsor(s):	Pawar (47)
Type:	Ordinance
Title:	Amendment of grant(s) of privilege in public way for Thresholds
Committee(s) Assignment:	Committee on Transportation and Public Way

ORDINANCE AMENDMENT
Acct. No. 248771 - 2
Permit No. 1121139

BE IT ORDAINED BY THE CITY COUNCIL OF THE CITY OF CHICAGO:

Section 1:

The ordinance passed by the City Council of the City of Chicago for **THRESHOLDS** on **02/10/2016**, and printed upon page **18746** of the Journal of Proceedings of the City of Chicago is here by Amended by deleting the words

"4101 N. Ravenswood Ave."

and inserting in their place the words

"4219 North Lincoln Avenue"

Section 2:

This ordinance Amendment shall be in effect upon its passage.

ALDERMAN: _____

Ameya Pawar **Ward: 47** **Date:**

Department of Business Affairs and Consumer Protection
Small Business Center - Public Way Use Unit
City Hall - 121 N. LaSalle Street, Room 800 • Chicago, IL 60602
312-74-GOBIZ / 312-744-6249 • (312) 744-1944 (TTY)
http://www.cityofchicago.org/bacp

04/13/2016

Alderman **Ameya Pawar**
Ward # **47**
City of Chicago
City Hall, Room **200**
121 North LaSalle Street
Chicago, Illinois 60602

Re: An amended ordinance to use and maintain a portion of the public right-of-way for **one (1) canopy(ies)** for **THRESHOLDS**, adjacent to the premises known as **4219 N. Lincoln Ave.**.

Dear Alderman **Ameya Pawar**:

The applicant referenced above has requested the use of the public right-of-way for a **canopy(ies)**. An ordinance has been prepared by the Department of Business Affairs and Consumer Protection – Small Business Center - Public Way Use Unit for presentation to the City Council. Because this request was made for properties located in your ward, as approved by you as per the attached, I respectfully request that you introduce the attached ordinance at the next City Council meeting.

If you have any questions regarding this ordinance, please contact Anthony Bertuca at (312) 744-5506.

Department of Business Affairs and Consumer Protection

City of Chicago

O2016-2924

Office of the City Clerk

Document Tracking Sheet

Meeting Date:	4/13/2016
Sponsor(s):	Pawar (47)
Type:	Ordinance
Title:	Amendment of grant(s) of privilege in public way for AT&T
Committee(s) Assignment:	Committee on Transportation and Public Way

ORDINANCE AMENDMENT
Acct. No. 379119 - 10
Permit No. 1120209

BE IT ORDAINED BY THE CITY COUNCIL OF THE CITY OF CHICAGO:

Section 1:

The ordinance passed by the City Council of the City of Chicago for **AT&T** on **12/09/2015**, and printed upon page **15530** of the Journal of Proceedings of the City of Chicago is here by Amended by deleting the words

"3210 N. Lincoln Ave."

and inserting in their place the words

"3208 North Lincoln Avenue"

Section 2:

This ordinance Amendment shall be in effect upon its passage.

ALDERMAN: _____

Ameya Pawar **Ward: 47** **Date:**

Department of Business Affairs and Consumer Protection
Small Business Center - Public Way Use Unit
City Hall - 121 N. LaSalle Street, Room 800 • Chicago, IL 60602
312-74-GOBIZ / 312-744-6249 • (312) 744-1944 (TTY)
http://www.cityofchicago.org/bacp

04/13/2016

Alderman **Ameya Pawar**
Ward # **47**
City of Chicago
City Hall, Room **200**
121 North LaSalle Street
Chicago, Illinois 60602

Re: An amended ordinance to use and maintain a portion of the public right-of-way for **three (3) sign(s)** for **AT&T**, adjacent to the premises known as **3208 N. Lincoln Ave.**.

Dear Alderman **Ameya Pawar**:

The applicant referenced above has requested the use of the public right-of-way for **sign(s)**. An ordinance has been prepared by the Department of Business Affairs and Consumer Protection – Small Business Center - Public Way Use Unit for presentation to the City Council. Because this request was made for properties located in your ward, as approved by you as per the attached, I respectfully request that you introduce the attached ordinance at the next City Council meeting.

If you have any questions regarding this ordinance, please contact Anthony Bertuca at (312) 744-5506.

Department of Business Affairs and Consumer Protection

City of Chicago

O2016-2927

Office of the City Clerk

Document Tracking Sheet

Meeting Date:	4/13/2016
Sponsor(s):	Pawar (47)
Type:	Ordinance
Title:	Amendment of grant(s) of privilege in public way for Tiny
Committee(s) Assignment:	Committee on Transportation and Public Way

ORDINANCE AMENDMENT
Acct. No. 319222 - 1
Permit No. 1120864

BE IT ORDAINED BY THE CITY COUNCIL OF THE CITY OF CHICAGO:

Section 1:

The ordinance passed by the City Council of the City of Chicago for **TINY** on **02/10/2016**, and printed upon page **18683** of the Journal of Proceedings of the City of Chicago is here by Amended by deleting the words "two (2) steps and the sum of eight hundred ($800.00) per annum" and inserting in their place the words "one (1) step and the sum of four hundred ($400.00) per annum"

Section 2:

This ordinance Amendment shall be in effect upon its passage.

ALDERMAN: _____

Ameya Pawar **Ward: 47** **Date:**

Department of Business Affairs and Consumer Protection
Small Business Center - Public Way Use Unit
City Hall - 121 N LaSalle Street, Room 800 • Chicago, IL 60602
312-74-GOBIZ / 312-744-6249 • (312) 744-1944 (TTY)
http://www.cityofchicago.org/bacp

04/13/2016

Alderman **Ameya Pawar**
Ward # **47**
City of Chicago
City Hall, Room **200**
121 North LaSalle Street
Chicago, Illinois 60602

Re: An amended ordinance to use and maintain a portion of the public right-of-way for **one (1) step(s)** for **TINY**, adjacent to the premises known as **4352 N. Leavitt St.**.

Dear Alderman **Ameya Pawar**:

The applicant referenced above has requested the use of the public right-of-way for a **step(s)**. An ordinance has been prepared by the Department of Business Affairs and Consumer Protection – Small Business Center - Public Way Use Unit for presentation to the City Council. Because this request was made for properties located in your ward, as approved by you as per the attached, I respectfully request that you introduce the attached ordinance at the next City Council meeting.

If you have any questions regarding this ordinance, please contact Anthony Bertuca at (312) 744-5506.

Department of Business Affairs and Consumer Protection

City of Chicago

O2016-2638

Office of the City Clerk

Document Tracking Sheet

Meeting Date:	4/13/2016
Sponsor(s):	Hopkins (2)
Type:	Ordinance
Title:	Honorary street designation as "Joseph DuCanto Way"
Committee(s) Assignment:	Committee on Transportation and Public Way

BE IT ORDAINED BY THE CITY COUNCIL OF THE CITY OF CHICAGO;

SECTION 1: Pursuant to an ordinance heretofore passed by the City Council which allows erection of honorary street-name signs, the Commissioner of Transportation shall take the necessary action for standardization of the 100 block of East Chicago Avenue as "Joseph DuCanto Way".

SECTION 2: This ordinance shall take effect upon its passage and publication.

Brian Hopkins

BRIAN HOPKINS
Alderman, 2nd Ward

City of Chicago

O2016-2694

Office of the City Clerk

Document Tracking Sheet

Meeting Date:	4/13/2016
Sponsor(s):	Brookins (21)
Type:	Ordinance
Title:	Honorary street designation as "Sledge Place"
Committee(s) Assignment:	Committee on Transportation and Public Way

BE IT ORDAINED BY THE CITY COUNCIL OF THE CITY OF CHICAGO:

SECTION 1. Pursuant to an ordinance heretofore passed by the City Council which allows erection of honorary street-name signs, the Commissioner of Transportation shall take the necessary action for standardization of West 92nd Place, from South Vincennes Avenue to South Aberdeen Street (1000th block of 92nd Place) as "Sledge Place."

SECTION 2. This ordinance shall take effect upon its passage and publication.



HOWARD B. BROOKINS, JR.
Alderman, 21st Ward

City of Chicago

Office of the City Clerk

Document Tracking Sheet

O2016-2636

Meeting Date:	4/13/2016
Sponsor(s):	Scott, Jr. (24)
Type:	Ordinance
Title:	Honorary street designation as "Pastor James Way"
Committee(s) Assignment:	Committee on Transportation and Public Way

BE IT ORDAINED BY THE CITY COUNCILE OF THE CITY OF CHICAGO;

SECTION 1. Pursuant to an ordinance heretofore passed by the City Council which allows erection of honorary street-name signs, the Commissioner of Transportation shall take the necessary action for standardization of 700 block of South Independence Boulevard from West Harrison Street to Polk Street as "Pastor James Way".

SECTION2. This ordinance shall take effect upon its passage and publication.

MICHAEL SCOTT, JR
Alderman, 24th Ward

City of Chicago

O2016-2682

Office of the City Clerk

Document Tracking Sheet

Meeting Date:	4/13/2016
Sponsor(s):	Ramirez-Rosa (35)
Type:	Ordinance
Title:	Honorary street designation as "William 'Willie' Delgado Avenue"
Committee(s) Assignment:	Committee on Transportation and Public Way

BE IT ORDAINED BY THE CITY COUNCIL OF THE CITY OF CHICAGO;

SECTION 1. Pursuant to an ordinance heretofore passed by the City Council, which allows erection of honorary street-name signs, the Commissioner of Transportation shall take the necessary action for standardization of West Armitage Avenue, at North Kostner Avenue going east to North Pulaski Avenue as "William 'Willie' Delgado Avenue."

SECTION 2. This ordinance shall take effect upon its passage and publication.

Carlos Ramirez-Rosa
Alderman, 35th Ward

City of Chicago

O2016-2684

Office of the City Clerk

Document Tracking Sheet

Meeting Date:	4/13/2016
Sponsor(s):	Ramirez-Rosa (35)
Type:	Ordinance
Title:	Honorary street designation as "Disney Family Avenue"
Committee(s) Assignment:	Committee on Transportation and Public Way

BE IT ORDAINED BY THE CITY COUNCIL OF THE CITY OF CHICAGO;

SECTION 1. Pursuant to an ordinance heretofore passed by the City Council, which allows erection of honorary street-name signs, the Commissioner of Transportation shall take the necessary action for standardization of North Tripp Avenue, at West Armitage Avenue on the north west corner and going north to West Fullerton Avenue as "Disney Family Avenue."

SECTION 2. This ordinance shall take effect upon its passage and publication.

Carlos Ramirez-Rosa
Alderman, 35th Ward

City of Chicago

O2016-2630

Office of the City Clerk

Document Tracking Sheet


Meeting Date:	4/13/2016
Sponsor(s):	Villegas (36)
Type:	Ordinance
Title:	Honorary street designation as "Honorary Gina Rodriguez Way"
Committee(s) Assignment:	Committee on Transportation and Public Way

Chicago City Council
April 13, 2016

BE IT ORDAINED BY THE CITY COUNCIL OF THE CITY OF CHICAGO:

SECTION 1. Pursuant to an ordinance heretofore passed by the City Council which allows erection of honorary street-name signs, the Commissioner of Transportation shall take the necessary action for the standardization of the **2300 Block of North Keating Ave.** as the **Honorary Gina Rodriguez Way.**

SECTION 2. This ordinance shall take effect upon its passage and publication.

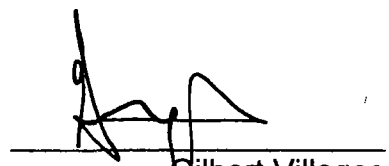

Gilbert Villegas
Alderman, 36th Ward

City of Chicago

O2016-2648

Office of the City Clerk

Document Tracking Sheet


Meeting Date:	4/13/2016
Sponsor(s):	Reilly (42)
Type:	Ordinance
Title:	Honorary street designation as "Michael R. Quinlan Way"
Committee(s) Assignment:	Committee on Transportation and Public Way

Committee on Transportation and the Public Way
City Council Meeting April 13, 2016
Alderman Brendan Reilly, 42nd Ward
Honorary Street Sign

BE IT ORDAINED BY THE CITY COUNCIL OF THE CITY OF CHICAGO:

SECTION 1. Pursuant to an ordinance heretofore passed by the City Council which allows erection of honorary street-name signs, the Commissioner of Transportation shall take the necessary action for standardization of the 800-860 block of North State Street as "Michael R. Quinlan Way".

SECTION 2. This ordinance shall take effect upon its passage and publication.

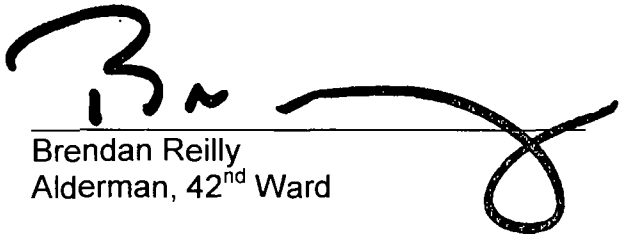

Brendan Reilly
Alderman, 42nd Ward

City of Chicago

O2016-2637

Office of the City Clerk

Document Tracking Sheet

Meeting Date:	4/13/2016
Sponsor(s):	Lopez (15)
Type:	Ordinance
Title:	Correction of City Council Journal of Proceedings of November 18, 2015
Committee(s) Assignment:	Committee on Committees, Rules and Ethics

ORDINANCE

WHEREAS, On November 18, 2015, the City Council passed an order (the "Order," designated by City Clerk Tracking Number Or2015-665) issuing a sign permit; and

WHEREAS, The Order erroneously refers to Father and Son Food Mart being at 5701 South Damen Avenue instead of 5700 South Damen Avenue; and

WHEREAS, It is necessary and appropriate to correct this error; now, therefore,

BE IT ORDAINED BY THE CITY COUNCIL OF THE CITY OF CHICAGO:

SECTION 1. Page 14396 of the Journal of the Proceedings of November 18, 2015, is hereby corrected by replacing the two erroneous references to "5701 South Damen Avenue" at the second to last and seventh to last lines from the bottom of the page with "5700 South Damen Avenue."

SECTION 2. This ordinance shall be in full force and effect from and after its passage and publication and shall be deemed to apply retroactively to the effective date of the Ordinance.

Raymond Lopez
Alderman, 15th Ward

City of Chicago

O2016-3342

Office of the City Clerk

Document Tracking Sheet

Meeting Date:	4/13/2016
Sponsor(s):	Reilly (42)
Type:	Ordinance
Title:	Correction of City Council Journal of Proceedings of December 9, 2015
Committee(s) Assignment:	Committee on Committees, Rules and Ethics

ORDINANCE

WHEREAS, On December 9, 2015, the City Council passed a substitute ordinance (the "Ordinance," designated by City Clerk Tracking Number SO2015-6434) amending Residential-Business Planned Development No. 1288 (the "Amended PD"); and

WHEREAS, Section 1 of the Ordinance erroneously referred to the Amended PD as "Residential-Business Planned Development Number 1281," instead of "Residential-Business Planned Development Number 1288"; and

WHEREAS, It is necessary and appropriate to correct this error; now, therefore,

BE IT ORDAINED BY THE CITY COUNCIL OF THE CITY OF CHICAGO:

SECTION 1. Page 15843 of the Journal of the Proceedings of December 9, 2015, is hereby corrected by replacing the two erroneous references to "Residential-Business Planned Development Number 1281" at lines 11 and 17 in Section 1 with "Residential-Business Planned Development Number 1288."

SECTION 2. This ordinance shall be in full force and effect from and after its passage and publication and shall be deemed to apply retroactively to the effective date of the Ordinance.

Brendan Reilly
Alderman, 42nd Ward

City of Chicago

O2016-2642

Office of the City Clerk

Document Tracking Sheet

Meeting Date:	4/13/2016
Sponsor(s):	Hopkins (2) Zalewski (23) Osterman (48) Reboyras (30) Lopez (15)
Type:	Ordinance
Title:	Amendment of Municipal Code Chapter 7-12 by creating new Section 7-12-365 entitled Coyote Wildlife Management Program
Committee(s) Assignment:	Committee on Health and Environmental Protection

Committee on Health

ORDINANCE

BE IT ORDAINED BY THE CITY COUNCIL OF THE CITY OF CHICAGO:

SECTION 1. Chapter 7-12 of the Municipal Code of City of Chicago is hereby amended by inserting Section 7-12-365, by adding the language underscored, as follows:

Section: 7-12-365. COYOTE WILDLIFE MANAGEMENT PROGRAM

7-12-365 Coyote Wildlife Management Program

a) The executive director will hereby establish and adopt a coyote management program and response guide that is based on research and the best known management practices, utilizing education and humane hazing methods as primary methods and using lethal force only in the event of an incident or an attack. An incident is defined as a conflict between a human and a coyote where the coyote exhibits the following behavior: coyote approaches a human and growls, bares teeth, or lunges; injures or kills an escorted/on-leash pet. When a human is injured, it is defined as an "attack."
b) The executive director shall professionally assess an area to determine how humane hazing can be used and initiated.
c) The executive director shall produce and provide a progress report to the City Council Committee on Health and Environmental Protection on or before October 15th of each year regarding coyote management efforts.

SECTION 2. This Ordinance shall be effective upon publication.

Brian Hopkins

Alderman, 2nd Ward

City of Chicago

O2016-2647

Office of the City Clerk

Document Tracking Sheet

Meeting Date:	4/13/2016
Sponsor(s):	Hopkins (2)
Type:	Ordinance
Title:	Amendment of Municipal Code Section 9-64-050 concerning parking restrictions for persons with disabilities
Committee(s) Assignment:	Committee on Transportation and Public Way

COMMITTEE ON TRANSPORTATION AND PUBLIC WAYS
CITY COUNCIL

ORDINANCE

BE IT ORDAINED BY THE CITY COUNCIL OF THE CITY OF CHICAGO:

SECTION 1. Section 9-64-050 of the Municipal Code of Chicago is hereby amended by deleting the the language struck through, and by inserting the language underscored, as follows:

9-64-050 Parking restrictions – Parking for persons with disabilities.

(a) Subject to prior written approval by the Alderman of the ward in which the sign is being sought, the commissioner of transportation, subject to the approval of city council, is authorized to erect signs on any residential street in an R1, R2, R3, R4 or R5 district to prohibit parking except by vehicles displaying a person with a disability or disabled veterans state registration plate or a person with a disability parking decal or device issued pursuant to Section 3-609, 3-616 or Section 11-1301.2 of the Illinois Vehicle Code. The parking administrator is authorized to determine the specific times and days that the restrictions shall be in effect. Fees for the installation and maintenance of signs erected pursuant to this section shall be $35.00 for erection of the signs and maintenance for the first year; an annual surcharge of $3.50 per lineal foot of curb space in excess of 25 feet; and $12.50 annually for continued maintenance. These fees shall be paid in the same manner as fees charged pursuant to Section 9-68-030; provided, however, that the installation and maintenance fee shall be waived by the comptroller for any person holding a valid, current disabled veterans state registration plate.

(b) An application shall be required for an initial authorization and revocable permit for a restricted parking space created pursuant to subsection (e) of this section. The initial application shall be made to ~~either~~ the alderman of the ward in which the sign is being sought ~~or to the department of finance~~. If the application is made to the alderman of the ward, the office of the alderman shall forward a copy of the application to the department of finance for processing compliant with subsection (d) of this section. If the application is made to the department of finance, the department of finance shall forward a copy of the application to the alderman of the ward in which the sign is being sought.

The department of finance shall collect the required application fee. The application fee requirement may only be waived if the applicant holds a valid, current disabled veterans state registration plate or provides a certification of approval under the Senior Citizens and Disabled Persons Property Tax Relief and Pharmaceutical Assistance Act, 320 ILCS 25/1, et seq., as amended.

The applicant shall provide proof of assurances satisfactory to the city that the applicant has met and shall continue to meet all of the following conditions as long as restricted parking is authorized pursuant to subsection (e) of this section:

(1) That the applicant holds a valid, current disabled veterans state registration plate or permanent person with a disability license plate, parking decal or device issued pursuant to Section 3-609, 3-616 or Section 11-1301.2 of the Illinois Vehicle Code.

(2) That any vehicle that will be parked by or for the applicant in the parking space applied for bears the license plates, parking decal or device issued to the applicant pursuant to Section 3-609, 3-616 or Section 11-1301.2 of the Illinois Vehicle Code.

(3) That the applicant resides at the primary residence that is accessible to the parking space for which application is made.

An applicant for, or user of, a restricted parking space issued pursuant to subsection (d) of this section shall immediately notify the department of finance of any change in one or more of these conditions (1) through (3).

(c) Subject to subsection (e)(2) of this section, all restricted parking spaces created pursuant to this section shall require approval by a vote of the city council to be effective. Upon receiving an initial application, the alderman of the ward in which the restricted parking space will be located may introduce an ordinance proposing approval of the creation of a restricted parking space. However, the city council shall not take action on the ordinance to create a restricted parking space during the 30 day period required for the comptroller to complete the parking study.

(d) After introduction of an ordinance described in subsection (c), the comptroller shall arrange for a parking study if:

(1) the applicant has tendered the required fee for restricted parking, and

(2) the comptroller concludes that the above conditions (1) through (3) of subsection (b) of this section are met and the application is otherwise acceptable.

Such parking study shall be completed within 30 days after the conditions in subsections (d)(1) and (d)(2) are met and shall include a determination regarding the feasibility and, if appropriate, the proposed location of a proposed restricted parking space. The determination shall be based upon the number of restricted parking spaces currently installed on the residential street; the proximity of the requested restricted parking space to crosswalks, curb cuts, alleys, intersections and fire hydrants; and any other information concerning the applicant's needs and local traffic restrictions. The determination may also be based upon the extent of the alternative accessible off-street parking at the applicant's primary residence.

(e) (1) Upon completion of the parking survey and the recommendation that a restricted parking space be installed, and upon obtaining approval of the alderman of the ward in which the restricted parking space will be located, the comptroller shall inform the applicant of the proposed location of the proposed parking space and shall report such recommendation ~~to the alderman of the ward in which the restricted parking space will be located and~~ to the city council committee on pedestrian and traffic safety. Upon determining that an application for a restricted parking space should not be recommended, the comptroller shall provide written notice to the person submitting the application as well as the alderman of the ward in which the application was made. Any person whose application has not been recommended because the city has determined that a restricted parking space cannot be situated in a location accessible to the applicant's primary residence or was not recommended on the basis of the extent of the alternative accessible off-street parking at his or her primary residence may, within ten days of the date of denial, respond in writing to the mayor's office for people with disabilities requesting a review of the findings and stating reasons in support of reconsideration. The mayor's office for people with disabilities shall conduct such review and shall make a determination within 30 days of the date the request for reconsideration was made. The mayor's office for people with disabilities shall report its determination to the comptroller, who shall follow, and, if appropriate, reevaluate the application in light of, such determination.

(2) Upon completion of the parking survey and a recommendation by the comptroller that a restricted parking space be installed: (1) the comptroller is authorized to issue a revocable permit evidenced by a decal indicating the permit number for the restricted parking space; and (2) the

commissioner of transportation is authorized to install a sign to prohibit parking except by the applicant; provided that if the proposed ordinance is not passed within four months after its introduction, the permit shall be revoked and the commissioner of transportation shall immediately remove the restricted parking sign. The issuance of the permit and installation of the sign under this subparagraph does not confer any property rights to the applicant and the sign may be removed and the permit may be revoked at any time without consent of the applicant.

(3) Upon approval of the city council of the designation of a restricted parking space under this subsection, the comptroller shall issue to the applicant a revocable permit evidenced by decal or other device indicating the permit number for the restricted parking space.

(4) In the event that (1) the department of finance does not recommend the creation of a restricted parking space, (2) a request for review with the mayor's office for people with disabilities is not timely made, (3) a request for review with the mayor's office for people with disabilities is timely made but a determination is issued consistent with the earlier findings of the comptroller, and/or (4) the city council fails to approve creation of a restricted parking space, the department of finance shall refund the applicant his or her application fee directly.

(f) If the city determines, as to a pending application, that the applicant has falsely represented any one or more of conditions (1) through (3) of subsection (b) of this section, the applicant shall be subject to a fine of not less than $100.00 nor more than $500.00 and the application shall be denied. If the city determines, either at the time of a renewal or at any other time, that a person who applied for and is using a restricted parking space issued pursuant to subsection (e) of this section is not in compliance with any one or more conditions (1) through (3) of subsection (b) of this section, the comptroller, 30 days after providing written notice to the person and the alderman of the ward in which application was made or in which the sign was installed, and an opportunity to respond, is authorized to revoke the permit issued under subsection (e) and the restricted parking space, and the commissioner of transportation is authorized to remove the sign designating such parking space. Any person not in compliance with any one or more of conditions (1) through (3) of this section shall be subject to a fine of not less than $100.00 nor more than $500.00. In addition, the permit and restricted parking space issued and created under subsection (e) shall be deemed revoked whenever the commissioner of transportation removes the sign for reasons of public convenience or necessity under subsection (d) of 9-68-030.

Upon death of an applicant, there shall be a revocation of the permit issued hereunder, except in the case of a spouse or child of an applicant meeting the qualifications set forth in subsection (b) of this section. Application shall be made pursuant to subsection (b) of this section without additional fees or the removal of existing signs, and the permit shall be reissued to the spouse or child of the decedent subject to subsection (e) of this section.

(g) A renewal fee for a permit and restricted parking space issued and created pursuant to subsection (e) of this section shall be required annually. The renewal fee requirement may only be waived if the applicant holds a valid, current disabled veterans state registration plate or provides a certification of approval under the Senior Citizens and Disabled Persons Property Tax Relief and Pharmaceutical Assistance Act, 320 ILCS 25/1, et seq., as amended. The comptroller shall provide written notice of the renewal fee requirement annually to each person using such restricted parking space. Upon a person's failure to submit the required fee in a timely fashion, the comptroller shall provide a second written notice to the person and an opportunity to respond. If the fee, along with any prior unpaid fees, is not received by the city within 30 days from the date the second notification is mailed, the comptroller is authorized to revoke the permit

issued under this section and the restricted parking space, and the commissioner of transportation is authorized to remove the sign designating such restricted parking space.

(h) Any space designated as an on-street person with a disability parking space pursuant to this section shall be a maximum of 25 feet in length. Any such space shall be indicated by two signs, one located at each end of the parking space, unless conditions in the public way dictate the placement of a single sign located at one end of the parking space. The signs indicating a restricted parking space created under subsection (e) of this section shall indicate that parking in that space is restricted to the holder of the permit for such space, and shall indicate the permit number for such space; provided further, that if the restricted parking space is created for a person that holds a valid, current disabled veterans state registration plate, the sign also shall indicate that the restricted parking space is for a disabled veteran.

(i) The parking administrator is authorized to designate certain areas on business streets in which parking is prohibited except by vehicles displaying person with a disability or disabled veterans state registration plate or a person with a disability parking decal or device issued pursuant to Section 3-609, 3-616 or Section 11-1301.2 of the Illinois Vehicle Code. Such areas shall comprise at least two percent of the available on-street parking spaces on any street within the area bounded by Roosevelt Road to the south, Halsted Street from Roosevelt Road to Chicago Avenue and LaSalle Street from Chicago Avenue to Division Street on the west, Chicago Avenue from Halsted Street to LaSalle Street and Division Street from LaSalle Street to Lake Michigan on the north and Lake Michigan on the east. The parking administrator is authorized to determine the specific times and days that the restrictions shall be in effect. The parking administrator shall consult with the commissioner of transportation in the selection of locations. All locations selected by the parking administrator pursuant to this subsection shall be subject to the review and approval of the mayor's office for people with disabilities. The commissioner of transportation and the mayor's office for people with disabilities shall develop a comprehensive plan for designating areas of restricted parking pursuant to this subsection. The commissioner of transportation shall install appropriate signs at areas designated pursuant to this section.

(j) It shall be unlawful to park any vehicle in any space designated by signage as a person with a disability parking space or in any parking stall of a private or public parking lot designated by the lot owner or his agent as reserved for person with disability parking unless the vehicle clearly displays valid person with a disability or disabled veteran state registration plates or a valid person with a disability parking decal or device issued pursuant to Section 3-609, 3-616 or Section 11-1301.2 of the Illinois Vehicle Code, and such vehicle is operated by the person to whom the special registration plates, special decal or device was issued or a properly licensed driver acting under the express direction of the person with a disability while the person with a disability is present at the time the parking privileges are being used. It shall be unlawful to park any vehicle on or in which there is displayed an expired, or otherwise invalid person with a disability or disabled veteran state registration plate or a person with a disability parking decal or device issued pursuant to Section 3-609, 3-616 or Section 11-1301.2 of the Illinois Vehicle Code. In addition, it shall be unlawful to park in a restricted parking space created under subsection (e) of this section unless the vehicle clearly displays a valid decal or other device issued under that subsection, and the vehicle is operated by the permit holder, or by a properly licensed driver acting under the express direction of the permit holder while the permit holder is present at the time the parking privileges are being used.

(k) Except as otherwise provided in this section, any motor vehicle bearing a valid person with a disability license plate or a person with disability parking decal or device containing the international symbol of access issued to persons with disabilities by any local authority, state, district, territory or foreign country shall be recognized as a valid license plate or device and receive the same parking privileges as provided in this section.
(Added Coun. J. 7-12-90, p. 18634; Amend Coun. J. 12-11-91, p. 10832; Amend Coun. J. 3-11-98, p. 63463; Amend Coun. J. 9-5-01, p. 66166, § 1; Amend Coun. J. 5-1-02, p. 83018, § 1; Amend Coun. J. 11-19-03, p. 14216, § 6.1; Amend Coun. J. 12-14-05, p. 66648, § 1; Amend Coun. J. 4-26-06, p. 75403 § 1; Amend Coun, J. 11-16-11, p. 13798, Art. I, § 7; Amend Coun. J. 12-14-11, p. 17753, § 2; Amend Coun. J. 11-8-12, p. 38872, § 162)

Brian Hopkins

Alderman, 2nd Ward

City of Chicago

O2016-2706

Office of the City Clerk

Document Tracking Sheet

Meeting Date:	4/13/2016
Sponsor(s):	Hairston (5) Moreno (1) Dowell (3) Sawyer (6) Mitchell (7) Harris (8) Beale (9) Sadlowski Garza (10) Cardenas (12) Foulkes (16) Moore (17) Curtis (18) O'Shea (19) Cochran (20) Brookins (21) Munoz (22) Scott, Jr. (24) Maldonado (26) Burnett (27) Ervin (28) Taliaferro (29) Santiago (31) Waguespack (32) Ramirez-Rosa (35) Villegas (36) Mitts (37) Reilly (42) Smith (43) Tunney (44) Arena (45) Pawar (47) Osterman (48)
Type:	Ordinance
Title:	Amendment of Municipal Code Chapter 2-57 concerning Independent Citizen Police Monitor
Committee(s) Assignment:	Committee on Public Safety

Public Safety

Chapter 2-57 INDEPENDENT CITIZEN POLICE MONITOR

2-57-010 Definitions.

The following terms wherever used in this chapter shall have the following meanings ~~unless a different meaning appears from the context:~~

a) *Independent Citizen Police Monitor* (also referred to throughout this chapter as "Monitor"), which shall include the Chief Administrator of the Monitor and such deputies, assistants and other employees as required in order to ensure that the Monitor can exercise the duties described throughout this ordinance in a thorough, timely and unbiased manner.

b) *Chief Administrator* means the chief administrator of independent citizen police monitor or a designated representative.

c) *Coercion* means the use of express or implied threats ~~of violence~~ that put a person in ~~immediate~~ fear of the consequences in order to compel that person to act against his or her will.

d) *Department* means the Chicago department of police.

e) *Police Board* means the police board established by Chapter 2-84 of this code, as amended.

f) *Superintendent* means the superintendent of police or his or her designated representative.

g) *Verbal abuse* means the use of a remark which is overtly insulting, mocking or belittling directed at a person based upon the actual or perceived race, color, sex, religion, national origin, sexual orientation, disability, mental illness or gender identity of that person.

h) Excessive force means an officer's use of force against an individual, whether the officer was on duty or off duty, where, under the circumstances, the use of force or the extent of the force was unjustified.

i) Sexual misconduct means any form of unwelcome behavior of a sexual nature that is committed by a department member against a civilian.

j) Domestic violence means physical abuse, harassment, stalking, intimidation or violations of orders of protection (or similar court orders) involving a sworn officer's family or household member. Family or household member means spouses, former spouses, parents, children, stepchildren, persons who share or formerly shared a common

dwelling, persons who have or who are alleged to have a child in common, persons who have or have had a dating or other significant relationship, persons with disabilities and their personal assistants and caregivers.

k) *Biased police practices* means policies and practices that result in police offering less robust services, or providing less protection to certain victims, on the basis of gender, sexual orientation, gender expression, immigration status, race, ethnicity, religion or failing to respond to crimes that disproportionately harm a particular group of people

l) *Suspicious injury* means any injury to the head, mouth, face, nose, back, groin, genitals, including, but not limited to, black eyes, bruising to the mouth, broken noses, broken and/or sprained shoulders, ankles and/or wrists. It also includes a death or injury to a person as a result of an interaction with a police officer, including a motor vehicle accident, or a death/injury that was sustained while in police custody or in a police lock-up facility.

m) *Summary Report of investigation* means a report prepared within 5 business days after the conclusion of each investigation. A summary report shall contain the following information: Investigation log number; for each accused and witness officer: name(s), rank, unit of assignment, gender, race, year of birth, whether the officer was on duty, date of appointment to the Department, and any injuries suffered by the officer; the available demographics of any civilian complainant and witness; injuries sustained by any civilian; a description of the initial incident, including the date and time, the location, and a summary of the incident; a summary of the investigation, including the steps taken to obtain each piece of evidence and a summary of the evidence; and conclusions and findings, including any disciplinary recommendations.

n) *Investigative Category* refers to the types of incidents the Monitor is empowered to investigate. The investigative categories are: domestic violence; excessive force; false arrest; illegal search or seizure; coercion; rape, sexual assault, or sexual misconduct; First Amendment violations; detention violations, including denial of access to an attorney or phone; other Fifth Amendment violations; verbal abuse; biased police practices; conduct that injures or kills an animal; the discharge of a firearm, the discharge of a stun gun, Taser, O.C. or pepper spray, or use of any other weapon, such as a baton, that police use to inflict pain or induce compliance; and conduct that results in a civilian sustaining a suspicious injury after an interaction with a Department member. The incidents in these investigative categories shall fall under the Monitor's jurisdiction.

o) *Demographics* refers to an individual's race, ethnicity, gender, age, and whether the individual voluntarily self identifies as Lesbian, Gay, Bisexual Transgender, Queer and/or Gender-non-conforming.

2-57-020 Establishment and composition of the Monitor.

There is hereby established an office of the municipal government to be known as the ~~independent police review authority~~ Independent Citizen Police Monitor (referred to throughout this chapter as "Monitor"), which shall include the Chief Administrator of ~~independent police review~~ the Monitor and such deputies, assistants and other employees as ~~may be provided for in the annual appropriation ordinance~~ required in order to ensure that the Monitor can exercise the duties described throughout this ordinance in a thorough, timely and unbiased manner. The offices of the ~~independent police review authority~~ Monitor shall be located in a facility outside of the department of police.

The current Chief Administrator of the Independent Police Review Authority shall serve as the interim Chief Administrator of the Monitor's Office until a permanent Monitor is selected through the process described in 2-57-030 below.

90 days after this Ordinance goes into effect, the Independent Police Review Authority shall cease to exist and the Monitor shall assume all duties formerly executed by the Independent Police Review Authority.

2-57-030 Process for selecting the chief administrator.

The Chief Administrator shall be the chief executive officer of the ~~independent police review authority~~ Monitor. The process for selecting the Chief Administer shall be as follows:

(1) A selection committee will be established to conduct a 90-day nation-wide search to identify and interview qualified candidates for the position. The Inspector General for the City of Chicago shall appoint the members of the Selection Committee which shall be comprised of:

a. Four individuals representing civil rights, activist and organizing groups that focus on issues relating to young people, African-Americans, Latinos and their interactions with the police;
b. One individual representing an organization that the focuses on the rights of immigrants;
c. One individual representing an organization that focuses on the rights of the Lesbian, Gay, Bi-sexual, Transgender, Queer community.
d. One individual from the faith based community, who has experience with police-community interactions;
e. One individual representing the Chicago Plaintiffs' Civil Rights Police Misconduct Bar

The Mayor or his/her designee, the Police Superintendent and his/her designee, and the City Council Police and Fire Committee Chairperson or his/her designee shall also serve on the Selection Committee.

The selection committee will receive administrative and logistical support from the Mayor's office and shall, at its first meeting, elect a chair person. The final top three candidates shall be identified by a majority vote of the committee by considering, at a minimum, the criteria outlined in 2-57-030 (2). Within 48 hours of the vote identifying the top three candidates, their names shall be made public and the candidates' application materials shall be posted on a city maintained website (after redacting any personal contact information and other private information such as social security numbers).

(2) The Chief Administrator candidates shall exhibit the following qualifications to ensure that he or she is fair and impartial and is perceived as fair and impartial by civilians and members of the Department:
   a. The Chief Administrator shall not have previously been employed by the Department or the Cook County State's Attorney.
   b. Integrity,
   c. Management skills,
   d. An ability to design and implement protocols that will result in fair and unbiased investigations,
   e. Knowledge of relevant law and law enforcement practices, and
   f. An ability to communicate with diverse constituencies including, but not limited to, people of all races, ethnicities, ages, immigrant or citizenship status, sex, sexual orientation, gender identification, law enforcement, members of the press and elected officials.

(3) Within 30 days of their selection, the top three candidates will be required to attend at least 2 community meetings at times and locations to be determined by the selection committee. The selection committee shall ensure that the community meetings are widely promoted throughout the city. During these community meetings, the top three candidates shall present their qualifications and vision for civilian police oversight in Chicago. The meetings must include an opportunity for community members to ask questions of the top three candidates.

(4) Prior to the community meetings described in (3), the selection committee shall establish a process for soliciting, analyzing and making public community feedback on the top three candidates.

(5) Within 14 days of the last community meeting, the selection committee will, by majority vote, nominate a candidate to be presented to the City Council for confirmation. The appointment of the Chief Administrator is subject to confirmation by the full City Council by a majority vote at the next City Council meeting. In the event the City Council fails to confirm the selection committee's nominee, the selection committee will

have 5 days to identify a replacement candidate to be presented to the City Council for confirmation.

(6) The Chief Administrator shall be appointed for a term of four years, or until his or her successor is appointed and approved by the selection committee. In the event that the chief administrator does not complete his or her four-year term, the Mayor shall, subject to the approval of the City Council, appoint an ~~new~~ interim Chief Administrator who shall serve in this position until the selection committee can complete the appointment process described above.

(7) The Selection Committee, by a majority vote, may opt to recommend that the City Council confirm the incumbent Chief Administrator for a second term. Prior to making such a recommendation, the Selection Committee shall develop a process for receiving and considering feedback from the general public on the issue of whether the incumbent Chief Administrator should be retained. This process shall include at least one public hearing. In the event that the Selection Committee opts to recommend the incumbent's retention, City Council must hold confirmation hearings, and during which there must be opportunity to consider public comment.

2-57-040 Chief Administrator—Powers and duties.

In addition to other powers conferred herein, the Chief Administrator shall have the following powers and duties:

(1) To provide the people of Chicago and their police officers a fair and impartial system for the investigation of civilian police complaints and other instances of police conduct as described more fully below and to ensure that all investigations employ a preponderance of the evidence standard when determining whether a Department officer violated policy and/or engaged in an act of misconduct;

(2) To conduct investigations into incidents that include any complaint against members of the Department concerning domestic violence, excessive force, illegal search or seizure, false arrest, coercion, ~~and~~ verbal abuse, rape, sexual assault, sexual misconduct, First Amendment violations, denial of access to an attorney, phone, family member, or other visitor while in police custody, other Fifth Amendment violations, biased police practices, or unjustifiably killing or injuring an animal;

(3) To conduct investigations into the conduct of members of the Department concerning any investigative category, even in the absence of a civilian complaint, when, based on information and belief, the Chief Administrator determines such investigation is warranted;

(4) To conduct investigations into all cases in which a Department member discharges and/or uses his or her firearm, stun gun, ~~or~~ Taser, or any other weapon police use to inflict pain and induce compliance in a manner which potentially could strike an individual even if no allegation of misconduct is made;

(5) To conduct investigations in all cases in which a civilian dies and/or sustains a suspicious injury or any injury that requires medical attention in police custody or as a result of an interaction with the police, even if no allegation of misconduct is made, to identify these instances through a review of the Department's tactical response (use of force) reports and when possible, through information sharing agreements negotiated with relevant entities, including, but not limited to, the Cook County Jail, the Cook County Public Defender's and State's Attorney's Offices, and the Illinois Department of Corrections;

(6) ~~To conduct investigations into cases where the death of a person or an injury sustained by a person occurs while in police custody or where an extraordinary or unusual occurrence occurs in lockup facilities, even when no allegation of misconduct is made;~~

(7) To investigate the facts stated in all lawsuits that allege a member of the Department engaged in excessive force, sexual misconduct, a false arrest, or illegal search or seizure, and/or committed another civil rights violation or tort. The Chief Administrator shall not require that civilian plaintiffs in such litigation submit a sworn complaint prior to launching an investigation; ~~review all cases settled by the department of law in which a complaint register was filed against a member of the department, and if, in the opinion of the chief administrator, further investigation is warranted, to conduct such investigation~~

(8) To investigate any other violation of police Rules and Regulations, policies and procedures, or the United States Constitution that may have occurred in any incident under investigation by the Monitor;

(9) To forward ~~all other complaints~~ incidents which are unrelated to the Monitor's jurisdiction to the ~~Department's Bureau of Internal Affairs~~ appropriate oversight entity;

(10) To make recommendations to the Superintendent concerning the appropriate disciplinary action against members of the Department found to be in violation of Department rules and regulations and to monitor, track and publicly report on the basis and outcomes of these recommendations, including any discipline actually imposed;

(11) To request information related to an investigation from any employee or officer of the city and to execute information sharing agreement;

(12) To issue subpoenas to compel the attendance of witnesses for purposes of examination and the production of documents and other items for inspection and/or duplication. Issuance of subpoenas shall be subject to the restrictions contained in Section 2-57-050;

(13) To compel prompt statements from members of the Department and to re-interview Department members as needed;

(14) To collect and preserve physical evidence related to matters under investigation by the Monitor;

(15) To compel members of the Department to immediately submit to tests for substances, physical evidence, and DNA, including, but not limited to, breath, blood, urine, and DNA tests.

(16) To conduct investigations concurrently with any criminal investigation that may result from a matter under investigation by the Monitor;

(17) ~~To address police personnel and community groups on regulations and operations of the independent police review authority; and~~

(18) To promulgate all rules, regulations, information sharing agreements, and procedures necessary to comport with the Chief Administrator's duties and the purpose of this ordinance.

(19) To play an active role in the community, perform community outreach, publicize the civilian complaint process, and identify locations within that are suitable for civilians to file complaints online, via the telephone, and in community-based environments free from police presence;

(20) To analyze policing trends and patterns related to the monitor's investigative jurisdiction, including but not limited to: officer use of force; police shootings; use of Tasers or any weapon used to inflict pain and/or to gain compliance; citizen complaint log numbers; and racial, ethnic, gender, sexuality, or geographic biases in policing;

(21) To propose written recommendations related to the Monitor's investigative jurisdiction to the Department, the Police Board, the Mayor, City Council, and other relevant governmental entities concerning changes to policies, procedures, practices, directives, supervision, training, and equipment to create greater efficiency, fairness, and transparency in policing services and oversight;

(22) To recommend additional training or supervision of particular officers who participated in incidents that triggered the Monitor's investigations;

(23) To conduct regular analyses of citizen complaints, use of force, lawsuits, and other relevant data to identify individual and groups of officers who may be engaged in a pattern of misconduct, and to initiate disciplinary investigations into the conduct of those identified officers;

(24) To examine the disciplinary and complaint history and relevant complaint investigative files as a standard, required part of every disciplinary investigation for each officer who had a material role in any incident that triggered an investigation;

(25) To conduct Force Analysis Panels with the Department and any auditors or community oversight entities after investigations into shootings and other major uses of force that do not result in sustained findings in order to determine if they reveal any systemic deficiencies in training, policy, supervision, or equipment. The Monitor shall present any

such deficiencies to the Department during the Force Analysis Panels and publish its recommendations from those Panels on its website within 5 business days;

(26) To maintain and regularly update a website that makes public the information described in this ordinance and to identify and execute other methods of widely disseminating to the general public information about the work of the Monitor;

(27) To administer the office including, but not limited to, the hiring, terminating, training, and supervision of all employees in conformity with the requirements of this ordinance;

(28) To maintain permanent in-house legal counsel to advise the Monitor on legal issues and to represent the Monitor's Office in legal and administrative proceedings, including those to enforce the Monitor's subpoenas, and to prosecute or defend the Monitor's investigative, disciplinary, and policy recommendations; and

(29) To ensure that the office of the Monitor functions as independently as possible from the executive and legislative branches of government of the City of Chicago.

2-57-050 Independent Citizen Police Monitor Budget, Staffing, and Independent Evidence Analysis Requirements

Each fiscal year, the City Council shall appropriate an amount that shall not be less than oneand-a half percent (1.5%) of the annual appropriation of the Department available to pay for the expenses of the Monitor. The Monitor's office must maintain at least one full-time investigator for every 100 sworn officers in the Department.

Investigators employed by the Monitor may not have previously been employed by the Department and/or the Cook County State's Attorney. Investigators should broadly represent the diversity and demographics of the City by way of, including but not limited to, racial, ethnic, gender, and geographic diversity.

2-57-060 Policy Recommendations

On an annual basis, the Monitor must publish a written report describing any recommended modifications to Department and Police Board policies, procedures, practices, directives, supervision, training, and equipment, that are related to the Monitor's investigative jurisdiction and executed pursuant to the Monitor's duties specified in Section 2-57-040 (_) above. This report shall also include any recommended changes to the Monitor's own policies, procedures, training, resources, and powers, including any recommended amendments to this ordinance that would improve the Monitor's ability to conduct prompt, high quality, thorough, and unbiased investigations that are transparent to the public.

The Monitor shall publish the Policy Recommendation Report on the Monitor's website within 5 business days of completion.

Notwithstanding the Monitor's annual Policy Recommendation Report, the Monitor may make policy, procedure, training, supervision, and equipment recommendations to the Department at any time, and shall publish those recommendations on the Monitor's website within 5 business days of submitting its recommendations to the Department. The Superintendent must issue a written response to each of the Monitor's recommendations to the Department within 30 days of receipt, stating whether the Department will accept the recommendation. If the Superintendent accepts the recommendation, he or she must submit a written plan, including a timetable for implementation. The Monitor shall publish the written plan in a publicly accessible area of the Monitor's website within 5 business days of receipt.

If the Superintendent declines to implement the policy recommendation, he or she must submit to the City Council Committee on Public Safety and the Monitor, in writing, the reason for rejecting the recommendation within 30 days of receipt of the recommendation. The Monitor shall publish the written reason in a publicly accessible area of the Monitor's website within 5 business days and document it in the Monitor's annual report.

2-xx-xxx **Proactive Policy and Pattern Analysis and Investigations**

The Chief Administrator shall appoint a full time employee as Director of Policy and Practice Analysis and Investigations to analyze policing trends and patterns related to the Monitor's investigative jurisdiction and to launch disciplinary investigations into Department members who may demonstrate a pattern of misconduct and/or non-compliance with Department policy. The Monitor has the discretion to treat as confidential any proactive disciplinary investigation initiated and supervised by the Director of Policy and Practice Analysis and Investigations, and his or her staff, for as long as the Monitor deems necessary during the investigation.

2-xx-xxx Community Input, Engagement and Outreach

The Chief Administrator shall appoint a full time employee as Director of Community Engagement to develop and implement a program of community outreach aimed at soliciting public input about police practices and the work of the Monitor from a broad segment of the community in terms of age, race, gender, gender expression, sexual orientation, neighborhood, ethnicity, and socio-economics. The Director of Community Engagement will also be responsible for assisting the Chief Administrator to widely disseminate information regarding the activities of the Monitor including information about how individuals can file complaints, the investigative process, know-your-rights-training aimed at informing individuals about the types of police conduct the Monitor is authorized to investigate, and information about the policy audit and data collection activities undertaken by the Monitor. The Director of Community Engagement shall be responsible for ensuring that the Monitor holds at least four community meetings annually.

The Chief Administration shall appoint staff sufficient to ensure that all civilian complaints are assigned a complaint support specialist, who shall provide support to civilians throughout the complaint and investigative process. Such support services shall include, but are not limited to providing complainants with regular updates regarding the status of their complaints, counseling complainants regarding the investigative process and outcomes, and providing referrals to outside service providers whenever necessary.

As a part of the Director's duties, he or she shall develop a civilian feedback process that seeks feedback from civilians who interact with the Monitor on their experiences, including, but not limited to, their overall satisfaction with the process, their ability to access information from the Monitor, their treatment throughout the investigation, the investigator's sensitivity to their circumstances, and the ease with which they could make a complaint. The feedback process shall also seek suggestions to improve the civilian's experience. The Director shall publish the results of those surveys in the Monitor's annual report.

2-57-050 Subpoena Issuance and Evidence Preservation.

The Chief Administrator, or his or her designee, may administer oaths and secure by its subpoena both the attendance and testimony of witnesses and the production of relevant information including, but not limited to, any document maintained by the Department or other agency. A subpoena shall be served in the same manner as subpoenas issued under the Rules of the Illinois Supreme Court to compel appearance of a deponent, and subject to the same witness and mileage fees fixed by law for such subpoenas.

A subpoena issued under this chapter shall identify the person to whom it is directed and the documents or other items sought thereby, if any, and the date, time, and place for the appearance of the witness and production of the documents or other items described in the subpoena. In no event shall the date for examination or production be less than seven days after service of the subpoena. The Chief Administrator shall have the authority to enforce any subpoena issued by the Monitor by bringing a cause of action in the appropriate court.

The Department and other City agencies, such as the Office of Emergency Management Communications, are prohibited from destroying any evidence related to any incidents that may fall under the Monitor's jurisdiction for investigation, and the Department and other City agencies must take proactive measures to preserve all such evidence.

2-57-060 Decisions; ~~recommendations~~ disciplinary guidelines.

When an investigation has substantiated that a Department member engaged in misconduct and/or violated Department policy and/or any applicable law, the Chief Administrator shall recommend discipline for that Department member. The Chief Administrator

has the discretion to recommend discipline and/or additional training and supervision for any Department member who participated in an incident that triggered a Monitor's investigation. However, the Chief Administrator and Superintendent shall move to terminate any Department member who lies or otherwise knowingly gives false information in an investigation.

a) If the Chief Administrator issues a recommendation of discipline against one or more members of the Department, the Superintendent must respond to such recommendation in writing within ~~90~~ 14 days. The response must include a description of any disciplinary action the Superintendent has taken with respect to the member in question.

b) If the Superintendent did not take any disciplinary action, or takes a greater or lesser disciplinary action than that recommended by the Chief Administrator, the Superintendent must describe the proposed different action and explain the reasons for the different action in the written response. The Superintendent's response shall include, but is not limited to, the following reasons for taking a different action:
    (i) an analysis of the employee's work history, including any prior disciplinary actions, any prior complaints filed against the employee, and/or any prior complimentary history;
    (ii) the superintendent's professional opinion with regard to the case;
    (iii) the existence of any lawsuits arising out of the performance of police duties to which the employee has been a named party, and the outcome of such lawsuits, including those in which the employee has been exonerated; and
    (iv) any evidentiary concerns with regard to the investigation.

c) The Superintendent must submit his or her written response to the Chief Administrator within the 14 ~~90~~-day decision period. Within ten business days after the submission of a response letter which proposes more or less discipline than that recommended by the Chief Administrator, the Superintendent and the Chief Administrator shall meet to discuss the reasons for the Superintendent's actions. If the Chief Administrator does not concur with regard to the Superintendent's reasons for the differing disciplinary action, the Chief Administrator shall, within five business days, send the Superintendent's response, along with the Chief Administrator's objections, to a separate panel consisting of three persons who shall be designated by the police board or the selection committee from its membership.

d) The three-member panel shall, within ten business days of receipt, review the Superintendent's response and the Chief Administrator's objections. Upon the request of the three-member panel, the Superintendent and the Chief Administrator may be required to present additional documentation or present oral arguments in support of their positions. If the Superintendent's response does not meet its burden of overcoming the Chief Administrator's recommendation for discipline, in the opinion of the majority of the three-member panel, the

recommendation shall be deemed to be accepted by the Superintendent. Such members of the panel shall then recuse themselves from any future involvement with such case by the full police board.

e) No action of the Superintendent which proposes to take less discipline than that recommended by the Chief Administrator shall be valid until the provisions of subsection (c) of this section are followed.

f) If the officer fails to respond to the recommendation within the 10-day decision period, such recommendation shall be deemed to be accepted by the officer and be forwarded to the Superintendent to impose.

g) Nothing in this section shall limit the Superintendent's ability to impose any additional discipline than that recommended by the Chief Administrator.

h) Counsel for the Monitor shall have primary responsibility to represent the Monitor in any proceeding in which an officer or the Department challenges the investigative or disciplinary findings of the Monitor.

i) The Monitor shall publish on its website within 5 business days each of the following: 1) its investigative and disciplinary recommendations; 2) the Superintendent's written response to the Monitor's recommendations; 3) the Monitor's and Superintendent's submissions to the three-member panel of the police board; and 4) the police board's decision.

2-57-070 Time Frame for Investigations ~~not concluded within six months.~~

The Chief Administrator will ensure that all investigations commence immediately after complaints are filed or an incident triggering an investigation occurs and proceed as expeditiously as possible. If an investigation exceeds 6 months, the Chief Administrator must notify the Mayor's office, the City Council Committee on Public Safety, the complainant (if applicable), and the employee named in the complaint or his or her counsel of the general nature of the complaint of information giving rise to the investigation and the reasons for failure to complete the investigation within 6 months.

~~If the chief administrator does not conclude an investigation within six months after its initiation, the chief administrator shall notify the mayor's office, the city council committee on police and fire, the complainant, and the employee named in the complaint or his or her counsel of the general nature of the complaint or information giving rise to the investigation and the reasons for failure to complete the investigation within six months.~~

2-57-080 Cooperation in investigations.

It shall be a condition of employment for every officer, employee, department, and agency of the City to cooperate with the Chief Administrator in any investigation or hearing undertaken pursuant to this chapter, including promptly making themselves available for interviews, re-interviews, and any testing for evidence or substances at the request of the Monitor. Any employee or appointed officer of the City who violates any provision of this section shall be ~~subject to~~ recommended for discharge ~~(or such other discipline as may be specified in an applicable collective bargaining agreement)~~ in addition to any other penalty provided in this chapter.

2-57-090 Retaliation prohibited—Penalty.

No person shall retaliate against, punish, or penalize any other person for complaining to, cooperating with, or assisting the Chief Administrator in the performance of his or her office. Any person who violates the provisions of this section shall be subject to a fine of not less than $5,000.00 and not more than $10,000.00 for each violation and shall be immediately recommended for discharge.

The Superintendent and the Chief Administrator shall together promulgate policies and directives to protect Department members and employees from suffering any retaliation, punishment, or penalty for complaining to, cooperating with, or assisting the Chief Administrator in the performance of his or her office.

2-57-100 ~~Final Summary Reports - Open to public inspection.~~ Transparency.

~~All final summary reports of the independent police review authority shall be open to public inspection, except to the extent that information contained therein is exempted from disclosure by the Illinois Freedom of Information Act, collective bargaining agreement, or any other applicable law.~~

It shall be the policy of the Monitor to make all of its work available to the public in order to promote accountability and transparency. The Monitor shall keep the public informed of its investigations and their progress, and the Monitor shall ensure transparency throughout the entire investigative process.

The Monitor must collect and post information on its website about pending investigations. Specifically, within 10 days of intake, the Monitor must publish on its website the information that triggered an investigation, including a copy of a civilian complaint, lawsuit, document reporting a suspicious injury, or a summary of any other information that triggered an investigation. The Monitor must regularly update both the complainant and the website as to the status of the investigation.

When the Superintendent rejects, disputes, or agrees with a finding or outcome recommended by the Monitor, the complete written explanation must be published on the

website along with the public investigation history. All such updates should also be published to a live timestamped data feed. All current and historic public information pertaining to all complaints or investigations must be accessible through a well-documented API or data feed (i.e., Rich Site Summary, RSS) that conforms to open data standards

The Chicago Police Department shall maintain a database, to which the Monitor shall have full access, which contains the complete complaint and disciplinary history for each Department member. The database shall include, but is not limited to, the following for each member of the Department: 1) any and all police misconduct investigations; 2) complete disciplinary history; 3) all tactical response reports; 4) civil lawsuits and relevant motions to suppress in criminal cases; and 5) assignment histories. At the Chief Administrator's request the database shall be expanded to include any other relevant information. The Monitor shall be provided full administrative access to all databases maintained by the Chicago Police Department.

In addition, the Monitor shall maintain full administrative rights to an electronic database that is independent from databases used by the Department. It shall maintain the data in a format that allows efficient exporting of data. These data shall be posted live on the Monitor's website in delimited machine-ready format for public inspection. The data sets shall redact the names and other identifying information of civilians, including complainants. The database must, at a minimum, include the information described throughout this section.

Within 10 days of its availability, the Monitor shall post on its website the following information for each investigation:

1) The log or complaint number;
2) The beat number in which the complaint incident took place;
3) Location of incident reduced to hundred block;
4) Date and time of the incident;
5) Date the incident was reported to the Monitor and/or otherwise came to the Monitor's attention;
6) Whether video of the incident exists;
7) Date the investigation was completed;
8) Name, race, and gender of the assigned Investigator(s), and date of Investigator's appointment in Monitor's office;
9) For civilian complaints, whether the complaint was accompanied by a signed affidavit;
10) For each Department member who is a subject of the investigation:
    a. Name;
    b. Badge Number;
    c. Unit of assignment at the time of complaint;
    d. Race;
    e. Gender;
    f. Year of birth;
    g. Date of Appointment to the Chicago Police Department;
    h. Rank at the time of complaint;

i. On or off duty at time of incident;
j. In police uniform or plain clothes;
k. Number of previous log numbers against officer within 10 years of incident;
l. Number of previous sustained log numbers against officer within 10 years of incident.
m. All complaint category codes for the incident under investigation;
n. The Monitor's recommended outcome of the investigation for each complaint (e.g., sustained, not sustained, unfounded, exonerated);
o. The Monitor's recommended discipline;
p. The Superintendent's recommended outcome of the investigation of each complaint;
q. The Superintendent's recommended discipline;
r. The final outcome of the investigation;
s. The final discipline imposed;

11) For each witness officer:
a. Name;
b. Badge number;
c. Gender;
d. Race;
e. Year of Birth;
f. Unit of assignment on date of complaint incident;
g. Rank on date of complaint incident;

12) For each civilian involved in an incident under investigation:
a. Race;
b. Gender;
c. Age at time of complaint;

13) In addition to the information detailed above, the Monitor shall also post the following information within 10 days of its availability in every investigation of a Department member's discharge or other use of a firearm, stun gun, Taser, or any other device capable of inflicting pain or injury:
a. The type of incident (e.g., Taser, shooting with hits, shooting without hits, etc.);
b. The log number, "U" number, or any other tracking number used by the Monitor;
c. For each shooting officer:
i. The type of weapon used (if firearm, type and brand)
ii. Number of shots fired;
iii. The range at which the weapon was fired;
iv. For Taser incidents, the duration that the device was deployed and the number of cycles;
d. Injuries sustained by any officer on the scene;
e. For each target or victim of the weapon:
i. Type of animal targeted or victimized;
ii. If person is targeted or victimized, the Monitor shall also post the individual's:

1. Gender;
2. Race;
3. Age at time of incident;
4. Any weapon possessed;
5. The point at which any bullet impacted the subject;

iii. Any medical care provided;
iv. Injuries sustained;
v. Whether person or animal was killed.

The Monitor shall also strive to post on its website any video of an incident that is the subject of its investigation, after redacting any parts capturing events within private areas, such as inside a person's home, or that would violate clearly established rights to personal privacy, within 48 hours of the incident, unless the release would seriously compromise the integrity of the Monitor's investigation. If the Monitor withholds video, she must articulate and publish the reason for her belief that the release would seriously compromise the integrity of the investigation, and shall post the video as soon as possible after the 48-hour-period, but under all circumstances, the Monitor's posting of the video must occur within 14 days of the incident.

The Monitor shall post on its website any "911" records or records of police radio communications or data transmissions related to the incident within 10 days of their availability. The Monitor shall also release lab test results, police reports, and other information, after redacting any private material, so long as the release would not seriously compromise the integrity of the Monitor's investigation.

Within 10 days of completing each investigation, the Monitor must post on its website the summary report of investigation, and provide a copy of the summary report of investigation to any complaining witness.

Summary Reports for complaints that are not supported by an affidavit—if an affidavit is required by state law—must include a detailed record of any attempts to contact the complainant to obtain an affidavit as well as a detailed record of the preliminary investigation, including any attempts to obtain sufficient evidence to continue the investigation.

Notwithstanding any other provision of this ordinance, the Monitor is prohibited from releasing to the public the civilian names and identifying information without their consent. The Monitor shall provide any alleged victim in a sexual misconduct, sexual assault, rape or domestic violence investigation with the option to keep confidential the specific details of the complaint and specifics of the investigation from the Summary Reports made available to the public. The Monitor is otherwise authorized to release any additional information or data to the public regarding its investigations otherwise allowed by law.

The Monitor shall permanently retain and shall not destroy any records related to its investigations.

2-57-110 ~~Quarterly reports to legislative and executive branches.~~ Reports - Open to public inspection.

All reports, investigations, policies and procedures of the Monitor shall be open to public inspection, except to the extent that information contained therein is exempt from disclosure by the Illinois Freedom of Information Act, or any other applicable law. All investigations, audits, surveys, and policy evaluations and recommendations conducted by the Monitor shall be released publicly at the time of completion and will be published on the website of the Monitor's office and remain available on the website permanently. All data sets associated with each investigation, audit, survey, and policy evaluation and recommendation will be released publicly on the website of the Monitor at the time of the publishing of the audit. The data sets will remain on the website for at least 10 years from the date of publication, but in no event may they be destroyed.

The Monitor shall issue an annual report. The annual report must include a detailed summary of the Monitor's activities during the year and shall include the following information:

1) A summary report for each investigation completed during applicable time frame;
2) A summary of all activities undertaken related to community input, engagement, and outreach, including the results of the customer feedback survey described above; and
3) A detailed annual statistical analysis that will help the general public understand the work of the Monitor. Wherever possible, the Monitor must aggregate the data by investigative category and the demographics of the involved civilians and Department members. The analysis shall include, but is not limited to, data related to the following:
    a. Total number of civilian complaints received;
    b. Total number of civilian complaints referred to internal affairs;
    c. Total number and type (e.g., excessive force, false arrest, illegal search, domestic violence, sexual misconduct, rape, sexual assault, coercion, First Amendment, denial of access to counsel, other Fifth Amendment, etc.) of investigations opened;
    d. Total number and type of investigations completed;
    e. Total number and type of investigations that remain open;
    f. Number and type of investigations resolved by mediation;
    g. Investigative outcomes (e.g., sustained, not sustained, etc.) of completed investigations aggregated by type of complaint;
    h. Department member disciplinary recommendations aggregated by type of investigation, amount of discipline, and the demographics of involved civilians and involved Department members;
    i. A comparison of the disciplinary recommendations made by the Monitor to those of the Superintendent and those actually imposed, aggregated by type of investigation and the demographics of involved civilians and Department members;
    j. Total number of firearm discharges, aggregated by the demographics of involved civilians and Department members and resulting injuries or fatalities;

k. Total number of non-firearm weapon discharges, aggregated by type of weapon, demographics of involved civilians and Department members and resulting injuries or fatalities;
l. Data regarding the racial, ethnic, gender, and geographic demographics of the civilians and Department members involved in each investigation;
m. Unit by unit analysis of investigations by type and outcome (including disciplinary and/or training recommendation);
n. List of Department members with more than 10 misconduct complaints filed against them within 5 years of the reporting period, including for each Department member name, badge number, unit of assignment, gender, race, date of appointment to the Department, and the number and types of complaints filed against the member.

2-xx-xxx Obligation to make referrals to authorities

The Chief Administrator shall refer all cases in which she has a reasonable belief that the officer may have committed a crime for possible criminal prosecution to the appropriate county, state, or federal prosecutor.

2-xx-xxx Mediation Program

The Chief Administrator shall have the authority to develop a mediation program, informed by national best practices that engage both complainants and accused police officers, aimed at resolving civilian complaints, except that no incident involving an allegation of use of force, sexual assault, rape, sexual misconduct, the discharge of a firearm, or the discharge of a stun gun, ~~or~~ Taser or any other weapon police use to inflict pain and induce compliance shall be mediated.

2-57-120 Chief Administrator—Conditions for removal from office.

Prior to serving a complete term, the Chief Administrator may be removed only for cause that is in accordance with the provisions of this section. The Mayor shall give written notice (a) to the City Council of his or her intent to remove the Chief Administrator; and (b) to the Chief Administrator of the cause of his or her intended removal. Within ten days after receipt of the notice, the Chief Administrator may file with the City Council a request for hearing on the cause for removal. If no such request is made within ten days, the Chief Administrator shall be deemed to have resigned his or her office as of the tenth day after receipt of the notice of intended removal. If such a request is made, the City Council shall convene a public hearing on the cause for removal of the Chief Administrator, at which the Chief Administrator may appear, be represented by counsel, and be heard. The hearing shall be convened within ten days after receipt of the request therefor and conclude within 14 days thereafter. The Mayor's notice of intended removal shall constitute the charge against the Chief Administrator. Removal of the Chief Administrator for cause after the hearing shall require the affirmative vote of a majority of the members of the City Council.

2-57-130 Obstructing or interfering with investigations or destroying/failing to preserve evidence -Penalty.

No person shall willfully refuse to comply with a subpoena issued by the Chief Administrator, willfully destroy or fail to preserve evidence related to an incident that falls under the Monitor's jurisdiction, or otherwise knowingly interfere with or obstruct an investigation authorized by this chapter. Any person who willfully violates the provisions of this section shall be subject to a fine of not less than $1,000.00 and not more than $5,000.00 for each such offense, or imprisonment for a period of not less than 30 days and not more than six months, or both a fine and imprisonment. Each day that a violation continues shall constitute a separate and distinct offense. Actions seeking the imposition of a fine only shall be filed as quasi-criminal actions subject to the provisions of the Illinois Code of Civil Procedure, as amended. Actions seeking incarceration, or incarceration and a fine, shall be filed and prosecuted as misdemeanor actions under the procedure set forth in Section 1-2-1.1 of the Illinois Municipal Code, as amended.

2-57-140 Violation—Penalty—Discharge or other discipline.

Any employee or appointed officer of the City who violates any provision of this chapter shall be subject to discharge ~~(or such other discipline as may be specified in an applicable collective bargaining agreement)~~ in addition to any other penalty provided in this chapter.

2-57-150 Rules and regulations.

The Chief Administrator is authorized to adopt such rules, regulations, and procedures as he or she may deem expedient for the proper administration and enforcement of the provisions of this chapter.

2-xx-xxx Evaluation

One year from the date the first Chief Administrator selected pursuant to these provisions has assumed office, and every two years thereafter, the Selection Committee shall issue a request for a proposal for a complete evaluation of the entire police monitoring and oversight process. The evaluation shall be completed by an independent, third party entity that has experience conducting evidence-based evaluations of police oversight bodies. The evaluation will determine whether the Monitor initiates investigations in conformity with the requirements of this ordinance and whether investigations are thorough, fair, and conducted in compliance with the highest professional standards for investigations. The evaluation will also examine whether the Monitor has appropriately identified underlying systemic problems with police related policies and practices and issued appropriate recommendations aimed at redressing any such problems. The evaluation must include statistically significant surveys of civilians who had contact with the Monitor's office in order to determine levels of civilian trust in and satisfaction with the Monitor's work and shall also include an analysis of the Monitor's customer feedback process. The evaluation shall be publicly disseminated and posted on the Monitor's website.

2 xx-xxx Citizen Meeting Petition Process

On the petition of more than 3,000 civilians from the City of Chicago filed in the office of the City Clerk, the Monitor shall hold a special Citizen's Meeting for the purpose of responding to the petition. The petition shall set forth with particularity the issues of concern, including policy recommendations, that have given rise to the petition and shall contain no more than 20 questions that the Monitor must respond to during the Citizen's Meeting. The Monitor must hold the Citizen's Meeting within 14 days of the petition's filing. The Citizen's Meeting must be conducted in accordance with the Open Meetings law and the Monitor must widely disseminate to the general public information about the meeting date, time, and location.

2-xx-xxx Collective Bargaining Agreement


The City of Chicago shall not enter into any collective bargaining agreement that limits the duties or powers of the Monitor as set forth in this Act, unless such limitation is required to comply with existing federal or state law.

2-57-160 Public policy.

The public policy of this chapter is to:

1) Establish policing policies and practices that respect the rights of all people in Chicago, foster mutual trust and cooperation between police and citizens, and assist police officers increase the safety of all of Chicago's communities;
2) Ensure that the Chicago's citizen police oversight body functions as independently as possible from the executive and legislative branches of Government of the City of Chicago;
3) Provide the people of Chicago and their police officers a fair and impartial system for the investigations of civilian police complaints and other investigations into police misconduct and use of force;
4) Ensure that police officers are held accountable when they abuse their powers or otherwise violate the public trust;
5) Identify, investigate, and eliminate officers who have engaged in patterns of misconduct;
6) Address the police code of silence that has enabled certain police officers to believe that they can abuse members of the public with impunity;
7) Create a transparent process by which members of the public can monitor and evaluate police misconduct and use of force investigations;
8) Create an Independent Police Monitor that is accountable to all residents of Chicago;
9) Gather and analyze data on trends concerning police conduct and practices and the related impacts on the community and individuals;
10) To provide policy guidance and recommendations to the City Council, Police Board, Mayor, Department Superintendent, and any other police oversight entity in Chicago.

~~certain that complaints concerning police misconduct and abuse are resolved fairly and timely. All collective bargaining agreements must be in accord with this~~

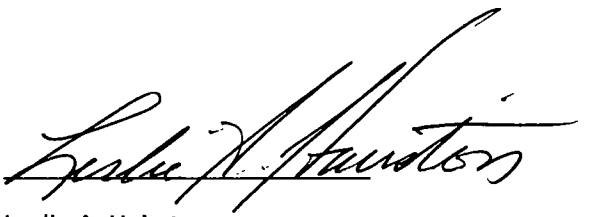

Leslie A. Hairston

Alderman, Fifth Ward

Alderman Proco Joe Moreno, 1st Ward

Alderman Brian Hopkins, 2nd Ward

Alderman Pat Dowell, 3rd Ward

Alderman Sophia D. King, 4th Ward

Alderman Roderick Sawyer, 6th Ward

Alderman Gregory I. Mitchell, 7th Ward

Alderman Michelle Harris, 8th Ward

Alderman Anthony Beale, 9th Ward

Alderman Susan Sadlowski Garza, 10th Ward

Alderman Patrick D. Thompson, 11th Ward

Alderman George A. Cardenas, 12th Ward

Alderman Marty Quinn, 13th Ward

Alderman Edward M. Burke, 14th Ward

Alderman Raymond Lopez, 15th Ward

Alderman Toni Foulkes, 16th Ward

Alderman David Moore, 17th Ward

Alderman Derrick Curtis, 18th Ward

Alderman Matt O'Shea, 19th Ward

Alderman Willie B. Cochran, 20th Ward

Alderman Howard B. Brookins, Jr., 21st Ward

Alderman Ricardo Muñoz, 22nd Ward

Alderman Michael Zalewski, 23rd Ward

Alderman Michael Scott, Jr., 24th Ward

Alderman Daniel S. Solis, 25th Ward

Alderman Roberto Maldonado, 26th Ward

Alderman Walter Burnett, Jr., 27th Ward

Alderman Jason Ervin, 28th Ward

Alderman Christopher Taliaferro, 29th Ward

Alderman Ariel E. Reboyras, 30th Ward

Alderman Milly Santiago, 31st Ward

Alderman Scott Waguespack, 32nd Ward

Alderman Deborah L. Mell, 33rd Ward

Alderman Carrie M. Austin, 34th Ward

Alderman Carlos Ramirez-Rosa, 35th Ward

Alderman Gilbert Villegas, 36th Ward

Alderman Emma Mitts, 37th Ward

Alderman Nicholas Sposato, 38th Ward

Alderman Margaret Laurino, 39th Ward

Alderman Patrick J. O'Connor, 40th Ward

Alderman Anthony V. Napolitano, 41st Ward

Alderman Brendan Reilly, 42nd Ward

Alderman Michele Smith, 43rd Ward

Alderman Thomas Tunney, 44th Ward

Alderman John Arena, 45th Ward

Alderman James Cappleman, 46th Ward

Alderman Ameya Pawar, 47th Ward

Alderman Harry Osterman, 48th Ward

Alderman Joseph Moore, 49th Ward

Alderman Debra Silverstein, 50th Ward

City of Chicago

O2016-2586

Office of the City Clerk

Document Tracking Sheet

Meeting Date:	4/13/2016
Sponsor(s):	Burke (14) Lopez (15)
Type:	Ordinance
Title:	Amendment of Municipal Code Section 7-12-040 concerning procedures to be followed by animal control officer when impounding stray animals
Committee(s) Assignment:	Committee on Health and Environmental Protection

HEALTH / ENV.

ORDINANCE

BE IT ORDAINED BY THE CITY COUNCIL OF THE CITY OF CHICAGO:

SECTION 1. Section 7-12-040 of the Municipal Code of Chicago is hereby amended by inserting the language underscored, as follows:

7-12-040 Impounding animals that are stray.

Any stray animal shall be immediately impounded by an animal control officer. Animal control officers operating in the field shall carry the equipment necessary to access the identifying information on microchips. In the event a stray animal is licensed, has a microchip, and its owner resides within three miles of the site of impoundment, the impounding officer shall return the animal to the owner immediately and the owner shall not be liable for the fee established in subsection 7-12-120(a)(1).

SECTION 2. This ordinance shall take effect upon passage and publication.

Edward Burke
Alderman, 14th Ward

Raymond López
Alderman, 15th Ward

CITY CLERK

2016 APR 11 PM 3:02

RECEIVED
#2

City of Chicago

O2016-2587

Office of the City Clerk

Document Tracking Sheet

Meeting Date:	4/13/2016
Sponsor(s):	Burke (14) Lopez (15)
Type:	Ordinance
Title:	Amendment of Municipal Code Section 7-12-290 concerning cruelty to animals
Committee(s) Assignment:	Committee on Health and Environmental Protection

HEALTH/ENV.

ORDINANCE

BE IT ORDAINED BY THE CITY COUNCIL OF THE CITY OF CHICAGO:

SECTION 1. Section 7-12-290 of the Municipal Code of Chicago is hereby amended by deleting the language stricken and inserting the language underscored, as follows:

7-12-290 Cruelty to animals – Fines.

No person shall do any of the following:

(a) Beat, torture, torment, bait, mutilate or cruelly kill any animal, or cause or knowingly allow the same to be done;

(b) Fail to provide any animal in the person's care or custody with proper food, water, air or sanitary shelter;

(c) Cruelly force into undue physical exertion or carry, keep, drive, overload, overwork, or cause to be carried, driven, overloaded, overworked, or kept, any animal in a cruel manner;

(d) Leave for any unreasonable length of time any animal unattended in a motor vehicle, trailer or other enclosure in such a manner that the animal does not have proper air circulation;

(e) Have, keep or harbor any animal which is infected with any disease transmissible to other animals or man, or which is afflicted with any painful disease or injury, including severe parasitism, unless the animal is under the care of a veterinarian;

(f) Abandon any animal on any public way or in any place where it may suffer or become a public charge;

(g) Stake out unattended, or leave unrestrained outside and unattended, for any amount of time, any female dog in season, or stake out any dog, regardless of gender, on private property for more than two consecutive hours; or

(h) Knowingly poison or cause to be poisoned any animal except with a written permit from the Illinois Department of Agriculture or the Illinois Department of Natural Resources. Nothing in this subsection shall be construed to prevent the use of poisons, approved by the Illinois Environmental Protection Agency, for rodent or vermin control.

(i) In cases where the violation of this section creates a danger to the public health and safety or to the health and welfare of an animal, the executive director may cause the animal to be impounded until such time that the conditions that caused the danger are corrected. If the owner fails to correct the conditions within 7 days of the impoundment of the animal, the animal shall become the property of the commission. It shall be the duty of the executive director to obtain the necessary legal process to allow him or her to enter or to cause to have entered any building or premises to remove and impound such animal.

(j) Any person who shall violate any provision of subsections (a) or (h) shall be fined not less than $1,000.00 nor more than $5,000.00 for each offense plus forfeiture of the animal; any person who shall violate any other provision of this section shall be fined not less than $300.00 nor more than $1,000.00 for each offense. Each day that such violation exists shall constitute a separate offense.

SECTION 2. This ordinance shall take effect upon passage and publication.

Edward Burke
Alderman, 14th Ward

Raymond Lopez
Alderman, 15th Ward

CITY CLERK

2016 APR 11 PM 3:02

City of Chicago

O2016-2695

Office of the City Clerk

Document Tracking Sheet

Meeting Date:	4/13/2016
Sponsor(s):	Burke (14) Waguespack (32) Hairston (5) Sawyer (6)
Type:	Ordinance
Title:	Amendment of Municipal Code Section 2-57-040 concerning power and duties Chief Administrator of Independent Police and Review Authority
Committee(s) Assignment:	Committee on Finance

Finance

ORDINANCE

BE IT ORDAINED BY THE CITY COUNCIL OF THE CITY OF CHICAGO:

SECTION 1. Section 2-57-040 of the Municipal Code of Chicago is hereby amended by deleting the language stricken and inserting the language underscored, as follows:

2-57-040 Chief administrator – Powers and duties.

In addition to other powers conferred herein, the chief administrator shall have the following powers and duties:

(l) To address police personnel and community groups on regulations and operations of the independent police review authority; and

(m) To appear before the Committee on Finance at public hearings at which the authority of the corporation counsel to make settlements of lawsuits and controverted claims against the city and a department member is discussed and to provide members with a written status report on any and all investigations involving department members who are named parties to said lawsuits or controverted claims.

(~~m~~n) To promulgate rules, regulations and procedures for the conduct of the independent police review authority's investigations consistent with the requirements of collective bargaining agreements, due process of law and equal protection under the law.

Nothing in this chapter shall preclude the chief administrator from referring a complaint or information concerning a member of the department to the appropriate federal, state or local law enforcement authorities.

SECTION 2. This ordinance shall be in full force upon passage.

Alderman Edward M. Burke
14th Ward

Alderman Scott Waguespack
32nd Ward

City of Chicago

O2016-2959

Office of the City Clerk

Document Tracking Sheet

Meeting Date:	4/13/2016
Sponsor(s):	Burke (14) Burnett (27) Austin (34) Reboyras (30)
Type:	Ordinance
Title:	Amendment of Municipal Code Chapter 2-84 by adding new Section 2-84-054 to require Superintendent of Police to notify Cook County Attorney of all Officer-involved death incidents
Committee(s) Assignment:	Committee on Finance

Finance

ORDINANCE

BE IT ORDAINED BY THE CITY COUNCIL OF THE CITY OF CHICAGO:

SECTION 1. Chapter 2-84 of the Municipal Code of Chicago is hereby amended by adding a new section, as follows:

2-84-054 Notification to State's Attorney.


The superintendent of police or his designee shall promptly notify the Cook County State's Attorney of all officer-involved death incidents.

For purposes of this section, "officer-involved death" means any death of a person that results directly from an action or directly from an intentional omission, including unreasonable delay involving a person in custody or intentional failure to seek medical attention when the need for treatment is apparent, of a member of the department while the member is on duty, or otherwise acting within the scope of his or her employment, or while the member is off duty, but performing activities that are within the scope of his or her law enforcement duties. "Officer-involved death" includes any death resulting from a motor vehicle accident, if the member of the department was engaged in law enforcement activity involving the individual or the individual's vehicle in the process of apprehension or attempt to apprehend.

SECTION 2. This ordinance shall be in full force upon passage.

Alderman Edward M. Burke
14th Ward

27
34th
30

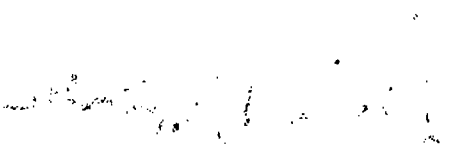

City of Chicago

O2016-2678

Office of the City Clerk

Document Tracking Sheet

Meeting Date: 4/13/2016

Sponsor(s): Foulkes (16)
Pawar (47)
Moreno (1)
Ervin (28)
Scott, Jr. (24)
Mell (33)
Arena (45)
Sawyer (6)
Hairston (5)
Moore (17)
Sadlowski Garza (10)
Villegas (36)
Lopez (15)
Curtis (18)
Ramirez-Rosa (35)
Burnett (27)
Mitts (37)
Dowell (3)
Reboyras (30)
Munoz (22)
Cochran (20)
Austin (34)
Sposato (38)
Osterman (48)
Moore (49)
Cardenas (12)
Waguespack (32)
Silverstein (50)
Taliaferro (29)
Solis (25)
Mitchell (7)
Quinn (13)
Cappleman (46)
Napolitano (41)
Santiago (31)
Maldonado (26)
Mendoza (Clerk)
Burke (14)
Harris (8)

Type: Ordinance

Title: Amendment of Municipal Code Chapter 1-24 concerning

	Chicago Minimum Wage Ordinance by including paid sick leave
Committee(s) Assignment:	Committee on Workforce Development and Audit

WORKFORCE

ORDINANCE

WHEREAS, The City of Chicago is a home-rule unit of government under Article VII, Section 6(a) of the 1970 Constitution of the State of Illinois and, as such, may exercise any power and perform any function pertaining to its government and affairs; and

WHEREAS, Promoting the welfare of those who work within the City's borders plainly meets this criterion; and

WHEREAS, Employees in every industry occasionally require time away from the workplace to tend to their own health or the health of family members. Parents and guardians without paid sick days lose income and risk losing their jobs when a child is ill or needs medical care; and

WHEREAS, In Chicago, forty-three percent of private sector workers receive no paid sick leave; and

WHEREAS, Paid sick leave has a positive effect on the health of not only employees and their family members, but also the health of fellow workers and the public at large. The most comprehensive national survey of U.S. restaurant workers found that two-thirds of restaurant waitstaff and cooks have come to work sick; and

WHEREAS, Parents who lack paid sick leave are more than twice as likely as parents who have paid sick leave to send a sick child to school or daycare, and five times more likely to take their child or a family member to a hospital emergency room because they were unable to take time off work during their regular work hours; and

WHEREAS, Paid sick leave reduces health care expenditures by promoting access to primary and preventive care. Nationally, providing all workers with paid sick leave would result in $1.1 billion in annual savings in hospital emergency department costs; and

WHEREAS, Many employers recognize that a healthy workforce is more productive and that paid sick leave retains valued employees, and therefore already have such policies in place. Replacing workers can cost anywhere from twenty-five to two hundred percent of an employee's annual compensation; and

WHEREAS, Nearly one in four American women report domestic violence by an intimate partner, nearly one in five women have been raped, and nearly one in six women have been stalked. Many workers, men and women, need time off to care for themselves after these incidents, or to find solutions, such as protective orders or new housing, to avoid or prevent further domestic or sexual violence. Without paid time off, victims are in grave danger of losing their jobs, which can be devastating when victims need economic security to ensure their own safety and that of their children; and

WHEREAS, Over twenty municipalities, including Jersey City, New York City, San Francisco, Seattle, and Portland have passed legislation requiring employers within their jurisdictions to provide paid sick leave; and

WHEREAS, At a time when the economy shows significant signs of improvement, it behooves this legislative body to require Chicago employers to implement paid sick leave policies to promote and protect the health and well-being of the working citizens of our City; and

WHEREAS, A cost model developed by the Civic Consulting Alliance found that the paid sick leave framework reflected in this ordinance would result in only a small, 0.7% to 1.5% increase in labor costs for most employers; now, therefore,

BE IT ORDAINED BY THE CITY COUNCIL OF THE CITY OF CHICAGO:

SECTION 1. The foregoing recitals, as well as Section 2 of the report of Mayor Rahm Emanuel's Working Families Task Force, are hereby incorporated as the findings of the City Council.

SECTION 2. Section 2-25-050 of the Municipal Code of Chicago is hereby amended by deleting the language stricken and inserting the language underscored, as follows:

2-25-050 Powers and duties of the department.

(Omitted text is not affected by this ordinance)

(b) Powers and duties of the commissioner and the department. The powers and duties of the commissioner and department shall be as follows:

(Omitted text is not affected by this ordinance)

(19) To supervise the investigation, execution, and enforcement of the Chicago Minimum Wage and Paid Sick Leave Ordinance, Chapter 1-24 of this Code, the Toy Safety Ordinance, Chapter 7-36 of this Code, the Condominium Ordinance, Chapter 13-72 of this Code, and any other ordinance administered or enforced by the department, including all rules or regulations pertaining thereto or promulgated thereunder;

(Omitted text is not affected by this ordinance)

SECTION 3. Chapter 1-24 of the Municipal Code of Chicago is hereby amended by deleting the language stricken and inserting the language underscored, as follows:

CHAPTER 1-24

THE CHICAGO MINIMUM WAGE AND PAID SICK LEAVE ORDINANCE

1-24-010 Definitions.

For purposes of this chapter, the following definitions apply:

(Omitted text is not affected by this ordinance)

"Construction industry" means any constructing, altering, reconstructing, repairing, rehabilitating, refinishing, refurbishing, remodeling, remediating, renovating, custom fabricating, maintenance, landscaping, improving, wrecking, painting, decorating, demolishing, and adding to or subtracting from any building, structure, highway, roadway, street, bridge, alley, sewer, ditch, sewage disposal plant, water works, parking facility, railroad, excavation or other structure, project, development, real property or improvement, or to do any part thereof, whether or not the performance of the work herein described involves the addition to, or fabrication into, any structure, project, development, real property or improvement herein described of any material or article of merchandise. Construction shall also include

moving construction related materials on the job site to or from the job site, snow plowing, snow removal, and refuse collection.

(Omitted text is not affected by this ordinance)

"Domestic partner" means any person who has a registered domestic partnership, or qualifies as a domestic partner under Section 2-152-072 of this Code or as a party to a civil union under the Illinois Religious Freedom Protection and Civil Union Act, 750 ILCS 75/1 et seq., as currently in force and hereafter amended.

(Omitted text is not affected by this ordinance)

"Employee", "Gratuities", and "Occupation" have the meanings ascribed to those terms in the Minimum Wage Law, with the exception that: (1) all Domestic Workers, including Domestic Workers employed by Employers with fewer than 4 four employees, shall fall under the definition of the term "Employee.";" and (2) for purposes of Section 1-24-045, any individual permitted to work by an Employer in an Occupation, regardless of the number of persons the Employer employs, shall fall under the definition of the term "Employee."

(Omitted text is not affected by this ordinance)

"Fair Labor Standards Act" means the United States Fair Labor Standards Act of 1938, 29 USC § 201 et seq., as currently in force ~~on the effective date of this chapter~~ and ~~as thereafter~~ hereafter amended.

"Family and Medical Leave Act" means the United States Family and Medical Leave Act of 1993, 29 USC § 2601 et seq., as currently in force and hereafter amended.

"Family member" means a Covered Employee's child, legal guardian or ward, spouse under the laws of any state, domestic partner, parent, spouse or domestic partner's parent, sibling, grandparent, grandchild, or any other individual related by blood or whose close association with the Employee is the equivalent of a family relationship. A child includes not only a biological relationship, but also a relationship resulting from an adoption, step-relationship, and/or foster care relationship, or a child to whom the Employee stands in loco parentis. A parent includes a biological, foster, stepparent or adoptive parent or legal guardian of an Employee, or a person who stood in loco parentis when the Employee was a minor child.

"Health care provider" means any person licensed to provide medical or emergency services, including, but not limited to, doctors, nurses, and emergency room personnel.

"Minimum Wage Law" means the Illinois Minimum Wage Law, 820 ILCS 105/1 et seq., as currently in force ~~on the effective date of this chapter~~ and ~~as thereafter~~ hereafter amended.

"Paid Sick Leave" means time that is provided by an Employer to a Covered Employee that is eligible to be used for the purposes described in subsection 1-24-045(b) of this chapter, and is compensated at the same rate and with the same benefits, including health care benefits, that the Covered Employee regularly earns during hours worked.

(Omitted text is not affected by this ordinance)

"Wage" means compensation due an Employee by reason of his or her employment.

(Omitted text is not affected by this ordinance)

1-24-045 Paid Sick Leave.

(a) General Provisions.

(1) Any Covered Employee who works at least 80 hours for an Employer within any 120-day period shall be eligible for Paid Sick Leave as provided under this section.

(2) Where a Covered Employee is engaged in an Occupation in which Gratuities have customarily and usually constituted part of the remuneration, his or her Employer shall pay at least the full Chicago minimum wage, as provided in Section 1-24-020, for Paid Sick Leave.

(3) Unless an applicable collective bargaining agreement provides otherwise, upon a Covered Employee's termination, resignation, retirement, or other separation from employment, his or her Employer is not required to provide financial or other reimbursement for unused Paid Sick Leave.

(b) Accrual of Paid Sick Leave.

(1) Paid Sick Leave shall begin to accrue either on the 1st calendar day after the commencement of a Covered Employee's employment or on the effective date of this amendatory ordinance of 2016, whichever is later.

(2) For every 40 hours worked after a Covered Employee's Paid Sick Leave begins to accrue, he or she shall accrue one hour of Paid Sick Leave. Paid Sick Leave shall accrue only in hourly increments; there shall be no fractional accruals.

(3) A Covered Employee who is exempt from overtime requirements under this chapter shall be assumed to work 40 hours in each work week for purposes of Paid Sick Leave accrual, unless his or her normal work week is less than 40 hours, in which case Paid Sick Leave shall accrue based upon that normal work week.

(4) For each Covered Employee, there shall be a cap of 40 hours Paid Sick Leave accrued per 12-month period, unless his or her Employer sets a higher limit. The 12-month period for a Covered Employee shall be calculated from the date he or she began to accrue Paid Sick Leave.

(5) At the end of a Covered Employee's 12-month accrual period, he or she shall be allowed to carry over to the following 12-month period half of his or her unused accrued Paid Sick Leave, up to a maximum of 20 hours.

(6) If an Employer is subject to the Family and Medical Leave Act, each of the Employer's Covered Employees shall be allowed, at the end of his or her 12-month Paid Sick Leave accrual period, to carry over up to 40 hours of his or her unused accrued Paid Sick Leave, in addition to the carryover allowed under subsection 1-24-045(b)(5), to use exclusively for Family and Medical Leave Act eligible purposes.

(7) If an Employer has a policy that grants Covered Employees paid time off in an amount and a manner that meets the requirements for Paid Sick Leave under this section, the Employer is not required to provide additional paid leave. If such Employer's policy awards the full complement of paid time off immediately upon date of eligibility, rather than using an accrual model, the

Employer must award each Covered Employee 40 hours paid time off within one calendar year of his or her date of eligibility.

(c) Use of Paid Sick Leave.

(1) An Employer shall allow a Covered Employee to begin using Paid Sick Leave no later than on the 180th calendar day following the commencement of his or her employment. A Covered Employee is entitled to use no more than 40 hours of Paid Sick Leave per 12-month period, unless his or her Employer sets a higher limit. The 12-month period for a Covered Employee shall be calculated from the date he or she began to accrue Paid Sick Leave. If a Covered Employee carries over 40 hours of Family and Medical Leave Act leave pursuant to subsection 1-24-045(b)(6) and uses that leave, he or she is entitled to use no more than an additional 20 hours of accrued Paid Sick Leave in the same 12 month period, unless the Employer sets a higher limit. Within these limitations, Covered Employee shall be allowed to determine how much accrued Paid Sick Leave he or she needs to use, provided that his or her Employer may set a reasonable minimum increment requirement not to exceed four hours per day.

(2) A Covered Employee may use Paid Sick Leave when:

(A) he or she is ill or injured, or for the purpose of receiving medical care, treatment, diagnosis, or preventive medical care;

(B) a member of his or her family is ill or injured, or to care for a family member receiving medical care, treatment, diagnosis, or preventive medical care;

(C) he or she, or a member of his or her family, is the victim of domestic violence, as defined in Section 103 of the Illinois Domestic Violence Act of 1986, or a sex offense, as defined in Article 11 and Sections 12-7.3, 12-7.4, and 12-7.5 of the Illinois Criminal Code of 2012; or

(D) his or her place of business is closed by order of a public official due to a public health emergency, or he or she needs to care for a child whose school or place of care has been closed by order of a public official due to a public health emergency.

(3) An Employer shall not require, as a condition of a Covered Employee taking Paid Sick Leave, that he or she search for or find a replacement worker to cover the hours during which he or she is on Paid Sick Leave.

(4) If a Covered Employees's need for Paid Sick Leave is reasonably foreseeable, an Employer may require up to seven days' notice before leave is taken. If the need for Paid Sick Leave is not reasonably foreseeable, an Employer may require a Covered Employee to give notice as soon as is practicable on the day the Covered Employee intends to take Paid Sick Leave by notifying the Employer through via phone, e-mail, or text message. For purposes of this subsection, needs that are "reasonably foreseeable" include, but are not limited to, prescheduled appointments with health care providers for the Covered Employee or for a family member, and court dates in domestic violence cases. Any notice requirement imposed by an Employer pursuant to this subsection shall be waived in the event a Covered Employee is unable to give notice because he or she is unconscious, or otherwise medically incapacitated.

(5) Where a Covered Employee is absent for more than three consecutive work days, his or her Employer may require certification that the use of Paid Sick Leave was authorized under subsection 1-24-045(c)(2). For time used pursuant to subsections 1-24-045(c)(2)(A) or (B),

documentation signed by a licensed health care provider shall satisfy this requirement. An Employer shall not require that such documentation specify the nature of the Covered Employee's or the Covered Employee's family member's injury, illness, or condition, except as required by law. For Paid Sick Leave used pursuant to subsection 1-24-045(c)(2)(C), a police report, court document, a signed statement from an attorney, a member of the clergy, or a victim services advocate, or any other evidence that supports the Covered Employee's claim, including a written statement from him or her, or any other person who has knowledge of the circumstances, shall satisfy this requirement. The Covered Employee may choose which document to submit, and no more than one document shall be required if the Paid Sick Leave is related to the same incident of violence or the same perpetrator. The Employer shall not delay the commencement of Paid Sick Leave taken for one of the purposes in subsection 1-24-045(c)(2), nor delay payment of Wages, on the basis that the Employer has not yet received the required certification.

(6) Nothing in this section shall be construed to prohibit an Employer from taking disciplinary action, up to and including termination, against a Covered Employee who uses Paid Sick Leave for purposes other than those described in this subsection 1-24-045(c)(2).

(c) This Section 1-24-045 provides minimum Paid Sick Leave requirements; it shall not be construed to affect the applicability of any other law, regulation, requirement, policy, or standard that provides for greater Paid Sick Leave benefits.

1-24-050 Exclusions.

(Omitted text is not affected by this ordinance)

(b) By any person subject to subsection 4(a)(3), subsection 4(d), subsection 4(e), Section 5, or Section 6 of the Minimum Wage Law, with the exception that persons subject to Section 5 of the Minimum Wage Law shall be entitled to all the rights provided under Section 1-24-045 of this chapter;

(Omitted text is not affected by this ordinance)

1-24-060 Application to collective bargaining agreements.

Nothing in this chapter shall be deemed to interfere with, impede, or in any way diminish the right of eEmployees to bargain collectively with their eEmployers through representatives of their own choosing in order to establish wages or other conditions of work in excess of the applicable minimum standards of the provisions of this chapter. The minimum wage requirements of this chapter may be waived in a bona fide collective bargaining agreement, but only if the waiver is set forth explicitly in such agreement in clear and unambiguous terms. Nothing in Section 1-24-045 shall be deemed to affect the validity or change the terms of bona fide collective bargaining agreements in force on the effective date of this amendatory ordinance of 2016. After that date, requirements of Section 1-24-045 may be waived in a bona fide collective bargaining agreement, but only if the waiver is set forth explicitly in such agreement in clear and unambiguous terms. In no event shall Section 1-24-045 apply to any Employee working in the construction industry who is covered by a bona fide collective bargaining agreement.

1-24-070 Notice and posting.

(a) Every Employer shall post in a conspicuous place at each facility where any Covered Employee works that is located within the geographic boundaries of the City a notice advising the Covered Employee of the current minimum Wages under this chapter, and of his or her rights under

this chapter, including his or her right to Paid Sick Leave. The commissioner shall prepare and make available a form notice that satisfies the requirements of this subsection 1-24-070(a). Employers that do not maintain a business facility within the geographic boundaries of the City and households that serve as the worksites for Domestic Workers are exempt from this subsection 1-24-070(a).

(b) Every Employer shall provide with the first paycheck subject to this chapter issued to a Covered Employee a notice advising the Covered Employee of the current minimum Wages under this chapter, and of ~~the Employee's~~ his or her rights under this chapter, including his or her right to Paid Sick Leave. The commissioner shall prepare and make available a form notice that satisfies the requirements of this subsection 1-24-070(b).

1-24-080 Retaliation prohibited.

It shall be unlawful for any Employer to discriminate in any manner or take any adverse action against any Covered Employee in retaliation for exercising, or attempting in good faith to exercise, any right under this chapter, including, but not limited to, disclosing, reporting, or testifying about any violation of this chapter or regulations promulgated thereunder. For purposes of this Section, prohibited adverse actions include, but are not limited to, unjustified termination, unjustified denial of promotion, unjustified negative evaluations, punitive schedule changes, punitive decreases in the desirability of work assignments, and other acts of harassment shown to be linked to such exercise of rights. An Employer shall not use its absence-control policy to count Paid Sick Leave as an absence that triggers discipline, discharge, demotion, suspension, or any other adverse activity.

(Omitted text is not affected by this ordinance)

1-24-110 Private cause of action.

If any Covered Employee is paid by his or her Employer less than the Wage to which he or she is entitled under this chapter, the Covered Employee may recover in a civil action three times the amount of any such underpayment, together with costs and such reasonable attorney's fees as the court allows. An agreement by the Covered Employee to work for less than the Wage required under this chapter is no defense to such action. If an Employer violates any of the Paid Sick Leave provisions in this chapter, the affected Covered Employee may recover in a civil action damages equal to three times the full amount of any unpaid sick time denied or lost by reason of the violation, and the interest on that amount calculated at the prevailing rate, together with costs and such reasonable attorney's fees as the court allows.

SECTION 4. After passage and publication, this ordinance shall take effect on July 1, 2017.

limited to, unjustified termination, unjustified denial of promotion, unjustified negative evaluations, punitive schedule changes, punitive decreases in the desirability of work assignments, and other acts of harassment shown to be linked to such exercise of rights. An Employer shall not use its absence-control policy to count Paid Sick Leave as an absence that triggers discipline, discharge, demotion, suspension, or any other adverse activity.

(Omitted text is not affected by this ordinance)

1-24-110 Private cause of action.

If any Covered Employee is paid by his or her Employer less than the Wage to which he or she is entitled under this chapter, the Covered Employee may recover in a civil action three times the amount of any such underpayment, together with costs and such reasonable attorney's fees as the court allows. An agreement by the Covered Employee to work for less than the Wage required under this chapter is no defense to such action. If an Employer violates any of the Paid Sick Leave provisions in this chapter, the affected Covered Employee may recover in a civil action damages equal to the full amount of any unpaid sick time denied or lost by reason of the violation, and the interest on that amount calculated at the prevailing rate, together with costs and such reasonable attorney's fees as the court allows.

SECTION 4. After passage and publication, this ordinance shall take effect on July 1, 2017.

Ald. Toni Foulkes Ald. Ameya Pawar Ald. Joe Moreno

13

James Appleman 46

4/1ST

(31)

24

Susana A. Mendoza
City Clerk

24

84th

City of Chicago

O2016-2676

Office of the City Clerk

Document Tracking Sheet

Meeting Date:	4/13/2016
Sponsor(s):	Solis (25)
Type:	Ordinance
Title:	Amendment of Municipal Code Section 17-6-0403-F by modifying Light Equipment Sales/Rental use group in Planned Manufacturing District No. 11A
Committee(s) Assignment:	Committee on Zoning, Landmarks and Building Standards

ORDINANCE

BE IT ORDAINED BY THE CITY COUNCIL OF THE CITY OF CHICAGO:

SECTION 1. Title 17, Section 17-6-0403-F (EE) (4) of the Municipal Code of Chicago is hereby amended by adding the language underscored as follows:

(Omitted text is unaffected by this ordinance.)

USE GROUP		PMD (Planned Manufacturing District)																					
Use Category		No. 1		No. 2		No. 3	No. 4		No. 5	No. 6	No. 7		No. 8		No. 9	No. 10	No. 11		No. 12	No. 13	No. 14	No. 15	
	Specific Use Type	A	B	A	B		A	B			A	B	A	B			A	B					Use Standard
P = permitted by right S = special use approval req'd PD = planned development approval req'd - = not allowed																							
COMMERCIAL (continued)																							
EE. Vehicle Sales and Service																							
1	Auto Supply / Accessory Sales	-	P	-	P	-	-	-	-	-	-	P	-	S	-	-	-	P	-	-	-	-	Max GFA 3,000 sq ft. No GFA limit in B subdistricts, except PMD 4
2	Car Wash or Cleaning Service	S	S	S	S	S	S	S	S	S	S	P	S	P	S	S	S	P	S	S	-	S	
3	Heavy Equipment Sales/ Rental	P	P	P	P	P	P	P	P	P	P	P	P	S	P	P	P	P	P	P	P	-	§ 17-9-0107
4	Light Equipment Sales/Rental (e g , auto, motorcycle and boat sales)	-	P	-	-	-	-	-	-	-	-	P	-	P	-	-	P	P	-	-	P	-	§ 17-9-0107
5	Motor Vehicle Repair Shop, not including body work, painting or commercial vehicle repairs	P	P	P	P	P	P	P	P	P	P	P	S	P	P	P	P	P	P	P	-	P	
6	Motor Vehicle Repair Shop, may include body work, painting or commercial vehicle repairs	P	S	P	S	P	S	P	P	P	P	P	P	S	P	-	P	P	P	P	P	P	
7	Vehicle Storage and Towing	P	P	P	P	P	P	P	P	P	P	S	S	S	P	S	P	S	P	P	-	P	
8	RVs or Boat Storage	P	P	P	P	P	P	P	P	-	P	S	S	S	P	-	P	S	P	P	-	-	P M D Number 6, Boat storage permitted on sites of 10 acres or more located on the Calumet River north of East 100th Street

(Omitted text is unaffected by this ordinance.)

SECTION 2. This ordinance shall be in force and effect from and after its passage and publication.

Daniel S. Solis
Alderman, 25th Ward

City of Chicago

O2016-2588

Office of the City Clerk

Document Tracking Sheet

Meeting Date: 4/13/2016

Sponsor(s): Maldonado (26)
Solis (25)
Reboyras (30)
Mitts (37)
Harris (8)
Zalewski (23)
Pawar (47)
Cappleman (46)
Beale (9)
Sadlowski Garza (10)
Napolitano (41)
Arena (45)
Ervin (28)
Sposato (38)
Hopkins (2)
Moreno (1)
Thompson (11)
Sawyer (6)
Lopez (15)
Scott, Jr. (24)
Smith (43)
Taliaferro (29)
Hairston (5)
Munoz (22)
Villegas (36)
Ramirez-Rosa (35)
Moore (49)
Mell (33)
Austin (34)

Type: Ordinance

Title: Amendment of Municipal Code Section 9-101-040 concerning minimum number and visibility of notification signs posted along roadways monitored by automated speed enforcement system

Committee(s) Assignment: Committee on Pedestrian and Traffic Safety

April 13, 2016
Ald. Roberto Maldonado, 26th Ward
Committee on Pedestrian and Traffic Safety
Ordinance Requiring Additional Signs Warning
Drivers Approaching Automated Speed Enforcement System

ORDINANCE

BE IT ORDAINED BY THE CITY COUNCIL OF THE CITY OF CHICAGO:

SECTION 1. Section 9-101-040 of the Municipal Code of Chicago is hereby amended by inserting the language underscored, as follows:

9-101-040 Standards of operation – Compliance with statute.

(a) The operation of an automated speed enforcement system, including the placement and posting of signs, statistical analysis reporting requirements or any information required to be available to the public on the city's website shall comply with the applicable provisions of Section 11-208.8 of the Illinois Vehicle Code, 625 ILCS 5/11-208.8.

(b) The training of technicians and testing of the equipment used in an automated speed enforcement system shall comply with Section 11-208.3 of the Illinois Vehicle Code, 625 ILCS 5/11-208.3.

(c) The commissioner of transportation is authorized to post signs in conformance with the Manual on Uniform Traffic Control Devices ("MUTCD") and Illinois Vehicle Code which indicate that a roadway is being monitored by an automated speed enforcement system and the speed limit. No less than three such signs visible to traffic approaching the automated speed enforcement system shall be posted, at locations and intervals consistent with the MUTCD and Illinois Vehicle Code, along the roadway monitored by that system. The commissioner is further authorized to post signs which indicate that an area is a safety zone.

SECTION 2. This ordinance shall take effect upon its passage and publication.

Roberto Maldonado
Alderman, 26th Ward

City of Chicago

O2016-2589

Office of the City Clerk

Document Tracking Sheet

Meeting Date:	4/13/2016
Sponsor(s):	Maldonado (26)
Type:	Ordinance
Title:	Amendment of Municipal Code Section 2-152-171 concerning continued health issurance subsidy for certain retirees
Committee(s) Assignment:	Committee on Workforce Development and Audit

2016 APR 11 PM 3:13

April 13, 2016
Ald. Roberto Maldonado, 26th Ward
Committee on Workforce Development and Audit
Ordinance Requiring City to Cover 80% of MEABF
Non-Medicare Retiree Healthcare Plan

ORDINANCE

WHEREAS, For almost 50 years, the City of Chicago provided affordable health care coverage for its retirees, but in 2013 the City announced it would implement a three-year phase out of health care subsidies to almost all retirees; and

WHEREAS, Retiree health insurance is a benefit that employees earn while they work which, once earned, should not be unilaterally taken away and, as a result the City's failure to honor its obligations, this phase-out is currently being challenged in court by a group of retirees and their widows; and

WHEREAS, The median annual pension for retirees in the Municipal Employee Annuity and Benefit Fund (MEABF) is between $27,000 and $30,000, and more than 9,000 of these annuitants rely on the City for health insurance; and

WHEREAS, Virtually every City of Chicago retiree has been harmed by the City's cuts to health insurance subsidies, which results in some retirees spending over half their modest pensions on health care; and

WHEREAS, Certain retirees who are over 65 but are not eligible for Medicare because they were hired before March 31, 1986, when Medicare was extended to public employees, are especially and unfairly hard hit: now, therefore

BE IT ORDAINED BY THE CITY COUNCIL OF THE CITY OF CHICAGO:

SECTION 1. Section 2-152-171 of the Municipal Code of Chicago is hereby amended by deleting the language stricken and inserting the language underscored, as follows:

2-152-171 ~~Reserved~~ Continued health insurance subsidy for certain retirees.

The City shall cover 80% of the health care expenses incurred by each Municipal Employee Annuity and Benefit Fund annuitant aged 65 years or older who participates in the Non-Medicare Eligible Retiree Healthcare Plan.

SECTION 2. This ordinance shall take effect upon passage and publication.

Roberto Maldonado
Alderman, 26th Ward

City of Chicago

O2016-2644

Office of the City Clerk

Document Tracking Sheet

Meeting Date:	4/13/2016
Sponsor(s):	Taliaferro (29) Curtis (18) Ervin (28) Burnett (27) Mitts (37) Brookins (21) Mitchell (7) Hairston (5) Sawyer (6) Moore (17) Waguespack (32) Munoz (22) Arena (45) Sposato (38) Scott, Jr. (24)
Type:	Ordinance
Title:	Amendment of Municipal Code Chapter 4-430 by adding new Section 4-430-105 requiring special policemen at City airports to carry firearms
Committee(s) Assignment:	Committee on Public Safety

Public Safety

ORDINANCE

Amendment of Municipal Code Chapter 4-340 by adding new Section 4-340-105 requiring special policemen at the airports to carry firearms

WHEREAS, the City of Chicago is responsible for ensuring public safety at O'Hare International and Midway Airports; and

WHEREAS, City of Chicago police officers are the primary law enforcers at the airports; and

WHEREAS, these officers are supported by approximately three hundred unarmed aviation police officers ("APOs"); and

WHEREAS, APOs are certified by the state and annually required to be qualified to carry a firearm; and

WHEREAS, APOs are licensed as special policeman and are appointed as such on an annual basis by the City's Superintendent of Police; and

WHEREAS, it is long-standing City policy that APOs do not carry firearms while on duty, although they may choose to carry a weapon while off-duty; and

WHEREAS, because APOs are unarmed, when they encounter an armed individual they must request assistance from a Chicago police officer. Furthermore, there is a standing order that in the event of an active shooter APOs are to "run and hide", which is contrary to what police are trained to do; and

WHEREAS, all other major cities have officers at their airports who carry firearms; and

WHEREAS, armed APOs could do a better job of ensuring public safety and allow some police officers currently at the airports to be reassigned to provide much needed assistance in crime torn neighborhoods in Chicago; **NOW, THEREFORE,**

BE IT ORDAINED BY THE CITY COUNCIL OF THE CITY OF CHICAGO:

SECTION 1. Chapter 4-340 of the Municipal Code of the City of Chicago is hereby amended by creating Section 4-340-105 by inserting the language underlined as follows:

4-430-105 Special police at the airports.

The uniform of every special policeman at the City's airports shall include a firearm provided by the special policeman. The firearm must meet the current requirements for firearms carried by sworn officers of the Chicago Police Department.


SECTION 2. This ordinance shall be effective 90 days after its passage and publication.

Chris Taliaferro
Alderman, 29th Ward

Derrick Curtis
Alderman, 18th Ward

Jason Ervin
Alderman, 28th Ward

Walter Burnett, Jr.
Alderman 27th WD

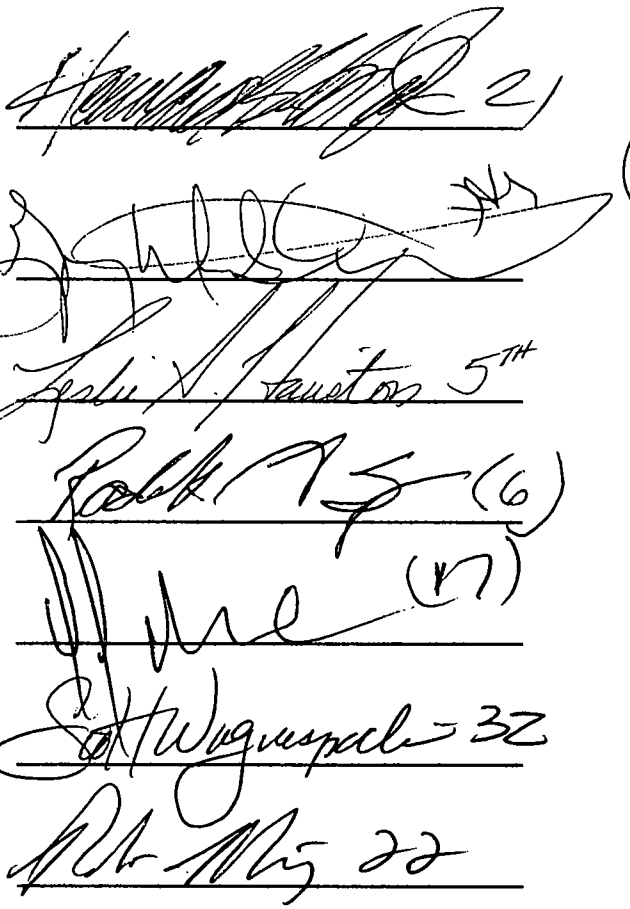

City of Chicago

O2016-2709

Office of the City Clerk

Document Tracking Sheet

Meeting Date:	4/13/2016
Sponsor(s):	Reboyras (30)
Type:	Ordinance
Title:	Amendment of Municipal Code Section 4-228-050 concerning public way access requirement for motor vehicle repair shops
Committee(s) Assignment:	Committee on Zoning, Landmarks and Building Standards

C02
Zoning

ORDINANCE

BE IT ORDAINED BY THE CITY COUNCIL OF THE CITY OF CHICAGO:

SECTION 1. Section 4-228-050 of the Municipal Code of Chicago is hereby amended by deleting the language struck through and by inserting the language underscored, as follows:

4-228-050 License issuance and renewal prohibited when.

No license shall be issued under this chapter:

(1) unless the commissioner and zoning administrator inspect the motor vehicle repair shop to determine compliance with the provisions of this chapter and the Chicago Zoning Ordinance, respectively, as required under Section 4-228-400(a).

(2) unless the applicant provides proof of compliance with the parking space requirements set forth in Section 4-228-220; provided, however, that this requirement shall only apply if (i) the applicant is seeking to obtain a license under this chapter for the first time; and (ii) no establishment meeting the definition of a motor vehicle repair shop is currently licensed to operate at the location identified in the license application;

(3) unless the applicant provides proof of compliance with the fire resistance separation requirements set forth in Section 4-228-230; provided, however, that this requirement shall only apply if the motor vehicle repair shop will be located in a building used for residential purposes;

(4) unless the applicant provides proof of direct vehicle access to and from a dedicated public street through a properly permitted commercial driveway; provided, however, that this requirement shall not apply if: (1) the applicant's lot or garage has no more than six parking spaces; or (2) alley access to the applicant's garage or lot is approved by the city council in accordance with Sections 10-20-430 and 10-20-435; or (3) the facility identified in the license application has been in continuous existence as a duly licensed establishment meeting the definition of a motor vehicle repair shop, under the same or different owner, since prior to June 1, 1997;

(5) unless the fire commissioner inspects the facility named in the license application to determine compliance with the requirements set forth in Sections 4-228-400(b) and with any rule or regulation promulgated thereunder; provided, however, that this requirement shall only apply if the applicant meets the definition of a tire facility, as set forth in Section 4-228-010(o).

SECTION 2. This ordinance shall take effect upon passage and approval.

Ariel Reboyras
Alderman, 30th Ward

City of Chicago

O2016-2707

Office of the City Clerk

Document Tracking Sheet

Meeting Date:	4/13/2016
Sponsor(s):	Ramirez-Rosa (35) Arena (45) Sadlowski Garza (10) Foulkes (16) Hairston (5) Sawyer (6) Waguespack (32) Taliaferro (29) Munoz (22) Sposato (38)
Type:	Ordinance
Title:	Amendment of Municipal Code Chapter 2-32 by adding new Section 2-32-627 concerning Property Tax Rebate Program
Committee(s) Assignment:	Committee on Finance

FINANCE

ORDINANCE

PROPERTY TAX REBATE PROGRAM

WHEREAS, the City of Chicago is a home rule unit of government as defined in Article VII, Section 6 (a) of the Illinois Constitution, and, as such, may exercise any power and perform any function pertaining to its government and affairs; and

WHEREAS, last year, the City enacted a massive property tax increase of over 70%, amounting to an increase of over $550 million; and

WHEREAS, such a large property tax increase threatens the stability of the City's neighborhoods by placing a burden on the limited incomes of the City's working families; and

WHEREAS, it is in the best interests of the City's working families and neighborhoods to fashion a program of property tax relief; and

WHEREAS, the City Property Tax Rebate Program of 2010 identified $35 million in funds from the parking meter concession revenues, of which only $2.1 million was distributed; NOW, THEREFORE,

BE IT ORDAINED BY THE CITY COUNCIL OF THE CITY OF CHICAGO, AS FOLLOWS:

Section 1. **Purpose; Relation to other Ordinances**.

The purpose of this Ordinance is to provide for the implementation of a property tax relief program where the City will reimburse a portion of property taxes paid for qualified owner-occupants and rental property owners in the City upon application and presentation of proper documentation. To the extent that the provisions of this Ordinance conflict with any prior Ordinance or provision of the City, this Ordinance shall control.

Section 2. **Definitions**

Chapter 2-32 of the Municipal Code of Chicago is amended by adding a new Section 2-32-627, as follows:

2-32-627 Property Tax Rebate Program

(a) As used in this section:

"Applicable year" means the calendar year for which a homeowner has received a final real estate tax bill that exceeds the final real estate tax bill for the immediately preceding year in an amount that qualifies the homeowner for a grant under this section;

"Chief Financial Officer" means the Chief Financial Officer of the City of Chicago or his or her designee;

"Dwelling unit" means a structure or the part of a structure that is used as a home, residence or sleeping place by one or more persons who maintain a household, together with the common areas, land and appurtenant buildings thereto, and all housing services, privileges, furnishings and facilities supplied in connection with the use or occupancy thereof, including garage and parking facilities.

"Eligible homeowner" means an individual who, at the time of the application and since January 1 of the calendar year immediately preceding the applicable year: must (i) have an adjusted gross income that is less than or equal to 400% of the Federal Poverty Level annually OR (ii) was totally disabled during all or part of the applicable year and received payment of full benefits from Social Security, SSI or the Department of Human Services based solely on such disability OR (iii) was totally disabled during all or part of the applicable year and received payment of full benefits from a bona fide public or private plan or source based solely on such disability; and (iv) is the owner of record of or has a legal or equitable interest, except for a leasehold interest that is not a residential cooperative, in property in this city that is used by the individual as the individual's principal place of residence; and (v) is liable for paying the real estate taxes on the property. For purposes of the definition of "homeowner", an equitable interest shall include a beneficial interest in property that is held in an Illinois land trust;

"Eligible rental property owner" means an individual who, (i) is the owner of record of or has a legal or equitable interest, except for a leasehold interest that is not a residential cooperative; and (ii) is liable for paying the real estate taxes on the property; and (iii) rents at least 50% of all units on-site as dwelling units. For purposes of the definition of "rental property owner", an equitable interest shall include a beneficial interest in property that is held in an Illinois land trust.

"Eligible rental unit" means any dwelling unit that is rented during at least ten months of the applicable year. The tenant of the rental unit at the time of the application and since January 1 of the calendar year immediately preceding the applicable year: must (i) have an adjusted gross income that is less than or equal to 400% of the Federal Poverty Level annually OR (ii) was totally disabled during all or part of the applicable year and received payment of full benefits from Social Security, SSI or the Department of Human Services based solely on such disability OR (iii) was totally disabled during all or part of the applicable year and received payment of full benefits from a bona fide public or private plan or source based solely on such disability; and (iv) rental unit must not have had a rent increase between the applicable year and the year immediately following the applicable year;

"Household" means the dwelling unit occupant, and the spouse or qualified domestic partner of the dwelling unit occupant if the spouse or qualified domestic partner filed a joint federal income tax return with the dwelling unit occupant for the applicable year;

"Household income" means the combined income of the members of a household for the applicable year;

"Property taxes" means the taxes on real property for which a homeowner is liable under the Property Tax Code, 35 ILCS 200/1-1, ets eq. when that property is used by the homeowner as the homeowner's principal place of residence.

"Rent" means any consideration, including any payment, bonus, benefits or gratuity, demanded or received by a landlord for or in connection with the use or occupancy of a dwelling unit.

"Rental unit" means any dwelling unit that is rented during all of the applicable year.

"Tenant" means a person entitled by written or oral agreement, subtenancy approved by the landlord or by sufferance, to occupy a dwelling unit to the exclusion of others.

(b) The Chief Financial Officer is authorized to establish and administer a property tax rebate program under this section. Under this program, a homeowner who meets the eligibility requirements for a rebate under this section may receive a rebate in the amount specified in Section 3.

Section 3. Method of Computing and Reflecting Tax Relief for Owner-Occupied Properties.

Commencing in 2016, the City will reimburse a portion of the City's share of the real estate property taxes paid by owner-occupants of single-family homes, owner-occupants of town homes, owner-occupants of apartment buildings, and owner-occupants of residential condominium units up to a total maximum rebate of two thousand dollars. The formula below will be used to calculate the Rebate:

((AV x TI%) x 2): Rebate Amount

Where:
AV = Assessed Value
TI % = Tax Increase in percentage points
Thus the Rebate on a home with an assessed value of $25,000 upon an increase of, for instance, .8%, would be ((25,000 x .008) x 2) = 400. This would be applied to all homeowners as defined above.

Section 4. Method of Computing and Reflecting Tax Relief for Owner-Occupied Properties

Commencing in 2016, the City will reimburse a portion of the City's share of the real estate property taxes paid by rental property owners on properties where at least 50% of all units on-site are rented as dwelling units up to a total maximum rebate of two thousand dollars. The formula below will be used to calculate the Rebate:

(((AV x TI%) x 2)) x (ERU/RU): Rebate Amount

Where:
AV = Assessed Value
TI% = Tax Increase in percentage points
ERU = Rental units in property that are eligible for rebate program
RU = Number of rental units in property
Thus the rebate on a rental property with an assessed value of $25,000, that houses five rental units, four of which are eligible for the program, upon an increase of, for instance .8% would be (((25,000 x .008) x 2))/(4/5) = 320. This would be applied to all rental property owners as defined above.

Section 5. Implementation, Eligibility and Enforcement for Owner-Occupied Properties

The Chief Financial Officer of the City of Chicago will develop an application form and an application process for property tax rebates as prescribed by this Ordinance, incorporating requirements as are necessary to effectuate the intent of this Ordinance, and incorporating the following:

(a) A homeowner must file an application to participate in the relief program with the Chicago Tax Assistance Center within the Office of Budget and Management. The application shall be on a form prescribed by the Chief Financial Officer and shall include evidence of the homeowner's household income for the applicable year, evidence that the applicant became the homeowner prior to January 1st of the calendar year immediately preceding the applicable year, and evidence of the amount of the homeowner's real estate tax increase.

(b) The rebate will be paid only to owner-occupants who demonstrate that they, or their mortgage company, have paid the previous year's property taxes in full, and who certify that they have no prior year property taxes outstanding;

(c) The rebate will not be prorated for partial year residence.

(d) The rebate check will be mailed only to the address for which the owner-occupant demonstrated payment of the previous year's property taxes.

(e) Persons who are current on their taxes, but have other outstanding City debts, shall be eligible for the grant.

(f) To be eligible for rebate the homeowner must have qualified for and claimed the Homestead Exemption for the previous tax year.

(g) The provisions of Section 2-156-110 of this Code shall not apply to city employees with respect to their participation in the property tax relief program created pursuant to this section.

(h)The Chief Financial Officer is authorized to expend legally available funds for the implementation of this section. The Chief Financial Officer shall additionally have authority to enter into agreements and execute documents necessary to implement this Ordinance, to promulgate rules and regulations necessary to implement this section and to prescribe application forms and other forms necessary to elicit relevant information concerning participants in the property tax rebate program. The Chief Financial Officer may request the

Office of Compliance to conduct audits to determine eligibility of an applicant to participate in the property tax relief program created pursuant to this section. Any personal financial information provided to the City in connection with an application submitted under this section shall remain confidential.

Section 6. Implementation, Eligibility and Enforcement for Rental Properties

The Chief Financial Officer of the City of Chicago will develop an application form and an application process for rental property tax rebates as prescribed by this Ordinance, incorporating requirements as are necessary to effectuate the intent of this Ordinance, and incorporating the following:

(a) A rental property owner must file an application to participate in the relief program with the Chicago Tax Assistance Center within the Office of Budget and Management. The application shall be on a form prescribed by the Chief Financial Officer and shall include evidence of the eligible rental units' household income for the applicable year, evidence that the respective tenants have continuously resided in the rental unit prior to January 1st of the calendar year immediately preceding the applicable year, evidence that the eligible rental units did or will not see a rent increase between the applicable year and the year immediately following the applicable year as determined by leases, affidavits, or other required documentation, and evidence of the amount of the rental property owner's real estate tax increase.

(b) The rebate will be paid only to rental property owners who demonstrate that they, or their mortgage company, have paid the previous year's property taxes in full, and who certify that they have no prior year property taxes outstanding;

(c) The rebate will not be prorated for partial year residence of rental units.

(d) The rebate check will be mailed only to the address for which the rental property owner demonstrated payment of the previous year's property taxes.

(e) Persons who are current on their taxes, but have other outstanding City debts, shall be eligible for the grant.

(f) The provisions of Section 2-156-110 of this Code shall not apply to city employees with respect to their participation in the property tax relief program created pursuant to this section.

(g) The Chief Financial Officer is authorized to expend legally available funds for the implementation of this section. The Chief Financial Officer shall additionally have authority to enter into agreements and execute documents necessary to implement this Ordinance, to promulgate rules and regulations necessary to implement this section and to prescribe application forms and other forms necessary to elicit relevant information concerning participants in the property tax rebate program. The Chief Financial Officer may request the Office of Compliance to conduct audits to determine eligibility of an applicant to participate in the property tax relief program created pursuant to this section. Any personal financial information provided to the City in connection with an application submitted under this section shall remain confidential.

Section 7. Penalties and Fines

(a) Should it be found that a property owner improperly receives a refund through misrepresentation or otherwise, the recipient of the rebate shall be liable to the City of Chicago in the amount of the rebate plus interest. Further, the property owner shall thereafter not be eligible for a rebate grant.

(b) Anyone found in improper receipt of a rebate is also subject to any other other remedies, fines and legal actions available to the City of Chicago.


Section 8. Expiration of Program


This section is repealed on June 30th, 2017; provided that this Section does not affect the authority of the City to make payments pursuant to the rebate program on applications submitted on or before June 30th, 2017.


Section 9.


This ordinance shall be in full force and effect from and after its passage and approval.


Carlos Ramirez-Rosa
Alderman, 35th Ward

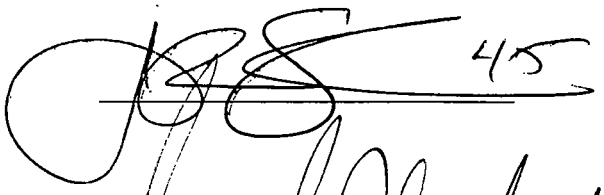


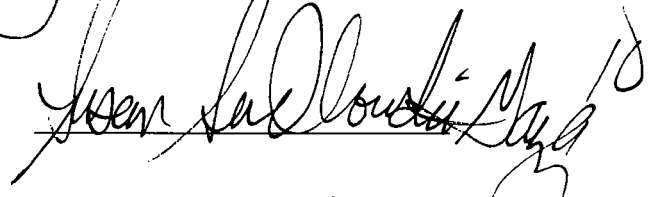

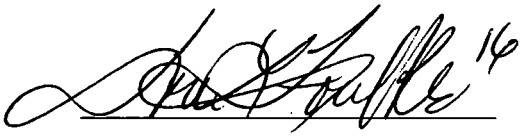


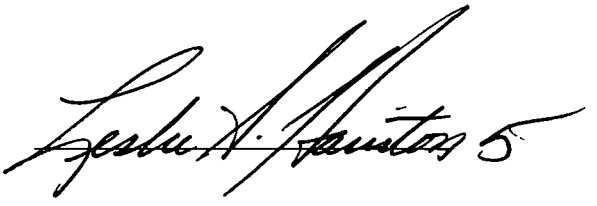

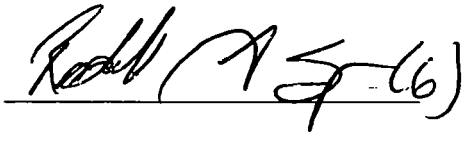

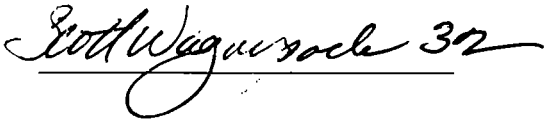



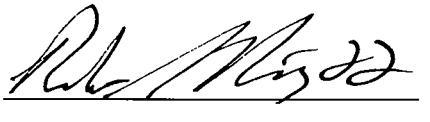



City of Chicago

O2016-2573

Office of the City Clerk

Document Tracking Sheet

Meeting Date:	4/13/2016
Sponsor(s):	Villegas (36)
Type:	Ordinance
Title:	Amendment of Municipal Code Title 3 by adding new Chapter 3-52 entitled "Chicago Vehicle Fuel Tax Ordinance"
Committee(s) Assignment:	Committee on Budget and Government Operations

Ordinance
Amending the Vehicle Fuel Tax to Preserve and Develop Transportation Infrastructure

WHEREAS, taxpayers in the City of Chicago pay certain motor fuel taxes to the city; and

WHEREAS, the safety and health of Chicago taxpayers, residents, and visitors depend upon the construction and maintenance of roads, highways, bridges, alleys and other public ways; and

WHEREAS, the city in the past has utilized revenue from the Vehicle Fuel Tax for purposes other than transportation infrastructure; and

WHEREAS, certain roads, highways, bridges, alleys and other public ways utilized for transportation are in need of repair, upkeep, and maintenance; and

WHEREAS, the cost of motor fuel has decreased to a historically low level; now, therefore,

BE IT ORDAINED BY THE CITY COUNCIL OF THE CITY OF CHICAGO that Chapter 3-52 of the Municipal Code is hereby amended by added the underscored text and deleting the struck-through text as follows:

CHAPTER 3-52
VEHICLE FUEL TAX

3-52-010 Title – Definitions.

A. This chapter shall be known and cited as the "Chicago Vehicle Fuel Tax Ordinance", and the tax imposed herein shall be known and cited as the "Chicago Vehicle Fuel Tax".

B. Whenever used in this chapter, the following words and phrases shall have the following meanings:

1. "City" means the City of Chicago.

2. "Department" means the department of finance of the city.

3. [Reserved]

4. "Distributor" or "vehicle fuel distributor" means any person who produces, refines, blends, compounds or manufactures vehicle fuel in the city; or transports or has transported vehicle fuel to any location in the city, or receives in the city vehicle fuel, on which the Chicago Vehicle Fuel Tax has not been paid; or sells vehicle fuel to a retail dealer for resale in the city. "Distributor" shall not include any person who transports vehicle fuel into the city or receives vehicle fuel in the city for his own use and consumption, and not for sale or resale.

5. "Person" means any individual, firm, trust, estate, partnership, association, corporation, joint venture, joint stock company, receiver, trustee, conservator, legal representative, or other legally recognized entity.

6. "Retail dealer" or "retail vehicle fuel dealer" means any person who is engaged in the business of selling vehicle fuel in the city to a purchaser for the purchaser's use or consumption, and not for resale in any form.

7. "Sale", "resale", or "purchase" means any transfer of ownership or title or both, any exchange or any barter, whether conditional or otherwise, in any manner or by any means whatsoever for consideration.

8. "Sale at retail" means any sale to a person for that person's use or consumption and not for resale to another.

9. "Use" means the exercise of any right to or power over vehicle fuel incident to the ownership thereof, including but not limited to, the receipt of vehicle fuel by any person into a fuel supply tank of a vehicle.

10. "Vehicle" means any machine or device in, upon or by which any person or property is or may be transported or drawn upon a rail, street, road highway or otherwise upon land, in or upon water, or through the air. "Vehicle" includes without limitation automobiles, trucks, buses, trains, motorcycles, boats, airplanes and helicopters.

11. "Vehicle fuel" means any volatile and inflammable liquid or gas produced, blended or compounded for the purpose of or which is suitable for operating a vehicle, or which is used in propelling a vehicle. "Vehicle fuel" includes without limitation gasoline, gasohol, diesel oil, motor benzol, motor benzene, propane gas fuel, kerosene and "special fuel" as defined in the Illinois Motor Fuel Tax Law, as amended.

3-52-020 Tax imposed.

A tax is hereby imposed upon the privilege of purchasing or using, in the City of Chicago, vehicle fuel purchased in a sale at retail. The tax shall be at a rate of $0.05 per gallon of vehicle fuel until May 1, 2016, at which point the tax shall be at a rate of $0.12 per gallon. Effective July 1, 2016, the proceeds of the incremental increase effective on May 1, 2016 shall be dedicated strictly and solely to pay expenses incurred on the construction, repair, upkeep, and maintenance of roads, highways, bridges, alleys, crossings, tracks and other public ways associated with transportation infrastructure, and for fiscal year 2017 and every year thereafter, the total amount appropriated and the total amount expended and obligated by the city for such expenses shall be no less than the greater of the amount so appropriated for fiscal year 2016 or the amount so expended and obligated in fiscal year 2016, plus the amount gained through said incremental increase. The ultimate incidence of and liability for payment of the tax shall be upon the purchaser or user of the vehicle fuel, and nothing in this chapter shall be construed to impose a tax upon the occupation of selling or distributing vehicle fuel. It shall be a violation of this chapter for any distributor or retail dealer to fail to add this tax to the retail price of vehicle fuel or to absorb the tax. The tax shall be in addition to any and all other taxes.

3-52-030 Payment on retail purchase.

"Use in the city" shall be deemed to occur only at the place in the city where the vehicle fuel is transferred into the vehicle by which it is to be consumed. To the extent that a person has paid the tax imposed herein on the retail purchase of vehicle fuel, he shall be exempt from the payment of and liability for said tax on the use of such fuel.

3-52-040 Collection and remittance.

A. Except as provided in Section 3-52-060 of this chapter, the Chicago Vehicle Fuel Tax shall be collected by each vehicle fuel distributor who sells such fuel to a retail vehicle fuel dealer doing business in the city. Any distributor who shall pay the tax to the city shall collect the tax from any retail dealer to whom the distributor sells vehicle fuel. The retail dealer shall in turn then collect the tax from the purchaser of the vehicle fuel. Any distributor who sells vehicle fuel directly to a purchaser or user, for delivery in Chicago, and not for resale, shall collect the tax from the purchaser or user.

If any retail vehicle fuel dealer receives vehicle fuel upon which the Chicago Vehicle Fuel Tax has not been collected by the distributor, the retail dealer shall remit such tax directly to the department by the last day of the month following the month in which he received such vehicle fuel, and shall collect such tax from his purchasers.

If any purchaser or user receives vehicle fuel upon which the Chicago Vehicle Fuel Tax has not been collected by the distributor or retail dealer, such purchaser or user shall pay the tax directly to the city by the last day of the month following the month in which such purchaser or user made the taxable purchase or use of the vehicle fuel.

Any tax remittance required to be made directly to the city shall be made to the department and shall be accompanied by a remittance form prescribed by the department. Any retail dealer, purchaser or user who is required to remit tax directly to the city on a frequently recurring basis shall register with the department on forms prescribed by the department.

Any person who collects the Chicago Vehicle Fuel Tax shall do as a trustee for and on account of the City of Chicago.

B. Notwithstanding any other provision of this chapter for all periods beginning on or after January 1, 2000, (1) all tax returns shall be filed with the department on an annual basis on or before August 15 of each year in accordance with Sections 3-4-186 and 3-4-189 of this Code, (2) all tax payments and remittances shall be made in accordance with either Section 3-4-187(payment of actual tax liabilities) or Section 3-4-188 (payment of estimated taxes), and (3) the provisions of Sections 3-4-186, 3-4-187, 3-4-188 and 3-4-189 shall control over and contrary provisions in this chapter regarding the subjects covered by those sections.

3-52-050 Registration – Return – Filing.

A. Every vehicle fuel distributor shall register with the department within 30 days after the commencement of such business. Every distributor shall file each month with the department a remittance return, containing a report of his sales of vehicle fuel to retail dealers or users in the city occurring in the prior month. The return shall be in a form prescribed and furnished by the department. Each such return shall be accompanied by a remittance of the appropriate amount of tax applicable to the sales reported. Payment shall be made to the department. The remittance

and return shall be due on or before the last day of the month following the month for which the return and remittance is made.

B. Notwithstanding any other provision of this chapter, for all periods beginning on or after January 1, 2000, (1) all tax returns shall be filed with the department on an annual basis on or before August 15 of each year in accordance with Sections 3-4-186 and 3-4-189 of this Code, (2) all tax payments and remittances shall be made in accordance with either Section 3-4-187(payment of actual tax liabilities) or Section 3-4-188 (payment of estimated taxes), and (3) the provisions of Sections 3-4-186, 3-4-187, 3-4-188 and 3-4-189 shall control over any contrary provisions in this chapter regarding the subjects covered by those sections.

3-52-060 Reserved.

3-52-070 Reserved.

3-52-090 Recordkeeping.

Every distributor and every retail dealer required to collect and remit the tax imposed herein shall keep accurate and complete books and records of his business of selling vehicle fuel, including the maintenance of all invoices and other source documents. Every purchaser or user required to register with the city because of such purchaser's or user's frequently recurring direct tax liability shall keep accurate and complete books and records of his purchases and uses of vehicle fuel in the city, including the maintenance of all invoices and other source documents. All books and records required by this chapter shall be kept in the English language and shall be subject to inspection by the comptroller or his duly authorized agents or employees, at all times during business hours of the day.

3-52-100 Sales and uses presumed taxable – Burden of proof.

It shall be presumed that all sales and uses of vehicle fuel in the city are subject to tax under this chapter until the contrary is established. The burden of proving that a sale or use is not taxable hereunder shall be upon the distributor, retail dealer, purchaser or user so claiming.

3-52-110 Exemptions.

The tax imposed by this chapter shall not apply to the following sales or uses of vehicle fuel:

(a) Sale by a distributor to another distributor holding a valid registration certificate;

(b) Sale by a distributor to a distributor or retailer of vehicle fuel whose place of business is outside the city;

(c) Sale or use for purposes other than for propulsion or operation of a vehicle;

(d) Sale to or use by any "transportation agency", as defined in the Regional Transportation Authority Act, as amended, which is operated by, receiving a grant from or has a service agreement with the Regional Transportation Authority or any of its service boards;

(e) Sale or use to the extent the tax imposed by this chapter would violate the Illinois or United States Constitution;

(f) Sale to or use by the federal government or any state or local governmental body;

(g) Sale to or use by any air common carrier, certified by the carrier to be used for consumption, shipment or storage in the conduct of its business as an air common carrier, for a flight destined for a destination outside the United States.

3-52-120 Supplementary provisions.


Whenever not inconsistent with the provisions of this chapter or whenever this chapter is silent, the provisions of the Uniform Revenue Procedures Ordinance, Chapter 3-4 of the Municipal Code of Chicago, as amended, shall apply and supplement this chapter.

3-52-140 Severability.

If any provision of this chapter or application thereof to any person or circumstance is held unconstitutional or otherwise invalid, such invalidity shall not affect other provisions or applications of this chapter which can be given effect without the invalid application or provision, and to this end each such invalid provision or invalid application of this chapter is severable, unless otherwise provided by this chapter. In particular, but without limitation, each provision creating an exception to or an exemption or exclusion from the imposition of the tax is severable. It is hereby declared to be the legislative intent of the city council that this chapter would have been adopted had any such unconstitutional or otherwise invalid provision or application not been included.

3-52-150 Deposit of revenues.

All revenues received by the city pursuant to this chapter shall, in the first instance, be deposited into a special purpose fund dedicated solely to those purposes identified in section 020 of this chapter until such time as the requirements of section 20 of this chapter are met, at which point the remaining revenues received by the city pursuant to this chapter shall be deposited in the corporate fund.

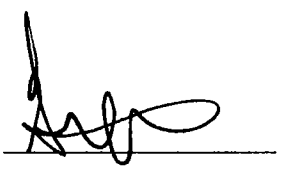

Gilbert Villegas
Alderman, 36th Ward

Type: Ordinance

Title: Amending the Chicago Vehicle Fuel Tax Ordinance to dedicate certain funds to transportation infrastructure

RECEIVED
#2 EW
2016 APR -6 PM 3:00
OFFICE OF THE
CITY CLERK

City of Chicago

O2016-2584

Office of the City Clerk

Document Tracking Sheet

Meeting Date:	4/13/2016
Sponsor(s):	Villegas (36)
Type:	Ordinance
Title:	Amendment of Municipal Code Section 2-92-418 by regarding contracts bid incentives for eligible joint ventures and veteran owned small local businesses
Committee(s) Assignment:	Committee on Workforce Development and Audit

2016 APR -6 PM 3:00
CITY CLERK

DRAFT 1 – MARCH 1, 2016

ORDINANCE

BE IT ORDAINED BY THE CITY COUNCIL OF THE CITY OF CHICAGO:

SECTION 1. Section 2-92-418 of the Municipal Code of Chicago is hereby amended by deleting the language stricken and inserting the language underscored, as follows:

2-92-418 Contracts – Bid incentives for ~~small business enterprise and veteran-owned business enterprise~~ eligible joint ventures and veteran-owned small local businesses.

(Omitted text is not affected by this ordinance)

"Veteran-owned business enterprise" means an enterprise which: (1) is at least 51 percent owned by one or more veterans, or in the case of a publicly held corporation, at least 51 percent of all classes of the stock of which is owned by one or more veterans, whose management, policies, major decisions and daily business operations are independently managed and controlled by one or more veterans; or (2) has been certified by the State of Illinois as a qualified service-disabled veteran-owned small business or a qualified veteran-owned small business pursuant to 30 ILCS 500/45-57.

"Veteran-owned small local business" means a business that is both a veteran-owned business enterprise and a small local business enterprise as defined in Section 2-92-670.

(Omitted text is not affected by this ordinance)

(b) (1) Unless otherwise prohibited by any federal, state or local law, for any contract advertised, or if not advertised awarded, after the effective date of this section, the chief procurement officer shall allocate a bid incentive of 5 percent of the contract base price to a qualified bidder when the qualified bidder is an eligible joint venture or veteran-owned small local business.

The bid incentive is used only to calculate an amount to be used in evaluating the bid to determine the low bidder, and it does not affect the contract price.

(2) The chief procurement officer may forego awarding the bid incentive under this section, under the following conditions:

(i) an emergency exists;

(ii) for cooperative purchasing or cooperative construction contracts~~.~~;

(iii) where an eligible joint venture or veteran-owned small local business is determined by the chief procurement officer to be unqualified, unable, or ineligible to perform the contract; or

(iv) for any other factor the chief procurement officer deems to be in the city's best interest.

(3) For all contracts advertised after the effective date of this section, the chief procurement officer shall include the bid incentive provision consistent with this section in all such advertising.

(4) As a condition of being awarded the bid incentive, the eligible joint venture or veteran-owned small local business shall continue to meet the definition of an eligible joint venture or veteran-owned small local business during the term of the contract for which the bid incentive was awarded.


(c) The contractor shall maintain adequate records necessary to monitor compliance with this section and shall submit such reports as required by the chief procurement officer. Full access to the contractor's and subcontractors' records shall be granted to the chief procurement officer, the commissioner of the supervising department, the inspector general, or any duly authorized representative thereof. The contractor and subcontractors shall maintain all relevant records for a minimum of seven years after final acceptance of the work.

(d) A bidder desiring to receive an incentive pursuant to this section shall include with its bid submission, an affidavit and other supporting documents demonstrating that the bidder satisfies all pertinent requirements as an eligible joint venture or veteran-owned small local business.

(e) Upon completion of the work, any eligible joint venture or veteran-owned small local business that receives a bid preference but that fails to meet the definition as an eligible joint venture or veteran-owned small local business during the term of the contract for which the bid incentive was awarded shall be fined in an amount equal to three times the amount of the bid incentive awarded.

(Omitted text is not affected by this ordinance)

SECTION 2. This ordinance shall take effect following passage and approval.

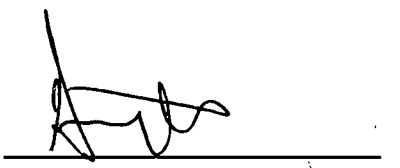

Gilbert Villegas
Alderman – 36th Ward

City of Chicago

O2016-2650

Office of the City Clerk

Document Tracking Sheet

Meeting Date:	4/13/2016
Sponsor(s):	Reilly (42)
Type:	Ordinance
Title:	Amendment of Municipal Code Section 4-60-130 concerning hours of operation for outdoor patio establishments within central business district
Committee(s) Assignment:	Committee on License and Consumer Protection

Committee on Licensing and Consumer Protection
City Council Meeting, April 13, 2016
Alderman Brendan Reilly, 42nd Ward
Temporary Extension of Outdoor Patio Hours

ORDINANCE

BE IT ORDAINED BY THE CITY COUNCIL OF THE CITY OF CHICAGO:

SECTION 1. Section 4-60-130 of the Municipal Code is hereby amended by adding the language underscored, as follows:

4-60-130 Hours of operation.

(a) (1) Except as provided in paragraph (a) (2) of this subsection, no person licensed hereunder as a retailer of alcoholic liquor shall sell, permit to be sold, or give away any alcoholic liquor between the hours of 2:00 a.m. and 7:00 a.m. on Mondays through Saturdays and between the hours of 3:00 a.m. and 11:00 a.m. on Sundays, except that when a Sunday falls on Christmas Eve and New Year's Eve, the sale of package goods liquor may commence at 8:00 A.M. on said Sundays.

(omitted text is unaffected by this ordinance)

(c) (1) Except as provided in paragraph (c)(2), no ~~No~~ person licensed to operate an outdoor patio shall sell, serve or allow the sale or service of alcoholic liquor for consumption in the outdoor, privately owned portion of the licensed premises on Saturdays and Sundays between 12:01 a.m. and the legally established hour of opening, or on Sundays through Thursdays between the hours of 11:00 p.m. and the legally established hour of opening on the following day.

(2) No person licensed to operate an outdoor patio located in the central business district, as that term is defined in section 9-4-010, shall sell, serve or allow the sale or service of alcoholic liquor for consumption in the outdoor, privately owned portion of the licensed premises between 12:01 a.m. and the legally established hour of opening. The provisions of this paragraph (c)(2) shall expire on December 1, 2016 and the hours of operations for an outdoor patio located in the central business district shall then be as set forth in paragraph (c)(1).

(omitted text is unaffected by this ordinance)

SECTION 2. This ordinance shall take effect upon its passage and approval.

Brendan Reilly
Alderman, 42nd Ward

City of Chicago

O2016-2670

Office of the City Clerk

Document Tracking Sheet

Meeting Date:	4/13/2016
Sponsor(s):	Tunney (44) Moreno (1) Smith (43) Arena (45)
Type:	Ordinance
Title:	Amendment of Municipal Code Chapter 10-28 by adding new Section 10-28-061 establishing A Piece of Art Pilot Program
Committee(s) Assignment:	Committee on Transportation and Public Way

Trans & Public Way

WHEREAS, The Department of Cultural Affairs and Special Events (DCASE) is dedicated to enriching Chicago's artistic vitality and cultural vibrancy, this includes fostering the development of Chicago's non-profit arts sector, independent working artists and for-profit arts businesses; providing a framework to guide the City's future cultural and economic growth, marketing the City's cultural assets to a worldwide audience; and presenting high-quality, free and affordable cultural programs for residents and visitors; and,

WHEREAS, Every person in every neighborhood should be able to experience art and culture, so the City is looking to the future as we develop a new vision and strategy for public art – a recommendation of the Chicago Cultural Plan; and,

WHEREAS, for over 35 Years the City of Chicago has featured sculptures, paintings, murals and more that represent the beauty of public art in Chicago; and,

WHEREAS, these public art installations are part of Mayor Emanuel's efforts to bring public art directly to Chicago neighborhoods and fits into his citywide vision for art and culture, as outlined under the Chicago Cultural Plan. The temporary art installations will be on display for one year; and,

NOW THEREFORE, be it resolved that a new section of the Municipal Code be added to promote the installation of a piece of art.

10-28-061 A piece of art on the public way pilot program.

(a) A piece of art on the public way pilot program ("pilot program") is hereby created as provided in this section.

(b) The following definitions shall apply for purposes of this section:

(1) "Commissioner" means the Commissioner of Cultural Affairs & Special Event, as defined in 2-28-030 (b).

(2) "Department" means the Department of Cultural Affairs & Special Event.

(3) "A Piece of Art" has the meaning ascribed as has been planned and executed with the intention of being staged in the physical public domain, usually outside and accessible to all. It is significant within the art world, amongst curators, commissioning bodies and practitioners of pieces of art, to whom it signifies a working practice of site specific, community involvement and collaboration.

(c) It shall be unlawful for any person to erect any piece of art on the public way without first obtaining a public way use permit from the department as provided herein.

(d) (1) The commissioner is authorized to issue a public way use permit for installing a piece of public art at locations designated pursuant to subsection (b)(2) of this section.

(2) The commissioner of Cultural Affairs & Special Event, in consultation with the commissioner of planning & development and the commissioner of transportation, is authorized to designate by rule up to 50 locations in the city where public way use permits may be issued for the installation of a piece of art. In designating such locations the commissioner of Cultural Affairs & Special Event shall consider such factors, as determined by rule, which would help to determine

appropriate locations for pieces of art on the public way, including, but not limited to, any one or more of the following:

(i) the proximity of the location to public transit stations;

(ii) the amount of pedestrian traffic in the location;

(e) An application for a public way use permit for a produce stand shall be made to the department and shall include the following:

(i) the name and address of the applicant:

(ii) the location or proposed location of such produce stand;;

(iii) a statement that such permit will be accepted subject to the conditions and provisions thereof and subject to the conditions and provisions of all laws and ordinances affecting the maintenance of such pieces of public art stand now or hereafter in effect; and

(viii) any other information or supporting material required by the commissioner that is reasonably necessary to determine compliance with this Code and all applicable rules and regulations, including plans, drawings, insurance and photographs of the applicant's proposed piece of art.

(f) The commissioner shall forward a copy of an application for a public way use permit for a piece of art to the commissioner of transportation and the commissioner of planning and development within three business days after receipt of the application. The commissioner shall not issue a public way use permit for a piece of art unless the commissioner of transportation and the commissioner of planning and development approve the application.

(g) The commissioner shall deny or revoke a public way use permit for operating a produce stand if: (i) the granting of the public way use is not in the best interest of the public, would have a deleterious impact on the neighborhood, or would create a nuisance either on the public way or in the surrounding area; (ii) the design of, or materials used in, the public way use does not comport with the quality or character of the existing streetscape; (iii) the use interferes with or impedes the flow of pedestrian or vehicular traffic, or ingress or egress from any surrounding building, the use of any pole, traffic signs or signals, hydrants, mailboxes or other objects located near the location of the proposed use; or (iv) the applicant makes any false statements, submits any false information or misrepresents any information required under this section.

(h) A public way use permit for installing a piece of art shall be issued for a one year period from the time of its issuance. The fee for each public way use permit to install a piece of art shall be zero/ $50 application fee per year, and the fee shall not be prorated.

This ordinance will be effective 10 days after passage and publication.

Thomas M. Tunney
Alderman, 44th Ward

City of Chicago

O2016-2696

Office of the City Clerk

Document Tracking Sheet

Meeting Date: 4/13/2016

Sponsor(s):

Arena (45)
Waguespack (32)
Sawyer (6)
Reilly (42)
Napolitano (41)
Smith (43)
Lopez (15)
O'Shea (19)
O'Connor (40)
Laurino (39)
Cappleman (46)
Moore (49)
Osterman (48)
Silverstein (50)
Moore (17)
Foulkes (16)
Thompson (11)
Reboyras (30)
Curtis (18)
Cochran (20)
Munoz (22)
Zalewski (23)
Pawar (47)
Sadlowski Garza (10)
Maldonado (26)
Solis (25)
Moreno (1)
Dowell (3)
Hairston (5)
Taliaferro (29)
Burnett (27)
Hopkins (2)
Scott, Jr. (24)
Brookins (21)
Beale (9)
Harris (8)
Mitchell (7)
Burke (14)
Villegas (36)
Cardenas (12)
Mell (33)

Type: Ordinance

Title:	Amendment of Municipal Code Title 2 by adding new Chapter 2-165 entitled "Debt Transactions Accountability Ordinance"
Committee(s) Assignment:	Committee on Finance

Committee on Finance
April 13, 2016
City Council Meeting

ORDINANCE

BE IT ORDAINED BY THE CITY COUNCIL OF THE CITY OF CHICAGO:

SECTION 1. The Municipal Code of Chicago is hereby amended by adding a new Chapter 2-165 as follows:

CHAPTER 2-165 DEBT TRANSACTIONS – TRANSPARENCY, ACCOUNTABILITY AND PERFORMANCE

2-165-010 Purpose and intent.

This chapter shall be known and may be cited as the "Debt Transactions Accountability Ordinance." It is the purpose of this Chapter and the policy of the City: (i) to subject proposed Debt Transactions, as defined herein, to more rigorous evaluation and more meaningful public scrutiny; (ii) to ensure that Chicagoans receive appropriate benefit from Debt Transactions; and (iii) to provide greater access to data reporting and other pertinent information regarding Debt Transactions.

2-165-020 Definitions.

Whenever used in this Chapter, the following words and phrases shall have the following meanings:

"CFO" means the Chief Financial Officer

"Debt Transaction" means an issuance by the City, acting in a non-conduit capacity, of any bond, note or other debt instrument, with a maturity of longer than 271 days, that does not bear interest at a fixed rate for its entire term. For purposes of this definition, "Debt Transaction" shall not include tax anticipation warrants or notes, or letters or lines of credit (and related notes).

"Post" means to post in a prominent, readily locatable and viewable location on the City's website for public review.

"Registered Advisor" means an "independent registered municipal advisor" as defined under 17 C.F.R 240.15Ba1-1(d)(3)(vi)(A) and retained by the CFO.

2-165-030 Debt Transaction requirements.

The City shall not enter into any Debt Transaction unless and until all of the following conditions have been met:

(a) The CFO shall direct the Registered Advisor to prepare a report assessing the proposed Debt Transaction. The report shall evaluate: (i) whether the proposed Debt Transaction is in the best interests of the City and its residents; and (ii) what risk exists to the City and taxpayers should the Debt Transaction be completed. In preparing the report, the Registered Advisor shall provide information on the cost of the Debt Transaction as compared to standard fixed rate debt for the same revenue sources, and the potential financial risks associated with the Debt Transaction.

(b) The City Council Office of Financial Analysis shall prepare a report on the Debt Transaction. The report shall be distributed to the members of the City Council and posted at least 7 days before the Committee on Finance holds the hearing required by Section 2-165-040(b). The report shall evaluate: (i) whether the proposed Debt Transaction is in the best interests of the City and its residents; and (ii) what risk exists to the City and taxpayers should the Debt Transaction be completed.

2-165-040 City council process; approval required.

Each Debt Transaction shall require approval by a vote of the City Council, and shall be subject to the following public review schedule:

(a) At the time the CFO determines to engage in a Debt Transaction, he or she shall notify the members of the City Council. The notice must come at least 45 days prior to the City Council vote on an ordinance approving a proposed Debt Transaction. The notice shall contain a plain-English summary of the proposed Debt Transaction, which shall include a description of the proposed Debt Transaction's purpose and potential public benefits and risks.

(b) At least 7 days prior to the City Council vote on an ordinance approving a proposed Debt Transaction, the Committee on Finance shall hold a hearing on the proposed Debt Transaction. At least 23 days before that committee hearing takes place: (i) the CFO shall provide to the committee and post the report prepared pursuant to Section 2-165-030(a) and shall post a notice that includes: (1) a brief description of the public purpose(s) for the Debt Transaction; (2) an explanation of the risks underlying the Debt Transaction; (3) a summary of the report required by Section 2-165-030(a), as well as a link to that posted report; and (4) an estimated timeline for the execution and closing of the Debt Transaction; and (ii) except with regard to Debt Transactions intended for refunding purposes, the Budget Director shall provide to the committee a document indicating, with as much specificity as practicable, the anticipated use of the funds to be received by the City from the Debt Transaction.

At such hearing, the CFO, the Registered Advisor and the Council Financial Analyst shall be present to answer questions from City Council members. City Council members may also, with 72 hours' notice to the Chairman of the Committee on Finance, present expert testimony at the hearing.

(c) Before the required City Council vote, in addition to the Committee on Finance hearing specified in subsection (b) of this section, the City shall convene a meeting at which interested members of the public can comment on the proposed Debt Transaction. This public meeting may be a committee meeting convened by the Committee on Finance, and may take place either directly before or directly after a regular meeting of that committee, including the meeting specified in subsection (b), and may consider more than one proposed Debt Transaction, so long as each such Transaction is separately noticed and addressed.

2-165-050 Indemnification limitations.

The City shall not indemnify any party to a Debt Transaction with regard to gross negligence, illegal acts, fraud, bad faith breach or willful misconduct.

2-165-060 Annual performance reports.

(a) On or before December 31 of each year, the CFO shall post a report that describes the financial performance of each Debt Transaction over the past year, as well as over the elapsed life of the Debt Transaction, and how that performance compares to the anticipated benefits and risks of the Debt Transaction. The reports required by this subsection (a) shall render information fully searchable and machine-readable, and shall be nonproprietary.

(b) The CFO shall post all standard federally required reports pertinent to each Debt Transaction at the time the reports are filed, except as otherwise prohibited by, and subject to such exclusions from disclosure as are contained in, federal or state law (e.g. F.O.I.A.).

2-165-070 Administration

The CFO is authorized to administer this Chapter and to adopt all necessary and reasonable rules and regulations therefor.

SECTION 2. This ordinance shall be effective upon passage and publication, and shall apply to Debt Transactions executed thereafter.

John Arena

Scott Waguespack

Alderman, 45th Ward

Alderman, 32nd Ward

Ricardo Munoz
Alderman, 22nd Ward

Leslie Hairston
Alderman, 5th Ward

Roderick Sawyer
Alderman, 6th Ward

Susan Sadlowski Garza
Alderman, 10th Ward


Toni Foulkes
Alderman, 16th Ward


David Moore
Alderman, 17th Ward

Chris Talliaferro
Alderman, 29th Ward

Carlos Ramirez-Rosa
Alderman, 35th Ward

Nick Sposato
Alderman, 38th Ward

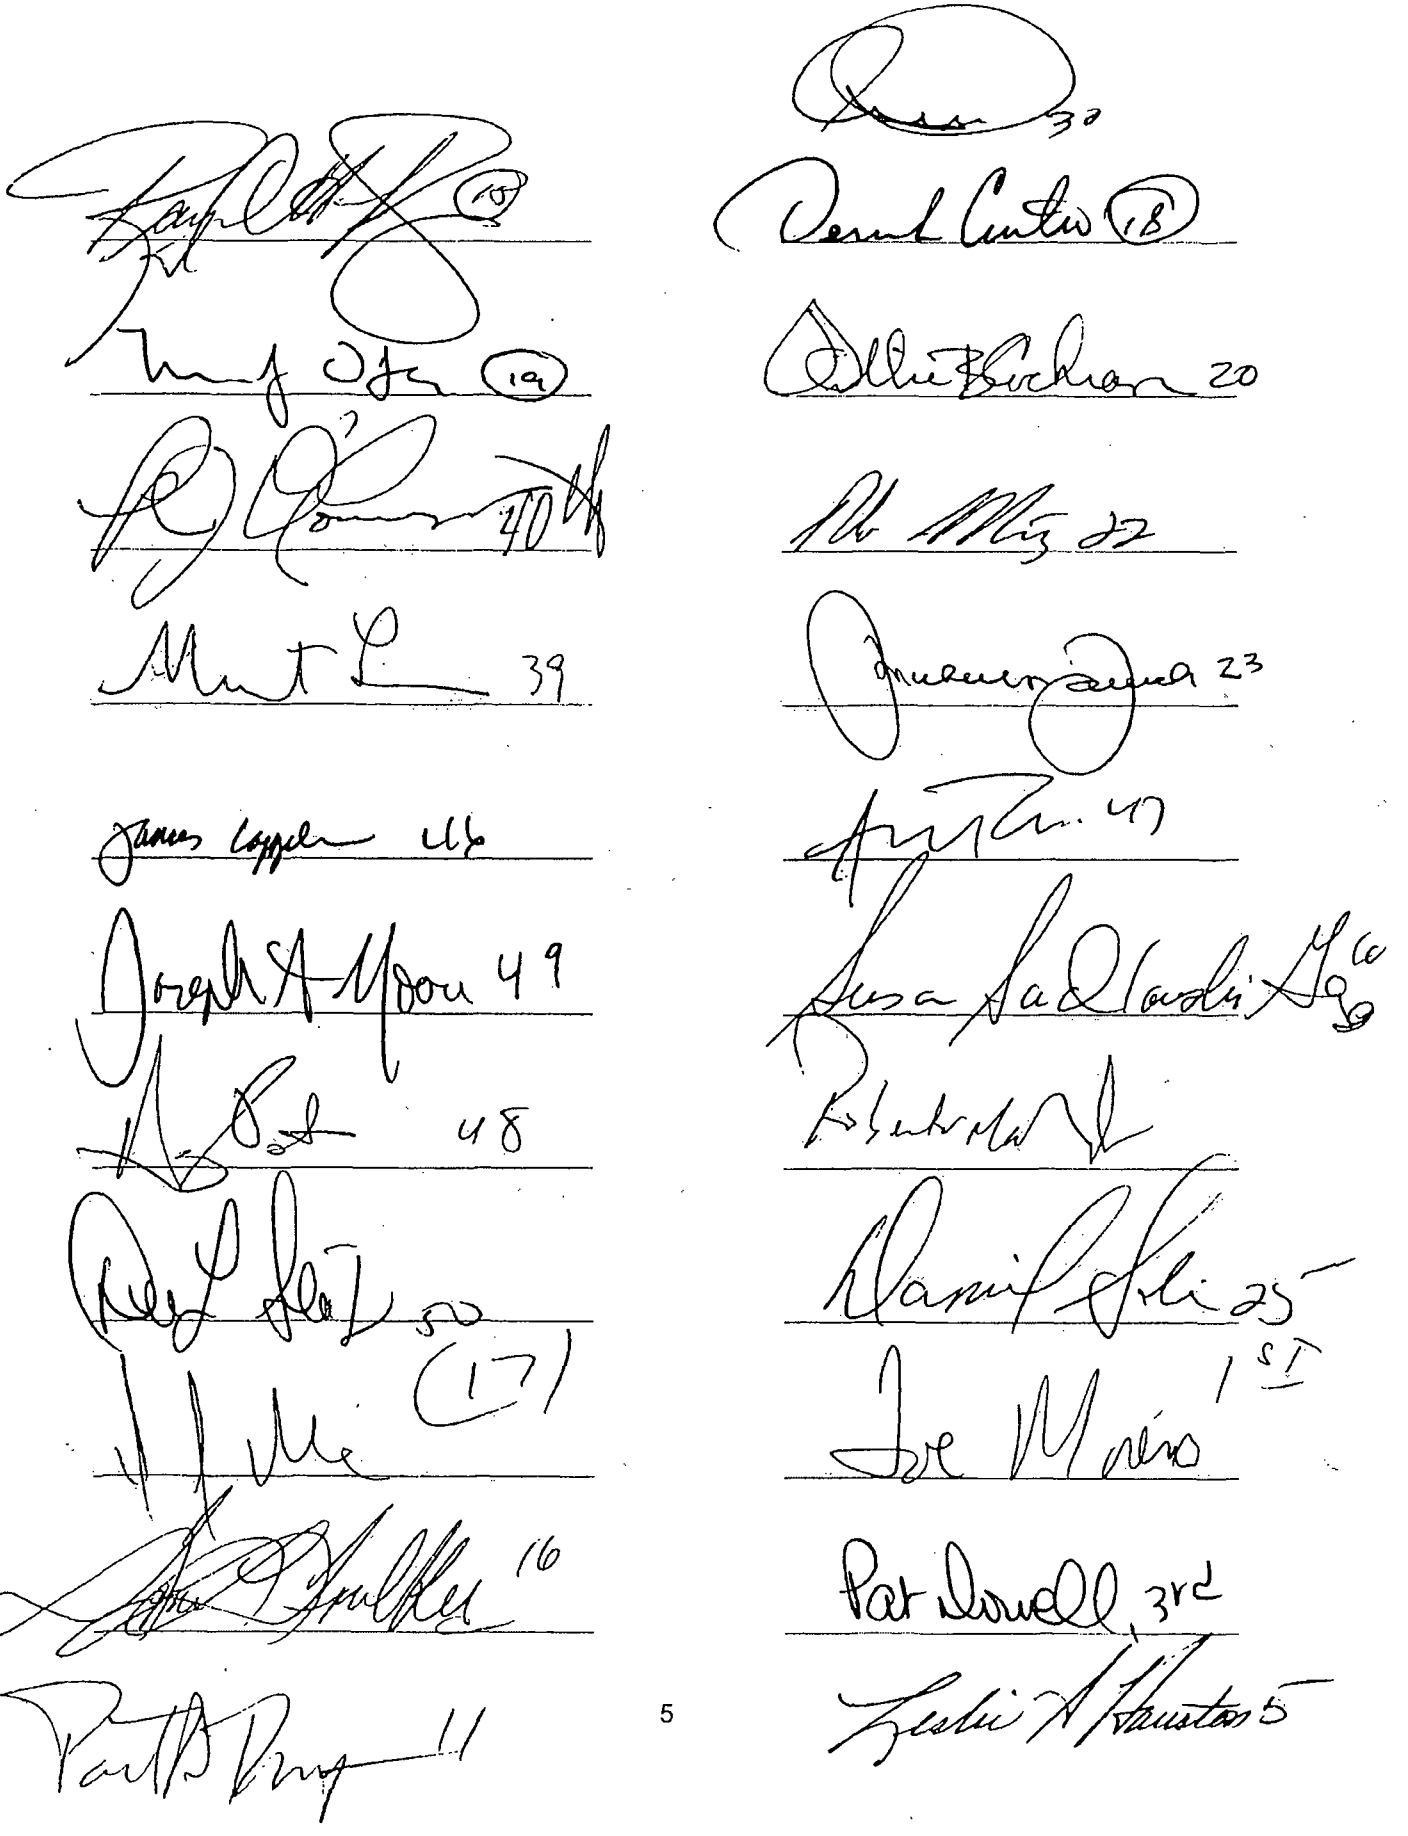

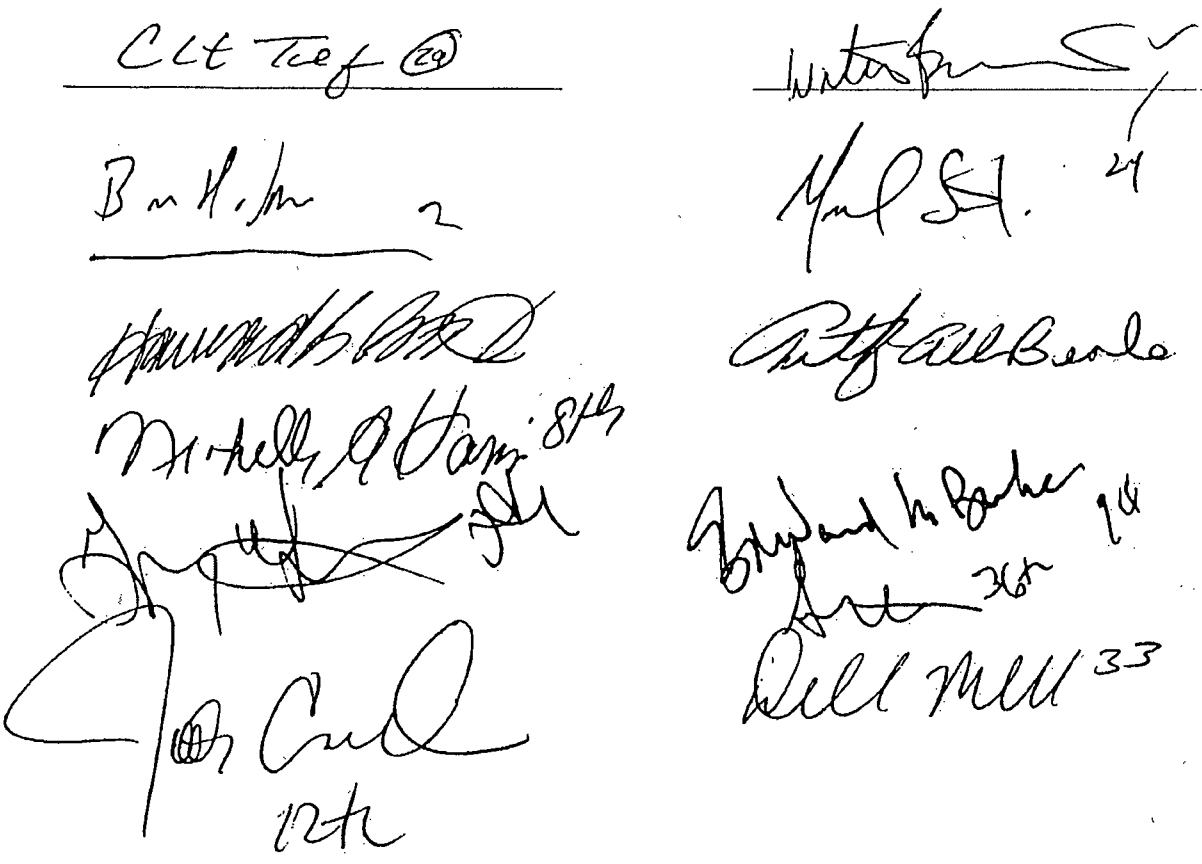

City of Chicago

O2016-2701

Office of the City Clerk

Document Tracking Sheet

Meeting Date:	4/13/2016
Sponsor(s):	Cappleman (46) Pawar (47) Burnett (27) Sposato (38) Ramirez-Rosa (35) Solis (25) Mitts (37) Maldonado (26) Hairston (5) Scott, Jr. (24) Osterman (48) Moore (49) Santiago (31)
Type:	Ordinance
Title:	Amendment of Municipal Code Titles 3, 4 and 17 concerning licensing, tax and regulation of hotel accommodations, bed and breakfast establishments,vacation rentals and shared housing units
Committee(s) Assignment:	Joint Committee: Housing and Real Estate; Zoning, Landmarks and Building Standards

Joint Housing + Zoning

ORDINANCE

BE IT ORDAINED BY THE CITY COUNCIL OF THE CITY OF CHICAGO:

SECTION 1. Chapter 3-24 of the Municipal Code of Chicago is hereby amended by adding a new section 3-4-035, by deleting the language stricken through and by inserting the language underscored, as follows:

3-24-020 Definitions – Construction.

A. For the purpose of this chapter, whenever any of the following words, terms or definitions are used herein, they shall have the meaning ascribed in this section:

(Omitted text is unaffected by this ordinance)

4. "Hotel accommodations" means~~, except as otherwise provided in this paragraph,~~ a room or rooms in any building or structure kept, used or maintained as or advertised or held out to the public to be an inn, motel, hotel, apartment hotel, lodging house, bed-and-breakfast establishment, vacation rental~~,~~ as defined in Section 4-6-300, shared housing unit as defined in Section 4-9-010, dormitory or similar place, where sleeping, rooming, office, conference or exhibition accommodations are furnished for lease or rent, whether with or without meals. ~~The term "hotel accommodations" shall not include (i) an accommodation which a person occupies, or has the right to occupy, as his domicile and permanent residence; (ii) any temporary accommodation provided in any building or structure owned or operated, directly or indirectly, by or on behalf of a not-for-profit medical institution, hospital, or allied educational institution; or (iii) an accommodation in a bed-and-breakfast establishment that is licensed under Section 4-6-290.~~

(Omitted text is unaffected by this ordinance)

3-24-030 Tax imposed.

A. There is hereby imposed and shall immediately accrue and be collected a tax, as herein provided, upon the rental or leasing of any hotel accommodations in the City of Chicago, at the rate of four and one-half percent of the gross rental or leasing charge.

B. In addition to the tax imposed under subsection A of this section, there is hereby imposed and shall immediately accrue and be collected a surcharge, as herein provided, upon the rental or leasing of any hotel accommodations at any vacation rental, shared housing unit or bed-and-breakfast establishment in the City of Chicago, at the rate of four percent of the gross rental or leasing charge. The purpose of this surcharge is to fund supportive services attached to permanent housing for homeless families. The surcharge is a part of the tax imposed by this Chapter, and all references to the tax shall be deemed to include the surcharge.

(Omitted text is unaffected by this ordinance)

3-24-035 Exemptions.

The tax imposed by this Chapter shall not apply to:

A. an accommodation which the lessee or tenant (as the term "lessee or tenant" is used in Sections 3-24-040 and 3-24-050) occupies, or has the right to occupy, as his domicile and permanent residence;

B. any temporary accommodation provided in any building or structure owned or operated, directly or indirectly, by or on behalf of a not-for-profit medical institution, hospital, or allied educational institution; or

C. an accommodation in a bed-and-breakfast establishment that, as of January 1, 2016, was licensed under Section 4-6-290.

(Omitted text is unaffected by this ordinance)

SECTION 2. Section 4-5-010 of the Municipal Code of Chicago is hereby amended by deleting the language stricken through and by inserting the language underscored, as follows:

4-5-010 Establishment of license fees.

(Omitted text is unaffected by this ordinance)

(1) Limited business (4-4)	$250.00
(2) Regulated Business License (4-6) ~~– Other Than Hotels. . . . .~~	~~$250.00~~
Hotels (4-6).	$250.00 plus $2.20 per room
Short Term Residential Rental Intermediary (4-6).	$10,000.00, if the intermediary has 1,000 or more short term residential rentals listed on its platform; or $5,000.00, if the intermediary has 999 or fewer short term residential rentals listed on its platform
All Other Regulated Businesses (4-6).	$250.00
(3) [*Reserved*]. ~~Regulated Business License (4-6) Hotels. . . .~~	~~$250.00~~

(Omitted text is unaffected by this ordinance)

SECTION 3. Section 4-6-010 of the Municipal Code of Chicago is hereby amended by deleting the language stricken through and by inserting the language underscored, as follows:

4-6-010 Regulated business license.

(Omitted text is unaffected by this ordinance)

(c) Business activities requiring a regulated business license under this chapter shall include the following: (1) health club; (2) clothing alteration; (3) laundry service; (4) residential real estate developer; (5) tattooing, body piercing or tanning facility; (6) day labor agency; (7) adult family care center; (8) assisted living establishment; (9) long-term care facility; (10) adult family care home; (11) automatic amusement operator; (12) private scavenger; (13) secondhand dealer in children's clothing and children's products only; (14) junk peddler; (15) debt collectors; (16) hospital; (17) hotel; (18) board-up company; (19) dry cleaner; (20) hazardous materials; (21) single-room occupancy buildings; (22) booting of motor vehicles; (23) immigration assistance; (24) expediter company: (25) expediter/natural person; (26) home occupation; (27) home repair; (28) bed-and-breakfast establishment; ~~and~~ (29) vacation rentals; and (30) short term residential rental intermediary.

SECTION 4. Section 4-6-180 of the Municipal Code of Chicago is hereby amended by deleting the language stricken through and by inserting the language underscored, as follows:

4-6-180 Hotel.

(a) *Definitions.* As used in this section:

"Hotel" means any building or structure kept, used, maintained as, advertised or held out to the public to be an inn, hotel, motel, family hotel, apartment hotel, lodging house, dormitory or other place, where sleeping or rooming accommodations are furnished for hire or rent, and in which seven or more sleeping rooms are used or maintained for the accommodation of guests, lodgers or roomers. The term "hotel" shall not include "single-room occupancy buildings," ~~or~~ "bed-and-breakfast establishments," "vacation rentals;" or "shared housing units" licensed or registered, or required to be licensed or registered, by the city ~~as defined in Section 13-4-010~~.

(Omitted text is unaffected by this ordinance)

SECTION 5. Section 4-6-290 of the Municipal Code of Chicago is hereby amended by inserting the language underscored, as follows:

4-6-290 Bed-and-breakfast establishment.

(a) *Definitions.* As used in this section:

(Omitted text is unaffected by this ordinance)

"Bed-and-breakfast establishment" or "establishment" means an owner-occupied single-family residential building, an owner-occupied, multiple-family dwelling building, or an owner-occupied condominium, townhouse or cooperative, in which 11 or fewer sleeping rooms are available for rent or for hire for transient occupancy by registered guests. The term "bed-and-breakfast establishment" does not include single-room occupancy buildings as that term is defined in Section 13-4-010; shared housing units registered pursuant to Chapter 4-9 of this Code; or vacation rentals licensed pursuant to Section 4-6-300. If the bed-and-breakfast establishment is a single-family residential building located on a lot that includes a principal house and an accessory building that was being used for residential purposes as of January 16, 2003, the accessory building shall be considered to be part of the establishment. The term "guests" does not include members of the owner's family within the meaning of the Chicago Zoning Ordinance; nor does it include persons who have signed a lease to use and occupy

residential property unless the leased residential property is held out by its owner, or by any person acting on the owner's behalf, to be a bed-and-breakfast establishment.

(Omitted text is unaffected by this ordinance)

SECTION 6. Section 4-6-300 of the Municipal Code of Chicago is hereby amended by deleting the language stricken through and by inserting the language underscored, as follows:

4-6-300 Vacation rentals.

(a) *Definitions.* As used in this section:

(Omitted text is unaffected by this ordinance)

"Dwelling unit" has the meaning ascribed to that term in section 17-17-0248.

"Guest" means any person who rents a vacation rental for transient occupancy by such person. The term "guest" does not include members of the owner's household, as that term is defined in section 17-17-0270.

"Homeowners association" means the association of all the unit owners, acting pursuant to bylaws through its duly elected board of managers. For purposes of this definition "unit owner" means the person or persons whose estates or interest, individually or collectively, aggregate fee simple absolute ownership of a unit, or in the case of a leasehold condominium, the lessee or lessees of a unit whose leasehold of the unit expires simultaneously with the lease.

(Omitted text is unaffected by this ordinance)

"Transient occupancy" has the same meaning ascribed to that term in section 4-6-290 ~~means any occupancy on a daily or nightly basis, or any part thereof, for a period of 30 or fewer consecutive days~~.

"Vacation rental" means a dwelling unit that is not an owner-occupied dwelling unit and contains 6 or fewer sleeping rooms that are available for rent or for hire for transient occupancy by guests. ~~The term "guests" does not include members of the owner's household, as that term is defined in section 17-17-0270.~~ The term "vacation rental" shall not include: (i) single-room occupancy buildings or bed-and-breakfast establishments, as those terms are defined in Section 13-4-010; (ii) hotels, as that term is defined in Section 4-6-180; (iii) a dwelling unit for which a tenant has a month-to-month rental agreement and the rental payments are paid on a monthly basis; (iv) a shared housing unit registered pursuant to Chapter 4-9 of this Code; or (~~iv~~v) corporate housing. For purposes of this definition:

(Omitted text is unaffected by this ordinance)

(g) *Prohibited acts.* It shall be unlawful for any licensee engaged in the business of vacation rental to:

(Omitted text is unaffected by this ordinance)

(6) serve or otherwise provide alcohol to any guest;

(7) rent less than the whole vacation rental to guests during a single transaction;

(8) rent the vacation rental in multiple transactions for the same or overlapping time periods.

(Omitted text is unaffected by this ordinance)

SECTION 7. Chapter 4-6 of the Municipal Code of Chicago is hereby amended by inserting a new Article XXXI and Section 4-6-400, as follows:

ARTICLE XXXI. SHORT TERM RESIDENTIAL RENTAL INTERMEDIARY.

4-6-400 Short term residential rental intermediary.

(a) *Definitions.* As used in this section, the following definitions shall apply:

"Bed-and-breakfast establishment" has the meaning ascribed to that term in Section 4-6-290.

"Cooperative building" has the meaning ascribed to that term in Section 4-6-300.

"Dwelling unit" has the meaning ascribed to that term in Section 17-17-0248.

"Guest" has the meaning ascribed to that term in Sections 4-6-290, 4-6-300 or 4-9-010, whichever is applicable.

"Homeowners association" has the meaning ascribed to that term in Section 4-6-300.

"Local contact person" means any person authorized as an agent of the short term residential rental intermediary who: (1) is designated for service of process; (2) is authorized by the short term residential rental intermediary to take remedial action and to respond to any violation of this Code; and (3) maintains a residence or office located in the city.

"Platform" means an internet-enabled application, mobile application, or any other digital platform used by a short term residential rental intermediary to connect guests with a short term residential rental provider.

"Short term residential rental" means a dwelling unit located within the city that is rented as, or held out as being used as, a shared housing unit, vacation rental or bed-and-breakfast establishment.

"Short term residential rental intermediary" means any person, who for compensation or a fee, uses a platform to connect guests with a short term residential rental provider for the purpose of renting a short term residential rental.

"Short term residential rental provider" or "provider" means any person who offers for rent a short term residential rental unit.

"Shared housing host" has the meaning ascribed to that term in Section 4-9-010.

"Shared housing unit" has the meaning ascribed to that term in Section 4-9-010.

"Transient occupancy" has the meaning ascribed to that term in Section 4-6-290.

"Vacation rental" has the meaning ascribed to that term in Section 4-6-300.

(b) *License – Required.* No person shall engage in the business of short term residential rental intermediary without first having obtained a license under this section.

(c) *Application – Additional information required.* In addition to the requirements set forth in Section 4-4-050, an application for, and, if requested, renewal of, a regulated business license to engage in the business of short term residential rental intermediary shall be accompanied by the following information:

(1) the name, address and contact information of a local contact person;

(2) an affidavit from the local contact person identified in the license application attesting that such local contact person: (i) is designated for service of process; (ii) is authorized by the applicant or licensee to take remedial action and to respond to any violation of this Code; and (iii) maintains a residence or office located in the city;

(3) proof of all insurance required by this section;

(4) a written plan, subject to the approval of the commissioner, describing the applicant's procedures, processes and policies that will ensure that the applicant and any short term residential rental provider that utilizes the platform are, or will remain, in compliance with this section; and

(5) any other information that the commissioner may reasonably require in connection with issuance or renewal of the license.

(d) *Legal duties.* Each licensee shall have the following duties:

(1) obtain commercial general liability insurance, with limits of not less than $1,000,000 per occurrence, for bodily injury, personal injury and property damage arising in any way from the issuance of the short term residential rental intermediary license or activities conducted pursuant to that license. Each policy of insurance shall: (i) be issued by an insurer authorized to insure in the State of Illinois; (ii) name the City of Chicago as an additional insured on a primary, noncontributory basis for any liability arising directly or indirectly from the issuance of the license; (iii) be maintained in full force and effect for the duration of the license period; and (iv) include a provision requiring 30 days' advance notice to the commissioner prior to cancellation or lapse of the policy;

(2) provide commercial general liability insurance, with limits of not less than $1,000,000 per occurrence for bodily injury, personal injury and property damage arising in any way from activities conducted pursuant to a registration or issuance of license for a short term residential rental. Such insurance shall cover any bodily injury, personal injury or property damage sustained by any guest arising in any way from activities related to the rental of the short term residential rental. Each policy of insurance provided shall have policy limits as set forth in this subsection that apply separately for each short term residential rental, and if the policy has an aggregate limit, the aggregate limit shall apply separately to each short term

residential rental. Each policy of insurance shall: (i) be issued by an insurer authorized to insure in the State of Illinois; (ii) be maintained in full force and effect for as long as the short term residential rental is registered or licensed, whichever is applicable; and (iii) include a provision requiring 30 days' advance notice to the commissioner and the short term rental provider prior to cancellation or lapse of the policy;

(3) include on its platform the name of, and contact information for, the licensee's local contact person;

(4) comply with all applicable federal, state and local laws and regulations regarding collection and payment of taxes, including hotel accommodation taxes; and

(5) do not list, or permit any person to list, any short term residential rental on its platform, unless the licensee has:

(A) ascertained whether a short term residential rental provider is licensed under Section 4-6-290 or Section 4-6-300, or registered under Section 4-9-020, whichever is applicable. All listings for short term residential rentals shall include the short term residential rental provider's city license or registration number, as applicable. The licensee and short term residential rental provider shall be jointly and severally liable for any rental of a short term residential rental listed on the licensee's platform which is not properly licensed or registered with the City;

(B) advised the provider that the provider must comply with all existing applicable rental agreements, or homeowners association or cooperative building rules or restrictions, regarding the rental for transient occupancy of the short term residential rental;

(C) advised the short term residential rental provider that every listing shall include the following information:

(i) the short term residential rental provider's cancellation and check-in and check-out policies;

(ii) a statement on: (1) on whether the short term residential rental is wheelchair or ADA accessible; (2) whether the short term residential rental has any parking availability or restrictions; and (3) the availability of, or restrictions on, the use of any recreational facilities or other amenities applicable to guests;

(iii) a description of the short term residential rental, including the number of sleeping rooms and bathrooms, and whether the entire dwelling unit, or only a portion thereof, is available for rent; and

(iv) the short term residential rental provider's city license or registration number.

(e) *Monitoring complaints.* The licensee shall monitor complaints from guests or local residents regarding nuisance activity in, or sanitary, health or life safety conditions of, a

short term residential rental. Such complaints shall be made available to the commissioner upon request.

The licensee shall immediately notify and cooperate with the police department if the licensee knows or suspects that any criminal activity or public nuisance is taking place in the short term residential rental.

(f) *Records and Reports.* The licensee shall keep accurate books and records and maintain such books and records for a period of three years.

Each licensee shall provide reports and data to the City as provided by the commissioner in rules.

(g) *Registration information.* All registration information for a shared housing unit registration under chapter 4-9 of this code made on a licensee's platform shall be forwarded to the commissioner as prescribed in rules. Prior to forwarding such information to the commissioner, the licensee shall ensure that all registration information required to be submitted by a shared housing host is complete.

(h) *Prohibited Acts.* It shall be unlawful for any person engaged in the business of short term residential rental intermediary to list on its platform any shared housing unit:

(1) when the data on its platform indicate that the number of nights that the shared housing unit has been rented by guests exceeds 90 nights in a calendar year;

(2) that: (i) rents, or offers to rent, any shared housing unit, or any portion thereof, by the hour or for any period of fewer than ten consecutive hours; (ii) rents, or offers to rent, any shared housing unit, or any portion thereof, more than once within any consecutive ten hour period measured from the commencement of one rental to the commencement of the next; (iii) advertises an hourly rate or any other rate for any shared housing unit, or any portion thereof, based on a rental period of fewer than ten consecutive hours; or (iv) rents, or offers for rent, a shared housing unit for multiple bookings or rentals for the same or overlapping time periods.

(i) *Ineligibility for listing.* A short term residential rental shall be ineligible for listing on a licensee's platform under the following conditions:

(1) (A) when, in the determination of the commissioner, the rental of the short term residential rental creates a nuisance because, within any consecutive 12-month period, at least three separate incidents involving illegal acts, as that term is defined in Section 4-4-313(h), occurred: (i) in the short term residential rental; (ii) in or on the premises in which the short term residential rental is located; (iii) in the short term residential rental's parking facility, or (iv) on adjacent property. For purposes of determining whether three or more illegal acts occurred during a 12-month period, illegal acts occurring shall be limited to acts of the guests, or of

invitees of the guests, or to acts otherwise involving circumstances having a nexus to the operation of the short term residential rental while rented to a guest;

(B) a short term residential rental is listed on, or located in a building that is listed on, the city's Building Code Scofflaw List or Problem Landlord List pursuant to Section 2-92-416;

(C) a shared housing unit has been rented in excess of 90 nights in a calendar year; or

(D) a short term residential rental was found to be in violation of any applicable licensing or registration chapter of this Code, and the condition that gave rise to the violation has not been corrected.

(2) The commissioner shall prepare and maintain a list of all short term residential rentals that are ineligible to be listed on a short term residential rental intermediary's platform. The list shall be made available by the commissioner to all licensed short term residential rental intermediaries in a form and manner prescribed by the commissioner.

(3) Upon determining that a short term residential rental is ineligible under this subsection to be listed, the commissioner shall notify the short term residential rental provider, in writing, of such fact and of the basis for the determination of ineligibility. Such notice shall include a statement informing the short term residential rental provider that such provider may, within 10 days of the date on which the notice was sent, request, in a form and manner prescribed by the commissioner in rules, a hearing before the commissioner to contest the determination of ineligibility for listing. The notice shall also advise the short term residential rental provider that the provider is entitled to present to the commissioner any document, including affidavits, related to the commissioner's determination. If requested, a hearing before the commissioner shall be held within 10 business days of receipt of such request. Within 60 days of the hearing the commissioner shall either affirm or reverse such determination based upon the evidence presented. The commissioner's decision shall be final and may be appealed in the manner provided by law. If a short term rental provider fails to request a hearing within the prescribed time, the short term residential rental shall be deemed to be ineligible to be listed on the platform.

(4) It shall be a violation of this subsection for any licensee to list, or permit to be listed, on its platform any short term residential rental that has been determined to be ineligible to be listed on such platform pursuant to this subsection.

(j) *Departmental duties.* The commissioner shall maintain a list, by address, of all short term residential rentals currently licensed or registered under the applicable provisions of this Code.

(k) *Rules.* The commissioner is authorized to promulgate rules necessary to implement this section.

(l) *Penalty.* In addition to any other penalty provided by law, any person who violates this section or any rule promulgated thereunder shall be subject to a fine of not less than $1,500.00 nor more than $3,000.00 for each offense, or incarceration for a period not to

exceed six months, or both. Each day that a violation continues shall constitute a separate and distinct offense.

SECTION 8. Title 4 of the Municipal Code of Chicago is hereby amended by adding a new chapter 4-9, sections 4-9-010 through and including 4-9-090, as follows:

Chapter 4-9 SHARED HOUSING UNITS.

4-9-010 Shared housing host.

For purposes of this chapter, the following definitions shall apply:

"Board of directors" has the meaning ascribed to the term in Section 4-6-300.

"Homeowners association" has the meaning ascribed to that term in Section 4-6-300.

"Guest" means a person who rents a shared housing unit for transient occupancy. The term "guest" does not include members of the owner's or tenant's household, as that term is defined in Section 17-17-0270.

"Local contact person" means a person authorized as an agent of the shared housing host who: (1) is designated for service of process; (2) is authorized by the short term residential rental host to take remedial action and to respond to any violation of this Code; and (3) maintains a residence or office located in the city.

"Permanent Occupancy" has the meaning ascribed to that term in Section 4-6-290.

"Rental Agreement" has the meaning ascribed to that term in Section 5-4-030.

"Shared housing unit" means a dwelling unit containing 6 or fewer sleeping rooms and that is, or any portion therein is, rented for 90 nights or less within a calendar year for transient occupancy by guests. The term "shared housing unit" shall not include: (1) single-room occupancy buildings; (2) hotels, as that term is defined in Section 4-6-180; (3) corporate housing; or (4) bed-and-breakfast establishments or vacation rentals licensed or required to be licensed by the city. For purposes of this definition, (i) "corporate housing" means a dwelling unit owned or leased by a business entity that is available for rent for transient occupancy solely by the business entity's officers, employees, family members of the officers or employees, consultants, vendors or contractors; and (ii) "family members" means an officer's or employee's (i) mother, father, spouse, brother or sister (including blood, step or half), son or daughter (including blood, step or half), father-in- law, mother-in-law, daughter-in-law, son-in-law, brother-in-law, sister-in-law, grandparents or grandchildren; (ii) court-appointed legal guardian or person for whom the employee or officer is a court- appointed legal guardian; or (iii) domestic partner or the domestic partner's mother, father, brother or sister (including blood, step, or half), or son or daughter (including blood, step or half).

"Shared housing host" means an owner or tenant of a shared housing unit who rents such unit to guests.

"Tenant" means a person who has a rental agreement for a dwelling unit in which the rental payments are paid on a monthly basis for permanent occupancy of the dwelling unit.

"Transient Occupancy" has the meaning ascribed to that term in Section 4-6-290.

4-9-020 Shared housing unit registration-required.

(a) No dwelling unit shall be rented as a shared housing unit until the owner or tenant of the dwelling unit registers such unit with the department, in a form and manner prescribed by the commissioner. The registration shall include such pertinent information reasonably required by the commissioner, as provided in rules.

(b) In addition to the information required by subsection (a), the registration shall include an attestation by the shared housing host that:

(1) the shared housing host has a local contact person who: (i) is designated for service of process; (ii) is authorized by the shared housing host to take remedial action and to respond to any violation of this Code; and (iii) maintains a residence or office located in the city;

(2) if the shared housing unit is subject to restrictions imposed by a homeowners association or board of directors, the homeowners association or board of directors has approved the dwelling unit for use as a shared housing unit;

(3) if the shared housing unit is subject to a rental agreement, the owner has approved the dwelling unit for use as a shared housing unit; and

(4) the shared housing unit will not be rented for more than 90 nights in any calendar year, unless the host obtains a vacation rental or bed and breakfast license, whichever is applicable.

(c) The registration application shall include a zoning review, as provided by the commissioner in rules, to ensure that the location of the shared housing unit is in compliance with the Zoning Code.

(d) The commissioner shall assign a unique registration number to each registered shared housing unit.

(e) After the initial registration, the shared housing unit's registration shall be renewed annually thereafter in a manner prescribed by the commissioner in rules. The registration for a shared housing unit transferred to a new shared housing host shall be reviewed in a manner prescribed by the commissioner in rules.

(f) When in the determination of the commissioner, a shared housing unit fails to meet eligibility requirements for registration or renewal of registration, the commissioner shall notify the shared housing host, in writing, of such fact and of the basis for such indication of ineligibility. Such notice shall include a statement informing the shared housing host that the shared housing host may, within 10 days of the date on which the notice was sent, request, in a form and manner prescribed by the commissioner in rules, a hearing before the commissioner to review the determination of ineligibility for registration under Chapter 4-9 of this Code. The notice shall also advise that such shared housing host is entitled to present to the commissioner any document, including affidavits, related to the shared housing unit's eligibility. If requested, a hearing before the commissioner shall be held within 10 business days of receipt of such request. Within 60 days of the hearing the commissioner shall make a determination of the shared housing unit's eligibility based upon the evidence presented. The commissioner's

decision shall be final and may be appealed in the manner provided by law. If a shared housing host fails to request a hearing within the prescribed time, the shared housing unit shall be deemed ineligible for registration.

4-9-030 Registration – Eligibility.

Any shared housing unit that is listed on, or is located in a building that is listed on, the city's Building Code Scofflaw List or Problem Landlord List pursuant to Section 2-92-416 shall not be eligible to be registered with the department.

4-9-040 Limitation on the number of nights a shared housing unit can be rented.

(a) No shared housing unit shall be rented to guests for a total of more than 90 nights within a calendar year. The 90-night restriction shall apply to the shared housing unit, regardless of whether the shared housing unit is transferred to a new shared housing host during the calendar year.

(b) For purposes of determining the number of nights that a shared housing unit has been rented in a calendar year, the following requirements shall apply:

(1) every night a guest stays overnight shall be counted as one night; and

(2) if a guest checks-in and checks-out on the same day, such day shall be counted as one night.

4-9-050 Operating requirements.

(a) Each shared housing host shall:

(1) provide guests with soap, clean individual bath cloths and towels, and clean linen. All linens, bath cloths and towels shall be kept in good repair and changed between guests;

(2) clean and sanitize the shared housing unit and all dishes, utensils, pots, pans and other cooking utensils between guests, and dispose of all food, beverages and alcohol left by the previous guests;

(3) immediately notify and cooperate with the police department if a shared housing host knows or suspects that any criminal activity or public nuisance is taking place in the shared housing unit. If the local contact person is a person other than the licensee, the local contact person shall also immediately notify and cooperate with the police department if the local contact person knows or suspects that any criminal activity or public nuisance is taking place in the shared housing unit;

(4) ensure that the shared housing unit's registration number is conspicuously displayed in every advertisement of any type in connection with the rental of the shared housing unit. Failure to comply with this requirement shall create a rebuttable presumption that the shared housing unit is being operated without the proper registration;

(5) ensure that the shared housing unit is in compliance with applicable laws regarding the installation and maintenance of functioning smoke and carbon monoxide detectors; and

(6) post in a conspicuous place near the entrance of the shared housing unit: (i) the name and telephone number of the local contact person; and (ii) an evacuation diagram

identifying all means of egress from the shared housing unit and the building in which it is located.

(b) All bookings for the rental of a shared housing unit by a guest shall be made using a platform provided by a short term residential rental intermediary licensed under section 4-6-400.

4-9-060 Unlawful acts.

It shall be unlawful for any shared housing host to:

(a) permit any criminal activity or public nuisance to take place within the shared housing unit;

(b) exceed the maximum occupancy limit of no more than one person per 125 feet of floor area of the shared housing unit. The occupancy limitation set forth in this subsection is the absolute maximum limitation. The actual allowed capacity shall be based on the applicable provisions of the building code;

(c) misrepresent any material fact regarding the shared housing on any listing;

(d) serve or otherwise provide alcohol to any guest, or invitees of a guest, under the age of 21 years; or

(e) (1) rent any shared housing unit, or any portion thereof, by the hour or for any period of fewer than ten consecutive hours; or

(2) rent any shared housing unit, or any portion thereof, more than once within any consecutive ten hour period measured from the commencement of one rental to the commencement of the next; or

(3) advertise an hourly rate or any other rate for any shared housing unit, or any portion thereof, based on a rental period of fewer than ten consecutive hours; or

(4) allow multiple bookings or rentals of any shared housing unit for the same or overlapping time periods.

4-9-070 Rules.

The commissioner is authorized to promulgate rules necessary to implement this chapter.

4-9-080 Registration- suspension or revocation.

(a) In addition to any other fine or penalty provided, a registration under this chapter may be suspended or revoked by the commissioner for a violation of this chapter. No registration shall be revoked or suspended except in accordance with subsection (c); provided, however, that if the commissioner has good cause to believe that continued rental of a shared housing unit causes an imminent threat to public health, safety or welfare, the commissioner may, upon issuance of a written order stating the reason for such conclusion and without notice or hearing, suspend or revoke the shared housing unit's registration and prohibit the shared housing host from renting the shared housing unit to guests for a period of time not to exceed ten calendar days; provided, however, that the shared housing host shall be afforded an

opportunity to be heard during such period. If the shared housing host fails to request a hearing with the prescribed time, the shared housing unit's registration shall be deemed revoked.

(b) In addition to any other applicable reason, a shared housing unit registration may be revoked or suspended in accordance with this section when:

(1) in the determination of the commissioner, the rental of the shared housing unit creates a nuisance because, within any consecutive 12-month period, at least three separate incidents involving illegal acts, as that term is defined in Section 4-4-313(h), occurred: (i) in the shared housing unit; (ii) in or on the premises in which the shared housing unit is located; (iii) in the shared housing unit's parking facility, or (iv) on adjacent property. For purposes of determining whether three or more illegal acts occurred during a 12-month period, illegal acts occurring shall be limited to acts of the guests, or of invitees of the guests, or to acts otherwise involving circumstances having a nexus to the operation of the shared housing unit while rented to a guest;

(2) a shared housing unit is listed on, or located in a building that is listed on, the city's Building Code Scofflaw List or Problem Landlord List pursuant to Section 2-92-416;

(3) a shared housing unit has been rented in excess of 90 nights in a calendar year; or

(4) the commissioner determines that the continued rental of a shared housing unit poses a threat to the public health, safety or welfare.

(c) Upon determining that a shared housing unit's registration is subject to suspension or revocation under this section, the commissioner shall notify the shared housing host, in writing, of such fact and of the basis for the suspension or revocation of the registration. Such notice shall include a statement informing the shared housing host that the shared housing host may, within 10 days of the date on which the notice was sent, request, in a form and manner prescribed by the commissioner in rules, a hearing before the commissioner to contest the suspension or revocation. The notice shall also advise the shared housing host that the shared housing host is entitled to present to the commissioner any document, including affidavits, related to the commissioner's determination for suspension or revocation. If requested, a hearing before the commissioner shall be held within 10 business days of receipt of such request. Within 60 days of the hearing the commissioner shall either affirm or reverse such determination based upon the evidence presented. The commissioner's decision shall be final and may be appealed in the manner provided by law. If a shared housing host fails to request a hearing within the prescribed time, the shared housing unit registration shall be deemed suspended or revoked.

4-9-090 Violations-Penalties.

In addition to any other penalty provided by law, any person who violates any provision of this chapter or any rule promulgated thereunder shall be subject to a fine of not less than $1,500.00 nor more than $3,000.00 for each offense, or incarceration for a period not to exceed six months, or both. Each day that a violation continues shall constitute a separate and distinct offense.

SECTION 9. Section 17-2-0207 of the Municipal Code of Chicago is hereby amended by inserting the language underscored, as follows:

17-2-0207 Use Table and Standards.

USE GROUP		Zoning Districts								Use Standard	Parking Standard
Use Category		RS	RS	RS	RT	RT	RM	RM	RM		
	Specific Use Type	1	2	3	3.5	4	4.5	5-5.5	6-6.5		
P= permitted by-right S = special use approval req'd PD = planned development approval req'd - = Not allowed											
P. Lodging											
1.	Bed and Breakfast	-	-	-	-	P	P	P	P	§ 17-9-0103	§ 17-10-0207-S
2.	Vacation Rental	-	-	-	-	-	S	S	S		
3.	Shared Housing Unit	P	P	P	P	P	P	P	P		

(Omitted text is unaffected by this ordinance)

SECTION 10. Section 17-3-0207 of the Municipal Code of Chicago is hereby amended by adding the language underscored, as follows:

17-3-0207 Use Table and Standards.

USE GROUP		Zoning Districts						Use Standard	Parking Standard
Use Category		B1	B2	B3	C1	C2	C3		
	Specific Use Type								
P= permitted by-right S = special use approval required PD = planned development approval required - = Not allowed									
II. Lodging									
1.	Bed and Breakfast	P	P	P	P	P	-	§ 17-9-0103	§ 17-10-0207-S
2.	Hotel/Motel	-	-	S	S	S	S		§ 17-10-0207-S
3.	Vacation Rental	P	P	P	P	P	-		
4.	Shared Housing Unit	P	P	P	P	P	-		

(Omitted text is unaffected by this ordinance)

SECTION 11. Section 17-4-0207 of the Municipal Code of Chicago is hereby amended by inserting the language underscored, as follows:

17-4-0207 Use Table and Standards.

USE GROUP		Zoning Districts				Use Standard	Parking Standard
Use Category		DC	DX	DR	DS		
	Specific Use Type						
P= permitted by-right S = special use approval required PD = planned development approval required - = Not allowed							

(Omitted text is unaffected by this ordinance)

II. Lodging							
1.	Bed and Breakfast	P	P	P	P	§ 17-9-0103	§ 17-10-0208
2.	Hotel/Motel	P	P	-	P		§ 17-10-0208
3.	Vacation Rental	S	S	S	S		
4.	Shared Housing Unit	P	P	P	-		

SECTION 12. Section 17-17-0104-S of the Municipal Code of Chicago is hereby amended by inserting the language underscored, as follows:

17-17-0104-S Lodging. Provision of lodging services on a temporary basis with incidental food, drink, and other sales and services intended for the convenience of guests. The following are lodging use types:

(Omitted text is unaffected by this ordinance)

4. "Shared housing unit" means a dwelling unit located within the city that contains 6 or fewer sleeping rooms and is, or any portion therein is, rented for 90 nights or less within a calendar year for transient occupancy by guests. The 90-night restriction applies to the shared housing unit, regardless of whether the shared housing unit is transferred to a new shared housing host. The calculation of the number of allowable nights shall be as set forth section 4-9-040. The term "shared housing unit" shall not include: (1) single-room occupancy buildings; (2) hotels, as that term is defined in Section 4-6-180; (3) corporate housing; or (4) bed-and-breakfast establishments or vacation rentals licensed or required to be licensed by the city. For purposes of this definition:

(i) "Corporate housing" means a dwelling unit owned or leased by a business entity that is available for rent for transient occupancy solely by the business entity's officers, employees, family members of the officers or employees, consultants, vendors or contractors;

(ii) "Family members" means an officer's or employee's (i) mother, father, spouse, brother or sister (including blood, step or half), son or daughter (including blood, step or half), father-in- law, mother-in-law, daughter-in-law, son-in-law, brother-in-law, sister-in-law, grandparents or grandchildren; (ii) court-appointed legal guardian or a person for whom the employee or officer is a court- appointed legal guardian; or (iii) domestic partner or the domestic partner's mother, father, brother or sister (including blood, step, or half), or son or daughter (including blood, step or half);

(iii) "Guest," "shared housing host," and "transient occupancy" have the meaning ascribed to those words in section 4-9-010.

SECTION 13. Section 3-24-030 of Section 1 of this ordinance shall take effect on July 1, 2016, the remainder of this ordinance shall be in full force and effect 120 days after its passage and publication.

James Cappleman
JAMES CAPPLEMAN
Alderman, 46 Ward

Ameya Pawar
Alderman, 47th Ward

James Coppleman 46

(31)

City of Chicago

O2016-2679

Office of the City Clerk

Document Tracking Sheet

Meeting Date: 4/13/2016

Sponsor(s): Pawar (47)
Reboyras (30)
Waguespack (32)
Arena (45)
Thompson (11)
Cochran (20)
Burke (14)
Cappleman (46)
O'Shea (19)
Santiago (31)
Mell (33)
Mitts (37)
Austin (34)
Villegas (36)
Zalewski (23)
Laurino (39)
O'Connor (40)
Napolitano (41)
Tunney (44)
Osterman (48)
Taliaferro (29)
Ramirez-Rosa (35)
Burnett (27)
Maldonado (26)
Ervin (28)
Scott, Jr. (24)
Munoz (22)
Sposato (38)
Reilly (42)
Smith (43)
Hairston (5)
Mendoza (Clerk)

Type: Ordinance

Title: Amendment of Municipal Code Chapter 9-84 by futher regulating vehicle towing operators and relocators and establishing Towing Bill of Rights

Committee(s) Assignment: Committee on License and Consumer Protection

Committee on License & Consumer Protection
City Council Meeting
April 13, 2016

Towing Bill of Rights

ORDINANCE

BE IT ORDAINED BY THE CITY COUNCIL OF THE CITY OF CHICAGO:

SECTION 1. Chapter 9-84 of the Municipal Code of Chicago is hereby amended adding new section 9-84-036, and by adding the language underscored, as follows:

(*Omitted text is unaffected by this ordinance*)

9-84-010 Report – Definition – Procedure.

(a) Within 30 minutes after relocating any unauthorized vehicle, the relocator shall notify the Chicago Police Department by using the nonemergency police telephone number to report the year, make, model and state license plate number of the relocated vehicle and the location from which the vehicle was relocated. In addition to this notification, within 24 hours after relocating an unauthorized vehicle, the relocator shall submit a written report to the superintendent of police containing the following information:

(1) Name, address and telephone number of the relocator and of the operator;
(2) State license plate number of the vehicle relocated;
(3) Vehicle identification number of the vehicle relocated;
(4) Color, make and model of the relocated vehicle;
(5) Date and time of the relocation;
(6) Address of place from which vehicle was relocated;
(7) Names and addresses of any witnesses to the relocation;
(8) Name of person with whom the relocation agreement was made;
(9) Address of place where the vehicle is stored; and
(10) State license plate number of the tow truck which made the relocation.

(b) [Reserved.]

(c) Before a relocator or operator relocates an unauthorized vehicle, the relocator shall first obtain written consent from the owner of the private property or his authorized agent to relocate the specific vehicle in question, unless the firm has an agreement to relocate all unauthorized vehicles from that private property. Relocators shall provide a list of all locations where they have an active contract or other agreement to remove unauthorized vehicles to the Chicago Police Department on an annual basis. This list shall indicate whether the agreement allows for patrol of the lot or removal of vehicles only when requested. The Chicago Police Department shall organize these lists by district and provide them to each District Commander annually.

(d) When any owner enters into an agreement with a relocator to relocate unauthorized vehicles from his private parking area, the relocator shall post a notice of this arrangement prominently at all entrances and exits to the parking areas, in clear view free from interference from any natural or manmade objects, and positioned with the bottom of the sign not less than 4 feet and not more than 7 feet above ground level. The lettering on these signs shall be in prominent type at least three inches high and in a color that contrasts with the background color of the sign. The sign must also be legible at night. This sign shall contain the following information:

(1) A general statement indicating who is allowed to park in the area. The statement may use classes of persons as well as individuals;

(2) A warning that unauthorized vehicles will be relocated;

(3) The name, address and telephone number of the relocator, and the location to which the car will be relocated, if different;

(4) The fee charged by the relocator to recover the unauthorized vehicle and whether cash, check or credit cards will be accepted in payment.

(5) A notice that the towing operator is regulated by the Commission that includes both the phone number and internet address where complaints may be filed with the Commission.

(e) Subsection (d) shall not apply to driveways or parking areas serving three or fewer cars.

(*Omitted text is unaffected by this ordinance*)

9-84-025 Pre-tow photographs and on-board cameras – Required.

(a) Prior to relocating any unauthorized vehicle, the relocator or operator shall take at least one photograph of the unauthorized vehicle which clearly shows: (i) the date and time the photograph was taken; (ii) the entire vehicle and its location on the date and time the photograph was taken; and (iii) the vehicle's license plate. The relocator shall maintain the photographs, in electronic or print format, for a period of two years from the date on which it was taken. The relocator shall provide the photographs, without charge, to the owner of the relocated vehicle, upon request.

(b) The relocator shall install on-board cameras on all vehicles used to perform relocations. These cameras shall clearly document: (i) views from the front and rear of the vehicle; (ii) audio from inside the vehicle; (iii) the date and time the video and audio are captured. The relocator shall maintain the video records, in electronic format, for a period of one year from the date on which they were captured. The relocator shall provide an electronic copy of the video, without charge, to the owner of the relocated vehicle, upon request. These records shall be made available to the Department of Business Affairs and Consumer Protection upon request by any alderman on the Commissioner.

(*Omitted text is unaffected by this ordinance*)

9-84-036 Towing Bill of Rights

(a) The relocator shall post the language in paragraph (b) of this section conspicuously in the area of their lot or facility where persons retrieve their relocated vehicles. Such posting shall be on a page or poster not less than 11 inches in width and 17 inches in height. Additionally, relocators shall provide a paper copy to all persons retrieving a vehicle from their lot or facility.

(b) Chicago Towing Bill of Rights

Under provisions found in the Illinois Combined Statutes, Illinois Administrative Code, and the Municipal Code of Chicago, the following is required when any vehicle is towed from private property:

1. Any vehicle shall not be relocated from any lot without the written consent of the private property owner or his authorized agent to conduct such removals.
2. Any vehicle shall not be relocated from a lot which does not, at the time of the tow and for at least 24 hours prior thereto, have signs posited in compliance with applicable laws and regulations.
3. Relocators shall print and keep open to the public, all authorized rates and charges for towing, otherwise moving, and storing vehicles in connection with the removal of unauthorized vehicles from private property.
4. Any vehicle shall not be relocated where the owner of the vehicle or the owner's agent is present or arrives on the scene before the vehicle is completely removed from the private property, produces the ignition key to the vehicle, and the owner or agent is able and does immediately remove the vehicle from private property.
5. Relocators must notify the Chicago Police Department of their relocation activity within 30 minutes of a relocation taking place.
6. Relocators must accept any of the following methods of payment for lawful fees and charges: United States currency, commonly recognized traveler's checks, money orders, cashier's checks, certified checks, and commonly accteped credit cards and debit cards.
7. In the event you are not able to immediately pay to retrieve your vehicle, the relocator must provide you with access to retrieve any of your personal belongings. The relocator is permitted to accompany you to your vehicle while you remove your belongings.
8. The relocator must provide you, upon request, with a photograph of your vehicle taken before it was towed that clearly shows: the date and time it was taken, the vehicle's location, and the vehicle's license plate number. The relocator must also provide relevant electronic video files of the relocation upon request.

9. The relocator must provide you with a copy of this "bill of rights" along with other relevant statutes, regulations, and ordinances governing their operation when you retrieve your vehicle or upon request.
10. In the event that any relevant statutes, regulations, or ordinances, including but not limited to those listed above, have been violated, you can make a formal complaint to the Illinois Commerce Commission at 847-294-4326 or www.icc.illinois.gov.

9-84-040 Violation – Penalty.

Any person or any officer of any corporation, or any partner of any partnership:

(a) relocating or authorizing a relocation of an unauthorized vehicle, or booting a vehicle or authorizing the booting of a vehicle in violation of any provision of Section 9-84-010, 9-84-015, 9-84-020 or 9-84-030, shall be fined not less than $50.00 nor more than $500.00 for the first offense and not less than $100.00 nor more than $500.00 for the second and each subsequent offense;

(b) relocating an unauthorized vehicle in violation of Section 9-84-021 or 9-84-035 shall be fined not less than $500.00 nor more than $1,000.00; or

(c) relocating an unauthorized vehicle in violation of Section 9-84-023 ~~or~~, 9-84-025, or 9-48-036 shall be fined not less than $500.00 nor more than $1,000.00 and be liable for payment of restitution to the owner or lessee of the relocated vehicle in the amount of the actual costs incurred by such owner or lessee.

Any person, or any officer of any corporation, or any partner of any partnership found liable for or guilty of one or more violations on three or more separate dates may be punished by a period of incarceration for a term not to exceed six months.

Each violation shall be considered a separate and distinct offense.

(d) The Commissioner of Business Affairs and Consumer Protection and the Superintendent of the Chicago Police Department are authorized to promulgate rules and regulations to enforce the provisions of the this Chapter.

SECTION 2. This ordinance shall take affect 180 days following its passage and publication.

Ameya Pawar
Alderman, 47th Ward

Ariel Reboyras
Alderman, 30th Ward

32
45
11
20
14

James Appleman ✓

48 ✓

(19) ✓

(29) ✓

(31) ✓

35 ✓

33 ✓

27

37 ✓

24 ✓

(25) ✓

34th

36th ✓

24 ✓

23 ✓

22 ✓

39 ✓

38th ✓

42 ✓

41st

5 ✓

44

Susana A. Mendoza
City Clerk

City of Chicago

O2016-2669

Office of the City Clerk

Document Tracking Sheet

Meeting Date:	4/13/2016
Sponsor(s):	Mell (33)
Type:	Ordinance
Title:	Approval of plat of Mozart Place Resubdivision
Committee(s) Assignment:	Committee on Transportation and Public Way

SUBDIVISION ORDINANCE

Be it Ordained by the City Council of the City of Chicago:

SECTION 1. The Commissioner of the Chicago Department of Transportation, or any of her designees, is each hereby authorized and directed to approve a proposed Mozart Place Resubdivision being a resubdivision of certain lots owned by the Mozart Place Associates, LLC, an Illinois limited liability company in the block bounded by W. Addison Street, W. Waveland Avenue, N. Mozart Street and N. California Avenue, and legally described in the attached plat (**Exhibit A**, CDOT File: 24-33-15-3744) which, for greater clarity, is hereby made a part of this ordinance.

SECTION 2. The subdivision herein provided for is made upon the express condition that within one hundred eighty (180) days after the passage of this ordinance, the applicant shall file or cause to be filed for record in the Office of the Recorder of Deeds of Cook County, Illinois a certified copy of this ordinance, together with the full sized corresponding Plat approved by the Department of Transportation / Superintendent of Maps and Plats.


SECTION 3. This ordinance and subdivision plat exhibit shall take effect and be in force from and after their recording.


Honorable Deborah Mell
Alderman, 33rd Ward

EXHIBIT "A"

PLAT OF SUBDIVISION
MOZART PLACE RESUBDIVISION

A RESUBDIVISION OF LOTS 30, 31, 32 AND 33, ALL INCLUSIVE, IN CALIFORNIA PARK SUBDIVISION IN THE NORTHWEST ¼ OF SECTION 24, TOWNSHIP 40 NORTH, RANGE 13 EAST OF THE THIRD PRINCIPAL MERIDIAN, RECORDED MAY 19, 1922AS DOCUMENT NUMBER 7508769, IN COOK COUNTY, ILLINOIS.
SAID ABOVE DESCRIBED PARCEL CONTAINING 16,673 SQUARE FEET OR 0.38 ACRES, MORE OR LESS.

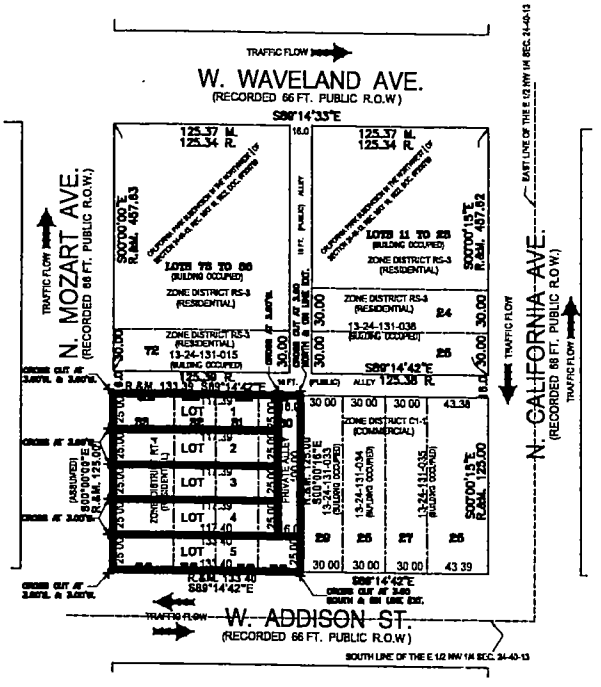

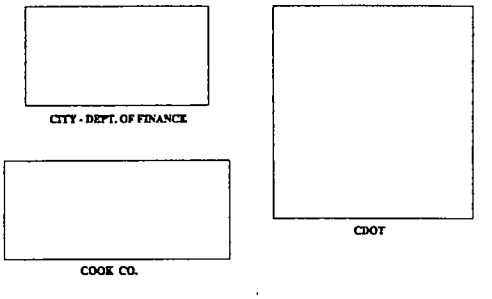

GRAPHIC SCALE

LEGEND:

R.O.W. LINE TYPE:		- RIGHT OF WAY
(CONTINUOUS)	_____	BLOCK AND R.O.W. LINE
(CENTERDOT)	_____	LOT LINE
(DASHEDDOT)	_____	SECTION LINE
(CONTINUOUS BOLD)	_____	PROPERTY LINE

LOT NO.	AREA
LOT 1	2,934 sq.ft. (0.07 ac)
LOT 2	2,935 sq.ft. (0.07 ac)
LOT 3	2,935 sq.ft. (0.07 ac)
LOT 4	2,935 sq.ft. (0.07 ac)
LOT 5	3,334 sq.ft. (0.08 ac)
PRIVATE ALLEY	1,600 sq.ft. (0.04 ac)
TOTAL AREA	16,673 sq.ft. (0.38 ac)

SURVEYOR'S NOTES:

1. SURVEY PREPARED BY "MM SURVEYING CO. INC.," PROFFESSIONAL DESIGN FIRM NO. 184-003233, EXPIRATION DATE APRIL 30, 2017.
2. NOTE R.&M. DENOTES RECORDED AND MEASURED DISTANCES RESPECTIVELY.
3. DIMENSIONS ARE SHOWN IN FEET AND DECIMAL PARTS THEREOF.
4. NO DIMENSIONS SHOULD BE ASSUMED BY SCALE MEASUREMENTS UPON THE PLAT.
5. FOR BUILDING LINES, EASEMENTS AND OTHER RESTRICTIONS NOT SHOWN HEREON, REFER TO YOUR DEED, TITLE POLICY AND LOCAL ZONING ORDINANCE, ETC.
6. UNLESS OTHERWISE NOTED HEREON THE BEARING BASIS, ELEVATION DATUM AND COORDINATE DATUM IF USED IS ASSUMED.
ASSUMED BEARING S00°00'00"E ALONG THE EAST LINE OF N. MOZART AVE. (WEST PRDPERTY LINE).
7. SURVEY PREPARED FOR: MOZART PLACE ASSOCIATES, LLC @ 1200 N. ASHLAND AVE., SUITE 600, CHICAGO, IL 60622
8. PIN # OF OLD LOTS 30 & 31 (13-24-131-032), PIN# OF OLD LOTS 32 & 33 (13-24-131-031)
9. SCHOOL DISTRICT 299 CITY OF CHICAGO (CPS)
* GROVER CLEVELAND ELEMANTARY SCHOOL (K-8)
* KARL SCHURZ HIGH SCHOOL (9-12)
THE LAST DATE OF FIELD WORK WAS OCTOBER 20, 2015.
10. LOTS 30 & 31 ARE VACANT, LOTS 32 & 33 ARE OCCUPIED BY 1 STORY BRICK COMMERCIAL BUILDING. PROPERTY EAST OF AND ADJOINING (LOT 29) IS OCCUPIED BY 1 STORY BRICK COMMERCIAL BUILDING. PROPERTY NORTH OF AND ADJOINING THE 16 FT. PUBLIC ALLEY IS OCCUPIED BY 1½ STORY BRICK RESIDENTIAL BUILDING.
11. THE LAST DATE OF FIELD WORK WAS OCTOBER 20, 2015.
12. THE LAST REVISION DATE WAS APRIL 01, 2016.

OWNERS CERTIFICATE:

STATE OF ILLINOIS }
} SS
COUNTY OF COOK }

I (WE),_____, DO HEREBY CERTIFY THAT I AM (WE ARE) THE OWNER(S) OF THE PROPERTY DESCRIBED HEREON AND THAT I (WE) HAVE CAUSED THE SAID PROPERTY TO BE SURVEYED AND SUBDIVIDED AS SHOWN HEREON.

DATED: _____, A. D. 20_____.

_____, OWNER

_____, CO-OWNER

STATE OF ILLINOIS }
} SS
COUNTY OF COOK }

I, _____, A NOTARY PUBLIC IN AND FOR SAID COUNTY IN THE STATE AFORESAID, DO HEREBY CERTIFY THAT _____ WHO IS PERSONALLY KNOWN TO ME TO BE THE SAME PERSON, WHOSE NAME IS SUBSCRIBED TO THE FOREGOING INSTRUMENT AS SUCH OWNER, APPEARED BEFORE ME THIS DAY IN PERSON AND ACKNOWLEDGED THAT HE SIGNED THE ANNEXED PLAT AS HIS OWN AND VOLUNTARY ACT FOR THE USES AND PURPOSES THEREIN SET FORTH.

GIVEN UNDER MY HAND AND NOTORIAL SEAL THIS _____ DAY OF _____ A. D. 20_____.

_____
NOTARY PUBLIC

ZONNING INFORMATION:

THE ZONING CLASSIFICATION OF THE PROPERTY SHOWN HERE ON IS RT-4 AS DELINEATED ON THE CITY OF CHICAGO, DEPARTMENT OF ZONING WEBSITE.
THE SURVEYOR HAS NOT RESEARCHED THE APPLICABLE ZONING, BUILDING CODES, SETBACK OR SPECIFIC USES ALLOWED WITHIN THIS ZONING CLASSIFICATION. CONTACT THE CITY OF CHICAGO.
DEPARTMENT OF ZONING, CITY HALL, 121 NORTH LASALLE STREET, ROOM 905, CHICAGO, ILLINOIS, (312) 744-5777, FOR CERTIFICATION, VERIFICATION AND SPECIFIC MATTERS PERTAINING TO THE ABOVE NOTED ZONING CLASSIFICATION.

SURFACE WATER STATEMENT

STATE OF ILLINOIS }
} SS
COUNTY OF COOK }

TO THE BEST OF OUR KNOWLEDGE AND BELIEF, THE DRAINAGE OF SURFACE WATERS WILL NOT BE CHANGED BY THE CONSTRUCTION OF SUCH SUBDIVISION OR ANY PART THEREOF, OR, THAT IF SUCH SURFACE WATER DRAINAGE WILL BE CHANGED, REASONABLE PROVISIONS HAVE BEEN MADE FOR THE COLLECTION AND DISCHARGE OF SURFACE WATERS INTO PUBLIC OR PRIVATE AREAS AND/OR DRAINS WHICH THE SUBDIVIDER HAS A RIGHT TO USE, AND THAT SUCH SURFACE WATERS WILL BE PLANNED FOR IN ACCORDANCE WITH GENERALLY ACCEPTED ENGINEERING PRACTICES SO AS TO REDUCE THE LIKELIHOOD OF SUBSTANTIVE DAMAGE TO THE ADJOINING PROPERTY BECAUSE OF THE CONSTRUCTION OF THE SUBDIVISION.

DATED THIS_____DAY OF_____,A.D._____.

_____
ENGINEER

_____
OWNER OR ATTORNEY

SURVEYOR'S CERTIFICATE

STATE OF ILLINOIS }
} SS
COUNTY OF COOK }

This is to certify that I, Zbigniew Domozych, an Illinois Professional Land Surveyor, has surveyed and subdivided the property described as follows:
A Resubdivision of Lots 30, 31, 32 and 33, all inclusive, in California Park Subdivision in the Northwest ¼ of Section 24, Township 40 north, Range 13 east of the Third Principal Meridian, recorded may 19, 1922 as document number 7508769, in Cook County, Illinois.
The plat hereon drawn is a correct representation of said survey.
I further certify that the above described property is consolidated is within zone X as per Fema Floodway Map, Cook county, Illinois, community panel number 17031C0404 J and effective date AUGUST 19, 2008.

This professional service conforms to the current Illinois Minimum Standard for Boundary Survey. Given under my hand and seal at CHICAGO ILLINOIS, this 5TH day of APRIL A. D. 2016.

BY._____
ILLINOIS PROFESSIONAL LAND SURVEYOR NO. 35-3758
LIC. EXP. 11/30/2016

ZBIGNIEW DOMOZYCH 035758 CHICAGO ILLINOIS
PROFESSIONAL LAND SURVEYOR
STATE OF ILLINOIS

PREPARED FOR: MOZART PLACE ASSOCIATES, LLC 1200 N. ASHLAND AVE., SUITE 600, CHICAGO, IL 60622		PAGE: 1 OF 1
ADDRESS: 2818-20 W. ADDISON ST., CHICAGO, ILLINOIS 60618		
MM SURVEYING CO., INC.	ORDER NO. 85688	
PROFESSIONAL DESIGN FIRM NO 184-003233 EXPIRATION DATE: APRIL 30, 2017	SCALE: 1 INCH = 40 FEET	
5812 W. HIGGINS AVENUE CHICAGO, ILLINOIS 60630 PHONE: 773/282-5900, FAX: 773/282-8424 EMAIL: MMSURVEY1285@SBCGLOBAL.NET	DATE: NOVEMBER 03, 2015	

CDOT# 24-3315-3744

[Z:\RESUB\85688\dwg\85688.dwg]

City of Chicago

O2016-2780

Office of the City Clerk

Document Tracking Sheet

Meeting Date:	4/13/2016
Sponsor(s):	Moreno (1)
Type:	Ordinance
Title:	Sidewalk cafe(s) for B. Bim Asian Eatery
Committee(s) Assignment:	Committee on Transportation and Public Way

ORDINANCE
B. BIM ASIAN EATERY
Acct. No. 392267 - 1
Permit No. 1122865

Be It Ordained by the City Council of the City of Chicago:

Permission and authority are hereby given and granted to B. BIM ASIAN EATERY upon the terms and subject to the conditions of this ordinance, to maintain and use a portion of the public right of way for a sidewalk cafe adjacent to its premises located at 1324 N. Milwaukee Ave.. Said sidewalk cafe area #1 shall be seventeen (17) feet in length and five point five (5.5) feet in width for a total of ninety-three point five (93.5) square feet and shall allow six (6) feet of clear space from the face of the curb/building line along North Milwaukee Avenue. The compensation for said space and the days and hours of operation for the sidewalk cafe shall be as follows:

Monday through Thursday 11:00 a.m. to 11:00 p.m. Friday 11:00 a.m. to 12:00 midnight
Saturday 10:00 a.m. to 12:00 midnight Sunday 10:00 a.m. to 11:00 p.m.
Compensation: $600.00
SEATING CAPACITY: 16

Sidewalk Cafe Permit and approved plan must be posted at all times.

This grant of privilege #1122865 for a sidewalk cafe shall be subject to the provisions of Section 10-28-800 though 10-28-885 of the Municipal Code of Chicago and the directions of the Commissioner of Department of Business Affairs and Consumer Protection, the Commissioner of Streets and Sanitation, and the Commissioner of Transportation.

The permit holder agrees to hold the City of Chicago harmless for any damage, relocation or replacement costs associated with damage, relocation or removal of private property caused by the City performing work in the public way.

Authority for the above named privilege is herein given and granted from and after March 1, 2016 through and including December 1, 2016.

Alderman _____

Proco Joe Moreno 1st Ward

Department of Business Affairs and Consumer Protection
Small Business Center - Public Way Use Unit
City Hall - 121 N. LaSalle Street, Room 800 • Chicago, IL 60602
312-74-GOBIZ / 312-744-6249 • (312) 744-1944 (TTY)
http //www.cityofchicago org/bacp

04/13/2016

Alderman **Proco Joe Moreno**
Ward # **01**
City of Chicago
City Hall, Room **300**
121 North LaSalle Street
Chicago, Illinois 60602

Re: An ordinance to use and maintain a portion of the public right-of-way for **one (1) sidewalk cafe(s)** for **B. BIM ASIAN EATERY**, adjacent to the premises known as **1324 N. Milwaukee Ave.**.

Dear Alderman **Proco Joe Moreno**:

The applicant referenced above has requested the use of the public right-of-way for a **sidewalk cafe(s)**. An ordinance has been prepared by the Department of Business Affairs and Consumer Protection – Small Business Center - Public Way Use Unit for presentation to the City Council. Because this request was made for properties located in your ward, as approved by you as per the attached, I respectfully request that you introduce the attached ordinance at the next City Council meeting.

If you have any questions regarding this ordinance, please contact Anthony Bertuca at (312) 744-5506.

Department of Business Affairs and Consumer Protection

City of Chicago

O2016-2781

Office of the City Clerk

Document Tracking Sheet

Meeting Date:	4/13/2016
Sponsor(s):	Moreno (1)
Type:	Ordinance
Title:	Sidewalk cafe(s) for Buona Terra Ristorante
Committee(s) Assignment:	Committee on Transportation and Public Way

ORDINANCE
BUONA TERRA RISTORANTE
Acct. No. 220779 - 1
Permit No. 1122774

Be It Ordained by the City Council of the City of Chicago:

Permission and authority are hereby given and granted to BUONA TERRA RISTORANTE upon the terms and subject to the conditions of this ordinance, to maintain and use a portion of the public right of way for a sidewalk cafe adjacent to its premises located at 2535 N. California Ave.. Said sidewalk cafe area #1 shall be thirty-seven point one seven (37.17) feet in length and five point six seven (5.67) feet in width for a total of two hundred ten point seven five (210.75) square feet and shall allow six (6) feet of clear space from the face of the curb/building line along N. California Avenue. The compensation for said space and the days and hours of operation for the sidewalk cafe shall be as follows:

Tuesday through Friday 4:00 p.m. to 11:00 p.m. Saturday 10:00 a.m. to 11:00 p.m. Sunday 10:00 a.m. to 11:00 p.m.
Compensation: $600.00
SEATING CAPACITY: 23

Sidewalk Cafe Permit and approved plan must be posted at all times.

This grant of privilege #1122774 for a sidewalk cafe shall be subject to the provisions of Section 10-28-800 though 10-28-885 of the Municipal Code of Chicago and the directions of the Commissioner of Department of Business Affairs and Consumer Protection, the Commissioner of Streets and Sanitation, and the Commissioner of Transportation.

The permit holder agrees to hold the City of Chicago harmless for any damage, relocation or replacement costs associated with damage, relocation or removal of private property caused by the City performing work in the public way.

Authority for the above named privilege is herein given and granted from and after March 1, 2016 through and including December 1, 2016.

Alderman _____

Proco Joe Moreno 1st Ward

Department of Business Affairs and Consumer Protection
Small Business Center - Public Way Use Unit
City Hall - 121 N. LaSalle Street, Room 800 • Chicago, IL 60602
312-74-GOBIZ / 312-744-6249 • (312) 744-1944 (TTY)
http://www.cityofchicago.org/bacp

04/13/2016

Alderman **Proco Joe Moreno**
Ward # **01**
City of Chicago
City Hall, Room **300**
121 North LaSalle Street
Chicago, Illinois 60602

Re: An ordinance to use and maintain a portion of the public right-of-way for **one (1) sidewalk cafe(s)** for **BUONA TERRA RISTORANTE**, adjacent to the premises known as **2535 N. California Ave.**.

Dear Alderman **Proco Joe Moreno**:

The applicant referenced above has requested the use of the public right-of-way for a **sidewalk cafe(s)**. An ordinance has been prepared by the Department of Business Affairs and Consumer Protection – Small Business Center - Public Way Use Unit for presentation to the City Council. Because this request was made for properties located in your ward, as approved by you as per the attached, I respectfully request that you introduce the attached ordinance at the next City Council meeting.

If you have any questions regarding this ordinance, please contact Anthony Bertuca at (312) 744-5506.

Department of Business Affairs and Consumer Protection

City of Chicago

O2016-2782

Office of the City Clerk

Document Tracking Sheet

Meeting Date:	4/13/2016
Sponsor(s):	Moreno (1)
Type:	Ordinance
Title:	Sidewalk cafe(s) for Caffe Streets, Inc.
Committee(s) Assignment:	Committee on Transportation and Public Way

ORDINANCE
CAFFE STREETS INC.
Acct. No. 353186 - 1
Permit No. 1122958

Be It Ordained by the City Council of the City of Chicago:

Permission and authority are hereby given and granted to CAFFE STREETS INC. upon the terms and subject to the conditions of this ordinance, to maintain and use a portion of the public right of way for a sidewalk cafe adjacent to its premises located at 1750 W. Division St.. Said sidewalk cafe area #1 shall be twenty-one point five (21.5) feet in length and fifteen point nine two (15.92) feet in width for a total of three hundred forty-two point two eight (342.28) square feet and shall allow six (6) feet of clear space from the face of the curb/building line along W. Division. The compensation for said space and the days and hours of operation for the sidewalk cafe shall be as follows:

Sunday through Saturday 8:00am until 7:00 p.m.
Compensation: $600.00
SEATING CAPACITY: 36

Sidewalk Cafe Permit and approved plan must be posted at all times.

This grant of privilege #1122958 for a sidewalk cafe shall be subject to the provisions of Section 10-28-800 though 10-28-885 of the Municipal Code of Chicago and the directions of the Commissioner of Department of Business Affairs and Consumer Protection, the Commissioner of Streets and Sanitation, and the Commissioner of Transportation.

The permit holder agrees to hold the City of Chicago harmless for any damage, relocation or replacement costs associated with damage, relocation or removal of private property caused by the City performing work in the public way.

Authority for the above named privilege is herein given and granted from and after March 1, 2016 through and including December 1, 2016.

Alderman _____

Proco Joe Moreno 1st Ward

Department of Business Affairs and Consumer Protection
Small Business Center - Public Way Use Unit
City Hall - 121 N. LaSalle Street, Room 800 • Chicago, IL 60602
312-74-GOBIZ / 312-744-6249 • (312) 744-1944 (TTY)
http://www.cityofchicago.org/bacp

04/13/2016

Alderman **Proco Joe Moreno**
Ward # **01**
City of Chicago
City Hall, Room **300**
121 North LaSalle Street
Chicago, Illinois 60602

Re: An ordinance to use and maintain a portion of the public right-of-way for **one (1) sidewalk cafe(s)** for **CAFFE STREETS INC.**, adjacent to the premises known as **1750 W. Division St.**.

Dear Alderman **Proco Joe Moreno**:

The applicant referenced above has requested the use of the public right-of-way for a **sidewalk cafe(s)**. An ordinance has been prepared by the Department of Business Affairs and Consumer Protection – Small Business Center - Public Way Use Unit for presentation to the City Council. Because this request was made for properties located in your ward, as approved by you as per the attached, I respectfully request that you introduce the attached ordinance at the next City Council meeting.

If you have any questions regarding this ordinance, please contact Anthony Bertuca at (312) 744-5506.

Department of Business Affairs and Consumer Protection

City of Chicago

O2016-2784

Office of the City Clerk

Document Tracking Sheet

Meeting Date:	4/13/2016
Sponsor(s):	Moreno (1)
Type:	Ordinance
Title:	Sidewalk cafe(s) for Crocodile, The
Committee(s) Assignment:	Committee on Transportation and Public Way

ORDINANCE
THE CROCODILE
Acct. No. 328294 - 1
Permit No. 1122882

Be It Ordained by the City Council of the City of Chicago:

Permission and authority are hereby given and granted to THE CROCODILE upon the terms and subject to the conditions of this ordinance, to maintain and use a portion of the public right of way for a sidewalk cafe adjacent to its premises located at 1540 N. Milwaukee Ave.. Said sidewalk cafe area #1 shall be twenty-two (22) feet in length and six point five (6.5) feet in width for a total of one hundred forty-three (143) square feet and shall allow six (6) feet of clear space from the face of the curb/building line along N. Milwaukee Avenue. The compensation for said space and the days and hours of operation for the sidewalk cafe shall be as follows:

Monday through Thursday 5:00 p.m. to 12:00 midnight Friday 3:00pm to 12:00am Midnight Saturday and Sunday 9:00 a.m. to 12:00 midnight
Compensation: $600.00
SEATING CAPACITY: 22

Sidewalk Cafe Permit and approved plan must be posted at all times.

This grant of privilege #1122882 for a sidewalk cafe shall be subject to the provisions of Section 10-28-800 though 10-28-885 of the Municipal Code of Chicago and the directions of the Commissioner of Department of Business Affairs and Consumer Protection, the Commissioner of Streets and Sanitation, and the Commissioner of Transportation.

The permit holder agrees to hold the City of Chicago harmless for any damage, relocation or replacement costs associated with damage, relocation or removal of private property caused by the City performing work in the public way.

Authority for the above named privilege is herein given and granted from and after March 1, 2016 through and including December 1, 2016.

Alderman _____

Proco Joe Moreno 1st Ward

Department of Business Affairs and Consumer Protection
Small Business Center - Public Way Use Unit
City Hall - 121 N. LaSalle Street, Room 800 • Chicago, IL 60602
312-74-GOBIZ / 312-744-6249 • (312) 744-1944 (TTY)
http://www.cityofchicago.org/bacp

04/13/2016

Alderman **Proco Joe Moreno**
Ward # **01**
City of Chicago
City Hall, Room **300**
121 North LaSalle Street
Chicago, Illinois 60602

Re: An ordinance to use and maintain a portion of the public right-of-way for **one (1) sidewalk cafe(s)** for **THE CROCODILE**, adjacent to the premises known as **1540 N. Milwaukee Ave.**.

Dear Alderman **Proco Joe Moreno**:

The applicant referenced above has requested the use of the public right-of-way for a **sidewalk cafe(s)**. An ordinance has been prepared by the Department of Business Affairs and Consumer Protection – Small Business Center - Public Way Use Unit for presentation to the City Council. Because this request was made for properties located in your ward, as approved by you as per the attached, I respectfully request that you introduce the attached ordinance at the next City Council meeting.

If you have any questions regarding this ordinance, please contact Anthony Bertuca at (312) 744-5506.

Department of Business Affairs and Consumer Protection

City of Chicago

O2016-2785

Office of the City Clerk

Document Tracking Sheet

Meeting Date:	4/13/2016
Sponsor(s):	Moreno (1)
Type:	Ordinance
Title:	Sidewalk cafe(s) for El Barco Restaurant
Committee(s) Assignment:	Committee on Transportation and Public Way

ORDINANCE
EL BARCO RESTAURANT
Acct. No. 17823 - 1
Permit No. 1122811

Be It Ordained by the City Council of the City of Chicago:

Permission and authority are hereby given and granted to EL BARCO RESTAURANT upon the terms and subject to the conditions of this ordinance, to maintain and use a portion of the public right of way for a sidewalk cafe adjacent to its premises located at 1035 N. Ashland Ave.. Said sidewalk cafe area #1 shall be fifty-seven (57) feet in length and seven (7) feet in width, area #2 shall be twenty-four (24) feet in length and seven (7) feet in width, area #3 shall be thirty (30) feet in length and seven (7) feet in width for a total of seven hundred seventy-seven (777) square feet and shall allow six (6) feet of clear space from the face of the curb/building line along W. Cortez, and N. Ashland Avenue. The compensation for said space and the days and hours of operation for the sidewalk cafe shall be as follows:

Sunday through Saturday 11:00 a.m. to 12:00 a.m.
Compensation: $854.70
SEATING CAPACITY: 72

Sidewalk Cafe Permit and approved plan must be posted at all times.

This grant of privilege #1122811 for a sidewalk cafe shall be subject to the provisions of Section 10-28-800 though 10-28-885 of the Municipal Code of Chicago and the directions of the Commissioner of Department of Business Affairs and Consumer Protection, the Commissioner of Streets and Sanitation, and the Commissioner of Transportation.

The permit holder agrees to hold the City of Chicago harmless for any damage, relocation or replacement costs associated with damage, relocation or removal of private property caused by the City performing work in the public way.

Authority for the above named privilege is herein given and granted from and after March 1, 2016 through and including December 1, 2016.

Alderman _____

Proco Joe Moreno 1st Ward

Department of Business Affairs and Consumer Protection
Small Business Center - Public Way Use Unit
City Hall - 121 N. LaSalle Street, Room 800 • Chicago, IL 60602
312-74-GOBIZ / 312-744-6249 • (312) 744-1944 (TTY)
http://www.cityofchicago.org/bacp

04/13/2016

Alderman **Proco Joe Moreno**
Ward # **01**
City of Chicago
City Hall, Room **300**
121 North LaSalle Street
Chicago, Illinois 60602

Re: An ordinance to use and maintain a portion of the public right-of-way for **three (3) sidewalk cafe(s)** for **EL BARCO RESTAURANT**, adjacent to the premises known as **1035 N. Ashland Ave.**.

Dear Alderman **Proco Joe Moreno**:

The applicant referenced above has requested the use of the public right-of-way for a **sidewalk cafe(s)**. An ordinance has been prepared by the Department of Business Affairs and Consumer Protection – Small Business Center - Public Way Use Unit for presentation to the City Council. Because this request was made for properties located in your ward, as approved by you as per the attached, I respectfully request that you introduce the attached ordinance at the next City Council meeting.

If you have any questions regarding this ordinance, please contact Anthony Bertuca at (312) 744-5506.

Department of Business Affairs and Consumer Protection

City of Chicago

O2016-2787

Office of the City Clerk

Document Tracking Sheet

Meeting Date:	4/13/2016
Sponsor(s):	Moreno (1)
Type:	Ordinance
Title:	Sidewalk cafe(s) for El Metro
Committee(s) Assignment:	Committee on Transportation and Public Way

ORDINANCE
EL METRO
Acct. No. 392387 - 1
Permit No. 1122894

Be It Ordained by the City Council of the City of Chicago:

Permission and authority are hereby given and granted to EL METRO upon the terms and subject to the conditions of this ordinance, to maintain and use a portion of the public right of way for a sidewalk cafe adjacent to its premises located at 1959 W. Chicago Ave.. Said sidewalk cafe area #1 shall be thirty-three (33) feet in length and four point five (4.5) feet in width for a total of one hundred forty-eight point five (148.5) square feet and shall allow six (6) feet of clear space from the face of the curb/building line along W. Chicago Avenue. The compensation for said space and the days and hours of operation for the sidewalk cafe shall be as follows:

Monday through Sunday 8:00 a.m. to 12:00 midnight
Compensation: $600.00
SEATING CAPACITY: 38

Sidewalk Cafe Permit and approved plan must be posted at all times.

This grant of privilege #1122894 for a sidewalk cafe shall be subject to the provisions of Section 10-28-800 though 10-28-885 of the Municipal Code of Chicago and the directions of the Commissioner of Department of Business Affairs and Consumer Protection, the Commissioner of Streets and Sanitation, and the Commissioner of Transportation.

The permit holder agrees to hold the City of Chicago harmless for any damage, relocation or replacement costs associated with damage, relocation or removal of private property caused by the City performing work in the public way.

Authority for the above named privilege is herein given and granted from and after March 1, 2016 through and including December 1, 2016.

Alderman _____

Proco Joe Moreno 1st Ward

Department of Business Affairs and Consumer Protection
Small Business Center - Public Way Use Unit
City Hall - 121 N LaSalle Street, Room 800 • Chicago, IL 60602
312-74-GOBIZ / 312-744-6249 • (312) 744-1944 (TTY)
http://www.cityofchicago.org/bacp

04/13/2016

Alderman **Proco Joe Moreno**
Ward # **01**
City of Chicago
City Hall, Room **300**
121 North LaSalle Street
Chicago, Illinois 60602

Re: An ordinance to use and maintain a portion of the public right-of-way for **one (1) sidewalk cafe(s)** for **EL METRO**, adjacent to the premises known as **1959 W. Chicago Ave.**.

Dear Alderman **Proco Joe Moreno**:

The applicant referenced above has requested the use of the public right-of-way for a **sidewalk cafe(s)**. An ordinance has been prepared by the Department of Business Affairs and Consumer Protection – Small Business Center - Public Way Use Unit for presentation to the City Council. Because this request was made for properties located in your ward, as approved by you as per the attached, I respectfully request that you introduce the attached ordinance at the next City Council meeting.

If you have any questions regarding this ordinance, please contact Anthony Bertuca at (312) 744-5506.

Department of Business Affairs and Consumer Protection

City of Chicago

O2016-2788

Office of the City Clerk

Document Tracking Sheet

Meeting Date:	4/13/2016
Sponsor(s):	Moreno (1)
Type:	Ordinance
Title:	Sidewalk cafe(s) for Furious Spoon
Committee(s) Assignment:	Committee on Transportation and Public Way

ORDINANCE
FURIOUS SPOON
Acct. No. 394076 - 1
Permit No. 1122767

Be It Ordained by the City Council of the City of Chicago:

Permission and authority are hereby given and granted to FURIOUS SPOON upon the terms and subject to the conditions of this ordinance, to maintain and use a portion of the public right of way for a sidewalk cafe adjacent to its premises located at 1571 N. Milwaukee Ave.. Said sidewalk cafe area #1 shall be twenty-four (24) feet in length and four (4) feet in width for a total of ninety-six (96) square feet and shall allow six (6) feet of clear space from the face of the curb/building line along North Milwaukee Avenue. The compensation for said space and the days and hours of operation for the sidewalk cafe shall be as follows:

Monday through Sunday 8:00 a.m. to 12:00 midnight
Compensation: $600.00
SEATING CAPACITY: 20

Sidewalk Cafe Permit and approved plan must be posted at all times.

This grant of privilege #1122767 for a sidewalk cafe shall be subject to the provisions of Section 10-28-800 though 10-28-885 of the Municipal Code of Chicago and the directions of the Commissioner of Department of Business Affairs and Consumer Protection, the Commissioner of Streets and Sanitation, and the Commissioner of Transportation.

The permit holder agrees to hold the City of Chicago harmless for any damage, relocation or replacement costs associated with damage, relocation or removal of private property caused by the City performing work in the public way.

Authority for the above named privilege is herein given and granted from and after March 1, 2016 through and including December 1, 2016.

Alderman _____

Proco Joe Moreno 1st Ward

Department of Business Affairs and Consumer Protection
Small Business Center - Public Way Use Unit
City Hall - 121 N. LaSalle Street, Room 800 • Chicago, IL 60602
312-74-GOBIZ / 312-744-6249 • (312) 744-1944 (TTY)
http://www.cityofchicago.org/bacp

04/13/2016

Alderman **Proco Joe Moreno**
Ward # **01**
City of Chicago
City Hall, Room **300**
121 North LaSalle Street
Chicago, Illinois 60602

Re: An ordinance to use and maintain a portion of the public right-of-way for **one (1) sidewalk cafe(s)** for **FURIOUS SPOON**, adjacent to the premises known as **1571 N. Milwaukee Ave.**.

Dear Alderman **Proco Joe Moreno**:

The applicant referenced above has requested the use of the public right-of-way for a **sidewalk cafe(s)**. An ordinance has been prepared by the Department of Business Affairs and Consumer Protection – Small Business Center - Public Way Use Unit for presentation to the City Council. Because this request was made for properties located in your ward, as approved by you as per the attached, I respectfully request that you introduce the attached ordinance at the next City Council meeting.

If you have any questions regarding this ordinance, please contact Anthony Bertuca at (312) 744-5506.

Department of Business Affairs and Consumer Protection

City of Chicago

O2016-2789

Office of the City Clerk

Document Tracking Sheet

Meeting Date:	4/13/2016
Sponsor(s):	Moreno (1)
Type:	Ordinance
Title:	Sidewalk cafe(s) for High Dive
Committee(s) Assignment:	Committee on Transportation and Public Way

ORDINANCE
HIGH DIVE
Acct. No. 271689 - 2
Permit No. 1122760

Be It Ordained by the City Council of the City of Chicago:

Permission and authority are hereby given and granted to HIGH DIVE upon the terms and subject to the conditions of this ordinance, to maintain and use a portion of the public right of way for a sidewalk cafe adjacent to its premises located at 1936-1938 W. Chicago Ave.. Said sidewalk cafe area #1 shall be fourteen point five (14.5) feet in length and four point six seven (4.67) feet in width, area #2 shall be fourteen point eight three (14.83) feet in length and four point six seven (4.67) feet in width for a total of one hundred thirty-six point nine seven (136.97) square feet and shall allow six (6) feet of clear space from the face of the curb/building line along W. Chicago Avenue. The compensation for said space and the days and hours of operation for the sidewalk cafe shall be as follows:

Monday through Friday 11:30 a.m. to 12:00 midnight Saturday and Sunday 11:00a.m. to 12:00 Midnight
Compensation: $600.00
SEATING CAPACITY: 16

Sidewalk Cafe Permit and approved plan must be posted at all times.

This grant of privilege #1122760 for a sidewalk cafe shall be subject to the provisions of Section 10-28-800 though 10-28-885 of the Municipal Code of Chicago and the directions of the Commissioner of Department of Business Affairs and Consumer Protection, the Commissioner of Streets and Sanitation, and the Commissioner of Transportation.

The permit holder agrees to hold the City of Chicago harmless for any damage, relocation or replacement costs associated with damage, relocation or removal of private property caused by the City performing work in the public way.

Authority for the above named privilege is herein given and granted from and after March 1, 2016 through and including December 1, 2016.

Alderman _____

Proco Joe Moreno 1st Ward

Department of Business Affairs and Consumer Protection
Small Business Center - Public Way Use Unit
City Hall - 121 N LaSalle Street, Room 800 • Chicago, IL 60602
312-74-GOBIZ / 312-744-6249 • (312) 744-1944 (TTY)
http://www.cityofchicago.org/bacp

04/13/2016

Alderman **Proco Joe Moreno**
Ward # **01**
City of Chicago
City Hall, Room **300**
121 North LaSalle Street
Chicago, Illinois 60602

Re: An ordinance to use and maintain a portion of the public right-of-way for **two (2) sidewalk cafe(s)** for **HIGH DIVE**, adjacent to the premises known as **1936-1938 W. Chicago Ave.**.

Dear Alderman **Proco Joe Moreno**:

The applicant referenced above has requested the use of the public right-of-way for a **sidewalk cafe(s)**. An ordinance has been prepared by the Department of Business Affairs and Consumer Protection – Small Business Center - Public Way Use Unit for presentation to the City Council. Because this request was made for properties located in your ward, as approved by you as per the attached, I respectfully request that you introduce the attached ordinance at the next City Council meeting.

If you have any questions regarding this ordinance, please contact Anthony Bertuca at (312) 744-5506.

Department of Business Affairs and Consumer Protection

City of Chicago

O2016-2790

Office of the City Clerk

Document Tracking Sheet

Meeting Date:	4/13/2016
Sponsor(s):	Moreno (1)
Type:	Ordinance
Title:	Sidewalk cafe(s) for Joey's Shrimp House
Committee(s) Assignment:	Committee on Transportation and Public Way

ORDINANCE
JOEY'S SHRIMP HOUSE
Acct. No. 358044 - 1
Permit No. 1122601

Be It Ordained by the City Council of the City of Chicago:

Permission and authority are hereby given and granted to JOEY'S SHRIMP HOUSE upon the terms and subject to the conditions of this ordinance, to maintain and use a portion of the public right of way for a sidewalk cafe adjacent to its premises located at 1432 N. Western Ave.. Said sidewalk cafe area #1 shall be twenty-five (25) feet in length and eight (8) feet in width for a total of two hundred (200) square feet and shall allow six (6) feet of clear space from the face of the curb/building line along N. Western. The compensation for said space and the days and hours of operation for the sidewalk cafe shall be as follows:

Monday through Saturday 10:00 a.m. to 12:00 midnight Sunday 10:00 a.m. to 7:00 p.m.
Compensation: $600.00
SEATING CAPACITY: 16

Sidewalk Cafe Permit and approved plan must be posted at all times.

This grant of privilege #1122601 for a sidewalk cafe shall be subject to the provisions of Section 10-28-800 though 10-28-885 of the Municipal Code of Chicago and the directions of the Commissioner of Department of Business Affairs and Consumer Protection, the Commissioner of Streets and Sanitation, and the Commissioner of Transportation.

The permit holder agrees to hold the City of Chicago harmless for any damage, relocation or replacement costs associated with damage, relocation or removal of private property caused by the City performing work in the public way.

Authority for the above named privilege is herein given and granted from and after March 1, 2016 through and including December 1, 2016.

Alderman _____

Proco Joe Moreno 1st Ward

Department of Business Affairs and Consumer Protection
Small Business Center - Public Way Use Unit
City Hall - 121 N LaSalle Street, Room 800 • Chicago, IL 60602
312-74-GOBIZ / 312-744-6249 • (312) 744-1944 (TTY)
http://www.cityofchicago.org/bacp

04/13/2016

Alderman **Proco Joe Moreno**
Ward # **01**
City of Chicago
City Hall, Room **300**
121 North LaSalle Street
Chicago, Illinois 60602

Re: An ordinance to use and maintain a portion of the public right-of-way for **one (1) sidewalk cafe(s)** for **JOEY'S SHRIMP HOUSE**, adjacent to the premises known as **1432 N. Western Ave.**.

Dear Alderman **Proco Joe Moreno**:

The applicant referenced above has requested the use of the public right-of-way for a **sidewalk cafe(s)**. An ordinance has been prepared by the Department of Business Affairs and Consumer Protection – Small Business Center - Public Way Use Unit for presentation to the City Council. Because this request was made for properties located in your ward, as approved by you as per the attached, I respectfully request that you introduce the attached ordinance at the next City Council meeting.

If you have any questions regarding this ordinance, please contact Anthony Bertuca at (312) 744-5506.

Department of Business Affairs and Consumer Protection

City of Chicago

O2016-2791

Office of the City Clerk

Document Tracking Sheet

Meeting Date:	4/13/2016
Sponsor(s):	Moreno (1)
Type:	Ordinance
Title:	Sidewalk cafe(s) for La Strada Cafe
Committee(s) Assignment:	Committee on Transportation and Public Way

ORDINANCE
LA STRADA CAFE
Acct. No. 383292 - 1
Permit No. 1122661

Be It Ordained by the City Council of the City of Chicago:

Permission and authority are hereby given and granted to LA STRADA CAFE upon the terms and subject to the conditions of this ordinance, to maintain and use a portion of the public right of way for a sidewalk cafe adjacent to its premises located at 2023 N. California Ave.. Said sidewalk cafe area #1 shall be eleven (11) feet in length and five (5) feet in width for a total of fifty-five (55) square feet and shall allow six (6) feet of clear space from the face of the curb/building line along N. California Avenue. The compensation for said space and the days and hours of operation for the sidewalk cafe shall be as follows:

Monday through Friday 8:00 a.m. to 7:00 p.m. Saturday and Sunday 8:00 a.m. to 5:00 p.m.
Compensation: $600.00
SEATING CAPACITY: 16

Sidewalk Cafe Permit and approved plan must be posted at all times.

This grant of privilege #1122661 for a sidewalk cafe shall be subject to the provisions of Section 10-28-800 though 10-28-885 of the Municipal Code of Chicago and the directions of the Commissioner of Department of Business Affairs and Consumer Protection, the Commissioner of Streets and Sanitation, and the Commissioner of Transportation.

The permit holder agrees to hold the City of Chicago harmless for any damage, relocation or replacement costs associated with damage, relocation or removal of private property caused by the City performing work in the public way.

Authority for the above named privilege is herein given and granted from and after March 1, 2016 through and including December 1, 2016.

Alderman _____

Proco Joe Moreno 1st Ward

Department of Business Affairs and Consumer Protection
Small Business Center - Public Way Use Unit
City Hall - 121 N LaSalle Street, Room 800 • Chicago, IL 60602
312-74-GOBIZ / 312-744-6249 • (312) 744-1944 (TTY)
http://www.cityofchicago.org/bacp

04/13/2016

Alderman **Proco Joe Moreno**
Ward # **01**
City of Chicago
City Hall, Room **300**
121 North LaSalle Street
Chicago, Illinois 60602

Re: An ordinance to use and maintain a portion of the public right-of-way for **one (1) sidewalk cafe(s)** for **LA STRADA CAFE**, adjacent to the premises known as **2023 N. California Ave.**.

Dear Alderman **Proco Joe Moreno**:

The applicant referenced above has requested the use of the public right-of-way for a **sidewalk cafe(s)**. An ordinance has been prepared by the Department of Business Affairs and Consumer Protection – Small Business Center - Public Way Use Unit for presentation to the City Council. Because this request was made for properties located in your ward, as approved by you as per the attached, I respectfully request that you introduce the attached ordinance at the next City Council meeting.

If you have any questions regarding this ordinance, please contact Anthony Bertuca at (312) 744-5506.

Department of Business Affairs and Consumer Protection

City of Chicago

O2016-2794

Office of the City Clerk

Document Tracking Sheet

Meeting Date:	4/13/2016
Sponsor(s):	Moreno (1)
Type:	Ordinance
Title:	Sidewalk cafe(s) for Mirai Sushi
Committee(s) Assignment:	Committee on Transportation and Public Way

ORDINANCE
MIRAI SUSHI
Acct. No. 23090 - 2
Permit No. 1122798

Be It Ordained by the City Council of the City of Chicago:

Permission and authority are hereby given and granted to MIRAI SUSHI upon the terms and subject to the conditions of this ordinance, to maintain and use a portion of the public right of way for a sidewalk cafe adjacent to its premises located at 2020 W. Division St.. Said sidewalk cafe area #1 shall be twelve point four two (12.42) feet in length and eleven point zero eight (11.08) feet in width, area #2 shall be nineteen (19) feet in length and seventeen point six seven (17.67) feet in width for a total of four hundred seventy-three point three four (473.34) square feet and shall allow six (6) feet of clear space from the face of the curb/building line along W. Division Street. The compensation for said space and the days and hours of operation for the sidewalk cafe shall be as follows:

Monday through Friday 5:00 p.m. to 11:00 p.m.Saturday 5:00 p.m. to 12:00 midnight
Compensation: $600.00
SEATING CAPACITY: 26

Sidewalk Cafe Permit and approved plan must be posted at all times.

This grant of privilege #1122798 for a sidewalk cafe shall be subject to the provisions of Section 10-28-800 though 10-28-885 of the Municipal Code of Chicago and the directions of the Commissioner of Department of Business Affairs and Consumer Protection, the Commissioner of Streets and Sanitation, and the Commissioner of Transportation.

The permit holder agrees to hold the City of Chicago harmless for any damage, relocation or replacement costs associated with damage, relocation or removal of private property caused by the City performing work in the public way.

Authority for the above named privilege is herein given and granted from and after March 1, 2016 through and including December 1, 2016.

Alderman _____

Proco Joe Moreno 1st Ward

Department of Business Affairs and Consumer Protection
Small Business Center - Public Way Use Unit
City Hall - 121 N. LaSalle Street, Room 800 • Chicago, IL 60602
312-74-GOBIZ / 312-744-6249 • (312) 744-1944 (TTY)
http://www.cityofchicago.org/bacp

04/13/2016

Alderman **Proco Joe Moreno**
Ward # **01**
City of Chicago
City Hall, Room **300**
121 North LaSalle Street
Chicago, Illinois 60602

Re: An ordinance to use and maintain a portion of the public right-of-way for **two (2) sidewalk cafe(s)** for **MIRAI SUSHI**, adjacent to the premises known as **2020 W. Division St.**.

Dear Alderman **Proco Joe Moreno**:

The applicant referenced above has requested the use of the public right-of-way for a **sidewalk cafe(s)**. An ordinance has been prepared by the Department of Business Affairs and Consumer Protection – Small Business Center - Public Way Use Unit for presentation to the City Council. Because this request was made for properties located in your ward, as approved by you as per the attached, I respectfully request that you introduce the attached ordinance at the next City Council meeting.

If you have any questions regarding this ordinance, please contact Anthony Bertuca at (312) 744-5506.

Department of Business Affairs and Consumer Protection

City of Chicago

O2016-2797

Office of the City Clerk

Document Tracking Sheet

Meeting Date:	4/13/2016
Sponsor(s):	Moreno (1)
Type:	Ordinance
Title:	Sidewalk cafe(s) for Oiistar
Committee(s) Assignment:	Committee on Transportation and Public Way

ORDINANCE
OIISTAR
Acct. No. 370555 - 1
Permit No. 1122604

Be It Ordained by the City Council of the City of Chicago:

Permission and authority are hereby given and granted to OIISTAR upon the terms and subject to the conditions of this ordinance, to maintain and use a portion of the public right of way for a sidewalk cafe adjacent to its premises located at 1385 N. Milwaukee Ave.. Said sidewalk cafe area #1 shall be eighteen (18) feet in length and six (6) feet in width for a total of one hundred eight (108) square feet and shall allow six (6) feet of clear space from the face of the curb/building line along N. Milwaukee Avenue. The compensation for said space and the days and hours of operation for the sidewalk cafe shall be as follows:

Tuesday and Wednesday 12:00 p.m. to 10:00 p.m. Thursday through Friday 12:00 p.m. to 11:00 p.m. Saturday 10:00 a.m. to 11:00 p.m. Sunday 10:00 a.m. to 10:00 p.m.
Compensation: $600.00
SEATING CAPACITY: 12

Sidewalk Cafe Permit and approved plan must be posted at all times.

This grant of privilege #1122604 for a sidewalk cafe shall be subject to the provisions of Section 10-28-800 though 10-28-885 of the Municipal Code of Chicago and the directions of the Commissioner of Department of Business Affairs and Consumer Protection, the Commissioner of Streets and Sanitation, and the Commissioner of Transportation.

The permit holder agrees to hold the City of Chicago harmless for any damage, relocation or replacement costs associated with damage, relocation or removal of private property caused by the City performing work in the public way.

Authority for the above named privilege is herein given and granted from and after March 1, 2016 through and including December 1, 2016.

Alderman _____

Proco Joe Moreno 1st Ward

Department of Business Affairs and Consumer Protection
Small Business Center - Public Way Use Unit
City Hall - 121 N. LaSalle Street, Room 800 • Chicago, IL 60602
312-74-GOBIZ / 312-744-6249 • (312) 744-1944 (TTY)
http://www.cityofchicago.org/bacp

04/13/2016

Alderman **Proco Joe Moreno**
Ward # **01**
City of Chicago
City Hall, Room **300**
121 North LaSalle Street
Chicago, Illinois 60602

Re: An ordinance to use and maintain a portion of the public right-of-way for **one (1) sidewalk cafe(s)** for **OIISTAR**, adjacent to the premises known as **1385 N. Milwaukee Ave.**.

Dear Alderman **Proco Joe Moreno**:

The applicant referenced above has requested the use of the public right-of-way for a **sidewalk cafe(s)**. An ordinance has been prepared by the Department of Business Affairs and Consumer Protection – Small Business Center - Public Way Use Unit for presentation to the City Council. Because this request was made for properties located in your ward, as approved by you as per the attached, I respectfully request that you introduce the attached ordinance at the next City Council meeting.

If you have any questions regarding this ordinance, please contact Anthony Bertuca at (312) 744-5506.

Department of Business Affairs and Consumer Protection

City of Chicago

O2016-2801

Office of the City Clerk

Document Tracking Sheet

Meeting Date:	4/13/2016
Sponsor(s):	Moreno (1)
Type:	Ordinance
Title:	Sidewalk cafe(s) for Parlor Pizza Bar
Committee(s) Assignment:	Committee on Transportation and Public Way

ORDINANCE
PARLOR PIZZA BAR
Acct. No. 402530 - 1
Permit No. 1122755

Be It Ordained by the City Council of the City of Chicago:

Permission and authority are hereby given and granted to PARLOR PIZZA BAR upon the terms and subject to the conditions of this ordinance, to maintain and use a portion of the public right of way for a sidewalk cafe adjacent to its premises located at 1824-1832 W. Division St.. Said sidewalk cafe area #1 shall be one hundred five point zero eight (105.08) feet in length and seventeen point eight three (17.83) feet in width for a total of one thousand eight hundred seventy-three point five eight (1873.58) square feet and shall allow six (6) feet of clear space from the face of the curb/building line along W. Division Street. The compensation for said space and the days and hours of operation for the sidewalk cafe shall be as follows:


Monday through Sunday 8:00 a.m. to 12:00 midnight
Compensation: $2,060.93
SEATING CAPACITY: 122

Sidewalk Cafe Permit and approved plan must be posted at all times.

This grant of privilege #1122755 for a sidewalk cafe shall be subject to the provisions of Section 10-28-800 though 10-28-885 of the Municipal Code of Chicago and the directions of the Commissioner of Department of Business Affairs and Consumer Protection, the Commissioner of Streets and Sanitation, and the Commissioner of Transportation.

The permit holder agrees to hold the City of Chicago harmless for any damage, relocation or replacement costs associated with damage, relocation or removal of private property caused by the City performing work in the public way.

Authority for the above named privilege is herein given and granted from and after March 1, 2016 through and including December 1, 2016.

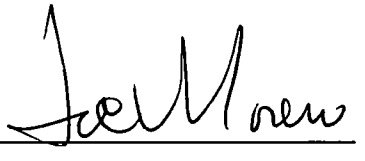Alderman 

Proco Joe Moreno 1st Ward

Department of Business Affairs and Consumer Protection
Small Business Center - Public Way Use Unit
City Hall - 121 N. LaSalle Street, Room 800 • Chicago, IL 60602
312-74-GOBIZ / 312-744-6249 • (312) 744-1944 (TTY)
http //www cityofchicago org/bacp

04/13/2016

Alderman **Proco Joe Moreno**
Ward # **01**
City of Chicago
City Hall, Room **300**
121 North LaSalle Street
Chicago, Illinois 60602

Re: An ordinance to use and maintain a portion of the public right-of-way for **one (1) sidewalk cafe(s)** for **PARLOR PIZZA BAR**, adjacent to the premises known as **1824-1832 W. Division St.**.

Dear Alderman **Proco Joe Moreno**:

The applicant referenced above has requested the use of the public right-of-way for a **sidewalk cafe(s)**. An ordinance has been prepared by the Department of Business Affairs and Consumer Protection – Small Business Center - Public Way Use Unit for presentation to the City Council. Because this request was made for properties located in your ward, as approved by you as per the attached, I respectfully request that you introduce the attached ordinance at the next City Council meeting.

If you have any questions regarding this ordinance, please contact Anthony Bertuca at (312) 744-5506.

Department of Business Affairs and Consumer Protection

City of Chicago

O2016-2805

Office of the City Clerk

Document Tracking Sheet

Meeting Date:	4/13/2016
Sponsor(s):	Moreno (1)
Type:	Ordinance
Title:	Sidewalk cafe(s) for Radler, The
Committee(s) Assignment:	Committee on Transportation and Public Way

ORDINANCE
THE RADLER
Acct. No. 380407 - 1
Permit No. 1122595

Be It Ordained by the City Council of the City of Chicago:

Permission and authority are hereby given and granted to THE RADLER upon the terms and subject to the conditions of this ordinance, to maintain and use a portion of the public right of way for a sidewalk cafe adjacent to its premises located at 2375-2377 N. Milwaukee Ave.. Said sidewalk cafe area #1 shall be forty-three point eight three (43.83) feet in length and ten point five (10.5) feet in width for a total of four hundred sixty point two two (460.22) square feet and shall allow six (6) feet of clear space from the face of the curb/building line along W. Fullerton Avenue. The compensation for said space and the days and hours of operation for the sidewalk cafe shall be as follows:

Tuesday through Thursday 4:30 p.m. to 11:00 p.m. Friday 4:30 p.m. to 12:00 midnight
Saturday 11:00 a.m. to 12:00 midnight Sunday 11:00 a.m. to 11:00 p.m.
Compensation: $600.00
SEATING CAPACITY: 40

Sidewalk Cafe Permit and approved plan must be posted at all times.

This grant of privilege #1122595 for a sidewalk cafe shall be subject to the provisions of Section 10-28-800 though 10-28-885 of the Municipal Code of Chicago and the directions of the Commissioner of Department of Business Affairs and Consumer Protection, the Commissioner of Streets and Sanitation, and the Commissioner of Transportation.

The permit holder agrees to hold the City of Chicago harmless for any damage, relocation or replacement costs associated with damage, relocation or removal of private property caused by the City performing work in the public way.

Authority for the above named privilege is herein given and granted from and after March 1, 2016 through and including December 1, 2016.

Alderman _____

Proco Joe Moreno 1st Ward

Department of Business Affairs and Consumer Protection
Small Business Center - Public Way Use Unit
City Hall - 121 N. LaSalle Street, Room 800 • Chicago, IL 60602
312-74-GOBIZ / 312-744-6249 • (312) 744-1944 (TTY)
http://www.cityofchicago.org/bacp

04/13/2016

Alderman **Proco Joe Moreno**
Ward # **01**
City of Chicago
City Hall, Room **300**
121 North LaSalle Street
Chicago, Illinois 60602

Re: An ordinance to use and maintain a portion of the public right-of-way for **one (1) sidewalk cafe(s)** for **THE RADLER**, adjacent to the premises known as **2375-2377 N. Milwaukee Ave.**.

Dear Alderman **Proco Joe Moreno**:

The applicant referenced above has requested the use of the public right-of-way for a **sidewalk cafe(s)**. An ordinance has been prepared by the Department of Business Affairs and Consumer Protection – Small Business Center - Public Way Use Unit for presentation to the City Council. Because this request was made for properties located in your ward, as approved by you as per the attached, I respectfully request that you introduce the attached ordinance at the next City Council meeting.

If you have any questions regarding this ordinance, please contact Anthony Bertuca at (312) 744-5506.

Department of Business Affairs and Consumer Protection

City of Chicago

O2016-2812

Office of the City Clerk

Document Tracking Sheet

Meeting Date:	4/13/2016
Sponsor(s):	Moreno (1)
Type:	Ordinance
Title:	Sidewalk cafe(s) for Red Square
Committee(s) Assignment:	Committee on Transportation and Public Way

ORDINANCE
RED SQUARE
Acct. No. 372984 - 1
Permit No. 1122815

Be It Ordained by the City Council of the City of Chicago:

Permission and authority are hereby given and granted to RED SQUARE upon the terms and subject to the conditions of this ordinance, to maintain and use a portion of the public right of way for a sidewalk cafe adjacent to its premises located at 1914-1916 W. Division St.. Said sidewalk cafe area #1 shall be forty-seven (47) feet in length and sixteen (16) feet in width for a total of seven hundred fifty-two (752) square feet and shall allow six (6) feet of clear space from the face of the curb/building line along W. Division Street. The compensation for said space and the days and hours of operation for the sidewalk cafe shall be as follows:

Monday through Sunday 8:00 a.m. through 12:00 midnight
Compensation: $827.20
SEATING CAPACITY: 62

Sidewalk Cafe Permit and approved plan must be posted at all times.

This grant of privilege #1122815 for a sidewalk cafe shall be subject to the provisions of Section 10-28-800 though 10-28-885 of the Municipal Code of Chicago and the directions of the Commissioner of Department of Business Affairs and Consumer Protection, the Commissioner of Streets and Sanitation, and the Commissioner of Transportation.

The permit holder agrees to hold the City of Chicago harmless for any damage, relocation or replacement costs associated with damage, relocation or removal of private property caused by the City performing work in the public way.

Authority for the above named privilege is herein given and granted from and after March 1, 2016 through and including December 1, 2016.

Alderman _____

Proco Joe Moreno 1st Ward

Department of Business Affairs and Consumer Protection
Small Business Center - Public Way Use Unit
City Hall - 121 N. LaSalle Street, Room 800 • Chicago, IL 60602
312-74-GOBIZ / 312-744-6249 • (312) 744-1944 (TTY)
http://www.cityofchicago.org/bacp

04/13/2016

Alderman **Proco Joe Moreno**
Ward # **01**
City of Chicago
City Hall, Room **300**
121 North LaSalle Street
Chicago, Illinois 60602

Re: An ordinance to use and maintain a portion of the public right-of-way for **one (1) sidewalk cafe(s)** for **RED SQUARE**, adjacent to the premises known as **1914-1916 W. Division St.**.

Dear Alderman **Proco Joe Moreno**:

The applicant referenced above has requested the use of the public right-of-way for a **sidewalk cafe(s)**. An ordinance has been prepared by the Department of Business Affairs and Consumer Protection – Small Business Center - Public Way Use Unit for presentation to the City Council. Because this request was made for properties located in your ward, as approved by you as per the attached, I respectfully request that you introduce the attached ordinance at the next City Council meeting.

If you have any questions regarding this ordinance, please contact Anthony Bertuca at (312) 744-5506.

Department of Business Affairs and Consumer Protection

City of Chicago

O2016-2814

Office of the City Clerk

Document Tracking Sheet

Meeting Date:	4/13/2016
Sponsor(s):	Moreno (1)
Type:	Ordinance
Title:	Sidewalk cafe(s) for S@Kura
Committee(s) Assignment:	Committee on Transportation and Public Way

ORDINANCE
S@KURA
Acct. No. 354088 - 1
Permit No. 1122682

Be It Ordained by the City Council of the City of Chicago:

Permission and authority are hereby given and granted to S@KURA upon the terms and subject to the conditions of this ordinance, to maintain and use a portion of the public right of way for a sidewalk cafe adjacent to its premises located at 2507 W. Fullerton Ave.. Said sidewalk cafe area #1 shall be fourteen (14) feet in length and seven (7) feet in width for a total of ninety-eight (98) square feet and shall allow six (6) feet of clear space from the face of the curb/building line along W Fullerton Ave. The compensation for said space and the days and hours of operation for the sidewalk cafe shall be as follows:

Sunday through Thursday 4:00 p.m. to 11:00 p.m. Friday and Saturday 4:00 p.m. to 12:00 midnight
Compensation: $600.00
SEATING CAPACITY: 12

Sidewalk Cafe Permit and approved plan must be posted at all times.

This grant of privilege #1122682 for a sidewalk cafe shall be subject to the provisions of Section 10-28-800 though 10-28-885 of the Municipal Code of Chicago and the directions of the Commissioner of Department of Business Affairs and Consumer Protection, the Commissioner of Streets and Sanitation, and the Commissioner of Transportation.

The permit holder agrees to hold the City of Chicago harmless for any damage, relocation or replacement costs associated with damage, relocation or removal of private property caused by the City performing work in the public way.

Authority for the above named privilege is herein given and granted from and after March 1, 2016 through and including December 1, 2016.

Alderman _____

Proco Joe Moreno 1st Ward

Department of Business Affairs and Consumer Protection
Small Business Center - Public Way Use Unit
City Hall - 121 N. LaSalle Street, Room 800 • Chicago, IL 60602
312-74-GOBIZ / 312-744-6249 • (312) 744-1944 (TTY)
http://www.cityofchicago.org/baep

04/13/2016

Alderman **Proco Joe Moreno**
Ward # **01**
City of Chicago
City Hall, Room **300**
121 North LaSalle Street
Chicago, Illinois 60602

Re: An ordinance to use and maintain a portion of the public right-of-way for **one (1) sidewalk cafe(s)** for **S@KURA**, adjacent to the premises known as **2507 W. Fullerton Ave.**.

Dear Alderman **Proco Joe Moreno**:

The applicant referenced above has requested the use of the public right-of-way for a **sidewalk cafe(s)**. An ordinance has been prepared by the Department of Business Affairs and Consumer Protection – Small Business Center - Public Way Use Unit for presentation to the City Council. Because this request was made for properties located in your ward, as approved by you as per the attached, I respectfully request that you introduce the attached ordinance at the next City Council meeting.

If you have any questions regarding this ordinance, please contact Anthony Bertuca at (312) 744-5506.

Department of Business Affairs and Consumer Protection

City of Chicago

O2016-2816

Office of the City Clerk

Document Tracking Sheet

Meeting Date:	4/13/2016
Sponsor(s):	Moreno (1)
Type:	Ordinance
Title:	Sidewalk cafe(s) for Swig
Committee(s) Assignment:	Committee on Transportation and Public Way

ORDINANCE
SWIG
Acct. No. 266211 - 1
Permit No. 1122598

Be It Ordained by the City Council of the City of Chicago:

Permission and authority are hereby given and granted to SWIG upon the terms and subject to the conditions of this ordinance, to maintain and use a portion of the public right of way for a sidewalk cafe adjacent to its premises located at 1469 N. Milwaukee Ave.. Said sidewalk cafe area #1 shall be twenty-five (25) feet in length and four point four two (4.42) feet in width for a total of one hundred ten point five (110.5) square feet and shall allow six (6) feet of clear space from the face of the curb/building line along N. Milwaukee Ave. The compensation for said space and the days and hours of operation for the sidewalk cafe shall be as follows:

Monday through Sunday 11:00 a.m. to 12:00 midnight
Compensation: $600.00
SEATING CAPACITY: 16

Sidewalk Cafe Permit and approved plan must be posted at all times.

This grant of privilege #1122598 for a sidewalk cafe shall be subject to the provisions of Section 10-28-800 though 10-28-885 of the Municipal Code of Chicago and the directions of the Commissioner of Department of Business Affairs and Consumer Protection, the Commissioner of Streets and Sanitation, and the Commissioner of Transportation.

The permit holder agrees to hold the City of Chicago harmless for any damage, relocation or replacement costs associated with damage, relocation or removal of private property caused by the City performing work in the public way.

Authority for the above named privilege is herein given and granted from and after March 1, 2016 through and including December 1, 2016.

Alderman _____

Proco Joe Moreno 1st Ward

Department of Business Affairs and Consumer Protection
Small Business Center - Public Way Use Unit
City Hall - 121 N. LaSalle Street, Room 800 • Chicago, IL 60602
312-74-GOBIZ / 312-744-6249 • (312) 744-1944 (TTY)
http://www.cityofchicago.org/bacp

04/13/2016

Alderman **Proco Joe Moreno**
Ward # **01**
City of Chicago
City Hall, Room **300**
121 North LaSalle Street
Chicago, Illinois 60602

Re: An ordinance to use and maintain a portion of the public right-of-way for **one (1) sidewalk cafe(s)** for **SWIG**, adjacent to the premises known as **1469 N. Milwaukee Ave.**.

Dear Alderman **Proco Joe Moreno**:

The applicant referenced above has requested the use of the public right-of-way for a **sidewalk cafe(s)**. An ordinance has been prepared by the Department of Business Affairs and Consumer Protection – Small Business Center - Public Way Use Unit for presentation to the City Council. Because this request was made for properties located in your ward, as approved by you as per the attached, I respectfully request that you introduce the attached ordinance at the next City Council meeting.

If you have any questions regarding this ordinance, please contact Anthony Bertuca at (312) 744-5506.

Department of Business Affairs and Consumer Protection

City of Chicago

O2016-2819

Office of the City Clerk

Document Tracking Sheet

Meeting Date:	4/13/2016
Sponsor(s):	Moreno (1)
Type:	Ordinance
Title:	Sidewalk cafe(s) for Table, Donkey & Stick
Committee(s) Assignment:	Committee on Transportation and Public Way

ORDINANCE
TABLE, DONKEY & STICK
Acct. No. 306210 - 1
Permit No. 1122640

Be It Ordained by the City Council of the City of Chicago:

Permission and authority are hereby given and granted to TABLE, DONKEY & STICK upon the terms and subject to the conditions of this ordinance, to maintain and use a portion of the public right of way for a sidewalk cafe adjacent to its premises located at 2728 W. Armitage Ave.. Said sidewalk cafe area #1 shall be twenty-two point five (22.5) feet in length and four (4) feet in width for a total of ninety (90) square feet and shall allow six (6) feet of clear space from the face of the curb/building line along W. Armitage Avenue. The compensation for said space and the days and hours of operation for the sidewalk cafe shall be as follows:

Monday through Thursday 5:00 p.m. to 11:00 p.m. Friday and Saturday 5:00 p.m. to 12:00 midnight Sunday 10:00 a.m. to 10:00 p.m.
Compensation: $600.00
SEATING CAPACITY: 8

Sidewalk Cafe Permit and approved plan must be posted at all times.

This grant of privilege #1122640 for a sidewalk cafe shall be subject to the provisions of Section 10-28-800 though 10-28-885 of the Municipal Code of Chicago and the directions of the Commissioner of Department of Business Affairs and Consumer Protection, the Commissioner of Streets and Sanitation, and the Commissioner of Transportation.

The permit holder agrees to hold the City of Chicago harmless for any damage, relocation or replacement costs associated with damage, relocation or removal of private property caused by the City performing work in the public way.

Authority for the above named privilege is herein given and granted from and after March 1, 2016 through and including December 1, 2016.

Alderman _____

Proco Joe Moreno 1st Ward

Department of Business Affairs and Consumer Protection
Small Business Center - Public Way Use Unit
City Hall - 121 N. LaSalle Street, Room 800 • Chicago, IL 60602
312-74-GOBIZ / 312-744-6249 • (312) 744-1944 (TTY)
http://www.cityofchicago.org/bacp

04/13/2016

Alderman **Proco Joe Moreno**
Ward # **01**
City of Chicago
City Hall, Room **300**
121 North LaSalle Street
Chicago, Illinois 60602

Re: An ordinance to use and maintain a portion of the public right-of-way for **one (1) sidewalk cafe(s)** for **TABLE, DONKEY & STICK**, adjacent to the premises known as **2728 W. Armitage Ave.**.

Dear Alderman **Proco Joe Moreno**:

The applicant referenced above has requested the use of the public right-of-way for a **sidewalk cafe(s)**. An ordinance has been prepared by the Department of Business Affairs and Consumer Protection – Small Business Center - Public Way Use Unit for presentation to the City Council. Because this request was made for properties located in your ward, as approved by you as per the attached, I respectfully request that you introduce the attached ordinance at the next City Council meeting.

If you have any questions regarding this ordinance, please contact Anthony Bertuca at (312) 744-5506.

Department of Business Affairs and Consumer Protection

City of Chicago

O2016-2821

Office of the City Clerk

Document Tracking Sheet

Meeting Date:	4/13/2016
Sponsor(s):	Moreno (1)
Type:	Ordinance
Title:	Sidewalk cafe(s) for Taxim
Committee(s) Assignment:	Committee on Transportation and Public Way

ORDINANCE
TAXIM
Acct. No. 306481 - 1
Permit No. 1122909

Be It Ordained by the City Council of the City of Chicago:

Permission and authority are hereby given and granted to TAXIM upon the terms and subject to the conditions of this ordinance, to maintain and use a portion of the public right of way for a sidewalk cafe adjacent to its premises located at 1558 N. Milwaukee Ave.. Said sidewalk cafe area #1 shall be twenty-five (25) feet in length and five (5) feet in width for a total of one hundred twenty-five (125) square feet and shall allow six (6) feet of clear space from the face of the curb/building line along N. Milwaukee Avenue. The compensation for said space and the days and hours of operation for the sidewalk cafe shall be as follows:

Monday through Sunday 8:00 a.m. to 12:00 midnight
Compensation: $600.00
SEATING CAPACITY: 25

Sidewalk Cafe Permit and approved plan must be posted at all times.

This grant of privilege #1122909 for a sidewalk cafe shall be subject to the provisions of Section 10-28-800 though 10-28-885 of the Municipal Code of Chicago and the directions of the Commissioner of Department of Business Affairs and Consumer Protection, the Commissioner of Streets and Sanitation, and the Commissioner of Transportation.

The permit holder agrees to hold the City of Chicago harmless for any damage, relocation or replacement costs associated with damage, relocation or removal of private property caused by the City performing work in the public way.

Authority for the above named privilege is herein given and granted from and after March 1, 2016 through and including December 1, 2016.

Alderman _____

Proco Joe Moreno 1st Ward

Department of Business Affairs and Consumer Protection
Small Business Center - Public Way Use Unit
City Hall - 121 N LaSalle Street, Room 800 • Chicago, IL 60602
312-74-GOBIZ / 312-744-6249 • (312) 744-1944 (TTY)
http://www.cityofchicago.org/bacp

04/13/2016

Alderman **Proco Joe Moreno**
Ward # **01**
City of Chicago
City Hall, Room **300**
121 North LaSalle Street
Chicago, Illinois 60602

Re: An ordinance to use and maintain a portion of the public right-of-way for **one (1) sidewalk cafe(s)** for **TAXIM**, adjacent to the premises known as **1558 N. Milwaukee Ave.**.

Dear Alderman **Proco Joe Moreno**:

The applicant referenced above has requested the use of the public right-of-way for a **sidewalk cafe(s)**. An ordinance has been prepared by the Department of Business Affairs and Consumer Protection – Small Business Center - Public Way Use Unit for presentation to the City Council. Because this request was made for properties located in your ward, as approved by you as per the attached, I respectfully request that you introduce the attached ordinance at the next City Council meeting.

If you have any questions regarding this ordinance, please contact Anthony Bertuca at (312) 744-5506.

Department of Business Affairs and Consumer Protection

City of Chicago

O2016-2826

Office of the City Clerk

Document Tracking Sheet

Meeting Date:	4/13/2016
Sponsor(s):	Moreno (1)
Type:	Ordinance
Title:	Sidewalk cafe(s) for Tocco Restaurant
Committee(s) Assignment:	Committee on Transportation and Public Way

ORDINANCE
TOCCO RESTAURANT
Acct. No. 332998 - 1
Permit No. 1122664

Be It Ordained by the City Council of the City of Chicago:

Permission and authority are hereby given and granted to TOCCO RESTAURANT upon the terms and subject to the conditions of this ordinance, to maintain and use a portion of the public right of way for a sidewalk cafe adjacent to its premises located at 1266 N. Milwaukee Ave.. Said sidewalk cafe area #1 shall be eighty (80) feet in length and sixteen (16) feet in width for a total of one thousand two hundred eighty (1280) square feet and shall allow six (6) feet of clear space from the face of the curb/building line along Mauntene Court adjacent to Milwaukee Ave. The compensation for said space and the days and hours of operation for the sidewalk cafe shall be as follows:

Sunday through Saturday 10:00 a.m. until 12:00 Midnight
Compensation: $1,408.00
SEATING CAPACITY: 80

Sidewalk Cafe Permit and approved plan must be posted at all times.

This grant of privilege #1122664 for a sidewalk cafe shall be subject to the provisions of Section 10-28-800 though 10-28-885 of the Municipal Code of Chicago and the directions of the Commissioner of Department of Business Affairs and Consumer Protection, the Commissioner of Streets and Sanitation, and the Commissioner of Transportation.

The permit holder agrees to hold the City of Chicago harmless for any damage, relocation or replacement costs associated with damage, relocation or removal of private property caused by the City performing work in the public way.

Authority for the above named privilege is herein given and granted from and after March 1, 2016 through and including December 1, 2016.

Alderman _____

Proco Joe Moreno 1st Ward

Department of Business Affairs and Consumer Protection
Small Business Center - Public Way Use Unit
City Hall - 121 N. LaSalle Street, Room 800 • Chicago, IL 60602
312-74-GOBIZ / 312-744-6249 • (312) 744-1944 (TTY)
http://www.cityofchicago.org/bacp

04/13/2016

Alderman **Proco Joe Moreno**
Ward # **01**
City of Chicago
City Hall, Room **300**
121 North LaSalle Street
Chicago, Illinois 60602

Re: An ordinance to use and maintain a portion of the public right-of-way for **one (1) sidewalk cafe(s)** for **TOCCO RESTAURANT**, adjacent to the premises known as **1266 N. Milwaukee Ave.**.

Dear Alderman **Proco Joe Moreno**:

The applicant referenced above has requested the use of the public right-of-way for a **sidewalk cafe(s)**. An ordinance has been prepared by the Department of Business Affairs and Consumer Protection – Small Business Center - Public Way Use Unit for presentation to the City Council. Because this request was made for properties located in your ward, as approved by you as per the attached, I respectfully request that you introduce the attached ordinance at the next City Council meeting.

If you have any questions regarding this ordinance, please contact Anthony Bertuca at (312) 744-5506.

Department of Business Affairs and Consumer Protection

City of Chicago

O2016-2850

Office of the City Clerk

Document Tracking Sheet

Meeting Date:	4/13/2016
Sponsor(s):	Hopkins (2)
Type:	Ordinance
Title:	Sidewalk cafe(s) for Bella Luna Cafe
Committee(s) Assignment:	Committee on Transportation and Public Way

ORDINANCE
BELLA LUNA CAFE
Acct. No. 89119 - 2
Permit No. 1122943

Be It Ordained by the City Council of the City of Chicago:

Permission and authority are hereby given and granted to BELLA LUNA CAFE upon the terms and subject to the conditions of this ordinance, to maintain and use a portion of the public right of way for a sidewalk cafe adjacent to its premises located at 731 N. Dearborn St.. Said sidewalk cafe area #1 shall be fifty-five (55) feet in length and eight (8) feet in width for a total of four hundred forty (440) square feet and shall allow six (6) feet of clear space from the face of the curb/building line along W. Superior Street. The compensation for said space and the days and hours of operation for the sidewalk cafe shall be as follows:

Monday through Saturday 11:00 a.m. to 11:00 p.m. Sunday 9:00 a.m. to 10:00 p.m.
Compensation: $1,012.00
SEATING CAPACITY: 32

Sidewalk Cafe Permit and approved plan must be posted at all times.

This grant of privilege #1122943 for a sidewalk cafe shall be subject to the provisions of Section 10-28-800 though 10-28-885 of the Municipal Code of Chicago and the directions of the Commissioner of Department of Business Affairs and Consumer Protection, the Commissioner of Streets and Sanitation, and the Commissioner of Transportation.

The permit holder agrees to hold the City of Chicago harmless for any damage, relocation or replacement costs associated with damage, relocation or removal of private property caused by the City performing work in the public way.

Authority for the above named privilege is herein given and granted from and after March 1, 2016 through and including December 1, 2016.

Alderman 

Brian Hopkins 2nd Ward

Department of Business Affairs and Consumer Protection
Small Business Center - Public Way Use Unit
City Hall - 121 N LaSalle Street, Room 800 • Chicago, IL 60602
312-74-GOBIZ / 312-744-6249 • (312) 744-1944 (TTY)
http://www cityofchicago org/bacp

04/13/2016

Alderman **Brian Hopkins**
Ward # **02**
City of Chicago
City Hall, Room **200**
121 North LaSalle Street
Chicago, Illinois 60602

Re: An ordinance to use and maintain a portion of the public right-of-way for **one (1) sidewalk cafe(s)** for **BELLA LUNA CAFE**, adjacent to the premises known as **731 N. Dearborn St.**.

Dear Alderman **Brian Hopkins**:

The applicant referenced above has requested the use of the public right-of-way for a **sidewalk cafe(s)**. An ordinance has been prepared by the Department of Business Affairs and Consumer Protection – Small Business Center - Public Way Use Unit for presentation to the City Council. Because this request was made for properties located in your ward, as approved by you as per the attached, I respectfully request that you introduce the attached ordinance at the next City Council meeting.

If you have any questions regarding this ordinance, please contact Anthony Bertuca at (312) 744-5506.

Department of Business Affairs and Consumer Protection

City of Chicago

O2016-2852

Office of the City Clerk

Document Tracking Sheet

Meeting Date:	4/13/2016
Sponsor(s):	Hopkins (2)
Type:	Ordinance
Title:	Sidewalk cafe(s) for Cafe Sushi-Wells
Committee(s) Assignment:	Committee on Transportation and Public Way

ORDINANCE
CAFE SUSHI-WELLS
Acct. No. 210982 - 1
Permit No. 1122885

Be It Ordained by the City Council of the City of Chicago:

Permission and authority are hereby given and granted to CAFE SUSHI-WELLS upon the terms and subject to the conditions of this ordinance, to maintain and use a portion of the public right of way for a sidewalk cafe adjacent to its premises located at 1342 N. Wells St.. Said sidewalk cafe area #1 shall be twenty-eight point six seven (28.67) feet in length and nine point six seven (9.67) feet in width, area #2 shall be twenty-eight point three three (28.33) feet in length and five point one seven (5.17) feet in width for a total of four hundred twenty-three point seven one (423.71) square feet and shall allow six (6) feet of clear space from the face of the curb/building line along W. Evergreen, N. Wells. The compensation for said space and the days and hours of operation for the sidewalk cafe shall be as follows:

Monday through Saturday 11:00 a.m. to 11:00 p.m. Sunday 12:30 p.m. to 10:00 p.m.
Compensation: $974.52
SEATING CAPACITY: 24

Sidewalk Cafe Permit and approved plan must be posted at all times.

This grant of privilege #1122885 for a sidewalk cafe shall be subject to the provisions of Section 10-28-800 though 10-28-885 of the Municipal Code of Chicago and the directions of the Commissioner of Department of Business Affairs and Consumer Protection, the Commissioner of Streets and Sanitation, and the Commissioner of Transportation.

The permit holder agrees to hold the City of Chicago harmless for any damage, relocation or replacement costs associated with damage, relocation or removal of private property caused by the City performing work in the public way.

Authority for the above named privilege is herein given and granted from and after March 1, 2016 through and including December 1, 2016.

Alderman _____

Brian Hopkins 2nd Ward

Department of Business Affairs and Consumer Protection
Small Business Center - Public Way Use Unit
City Hall - 121 N LaSalle Street, Room 800 • Chicago, IL 60602
312-74-GOBIZ / 312-744-6249 • (312) 744-1944 (TTY)
http://www.cityofchicago.org/bacp

04/13/2016

Alderman **Brian Hopkins**
Ward # **02**
City of Chicago
City Hall, Room **200**
121 North LaSalle Street
Chicago, Illinois 60602

Re: An ordinance to use and maintain a portion of the public right-of-way for **two (2) sidewalk cafe(s)** for **CAFE SUSHI-WELLS**, adjacent to the premises known as **1342 N. Wells St.**.

Dear Alderman **Brian Hopkins**:

The applicant referenced above has requested the use of the public right-of-way for a **sidewalk cafe(s)**. An ordinance has been prepared by the Department of Business Affairs and Consumer Protection – Small Business Center - Public Way Use Unit for presentation to the City Council. Because this request was made for properties located in your ward, as approved by you as per the attached, I respectfully request that you introduce the attached ordinance at the next City Council meeting.

If you have any questions regarding this ordinance, please contact Anthony Bertuca at (312) 744-5506.

Department of Business Affairs and Consumer Protection

City of Chicago

O2016-2855

Office of the City Clerk

Document Tracking Sheet

Meeting Date:	4/13/2016
Sponsor(s):	Hopkins (2)
Type:	Ordinance
Title:	Sidewalk cafe(s) for Expression Lavazza
Committee(s) Assignment:	Committee on Transportation and Public Way

ORDINANCE
EXPRESSION LAVAZZA
Acct. No. 309247 - 8
Permit No. 1122615

Be It Ordained by the City Council of the City of Chicago:

Permission and authority are hereby given and granted to EXPRESSION LAVAZZA upon the terms and subject to the conditions of this ordinance, to maintain and use a portion of the public right of way for a sidewalk cafe adjacent to its premises located at 140 E. Walton Pl.. Said sidewalk cafe area #1 shall be sixteen point seven five (16.75) feet in length and six (6) feet in width for a total of one hundred point five (100.5) square feet and shall allow six (6) feet of clear space from the face of the curb/building line along E. Walton Place. The compensation for said space and the days and hours of operation for the sidewalk cafe shall be as follows:

Sunday to Saturday 8:00 am - 11:00 p.m.
Compensation: $600.00
SEATING CAPACITY: 4

Sidewalk Cafe Permit and approved plan must be posted at all times.

This grant of privilege #1122615 for a sidewalk cafe shall be subject to the provisions of Section 10-28-800 though 10-28-885 of the Municipal Code of Chicago and the directions of the Commissioner of Department of Business Affairs and Consumer Protection, the Commissioner of Streets and Sanitation, and the Commissioner of Transportation.

The permit holder agrees to hold the City of Chicago harmless for any damage, relocation or replacement costs associated with damage, relocation or removal of private property caused by the City performing work in the public way.

Authority for the above named privilege is herein given and granted from and after March 1, 2016 through and including December 1, 2016.

Alderman _____

Brian Hopkins 2nd Ward

Department of Business Affairs and Consumer Protection
Small Business Center - Public Way Use Unit
City Hall - 121 N. LaSalle Street, Room 800 • Chicago, IL 60602
312-74-GOBIZ / 312-744-6249 • (312) 744-1944 (TTY)
http://www.cityofchicago.org/bacp

04/13/2016

Alderman **Brian Hopkins**
Ward # **02**
City of Chicago
City Hall, Room **200**
121 North LaSalle Street
Chicago, Illinois 60602

Re: An ordinance to use and maintain a portion of the public right-of-way for **one (1) sidewalk cafe(s)** for **EXPRESSION LAVAZZA**, adjacent to the premises known as **140 E. Walton Pl.**.

Dear Alderman **Brian Hopkins**:

The applicant referenced above has requested the use of the public right-of-way for a **sidewalk cafe(s)**. An ordinance has been prepared by the Department of Business Affairs and Consumer Protection – Small Business Center - Public Way Use Unit for presentation to the City Council. Because this request was made for properties located in your ward, as approved by you as per the attached, I respectfully request that you introduce the attached ordinance at the next City Council meeting.

If you have any questions regarding this ordinance, please contact Anthony Bertuca at (312) 744-5506.

Department of Business Affairs and Consumer Protection

City of Chicago

O2016-2864

Office of the City Clerk

Document Tracking Sheet

Meeting Date:	4/13/2016
Sponsor(s):	Hopkins (2)
Type:	Ordinance
Title:	Sidewalk cafe(s) for Gino's East Pizzeria
Committee(s) Assignment:	Committee on Transportation and Public Way

ORDINANCE
GINO'S EAST PIZZERIA
Acct. No. 303796 - 1
Permit No. 1122588

Be It Ordained by the City Council of the City of Chicago:

Permission and authority are hereby given and granted to GINO'S EAST PIZZERIA upon the terms and subject to the conditions of this ordinance, to maintain and use a portion of the public right of way for a sidewalk cafe adjacent to its premises located at 160-64 E. Superior St.. Said sidewalk cafe area #1 shall be twenty-five (25) feet in length and twelve (12) feet in width for a total of three hundred (300) square feet and shall allow six (6) feet of clear space from the face of the curb/building line along E. Superior Street. The compensation for said space and the days and hours of operation for the sidewalk cafe shall be as follows:

Monday through Sunday 9:00 a.m. to 11:00 p.m.
Compensation: $690.00
SEATING CAPACITY: 18

Sidewalk Cafe Permit and approved plan must be posted at all times.

This grant of privilege #1122588 for a sidewalk cafe shall be subject to the provisions of Section 10-28-800 though 10-28-885 of the Municipal Code of Chicago and the directions of the Commissioner of Department of Business Affairs and Consumer Protection, the Commissioner of Streets and Sanitation, and the Commissioner of Transportation.

The permit holder agrees to hold the City of Chicago harmless for any damage, relocation or replacement costs associated with damage, relocation or removal of private property caused by the City performing work in the public way.

Authority for the above named privilege is herein given and granted from and after March 1, 2016 through and including December 1, 2016.

Alderman _____

Brian Hopkins 2nd Ward

Department of Business Affairs and Consumer Protection
Small Business Center - Public Way Use Unit
City Hall - 121 N. LaSalle Street, Room 800 • Chicago, IL 60602
312-74-GOBIZ / 312-744-6249 • (312) 744-1944 (TTY)
http://www.cityofchicago.org/bacp

04/13/2016

Alderman **Brian Hopkins**
Ward # **02**
City of Chicago
City Hall, Room **200**
121 North LaSalle Street
Chicago, Illinois 60602

Re: An ordinance to use and maintain a portion of the public right-of-way for **one (1) sidewalk cafe(s)** for **GINO'S EAST PIZZERIA**, adjacent to the premises known as **160-64 E. Superior St.**.

Dear Alderman **Brian Hopkins**:

The applicant referenced above has requested the use of the public right-of-way for a **sidewalk cafe(s)**. An ordinance has been prepared by the Department of Business Affairs and Consumer Protection – Small Business Center - Public Way Use Unit for presentation to the City Council. Because this request was made for properties located in your ward, as approved by you as per the attached, I respectfully request that you introduce the attached ordinance at the next City Council meeting.

If you have any questions regarding this ordinance, please contact Anthony Bertuca at (312) 744-5506.

Department of Business Affairs and Consumer Protection

City of Chicago

O2016-2867

Office of the City Clerk

Document Tracking Sheet

Meeting Date:	4/13/2016
Sponsor(s):	Hopkins (2)
Type:	Ordinance
Title:	Sidewalk cafe(s) for Local, The
Committee(s) Assignment:	Committee on Transportation and Public Way

ORDINANCE
THE LOCAL
Acct. No. 373358 - 1
Permit No. 1122809

Be It Ordained by the City Council of the City of Chicago:

Permission and authority are hereby given and granted to THE LOCAL upon the terms and subject to the conditions of this ordinance, to maintain and use a portion of the public right of way for a sidewalk cafe adjacent to its premises located at 198 E. Delaware Pl.. Said sidewalk cafe area #1 shall be twenty-nine point seven five (29.75) feet in length and four point eight three (4.83) feet in width, area #2 shall be sixty-two point eight three (62.83) feet in length and fourteen point five eight (14.58) feet in width for a total of one thousand fifty-nine point seven five (1059.75) square feet and shall allow six (6) feet of clear space from the face of the curb/building line along Miles van der Rohe Way, E. Delaware. The compensation for said space and the days and hours of operation for the sidewalk cafe shall be as follows:

Monday to Sunday 8:00 am - 12:00 am
Compensation: $2,437.43
SEATING CAPACITY: 76

Sidewalk Cafe Permit and approved plan must be posted at all times.

This grant of privilege #1122809 for a sidewalk cafe shall be subject to the provisions of Section 10-28-800 though 10-28-885 of the Municipal Code of Chicago and the directions of the Commissioner of Department of Business Affairs and Consumer Protection, the Commissioner of Streets and Sanitation, and the Commissioner of Transportation.

The permit holder agrees to hold the City of Chicago harmless for any damage, relocation or replacement costs associated with damage, relocation or removal of private property caused by the City performing work in the public way.

Authority for the above named privilege is herein given and granted from and after March 1, 2016 through and including December 1, 2016.

Alderman _____

Brian Hopkins 2nd Ward

Department of Business Affairs and Consumer Protection
Small Business Center - Public Way Use Unit
City Hall - 121 N. LaSalle Street, Room 800 • Chicago, IL 60602
312-74-GOBIZ / 312-744-6249 • (312) 744-1944 (TTY)
http://www.cityofchicago.org/bacp

04/13/2016

Alderman **Brian Hopkins**
Ward # **02**
City of Chicago
City Hall, Room **200**
121 North LaSalle Street
Chicago, Illinois 60602

Re: An ordinance to use and maintain a portion of the public right-of-way for **two (2) sidewalk cafe(s)** for **THE LOCAL**, adjacent to the premises known as **198 E. Delaware Pl.**.

Dear Alderman **Brian Hopkins**:

The applicant referenced above has requested the use of the public right-of-way for a **sidewalk cafe(s)**. An ordinance has been prepared by the Department of Business Affairs and Consumer Protection – Small Business Center - Public Way Use Unit for presentation to the City Council. Because this request was made for properties located in your ward, as approved by you as per the attached, I respectfully request that you introduce the attached ordinance at the next City Council meeting.

If you have any questions regarding this ordinance, please contact Anthony Bertuca at (312) 744-5506.

Department of Business Affairs and Consumer Protection

City of Chicago

O2016-2875

Office of the City Clerk

Document Tracking Sheet

Meeting Date:	4/13/2016
Sponsor(s):	Hopkins (2)
Type:	Ordinance
Title:	Sidewalk cafe(s) for mEAT
Committee(s) Assignment:	Committee on Transportation and Public Way

ORDINANCE
mEAT on Chestnut
Acct. No. 373575 - 1
Permit No. 1122947

Be It Ordained by the City Council of the City of Chicago:

Permission and authority are hereby given and granted to mEAT on Chestnut upon the terms and subject to the conditions of this ordinance, to maintain and use a portion of the public right of way for a sidewalk cafe adjacent to its premises located at 215 E. Chestnut St.. Said sidewalk cafe area #1 shall be twenty-seven point two five (27.25) feet in length and eleven point one seven (11.17) feet in width, area #2 shall be ten point four two (10.42) feet in length and eleven point one seven (11.17) feet in width for a total of four hundred twenty point seven seven (420.77) square feet and shall allow six (6) feet of clear space from the face of the curb/building line along E Chestnut St. The compensation for said space and the days and hours of operation for the sidewalk cafe shall be as follows:

Sunday thru Saturday 11:00 a.m. until 12:00 Midnight
Compensation: $967.78
SEATING CAPACITY: 48

Sidewalk Cafe Permit and approved plan must be posted at all times.

This grant of privilege #1122947 for a sidewalk cafe shall be subject to the provisions of Section 10-28-800 though 10-28-885 of the Municipal Code of Chicago and the directions of the Commissioner of Department of Business Affairs and Consumer Protection, the Commissioner of Streets and Sanitation, and the Commissioner of Transportation.

The permit holder agrees to hold the City of Chicago harmless for any damage, relocation or replacement costs associated with damage, relocation or removal of private property caused by the City performing work in the public way.

Authority for the above named privilege is herein given and granted from and after March 1, 2016 through and including December 1, 2016.

Alderman _____

Brian Hopkins 2nd Ward

Department of Business Affairs and Consumer Protection
Small Business Center - Public Way Use Unit
City Hall - 121 N. LaSalle Street, Room 800 • Chicago, IL 60602
312-74-GOBIZ / 312-744-6249 • (312) 744-1944 (TTY)
http://www.cityofchicago.org/bacp

04/13/2016

Alderman **Brian Hopkins**
Ward # **02**
City of Chicago
City Hall, Room **200**
121 North LaSalle Street
Chicago, Illinois 60602

Re: An ordinance to use and maintain a portion of the public right-of-way for **two (2) sidewalk cafe(s)** for **mEAT on Chestnut**, adjacent to the premises known as **215 E. Chestnut St.**.

Dear Alderman **Brian Hopkins**:

The applicant referenced above has requested the use of the public right-of-way for a **sidewalk cafe(s)**. An ordinance has been prepared by the Department of Business Affairs and Consumer Protection – Small Business Center - Public Way Use Unit for presentation to the City Council. Because this request was made for properties located in your ward, as approved by you as per the attached, I respectfully request that you introduce the attached ordinance at the next City Council meeting.

If you have any questions regarding this ordinance, please contact Anthony Bertuca at (312) 744-5506.

Department of Business Affairs and Consumer Protection

City of Chicago

O2016-2878

Office of the City Clerk

Document Tracking Sheet

Meeting Date:	4/13/2016
Sponsor(s):	Hopkins (2)
Type:	Ordinance
Title:	Sidewalk cafe(s) for Pelago
Committee(s) Assignment:	Committee on Transportation and Public Way

ORDINANCE
PELAGO
Acct. No. 340239 - 1
Permit No. 1122877

Be It Ordained by the City Council of the City of Chicago:

Permission and authority are hereby given and granted to PELAGO upon the terms and subject to the conditions of this ordinance, to maintain and use a portion of the public right of way for a sidewalk cafe adjacent to its premises located at 201 E. Delaware Pl.. Said sidewalk cafe area #1 shall be forty-nine (49) feet in length and fifteen point two five (15.25) feet in width for a total of seven hundred forty-seven point two five (747.25) square feet and shall allow six (6) feet of clear space from the face of the curb/building line along E. Delaware. The compensation for said space and the days and hours of operation for the sidewalk cafe shall be as follows:

Sunday through Saturday 8:00am until 12:00 midnight
Compensation: $1,718.68
SEATING CAPACITY: 48

Sidewalk Cafe Permit and approved plan must be posted at all times.

This grant of privilege #1122877 for a sidewalk cafe shall be subject to the provisions of Section 10-28-800 though 10-28-885 of the Municipal Code of Chicago and the directions of the Commissioner of Department of Business Affairs and Consumer Protection, the Commissioner of Streets and Sanitation, and the Commissioner of Transportation.

The permit holder agrees to hold the City of Chicago harmless for any damage, relocation or replacement costs associated with damage, relocation or removal of private property caused by the City performing work in the public way.

Authority for the above named privilege is herein given and granted from and after March 1, 2016 through and including December 1, 2016.

Alderman _____

Brian Hopkins 2nd Ward

Department of Business Affairs and Consumer Protection
Small Business Center - Public Way Use Unit
City Hall - 121 N. LaSalle Street, Room 800 • Chicago, IL 60602
312-74-GOBIZ / 312-744-6249 • (312) 744-1944 (TTY)
http://www.cityofchicago.org/bacp

04/13/2016

Alderman **Brian Hopkins**
Ward # **02**
City of Chicago
City Hall, Room **200**
121 North LaSalle Street
Chicago, Illinois 60602

Re: An ordinance to use and maintain a portion of the public right-of-way for **one (1) sidewalk cafe(s)** for **PELAGO**, adjacent to the premises known as **201 E. Delaware Pl.**.

Dear Alderman **Brian Hopkins**:

The applicant referenced above has requested the use of the public right-of-way for a **sidewalk cafe(s)**. An ordinance has been prepared by the Department of Business Affairs and Consumer Protection – Small Business Center - Public Way Use Unit for presentation to the City Council. Because this request was made for properties located in your ward, as approved by you as per the attached, I respectfully request that you introduce the attached ordinance at the next City Council meeting.

If you have any questions regarding this ordinance, please contact Anthony Bertuca at (312) 744-5506.

Department of Business Affairs and Consumer Protection

City of Chicago

O2016-2881

Office of the City Clerk

Document Tracking Sheet

Meeting Date:	4/13/2016
Sponsor(s):	Hopkins (2)
Type:	Ordinance
Title:	Sidewalk cafe(s) for Salpicon
Committee(s) Assignment:	Committee on Transportation and Public Way

ORDINANCE
SALPICON
Acct. No. 15596 - 2
Permit No. 1122910

Be It Ordained by the City Council of the City of Chicago:

Permission and authority are hereby given and granted to SALPICON upon the terms and subject to the conditions of this ordinance, to maintain and use a portion of the public right of way for a sidewalk cafe adjacent to its premises located at 1252 N. Wells St.. Said sidewalk cafe area #1 shall be twenty-four (24) feet in length and ten (10) feet in width for a total of two hundred forty (240) square feet and shall allow six (6) feet of clear space from the face of the curb/building line along N. Wells. The compensation for said space and the days and hours of operation for the sidewalk cafe shall be as follows:


Sunday through Saturday 11:00am until 12:00 am midnight
Compensation: $600.00
SEATING CAPACITY: 20

Sidewalk Cafe Permit and approved plan must be posted at all times.

This grant of privilege #1122910 for a sidewalk cafe shall be subject to the provisions of Section 10-28-800 though 10-28-885 of the Municipal Code of Chicago and the directions of the Commissioner of Department of Business Affairs and Consumer Protection, the Commissioner of Streets and Sanitation, and the Commissioner of Transportation.

The permit holder agrees to hold the City of Chicago harmless for any damage, relocation or replacement costs associated with damage, relocation or removal of private property caused by the City performing work in the public way.

Authority for the above named privilege is herein given and granted from and after March 1, 2016 through and including December 1, 2016.

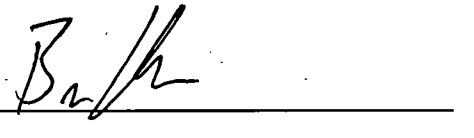Alderman 

Brian Hopkins 2nd Ward

Department of Business Affairs and Consumer Protection
Small Business Center - Public Way Use Unit
City Hall - 121 N LaSalle Street, Room 800 • Chicago, IL 60602
312-74-GOBIZ / 312-744-6249 • (312) 744-1944 (TTY)
http://www.cityofchicago.org/bacp

04/13/2016

Alderman **Brian Hopkins**
Ward # **02**
City of Chicago
City Hall, Room **200**
121 North LaSalle Street
Chicago, Illinois 60602

Re: An ordinance to use and maintain a portion of the public right-of-way for **one (1) sidewalk cafe(s)** for **SALPICON**, adjacent to the premises known as **1252 N. Wells St.**.

Dear Alderman **Brian Hopkins**:

The applicant referenced above has requested the use of the public right-of-way for a **sidewalk cafe(s)**. An ordinance has been prepared by the Department of Business Affairs and Consumer Protection – Small Business Center - Public Way Use Unit for presentation to the City Council. Because this request was made for properties located in your ward, as approved by you as per the attached, I respectfully request that you introduce the attached ordinance at the next City Council meeting.

If you have any questions regarding this ordinance, please contact Anthony Bertuca at (312) 744-5506.

Department of Business Affairs and Consumer Protection

City of Chicago

O2016-2885

Office of the City Clerk

Document Tracking Sheet

Meeting Date:	4/13/2016
Sponsor(s):	Hopkins (2)
Type:	Ordinance
Title:	Sidewalk cafe(s) for Tiparos Thai Restaurant, Inc.
Committee(s) Assignment:	Committee on Transportation and Public Way

ORDINANCE
TIPAROS THAI RESTAURANT , INC.
Acct. No. 15950 - 1
Permit No. 1122939

Be It Ordained by the City Council of the City of Chicago:

Permission and authority are hereby given and granted to TIPAROS THAI RESTAURANT , INC. upon the terms and subject to the conditions of this ordinance, to maintain and use a portion of the public right of way for a sidewalk cafe adjacent to its premises located at 1540 N. Clark St.. Said sidewalk cafe area #1 shall be twenty-five (25) feet in length and nine point five eight (9.58) feet in width for a total of two hundred thirty-nine point five (239.5) square feet and shall allow six (6) feet of clear space from the face of the curb/building line along N. Clark Street. The compensation for said space and the days and hours of operation for the sidewalk cafe shall be as follows:

Sunday thru Thursday 11:00 a.m. to 10:00 p.m. Friday & Saturday 11:00 a.m. to 11:00 p.m.
Compensation: $600.00
SEATING CAPACITY: 24

Sidewalk Cafe Permit and approved plan must be posted at all times.

This grant of privilege #1122939 for a sidewalk cafe shall be subject to the provisions of Section 10-28-800 though 10-28-885 of the Municipal Code of Chicago and the directions of the Commissioner of Department of Business Affairs and Consumer Protection, the Commissioner of Streets and Sanitation, and the Commissioner of Transportation.

The permit holder agrees to hold the City of Chicago harmless for any damage, relocation or replacement costs associated with damage, relocation or removal of private property caused by the City performing work in the public way.

Authority for the above named privilege is herein given and granted from and after March 1, 2016 through and including December 1, 2016.

Alderman _____

Brian Hopkins 2nd Ward

Department of Business Affairs and Consumer Protection
Small Business Center - Public Way Use Unit
City Hall - 121 N LaSalle Street, Room 800 • Chicago, IL 60602
312-74-GOBIZ / 312-744-6249 • (312) 744-1944 (TTY)
http://www.cityofchicago.org/bacp

04/13/2016

Alderman **Brian Hopkins**
Ward # **02**
City of Chicago
City Hall, Room **200**
121 North LaSalle Street
Chicago, Illinois 60602

Re: An ordinance to use and maintain a portion of the public right-of-way for **one (1) sidewalk cafe(s)** for **TIPAROS THAI RESTAURANT , INC.**, adjacent to the premises known as **1540 N. Clark St.**.

Dear Alderman **Brian Hopkins**:

The applicant referenced above has requested the use of the public right-of-way for a **sidewalk cafe(s)**. An ordinance has been prepared by the Department of Business Affairs and Consumer Protection – Small Business Center - Public Way Use Unit for presentation to the City Council. Because this request was made for properties located in your ward, as approved by you as per the attached, I respectfully request that you introduce the attached ordinance at the next City Council meeting.

If you have any questions regarding this ordinance, please contact Anthony Bertuca at (312) 744-5506.

Department of Business Affairs and Consumer Protection

City of Chicago

O2016-2887

Office of the City Clerk

Document Tracking Sheet

Meeting Date:	4/13/2016
Sponsor(s):	Hopkins (2)
Type:	Ordinance
Title:	Sidewalk cafe(s) for Wicker Basket Market
Committee(s) Assignment:	Committee on Transportation and Public Way

ORDINANCE
WICKER BASKET MARKET
Acct. No. 352385 - 1
Permit No. 1122766

Be It Ordained by the City Council of the City of Chicago:

Permission and authority are hereby given and granted to WICKER BASKET MARKET upon the terms and subject to the conditions of this ordinance, to maintain and use a portion of the public right of way for a sidewalk cafe adjacent to its premises located at 2113 W. Division St.. Said sidewalk cafe area #1 shall be twenty-one (21) feet in length and thirteen (13) feet in width for a total of two hundred seventy-three (273) square feet and shall allow six (6) feet of clear space from the face of the curb/building line along W. Division Street. The compensation for said space and the days and hours of operation for the sidewalk cafe shall be as follows:

Monday through Sunday 8:00 a.m. to 3:00 p.m.
Compensation: $600.00
SEATING CAPACITY: 20

Sidewalk Cafe Permit and approved plan must be posted at all times.

This grant of privilege #1122766 for a sidewalk cafe shall be subject to the provisions of Section 10-28-800 though 10-28-885 of the Municipal Code of Chicago and the directions of the Commissioner of Department of Business Affairs and Consumer Protection, the Commissioner of Streets and Sanitation, and the Commissioner of Transportation.

The permit holder agrees to hold the City of Chicago harmless for any damage, relocation or replacement costs associated with damage, relocation or removal of private property caused by the City performing work in the public way.

Authority for the above named privilege is herein given and granted from and after March 1, 2016 through and including December 1, 2016.

Alderman _____

Brian Hopkins 2nd Ward

Department of Business Affairs and Consumer Protection
Small Business Center - Public Way Use Unit
City Hall - 121 N. LaSalle Street, Room 800 • Chicago, IL 60602
312-74-GOBIZ / 312-744-6249 • (312) 744-1944 (TTY)
http://www.cityofchicago.org/bacp

04/13/2016

Alderman **Brian Hopkins**
Ward # **02**
City of Chicago
City Hall, Room **200**
121 North LaSalle Street
Chicago, Illinois 60602

Re: An ordinance to use and maintain a portion of the public right-of-way for **one (1) sidewalk cafe(s)** for **WICKER BASKET MARKET**, adjacent to the premises known as **2113 W. Division St.**.

Dear Alderman **Brian Hopkins**:

The applicant referenced above has requested the use of the public right-of-way for a **sidewalk cafe(s)**. An ordinance has been prepared by the Department of Business Affairs and Consumer Protection – Small Business Center - Public Way Use Unit for presentation to the City Council. Because this request was made for properties located in your ward, as approved by you as per the attached, I respectfully request that you introduce the attached ordinance at the next City Council meeting.

If you have any questions regarding this ordinance, please contact Anthony Bertuca at (312) 744-5506.

Department of Business Affairs and Consumer Protection

City of Chicago

O2016-2890

Office of the City Clerk

Document Tracking Sheet

Meeting Date:	4/13/2016
Sponsor(s):	Hopkins (2)
Type:	Ordinance
Title:	Sidewalk cafe(s) for 25 Degrees
Committee(s) Assignment:	Committee on Transportation and Public Way

ORDINANCE
25 DEGREES
Acct. No. 31769 - 1
Permit No. 1122823

Be It Ordained by the City Council of the City of Chicago:

Permission and authority are hereby given and granted to 25 DEGREES upon the terms and subject to the conditions of this ordinance, to maintain and use a portion of the public right of way for a sidewalk cafe adjacent to its premises located at 736 N. Clark St.. Said sidewalk cafe area #1 shall be twenty-four (24) feet in length and nine point two five (9.25) feet in width for a total of two hundred twenty-two (222) square feet and shall allow six (6) feet of clear space from the face of the curb/building line along N. Clark Street. The compensation for said space and the days and hours of operation for the sidewalk cafe shall be as follows:

Monday through Wednesday 1!:00 a.m. to 11:00 p.m. Thursday through Saturday 11:00 a.m. to 12:00 midnight Sunday 11:00 a.m. to 10:00 p.m.
Compensation: $600.00
SEATING CAPACITY: 18

Sidewalk Cafe Permit and approved plan must be posted at all times.

This grant of privilege #1122823 for a sidewalk cafe shall be subject to the provisions of Section 10-28-800 though 10-28-885 of the Municipal Code of Chicago and the directions of the Commissioner of Department of Business Affairs and Consumer Protection, the Commissioner of Streets and Sanitation, and the Commissioner of Transportation.

The permit holder agrees to hold the City of Chicago harmless for any damage, relocation or replacement costs associated with damage, relocation or removal of private property caused by the City performing work in the public way.

Authority for the above named privilege is herein given and granted from and after March 1, 2016 through and including December 1, 2016.

Alderman _____

Brian Hopkins 2nd Ward

Department of Business Affairs and Consumer Protection
Small Business Center - Public Way Use Unit
City Hall - 121 N. LaSalle Street, Room 800 • Chicago, IL 60602
312-74-GOBIZ / 312-744-6249 • (312) 744-1944 (TTY)
http://www.cityofchicago.org/bacp

04/13/2016

Alderman **Brian Hopkins**
Ward # **02**
City of Chicago
City Hall, Room **200**
121 North LaSalle Street
Chicago, Illinois 60602

Re: An ordinance to use and maintain a portion of the public right-of-way for **one (1) sidewalk cafe(s)** for **25 DEGREES**, adjacent to the premises known as **736 N. Clark St.**.

Dear Alderman **Brian Hopkins**:

The applicant referenced above has requested the use of the public right-of-way for a **sidewalk cafe(s)**. An ordinance has been prepared by the Department of Business Affairs and Consumer Protection – Small Business Center - Public Way Use Unit for presentation to the City Council. Because this request was made for properties located in your ward, as approved by you as per the attached, I respectfully request that you introduce the attached ordinance at the next City Council meeting.

If you have any questions regarding this ordinance, please contact Anthony Bertuca at (312) 744-5506.

Department of Business Affairs and Consumer Protection

City of Chicago

O2016-2831

Office of the City Clerk

Document Tracking Sheet

Meeting Date:	4/13/2016
Sponsor(s):	Dowell (3)
Type:	Ordinance
Title:	Sidewalk cafe(s) for Chef Luciano
Committee(s) Assignment:	Committee on Transportation and Public Way

ORDINANCE
CHEF LUCIANO
Acct. No. 86114 - 3
Permit No. 1122622

Be It Ordained by the City Council of the City of Chicago:

Permission and authority are hereby given and granted to CHEF LUCIANO upon the terms and subject to the conditions of this ordinance, to maintain and use a portion of the public right of way for a sidewalk cafe adjacent to its premises located at 43-51 E. Cermak Rd.. Said sidewalk cafe area #1 shall be twenty-five (25) feet in length and six (6) feet in width for a total of one hundred fifty (150) square feet and shall allow six (6) feet of clear space from the face of the curb/building line along E. Cermak Road. The compensation for said space and the days and hours of operation for the sidewalk cafe shall be as follows:

Monday through Sunday 10:30 a.m. to 10:00 p.m.
Compensation: $600.00
SEATING CAPACITY: 15

Sidewalk Cafe Permit and approved plan must be posted at all times.

This grant of privilege #1122622 for a sidewalk cafe shall be subject to the provisions of Section 10-28-800 though 10-28-885 of the Municipal Code of Chicago and the directions of the Commissioner of Department of Business Affairs and Consumer Protection, the Commissioner of Streets and Sanitation, and the Commissioner of Transportation.

The permit holder agrees to hold the City of Chicago harmless for any damage, relocation or replacement costs associated with damage, relocation or removal of private property caused by the City performing work in the public way.

Authority for the above named privilege is herein given and granted from and after March 1, 2016 through and including December 1, 2016.

Alderman Pat Dowell

Pat Dowell 3rd Ward

Department of Business Affairs and Consumer Protection
Small Business Center - Public Way Use Unit
City Hall - 121 N. LaSalle Street, Room 800 • Chicago, IL 60602
312-74-GOBIZ / 312-744-6249 • (312) 744-1944 (TTY)
http://www.cityofchicago.org/bacp

04/13/2016

Alderman **Pat Dowell**
Ward # **03**
City of Chicago
City Hall, Room **200**
121 North LaSalle Street
Chicago, Illinois 60602

Re: An ordinance to use and maintain a portion of the public right-of-way for **one (1) sidewalk cafe(s)** for **CHEF LUCIANO**, adjacent to the premises known as **43-51 E. Cermak Rd.**.

Dear Alderman **Pat Dowell**:

The applicant referenced above has requested the use of the public right-of-way for a **sidewalk cafe(s)**. An ordinance has been prepared by the Department of Business Affairs and Consumer Protection – Small Business Center - Public Way Use Unit for presentation to the City Council. Because this request was made for properties located in your ward, as approved by you as per the attached, I respectfully request that you introduce the attached ordinance at the next City Council meeting.

If you have any questions regarding this ordinance, please contact Anthony Bertuca at (312) 744-5506.

Department of Business Affairs and Consumer Protection

City of Chicago

O2016-2834

Office of the City Clerk

Document Tracking Sheet

Meeting Date:	4/13/2016
Sponsor(s):	Dowell (3)
Type:	Ordinance
Title:	Sidewalk cafe(s) for Flo & Santo
Committee(s) Assignment:	Committee on Transportation and Public Way

ORDINANCE
FLO & SANTO
Acct. No. 349623 - 2
Permit No. 1122810

Be It Ordained by the City Council of the City of Chicago:

Permission and authority are hereby given and granted to FLO & SANTO upon the terms and subject to the conditions of this ordinance, to maintain and use a portion of the public right of way for a sidewalk cafe adjacent to its premises located at 1310 S. Wabash Ave.. Said sidewalk cafe area #1 shall be forty-five (45) feet in length and nine (9) feet in width for a total of four hundred five (405) square feet and shall allow six (6) feet of clear space from the face of the curb/building line along S WABASH AVENUE. The compensation for said space and the days and hours of operation for the sidewalk cafe shall be as follows:

MONDAY THRU SATURDAY 11:30 AM - 12:00 AM SUNDAY 11:30 AM - 11:00 PM
Compensation: $600.00
SEATING CAPACITY: 27

Sidewalk Cafe Permit and approved plan must be posted at all times.

This grant of privilege #1122810 for a sidewalk cafe shall be subject to the provisions of Section 10-28-800 though 10-28-885 of the Municipal Code of Chicago and the directions of the Commissioner of Department of Business Affairs and Consumer Protection, the Commissioner of Streets and Sanitation, and the Commissioner of Transportation.

The permit holder agrees to hold the City of Chicago harmless for any damage, relocation or replacement costs associated with damage, relocation or removal of private property caused by the City performing work in the public way.

Authority for the above named privilege is herein given and granted from and after March 1, 2016 through and including December 1, 2016.

Alderman Pat Dowell

Pat Dowell 3rd Ward

Department of Business Affairs and Consumer Protection
Small Business Center - Public Way Use Unit
City Hall - 121 N. LaSalle Street, Room 800 • Chicago, IL 60602
312-74-GOBIZ / 312-744-6249 • (312) 744-1944 (TTY)
http://www.cityofchicago.org/bacp

04/13/2016

Alderman **Pat Dowell**
Ward # **03**
City of Chicago
City Hall, Room **200**
121 North LaSalle Street
Chicago, Illinois 60602

Re: An ordinance to use and maintain a portion of the public right-of-way for **one (1) sidewalk cafe(s)** for **FLO & SANTO**, adjacent to the premises known as **1310 S. Wabash Ave.**.

Dear Alderman **Pat Dowell**:

The applicant referenced above has requested the use of the public right-of-way for a **sidewalk cafe(s)**. An ordinance has been prepared by the Department of Business Affairs and Consumer Protection – Small Business Center - Public Way Use Unit for presentation to the City Council. Because this request was made for properties located in your ward, as approved by you as per the attached, I respectfully request that you introduce the attached ordinance at the next City Council meeting.

If you have any questions regarding this ordinance, please contact Anthony Bertuca at (312) 744-5506.

Department of Business Affairs and Consumer Protection

City of Chicago

O2016-2837

Office of the City Clerk

Document Tracking Sheet

Meeting Date:	4/13/2016
Sponsor(s):	Dowell (3)
Type:	Ordinance
Title:	Sidewalk cafe(s) for Giordano's Restaurant
Committee(s) Assignment:	Committee on Transportation and Public Way

ORDINANCE
GIORDANO'S RESTAURANT
Acct. No. 375298 - 1
Permit No. 1122621

Be It Ordained by the City Council of the City of Chicago:

Permission and authority are hereby given and granted to GIORDANO'S RESTAURANT upon the terms and subject to the conditions of this ordinance, to maintain and use a portion of the public right of way for a sidewalk cafe adjacent to its premises located at 1340 S. Michigan Ave.. Said sidewalk cafe area #1 shall be thirty-two point five (32.5) feet in length and six point five (6.5) feet in width for a total of two hundred eleven point two five (211.25) square feet and shall allow six (6) feet of clear space from the face of the curb/building line along S. Michigan Avenue. The compensation for said space and the days and hours of operation for the sidewalk cafe shall be as follows:

Monday through Sunday 11:00 a.m. to 12:00 midnight
Compensation: $600.00
SEATING CAPACITY: 21

Sidewalk Cafe Permit and approved plan must be posted at all times.

This grant of privilege #1122621 for a sidewalk cafe shall be subject to the provisions of Section 10-28-800 though 10-28-885 of the Municipal Code of Chicago and the directions of the Commissioner of Department of Business Affairs and Consumer Protection, the Commissioner of Streets and Sanitation, and the Commissioner of Transportation.

The permit holder agrees to hold the City of Chicago harmless for any damage, relocation or replacement costs associated with damage, relocation or removal of private property caused by the City performing work in the public way.

Authority for the above named privilege is herein given and granted from and after March 1, 2016 through and including December 1, 2016.

Alderman Pat Dowell

Pat Dowell 3rd Ward

Department of Business Affairs and Consumer Protection
Small Business Center - Public Way Use Unit
City Hall - 121 N. LaSalle Street, Room 800 • Chicago, IL 60602
312-74-GOBIZ / 312-744-6249 • (312) 744-1944 (TTY)
http //www.cityofchicago.org/bacp

04/13/2016

Alderman **Pat Dowell**
Ward # **03**
City of Chicago
City Hall, Room **200**
121 North LaSalle Street
Chicago, Illinois 60602

Re: An ordinance to use and maintain a portion of the public right-of-way for **one (1) sidewalk cafe(s)** for **GIORDANO'S RESTAURANT**, adjacent to the premises known as **1340 S. Michigan Ave.**.

Dear Alderman **Pat Dowell**:

The applicant referenced above has requested the use of the public right-of-way for a **sidewalk cafe(s)**. An ordinance has been prepared by the Department of Business Affairs and Consumer Protection – Small Business Center - Public Way Use Unit for presentation to the City Council. Because this request was made for properties located in your ward, as approved by you as per the attached, I respectfully request that you introduce the attached ordinance at the next City Council meeting.

If you have any questions regarding this ordinance, please contact Anthony Bertuca at (312) 744-5506.

Department of Business Affairs and Consumer Protection

City of Chicago

O2016-2839

Office of the City Clerk

Document Tracking Sheet

Meeting Date:	4/13/2016
Sponsor(s):	Dowell (3)
Type:	Ordinance
Title:	Sidewalk cafe(s) for Kroll's South Loop
Committee(s) Assignment:	Committee on Transportation and Public Way

ORDINANCE
KROLL'S SOUTH LOOP
Acct. No. 268517 - 1
Permit No. 1122634

Be It Ordained by the City Council of the City of Chicago:

Permission and authority are hereby given and granted to KROLL'S SOUTH LOOP upon the terms and subject to the conditions of this ordinance, to maintain and use a portion of the public right of way for a sidewalk cafe adjacent to its premises located at 1736 S. Michigan Ave.. Said sidewalk cafe area #1 shall be twenty-six (26) feet in length and five point three three (5.33) feet in width for a total of one hundred thirty-eight point five eight (138.58) square feet and shall allow six (6) feet of clear space from the face of the curb/building line along S. Michigan Avenue. The compensation for said space and the days and hours of operation for the sidewalk cafe shall be as follows:

Monday through Saturday 11:00 a.m. to 11:00 p.m. Sunday 10:00 a.m. to 11:00 p.m.
Compensation: $600.00
SEATING CAPACITY: 16

Sidewalk Cafe Permit and approved plan must be posted at all times.

This grant of privilege #1122634 for a sidewalk cafe shall be subject to the provisions of Section 10-28-800 though 10-28-885 of the Municipal Code of Chicago and the directions of the Commissioner of Department of Business Affairs and Consumer Protection, the Commissioner of Streets and Sanitation, and the Commissioner of Transportation.

The permit holder agrees to hold the City of Chicago harmless for any damage, relocation or replacement costs associated with damage, relocation or removal of private property caused by the City performing work in the public way.

Authority for the above named privilege is herein given and granted from and after March 1, 2016 through and including December 1, 2016.

Alderman Pat Dowell

Pat Dowell 3rd Ward

Department of Business Affairs and Consumer Protection
Small Business Center - Public Way Use Unit
City Hall - 121 N LaSalle Street, Room 800 • Chicago, IL 60602
312-74-GOBIZ / 312-744-6249 • (312) 744-1944 (TTY)
http //www.cityofchicago org/bacp

04/13/2016

Alderman **Pat Dowell**
Ward # **03**
City of Chicago
City Hall, Room **200**
121 North LaSalle Street
Chicago, Illinois 60602

Re: An ordinance to use and maintain a portion of the public right-of-way for **one (1) sidewalk cafe(s)** for **KROLL'S SOUTH LOOP**, adjacent to the premises known as **1736 S. Michigan Ave.**.

Dear Alderman **Pat Dowell**:

The applicant referenced above has requested the use of the public right-of-way for a **sidewalk cafe(s)**. An ordinance has been prepared by the Department of Business Affairs and Consumer Protection – Small Business Center - Public Way Use Unit for presentation to the City Council. Because this request was made for properties located in your ward, as approved by you as per the attached, I respectfully request that you introduce the attached ordinance at the next City Council meeting.

If you have any questions regarding this ordinance, please contact Anthony Bertuca at (312) 744-5506.

Department of Business Affairs and Consumer Protection

City of Chicago

O2016-2843

Office of the City Clerk

Document Tracking Sheet

Meeting Date:	4/13/2016
Sponsor(s):	Dowell (3)
Type:	Ordinance
Title:	Sidewalk cafe(s) for South Coast
Committee(s) Assignment:	Committee on Transportation and Public Way

ORDINANCE
SOUTH COAST
Acct. No. 316115 - 1
Permit No. 1122644

Be It Ordained by the City Council of the City of Chicago:

Permission and authority are hereby given and granted to SOUTH COAST upon the terms and subject to the conditions of this ordinance, to maintain and use a portion of the public right of way for a sidewalk cafe adjacent to its premises located at 1700 S. Michigan Ave.. Said sidewalk cafe area #1 shall be sixteen point six seven (16.67) feet in length and four (4) feet in width for a total of sixty-six point six eight (66.68) square feet and shall allow six (6) feet of clear space from the face of the curb/building line along Michigan. The compensation for said space and the days and hours of operation for the sidewalk cafe shall be as follows:

Monday-Friday 4:30 pm - 11:00 pm Saturday 12:00 pm - 12:00 am Sunday 12:00 pm - 10:00 pm
Compensation: $600.00
SEATING CAPACITY: 12

Sidewalk Cafe Permit and approved plan must be posted at all times.

This grant of privilege #1122644 for a sidewalk cafe shall be subject to the provisions of Section 10-28-800 though 10-28-885 of the Municipal Code of Chicago and the directions of the Commissioner of Department of Business Affairs and Consumer Protection, the Commissioner of Streets and Sanitation, and the Commissioner of Transportation.

The permit holder agrees to hold the City of Chicago harmless for any damage, relocation or replacement costs associated with damage, relocation or removal of private property caused by the City performing work in the public way.

Authority for the above named privilege is herein given and granted from and after March 1, 2016 through and including December 1, 2016.

Alderman Pat Dowell

Pat Dowell 3rd Ward

Department of Business Affairs and Consumer Protection
Small Business Center - Public Way Use Unit
City Hall - 121 N. LaSalle Street, Room 800 • Chicago, IL 60602
312-74-GOBIZ / 312-744-6249 • (312) 744-1944 (TTY)
http://www.cityofchicago.org/bacp

04/13/2016

Alderman **Pat Dowell**
Ward # **03**
City of Chicago
City Hall, Room **200**
121 North LaSalle Street
Chicago, Illinois 60602

Re: An ordinance to use and maintain a portion of the public right-of-way for **one (1) sidewalk cafe(s)** for **SOUTH COAST**, adjacent to the premises known as **1700 S. Michigan Ave.**.

Dear Alderman **Pat Dowell**:

The applicant referenced above has requested the use of the public right-of-way for a **sidewalk cafe(s)**. An ordinance has been prepared by the Department of Business Affairs and Consumer Protection – Small Business Center - Public Way Use Unit for presentation to the City Council. Because this request was made for properties located in your ward, as approved by you as per the attached, I respectfully request that you introduce the attached ordinance at the next City Council meeting.

If you have any questions regarding this ordinance, please contact Anthony Bertuca at (312) 744-5506.

Department of Business Affairs and Consumer Protection

City of Chicago

O2016-2844

Office of the City Clerk

Document Tracking Sheet

Meeting Date:	4/13/2016
Sponsor(s):	Dowell (3)
Type:	Ordinance
Title:	Sidewalk cafe(s) for Tapas Valancia
Committee(s) Assignment:	Committee on Transportation and Public Way

ORDINANCE
TAPAS VALANCIA
Acct. No. 336613 - 1
Permit No. 1122797

Be It Ordained by the City Council of the City of Chicago:

Permission and authority are hereby given and granted to TAPAS VALANCIA upon the terms and subject to the conditions of this ordinance, to maintain and use a portion of the public right of way for a sidewalk cafe adjacent to its premises located at 1530 S. State St.. Said sidewalk cafe area #1 shall be seventy-nine (79) feet in length and ten point zero eight (10.08) feet in width for a total of seven hundred ninety-six point three two (796.32) square feet and shall allow six (6) feet of clear space from the face of the curb/building line along S. State Street. The compensation for said space and the days and hours of operation for the sidewalk cafe shall be as follows:

Sunday through Thursday 11:30 a.m. to 10:00 p.m. Friday and Saturday 11:30 a.m. to 11:00 p.m.
Compensation: $875.95
SEATING CAPACITY: 44

Sidewalk Cafe Permit and approved plan must be posted at all times.

This grant of privilege #1122797 for a sidewalk cafe shall be subject to the provisions of Section 10-28-800 though 10-28-885 of the Municipal Code of Chicago and the directions of the Commissioner of Department of Business Affairs and Consumer Protection, the Commissioner of Streets and Sanitation, and the Commissioner of Transportation.

The permit holder agrees to hold the City of Chicago harmless for any damage, relocation or replacement costs associated with damage, relocation or removal of private property caused by the City performing work in the public way.

Authority for the above named privilege is herein given and granted from and after March 1, 2016 through and including December 1, 2016.

Alderman _____

Pat Dowell 3rd Ward

Department of Business Affairs and Consumer Protection
Small Business Center - Public Way Use Unit
City Hall - 121 N. LaSalle Street, Room 800 • Chicago, IL 60602
312-74-GOBIZ / 312-744-6249 • (312) 744-1944 (TTY)
http://www.cityofchicago.org/bacp

04/13/2016

Alderman **Pat Dowell**
Ward # **03**
City of Chicago
City Hall, Room **200**
121 North LaSalle Street
Chicago, Illinois 60602

Re: An ordinance to use and maintain a portion of the public right-of-way for **one (1) sidewalk cafe(s)** for **TAPAS VALANCIA**, adjacent to the premises known as **1530 S. State St.**.

Dear Alderman **Pat Dowell**:

The applicant referenced above has requested the use of the public right-of-way for a **sidewalk cafe(s)**. An ordinance has been prepared by the Department of Business Affairs and Consumer Protection – Small Business Center - Public Way Use Unit for presentation to the City Council. Because this request was made for properties located in your ward, as approved by you as per the attached, I respectfully request that you introduce the attached ordinance at the next City Council meeting.

If you have any questions regarding this ordinance, please contact Anthony Bertuca at (312) 744-5506.

Department of Business Affairs and Consumer Protection

City of Chicago

O2016-2846

Office of the City Clerk

Document Tracking Sheet

Meeting Date:	4/13/2016
Sponsor(s):	Dowell (3)
Type:	Ordinance
Title:	Sidewalk cafe(s) for Waffles
Committee(s) Assignment:	Committee on Transportation and Public Way

ORDINANCE
WAFFLES
Acct. No. 362795 - 1
Permit No. 1122919

Be It Ordained by the City Council of the City of Chicago:

Permission and authority are hereby given and granted to WAFFLES upon the terms and subject to the conditions of this ordinance, to maintain and use a portion of the public right of way for a sidewalk cafe adjacent to its premises located at 1400 S. Michigan Ave.. Said sidewalk cafe area #1 shall be eight point four (8.4) feet in length and eight (8) feet in width, area #2 shall be eight point three (8.3) feet in length and eight (8) feet in width, area #3 shall be ten point three (10.3) feet in length and eight (8) feet in width for a total of two hundred sixteen (216) square feet and shall allow six (6) feet of clear space from the face of the curb/building line along Michigan. The compensation for said space and the days and hours of operation for the sidewalk cafe shall be as follows:

Monday to Sunday 8:00 am - 2:00 pm
Compensation: $600.00
SEATING CAPACITY: 14

Sidewalk Cafe Permit and approved plan must be posted at all times.

This grant of privilege #1122919 for a sidewalk cafe shall be subject to the provisions of Section 10-28-800 though 10-28-885 of the Municipal Code of Chicago and the directions of the Commissioner of Department of Business Affairs and Consumer Protection, the Commissioner of Streets and Sanitation, and the Commissioner of Transportation.

The permit holder agrees to hold the City of Chicago harmless for any damage, relocation or replacement costs associated with damage, relocation or removal of private property caused by the City performing work in the public way.

Authority for the above named privilege is herein given and granted from and after March 1, 2016 through and including December 1, 2016.

Alderman Pat Dowell

Pat Dowell 3rd Ward

Department of Business Affairs and Consumer Protection
Small Business Center - Public Way Use Unit
City Hall - 121 N. LaSalle Street, Room 800 • Chicago, IL 60602
312-74-GOBIZ / 312-744-6249 • (312) 744-1944 (TTY)
http://www.cityofchicago.org/bacp

04/13/2016

Alderman **Pat Dowell**
Ward # **03**
City of Chicago
City Hall, Room **200**
121 North LaSalle Street
Chicago, Illinois 60602

Re: An ordinance to use and maintain a portion of the public right-of-way for **three (3) sidewalk cafe(s)** for **WAFFLES**, adjacent to the premises known as **1400 S. Michigan Ave.**.

Dear Alderman **Pat Dowell**:

The applicant referenced above has requested the use of the public right-of-way for a **sidewalk cafe(s)**. An ordinance has been prepared by the Department of Business Affairs and Consumer Protection – Small Business Center - Public Way Use Unit for presentation to the City Council. Because this request was made for properties located in your ward, as approved by you as per the attached, I respectfully request that you introduce the attached ordinance at the next City Council meeting.

If you have any questions regarding this ordinance, please contact Anthony Bertuca at (312) 744-5506.

Department of Business Affairs and Consumer Protection

City of Chicago

O2016-2856

Office of the City Clerk

Document Tracking Sheet

Meeting Date:	4/13/2016
Sponsor(s):	King (4)
Type:	Ordinance
Title:	Sidewalk cafe(s) for Artists Cafe
Committee(s) Assignment:	Committee on Transportation and Public Way

ORDINANCE
ARTISTS CAFE
Acct. No. 373081 - 1
Permit No. 1122813

Be It Ordained by the City Council of the City of Chicago:

Permission and authority are hereby given and granted to ARTISTS CAFE upon the terms and subject to the conditions of this ordinance, to maintain and use a portion of the public right of way for a sidewalk cafe adjacent to its premises located at 1150 S. Wabash Ave.. Said sidewalk cafe area #1 shall be nineteen point five (19.5) feet in length and nine point three three (9.33) feet in width for a total of one hundred eighty-one point nine four (181.94) square feet and shall allow six (6) feet of clear space from the face of the curb/building line along S. Wabash Avenue. The compensation for said space and the days and hours of operation for the sidewalk cafe shall be as follows:

Monday through Sunday 8:00 a.m. to 10:00 p.m.
Compensation: $600.00
SEATING CAPACITY: 21

Sidewalk Cafe Permit and approved plan must be posted at all times.

This grant of privilege #1122813 for a sidewalk cafe shall be subject to the provisions of Section 10-28-800 though 10-28-885 of the Municipal Code of Chicago and the directions of the Commissioner of Department of Business Affairs and Consumer Protection, the Commissioner of Streets and Sanitation, and the Commissioner of Transportation.

The permit holder agrees to hold the City of Chicago harmless for any damage, relocation or replacement costs associated with damage, relocation or removal of private property caused by the City performing work in the public way.

Authority for the above named privilege is herein given and granted from and after March 1, 2016 through and including December 1, 2016.

Alderman _____

William D. Burns 4th Ward

Sophia Kij

Department of Business Affairs and Consumer Protection
Small Business Center - Public Way Use Unit
City Hall - 121 N. LaSalle Street, Room 800 • Chicago, IL 60602
312-74-GOBIZ / 312-744-6249 • (312) 744-1944 (TTY)
http://www.cityofchicago.org/bacp

04/13/2016

Alderman **William D. Burns**
Ward # **04**
City of Chicago
City Hall, Room **305**
121 North LaSalle Street
Chicago, Illinois 60602

Re: An ordinance to use and maintain a portion of the public right-of-way for **one (1) sidewalk cafe(s)** for **ARTISTS CAFE**, adjacent to the premises known as **1150 S. Wabash Ave.**.

Dear Alderman **William D. Burns**:

The applicant referenced above has requested the use of the public right-of-way for a **sidewalk cafe(s)**. An ordinance has been prepared by the Department of Business Affairs and Consumer Protection – Small Business Center - Public Way Use Unit for presentation to the City Council. Because this request was made for properties located in your ward, as approved by you as per the attached, I respectfully request that you introduce the attached ordinance at the next City Council meeting.

If you have any questions regarding this ordinance, please contact Anthony Bertuca at (312) 744-5506.

Department of Business Affairs and Consumer Protection

City of Chicago

O2016-2858

Office of the City Clerk

Document Tracking Sheet

Meeting Date:	4/13/2016
Sponsor(s):	King (4)
Type:	Ordinance
Title:	Sidewalk cafe(s) for Belly Up Smokehouse and Saloon
Committee(s) Assignment:	Committee on Transportation and Public Way

ORDINANCE
BELLY UP SMOKEHOUSE AND SALOON
Acct. No. 400630 - 1
Permit No. 1122817

Be It Ordained by the City Council of the City of Chicago:

Permission and authority are hereby given and granted to BELLY UP SMOKEHOUSE AND SALOON upon the terms and subject to the conditions of this ordinance, to maintain and use a portion of the public right of way for a sidewalk cafe adjacent to its premises located at 1132 S. Wabash Ave.. Said sidewalk cafe area #1 shall be twenty-one (21) feet in length and ten (10) feet in width for a total of two hundred ten (210) square feet and shall allow six (6) feet of clear space from the face of the curb/building line along South Wabash Avenue. The compensation for said space and the days and hours of operation for the sidewalk cafe shall be as follows:

Monday through Thursday 11:00 a.m. to 11:00 p.m. Friday 1!:00 a.m. to 11:30 p.m. Saturday 9:00 a.m. to 11:30 p.m. Sunday 9:00 a.m. to 11:00 p.m.
Compensation: $600.00
SEATING CAPACITY: 28

Sidewalk Cafe Permit and approved plan must be posted at all times.

This grant of privilege #1122817 for a sidewalk cafe shall be subject to the provisions of Section 10-28-800 though 10-28-885 of the Municipal Code of Chicago and the directions of the Commissioner of Department of Business Affairs and Consumer Protection, the Commissioner of Streets and Sanitation, and the Commissioner of Transportation.

The permit holder agrees to hold the City of Chicago harmless for any damage, relocation or replacement costs associated with damage, relocation or removal of private property caused by the City performing work in the public way.

Authority for the above named privilege is herein given and granted from and after March 1, 2016 through and including December 1, 2016.

Alderman _____

~~William D. Burns~~ 4th Ward
Sophia King

Department of Business Affairs and Consumer Protection
Small Business Center - Public Way Use Unit
City Hall - 121 N. LaSalle Street, Room 800 • Chicago, IL 60602
312-74-GOBIZ / 312-744-6249 • (312) 744-1944 (TTY)
http://www.cityofchicago.org/bacp

04/13/2016

Alderman **William D. Burns**
Ward # **04**
City of Chicago
City Hall, Room **305**
121 North LaSalle Street
Chicago, Illinois 60602

Re: An ordinance to use and maintain a portion of the public right-of-way for **one (1) sidewalk cafe(s)** for **BELLY UP SMOKEHOUSE AND SALOON**, adjacent to the premises known as **1132 S. Wabash Ave.**.

Dear Alderman **William D. Burns**:

The applicant referenced above has requested the use of the public right-of-way for a **sidewalk cafe(s)**. An ordinance has been prepared by the Department of Business Affairs and Consumer Protection – Small Business Center - Public Way Use Unit for presentation to the City Council. Because this request was made for properties located in your ward, as approved by you as per the attached, I respectfully request that you introduce the attached ordinance at the next City Council meeting.

If you have any questions regarding this ordinance, please contact Anthony Bertuca at (312) 744-5506.

Department of Business Affairs and Consumer Protection

City of Chicago

O2016-2861

Office of the City Clerk

Document Tracking Sheet

Meeting Date:	4/13/2016
Sponsor(s):	King (4)
Type:	Ordinance
Title:	Sidewalk cafe(s) for Brando's - 343 S Dearborn St
Committee(s) Assignment:	Committee on Transportation and Public Way

ORDINANCE
BRANDO'S
Acct. No. 318860 - 2
Permit No. 1122633

Be It Ordained by the City Council of the City of Chicago:

Permission and authority are hereby given and granted to BRANDO'S upon the terms and subject to the conditions of this ordinance, to maintain and use a portion of the public right of way for a sidewalk cafe adjacent to its premises located at 343 S. Dearborn St.. Said sidewalk cafe area #1 shall be twenty-six (26) feet in length and six (6) feet in width for a total of one hundred fifty-six (156) square feet and shall allow six (6) feet of clear space from the face of the curb/building line along S. Dearborn St.. The compensation for said space and the days and hours of operation for the sidewalk cafe shall be as follows:

Monday through Sunday 11:00am until 12:00 midnight
Compensation: $600.00
SEATING CAPACITY: 14

Sidewalk Cafe Permit and approved plan must be posted at all times.

This grant of privilege #1122633 for a sidewalk cafe shall be subject to the provisions of Section 10-28-800 though 10-28-885 of the Municipal Code of Chicago and the directions of the Commissioner of Department of Business Affairs and Consumer Protection, the Commissioner of Streets and Sanitation, and the Commissioner of Transportation.

The permit holder agrees to hold the City of Chicago harmless for any damage, relocation or replacement costs associated with damage, relocation or removal of private property caused by the City performing work in the public way.

Authority for the above named privilege is herein given and granted from and after March 1, 2016 through and including December 1, 2016.

Alderman _____
~~William D. Burns~~ 4th Ward
Sophia King

Department of Business Affairs and Consumer Protection
Small Business Center - Public Way Use Unit
City Hall - 121 N. LaSalle Street, Room 800 • Chicago, IL 60602
312-74-GOBIZ / 312-744-6249 • (312) 744-1944 (TTY)
http://www.cityofchicago.org/bacp

04/13/2016

Alderman **William D. Burns**
Ward # **04**
City of Chicago
City Hall, Room **305**
121 North LaSalle Street
Chicago, Illinois 60602

Re: An ordinance to use and maintain a portion of the public right-of-way for **one (1) sidewalk cafe(s)** for **BRANDO'S**, adjacent to the premises known as **343 S. Dearborn St.**.

Dear Alderman **William D. Burns**:

The applicant referenced above has requested the use of the public right-of-way for a **sidewalk cafe(s)**. An ordinance has been prepared by the Department of Business Affairs and Consumer Protection – Small Business Center - Public Way Use Unit for presentation to the City Council. Because this request was made for properties located in your ward, as approved by you as per the attached, I respectfully request that you introduce the attached ordinance at the next City Council meeting.

If you have any questions regarding this ordinance, please contact Anthony Bertuca at (312) 744-5506.

Department of Business Affairs and Consumer Protection

City of Chicago

O2016-2866

Office of the City Clerk

Document Tracking Sheet

Meeting Date:	4/13/2016
Sponsor(s):	King (4)
Type:	Ordinance
Title:	Sidewalk cafe(s) for Brando's - 338 S Plymouth Ct
Committee(s) Assignment:	Committee on Transportation and Public Way

ORDINANCE
BRANDO'S
Acct. No. 318860 - 2
Permit No. 1122632

Be It Ordained by the City Council of the City of Chicago:

Permission and authority are hereby given and granted to BRANDO'S upon the terms and subject to the conditions of this ordinance, to maintain and use a portion of the public right of way for a sidewalk cafe adjacent to its premises located at 338 S. Plymouth Ct.. Said sidewalk cafe area #1 shall be twenty-five (25) feet in length and six (6) feet in width for a total of one hundred fifty (150) square feet and shall allow six (6) feet of clear space from the face of the curb/building line along S. Plymouth Court. The compensation for said space and the days and hours of operation for the sidewalk cafe shall be as follows:

Monday through Sunday 11:00 a.m. to 12:00 midnight
Compensation: $600.00
SEATING CAPACITY: 16

Sidewalk Cafe Permit and approved plan must be posted at all times.

This grant of privilege #1122632 for a sidewalk cafe shall be subject to the provisions of Section 10-28-800 though 10-28-885 of the Municipal Code of Chicago and the directions of the Commissioner of Department of Business Affairs and Consumer Protection, the Commissioner of Streets and Sanitation, and the Commissioner of Transportation.

The permit holder agrees to hold the City of Chicago harmless for any damage, relocation or replacement costs associated with damage, relocation or removal of private property caused by the City performing work in the public way.

Authority for the above named privilege is herein given and granted from and after March 1, 2016 through and including December 1, 2016.

Alderman ~~William D. Burns~~ Sophia D. King 4th Ward

Department of Business Affairs and Consumer Protection
Small Business Center - Public Way Use Unit
City Hall - 121 N. LaSalle Street, Room 800 • Chicago, IL 60602
312-74-GOBIZ / 312-744-6249 • (312) 744-1944 (TTY)
http://www.cityofchicago.org/bacp

04/13/2016

Alderman **William D. Burns**
Ward # **04**
City of Chicago
City Hall, Room **305**
121 North LaSalle Street
Chicago, Illinois 60602

Re: An ordinance to use and maintain a portion of the public right-of-way for **one (1) sidewalk cafe(s)** for **BRANDO'S**, adjacent to the premises known as **338 S. Plymouth Ct.**.

Dear Alderman **William D. Burns**:

The applicant referenced above has requested the use of the public right-of-way for a **sidewalk cafe(s)**. An ordinance has been prepared by the Department of Business Affairs and Consumer Protection – Small Business Center - Public Way Use Unit for presentation to the City Council. Because this request was made for properties located in your ward, as approved by you as per the attached, I respectfully request that you introduce the attached ordinance at the next City Council meeting.

If you have any questions regarding this ordinance, please contact Anthony Bertuca at (312) 744-5506.

Department of Business Affairs and Consumer Protection

City of Chicago

O2016-2870

Office of the City Clerk

Document Tracking Sheet

Meeting Date:	4/13/2016
Sponsor(s):	King (4)
Type:	Ordinance
Title:	Sidewalk cafe(s) for Cafe on the Grove
Committee(s) Assignment:	Committee on Transportation and Public Way

ORDINANCE
CAFE ON THE GROVE
Acct. No. 348393 - 2
Permit No. 1122888

Be It Ordained by the City Council of the City of Chicago:

Permission and authority are hereby given and granted to CAFE ON THE GROVE upon the terms and subject to the conditions of this ordinance, to maintain and use a portion of the public right of way for a sidewalk cafe adjacent to its premises located at 4317 S. Cottage Grove Ave.. Said sidewalk cafe area #1 shall be twelve (12) feet in length and ten (10) feet in width for a total of one hundred twenty (120) square feet and shall allow six (6) feet of clear space from the face of the curb/building line along S. Cottage Grove Avenue. The compensation for said space and the days and hours of operation for the sidewalk cafe shall be as follows:

Monday through Wednesday 8:00 a.m. to 3:00 p.m. Thursday and Friday 8:00 a.m. to 8:00 p.m. Saturday and Sunday 9:00 a.m. to 8:00 p.m.
Compensation: $600.00
SEATING CAPACITY: 16

Sidewalk Cafe Permit and approved plan must be posted at all times.

This grant of privilege #1122888 for a sidewalk cafe shall be subject to the provisions of Section 10-28-800 though 10-28-885 of the Municipal Code of Chicago and the directions of the Commissioner of Department of Business Affairs and Consumer Protection, the Commissioner of Streets and Sanitation, and the Commissioner of Transportation.

The permit holder agrees to hold the City of Chicago harmless for any damage, relocation or replacement costs associated with damage, relocation or removal of private property caused by the City performing work in the public way.

Authority for the above named privilege is herein given and granted from and after March 1, 2016 through and including December 1, 2016.

Alderman _____

~~William D. Burns~~ 4th Ward
Sophia King

Department of Business Affairs and Consumer Protection
Small Business Center - Public Way Use Unit
City Hall - 121 N. LaSalle Street, Room 800 • Chicago, IL 60602
312-74-GOBIZ / 312-744-6249 • (312) 744-1944 (TTY)
http://www.cityofchicago.org/bacp

04/13/2016

Alderman **William D. Burns**
Ward # **04**
City of Chicago
City Hall, Room **305**
121 North LaSalle Street
Chicago, Illinois 60602

Re: An ordinance to use and maintain a portion of the public right-of-way for **one (1) sidewalk cafe(s)** for **CAFE ON THE GROVE**, adjacent to the premises known as **4317 S. Cottage Grove Ave.**.

Dear Alderman **William D. Burns**:

The applicant referenced above has requested the use of the public right-of-way for a **sidewalk cafe(s)**. An ordinance has been prepared by the Department of Business Affairs and Consumer Protection – Small Business Center - Public Way Use Unit for presentation to the City Council. Because this request was made for properties located in your ward, as approved by you as per the attached, I respectfully request that you introduce the attached ordinance at the next City Council meeting.

If you have any questions regarding this ordinance, please contact Anthony Bertuca at (312) 744-5506.

Department of Business Affairs and Consumer Protection

City of Chicago

O2016-2873

Office of the City Clerk

Document Tracking Sheet

Meeting Date:	4/13/2016
Sponsor(s):	King (4)
Type:	Ordinance
Title:	Sidewalk cafe(s) for Chicago Hilton & Towers
Committee(s) Assignment:	Committee on Transportation and Public Way

ORDINANCE
CHICAGO HILTON & TOWERS
Acct. No. 210667 - 1
Permit No. 1122788

Be It Ordained by the City Council of the City of Chicago:

Permission and authority are hereby given and granted to CHICAGO HILTON & TOWERS upon the terms and subject to the conditions of this ordinance, to maintain and use a portion of the public right of way for a sidewalk cafe adjacent to its premises located at 720 S. Michigan Ave.. Said sidewalk cafe area #1 shall be fifty-one point zero eight (51.08) feet in length and nine point six seven (9.67) feet in width for a total of four hundred ninety-three point nine four (493.94) square feet and shall allow six (6) feet of clear space from the face of the curb/building line along S. Michigan Avenue. The compensation for said space and the days and hours of operation for the sidewalk cafe shall be as follows:

Monday through Sunday 11:00 a.m. to 11:00 p.m.
Compensation: $889.10
SEATING CAPACITY: 18

Sidewalk Cafe Permit and approved plan must be posted at all times.

This grant of privilege #1122788 for a sidewalk cafe shall be subject to the provisions of Section 10-28-800 though 10-28-885 of the Municipal Code of Chicago and the directions of the Commissioner of Department of Business Affairs and Consumer Protection, the Commissioner of Streets and Sanitation, and the Commissioner of Transportation.

The permit holder agrees to hold the City of Chicago harmless for any damage, relocation or replacement costs associated with damage, relocation or removal of private property caused by the City performing work in the public way.

Authority for the above named privilege is herein given and granted from and after March 1, 2016 through and including December 1, 2016.

Alderman _____

William D. Burns 4th Ward

Sophia King

Department of Business Affairs and Consumer Protection
Small Business Center - Public Way Use Unit
City Hall - 121 N. LaSalle Street, Room 800 • Chicago, IL 60602
312-74-GOBIZ / 312-744-6249 • (312) 744-1944 (TTY)
http://www.cityofchicago.org/bacp

04/13/2016

Alderman **William D. Burns**
Ward # **04**
City of Chicago
City Hall, Room **305**
121 North LaSalle Street
Chicago, Illinois 60602

Re: An ordinance to use and maintain a portion of the public right-of-way for **one (1) sidewalk cafe(s)** for **CHICAGO HILTON & TOWERS**, adjacent to the premises known as **720 S. Michigan Ave.**.

Dear Alderman **William D. Burns**:

The applicant referenced above has requested the use of the public right-of-way for a **sidewalk cafe(s)**. An ordinance has been prepared by the Department of Business Affairs and Consumer Protection – Small Business Center - Public Way Use Unit for presentation to the City Council. Because this request was made for properties located in your ward, as approved by you as per the attached, I respectfully request that you introduce the attached ordinance at the next City Council meeting.

If you have any questions regarding this ordinance, please contact Anthony Bertuca at (312) 744-5506.

Department of Business Affairs and Consumer Protection

City of Chicago

O2016-2876

Office of the City Clerk

Document Tracking Sheet

Meeting Date:	4/13/2016
Sponsor(s):	King (4)
Type:	Ordinance
Title:	Sidewalk cafe(s) for Dunkin Donuts
Committee(s) Assignment:	Committee on Transportation and Public Way

ORDINANCE
DUNKIN DONUTS
Acct. No. 85681 - 1
Permit No. 1122902

Be It Ordained by the City Council of the City of Chicago:

Permission and authority are hereby given and granted to DUNKIN DONUTS upon the terms and subject to the conditions of this ordinance, to maintain and use a portion of the public right of way for a sidewalk cafe adjacent to its premises located at 39 W. Jackson Blvd.. Said sidewalk cafe area #1 shall be sixteen (16) feet in length and four point two five (4.25) feet in width, area #2 shall be six point five (6.5) feet in length and six point five (6.5) feet in width, area #3 shall be ten point five (10.5) feet in length and four point two five (4.25) feet in width for a total of one hundred fifty-four point eight eight (154.88) square feet and shall allow six (6) feet of clear space from the face of the curb/building line along S. Dearborn Avenue, W. Jackson Boulevard. The compensation for said space and the days and hours of operation for the sidewalk cafe shall be as follows:

Monday through Sunday 8:00 a.m. to 6:00 p.m.
Compensation: $600.00
SEATING CAPACITY: 8

Sidewalk Cafe Permit and approved plan must be posted at all times.

This grant of privilege #1122902 for a sidewalk cafe shall be subject to the provisions of Section 10-28-800 though 10-28-885 of the Municipal Code of Chicago and the directions of the Commissioner of Department of Business Affairs and Consumer Protection, the Commissioner of Streets and Sanitation, and the Commissioner of Transportation.

The permit holder agrees to hold the City of Chicago harmless for any damage, relocation or replacement costs associated with damage, relocation or removal of private property caused by the City performing work in the public way.

Authority for the above named privilege is herein given and granted from and after March 1, 2016 through and including December 1, 2016.

Alderman _____

~~William D. Burns~~ 4th Ward
Sophia King

Department of Business Affairs and Consumer Protection
Small Business Center - Public Way Use Unit
City Hall - 121 N. LaSalle Street, Room 800 • Chicago, IL 60602
312-74-GOBIZ / 312-744-6249 • (312) 744-1944 (TTY)
http://www.cityofchicago.org/bacp

04/13/2016

Alderman **William D. Burns**
Ward # **04**
City of Chicago
City Hall, Room **305**
121 North LaSalle Street
Chicago, Illinois 60602

Re: An ordinance to use and maintain a portion of the public right-of-way for **three (3) sidewalk cafe(s)** for **DUNKIN DONUTS**, adjacent to the premises known as **39 W. Jackson Blvd.**.

Dear Alderman **William D. Burns**:

The applicant referenced above has requested the use of the public right-of-way for a **sidewalk cafe(s)**. An ordinance has been prepared by the Department of Business Affairs and Consumer Protection – Small Business Center - Public Way Use Unit for presentation to the City Council. Because this request was made for properties located in your ward, as approved by you as per the attached, I respectfully request that you introduce the attached ordinance at the next City Council meeting.

If you have any questions regarding this ordinance, please contact Anthony Bertuca at (312) 744-5506.

Department of Business Affairs and Consumer Protection

City of Chicago

O2016-2880

Office of the City Clerk

Document Tracking Sheet

Meeting Date:	4/13/2016
Sponsor(s):	King (4)
Type:	Ordinance
Title:	Sidewalk cafe(s) for Hero Coffee Bar
Committee(s) Assignment:	Committee on Transportation and Public Way

ORDINANCE
Hero Coffee Bar
Acct. No. 394271 - 1
Permit No. 1122620

Be It Ordained by the City Council of the City of Chicago:

Permission and authority are hereby given and granted to Hero Coffee Bar upon the terms and subject to the conditions of this ordinance, to maintain and use a portion of the public right of way for a sidewalk cafe adjacent to its premises located at 439 S. Dearborn St.. Said sidewalk cafe area #1 shall be eight (8) feet in length and four point five (4.5) feet in width for a total of thirty-six (36) square feet and shall allow six (6) feet of clear space from the face of the curb/building line along South Dearborn Street. The compensation for said space and the days and hours of operation for the sidewalk cafe shall be as follows:

Monday through Friday 8:00 a.m. to 8:00 p.m. Saturday and Sunday 8:00 a.m. to 6:00 p.m.
Compensation: $600.00
SEATING CAPACITY: 6

Sidewalk Cafe Permit and approved plan must be posted at all times.

This grant of privilege #1122620 for a sidewalk cafe shall be subject to the provisions of Section 10-28-800 though 10-28-885 of the Municipal Code of Chicago and the directions of the Commissioner of Department of Business Affairs and Consumer Protection, the Commissioner of Streets and Sanitation, and the Commissioner of Transportation.

The permit holder agrees to hold the City of Chicago harmless for any damage, relocation or replacement costs associated with damage, relocation or removal of private property caused by the City performing work in the public way.

Authority for the above named privilege is herein given and granted from and after March 1, 2016 through and including December 1, 2016.

Alderman _____

William D. Burns 4th Ward

Sophia King

Department of Business Affairs and Consumer Protection
Small Business Center - Public Way Use Unit
City Hall - 121 N. LaSalle Street, Room 800 • Chicago, IL 60602
312-74-GOBIZ / 312-744-6249 • (312) 744-1944 (TTY)
http://www.cityofchicago.org/bacp

04/13/2016

Alderman **William D. Burns**
Ward # **04**
City of Chicago
City Hall, Room **305**
121 North LaSalle Street
Chicago, Illinois 60602

Re: An ordinance to use and maintain a portion of the public right-of-way for **one (1) sidewalk cafe(s)** for **Hero Coffee Bar**, adjacent to the premises known as **439 S. Dearborn St.**.

Dear Alderman **William D. Burns**:

The applicant referenced above has requested the use of the public right-of-way for a **sidewalk cafe(s)**. An ordinance has been prepared by the Department of Business Affairs and Consumer Protection – Small Business Center - Public Way Use Unit for presentation to the City Council. Because this request was made for properties located in your ward, as approved by you as per the attached, I respectfully request that you introduce the attached ordinance at the next City Council meeting.

If you have any questions regarding this ordinance, please contact Anthony Bertuca at (312) 744-5506.

Department of Business Affairs and Consumer Protection

City of Chicago

O2016-2883

Office of the City Clerk

Document Tracking Sheet

Meeting Date:	4/13/2016
Sponsor(s):	King (4)
Type:	Ordinance
Title:	Sidewalk cafe(s) for Kitty O'Shea's Chicago LLC
Committee(s) Assignment:	Committee on Transportation and Public Way

ORDINANCE
KITTY O'SHEA'S CHICAGO, LLC
Acct. No. 61834 - 1
Permit No. 1122786

Be It Ordained by the City Council of the City of Chicago:

Permission and authority are hereby given and granted to KITTY O'SHEA'S CHICAGO, LLC upon the terms and subject to the conditions of this ordinance, to maintain and use a portion of the public right of way for a sidewalk cafe adjacent to its premises located at 720 S. Michigan Ave.. Said sidewalk cafe area #1 shall be ninety (90) feet in length and twelve point five (12.5) feet in width for a total of one thousand one hundred twenty-five (1125) square feet and shall allow six (6) feet of clear space from the face of the curb/building line along S. Michigan Avenue. The compensation for said space and the days and hours of operation for the sidewalk cafe shall be as follows:

Monday thru Sunday 11:00 a.m.to 11:00 p.m.
Compensation: $2,025.00
SEATING CAPACITY: 56

Sidewalk Cafe Permit and approved plan must be posted at all times.

This grant of privilege #1122786 for a sidewalk cafe shall be subject to the provisions of Section 10-28-800 though 10-28-885 of the Municipal Code of Chicago and the directions of the Commissioner of Department of Business Affairs and Consumer Protection, the Commissioner of Streets and Sanitation, and the Commissioner of Transportation.

The permit holder agrees to hold the City of Chicago harmless for any damage, relocation or replacement costs associated with damage, relocation or removal of private property caused by the City performing work in the public way.

Authority for the above named privilege is herein given and granted from and after March 1, 2016 through and including December 1, 2016.

Alderman _____

~~William D. Burns~~ Sophia King 4th Ward

Department of Business Affairs and Consumer Protection
Small Business Center - Public Way Use Unit
City Hall - 121 N. LaSalle Street, Room 800 • Chicago, IL 60602
312-74-GOBIZ / 312-744-6249 • (312) 744-1944 (TTY)
http://www.cityofchicago.org/bacp

04/13/2016

Alderman **William D. Burns**
Ward # **04**
City of Chicago
City Hall, Room **305**
121 North LaSalle Street
Chicago, Illinois 60602

Re: An ordinance to use and maintain a portion of the public right-of-way for **one (1) sidewalk cafe(s)** for **KITTY O'SHEA'S CHICAGO, LLC**, adjacent to the premises known as **720 S. Michigan Ave.**.

Dear Alderman **William D. Burns**:

The applicant referenced above has requested the use of the public right-of-way for a **sidewalk cafe(s)**. An ordinance has been prepared by the Department of Business Affairs and Consumer Protection – Small Business Center - Public Way Use Unit for presentation to the City Council. Because this request was made for properties located in your ward, as approved by you as per the attached, I respectfully request that you introduce the attached ordinance at the next City Council meeting.

If you have any questions regarding this ordinance, please contact Anthony Bertuca at (312) 744-5506.

Department of Business Affairs and Consumer Protection

City of Chicago

O2016-2889

Office of the City Clerk

Document Tracking Sheet

Meeting Date:	4/13/2016
Sponsor(s):	King (4)
Type:	Ordinance
Title:	Sidewalk cafe(s) for Meli Cafe on Dearborn
Committee(s) Assignment:	Committee on Transportation and Public Way

ORDINANCE
MELI CAFE ON DEARBORN
Acct. No. 383096 - 1
Permit No. 1122636

Be It Ordained by the City Council of the City of Chicago:

Permission and authority are hereby given and granted to MELI CAFE ON DEARBORN upon the terms and subject to the conditions of this ordinance, to maintain and use a portion of the public right of way for a sidewalk cafe adjacent to its premises located at 500 S. Dearborn St.. Said sidewalk cafe area #1 shall be forty-seven point five eight (47.58) feet in length and eight point three three (8.33) feet in width for a total of three hundred ninety-six point three four (396.34) square feet and shall allow six (6) feet of clear space from the face of the curb/building line along S. Dearborn Street. The compensation for said space and the days and hours of operation for the sidewalk cafe shall be as follows:

Monday through Sunday 8:00 a.m. to 11:00 p.m.
Compensation: $713.41
SEATING CAPACITY: 31

Sidewalk Cafe Permit and approved plan must be posted at all times.

This grant of privilege #1122636 for a sidewalk cafe shall be subject to the provisions of Section 10-28-800 though 10-28-885 of the Municipal Code of Chicago and the directions of the Commissioner of Department of Business Affairs and Consumer Protection, the Commissioner of Streets and Sanitation, and the Commissioner of Transportation.

The permit holder agrees to hold the City of Chicago harmless for any damage, relocation or replacement costs associated with damage, relocation or removal of private property caused by the City performing work in the public way.

Authority for the above named privilege is herein given and granted from and after March 1, 2016 through and including December 1, 2016.

Alderman _____

~~William D. Burns~~ 4th Ward
Sophia King

Department of Business Affairs and Consumer Protection
Small Business Center - Public Way Use Unit
City Hall - 121 N. LaSalle Street, Room 800 • Chicago, IL 60602
312-74-GOBIZ / 312-744-6249 • (312) 744-1944 (TTY)
http://www.cityofchicago.org/bacp

04/13/2016

Alderman **William D. Burns**
Ward # **04**
City of Chicago
City Hall, Room **305**
121 North LaSalle Street
Chicago, Illinois 60602

Re: An ordinance to use and maintain a portion of the public right-of-way for **one (1) sidewalk cafe(s)** for **MELI CAFE ON DEARBORN**, adjacent to the premises known as **500 S. Dearborn St.**.

Dear Alderman **William D. Burns**:

The applicant referenced above has requested the use of the public right-of-way for a **sidewalk cafe(s)**. An ordinance has been prepared by the Department of Business Affairs and Consumer Protection – Small Business Center - Public Way Use Unit for presentation to the City Council. Because this request was made for properties located in your ward, as approved by you as per the attached, I respectfully request that you introduce the attached ordinance at the next City Council meeting.

If you have any questions regarding this ordinance, please contact Anthony Bertuca at (312) 744-5506.

Department of Business Affairs and Consumer Protection

City of Chicago

O2016-2892

Office of the City Clerk

Document Tracking Sheet

Meeting Date:	4/13/2016
Sponsor(s):	Thompson (11)
Type:	Ordinance
Title:	Sidewalk cafe(s) for J Smile 51
Committee(s) Assignment:	Committee on Transportation and Public Way

ORDINANCE
J SMILE 51
Acct. No. 388273 - 1
Permit No. 1122611

Be It Ordained by the City Council of the City of Chicago:

Permission and authority are hereby given and granted to J SMILE 51 upon the terms and subject to the conditions of this ordinance, to maintain and use a portion of the public right of way for a sidewalk cafe adjacent to its premises located at 3051 S. Archer Ave.. Said sidewalk cafe area #1 shall be twenty-six (26) feet in length and five point eight three (5.83) feet in width for a total of one hundred fifty-one point five eight (151.58) square feet and shall allow six (6) feet of clear space from the face of the curb/building line along Pitney Ct.. The compensation for said space and the days and hours of operation for the sidewalk cafe shall be as follows:

Wednesday through Monday 8:00 a.m. to 12:00 midnight
Compensation: $600.00
SEATING CAPACITY: 14

Sidewalk Cafe Permit and approved plan must be posted at all times.

This grant of privilege #1122611 for a sidewalk cafe shall be subject to the provisions of Section 10-28-800 though 10-28-885 of the Municipal Code of Chicago and the directions of the Commissioner of Department of Business Affairs and Consumer Protection, the Commissioner of Streets and Sanitation, and the Commissioner of Transportation.

The permit holder agrees to hold the City of Chicago harmless for any damage, relocation or replacement costs associated with damage, relocation or removal of private property caused by the City performing work in the public way.

Authority for the above named privilege is herein given and granted from and after March 1, 2016 through and including December 1, 2016.

Alderman _____

Patrick D. Thompson 11th Ward

Department of Business Affairs and Consumer Protection
Small Business Center - Public Way Use Unit
City Hall - 121 N. LaSalle Street, Room 800 • Chicago, IL 60602
312-74-GOBIZ / 312-744-6249 • (312) 744-1944 (TTY)
http://www.cityofchicago.org/bacp

04/13/2016

Alderman **Patrick D. Thompson**
Ward # **11**
City of Chicago
City Hall, Room **300**
121 North LaSalle Street
Chicago, Illinois 60602

Re: An ordinance to use and maintain a portion of the public right-of-way for **one (1) sidewalk cafe(s)** for **J SMILE 51**, adjacent to the premises known as **3051 S. Archer Ave.**.

Dear Alderman **Patrick D. Thompson**:

The applicant referenced above has requested the use of the public right-of-way for a **sidewalk cafe(s)**. An ordinance has been prepared by the Department of Business Affairs and Consumer Protection – Small Business Center - Public Way Use Unit for presentation to the City Council. Because this request was made for properties located in your ward, as approved by you as per the attached, I respectfully request that you introduce the attached ordinance at the next City Council meeting.

If you have any questions regarding this ordinance, please contact Anthony Bertuca at (312) 744-5506.

Department of Business Affairs and Consumer Protection

City of Chicago

O2016-2894

Office of the City Clerk

Document Tracking Sheet

Meeting Date:	4/13/2016
Sponsor(s):	Thompson (11)
Type:	Ordinance
Title:	Sidewalk cafe(s) for Pancho Pistolas Mexican Restaurant
Committee(s) Assignment:	Committee on Transportation and Public Way

ORDINANCE
PANCHO PISTOLAS MEXICAN RESTAURANT
Acct. No. 7640 - 1
Permit No. 1122624

Be It Ordained by the City Council of the City of Chicago:

Permission and authority are hereby given and granted to PANCHO PISTOLAS MEXICAN RESTAURANT upon the terms and subject to the conditions of this ordinance, to maintain and use a portion of the public right of way for a sidewalk cafe adjacent to its premises located at 700 W. 31st St.. Said sidewalk cafe area #1 shall be forty-five (45) feet in length and eight (8) feet in width for a total of three hundred sixty (360) square feet and shall allow six (6) feet of clear space from the face of the curb/building line along S. Union Street. The compensation for said space and the days and hours of operation for the sidewalk cafe shall be as follows:

Sunday through Thursday 11:00 a.m. to 9:00 p.m. Friday and Saturday 11:00 a.m. to 10:00 p.m.
Compensation: $600.00
SEATING CAPACITY: 30

Sidewalk Cafe Permit and approved plan must be posted at all times.

This grant of privilege #1122624 for a sidewalk cafe shall be subject to the provisions of Section 10-28-800 though 10-28-885 of the Municipal Code of Chicago and the directions of the Commissioner of Department of Business Affairs and Consumer Protection, the Commissioner of Streets and Sanitation, and the Commissioner of Transportation.

The permit holder agrees to hold the City of Chicago harmless for any damage, relocation or replacement costs associated with damage, relocation or removal of private property caused by the City performing work in the public way.

Authority for the above named privilege is herein given and granted from and after March 1, 2016 through and including December 1, 2016.

Alderman _____

Patrick D. Thompson 11th Ward

Department of Business Affairs and Consumer Protection
Small Business Center - Public Way Use Unit
City Hall - 121 N. LaSalle Street, Room 800 • Chicago, IL 60602
312-74-GOBIZ / 312-744-6249 • (312) 744-1944 (TTY)
http://www.cityofchicago.org/bacp

04/13/2016

Alderman **Patrick D. Thompson**
Ward # **11**
City of Chicago
City Hall, Room **300**
121 North LaSalle Street
Chicago, Illinois 60602

Re: An ordinance to use and maintain a portion of the public right-of-way for **one (1) sidewalk cafe(s)** for **PANCHO PISTOLAS MEXICAN RESTAURANT**, adjacent to the premises known as **700 W. 31st St.**.

Dear Alderman **Patrick D. Thompson**:

The applicant referenced above has requested the use of the public right-of-way for a **sidewalk cafe(s)**. An ordinance has been prepared by the Department of Business Affairs and Consumer Protection – Small Business Center - Public Way Use Unit for presentation to the City Council. Because this request was made for properties located in your ward, as approved by you as per the attached, I respectfully request that you introduce the attached ordinance at the next City Council meeting.

If you have any questions regarding this ordinance, please contact Anthony Bertuca at (312) 744-5506.

Department of Business Affairs and Consumer Protection

City of Chicago

O2016-2896

Office of the City Clerk

Document Tracking Sheet

Meeting Date:	4/13/2016
Sponsor(s):	Thompson (11)
Type:	Ordinance
Title:	Sidewalk cafe(s) for Moxee
Committee(s) Assignment:	Committee on Transportation and Public Way

ORDINANCE
MOXEE
Acct. No. 377065 - 1
Permit No. 1122782

Be It Ordained by the City Council of the City of Chicago:

Permission and authority are hereby given and granted to MOXEE upon the terms and subject to the conditions of this ordinance, to maintain and use a portion of the public right of way for a sidewalk cafe adjacent to its premises located at 724 W. Maxwell St.. Said sidewalk cafe area #1 shall be forty-seven (47) feet in length and ten point two five (10.25) feet in width, area #2 shall be twenty-two (22) feet in length and ten point two five (10.25) feet in width for a total of seven hundred seven point two five (707.25) square feet and shall allow six (6) feet of clear space from the face of the curb/building line along W. Maxwell Street. The compensation for said space and the days and hours of operation for the sidewalk cafe shall be as follows:

Monday through Saturday 11:30 a.m. to 12:00 midnight Sunday 11:30 a.m. to 10:00 p.m.
Compensation: $777.98
SEATING CAPACITY: 40

Sidewalk Cafe Permit and approved plan must be posted at all times.

This grant of privilege #1122782 for a sidewalk cafe shall be subject to the provisions of Section 10-28-800 though 10-28-885 of the Municipal Code of Chicago and the directions of the Commissioner of Department of Business Affairs and Consumer Protection, the Commissioner of Streets and Sanitation, and the Commissioner of Transportation.

The permit holder agrees to hold the City of Chicago harmless for any damage, relocation or replacement costs associated with damage, relocation or removal of private property caused by the City performing work in the public way.

Authority for the above named privilege is herein given and granted from and after March 1, 2016 through and including December 1, 2016.

Alderman

Patrick D. Thompson 11th Ward

Department of Business Affairs and Consumer Protection
Small Business Center - Public Way Use Unit
City Hall - 121 N. LaSalle Street, Room 800 • Chicago, IL 60602
312-74-GOBIZ / 312-744-6249 • (312) 744-1944 (TTY)
http://www.cityofchicago.org/bacp

04/13/2016

Alderman **Patrick D. Thompson**
Ward # **11**
City of Chicago
City Hall, Room **300**
121 North LaSalle Street
Chicago, Illinois 60602

Re: An ordinance to use and maintain a portion of the public right-of-way for **two (2) sidewalk cafe(s)** for **MOXEE**, adjacent to the premises known as **724 W. Maxwell St.**.

Dear Alderman **Patrick D. Thompson**:

The applicant referenced above has requested the use of the public right-of-way for a **sidewalk cafe(s)**. An ordinance has been prepared by the Department of Business Affairs and Consumer Protection – Small Business Center - Public Way Use Unit for presentation to the City Council. Because this request was made for properties located in your ward, as approved by you as per the attached, I respectfully request that you introduce the attached ordinance at the next City Council meeting.

If you have any questions regarding this ordinance, please contact Anthony Bertuca at (312) 744-5506.

Department of Business Affairs and Consumer Protection

City of Chicago

O2016-2900

Office of the City Clerk

Document Tracking Sheet

Meeting Date:	4/13/2016
Sponsor(s):	Thompson (11)
Type:	Ordinance
Title:	Sidewalk cafe(s) for 26th Street Sugar Shack
Committee(s) Assignment:	Committee on Transportation and Public Way

ORDINANCE
26TH STREET SUGAR SHACK
Acct. No. 304099 - 1
Permit No. 1122654

Be It Ordained by the City Council of the City of Chicago:

Permission and authority are hereby given and granted to 26TH STREET SUGAR SHACK upon the terms and subject to the conditions of this ordinance, to maintain and use a portion of the public right of way for a sidewalk cafe adjacent to its premises located at 630 W. 26th St.. Said sidewalk cafe area #1 shall be twenty-five (25) feet in length and four point five (4.5) feet in width for a total of one hundred twelve point five (112.5) square feet and shall allow six (6) feet of clear space from the face of the curb/building line along W. 26th Street. The compensation for said space and the days and hours of operation for the sidewalk cafe shall be as follows:

Sunday through Saturday 11:00am until 10:00pm
Compensation: $600.00
SEATING CAPACITY: 12

Sidewalk Cafe Permit and approved plan must be posted at all times.

This grant of privilege #1122654 for a sidewalk cafe shall be subject to the provisions of Section 10-28-800 though 10-28-885 of the Municipal Code of Chicago and the directions of the Commissioner of Department of Business Affairs and Consumer Protection, the Commissioner of Streets and Sanitation, and the Commissioner of Transportation.

The permit holder agrees to hold the City of Chicago harmless for any damage, relocation or replacement costs associated with damage, relocation or removal of private property caused by the City performing work in the public way.

Authority for the above named privilege is herein given and granted from and after March 1, 2016 through and including December 1, 2016.

Alderman _____

Patrick D. Thompson 11th Ward

Department of Business Affairs and Consumer Protection
Small Business Center - Public Way Use Unit
City Hall - 121 N. LaSalle Street, Room 800 • Chicago, IL 60602
312-74-GOBIZ / 312-744-6249 • (312) 744-1944 (TTY)
http://www.cityofchicago.org/bacp

04/13/2016

Alderman **Patrick D. Thompson**
Ward # **11**
City of Chicago
City Hall, Room **300**
121 North LaSalle Street
Chicago, Illinois 60602

Re: An ordinance to use and maintain a portion of the public right-of-way for **one (1) sidewalk cafe(s)** for **26TH STREET SUGAR SHACK**, adjacent to the premises known as **630 W. 26th St.**.

Dear Alderman **Patrick D. Thompson**:

The applicant referenced above has requested the use of the public right-of-way for a **sidewalk cafe(s)**. An ordinance has been prepared by the Department of Business Affairs and Consumer Protection – Small Business Center - Public Way Use Unit for presentation to the City Council. Because this request was made for properties located in your ward, as approved by you as per the attached, I respectfully request that you introduce the attached ordinance at the next City Council meeting.

If you have any questions regarding this ordinance, please contact Anthony Bertuca at (312) 744-5506.

Department of Business Affairs and Consumer Protection

City of Chicago

O2016-2902

Office of the City Clerk

Document Tracking Sheet

Meeting Date:	4/13/2016
Sponsor(s):	Quinn (13)
Type:	Ordinance
Title:	Sidewalk cafe(s) for El Solazo
Committee(s) Assignment:	Committee on Transportation and Public Way

ORDINANCE
EL SOLAZO
Acct. No. 298838 - 1
Permit No. 1122602

Be It Ordained by the City Council of the City of Chicago:

Permission and authority are hereby given and granted to EL SOLAZO upon the terms and subject to the conditions of this ordinance, to maintain and use a portion of the public right of way for a sidewalk cafe adjacent to its premises located at 5600 S. Pulaski Rd.. Said sidewalk cafe area #1 shall be forty-five (45) feet in length and ten (10) feet in width for a total of four hundred fifty (450) square feet and shall allow six (6) feet of clear space from the face of the curb/building line along W. 56th Street. The compensation for said space and the days and hours of operation for the sidewalk cafe shall be as follows:

Monday through Thursday 11:00 a.m. to 11:00 p.m. Friday through Sunday 11:00 a.m. to 12:00 midnight
Compensation: $600.00
SEATING CAPACITY: 32

Sidewalk Cafe Permit and approved plan must be posted at all times.

This grant of privilege #1122602 for a sidewalk cafe shall be subject to the provisions of Section 10-28-800 though 10-28-885 of the Municipal Code of Chicago and the directions of the Commissioner of Department of Business Affairs and Consumer Protection, the Commissioner of Streets and Sanitation, and the Commissioner of Transportation.

The permit holder agrees to hold the City of Chicago harmless for any damage, relocation or replacement costs associated with damage, relocation or removal of private property caused by the City performing work in the public way.

Authority for the above named privilege is herein given and granted from and after March 1, 2016 through and including December 1, 2016.

Alderman _____

Marty Quinn 13th Ward

Department of Business Affairs and Consumer Protection
Small Business Center - Public Way Use Unit
City Hall - 121 N. LaSalle Street, Room 800 • Chicago, IL 60602
312-74-GOBIZ / 312-744-6249 • (312) 744-1944 (TTY)
http://www.cityofchicago.org/bacp

04/13/2016

Alderman **Marty Quinn**
Ward # **13**
City of Chicago
City Hall, Room **300**
121 North LaSalle Street
Chicago, Illinois 60602

Re: An ordinance to use and maintain a portion of the public right-of-way for **one (1) sidewalk cafe(s)** for **EL SOLAZO**, adjacent to the premises known as **5600 S. Pulaski Rd.**.

Dear Alderman **Marty Quinn**:

The applicant referenced above has requested the use of the public right-of-way for a **sidewalk cafe(s)**. An ordinance has been prepared by the Department of Business Affairs and Consumer Protection – Small Business Center - Public Way Use Unit for presentation to the City Council. Because this request was made for properties located in your ward, as approved by you as per the attached, I respectfully request that you introduce the attached ordinance at the next City Council meeting.

If you have any questions regarding this ordinance, please contact Anthony Bertuca at (312) 744-5506.

Department of Business Affairs and Consumer Protection

City of Chicago

O2016-2906

Office of the City Clerk

Document Tracking Sheet

Meeting Date:	4/13/2016
Sponsor(s):	Foulkes (16)
Type:	Ordinance
Title:	Sidewalk cafe(s) for La Chaparrita De Chicago No. 2
Committee(s) Assignment:	Committee on Transportation and Public Way

ORDINANCE
LA CHAPARRITA DE CHICAGO #2
Acct. No. 323155 - 1
Permit No. 1122790

Be It Ordained by the City Council of the City of Chicago:

Permission and authority are hereby given and granted to LA CHAPARRITA DE CHICAGO #2 upon the terms and subject to the conditions of this ordinance, to maintain and use a portion of the public right of way for a sidewalk cafe adjacent to its premises located at 5957 S. Kedzie Ave.. Said sidewalk cafe area #1 shall be twenty point five (20.5) feet in length and nine point five (9.5) feet in width for a total of one hundred ninety-four point seven five (194.75) square feet and shall allow six (6) feet of clear space from the face of the curb/building line along S. Kedzie Avenue. The compensation for said space and the days and hours of operation for the sidewalk cafe shall be as follows:

Monday through Thursday 9:00 a.m. to 11:00 p.m. Friday and Saturday 9:00 a.m. to 12:00 midnight Sunday 9:00 a.m. to 10:00 p.m.
Compensation: $600.00
SEATING CAPACITY: 31

Sidewalk Cafe Permit and approved plan must be posted at all times.

This grant of privilege #1122790 for a sidewalk cafe shall be subject to the provisions of Section 10-28-800 though 10-28-885 of the Municipal Code of Chicago and the directions of the Commissioner of Department of Business Affairs and Consumer Protection, the Commissioner of Streets and Sanitation, and the Commissioner of Transportation.

The permit holder agrees to hold the City of Chicago harmless for any damage, relocation or replacement costs associated with damage, relocation or removal of private property caused by the City performing work in the public way.

Authority for the above named privilege is herein given and granted from and after March 1, 2016 through and including December 1, 2016.

Alderman

Toni L. Foulkes 16th Ward

City of Chicago

O2016-2907

Office of the City Clerk

Document Tracking Sheet

Meeting Date:	4/13/2016
Sponsor(s):	O'Shea (19)
Type:	Ordinance
Title:	Sidewalk cafe(s) for Ellie's
Committee(s) Assignment:	Committee on Transportation and Public Way

ORDINANCE
ELLIE'S
Acct. No. 371175 - 1
Permit No. 1122920

Be It Ordained by the City Council of the City of Chicago:

Permission and authority are hereby given and granted to ELLIE'S upon the terms and subject to the conditions of this ordinance, to maintain and use a portion of the public right of way for a sidewalk cafe adjacent to its premises located at 10701 S. Hale Ave.. Said sidewalk cafe area #1 shall be thirty-five point five (35.5) feet in length and thirteen point three three (13.33) feet in width for a total of four hundred seventy-three point two two (473.22) square feet and shall allow six (6) feet of clear space from the face of the curb/building line along S. Hale Avenue. The compensation for said space and the days and hours of operation for the sidewalk cafe shall be as follows:

Sunday through Wednesday 8:00 a.m. to 5:00 p.m. Thursday through Saturday 8:00 a.m. to 9:00 p.m.
Compensation: $600.00
SEATING CAPACITY: 14

Sidewalk Cafe Permit and approved plan must be posted at all times.

This grant of privilege #1122920 for a sidewalk cafe shall be subject to the provisions of Section 10-28-800 though 10-28-885 of the Municipal Code of Chicago and the directions of the Commissioner of Department of Business Affairs and Consumer Protection, the Commissioner of Streets and Sanitation, and the Commissioner of Transportation.

The permit holder agrees to hold the City of Chicago harmless for any damage, relocation or replacement costs associated with damage, relocation or removal of private property caused by the City performing work in the public way.

Authority for the above named privilege is herein given and granted from and after March 1, 2016 through and including December 1, 2016.

Alderman _____

Matthew J. O'Shea 19th Ward

Department of Business Affairs and Consumer Protection
Small Business Center - Public Way Use Unit
City Hall - 121 N. LaSalle Street, Room 800 • Chicago, IL 60602
312-74-GOBIZ / 312-744-6249 • (312) 744-1944 (TTY)
http://www.cityofchicago.org/baep

04/13/2016

Alderman **Matthew J. O'Shea**
Ward # **19**
City of Chicago
City Hall, Room **200**
121 North LaSalle Street
Chicago, Illinois 60602

Re: An ordinance to use and maintain a portion of the public right-of-way for **one (1) sidewalk cafe(s)** for **ELLIE'S**, adjacent to the premises known as **10701 S. Hale Ave.**.

Dear Alderman **Matthew J. O'Shea**:

The applicant referenced above has requested the use of the public right-of-way for a **sidewalk cafe(s)**. An ordinance has been prepared by the Department of Business Affairs and Consumer Protection – Small Business Center - Public Way Use Unit for presentation to the City Council. Because this request was made for properties located in your ward, as approved by you as per the attached, I respectfully request that you introduce the attached ordinance at the next City Council meeting.

If you have any questions regarding this ordinance, please contact Anthony Bertuca at (312) 744-5506.

Department of Business Affairs and Consumer Protection

City of Chicago

O2016-2911

Office of the City Clerk

Document Tracking Sheet

Meeting Date:	4/13/2016
Sponsor(s):	Solis (25)
Type:	Ordinance
Title:	Sidewalk cafe(s) for Butterfly Sushi Bar and Thai Cuisine on Madison St
Committee(s) Assignment:	Committee on Transportation and Public Way

ORDINANCE
BUTTERFLY SUSHI BAR AND THAI CUISINE ON MADISON STREET
Acct. No. 350288 - 1
Permit No. 1122961

Be It Ordained by the City Council of the City of Chicago:

Permission and authority are hereby given and granted to BUTTERFLY SUSHI BAR AND THAI CUISINE ON MADISON STREET upon the terms and subject to the conditions of this ordinance, to maintain and use a portion of the public right of way for a sidewalk cafe adjacent to its premises located at 1131 W. Madison St.. Said sidewalk cafe area #1 shall be six point two five (6.25) feet in length and eleven point six seven (11.67) feet in width, area #2 shall be eight (8) feet in length and eleven point six seven (11.67) feet in width for a total of one hundred sixty-six point three (166.3) square feet and shall allow six (6) feet of clear space from the face of the curb/building line along W. Madison. The compensation for said space and the days and hours of operation for the sidewalk cafe shall be as follows:

Monday through Thursday 10:30am until 11:00pm Friday 10:30 am until 11:30pm
Saturday & Sunday 11:30am until 11:30pm
Compensation: $600.00
SEATING CAPACITY: 16

Sidewalk Cafe Permit and approved plan must be posted at all times.

This grant of privilege #1122961 for a sidewalk cafe shall be subject to the provisions of Section 10-28-800 though 10-28-885 of the Municipal Code of Chicago and the directions of the Commissioner of Department of Business Affairs and Consumer Protection, the Commissioner of Streets and Sanitation, and the Commissioner of Transportation.

The permit holder agrees to hold the City of Chicago harmless for any damage, relocation or replacement costs associated with damage, relocation or removal of private property caused by the City performing work in the public way.

Authority for the above named privilege is herein given and granted from and after March 1, 2016 through and including December 1, 2016.

Alderman _____

Daniel S. Solis 25th Ward

Department of Business Affairs and Consumer Protection
Small Business Center - Public Way Use Unit
City Hall - 121 N. LaSalle Street, Room 800 • Chicago, IL 60602
312-74-GOBIZ / 312-744-6249 • (312) 744-1944 (TTY)
http://www.cityofchicago.org/bacp

04/13/2016

Alderman **Daniel S. Solis**
Ward # **25**
City of Chicago
City Hall, Room **304**
121 North LaSalle Street
Chicago, Illinois 60602

Re: An ordinance to use and maintain a portion of the public right-of-way for **two (2) sidewalk cafe(s)** for **BUTTERFLY SUSHI BAR AND THAI CUISINE ON MADISON STREET**, adjacent to the premises known as **1131 W. Madison St.**.

Dear Alderman **Daniel S. Solis**:

The applicant referenced above has requested the use of the public right-of-way for a **sidewalk cafe(s)**. An ordinance has been prepared by the Department of Business Affairs and Consumer Protection – Small Business Center - Public Way Use Unit for presentation to the City Council. Because this request was made for properties located in your ward, as approved by you as per the attached, I respectfully request that you introduce the attached ordinance at the next City Council meeting.

If you have any questions regarding this ordinance, please contact Anthony Bertuca at (312) 744-5506.

Department of Business Affairs and Consumer Protection

City of Chicago

O2016-2917

Office of the City Clerk

Document Tracking Sheet

Meeting Date:	4/13/2016
Sponsor(s):	Solis (25)
Type:	Ordinance
Title:	Sidewalk cafe(s) for East Coast Pantry Chicago
Committee(s) Assignment:	Committee on Transportation and Public Way

ORDINANCE
EAST COAST PANTRY CHICAGO
Acct. No. 376930 - 1
Permit No. 1122631

Be It Ordained by the City Council of the City of Chicago:

Permission and authority are hereby given and granted to EAST COAST PANTRY CHICAGO upon the terms and subject to the conditions of this ordinance, to maintain and use a portion of the public right of way for a sidewalk cafe adjacent to its premises located at 611 S. Wells St.. Said sidewalk cafe area #1 shall be thirty-eight point six seven (38.67) feet in length and six (6) feet in width for a total of two hundred thirty-two point zero two (232.02) square feet and shall allow six (6) feet of clear space from the face of the curb/building line along South Wells Street. The compensation for said space and the days and hours of operation for the sidewalk cafe shall be as follows:

Monday through Sunday 9:00 a.m. to 12:00 midnight
Compensation: $600.00
SEATING CAPACITY: 14

Sidewalk Cafe Permit and approved plan must be posted at all times.

This grant of privilege #1122631 for a sidewalk cafe shall be subject to the provisions of Section 10-28-800 though 10-28-885 of the Municipal Code of Chicago and the directions of the Commissioner of Department of Business Affairs and Consumer Protection, the Commissioner of Streets and Sanitation, and the Commissioner of Transportation.

The permit holder agrees to hold the City of Chicago harmless for any damage, relocation or replacement costs associated with damage, relocation or removal of private property caused by the City performing work in the public way.

Authority for the above named privilege is herein given and granted from and after March 1, 2016 through and including December 1, 2016.

Alderman _____

Daniel S. Solis 25th Ward

Department of Business Affairs and Consumer Protection
Small Business Center - Public Way Use Unit
City Hall - 121 N. LaSalle Street, Room 800 • Chicago, IL 60602
312-74-GOBIZ / 312-744-6249 • (312) 744-1944 (TTY)
http://www.cityofchicago.org/bacp

04/13/2016

Alderman **Daniel S. Solis**
Ward # **25**
City of Chicago
City Hall, Room **304**
121 North LaSalle Street
Chicago, Illinois 60602

Re: An ordinance to use and maintain a portion of the public right-of-way for **one (1) sidewalk cafe(s)** for **EAST COAST PANTRY CHICAGO**, adjacent to the premises known as **611 S. Wells St.**.

Dear Alderman **Daniel S. Solis**:

The applicant referenced above has requested the use of the public right-of-way for a **sidewalk cafe(s)**. An ordinance has been prepared by the Department of Business Affairs and Consumer Protection – Small Business Center - Public Way Use Unit for presentation to the City Council. Because this request was made for properties located in your ward, as approved by you as per the attached, I respectfully request that you introduce the attached ordinance at the next City Council meeting.

If you have any questions regarding this ordinance, please contact Anthony Bertuca at (312) 744-5506.

Department of Business Affairs and Consumer Protection

City of Chicago

O2016-2919

Office of the City Clerk

Document Tracking Sheet

Meeting Date:	4/13/2016
Sponsor(s):	Solis (25)
Type:	Ordinance
Title:	Sidewalk cafe(s) for Epples Restaurant
Committee(s) Assignment:	Committee on Transportation and Public Way

ORDINANCE
EPPLES RESTAURANT
Acct. No. 302687 - 1
Permit No. 1122949

Be It Ordained by the City Council of the City of Chicago:

Permission and authority are hereby given and granted to EPPLES RESTAURANT upon the terms and subject to the conditions of this ordinance, to maintain and use a portion of the public right of way for a sidewalk cafe adjacent to its premises located at 554 W. Roosevelt Rd.. Said sidewalk cafe area #1 shall be nineteen (19) feet in length and fourteen (14) feet in width for a total of two hundred sixty-six (266) square feet and shall allow six (6) feet of clear space from the face of the curb/building line along W. Roosevelt Rd. The compensation for said space and the days and hours of operation for the sidewalk cafe shall be as follows:

Saturday through Sunday 8:00 a.m. until 4:00 p.m.
Compensation: $600.00
SEATING CAPACITY: 16

Sidewalk Cafe Permit and approved plan must be posted at all times.

This grant of privilege #1122949 for a sidewalk cafe shall be subject to the provisions of Section 10-28-800 though 10-28-885 of the Municipal Code of Chicago and the directions of the Commissioner of Department of Business Affairs and Consumer Protection, the Commissioner of Streets and Sanitation, and the Commissioner of Transportation.

The permit holder agrees to hold the City of Chicago harmless for any damage, relocation or replacement costs associated with damage, relocation or removal of private property caused by the City performing work in the public way.

Authority for the above named privilege is herein given and granted from and after March 1, 2016 through and including December 1, 2016.

Alderman _____

Daniel S. Solis 25th Ward

Department of Business Affairs and Consumer Protection
Small Business Center - Public Way Use Unit
City Hall - 121 N. LaSalle Street, Room 800 • Chicago, IL 60602
312-74-GOBIZ / 312-744-6249 • (312) 744-1944 (TTY)
http://www.cityofchicago.org/bacp

04/13/2016

Alderman **Daniel S. Solis**
Ward # **25**
City of Chicago
City Hall, Room **304**
121 North LaSalle Street
Chicago, Illinois 60602

Re: An ordinance to use and maintain a portion of the public right-of-way for **one (1) sidewalk cafe(s)** for **EPPLES RESTAURANT**, adjacent to the premises known as **554 W. Roosevelt Rd.**.

Dear Alderman **Daniel S. Solis**:

The applicant referenced above has requested the use of the public right-of-way for a **sidewalk cafe(s)**. An ordinance has been prepared by the Department of Business Affairs and Consumer Protection – Small Business Center - Public Way Use Unit for presentation to the City Council. Because this request was made for properties located in your ward, as approved by you as per the attached, I respectfully request that you introduce the attached ordinance at the next City Council meeting.

If you have any questions regarding this ordinance, please contact Anthony Bertuca at (312) 744-5506.

Department of Business Affairs and Consumer Protection

City of Chicago

O2016-2922

Office of the City Clerk

Document Tracking Sheet

Meeting Date:	4/13/2016
Sponsor(s):	Solis (25)
Type:	Ordinance
Title:	Sidewalk cafe(s) for Potbelly Sandwich Shop
Committee(s) Assignment:	Committee on Transportation and Public Way

ORDINANCE
POTBELLY SANDWICH SHOP
Acct. No. 65004 - 62
Permit No. 1122670

Be It Ordained by the City Council of the City of Chicago:

Permission and authority are hereby given and granted to POTBELLY SANDWICH SHOP upon the terms and subject to the conditions of this ordinance, to maintain and use a portion of the public right of way for a sidewalk cafe adjacent to its premises located at 1018 S. Canal St.. Said sidewalk cafe area #1 shall be thirteen point two five (13.25) feet in length and eight (8) feet in width, area #2 shall be six point eight three (6.83) feet in length and five point six seven (5.67) feet in width for a total of one hundred forty-four point seven three (144.73) square feet and shall allow six (6) feet of clear space from the face of the curb/building line along S. Canal Street. The compensation for said space and the days and hours of operation for the sidewalk cafe shall be as follows:

Monday through Sunday 8:00 a.m. to 10:00 p.m.
Compensation: $600.00
SEATING CAPACITY: 16

Sidewalk Cafe Permit and approved plan must be posted at all times.

This grant of privilege #1122670 for a sidewalk cafe shall be subject to the provisions of Section 10-28-800 though 10-28-885 of the Municipal Code of Chicago and the directions of the Commissioner of Department of Business Affairs and Consumer Protection, the Commissioner of Streets and Sanitation, and the Commissioner of Transportation.

The permit holder agrees to hold the City of Chicago harmless for any damage, relocation or replacement costs associated with damage, relocation or removal of private property caused by the City performing work in the public way.

Authority for the above named privilege is herein given and granted from and after March 1, 2016 through and including December 1, 2016.

Alderman _____

Daniel S. Solis 25th Ward

Department of Business Affairs and Consumer Protection
Small Business Center - Public Way Use Unit
City Hall - 121 N. LaSalle Street, Room 800 • Chicago, IL 60602
312-74-GOBIZ / 312-744-6249 • (312) 744-1944 (TTY)
http://www.cityofchicago.org/bacp

04/13/2016

Alderman **Daniel S. Solis**
Ward # **25**
City of Chicago
City Hall, Room **304**
121 North LaSalle Street
Chicago, Illinois 60602

Re: An ordinance to use and maintain a portion of the public right-of-way for **two (2) sidewalk cafe(s)** for **POTBELLY SANDWICH SHOP**, adjacent to the premises known as **1018 S. Canal St.**.

Dear Alderman **Daniel S. Solis**:

The applicant referenced above has requested the use of the public right-of-way for a **sidewalk cafe(s)**. An ordinance has been prepared by the Department of Business Affairs and Consumer Protection – Small Business Center - Public Way Use Unit for presentation to the City Council. Because this request was made for properties located in your ward, as approved by you as per the attached, I respectfully request that you introduce the attached ordinance at the next City Council meeting.

If you have any questions regarding this ordinance, please contact Anthony Bertuca at (312) 744-5506.

Department of Business Affairs and Consumer Protection

City of Chicago

O2016-2926

Office of the City Clerk

Document Tracking Sheet

Meeting Date:	4/13/2016
Sponsor(s):	Solis (25)
Type:	Ordinance
Title:	Sidewalk cafe(s) for Thai Bowl
Committee(s) Assignment:	Committee on Transportation and Public Way

ORDINANCE
THAI BOWL
Acct. No. 18018 - 1
Permit No. 1122616

Be It Ordained by the City Council of the City of Chicago:

Permission and authority are hereby given and granted to THAI BOWL upon the terms and subject to the conditions of this ordinance, to maintain and use a portion of the public right of way for a sidewalk cafe adjacent to its premises located at 1049 W. Taylor St.. Said sidewalk cafe area #1 shall be forty (40) feet in length and eighteen (18) feet in width for a total of seven hundred twenty (720) square feet and shall allow six (6) feet of clear space from the face of the curb/building line along W. Taylor Street. The compensation for said space and the days and hours of operation for the sidewalk cafe shall be as follows:

Monday through Sunday 11:00 a.m. to 10:00 p.m.
Compensation: $792.00
SEATING CAPACITY: 46

Sidewalk Cafe Permit and approved plan must be posted at all times.

This grant of privilege #1122616 for a sidewalk cafe shall be subject to the provisions of Section 10-28-800 though 10-28-885 of the Municipal Code of Chicago and the directions of the Commissioner of Department of Business Affairs and Consumer Protection, the Commissioner of Streets and Sanitation, and the Commissioner of Transportation.

The permit holder agrees to hold the City of Chicago harmless for any damage, relocation or replacement costs associated with damage, relocation or removal of private property caused by the City performing work in the public way.

Authority for the above named privilege is herein given and granted from and after March 1, 2016 through and including December 1, 2016.

Alderman _____

Daniel S. Solis 25th Ward

Department of Business Affairs and Consumer Protection
Small Business Center - Public Way Use Unit
City Hall - 121 N LaSalle Street, Room 800 • Chicago, IL 60602
312-74-GOBIZ / 312-744-6249 • (312) 744-1944 (TTY)
http://www.cityofchicago.org/bacp

04/13/2016

Alderman **Daniel S. Solis**
Ward # **25**
City of Chicago
City Hall, Room **304**
121 North LaSalle Street
Chicago, Illinois 60602

Re: An ordinance to use and maintain a portion of the public right-of-way for **one (1) sidewalk cafe(s)** for **THAI BOWL**, adjacent to the premises known as **1049 W. Taylor St.**.

Dear Alderman **Daniel S. Solis**:

The applicant referenced above has requested the use of the public right-of-way for a **sidewalk cafe(s)**. An ordinance has been prepared by the Department of Business Affairs and Consumer Protection – Small Business Center - Public Way Use Unit for presentation to the City Council. Because this request was made for properties located in your ward, as approved by you as per the attached, I respectfully request that you introduce the attached ordinance at the next City Council meeting.

If you have any questions regarding this ordinance, please contact Anthony Bertuca at (312) 744-5506.

Department of Business Affairs and Consumer Protection

City of Chicago

O2016-2929

Office of the City Clerk

Document Tracking Sheet

Meeting Date:	4/13/2016
Sponsor(s):	Maldonado (26)
Type:	Ordinance
Title:	Sidewalk cafe(s) for Papa's Cache Sabroso, Inc.
Committee(s) Assignment:	Committee on Transportation and Public Way

ORDINANCE
PAPA'S CACHE SABROSO INC
Acct. No. 298114 - 1
Permit No. 1122805

Be It Ordained by the City Council of the City of Chicago:

Permission and authority are hereby given and granted to PAPA'S CACHE SABROSO INC upon the terms and subject to the conditions of this ordinance, to maintain and use a portion of the public right of way for a sidewalk cafe adjacent to its premises located at 2517 W. Division St.. Said sidewalk cafe area #1 shall be seventeen (17) feet in length and eighteen (18) feet in width for a total of three hundred six (306) square feet and shall allow six (6) feet of clear space from the face of the curb/building line along W Divsion St. The compensation for said space and the days and hours of operation for the sidewalk cafe shall be as follows:

Monday thru Thursday 11:00 thru 11:00 p.m. Friday and Saturday 11:00 a.m. until 12:00 Midnight
Compensation: $600.00
SEATING CAPACITY: 20

Sidewalk Cafe Permit and approved plan must be posted at all times.

This grant of privilege #1122805 for a sidewalk cafe shall be subject to the provisions of Section 10-28-800 though 10-28-885 of the Municipal Code of Chicago and the directions of the Commissioner of Department of Business Affairs and Consumer Protection, the Commissioner of Streets and Sanitation, and the Commissioner of Transportation.

The permit holder agrees to hold the City of Chicago harmless for any damage, relocation or replacement costs associated with damage, relocation or removal of private property caused by the City performing work in the public way.

Authority for the above named privilege is herein given and granted from and after March 1, 2016 through and including December 1, 2016.

Alderman _____

Roberto Maldonado 26th Ward

Department of Business Affairs and Consumer Protection
Small Business Center - Public Way Use Unit
City Hall - 121 N. LaSalle Street, Room 800 • Chicago, IL 60602
312-74-GOBIZ / 312-744-6249 • (312) 744-1944 (TTY)
http://www.cityofchicago.org/bacp

04/13/2016

Alderman **Roberto Maldonado**
Ward # **26**
City of Chicago
City Hall, Room **300**
121 North LaSalle Street
Chicago, Illinois 60602

Re: An ordinance to use and maintain a portion of the public right-of-way for **one (1) sidewalk cafe(s)** for **PAPA'S CACHE SABROSO INC**, adjacent to the premises known as **2517 W. Division St.**.

Dear Alderman **Roberto Maldonado**:

The applicant referenced above has requested the use of the public right-of-way for a **sidewalk cafe(s)**. An ordinance has been prepared by the Department of Business Affairs and Consumer Protection – Small Business Center - Public Way Use Unit for presentation to the City Council. Because this request was made for properties located in your ward, as approved by you as per the attached, I respectfully request that you introduce the attached ordinance at the next City Council meeting.

If you have any questions regarding this ordinance, please contact Anthony Bertuca at (312) 744-5506.

Department of Business Affairs and Consumer Protection

City of Chicago

O2016-2931

Office of the City Clerk

Document Tracking Sheet

Meeting Date:	4/13/2016
Sponsor(s):	Maldonado (26)
Type:	Ordinance
Title:	Sidewalk cafe(s) for Scofflaw
Committee(s) Assignment:	Committee on Transportation and Public Way

ORDINANCE
SCOFFLAW
Acct. No. 65661 - 2
Permit No. 1122795

Be It Ordained by the City Council of the City of Chicago:

Permission and authority are hereby given and granted to SCOFFLAW upon the terms and subject to the conditions of this ordinance, to maintain and use a portion of the public right of way for a sidewalk cafe adjacent to its premises located at 3201-3203 W. Armitage Ave.. Said sidewalk cafe area #1 shall be seventy-seven (77) feet in length and eight point five eight (8.58) feet in width for a total of six hundred sixty point six six (660.66) square feet and shall allow six (6) feet of clear space from the face of the curb/building line along N. Kedzie Avenue. The compensation for said space and the days and hours of operation for the sidewalk cafe shall be as follows:

Monday through Sunday 11:30 a.m.to 12:00 midnight
Compensation: $726.73
SEATING CAPACITY: 50

Sidewalk Cafe Permit and approved plan must be posted at all times.

This grant of privilege #1122795 for a sidewalk cafe shall be subject to the provisions of Section 10-28-800 though 10-28-885 of the Municipal Code of Chicago and the directions of the Commissioner of Department of Business Affairs and Consumer Protection, the Commissioner of Streets and Sanitation, and the Commissioner of Transportation.

The permit holder agrees to hold the City of Chicago harmless for any damage, relocation or replacement costs associated with damage, relocation or removal of private property caused by the City performing work in the public way.

Authority for the above named privilege is herein given and granted from and after March 1, 2016 through and including December 1, 2016.

Alderman _____

Roberto Maldonado 26th Ward

Department of Business Affairs and Consumer Protection
Small Business Center - Public Way Use Unit
City Hall - 121 N. LaSalle Street, Room 800 • Chicago, IL 60602
312-74-GOBIZ / 312-744-6249 • (312) 744-1944 (TTY)
http //www.cityofchicago.org/bacp

04/13/2016

Alderman **Roberto Maldonado**
Ward # **26**
City of Chicago
City Hall, Room **300**
121 North LaSalle Street
Chicago, Illinois 60602

Re: An ordinance to use and maintain a portion of the public right-of-way for **one (1) sidewalk cafe(s)** for **SCOFFLAW**, adjacent to the premises known as **3201-3203 W. Armitage Ave.**.

Dear Alderman **Roberto Maldonado**:

The applicant referenced above has requested the use of the public right-of-way for a **sidewalk cafe(s)**. An ordinance has been prepared by the Department of Business Affairs and Consumer Protection – Small Business Center - Public Way Use Unit for presentation to the City Council. Because this request was made for properties located in your ward, as approved by you as per the attached, I respectfully request that you introduce the attached ordinance at the next City Council meeting.

If you have any questions regarding this ordinance, please contact Anthony Bertuca at (312) 744-5506.

Department of Business Affairs and Consumer Protection

City of Chicago

O2016-2910

Office of the City Clerk

Document Tracking Sheet

Meeting Date:	4/13/2016
Sponsor(s):	Burnett (27)
Type:	Ordinance
Title:	Sidewalk cafe(s) for Burton Place
Committee(s) Assignment:	Committee on Transportation and Public Way

ORDINANCE
BURTON PLACE
Acct. No. 4463 - 1
Permit No. 1122596

Be It Ordained by the City Council of the City of Chicago:

Permission and authority are hereby given and granted to BURTON PLACE upon the terms and subject to the conditions of this ordinance, to maintain and use a portion of the public right of way for a sidewalk cafe adjacent to its premises located at 1447 N. Wells St.. Said sidewalk cafe area #1 shall be twenty-four (24) feet in length and nine (9) feet in width for a total of two hundred sixteen (216) square feet and shall allow six (6) feet of clear space from the face of the curb/building line along N. Wells Street. The compensation for said space and the days and hours of operation for the sidewalk cafe shall be as follows:

Monday through Sunday 11:00 a.m. to 11:00 p.m.
Compensation: $600.00
SEATING CAPACITY: 32

Sidewalk Cafe Permit and approved plan must be posted at all times.

This grant of privilege #1122596 for a sidewalk cafe shall be subject to the provisions of Section 10-28-800 though 10-28-885 of the Municipal Code of Chicago and the directions of the Commissioner of Department of Business Affairs and Consumer Protection, the Commissioner of Streets and Sanitation, and the Commissioner of Transportation.

The permit holder agrees to hold the City of Chicago harmless for any damage, relocation or replacement costs associated with damage, relocation or removal of private property caused by the City performing work in the public way.

Authority for the above named privilege is herein given and granted from and after March 1, 2016 through and including December 1, 2016.

Alderman _____

Walter Burnett Jr. 27th Ward

City of Chicago

O2016-2913

Office of the City Clerk

Document Tracking Sheet

Meeting Date:	4/13/2016
Sponsor(s):	Burnett (27)
Type:	Ordinance
Title:	Sidewalk cafe(s) for Butterfly
Committee(s) Assignment:	Committee on Transportation and Public Way

ORDINANCE
BUTTERFLY
Acct. No. 294293 - 2
Permit No. 1122960

Be It Ordained by the City Council of the City of Chicago:

Permission and authority are hereby given and granted to BUTTERFLY upon the terms and subject to the conditions of this ordinance, to maintain and use a portion of the public right of way for a sidewalk cafe adjacent to its premises located at 1139-43 W. Grand Ave.. Said sidewalk cafe area #1 shall be twenty-three (23) feet in length and five point three (5.3) feet in width, area #2 shall be fourteen (14) feet in length and five point three (5.3) feet in width for a total of one hundred ninety-six point one (196.1) square feet and shall allow six (6) feet of clear space from the face of the curb/building line along W. Grand Avenue. The compensation for said space and the days and hours of operation for the sidewalk cafe shall be as follows:

Monday through Thursday 10:30 a.m. to 11:00 p.m. Friday 10:30 a.m. to 11:30 p.m.
Saturday and Sunday 11:30 a.m. to 11:30 p.m.
Compensation: $600.00
SEATING CAPACITY: 24

Sidewalk Cafe Permit and approved plan must be posted at all times.

This grant of privilege #1122960 for a sidewalk cafe shall be subject to the provisions of Section 10-28-800 though 10-28-885 of the Municipal Code of Chicago and the directions of the Commissioner of Department of Business Affairs and Consumer Protection, the Commissioner of Streets and Sanitation, and the Commissioner of Transportation.

The permit holder agrees to hold the City of Chicago harmless for any damage, relocation or replacement costs associated with damage, relocation or removal of private property caused by the City performing work in the public way.

Authority for the above named privilege is herein given and granted from and after March 1, 2016 through and including December 1, 2016.

Alderman

Walter Burnett Jr. 27th Ward

City of Chicago

O2016-2918

Office of the City Clerk

Document Tracking Sheet

Meeting Date:	4/13/2016
Sponsor(s):	Burnett (27)
Type:	Ordinance
Title:	Sidewalk cafe(s) for Butterfly Sushi & Thai Cuisine on Chicago Ave
Committee(s) Assignment:	Committee on Transportation and Public Way

ORDINANCE
BUTTERFLY SUSHI & THAI CUISINE ON CHICAGO AVE
Acct. No. 336656 - 1
Permit No. 1122962

Be It Ordained by the City Council of the City of Chicago:

Permission and authority are hereby given and granted to BUTTERFLY SUSHI & THAI CUISINE ON CHICAGO AVE upon the terms and subject to the conditions of this ordinance, to maintain and use a portion of the public right of way for a sidewalk cafe adjacent to its premises located at 1421 W. Chicago Ave.. Said sidewalk cafe area #1 shall be fourteen (14) feet in length and five point five (5.5) feet in width for a total of seventy-seven (77) square feet and shall allow six (6) feet of clear space from the face of the curb/building line along W. Chicago Avenue. The compensation for said space and the days and hours of operation for the sidewalk cafe shall be as follows:

Monday through Thursday 10:30 a.m. to 11:00 p.m. Friday 10:30 a.m. to 11:30 p.m.
Saturday 11:30a.m. to 11:30 p.m. Sunday 11:30 a.m. to 11:00 p.m.
Compensation: $600.00
SEATING CAPACITY: 8

Sidewalk Cafe Permit and approved plan must be posted at all times.

This grant of privilege #1122962 for a sidewalk cafe shall be subject to the provisions of Section 10-28-800 though 10-28-885 of the Municipal Code of Chicago and the directions of the Commissioner of Department of Business Affairs and Consumer Protection, the Commissioner of Streets and Sanitation, and the Commissioner of Transportation.

The permit holder agrees to hold the City of Chicago harmless for any damage, relocation or replacement costs associated with damage, relocation or removal of private property caused by the City performing work in the public way.

Authority for the above named privilege is herein given and granted from and after March 1, 2016 through and including December 1, 2016.

Alderman _____

Walter Burnett Jr. 27th Ward

City of Chicago

O2016-2935

Office of the City Clerk

Document Tracking Sheet

Meeting Date:	4/13/2016
Sponsor(s):	Burnett (27)
Type:	Ordinance
Title:	Sidewalk cafe(s) for Cemitas Puebla
Committee(s) Assignment:	Committee on Transportation and Public Way

ORDINANCE
CEMITAS PUEBLA
Acct. No. 390321 - 1
Permit No. 1122889

Be It Ordained by the City Council of the City of Chicago:

Permission and authority are hereby given and granted to CEMITAS PUEBLA upon the terms and subject to the conditions of this ordinance, to maintain and use a portion of the public right of way for a sidewalk cafe adjacent to its premises located at 817 W. Fulton Market . Said sidewalk cafe area #1 shall be twenty-four point seven five (24.75) feet in length and eight point three three (8.33) feet in width for a total of two hundred six point one seven (206.17) square feet and shall allow six (6) feet of clear space from the face of the curb/building line along Fulton Market. The compensation for said space and the days and hours of operation for the sidewalk cafe shall be as follows:

Sunday through Thursday 11:00 a.m. to 9:00 p.m. Friday and Saturday 11:00 a.m. to 10:30 p.m.
Compensation: $600.00
SEATING CAPACITY: 20

Sidewalk Cafe Permit and approved plan must be posted at all times.

This grant of privilege #1122889 for a sidewalk cafe shall be subject to the provisions of Section 10-28-800 though 10-28-885 of the Municipal Code of Chicago and the directions of the Commissioner of Department of Business Affairs and Consumer Protection, the Commissioner of Streets and Sanitation, and the Commissioner of Transportation.

The permit holder agrees to hold the City of Chicago harmless for any damage, relocation or replacement costs associated with damage, relocation or removal of private property caused by the City performing work in the public way.

Authority for the above named privilege is herein given and granted from and after March 1, 2016 through and including December 1, 2016.

Alderman _____

Walter Burnett Jr. 27th Ward

City of Chicago

O2016-2937

Office of the City Clerk

Document Tracking Sheet

Meeting Date:	4/13/2016
Sponsor(s):	Burnett (27)
Type:	Ordinance
Title:	Sidewalk cafe(s) for City Pool Hall
Committee(s) Assignment:	Committee on Transportation and Public Way

ORDINANCE
CITY POOL HALL
Acct. No. 20335 - 1
Permit No. 1122627

Be It Ordained by the City Council of the City of Chicago:

Permission and authority are hereby given and granted to CITY POOL HALL upon the terms and subject to the conditions of this ordinance, to maintain and use a portion of the public right of way for a sidewalk cafe adjacent to its premises located at 640 W. Hubbard St.. Said sidewalk cafe area #1 shall be sixty-three (63) feet in length and six (6) feet in width for a total of three hundred seventy-eight (378) square feet and shall allow six (6) feet of clear space from the face of the curb/building line along W.HUBBARD. The compensation for said space and the days and hours of operation for the sidewalk cafe shall be as follows:

Monday through Sunday 9:30 a.m.to 12:00 midnight
Compensation: $600.00
SEATING CAPACITY: 36

Sidewalk Cafe Permit and approved plan must be posted at all times.

This grant of privilege #1122627 for a sidewalk cafe shall be subject to the provisions of Section 10-28-800 though 10-28-885 of the Municipal Code of Chicago and the directions of the Commissioner of Department of Business Affairs and Consumer Protection, the Commissioner of Streets and Sanitation, and the Commissioner of Transportation.

The permit holder agrees to hold the City of Chicago harmless for any damage, relocation or replacement costs associated with damage, relocation or removal of private property caused by the City performing work in the public way.

Authority for the above named privilege is herein given and granted from and after March 1, 2016 through and including December 1, 2016.

Alderman _____

Walter Burnett Jr. 27th Ward

City of Chicago

O2016-2939

Office of the City Clerk

Document Tracking Sheet

Meeting Date:	4/13/2016
Sponsor(s):	Burnett (27)
Type:	Ordinance
Title:	Sidewalk cafe(s) for Cobra Lounge
Committee(s) Assignment:	Committee on Transportation and Public Way

ORDINANCE
COBRA LOUNGE
Acct. No. 271886 - 1
Permit No. 1122807

Be It Ordained by the City Council of the City of Chicago:

Permission and authority are hereby given and granted to COBRA LOUNGE upon the terms and subject to the conditions of this ordinance, to maintain and use a portion of the public right of way for a sidewalk cafe adjacent to its premises located at 235 N. Ashland Ave.. Said sidewalk cafe area #1 shall be fourteen point five (14.5) feet in length and seven point four two (7.42) feet in width, area #2 shall be thirty-six point four two (36.42) feet in length and nine (9) feet in width, area #3 shall be thirty-eight point two five (38.25) feet in length and six point four two (6.42) feet in width for a total of six hundred eighty point nine four (680.94) square feet and shall allow six (6) feet of clear space from the face of the curb/building line along N. Ashland Avenue, W. Fulton. The compensation for said space and the days and hours of operation for the sidewalk cafe shall be as follows:

Monday through Friday 11:00 a.m. to 12:00 midnight. Saturday and Sunday 12:00p.m. to 12:00 midnight.
Compensation: $749.03
SEATING CAPACITY: 32

Sidewalk Cafe Permit and approved plan must be posted at all times.

This grant of privilege #1122807 for a sidewalk cafe shall be subject to the provisions of Section 10-28-800 though 10-28-885 of the Municipal Code of Chicago and the directions of the Commissioner of Department of Business Affairs and Consumer Protection, the Commissioner of Streets and Sanitation, and the Commissioner of Transportation.

The permit holder agrees to hold the City of Chicago harmless for any damage, relocation or replacement costs associated with damage, relocation or removal of private property caused by the City performing work in the public way.

Authority for the above named privilege is herein given and granted from and after March 1, 2016 through and including December 1, 2016.

Alderman

Walter Burnett Jr. 27th Ward

City of Chicago

O2016-2942

Office of the City Clerk

Document Tracking Sheet

Meeting Date:	4/13/2016
Sponsor(s):	Burnett (27)
Type:	Ordinance
Title:	Sidewalk cafe(s) for Formento's Nonna's
Committee(s) Assignment:	Committee on Transportation and Public Way

ORDINANCE
FORMENTO'S NONNA'S
Acct. No. 393943 - 1
Permit No. 1122804

Be It Ordained by the City Council of the City of Chicago:

Permission and authority are hereby given and granted to FORMENTO'S NONNA'S upon the terms and subject to the conditions of this ordinance, to maintain and use a portion of the public right of way for a sidewalk cafe adjacent to its premises located at 917-923 W. Randolph St.. Said sidewalk cafe area #1 shall be twenty-two point five eight (22.58) feet in length and six point six seven (6.67) feet in width, area #2 shall be sixty point five eight (60.58) feet in length and nine point nine two (9.92) feet in width for a total of seven hundred fifty-one point five six (751.56) square feet and shall allow six (6) feet of clear space from the face of the curb/building line along N. Sangamon, W. Randolph. The compensation for said space and the days and hours of operation for the sidewalk cafe shall be as follows:

Monday through Sunday 8:00 a.m. to 12:00 midnight
Compensation: $826.72
SEATING CAPACITY: 52

Sidewalk Cafe Permit and approved plan must be posted at all times.

This grant of privilege #1122804 for a sidewalk cafe shall be subject to the provisions of Section 10-28-800 though 10-28-885 of the Municipal Code of Chicago and the directions of the Commissioner of Department of Business Affairs and Consumer Protection, the Commissioner of Streets and Sanitation, and the Commissioner of Transportation.

The permit holder agrees to hold the City of Chicago harmless for any damage, relocation or replacement costs associated with damage, relocation or removal of private property caused by the City performing work in the public way.

Authority for the above named privilege is herein given and granted from and after March 1, 2016 through and including December 1, 2016.

Alderman _____

Walter Burnett Jr. 27th Ward

City of Chicago

O2016-2944

Office of the City Clerk

Document Tracking Sheet

Meeting Date:	4/13/2016
Sponsor(s):	Burnett (27)
Type:	Ordinance
Title:	Sidewalk cafe(s) for Forno Rosso on Randolph
Committee(s) Assignment:	Committee on Transportation and Public Way

ORDINANCE
FORNO ROSSO ON RANDOLPH
Acct. No. 393547 - 1
Permit No. 1122819

Be It Ordained by the City Council of the City of Chicago:

Permission and authority are hereby given and granted to FORNO ROSSO ON RANDOLPH upon the terms and subject to the conditions of this ordinance, to maintain and use a portion of the public right of way for a sidewalk cafe adjacent to its premises located at 1048 W. Randolph St.. Said sidewalk cafe area #1 shall be sixty-eight point eight three (68.83) feet in length and nine point six seven (9.67) feet in width for a total of six hundred sixty-five point five nine (665.59) square feet and shall allow six (6) feet of clear space from the face of the curb/building line along West Randolph Street. The compensation for said space and the days and hours of operation for the sidewalk cafe shall be as follows:

Monday through Sunday 11:00 a.m. to 10:00 p.m.
Compensation: $732.14
SEATING CAPACITY: 72

Sidewalk Cafe Permit and approved plan must be posted at all times.

This grant of privilege #1122819 for a sidewalk cafe shall be subject to the provisions of Section 10-28-800 though 10-28-885 of the Municipal Code of Chicago and the directions of the Commissioner of Department of Business Affairs and Consumer Protection, the Commissioner of Streets and Sanitation, and the Commissioner of Transportation.

The permit holder agrees to hold the City of Chicago harmless for any damage, relocation or replacement costs associated with damage, relocation or removal of private property caused by the City performing work in the public way.

Authority for the above named privilege is herein given and granted from and after March 1, 2016 through and including December 1, 2016.

Alderman _____

Walter Burnett Jr. 27th Ward

City of Chicago

O2016-2945

Office of the City Clerk

Document Tracking Sheet

Meeting Date:	4/13/2016
Sponsor(s):	Burnett (27)
Type:	Ordinance
Title:	Sidewalk cafe(s) for Geb
Committee(s) Assignment:	Committee on Transportation and Public Way

ORDINANCE
GEB
Acct. No. 370467 - 1
Permit No. 1122657

Be It Ordained by the City Council of the City of Chicago:

Permission and authority are hereby given and granted to GEB upon the terms and subject to the conditions of this ordinance, to maintain and use a portion of the public right of way for a sidewalk cafe adjacent to its premises located at 841 W. Randolph St.. Said sidewalk cafe area #1 shall be twenty-one point seven (21.7) feet in length and ten point three three (10.33) feet in width for a total of two hundred twenty-four point one six (224.16) square feet and shall allow six (6) feet of clear space from the face of the curb/building line along W. Randolph Street. The compensation for said space and the days and hours of operation for the sidewalk cafe shall be as follows:

Monday through Thursday 5:00 p.m. to 11:30 p.m. Friday and Saturday 5:00 p.m. to 12:00 midnight Sunday 11:00 a.m. to 11:00 p.m.
Compensation: $600.00
SEATING CAPACITY: 24

Sidewalk Cafe Permit and approved plan must be posted at all times.

This grant of privilege #1122657 for a sidewalk cafe shall be subject to the provisions of Section 10-28-800 though 10-28-885 of the Municipal Code of Chicago and the directions of the Commissioner of Department of Business Affairs and Consumer Protection, the Commissioner of Streets and Sanitation, and the Commissioner of Transportation.

The permit holder agrees to hold the City of Chicago harmless for any damage, relocation or replacement costs associated with damage, relocation or removal of private property caused by the City performing work in the public way.

Authority for the above named privilege is herein given and granted from and after March 1, 2016 through and including December 1, 2016.

Alderman _____

Walter Burnett Jr. 27th Ward

City of Chicago

O2016-2949

Office of the City Clerk

Document Tracking Sheet

Meeting Date:	4/13/2016
Sponsor(s):	Burnett (27)
Type:	Ordinance
Title:	Sidewalk cafe(s) for HQ Beercade II
Committee(s) Assignment:	Committee on Transportation and Public Way

ORDINANCE
HQ BEERCADE II
Acct. No. 277997 - 1
Permit No. 1122789

Be It Ordained by the City Council of the City of Chicago:

Permission and authority are hereby given and granted to HQ BEERCADE II upon the terms and subject to the conditions of this ordinance, to maintain and use a portion of the public right of way for a sidewalk cafe adjacent to its premises located at 213 W. Institute Pl.. Said sidewalk cafe area #1 shall be thirty-eight point six seven (38.67) feet in length and seven (7) feet in width, area #2 shall be thirty-three point four two (33.42) feet in length and seven (7) feet in width, area #3 shall be eleven point three three (11.33) feet in length and seven (7) feet in width for a total of five hundred eighty-three point nine four (583.94) square feet and shall allow six (6) feet of clear space from the face of the curb/building line along W. Institute. The compensation for said space and the days and hours of operation for the sidewalk cafe shall be as follows:

Monday to Thursday 5:00 pm - 12:00 am Friday 3:00 pm - 12:00 pm; Saturday 12:00 pm - 12:00 am; Sunday 11:00 am -12:00 am
Compensation: $642.33
SEATING CAPACITY: 48

Sidewalk Cafe Permit and approved plan must be posted at all times.

This grant of privilege #1122789 for a sidewalk cafe shall be subject to the provisions of Section 10-28-800 though 10-28-885 of the Municipal Code of Chicago and the directions of the Commissioner of Department of Business Affairs and Consumer Protection, the Commissioner of Streets and Sanitation, and the Commissioner of Transportation.

The permit holder agrees to hold the City of Chicago harmless for any damage, relocation or replacement costs associated with damage, relocation or removal of private property caused by the City performing work in the public way.

Authority for the above named privilege is herein given and granted from and after March 1, 2016 through and including December 1, 2016.

Alderman _____

Walter Burnett Jr. 27th Ward

City of Chicago

O2016-2951

Office of the City Clerk

Document Tracking Sheet

Meeting Date:	4/13/2016
Sponsor(s):	Burnett (27)
Type:	Ordinance
Title:	Sidewalk cafe(s) for Kiki's Bistro
Committee(s) Assignment:	Committee on Transportation and Public Way

ORDINANCE
KIKI'S BISTRO
Acct. No. 86724 - 2
Permit No. 1122623

Be It Ordained by the City Council of the City of Chicago:

Permission and authority are hereby given and granted to KIKI'S BISTRO upon the terms and subject to the conditions of this ordinance, to maintain and use a portion of the public right of way for a sidewalk cafe adjacent to its premises located at 900 N. Franklin St.. Said sidewalk cafe area #1 shall be sixty-five (65) feet in length and eight (8) feet in width for a total of five hundred twenty (520) square feet and shall allow six (6) feet of clear space from the face of the curb/building line along W. Locust. The compensation for said space and the days and hours of operation for the sidewalk cafe shall be as follows:

Monday through Saturday11:30 a.m. to 12:00 midnight
Compensation: $600.00
SEATING CAPACITY: 42

Sidewalk Cafe Permit and approved plan must be posted at all times.

This grant of privilege #1122623 for a sidewalk cafe shall be subject to the provisions of Section 10-28-800 though 10-28-885 of the Municipal Code of Chicago and the directions of the Commissioner of Department of Business Affairs and Consumer Protection, the Commissioner of Streets and Sanitation, and the Commissioner of Transportation.

The permit holder agrees to hold the City of Chicago harmless for any damage, relocation or replacement costs associated with damage, relocation or removal of private property caused by the City performing work in the public way.

Authority for the above named privilege is herein given and granted from and after March 1, 2016 through and including December 1, 2016.

Alderman _____

Walter Burnett Jr. 27th Ward

City of Chicago

O2016-2954

Office of the City Clerk

Document Tracking Sheet

Meeting Date:	4/13/2016
Sponsor(s):	Burnett (27)
Type:	Ordinance
Title:	Sidewalk cafe(s) for Mart Anthony
Committee(s) Assignment:	Committee on Transportation and Public Way

ORDINANCE
MART ANTHONY
Acct. No. 4127 - 2
Permit No. 1122826

Be It Ordained by the City Council of the City of Chicago:

Permission and authority are hereby given and granted to MART ANTHONY upon the terms and subject to the conditions of this ordinance, to maintain and use a portion of the public right of way for a sidewalk cafe adjacent to its premises located at 1200 W. Hubbard St.. Said sidewalk cafe area #1 shall be sixty-four (64) feet in length and nine (9) feet in width for a total of five hundred seventy-six (576) square feet and shall allow six (6) feet of clear space from the face of the curb/building line along W. Hubbard St.. The compensation for said space and the days and hours of operation for the sidewalk cafe shall be as follows:

Monday through Friday 11:00 a.m. until 10:00 p.m. Saturday and Sunday 4:00 p.m. to 10:00 p.m.
Compensation: $633.60
SEATING CAPACITY: 32

Sidewalk Cafe Permit and approved plan must be posted at all times.

This grant of privilege #1122826 for a sidewalk cafe shall be subject to the provisions of Section 10-28-800 though 10-28-885 of the Municipal Code of Chicago and the directions of the Commissioner of Department of Business Affairs and Consumer Protection, the Commissioner of Streets and Sanitation, and the Commissioner of Transportation.

The permit holder agrees to hold the City of Chicago harmless for any damage, relocation or replacement costs associated with damage, relocation or removal of private property caused by the City performing work in the public way.

Authority for the above named privilege is herein given and granted from and after March 1, 2016 through and including December 1, 2016.

Alderman _____

Walter Burnett Jr. 27th Ward

City of Chicago

O2016-2956

Office of the City Clerk

Document Tracking Sheet

Meeting Date:	4/13/2016
Sponsor(s):	Burnett (27)
Type:	Ordinance
Title:	Sidewalk cafe(s) for Matchbox, The
Committee(s) Assignment:	Committee on Transportation and Public Way

ORDINANCE
THE MATCHBOX
Acct. No. 15899 - 1
Permit No. 1122948

Be It Ordained by the City Council of the City of Chicago:

Permission and authority are hereby given and granted to THE MATCHBOX upon the terms and subject to the conditions of this ordinance, to maintain and use a portion of the public right of way for a sidewalk cafe adjacent to its premises located at 770 N. Milwaukee Ave.. Said sidewalk cafe area #1 shall be thirty-two point seven five (32.75) feet in length and seven (7) feet in width, area #2 shall be forty-nine (49) feet in length and seven (7) feet in width, area #3 shall be fifteen point two five (15.25) feet in length and seven (7) feet in width for a total of six hundred seventy-nine (679) square feet and shall allow six (6) feet of clear space from the face of the curb/building line along N. OGDEN AVE.. The compensation for said space and the days and hours of operation for the sidewalk cafe shall be as follows:

Monday thru Sunday 4:00 p.m. to 12:00 midnight
Compensation: $746.90
SEATING CAPACITY: 64

Sidewalk Cafe Permit and approved plan must be posted at all times.

This grant of privilege #1122948 for a sidewalk cafe shall be subject to the provisions of Section 10-28-800 though 10-28-885 of the Municipal Code of Chicago and the directions of the Commissioner of Department of Business Affairs and Consumer Protection, the Commissioner of Streets and Sanitation, and the Commissioner of Transportation.

The permit holder agrees to hold the City of Chicago harmless for any damage, relocation or replacement costs associated with damage, relocation or removal of private property caused by the City performing work in the public way.

Authority for the above named privilege is herein given and granted from and after March 1, 2016 through and including December 1, 2016.

Alderman _____

Walter Burnett Jr. 27th Ward

City of Chicago

O2016-2966

Office of the City Clerk

Document Tracking Sheet

Meeting Date:	4/13/2016
Sponsor(s):	Burnett (27)
Type:	Ordinance
Title:	Sidewalk cafe(s) for Nohea Cafe
Committee(s) Assignment:	Committee on Transportation and Public Way

ORDINANCE
NOHEA CAFE
Acct. No. 346746 - 2
Permit No. 1122678

Be It Ordained by the City Council of the City of Chicago:

Permission and authority are hereby given and granted to NOHEA CAFE upon the terms and subject to the conditions of this ordinance, to maintain and use a portion of the public right of way for a sidewalk cafe adjacent to its premises located at 1312 W. Madison St.. Said sidewalk cafe area #1 shall be twenty-one point three three (21.33) feet in length and eight point five (8.5) feet in width for a total of one hundred eighty-one point three one (181.31) square feet and shall allow six (6) feet of clear space from the face of the curb/building line along Ada Street. The compensation for said space and the days and hours of operation for the sidewalk cafe shall be as follows:

Monday through Sunday 8:00 a.m. to 8:00 p.m.
Compensation: $600.00
SEATING CAPACITY: 20

Sidewalk Cafe Permit and approved plan must be posted at all times.

This grant of privilege #1122678 for a sidewalk cafe shall be subject to the provisions of Section 10-28-800 though 10-28-885 of the Municipal Code of Chicago and the directions of the Commissioner of Department of Business Affairs and Consumer Protection, the Commissioner of Streets and Sanitation, and the Commissioner of Transportation.

The permit holder agrees to hold the City of Chicago harmless for any damage, relocation or replacement costs associated with damage, relocation or removal of private property caused by the City performing work in the public way.

Authority for the above named privilege is herein given and granted from and after March 1, 2016 through and including December 1, 2016.

Alderman

Walter Burnett Jr. 27th Ward

City of Chicago

O2016-2970

Office of the City Clerk

Document Tracking Sheet

Meeting Date:	4/13/2016
Sponsor(s):	Burnett (27)
Type:	Ordinance
Title:	Sidewalk cafe(s) for Soho House Chicago
Committee(s) Assignment:	Committee on Transportation and Public Way

ORDINANCE
SOHO HOUSE CHICAGO
Acct. No. 386661 - 1
Permit No. 1122891

Be It Ordained by the City Council of the City of Chicago:

Permission and authority are hereby given and granted to SOHO HOUSE CHICAGO upon the terms and subject to the conditions of this ordinance, to maintain and use a portion of the public right of way for a sidewalk cafe adjacent to its premises located at 113-125 N. Green St.. Said sidewalk cafe area #1 shall be forty point eight three (40.83) feet in length and six point eight three (6.83) feet in width, area #2 shall be forty point eight three (40.83) feet in length and five point five (5.5) feet in width for a total of five hundred three point four three (503.43) square feet and shall allow six (6) feet of clear space from the face of the curb/building line along N. Green Street. The compensation for said space and the days and hours of operation for the sidewalk cafe shall be as follows:

Monday through Sunday 11:00 a.m. to 11:00 p.m.
Compensation: $600.00
SEATING CAPACITY: 40

Sidewalk Cafe Permit and approved plan must be posted at all times.

This grant of privilege #1122891 for a sidewalk cafe shall be subject to the provisions of Section 10-28-800 though 10-28-885 of the Municipal Code of Chicago and the directions of the Commissioner of Department of Business Affairs and Consumer Protection, the Commissioner of Streets and Sanitation, and the Commissioner of Transportation.

The permit holder agrees to hold the City of Chicago harmless for any damage, relocation or replacement costs associated with damage, relocation or removal of private property caused by the City performing work in the public way.

Authority for the above named privilege is herein given and granted from and after March 1, 2016 through and including December 1, 2016.

Alderman

Walter Burnett Jr. 27th Ward

City of Chicago

O2016-2973

Office of the City Clerk

Document Tracking Sheet

Meeting Date:	4/13/2016
Sponsor(s):	Burnett (27)
Type:	Ordinance
Title:	Sidewalk cafe(s) for Thalia Spice Asian Fusion Bistro
Committee(s) Assignment:	Committee on Transportation and Public Way

ORDINANCE
THALIA SPICE ASIAN FUSION BISTRO
Acct. No. 320872 - 1
Permit No. 1122816

Be It Ordained by the City Council of the City of Chicago:

Permission and authority are hereby given and granted to THALIA SPICE ASIAN FUSION BISTRO upon the terms and subject to the conditions of this ordinance, to maintain and use a portion of the public right of way for a sidewalk cafe adjacent to its premises located at 833 W. Chicago Ave.. Said sidewalk cafe area #1 shall be eighteen (18) feet in length and eight point zero eight (8.08) feet in width, area #2 shall be twenty (20) feet in length and eight point zero eight (8.08) feet in width for a total of three hundred seven point zero four (307.04) square feet and shall allow six (6) feet of clear space from the face of the curb/building line along N. Green Street. The compensation for said space and the days and hours of operation for the sidewalk cafe shall be as follows:


Tuesday through Thursday 11:00 a.m. to 10:00 p.m. Friday 11:00 a.m. to 11:00 p.m. Saturday 3:00 p.m. to 11:00 p.m. Sunday 12:00 noon to 10:00 p.m.
Compensation: $600.00
SEATING CAPACITY: 28

Sidewalk Cafe Permit and approved plan must be posted at all times.

This grant of privilege #1122816 for a sidewalk cafe shall be subject to the provisions of Section 10-28-800 though 10-28-885 of the Municipal Code of Chicago and the directions of the Commissioner of Department of Business Affairs and Consumer Protection, the Commissioner of Streets and Sanitation, and the Commissioner of Transportation.

The permit holder agrees to hold the City of Chicago harmless for any damage, relocation or replacement costs associated with damage, relocation or removal of private property caused by the City performing work in the public way.

Authority for the above named privilege is herein given and granted from and after March 1, 2016 through and including December 1, 2016.

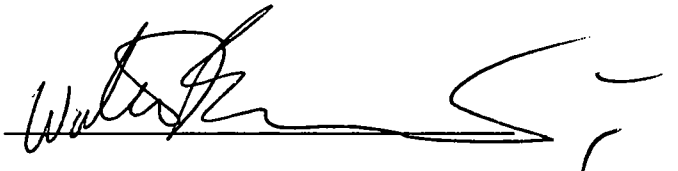Alderman 

Walter Burnett Jr. 27th Ward

City of Chicago

O2016-2976

Office of the City Clerk

Document Tracking Sheet

Meeting Date:	4/13/2016
Sponsor(s):	Burnett (27)
Type:	Ordinance
Title:	Sidewalk cafe(s) for West Loop Salumi
Committee(s) Assignment:	Committee on Transportation and Public Way

ORDINANCE
WEST LOOP SALUMI
Acct. No. 378983 - 1
Permit No. 1122639

Be It Ordained by the City Council of the City of Chicago:

Permission and authority are hereby given and granted to WEST LOOP SALUMI upon the terms and subject to the conditions of this ordinance, to maintain and use a portion of the public right of way for a sidewalk cafe adjacent to its premises located at 1111 W. Randolph St.. Said sidewalk cafe area #1 shall be thirty (30) feet in length and nine (9) feet in width for a total of two hundred seventy (270) square feet and shall allow six (6) feet of clear space from the face of the curb/building line along W. Randolph Street. The compensation for said space and the days and hours of operation for the sidewalk cafe shall be as follows:

Monday through Sunday 10:00 a.m. to 11:30 p.m.
Compensation: $600.00
SEATING CAPACITY: 26

Sidewalk Cafe Permit and approved plan must be posted at all times.

This grant of privilege #1122639 for a sidewalk cafe shall be subject to the provisions of Section 10-28-800 though 10-28-885 of the Municipal Code of Chicago and the directions of the Commissioner of Department of Business Affairs and Consumer Protection, the Commissioner of Streets and Sanitation, and the Commissioner of Transportation.

The permit holder agrees to hold the City of Chicago harmless for any damage, relocation or replacement costs associated with damage, relocation or removal of private property caused by the City performing work in the public way.

Authority for the above named privilege is herein given and granted from and after March 1, 2016 through and including December 1, 2016.

Alderman _____

Walter Burnett Jr. 27th Ward

City of Chicago

O2016-2978

Office of the City Clerk

Document Tracking Sheet

Meeting Date:	4/13/2016
Sponsor(s):	Burnett (27)
Type:	Ordinance
Title:	Sidewalk cafe(s) for 9 Muses Bar & Grill
Committee(s) Assignment:	Committee on Transportation and Public Way

ORDINANCE
9 MUSES BAR & GRILL
Acct. No. 8020 - 1
Permit No. 1122635

Be It Ordained by the City Council of the City of Chicago:

Permission and authority are hereby given and granted to 9 MUSES BAR & GRILL upon the terms and subject to the conditions of this ordinance, to maintain and use a portion of the public right of way for a sidewalk cafe adjacent to its premises located at 315 S. Halsted St.. Said sidewalk cafe area #1 shall be thirty-seven (37) feet in length and nine (9) feet in width for a total of three hundred thirty-three (333) square feet and shall allow six (6) feet of clear space from the face of the curb/building line along W. Gladys Avenue. The compensation for said space and the days and hours of operation for the sidewalk cafe shall be as follows:

Monday through Friday 11:00 a.m. to 12:00 midnight Saturday and Sunday 12:00 noon to 12:00 midnight
Compensation: $600.00
SEATING CAPACITY: 40

Sidewalk Cafe Permit and approved plan must be posted at all times.

This grant of privilege #1122635 for a sidewalk cafe shall be subject to the provisions of Section 10-28-800 though 10-28-885 of the Municipal Code of Chicago and the directions of the Commissioner of Department of Business Affairs and Consumer Protection, the Commissioner of Streets and Sanitation, and the Commissioner of Transportation.

The permit holder agrees to hold the City of Chicago harmless for any damage, relocation or replacement costs associated with damage, relocation or removal of private property caused by the City performing work in the public way.

Authority for the above named privilege is herein given and granted from and after March 1, 2016 through and including December 1, 2016.

Alderman _____

Walter Burnett Jr. 27th Ward

City of Chicago

O2016-2948

Office of the City Clerk

Document Tracking Sheet

Meeting Date:	4/13/2016
Sponsor(s):	Waguespack (32)
Type:	Ordinance
Title:	Sidewalk cafe(s) for Ani
Committee(s) Assignment:	Committee on Transportation and Public Way

ORDINANCE
ANI
Acct. No. 351033 - 1
Permit No. 1122594

Be It Ordained by the City Council of the City of Chicago:

Permission and authority are hereby given and granted to ANI upon the terms and subject to the conditions of this ordinance, to maintain and use a portion of the public right of way for a sidewalk cafe adjacent to its premises located at 3056 N. Lincoln Ave.. Said sidewalk cafe area #1 shall be twenty-five (25) feet in length and six (6) feet in width for a total of one hundred fifty (150) square feet and shall allow six (6) feet of clear space from the face of the curb/building line along N. Lincoln. The compensation for said space and the days and hours of operation for the sidewalk cafe shall be as follows:

Monday to Sunday - 11:00 am -11:00 pm
Compensation: $600.00
SEATING CAPACITY: 12

Sidewalk Cafe Permit and approved plan must be posted at all times.

This grant of privilege #1122594 for a sidewalk cafe shall be subject to the provisions of Section 10-28-800 though 10-28-885 of the Municipal Code of Chicago and the directions of the Commissioner of Department of Business Affairs and Consumer Protection, the Commissioner of Streets and Sanitation, and the Commissioner of Transportation.

The permit holder agrees to hold the City of Chicago harmless for any damage, relocation or replacement costs associated with damage, relocation or removal of private property caused by the City performing work in the public way.

Authority for the above named privilege is herein given and granted from and after March 1, 2016 through and including December 1, 2016.

Alderman _____

Scott Waguespack 32nd Ward

Department of Business Affairs and Consumer Protection
Small Business Center - Public Way Use Unit
City Hall - 121 N LaSalle Street, Room 800 • Chicago, IL 60602
312-74-GOBIZ / 312-744-6249 • (312) 744-1944 (TTY)
http://www.cityofchicago.org/bacp

04/13/2016

Alderman **Scott Waguespack**
Ward # **32**
City of Chicago
City Hall, Room **300**
121 North LaSalle Street
Chicago, Illinois 60602

Re: An ordinance to use and maintain a portion of the public right-of-way for **one (1) sidewalk cafe(s)** for **ANI**, adjacent to the premises known as **3056 N. Lincoln Ave.**.

Dear Alderman **Scott Waguespack**:

The applicant referenced above has requested the use of the public right-of-way for a **sidewalk cafe(s)**. An ordinance has been prepared by the Department of Business Affairs and Consumer Protection – Small Business Center - Public Way Use Unit for presentation to the City Council. Because this request was made for properties located in your ward, as approved by you as per the attached, I respectfully request that you introduce the attached ordinance at the next City Council meeting.

If you have any questions regarding this ordinance, please contact Anthony Bertuca at (312) 744-5506.

Department of Business Affairs and Consumer Protection

City of Chicago

O2016-2953

Office of the City Clerk

Document Tracking Sheet

Meeting Date:	4/13/2016
Sponsor(s):	Waguespack (32)
Type:	Ordinance
Title:	Sidewalk cafe(s) for Cornerstone Cafe
Committee(s) Assignment:	Committee on Transportation and Public Way

ORDINANCE
CORNERSTONE CAFE
Acct. No. 300195 - 1
Permit No. 1122875

Be It Ordained by the City Council of the City of Chicago:

Permission and authority are hereby given and granted to CORNERSTONE CAFE upon the terms and subject to the conditions of this ordinance, to maintain and use a portion of the public right of way for a sidewalk cafe adjacent to its premises located at 2753 N. Western Ave.. Said sidewalk cafe area #1 shall be fifteen point eight three (15.83) feet in length and twelve (12) feet in width, area #2 shall be twenty-six (26) feet in length and four point one seven (4.17) feet in width for a total of two hundred ninety-eight point three eight (298.38) square feet and shall allow six (6) feet of clear space from the face of the curb/building line along corner N. Western /N. Elston, N. ELSTON. The compensation for said space and the days and hours of operation for the sidewalk cafe shall be as follows:

Monday through Sunday 8:00 a.m. to 8:00 p.m.
Compensation: $600.00
SEATING CAPACITY: 32

Sidewalk Cafe Permit and approved plan must be posted at all times.

This grant of privilege #1122875 for a sidewalk cafe shall be subject to the provisions of Section 10-28-800 though 10-28-885 of the Municipal Code of Chicago and the directions of the Commissioner of Department of Business Affairs and Consumer Protection, the Commissioner of Streets and Sanitation, and the Commissioner of Transportation.

The permit holder agrees to hold the City of Chicago harmless for any damage, relocation or replacement costs associated with damage, relocation or removal of private property caused by the City performing work in the public way.

Authority for the above named privilege is herein given and granted from and after March 1, 2016 through and including December 1, 2016.

Alderman _____

Scott Waguespack 32nd Ward

Department of Business Affairs and Consumer Protection
Small Business Center - Public Way Use Unit
City Hall - 121 N. LaSalle Street, Room 800 • Chicago, IL 60602
312-74-GOBIZ / 312-744-6249 • (312) 744-1944 (TTY)
http://www.cityofchicago.org/bacp

04/13/2016

Alderman **Scott Waguespack**
Ward # **32**
City of Chicago
City Hall, Room **300**
121 North LaSalle Street
Chicago, Illinois 60602

Re: An ordinance to use and maintain a portion of the public right-of-way for **two (2) sidewalk cafe(s)** for **CORNERSTONE CAFE**, adjacent to the premises known as **2753 N. Western Ave.**.

Dear Alderman **Scott Waguespack**:

The applicant referenced above has requested the use of the public right-of-way for a **sidewalk cafe(s)**. An ordinance has been prepared by the Department of Business Affairs and Consumer Protection – Small Business Center - Public Way Use Unit for presentation to the City Council. Because this request was made for properties located in your ward, as approved by you as per the attached, I respectfully request that you introduce the attached ordinance at the next City Council meeting.

If you have any questions regarding this ordinance, please contact Anthony Bertuca at (312) 744-5506.

Department of Business Affairs and Consumer Protection

City of Chicago

O2016-2955

Office of the City Clerk

Document Tracking Sheet

Meeting Date:	4/13/2016
Sponsor(s):	Waguespack (32)
Type:	Ordinance
Title:	Sidewalk cafe(s) for Fat Rice
Committee(s) Assignment:	Committee on Transportation and Public Way

ORDINANCE
FAT RICE
Acct. No. 372123 - 1
Permit No. 1122800

Be It Ordained by the City Council of the City of Chicago:

Permission and authority are hereby given and granted to FAT RICE upon the terms and subject to the conditions of this ordinance, to maintain and use a portion of the public right of way for a sidewalk cafe adjacent to its premises located at 2955-57 W. Diversey Ave.. Said sidewalk cafe area #1 shall be nineteen (19) feet in length and six (6) feet in width for a total of one hundred fourteen (114) square feet and shall allow six (6) feet of clear space from the face of the curb/building line along N. Sacramento Avenue. The compensation for said space and the days and hours of operation for the sidewalk cafe shall be as follows:

Sunday Through Saturday 10:00 a.m. to Midnight
Compensation: $600.00
SEATING CAPACITY: 12

Sidewalk Cafe Permit and approved plan must be posted at all times.

This grant of privilege #1122800 for a sidewalk cafe shall be subject to the provisions of Section 10-28-800 though 10-28-885 of the Municipal Code of Chicago and the directions of the Commissioner of Department of Business Affairs and Consumer Protection, the Commissioner of Streets and Sanitation, and the Commissioner of Transportation.

The permit holder agrees to hold the City of Chicago harmless for any damage, relocation or replacement costs associated with damage, relocation or removal of private property caused by the City performing work in the public way.

Authority for the above named privilege is herein given and granted from and after March 1, 2016 through and including December 1, 2016.

Alderman _____

Scott Waguespack 32nd Ward

Department of Business Affairs and Consumer Protection
Small Business Center - Public Way Use Unit
City Hall - 121 N. LaSalle Street, Room 800 • Chicago, IL 60602
312-74-GOBIZ / 312-744-6249 • (312) 744-1944 (TTY)
http://www.cityofchicago.org/bacp

04/13/2016

Alderman **Scott Waguespack**
Ward # **32**
City of Chicago
City Hall, Room **300**
121 North LaSalle Street
Chicago, Illinois 60602

Re: An ordinance to use and maintain a portion of the public right-of-way for **one (1) sidewalk cafe(s)** for **FAT RICE**, adjacent to the premises known as **2955-57 W. Diversey Ave.**.

Dear Alderman **Scott Waguespack**:

The applicant referenced above has requested the use of the public right-of-way for a **sidewalk cafe(s)**. An ordinance has been prepared by the Department of Business Affairs and Consumer Protection – Small Business Center - Public Way Use Unit for presentation to the City Council. Because this request was made for properties located in your ward, as approved by you as per the attached, I respectfully request that you introduce the attached ordinance at the next City Council meeting.

If you have any questions regarding this ordinance, please contact Anthony Bertuca at (312) 744-5506.

Department of Business Affairs and Consumer Protection

City of Chicago

O2016-2957

Office of the City Clerk

Document Tracking Sheet

Meeting Date:	4/13/2016
Sponsor(s):	Waguespack (32)
Type:	Ordinance
Title:	Sidewalk cafe(s) for Hero Coffee Bar
Committee(s) Assignment:	Committee on Transportation and Public Way

ORDINANCE
Hero Coffee Bar
Acct. No. 394271 - 2
Permit No. 1122619

Be It Ordained by the City Council of the City of Chicago:

Permission and authority are hereby given and granted to Hero Coffee Bar upon the terms and subject to the conditions of this ordinance, to maintain and use a portion of the public right of way for a sidewalk cafe adjacent to its premises located at 2111 W. Roscoe St.. Said sidewalk cafe area #1 shall be eleven (11) feet in length and four (4) feet in width for a total of forty-four (44) square feet and shall allow six (6) feet of clear space from the face of the curb/building line along West Roscoe Street. The compensation for said space and the days and hours of operation for the sidewalk cafe shall be as follows:

Monday through Friday 8:00 a.m. to 7:00 p.m. Saturday and Sunday 8:00 a.m. to 4:00 p.m.
Compensation: $600.00
SEATING CAPACITY: 6

Sidewalk Cafe Permit and approved plan must be posted at all times.

This grant of privilege #1122619 for a sidewalk cafe shall be subject to the provisions of Section 10-28-800 though 10-28-885 of the Municipal Code of Chicago and the directions of the Commissioner of Department of Business Affairs and Consumer Protection, the Commissioner of Streets and Sanitation, and the Commissioner of Transportation.

The permit holder agrees to hold the City of Chicago harmless for any damage, relocation or replacement costs associated with damage, relocation or removal of private property caused by the City performing work in the public way.

Authority for the above named privilege is herein given and granted from and after March 1, 2016 through and including December 1, 2016.

Alderman _____

Scott Waguespack 32nd Ward

Department of Business Affairs and Consumer Protection
Small Business Center - Public Way Use Unit
City Hall - 121 N. LaSalle Street, Room 800 • Chicago, IL 60602
312-74-GOBIZ / 312-744-6249 • (312) 744-1944 (TTY)
http://www.cityofchicago.org/bacp

04/13/2016

Alderman **Scott Waguespack**
Ward # **32**
City of Chicago
City Hall, Room **300**
121 North LaSalle Street
Chicago, Illinois 60602

Re: An ordinance to use and maintain a portion of the public right-of-way for **one (1) sidewalk cafe(s)** for **Hero Coffee Bar**, adjacent to the premises known as **2111 W. Roscoe St.**.

Dear Alderman **Scott Waguespack**:

The applicant referenced above has requested the use of the public right-of-way for a **sidewalk cafe(s)**. An ordinance has been prepared by the Department of Business Affairs and Consumer Protection – Small Business Center - Public Way Use Unit for presentation to the City Council. Because this request was made for properties located in your ward, as approved by you as per the attached, I respectfully request that you introduce the attached ordinance at the next City Council meeting.

If you have any questions regarding this ordinance, please contact Anthony Bertuca at (312) 744-5506.

Department of Business Affairs and Consumer Protection

City of Chicago

O2016-2960

Office of the City Clerk

Document Tracking Sheet

Meeting Date:	4/13/2016
Sponsor(s):	Waguespack (32)
Type:	Ordinance
Title:	Sidewalk cafe(s) for Ipsento
Committee(s) Assignment:	Committee on Transportation and Public Way

ORDINANCE
IPSENTO
Acct. No. 308426 - 1
Permit No. 1122812

Be It Ordained by the City Council of the City of Chicago:

Permission and authority are hereby given and granted to IPSENTO upon the terms and subject to the conditions of this ordinance, to maintain and use a portion of the public right of way for a sidewalk cafe adjacent to its premises located at 2035 N. Western Ave.. Said sidewalk cafe area #1 shall be fifteen point five (15.5) feet in length and eight (8) feet in width for a total of one hundred twenty-four (124) square feet and shall allow six (6) feet of clear space from the face of the curb/building line along N WESTERN AVE. The compensation for said space and the days and hours of operation for the sidewalk cafe shall be as follows:

Monday through Saturday 8:00 a.m. until 9:00 p.m. Sunday 8:00 a.m. until 8:00 p.m.
Compensation: $600.00
SEATING CAPACITY: 8

Sidewalk Cafe Permit and approved plan must be posted at all times.

This grant of privilege #1122812 for a sidewalk cafe shall be subject to the provisions of Section 10-28-800 though 10-28-885 of the Municipal Code of Chicago and the directions of the Commissioner of Department of Business Affairs and Consumer Protection, the Commissioner of Streets and Sanitation, and the Commissioner of Transportation.

The permit holder agrees to hold the City of Chicago harmless for any damage, relocation or replacement costs associated with damage, relocation or removal of private property caused by the City performing work in the public way.

Authority for the above named privilege is herein given and granted from and after March 1, 2016 through and including December 1, 2016.

Alderman _____

Scott Waguespack 32nd Ward

Department of Business Affairs and Consumer Protection
Small Business Center - Public Way Use Unit
City Hall - 121 N. LaSalle Street, Room 800 • Chicago, IL 60602
312-74-GOBIZ / 312-744-6249 • (312) 744-1944 (TTY)
http //www.cityofchicago org/bacp

04/13/2016

Alderman **Scott Waguespack**
Ward # **32**
City of Chicago
City Hall, Room **300**
121 North LaSalle Street
Chicago, Illinois 60602

Re: An ordinance to use and maintain a portion of the public right-of-way for **one (1) sidewalk cafe(s)** for **IPSENTO**, adjacent to the premises known as **2035 N. Western Ave.**.

Dear Alderman **Scott Waguespack**:

The applicant referenced above has requested the use of the public right-of-way for a **sidewalk cafe(s)**. An ordinance has been prepared by the Department of Business Affairs and Consumer Protection – Small Business Center - Public Way Use Unit for presentation to the City Council. Because this request was made for properties located in your ward, as approved by you as per the attached, I respectfully request that you introduce the attached ordinance at the next City Council meeting.

If you have any questions regarding this ordinance, please contact Anthony Bertuca at (312) 744-5506.

Department of Business Affairs and Consumer Protection

City of Chicago

O2016-2963

Office of the City Clerk

Document Tracking Sheet

Meeting Date:	4/13/2016
Sponsor(s):	Waguespack (32)
Type:	Ordinance
Title:	Sidewalk cafe(s) for Jam
Committee(s) Assignment:	Committee on Transportation and Public Way

ORDINANCE
JAM
Acct. No. 366285 - 1
Permit No. 1122655

Be It Ordained by the City Council of the City of Chicago:

Permission and authority are hereby given and granted to JAM upon the terms and subject to the conditions of this ordinance, to maintain and use a portion of the public right of way for a sidewalk cafe adjacent to its premises located at 3057 W. Logan Blvd.. Said sidewalk cafe area #1 shall be thirteen point five eight (13.58) feet in length and nineteen (19) feet in width for a total of two hundred fifty-eight point zero two (258.02) square feet and shall allow six (6) feet of clear space from the face of the curb/building line along W. Logan Blvd. The compensation for said space and the days and hours of operation for the sidewalk cafe shall be as follows:

Monday through Sunday 8:00 a.m. to 3:00 p.m.
Compensation: $600.00
SEATING CAPACITY: 20

Sidewalk Cafe Permit and approved plan must be posted at all times.

This grant of privilege #1122655 for a sidewalk cafe shall be subject to the provisions of Section 10-28-800 though 10-28-885 of the Municipal Code of Chicago and the directions of the Commissioner of Department of Business Affairs and Consumer Protection, the Commissioner of Streets and Sanitation, and the Commissioner of Transportation.

The permit holder agrees to hold the City of Chicago harmless for any damage, relocation or replacement costs associated with damage, relocation or removal of private property caused by the City performing work in the public way.

Authority for the above named privilege is herein given and granted from and after March 1, 2016 through and including December 1, 2016.

Alderman _____

Scott Waguespack 32nd Ward

Department of Business Affairs and Consumer Protection
Small Business Center - Public Way Use Unit
City Hall - 121 N. LaSalle Street, Room 800 • Chicago, IL 60602
312-74-GOBIZ / 312-744-6249 • (312) 744-1944 (TTY)
http://www.cityofchicago.org/bacp

04/13/2016

Alderman **Scott Waguespack**
Ward # **32**
City of Chicago
City Hall, Room **300**
121 North LaSalle Street
Chicago, Illinois 60602

Re: An ordinance to use and maintain a portion of the public right-of-way for **one (1) sidewalk cafe(s)** for **JAM**, adjacent to the premises known as **3057 W. Logan Blvd.**.

Dear Alderman **Scott Waguespack**:

The applicant referenced above has requested the use of the public right-of-way for a **sidewalk cafe(s)**. An ordinance has been prepared by the Department of Business Affairs and Consumer Protection – Small Business Center - Public Way Use Unit for presentation to the City Council. Because this request was made for properties located in your ward, as approved by you as per the attached, I respectfully request that you introduce the attached ordinance at the next City Council meeting.

If you have any questions regarding this ordinance, please contact Anthony Bertuca at (312) 744-5506.

Department of Business Affairs and Consumer Protection

City of Chicago

O2016-2964

Office of the City Clerk

Document Tracking Sheet

Meeting Date:	4/13/2016
Sponsor(s):	Waguespack (32)
Type:	Ordinance
Title:	Sidewalk cafe(s) for Lush Wine & Spirits
Committee(s) Assignment:	Committee on Transportation and Public Way

ORDINANCE
LUSH WINE & SPIRITS
Acct. No. 302944 - 3
Permit No. 1122626

Be It Ordained by the City Council of the City of Chicago:

Permission and authority are hereby given and granted to LUSH WINE & SPIRITS upon the terms and subject to the conditions of this ordinance, to maintain and use a portion of the public right of way for a sidewalk cafe adjacent to its premises located at 2232-2234 W. Roscoe St.. Said sidewalk cafe area #1 shall be fifty (50) feet in length and eight point five (8.5) feet in width for a total of four hundred twenty-five (425) square feet and shall allow six (6) feet of clear space from the face of the curb/building line along W. Roscoe Street. The compensation for said space and the days and hours of operation for the sidewalk cafe shall be as follows:

Monday through Thursday 5:00 p.m. to 10:00 p.m. Friday and Saturday 5:00 p.m. to 11:00 p.m. Sunday 10:00 a.m. to 8:00 p.m.
Compensation: $600.00
SEATING CAPACITY: 20

Sidewalk Cafe Permit and approved plan must be posted at all times.

This grant of privilege #1122626 for a sidewalk cafe shall be subject to the provisions of Section 10-28-800 though 10-28-885 of the Municipal Code of Chicago and the directions of the Commissioner of Department of Business Affairs and Consumer Protection, the Commissioner of Streets and Sanitation, and the Commissioner of Transportation.

The permit holder agrees to hold the City of Chicago harmless for any damage, relocation or replacement costs associated with damage, relocation or removal of private property caused by the City performing work in the public way.

Authority for the above named privilege is herein given and granted from and after March 1, 2016 through and including December 1, 2016.

Alderman _____

Scott Waguespack 32nd Ward

Department of Business Affairs and Consumer Protection
Small Business Center - Public Way Use Unit
City Hall - 121 N. LaSalle Street, Room 800 • Chicago, IL 60602
312-74-GOBIZ / 312-744-6249 • (312) 744-1944 (TTY)
http://www.cityofchicago.org/bacp

04/13/2016

Alderman **Scott Waguespack**
Ward # **32**
City of Chicago
City Hall, Room **300**
121 North LaSalle Street
Chicago, Illinois 60602

Re: An ordinance to use and maintain a portion of the public right-of-way for **one (1) sidewalk cafe(s)** for **LUSH WINE & SPIRITS**, adjacent to the premises known as **2232-2234 W. Roscoe St.**.

Dear Alderman **Scott Waguespack**:

The applicant referenced above has requested the use of the public right-of-way for a **sidewalk cafe(s)**. An ordinance has been prepared by the Department of Business Affairs and Consumer Protection – Small Business Center - Public Way Use Unit for presentation to the City Council. Because this request was made for properties located in your ward, as approved by you as per the attached, I respectfully request that you introduce the attached ordinance at the next City Council meeting.

If you have any questions regarding this ordinance, please contact Anthony Bertuca at (312) 744-5506.

Department of Business Affairs and Consumer Protection

City of Chicago

O2016-2968

Office of the City Clerk

Document Tracking Sheet

Meeting Date:	4/13/2016
Sponsor(s):	Waguespack (32)
Type:	Ordinance
Title:	Sidewalk cafe(s) for Siboney Cuban Cuisine
Committee(s) Assignment:	Committee on Transportation and Public Way

ORDINANCE
SIBONEY CUBAN CUISINE
Acct. No. 343050 - 1
Permit No. 1122908

Be It Ordained by the City Council of the City of Chicago:

Permission and authority are hereby given and granted to SIBONEY CUBAN CUISINE upon the terms and subject to the conditions of this ordinance, to maintain and use a portion of the public right of way for a sidewalk cafe adjacent to its premises located at 2163-2165 N. Western Ave.. Said sidewalk cafe area #1 shall be sixty point two five (60.25) feet in length and seven (7) feet in width for a total of four hundred twenty-one point seven five (421.75) square feet and shall allow six (6) feet of clear space from the face of the curb/building line along West Palmer Street. The compensation for said space and the days and hours of operation for the sidewalk cafe shall be as follows:

Sunday through Thursday 10:00 a.m. until 10:00 p.m. Friday and Saturday 11:00 a.m until 11:00 p.m.
Compensation: $600.00
SEATING CAPACITY: 32

Sidewalk Cafe Permit and approved plan must be posted at all times.

This grant of privilege #1122908 for a sidewalk cafe shall be subject to the provisions of Section 10-28-800 though 10-28-885 of the Municipal Code of Chicago and the directions of the Commissioner of Department of Business Affairs and Consumer Protection, the Commissioner of Streets and Sanitation, and the Commissioner of Transportation.

The permit holder agrees to hold the City of Chicago harmless for any damage, relocation or replacement costs associated with damage, relocation or removal of private property caused by the City performing work in the public way.

Authority for the above named privilege is herein given and granted from and after March 1, 2016 through and including December 1, 2016.

Alderman _____

Scott Waguespack 32nd Ward

Department of Business Affairs and Consumer Protection
Small Business Center - Public Way Use Unit
City Hall - 121 N. LaSalle Street, Room 800 • Chicago, IL 60602
312-74-GOBIZ / 312-744-6249 • (312) 744-1944 (TTY)
http://www.cityofchicago.org/bacp

04/13/2016

Alderman **Scott Waguespack**
Ward # **32**
City of Chicago
City Hall, Room **300**
121 North LaSalle Street
Chicago, Illinois 60602

Re: An ordinance to use and maintain a portion of the public right-of-way for **one (1) sidewalk cafe(s)** for **SIBONEY CUBAN CUISINE**, adjacent to the premises known as **2163-2165 N. Western Ave.**.

Dear Alderman **Scott Waguespack**:

The applicant referenced above has requested the use of the public right-of-way for a **sidewalk cafe(s)**. An ordinance has been prepared by the Department of Business Affairs and Consumer Protection – Small Business Center - Public Way Use Unit for presentation to the City Council. Because this request was made for properties located in your ward, as approved by you as per the attached, I respectfully request that you introduce the attached ordinance at the next City Council meeting.

If you have any questions regarding this ordinance, please contact Anthony Bertuca at (312) 744-5506.

Department of Business Affairs and Consumer Protection

City of Chicago

O2016-2971

Office of the City Clerk

Document Tracking Sheet

Meeting Date:	4/13/2016
Sponsor(s):	Waguespack (32)
Type:	Ordinance
Title:	Sidewalk cafe(s) for Victory's Banner Restaurant
Committee(s) Assignment:	Committee on Transportation and Public Way

ORDINANCE
VICTORY'S BANNER RESTAURANT
Acct. No. 22337 - 2
Permit No. 1122825

Be It Ordained by the City Council of the City of Chicago:

Permission and authority are hereby given and granted to VICTORY'S BANNER RESTAURANT upon the terms and subject to the conditions of this ordinance, to maintain and use a portion of the public right of way for a sidewalk cafe adjacent to its premises located at 2100 W. Roscoe St.. Said sidewalk cafe area #1 shall be twenty-five (25) feet in length and nine point two four (9.24) feet in width, area #2 shall be thirty (30) feet in length and nine point zero seven (9.07) feet in width for a total of five hundred three point one (503.1) square feet and shall allow six (6) feet of clear space from the face of the curb/building line along W Roscoe St, N Hoyne. The compensation for said space and the days and hours of operation for the sidewalk cafe shall be as follows:

Wednesday through Monday 8:00 a.m. until 3:00 p.m.
Compensation: $600.00
SEATING CAPACITY: 36

Sidewalk Cafe Permit and approved plan must be posted at all times.

This grant of privilege #1122825 for a sidewalk cafe shall be subject to the provisions of Section 10-28-800 though 10-28-885 of the Municipal Code of Chicago and the directions of the Commissioner of Department of Business Affairs and Consumer Protection, the Commissioner of Streets and Sanitation, and the Commissioner of Transportation.

The permit holder agrees to hold the City of Chicago harmless for any damage, relocation or replacement costs associated with damage, relocation or removal of private property caused by the City performing work in the public way.

Authority for the above named privilege is herein given and granted from and after March 1, 2016 through and including December 1, 2016.

Alderman _____

Scott Waguespack 32nd Ward

Department of Business Affairs and Consumer Protection
Small Business Center - Public Way Use Unit
City Hall - 121 N. LaSalle Street, Room 800 • Chicago, IL 60602
312-74-GOBIZ / 312-744-6249 • (312) 744-1944 (TTY)
http://www.cityofchicago.org/bacp

04/13/2016

Alderman **Scott Waguespack**
Ward # **32**
City of Chicago
City Hall, Room **300**
121 North LaSalle Street
Chicago, Illinois 60602

Re: An ordinance to use and maintain a portion of the public right-of-way for **two (2) sidewalk cafe(s)** for **VICTORY'S BANNER RESTAURANT**, adjacent to the premises known as **2100 W. Roscoe St.**.

Dear Alderman **Scott Waguespack**:

The applicant referenced above has requested the use of the public right-of-way for a **sidewalk cafe(s)**. An ordinance has been prepared by the Department of Business Affairs and Consumer Protection – Small Business Center - Public Way Use Unit for presentation to the City Council. Because this request was made for properties located in your ward, as approved by you as per the attached, I respectfully request that you introduce the attached ordinance at the next City Council meeting.

If you have any questions regarding this ordinance, please contact Anthony Bertuca at (312) 744-5506.

Department of Business Affairs and Consumer Protection

City of Chicago

O2016-2979

Office of the City Clerk

Document Tracking Sheet

Meeting Date:	4/13/2016
Sponsor(s):	Mell (33)
Type:	Ordinance
Title:	Sidewalk cafe(s) for Angelo's Pizza
Committee(s) Assignment:	Committee on Transportation and Public Way

ORDINANCE
ANGELO'S PIZZA
Acct. No. 222670 - 1
Permit No. 1122584

Be It Ordained by the City Council of the City of Chicago:

Permission and authority are hereby given and granted to ANGELO'S PIZZA upon the terms and subject to the conditions of this ordinance, to maintain and use a portion of the public right of way for a sidewalk cafe adjacent to its premises located at 3024-3026 W. Montrose Ave.. Said sidewalk cafe area #1 shall be fifty-eight point six seven (58.67) feet in length and twelve point six seven (12.67) feet in width for a total of seven hundred forty-three point three five (743.35) square feet and shall allow six (6) feet of clear space from the face of the curb/building line along North Whipple Street. The compensation for said space and the days and hours of operation for the sidewalk cafe shall be as follows:

Monday through Thursday 11:00 a.m. to 11:00 p.m. Friday through Sunday 11:00 a.m. to 12:00 midnight
Compensation: $817.68
SEATING CAPACITY: 34

Sidewalk Cafe Permit and approved plan must be posted at all times.

This grant of privilege #1122584 for a sidewalk cafe shall be subject to the provisions of Section 10-28-800 though 10-28-885 of the Municipal Code of Chicago and the directions of the Commissioner of Department of Business Affairs and Consumer Protection, the Commissioner of Streets and Sanitation, and the Commissioner of Transportation.

The permit holder agrees to hold the City of Chicago harmless for any damage, relocation or replacement costs associated with damage, relocation or removal of private property caused by the City performing work in the public way.

Authority for the above named privilege is herein given and granted from and after March 1, 2016 through and including December 1, 2016.

Alderman _____

Deborah Mell 33rd Ward

Department of Business Affairs and Consumer Protection
Small Business Center - Public Way Use Unit
City Hall - 121 N LaSalle Street, Room 800 • Chicago, IL 60602
312-74-GOBIZ / 312-744-6249 • (312) 744-1944 (TTY)
http://www.cityofchicago.org/bacp

04/13/2016

Alderman **Deborah Mell**
Ward # **33**
City of Chicago
City Hall, Room **200**
121 North LaSalle Street
Chicago, Illinois 60602

Re: An ordinance to use and maintain a portion of the public right-of-way for **one (1) sidewalk cafe(s)** for **ANGELO'S PIZZA**, adjacent to the premises known as **3024-3026 W. Montrose Ave.**.

Dear Alderman **Deborah Mell**:

The applicant referenced above has requested the use of the public right-of-way for a **sidewalk cafe(s)**. An ordinance has been prepared by the Department of Business Affairs and Consumer Protection – Small Business Center - Public Way Use Unit for presentation to the City Council. Because this request was made for properties located in your ward, as approved by you as per the attached, I respectfully request that you introduce the attached ordinance at the next City Council meeting.

If you have any questions regarding this ordinance, please contact Anthony Bertuca at (312) 744-5506.

Department of Business Affairs and Consumer Protection

City of Chicago

O2016-2980

Office of the City Clerk

Document Tracking Sheet

Meeting Date:	4/13/2016
Sponsor(s):	Ramirez-Rosa (35)
Type:	Ordinance
Title:	Sidewalk cafe(s) for Heavenly
Committee(s) Assignment:	Committee on Transportation and Public Way

ORDINANCE
HEAVENLY
Acct. No. 329214 - 1
Permit No. 1122944

Be It Ordained by the City Council of the City of Chicago:

Permission and authority are hereby given and granted to HEAVENLY upon the terms and subject to the conditions of this ordinance, to maintain and use a portion of the public right of way for a sidewalk cafe adjacent to its premises located at 2662 N. Sawyer Ave.. Said sidewalk cafe area #1 shall be eighteen point one seven (18.17) feet in length and eleven point one seven (11.17) feet in width for a total of two hundred two point nine six (202.96) square feet and shall allow six (6) feet of clear space from the face of the curb/building line along N. Sawyer Avenue. The compensation for said space and the days and hours of operation for the sidewalk cafe shall be as follows:

Monday through Sunday 10:00 a.m. to 8:00 p.m.
Compensation: $600.00
SEATING CAPACITY: 12

Sidewalk Cafe Permit and approved plan must be posted at all times.

This grant of privilege #1122944 for a sidewalk cafe shall be subject to the provisions of Section 10-28-800 though 10-28-885 of the Municipal Code of Chicago and the directions of the Commissioner of Department of Business Affairs and Consumer Protection, the Commissioner of Streets and Sanitation, and the Commissioner of Transportation.

The permit holder agrees to hold the City of Chicago harmless for any damage, relocation or replacement costs associated with damage, relocation or removal of private property caused by the City performing work in the public way.

Authority for the above named privilege is herein given and granted from and after March 1, 2016 through and including December 1, 2016.

Alderman _____

Carlos Ramirez-Rosa 35th Ward

City of Chicago

O2016-2985

Office of the City Clerk

Document Tracking Sheet

Meeting Date:	4/13/2016
Sponsor(s):	Sposato (38)
Type:	Ordinance
Title:	Sidewalk cafe(s) for Brgrbelly
Committee(s) Assignment:	Committee on Transportation and Public Way

ORDINANCE
BRGRBELLY
Acct. No. 377743 - 1
Permit No. 1122775

Be It Ordained by the City Council of the City of Chicago:

Permission and authority are hereby given and granted to BRGRBELLY upon the terms and subject to the conditions of this ordinance, to maintain and use a portion of the public right of way for a sidewalk cafe adjacent to its premises located at 5739 W. Irving Park Rd.. Said sidewalk cafe area #1 shall be twenty-five (25) feet in length and twelve (12) feet in width for a total of three hundred (300) square feet and shall allow six (6) feet of clear space from the face of the curb/building line along W. Irving Park Road. The compensation for said space and the days and hours of operation for the sidewalk cafe shall be as follows:

Tuesday through Thursday 5:00 p.m. to 9:00 p.m. Friday and Saturday 5:00 p.m. to 10:00 p.m. Sunday 12:00 p.m. to 7:00 p.m.
Compensation: $600.00
SEATING CAPACITY: 14

Sidewalk Cafe Permit and approved plan must be posted at all times.

This grant of privilege #1122775 for a sidewalk cafe shall be subject to the provisions of Section 10-28-800 though 10-28-885 of the Municipal Code of Chicago and the directions of the Commissioner of Department of Business Affairs and Consumer Protection, the Commissioner of Streets and Sanitation, and the Commissioner of Transportation.

The permit holder agrees to hold the City of Chicago harmless for any damage, relocation or replacement costs associated with damage, relocation or removal of private property caused by the City performing work in the public way.

Authority for the above named privilege is herein given and granted from and after March 1, 2016 through and including December 1, 2016.

Alderman _____

Nicholas Sposato 38th Ward

Department of Business Affairs and Consumer Protection
Small Business Center - Public Way Use Unit
City Hall - 121 N. LaSalle Street, Room 800 • Chicago, IL 60602
312-74-GOBIZ / 312-744-6249 • (312) 744-1944 (TTY)
http //www cityofchicago org/bacp

04/13/2016

Alderman **Nicholas Sposato**
Ward # **38**
City of Chicago
City Hall, Room **200**
121 North LaSalle Street
Chicago, Illinois 60602

Re: An ordinance to use and maintain a portion of the public right-of-way for **one (1) sidewalk cafe(s)** for **BRGRBELLY**, adjacent to the premises known as **5739 W. Irving Park Rd.**.

Dear Alderman **Nicholas Sposato**:

The applicant referenced above has requested the use of the public right-of-way for a **sidewalk cafe(s)**. An ordinance has been prepared by the Department of Business Affairs and Consumer Protection – Small Business Center - Public Way Use Unit for presentation to the City Council. Because this request was made for properties located in your ward, as approved by you as per the attached, I respectfully request that you introduce the attached ordinance at the next City Council meeting.

If you have any questions regarding this ordinance, please contact Anthony Bertuca at (312) 744-5506.

Department of Business Affairs and Consumer Protection

City of Chicago

O2016-2986

Office of the City Clerk

Document Tracking Sheet

Meeting Date:	4/13/2016
Sponsor(s):	Sposato (38)
Type:	Ordinance
Title:	Sidewalk cafe(s) for Sutherland's
Committee(s) Assignment:	Committee on Transportation and Public Way

ORDINANCE
SUTHERLAND'S
Acct. No. 366023 - 1
Permit No. 1122668

Be It Ordained by the City Council of the City of Chicago:

Permission and authority are hereby given and granted to SUTHERLAND'S upon the terms and subject to the conditions of this ordinance, to maintain and use a portion of the public right of way for a sidewalk cafe adjacent to its premises located at 5353 W. Irving Park Rd.. Said sidewalk cafe area #1 shall be twenty point two five (20.25) feet in length and nine point five eight (9.58) feet in width for a total of one hundred ninety-four (194) square feet and shall allow six (6) feet of clear space from the face of the curb/building line along W. Irving Park Road. The compensation for said space and the days and hours of operation for the sidewalk cafe shall be as follows:

Monday through Sunday 11:00 a.m. to 12:00 midnight
Compensation: $600.00
SEATING CAPACITY: 15

Sidewalk Cafe Permit and approved plan must be posted at all times.

This grant of privilege #1122668 for a sidewalk cafe shall be subject to the provisions of Section 10-28-800 though 10-28-885 of the Municipal Code of Chicago and the directions of the Commissioner of Department of Business Affairs and Consumer Protection, the Commissioner of Streets and Sanitation, and the Commissioner of Transportation.

The permit holder agrees to hold the City of Chicago harmless for any damage, relocation or replacement costs associated with damage, relocation or removal of private property caused by the City performing work in the public way.

Authority for the above named privilege is herein given and granted from and after March 1, 2016 through and including December 1, 2016.

Alderman _____

Nicholas Sposato 38th Ward

Department of Business Affairs and Consumer Protection
Small Business Center - Public Way Use Unit
City Hall - 121 N. LaSalle Street, Room 800 • Chicago, IL 60602
312-74-GOBIZ / 312-744-6249 • (312) 744-1944 (TTY)
http://www.cityofchicago.org/bacp

04/13/2016

Alderman **Nicholas Sposato**
Ward # **38**
City of Chicago
City Hall, Room **200**
121 North LaSalle Street
Chicago, Illinois 60602

Re: An ordinance to use and maintain a portion of the public right-of-way for **one (1) sidewalk cafe(s)** for **SUTHERLAND'S**, adjacent to the premises known as **5353 W. Irving Park Rd.**.

Dear Alderman **Nicholas Sposato**:

The applicant referenced above has requested the use of the public right-of-way for a **sidewalk cafe(s)**. An ordinance has been prepared by the Department of Business Affairs and Consumer Protection – Small Business Center - Public Way Use Unit for presentation to the City Council. Because this request was made for properties located in your ward, as approved by you as per the attached, I respectfully request that you introduce the attached ordinance at the next City Council meeting.

If you have any questions regarding this ordinance, please contact Anthony Bertuca at (312) 744-5506.

Department of Business Affairs and Consumer Protection

City of Chicago

O2016-2987

Office of the City Clerk

Document Tracking Sheet

Meeting Date:	4/13/2016
Sponsor(s):	Laurino (39)
Type:	Ordinance
Title:	Sidewalk cafe(s) for Jet's Public House
Committee(s) Assignment:	Committee on Transportation and Public Way

ORDINANCE
JET'S PUBLIC HOUSE
Acct. No. 275920 - 1
Permit No. 1122673

Be It Ordained by the City Council of the City of Chicago:

Permission and authority are hereby given and granted to JET'S PUBLIC HOUSE upon the terms and subject to the conditions of this ordinance, to maintain and use a portion of the public right of way for a sidewalk cafe adjacent to its premises located at 6148 N. Milwaukee Ave.. Said sidewalk cafe area #1 shall be fourteen point six seven (14.67) feet in length and seven point eight three (7.83) feet in width for a total of one hundred fourteen point eight seven (114.87) square feet and shall allow six (6) feet of clear space from the face of the curb/building line along N. Milwaukee Avenue. The compensation for said space and the days and hours of operation for the sidewalk cafe shall be as follows:

Monday through Friday 3:00 p.m. to 11:00 p.m. Saturday and Sunday 11:00 a.m. to 11:00 p.m.
Compensation: $600.00
SEATING CAPACITY: 15

Sidewalk Cafe Permit and approved plan must be posted at all times.

This grant of privilege #1122673 for a sidewalk cafe shall be subject to the provisions of Section 10-28-800 though 10-28-885 of the Municipal Code of Chicago and the directions of the Commissioner of Department of Business Affairs and Consumer Protection, the Commissioner of Streets and Sanitation, and the Commissioner of Transportation.

The permit holder agrees to hold the City of Chicago harmless for any damage, relocation or replacement costs associated with damage, relocation or removal of private property caused by the City performing work in the public way.

Authority for the above named privilege is herein given and granted from and after March 1, 2016 through and including December 1, 2016.

Alderman _____

Margaret Laurino 39th Ward

City of Chicago

O2016-2988

Office of the City Clerk

Document Tracking Sheet

Meeting Date:	4/13/2016
Sponsor(s):	O'Connor (40)
Type:	Ordinance
Title:	Sidewalk cafe(s) for Cafe Rafaelo, Inc.
Committee(s) Assignment:	Committee on Transportation and Public Way

ORDINANCE
CAFE RAFAELO, INC.
Acct. No. 400991 - 1
Permit No. 1122757

Be It Ordained by the City Council of the City of Chicago:

Permission and authority are hereby given and granted to CAFE RAFAELO, INC. upon the terms and subject to the conditions of this ordinance, to maintain and use a portion of the public right of way for a sidewalk cafe adjacent to its premises located at 5645 N. Lincoln Ave.. Said sidewalk cafe area #1 shall be twenty-two (22) feet in length and seven point five (7.5) feet in width for a total of one hundred sixty-five (165) square feet and shall allow six (6) feet of clear space from the face of the curb/building line along N. Lincoln Avenue. The compensation for said space and the days and hours of operation for the sidewalk cafe shall be as follows:

Monday through Sunday 8:00 a.m. to 10:00 p.m.
Compensation: $600.00
SEATING CAPACITY: 19

Sidewalk Cafe Permit and approved plan must be posted at all times.

This grant of privilege #1122757 for a sidewalk cafe shall be subject to the provisions of Section 10-28-800 though 10-28-885 of the Municipal Code of Chicago and the directions of the Commissioner of Department of Business Affairs and Consumer Protection, the Commissioner of Streets and Sanitation, and the Commissioner of Transportation.

The permit holder agrees to hold the City of Chicago harmless for any damage, relocation or replacement costs associated with damage, relocation or removal of private property caused by the City performing work in the public way.

Authority for the above named privilege is herein given and granted from and after March 1, 2016 through and including December 1, 2016.

Alderman _____

Patrick O'Connor 40th Ward

Department of Business Affairs and Consumer Protection
Small Business Center - Public Way Use Unit
City Hall - 121 N. LaSalle Street, Room 800 • Chicago, IL 60602
312-74-GOBIZ / 312-744-6249 • (312) 744-1944 (TTY)
http://www.cityofchicago.org/bacp

04/13/2016

Alderman **Patrick O'Connor**
Ward # **40**
City of Chicago
City Hall, Room **300**
121 North LaSalle Street
Chicago, Illinois 60602

Re: An ordinance to use and maintain a portion of the public right-of-way for **one (1) sidewalk cafe(s)** for **CAFE RAFAELO, INC.**, adjacent to the premises known as **5645 N. Lincoln Ave.**.

Dear Alderman **Patrick O'Connor**:

The applicant referenced above has requested the use of the public right-of-way for a **sidewalk cafe(s)**. An ordinance has been prepared by the Department of Business Affairs and Consumer Protection – Small Business Center - Public Way Use Unit for presentation to the City Council. Because this request was made for properties located in your ward, as approved by you as per the attached, I respectfully request that you introduce the attached ordinance at the next City Council meeting.

If you have any questions regarding this ordinance, please contact Anthony Bertuca at (312) 744-5506.

Department of Business Affairs and Consumer Protection

City of Chicago

O2016-2989

Office of the City Clerk

Document Tracking Sheet

Meeting Date:	4/13/2016
Sponsor(s):	O'Connor (40)
Type:	Ordinance
Title:	Sidewalk cafe(s) for Rowie's Bakery
Committee(s) Assignment:	Committee on Transportation and Public Way

ORDINANCE
ROWIE'S BAKERY
Acct. No. 363916 - 1
Permit No. 1122879

Be It Ordained by the City Council of the City of Chicago:

Permission and authority are hereby given and granted to ROWIE'S BAKERY upon the terms and subject to the conditions of this ordinance, to maintain and use a portion of the public right of way for a sidewalk cafe adjacent to its premises located at 5664 N. Lincoln Ave.. Said sidewalk cafe area #1 shall be sixteen (16) feet in length and seven (7) feet in width for a total of one hundred twelve (112) square feet and shall allow six (6) feet of clear space from the face of the curb/building line along North Lincoln Avenue. The compensation for said space and the days and hours of operation for the sidewalk cafe shall be as follows:

Tuesday through Sunday 10:00 a.m. to 9:00 p.m.
Compensation: $600.00
SEATING CAPACITY: 8

Sidewalk Cafe Permit and approved plan must be posted at all times.

This grant of privilege #1122879 for a sidewalk cafe shall be subject to the provisions of Section 10-28-800 though 10-28-885 of the Municipal Code of Chicago and the directions of the Commissioner of Department of Business Affairs and Consumer Protection, the Commissioner of Streets and Sanitation, and the Commissioner of Transportation.

The permit holder agrees to hold the City of Chicago harmless for any damage, relocation or replacement costs associated with damage, relocation or removal of private property caused by the City performing work in the public way.

Authority for the above named privilege is herein given and granted from and after March 1, 2016 through and including December 1, 2016.

Alderman _____

Patrick O'Connor 40th Ward

Department of Business Affairs and Consumer Protection
Small Business Center - Public Way Use Unit
City Hall - 121 N. LaSalle Street, Room 800 • Chicago, IL 60602
312-74-GOBIZ / 312-744-6249 • (312) 744-1944 (TTY)
http://www.cityofchicago.org/bacp

04/13/2016

Alderman **Patrick O'Connor**
Ward # **40**
City of Chicago
City Hall, Room **300**
121 North LaSalle Street
Chicago, Illinois 60602

Re: An ordinance to use and maintain a portion of the public right-of-way for **one (1) sidewalk cafe(s)** for **ROWIE'S BAKERY**, adjacent to the premises known as **5664 N. Lincoln Ave.**.

Dear Alderman **Patrick O'Connor**:

The applicant referenced above has requested the use of the public right-of-way for a **sidewalk cafe(s)**. An ordinance has been prepared by the Department of Business Affairs and Consumer Protection – Small Business Center - Public Way Use Unit for presentation to the City Council. Because this request was made for properties located in your ward, as approved by you as per the attached, I respectfully request that you introduce the attached ordinance at the next City Council meeting.

If you have any questions regarding this ordinance, please contact Anthony Bertuca at (312) 744-5506.

Department of Business Affairs and Consumer Protection

City of Chicago

O2016-2991

Office of the City Clerk

Document Tracking Sheet

Meeting Date:	4/13/2016
Sponsor(s):	O'Connor (40)
Type:	Ordinance
Title:	Sidewalk cafe(s) for Turkish Cuisine
Committee(s) Assignment:	Committee on Transportation and Public Way

ORDINANCE
TURKISH CUISINE
Acct. No. 351216 - 1
Permit No. 1122761

Be It Ordained by the City Council of the City of Chicago:

Permission and authority are hereby given and granted to TURKISH CUISINE upon the terms and subject to the conditions of this ordinance, to maintain and use a portion of the public right of way for a sidewalk cafe adjacent to its premises located at 2546-48 W. Peterson Ave.. Said sidewalk cafe area #1 shall be thirty-three (33) feet in length and eleven (11) feet in width for a total of three hundred sixty-three (363) square feet and shall allow six (6) feet of clear space from the face of the curb/building line along W. Peterson Avenue. The compensation for said space and the days and hours of operation for the sidewalk cafe shall be as follows:

Tuesday through Saturday 12:00 p.m. to 11:00 p.m. Sunday 12:00 p.m. to 10:00 p.m.
Compensation: $600.00
SEATING CAPACITY: 40

Sidewalk Cafe Permit and approved plan must be posted at all times.

This grant of privilege #1122761 for a sidewalk cafe shall be subject to the provisions of Section 10-28-800 though 10-28-885 of the Municipal Code of Chicago and the directions of the Commissioner of Department of Business Affairs and Consumer Protection, the Commissioner of Streets and Sanitation, and the Commissioner of Transportation.

The permit holder agrees to hold the City of Chicago harmless for any damage, relocation or replacement costs associated with damage, relocation or removal of private property caused by the City performing work in the public way.

Authority for the above named privilege is herein given and granted from and after March 1, 2016 through and including December 1, 2016.

Alderman _____

Patrick O'Connor 40th Ward

Department of Business Affairs and Consumer Protection
Small Business Center - Public Way Use Unit
City Hall - 121 N LaSalle Street, Room 800 • Chicago, IL 60602
312-74-GOBIZ / 312-744-6249 • (312) 744-1944 (TTY)
http://www.cityofchicago.org/bacp

04/13/2016

Alderman **Patrick O'Connor**
Ward # **40**
City of Chicago
City Hall, Room **300**
121 North LaSalle Street
Chicago, Illinois 60602

Re: An ordinance to use and maintain a portion of the public right-of-way for **one (1) sidewalk cafe(s)** for **TURKISH CUISINE**, adjacent to the premises known as **2546-48 W. Peterson Ave.**.

Dear Alderman **Patrick O'Connor**:

The applicant referenced above has requested the use of the public right-of-way for a **sidewalk cafe(s)**. An ordinance has been prepared by the Department of Business Affairs and Consumer Protection – Small Business Center - Public Way Use Unit for presentation to the City Council. Because this request was made for properties located in your ward, as approved by you as per the attached, I respectfully request that you introduce the attached ordinance at the next City Council meeting.

If you have any questions regarding this ordinance, please contact Anthony Bertuca at (312) 744-5506.

Department of Business Affairs and Consumer Protection

City of Chicago

O2016-2982

Office of the City Clerk

Document Tracking Sheet

Meeting Date:	4/13/2016
Sponsor(s):	Napolitano (41)
Type:	Ordinance
Title:	Sidewalk cafe(s) for Edison Park Inn
Committee(s) Assignment:	Committee on Transportation and Public Way

ORDINANCE
EDISON PARK INN
Acct. No. 25861 - 1
Permit No. 1122625

Be It Ordained by the City Council of the City of Chicago:

Permission and authority are hereby given and granted to EDISON PARK INN upon the terms and subject to the conditions of this ordinance, to maintain and use a portion of the public right of way for a sidewalk cafe adjacent to its premises located at 6711-15 N. Olmsted Ave.. Said sidewalk cafe area #1 shall be thirty-three (33) feet in length and six (6) feet in width, area #2 shall be fourteen (14) feet in length and six (6) feet in width, area #3 shall be fourteen (14) feet in length and six (6) feet in width for a total of three hundred sixty-six (366) square feet and shall allow six (6) feet of clear space from the face of the curb/building line along N. Olmsted. The compensation for said space and the days and hours of operation for the sidewalk cafe shall be as follows:

Monday through Sunday 11:00 a.m. to 12:00 midnight
Compensation: $600.00
SEATING CAPACITY: 40

Sidewalk Cafe Permit and approved plan must be posted at all times.

This grant of privilege #1122625 for a sidewalk cafe shall be subject to the provisions of Section 10-28-800 though 10-28-885 of the Municipal Code of Chicago and the directions of the Commissioner of Department of Business Affairs and Consumer Protection, the Commissioner of Streets and Sanitation, and the Commissioner of Transportation.

The permit holder agrees to hold the City of Chicago harmless for any damage, relocation or replacement costs associated with damage, relocation or removal of private property caused by the City performing work in the public way.

Authority for the above named privilege is herein given and granted from and after March 1, 2016 through and including December 1, 2016.

Alderman _____ 1/13T

Anthony V. Napolitano 41st Ward

Department of Business Affairs and Consumer Protection
Small Business Center - Public Way Use Unit
City Hall - 121 N. LaSalle Street, Room 800 • Chicago, IL 60602
312-74-GOBIZ / 312-744-6249 • (312) 744-1944 (TTY)
http //www cityofchicago.org/bacp

04/13/2016

Alderman **Anthony V. Napolitano**
Ward # **41**
City of Chicago
City Hall, Room **200**
121 North LaSalle Street
Chicago, Illinois 60602

Re: An ordinance to use and maintain a portion of the public right-of-way for **three (3) sidewalk cafe(s)** for **EDISON PARK INN**, adjacent to the premises known as **6711-15 N. Olmsted Ave.**.

Dear Alderman **Anthony V. Napolitano**:

The applicant referenced above has requested the use of the public right-of-way for a **sidewalk cafe(s)**. An ordinance has been prepared by the Department of Business Affairs and Consumer Protection – Small Business Center - Public Way Use Unit for presentation to the City Council. Because this request was made for properties located in your ward, as approved by you as per the attached, I respectfully request that you introduce the attached ordinance at the next City Council meeting.

If you have any questions regarding this ordinance, please contact Anthony Bertuca at (312) 744-5506.

Department of Business Affairs and Consumer Protection

City of Chicago

O2016-3003

Office of the City Clerk

Document Tracking Sheet

Meeting Date:	4/13/2016
Sponsor(s):	Reilly (42)
Type:	Ordinance
Title:	Sidewalk cafe(s) for Artists Cafe
Committee(s) Assignment:	Committee on Transportation and Public Way

ORDINANCE
ARTISTS CAFE
Acct. No. 377344 - 1
Permit No. 1122606

Be It Ordained by the City Council of the City of Chicago:

Permission and authority are hereby given and granted to ARTISTS CAFE upon the terms and subject to the conditions of this ordinance, to maintain and use a portion of the public right of way for a sidewalk cafe adjacent to its premises located at 412 S. Michigan Ave.. Said sidewalk cafe area #1 shall be sixty-six point five (66.5) feet in length and fourteen point seven five (14.75) feet in width for a total of nine hundred eighty point eight eight (980.88) square feet and shall allow six (6) feet of clear space from the face of the curb/building line along S. Michigan Avenue. The compensation for said space and the days and hours of operation for the sidewalk cafe shall be as follows:

Monday and Tuesday 8:00 a.m. to 10:00 p.m. Wednesday and Thursday 8:00 a.m. to 11:00 p.m. Friday through Sunday 8:00 a.m. to 12:00 midnight
Compensation: $1,765.58
SEATING CAPACITY: 75

Sidewalk Cafe Permit and approved plan must be posted at all times.

This grant of privilege #1122606 for a sidewalk cafe shall be subject to the provisions of Section 10-28-800 though 10-28-885 of the Municipal Code of Chicago and the directions of the Commissioner of Department of Business Affairs and Consumer Protection, the Commissioner of Streets and Sanitation, and the Commissioner of Transportation.

The permit holder agrees to hold the City of Chicago harmless for any damage, relocation or replacement costs associated with damage, relocation or removal of private property caused by the City performing work in the public way.

Authority for the above named privilege is herein given and granted from and after March 1, 2016 through and including December 1, 2016.

Alderman _____

Brendan Reilly 42nd Ward

City of Chicago

O2016-3021

Office of the City Clerk

Document Tracking Sheet

Meeting Date:	4/13/2016
Sponsor(s):	Reilly (42)
Type:	Ordinance
Title:	Sidewalk cafe(s) for Beggar's Pizza
Committee(s) Assignment:	Committee on Transportation and Public Way

ORDINANCE
BEGGAR'S PIZZA
Acct. No. 343633 - 1
Permit No. 1122941

Be It Ordained by the City Council of the City of Chicago:

Permission and authority are hereby given and granted to BEGGAR'S PIZZA upon the terms and subject to the conditions of this ordinance, to maintain and use a portion of the public right of way for a sidewalk cafe adjacent to its premises located at 310 S. Clinton St.. Said sidewalk cafe area #1 shall be fifty-four point three three (54.33) feet in length and nine (9) feet in width for a total of four hundred eighty-eight point nine seven (488.97) square feet and shall allow six (6) feet of clear space from the face of the curb/building line along S Clinton St. The compensation for said space and the days and hours of operation for the sidewalk cafe shall be as follows:

Monday through Thursday 11:00 a.m. until 11:00 p.m. Friday 11:00 a.m. until 12:00 Midnight Sunday 3:00 p.m. until 9:00 p.m.
Compensation: $600.00
SEATING CAPACITY: 36

Sidewalk Cafe Permit and approved plan must be posted at all times.

This grant of privilege #1122941 for a sidewalk cafe shall be subject to the provisions of Section 10-28-800 though 10-28-885 of the Municipal Code of Chicago and the directions of the Commissioner of Department of Business Affairs and Consumer Protection, the Commissioner of Streets and Sanitation, and the Commissioner of Transportation.

The permit holder agrees to hold the City of Chicago harmless for any damage, relocation or replacement costs associated with damage, relocation or removal of private property caused by the City performing work in the public way.

Authority for the above named privilege is herein given and granted from and after March 1, 2016 through and including December 1, 2016.

Alderman _____

Brendan Reilly 42nd Ward

City of Chicago

O2016-3022

Office of the City Clerk

Document Tracking Sheet

Meeting Date:	4/13/2016
Sponsor(s):	Reilly (42)
Type:	Ordinance
Title:	Sidewalk cafe(s) for Billy Goat Tavern
Committee(s) Assignment:	Committee on Transportation and Public Way

ORDINANCE
BILLY GOAT TAVERN
Acct. No. 8078 - 2
Permit No. 1122779

Be It Ordained by the City Council of the City of Chicago:

Permission and authority are hereby given and granted to BILLY GOAT TAVERN upon the terms and subject to the conditions of this ordinance, to maintain and use a portion of the public right of way for a sidewalk cafe adjacent to its premises located at 330 S. Wells St.. Said sidewalk cafe area #1 shall be fifty-six (56) feet in length and five point seven (5.7) feet in width for a total of three hundred nineteen point two (319.2) square feet and shall allow six (6) feet of clear space from the face of the curb/building line along S. Wells. The compensation for said space and the days and hours of operation for the sidewalk cafe shall be as follows:

Sunday Through Saturday 8:00am until 12:00am
Compensation: $600.00
SEATING CAPACITY: 30

Sidewalk Cafe Permit and approved plan must be posted at all times.

This grant of privilege #1122779 for a sidewalk cafe shall be subject to the provisions of Section 10-28-800 though 10-28-885 of the Municipal Code of Chicago and the directions of the Commissioner of Department of Business Affairs and Consumer Protection, the Commissioner of Streets and Sanitation, and the Commissioner of Transportation.

The permit holder agrees to hold the City of Chicago harmless for any damage, relocation or replacement costs associated with damage, relocation or removal of private property caused by the City performing work in the public way.

Authority for the above named privilege is herein given and granted from and after March 1, 2016 through and including December 1, 2016.

Alderman _____

Brendan Reilly 42nd Ward

City of Chicago

O2016-3023

Office of the City Clerk

Document Tracking Sheet

Meeting Date:	4/13/2016
Sponsor(s):	Reilly (42)
Type:	Ordinance
Title:	Sidewalk cafe(s) for Blue Frog's Local 22
Committee(s) Assignment:	Committee on Transportation and Public Way

ORDINANCE
Blue Frog's Local 22
Acct. No. 63139 - 6
Permit No. 1122953

Be It Ordained by the City Council of the City of Chicago:

Permission and authority are hereby given and granted to Blue Frog's Local 22 upon the terms and subject to the conditions of this ordinance, to maintain and use a portion of the public right of way for a sidewalk cafe adjacent to its premises located at 22 E. Hubbard St.. Said sidewalk cafe area #1 shall be fifty (50) feet in length and twelve (12) feet in width, area #2 shall be forty-four point five (44.5) feet in length and twelve (12) feet in width for a total of one thousand one hundred thirty-four (1134) square feet and shall allow six (6) feet of clear space from the face of the curb/building line along E Hubbard St. The compensation for said space and the days and hours of operation for the sidewalk cafe shall be as follows:

Monday through Saturday 11:00 a.m. until 12:00 Midnight Sunday 8:00 a.m. until midnight
Compensation: $2,608.20
SEATING CAPACITY: 72

Sidewalk Cafe Permit and approved plan must be posted at all times.

This grant of privilege #1122953 for a sidewalk cafe shall be subject to the provisions of Section 10-28-800 though 10-28-885 of the Municipal Code of Chicago and the directions of the Commissioner of Department of Business Affairs and Consumer Protection, the Commissioner of Streets and Sanitation, and the Commissioner of Transportation.

The permit holder agrees to hold the City of Chicago harmless for any damage, relocation or replacement costs associated with damage, relocation or removal of private property caused by the City performing work in the public way.

Authority for the above named privilege is herein given and granted from and after March 1, 2016 through and including December 1, 2016.

Alderman _____

Brendan Reilly 42nd Ward

City of Chicago

O2016-3025

Office of the City Clerk

Document Tracking Sheet

Meeting Date:	4/13/2016
Sponsor(s):	Reilly (42)
Type:	Ordinance
Title:	Sidewalk cafe(s) for Broken English Taco Pub
Committee(s) Assignment:	Committee on Transportation and Public Way

ORDINANCE
BROKEN ENGLISH TACO PUB
Acct. No. 404059 - 1
Permit No. 1122676

Be It Ordained by the City Council of the City of Chicago:

Permission and authority are hereby given and granted to BROKEN ENGLISH TACO PUB upon the terms and subject to the conditions of this ordinance, to maintain and use a portion of the public right of way for a sidewalk cafe adjacent to its premises located at 75 E. Lake St.. Said sidewalk cafe area #1 shall be forty-nine point nine two (49.92) feet in length and nine (9) feet in width for a total of four hundred forty-nine point two eight (449.28) square feet and shall allow six (6) feet of clear space from the face of the curb/building line along E. Lake Street. The compensation for said space and the days and hours of operation for the sidewalk cafe shall be as follows:

Monday through Thursday 11:00 a.m. to 11:00 p.m. Friday 11:00 a.m. to 12:00 midnight
Saturday 10:00 a.m. to 12:00 midnight Sunday 10:00 a.m. to 9:00 p.m.
Compensation: $2,021.76
SEATING CAPACITY: 52

Sidewalk Cafe Permit and approved plan must be posted at all times.

This grant of privilege #1122676 for a sidewalk cafe shall be subject to the provisions of Section 10-28-800 though 10-28-885 of the Municipal Code of Chicago and the directions of the Commissioner of Department of Business Affairs and Consumer Protection, the Commissioner of Streets and Sanitation, and the Commissioner of Transportation.

The permit holder agrees to hold the City of Chicago harmless for any damage, relocation or replacement costs associated with damage, relocation or removal of private property caused by the City performing work in the public way.

Authority for the above named privilege is herein given and granted from and after March 1, 2016 through and including December 1, 2016.

Alderman _____

Brendan Reilly 42nd Ward

City of Chicago

O2016-3026

Office of the City Clerk

Document Tracking Sheet

Meeting Date:	4/13/2016
Sponsor(s):	Reilly (42)
Type:	Ordinance
Title:	Sidewalk cafe(s) for Courtyard by Marriott
Committee(s) Assignment:	Committee on Transportation and Public Way

ORDINANCE
Courtyard By Marriott
Acct. No. 258836 - 1
Permit No. 1122794

Be It Ordained by the City Council of the City of Chicago:

Permission and authority are hereby given and granted to Courtyard By Marriott upon the terms and subject to the conditions of this ordinance, to maintain and use a portion of the public right of way for a sidewalk cafe adjacent to its premises located at 165 E. Ontario St.. Said sidewalk cafe area #1 shall be sixty (60) feet in length and six point five (6.5) feet in width for a total of three hundred ninety (390) square feet and shall allow six (6) feet of clear space from the face of the curb/building line along E. Ontario Street. The compensation for said space and the days and hours of operation for the sidewalk cafe shall be as follows:

Monday through Sunday 8:00 a.m. to 11:00 p.m.
Compensation: $1,755.00
SEATING CAPACITY: 34

Sidewalk Cafe Permit and approved plan must be posted at all times.

This grant of privilege #1122794 for a sidewalk cafe shall be subject to the provisions of Section 10-28-800 though 10-28-885 of the Municipal Code of Chicago and the directions of the Commissioner of Department of Business Affairs and Consumer Protection, the Commissioner of Streets and Sanitation, and the Commissioner of Transportation.

The permit holder agrees to hold the City of Chicago harmless for any damage, relocation or replacement costs associated with damage, relocation or removal of private property caused by the City performing work in the public way.

Authority for the above named privilege is herein given and granted from and after March 1, 2016 through and including December 1, 2016.

Alderman _____

Brendan Reilly 42nd Ward

City of Chicago

O2016-3028

Office of the City Clerk

Document Tracking Sheet

Meeting Date:	4/13/2016
Sponsor(s):	Reilly (42)
Type:	Ordinance
Title:	Sidewalk cafe(s) for David Burke's Primehouse
Committee(s) Assignment:	Committee on Transportation and Public Way

ORDINANCE
DAVID BURKE'S PRIMEHOUSE
Acct. No. 326251 - 3
Permit No. 1122677

Be It Ordained by the City Council of the City of Chicago:

Permission and authority are hereby given and granted to DAVID BURKE'S PRIMEHOUSE upon the terms and subject to the conditions of this ordinance, to maintain and use a portion of the public right of way for a sidewalk cafe adjacent to its premises located at 616 N. Rush St.. Said sidewalk cafe area #1 shall be forty-nine point seven five (49.75) feet in length and nine point seven five (9.75) feet in width for a total of four hundred eighty-five point zero six (485.06) square feet and shall allow six (6) feet of clear space from the face of the curb/building line along N. Rush Street. The compensation for said space and the days and hours of operation for the sidewalk cafe shall be as follows:

Monday through Sunday 11:00 a.m. to 12:00 midnight
Compensation: $1,115.64
SEATING CAPACITY: 21

Sidewalk Cafe Permit and approved plan must be posted at all times.

This grant of privilege #1122677 for a sidewalk cafe shall be subject to the provisions of Section 10-28-800 though 10-28-885 of the Municipal Code of Chicago and the directions of the Commissioner of Department of Business Affairs and Consumer Protection, the Commissioner of Streets and Sanitation, and the Commissioner of Transportation.

The permit holder agrees to hold the City of Chicago harmless for any damage, relocation or replacement costs associated with damage, relocation or removal of private property caused by the City performing work in the public way.

Authority for the above named privilege is herein given and granted from and after March 1, 2016 through and including December 1, 2016.

Alderman _____

Brendan Reilly 42nd Ward

City of Chicago

O2016-3029

Office of the City Clerk

Document Tracking Sheet

Meeting Date:	4/13/2016
Sponsor(s):	Reilly (42)
Type:	Ordinance
Title:	Sidewalk cafe(s) for D4 Irish Pub & Cafe
Committee(s) Assignment:	Committee on Transportation and Public Way

ORDINANCE
D4 IRISH PUB & CAFE
Acct. No. 315430 - 1
Permit No. 1122659

Be It Ordained by the City Council of the City of Chicago:

Permission and authority are hereby given and granted to D4 IRISH PUB & CAFE upon the terms and subject to the conditions of this ordinance, to maintain and use a portion of the public right of way for a sidewalk cafe adjacent to its premises located at 345 E. Ohio St.. Said sidewalk cafe area #1 shall be eight (8) feet in length and four point one seven (4.17) feet in width, area #2 shall be fifteen (15) feet in length and four point one seven (4.17) feet in width for a total of ninety-five point nine one (95.91) square feet and shall allow six (6) feet of clear space from the face of the curb/building line along E. Grand Avenue. The compensation for said space and the days and hours of operation for the sidewalk cafe shall be as follows:

Monday through Friday 11:00 a.m. to 11:00 p.m. Saturday and Sunday 9:00 a.m. to 11:00 p.m.
Compensation: $600.00
SEATING CAPACITY: 11

Sidewalk Cafe Permit and approved plan must be posted at all times.

This grant of privilege #1122659 for a sidewalk cafe shall be subject to the provisions of Section 10-28-800 though 10-28-885 of the Municipal Code of Chicago and the directions of the Commissioner of Department of Business Affairs and Consumer Protection, the Commissioner of Streets and Sanitation, and the Commissioner of Transportation.

The permit holder agrees to hold the City of Chicago harmless for any damage, relocation or replacement costs associated with damage, relocation or removal of private property caused by the City performing work in the public way.

Authority for the above named privilege is herein given and granted from and after March 1, 2016 through and including December 1, 2016.

Alderman _____

Brendan Reilly 42nd Ward

City of Chicago

O2016-3031

Office of the City Clerk

Document Tracking Sheet

Meeting Date:	4/13/2016
Sponsor(s):	Reilly (42)
Type:	Ordinance
Title:	Sidewalk cafe(s) for Fabcakes
Committee(s) Assignment:	Committee on Transportation and Public Way

ORDINANCE
FABCAKES
Acct. No. 368669 - 1
Permit No. 1122773

Be It Ordained by the City Council of the City of Chicago:

Permission and authority are hereby given and granted to FABCAKES upon the terms and subject to the conditions of this ordinance, to maintain and use a portion of the public right of way for a sidewalk cafe adjacent to its premises located at 714 N. Wells St.. Said sidewalk cafe area #1 shall be fifteen (15) feet in length and eight (8) feet in width for a total of one hundred twenty (120) square feet and shall allow six (6) feet of clear space from the face of the curb/building line along N. Wells Street. The compensation for said space and the days and hours of operation for the sidewalk cafe shall be as follows:

Monday through Friday 8:00 a.m. to 6:00 p.m. Saturday 9:00 a.m. to 3:00 p.m.
Compensation: $600.00
SEATING CAPACITY: 8

Sidewalk Cafe Permit and approved plan must be posted at all times.

This grant of privilege #1122773 for a sidewalk cafe shall be subject to the provisions of Section 10-28-800 though 10-28-885 of the Municipal Code of Chicago and the directions of the Commissioner of Department of Business Affairs and Consumer Protection, the Commissioner of Streets and Sanitation, and the Commissioner of Transportation.

The permit holder agrees to hold the City of Chicago harmless for any damage, relocation or replacement costs associated with damage, relocation or removal of private property caused by the City performing work in the public way.

Authority for the above named privilege is herein given and granted from and after March 1, 2016 through and including December 1, 2016.

Alderman _____

Brendan Reilly 42nd Ward

ORDINANCE
FABCAKES
Acct. No. 368669 - 1
Permit No. 1122773

Be It Ordained by the City Council of the City of Chicago:

Permission and authority are hereby given and granted to FABCAKES upon the terms and subject to the conditions of this ordinance, to maintain and use a portion of the public right of way for a sidewalk cafe adjacent to its premises located at 714 N. Wells St.. Said sidewalk cafe area #1 shall be fifteen (15) feet in length and eight (8) feet in width for a total of one hundred twenty (120) square feet and shall allow six (6) feet of clear space from the face of the curb/building line along N. Wells Street. The compensation for said space and the days and hours of operation for the sidewalk cafe shall be as follows:

Monday through Friday 8:00 a.m. to 6:00 p.m. Saturday 9:00 a.m. to 3:00 p.m.
Compensation: $600.00
SEATING CAPACITY: 8

Sidewalk Cafe Permit and approved plan must be posted at all times.

This grant of privilege #1122773 for a sidewalk cafe shall be subject to the provisions of Section 10-28-800 though 10-28-885 of the Municipal Code of Chicago and the directions of the Commissioner of Department of Business Affairs and Consumer Protection, the Commissioner of Streets and Sanitation, and the Commissioner of Transportation.

The permit holder agrees to hold the City of Chicago harmless for any damage, relocation or replacement costs associated with damage, relocation or removal of private property caused by the City performing work in the public way.

Authority for the above named privilege is herein given and granted from and after March 1, 2016 through and including December 1, 2016.

Alderman _____

Brendan Reilly 42nd Ward

City of Chicago

O2016-3033

Office of the City Clerk

Document Tracking Sheet

Meeting Date:	4/13/2016
Sponsor(s):	Reilly (42)
Type:	Ordinance
Title:	Sidewalk cafe(s) for Fado Irish Pub
Committee(s) Assignment:	Committee on Transportation and Public Way

ORDINANCE
FADO IRISH PUB
Acct. No. 17900 - 1
Permit No. 1122808

Be It Ordained by the City Council of the City of Chicago:

Permission and authority are hereby given and granted to FADO IRISH PUB upon the terms and subject to the conditions of this ordinance, to maintain and use a portion of the public right of way for a sidewalk cafe adjacent to its premises located at 100 W. Grand Ave.. Said sidewalk cafe area #1 shall be thirty-six (36) feet in length and nine (9) feet in width for a total of three hundred twenty-four (324) square feet and shall allow six (6) feet of clear space from the face of the curb/building line along N. CLARK. The compensation for said space and the days and hours of operation for the sidewalk cafe shall be as follows:

SUNDAY THROUGH SATURDAY 8:00AM UNTIL 12:00 MIDNIGHT
Compensation: $745.20
SEATING CAPACITY: 30

Sidewalk Cafe Permit and approved plan must be posted at all times.

This grant of privilege #1122808 for a sidewalk cafe shall be subject to the provisions of Section 10-28-800 though 10-28-885 of the Municipal Code of Chicago and the directions of the Commissioner of Department of Business Affairs and Consumer Protection, the Commissioner of Streets and Sanitation, and the Commissioner of Transportation.

The permit holder agrees to hold the City of Chicago harmless for any damage, relocation or replacement costs associated with damage, relocation or removal of private property caused by the City performing work in the public way.

Authority for the above named privilege is herein given and granted from and after March 1, 2016 through and including December 1, 2016.

Alderman _____

Brendan Reilly 42nd Ward

City of Chicago

O2016-3034

Office of the City Clerk

Document Tracking Sheet

Meeting Date:	4/13/2016
Sponsor(s):	Reilly (42)
Type:	Ordinance
Title:	Sidewalk cafe(s) for Havana Grill
Committee(s) Assignment:	Committee on Transportation and Public Way

ORDINANCE
HAVANA GRILL
Acct. No. 333407 - 1
Permit No. 1122938

Be It Ordained by the City Council of the City of Chicago:

Permission and authority are hereby given and granted to HAVANA GRILL upon the terms and subject to the conditions of this ordinance, to maintain and use a portion of the public right of way for a sidewalk cafe adjacent to its premises located at 412 N. Clark St.. Said sidewalk cafe area #1 shall be fifteen point nine two (15.92) feet in length and eight point three three (8.33) feet in width for a total of one hundred thirty-two point six one (132.61) square feet and shall allow six (6) feet of clear space from the face of the curb/building line along N. Clark Street. The compensation for said space and the days and hours of operation for the sidewalk cafe shall be as follows:

Monday through Sunday 8:00 a.m. to 11:00 p.m.
Compensation: $600.00
SEATING CAPACITY: 12

Sidewalk Cafe Permit and approved plan must be posted at all times.

This grant of privilege #1122938 for a sidewalk cafe shall be subject to the provisions of Section 10-28-800 though 10-28-885 of the Municipal Code of Chicago and the directions of the Commissioner of Department of Business Affairs and Consumer Protection, the Commissioner of Streets and Sanitation, and the Commissioner of Transportation.

The permit holder agrees to hold the City of Chicago harmless for any damage, relocation or replacement costs associated with damage, relocation or removal of private property caused by the City performing work in the public way.

Authority for the above named privilege is herein given and granted from and after March 1, 2016 through and including December 1, 2016.

Alderman _____

Brendan Reilly 42nd Ward

City of Chicago

O2016-3038

Office of the City Clerk

Document Tracking Sheet

Meeting Date:	4/13/2016
Sponsor(s):	Reilly (42)
Type:	Ordinance
Title:	Sidewalk cafe(s) for Hershey's Chocolate World Attraction - Chicago
Committee(s) Assignment:	Committee on Transportation and Public Way

ORDINANCE
HERSHEY'S CHOCOLATE WORLD ATTRACTION - CHICAGO
Acct. No. 371117 - 1
Permit No. 1122903

Be It Ordained by the City Council of the City of Chicago:

Permission and authority are hereby given and granted to HERSHEY'S CHOCOLATE WORLD ATTRACTION - CHICAGO upon the terms and subject to the conditions of this ordinance, to maintain and use a portion of the public right of way for a sidewalk cafe adjacent to its premises located at 822 N. Michigan Ave.. Said sidewalk cafe area #1 shall be twenty (20) feet in length and four point two five (4.25) feet in width, area #2 shall be sixteen (16) feet in length and four point two five (4.25) feet in width, area #3 shall be twelve (12) feet in length and four point two five (4.25) feet in width for a total of two hundred four (204) square feet and shall allow six (6) feet of clear space from the face of the curb/building line along Pearson Avenue. The compensation for said space and the days and hours of operation for the sidewalk cafe shall be as follows:

Monday - Sunday 10:00 am to 10:00 pm
Compensation: $600.00
SEATING CAPACITY: 22

Sidewalk Cafe Permit and approved plan must be posted at all times.

This grant of privilege #1122903 for a sidewalk cafe shall be subject to the provisions of Section 10-28-800 though 10-28-885 of the Municipal Code of Chicago and the directions of the Commissioner of Department of Business Affairs and Consumer Protection, the Commissioner of Streets and Sanitation, and the Commissioner of Transportation.

The permit holder agrees to hold the City of Chicago harmless for any damage, relocation or replacement costs associated with damage, relocation or removal of private property caused by the City performing work in the public way.

Authority for the above named privilege is herein given and granted from and after March 1, 2016 through and including December 1, 2016.

Alderman _____

Brendan Reilly 42nd Ward

City of Chicago

O2016-3040

Office of the City Clerk

Document Tracking Sheet

Meeting Date:	4/13/2016
Sponsor(s):	Reilly (42)
Type:	Ordinance
Title:	Sidewalk cafe(s) for Imperial Lamian
Committee(s) Assignment:	Committee on Transportation and Public Way

ORDINANCE
IMPERIAL LAMIAN
Acct. No. 399098 - 1
Permit No. 1122890

Be It Ordained by the City Council of the City of Chicago:

Permission and authority are hereby given and granted to IMPERIAL LAMIAN upon the terms and subject to the conditions of this ordinance, to maintain and use a portion of the public right of way for a sidewalk cafe adjacent to its premises located at 6 W. Hubbard St.. Said sidewalk cafe area #1 shall be thirty-five point two five (35.25) feet in length and six point nine two (6.92) feet in width for a total of two hundred forty-three point nine three (243.93) square feet and shall allow six (6) feet of clear space from the face of the curb/building line along W. Hubbard Street. The compensation for said space and the days and hours of operation for the sidewalk cafe shall be as follows:

Sunday through Wednesday 11:00 a.m. to 10:00 p.m. Thursday through Saturday 11:00 a.m. to 11:00 p.m.
Compensation: $600.00
SEATING CAPACITY: 16

Sidewalk Cafe Permit and approved plan must be posted at all times.

This grant of privilege #1122890 for a sidewalk cafe shall be subject to the provisions of Section 10-28-800 though 10-28-885 of the Municipal Code of Chicago and the directions of the Commissioner of Department of Business Affairs and Consumer Protection, the Commissioner of Streets and Sanitation, and the Commissioner of Transportation.

The permit holder agrees to hold the City of Chicago harmless for any damage, relocation or replacement costs associated with damage, relocation or removal of private property caused by the City performing work in the public way.

Authority for the above named privilege is herein given and granted from and after March 1, 2016 through and including December 1, 2016.

Alderman _____

Brendan Reilly 42nd Ward

City of Chicago

O2016-3041

Office of the City Clerk

Document Tracking Sheet

Meeting Date:	4/13/2016
Sponsor(s):	Reilly (42)
Type:	Ordinance
Title:	Sidewalk cafe(s) for Jersey Mike's Subs - 203 E Ohio St
Committee(s) Assignment:	Committee on Transportation and Public Way

ORDINANCE
Jersey Mike's Subs
Acct. No. 398334 - 1
Permit No. 1122762

Be It Ordained by the City Council of the City of Chicago:

Permission and authority are hereby given and granted to Jersey Mike's Subs upon the terms and subject to the conditions of this ordinance, to maintain and use a portion of the public right of way for a sidewalk cafe adjacent to its premises located at 203 E. Ohio St.. Said sidewalk cafe area #1 shall be fourteen (14) feet in length and six (6) feet in width for a total of eighty-four (84) square feet and shall allow six (6) feet of clear space from the face of the curb/building line along E. Ohio Street. The compensation for said space and the days and hours of operation for the sidewalk cafe shall be as follows:

Monday through Sunday 10:00 a.m. to 10:00 p.m.
Compensation: $600.00
SEATING CAPACITY: 9

Sidewalk Cafe Permit and approved plan must be posted at all times.

This grant of privilege #1122762 for a sidewalk cafe shall be subject to the provisions of Section 10-28-800 though 10-28-885 of the Municipal Code of Chicago and the directions of the Commissioner of Department of Business Affairs and Consumer Protection, the Commissioner of Streets and Sanitation, and the Commissioner of Transportation.

The permit holder agrees to hold the City of Chicago harmless for any damage, relocation or replacement costs associated with damage, relocation or removal of private property caused by the City performing work in the public way.

Authority for the above named privilege is herein given and granted from and after March 1, 2016 through and including December 1, 2016.

Alderman _____

Brendan Reilly 42nd Ward

City of Chicago

O2016-3047

Office of the City Clerk

Document Tracking Sheet

Meeting Date:	4/13/2016
Sponsor(s):	Reilly (42)
Type:	Ordinance
Title:	Sidewalk cafe(s) for Jersey Mike's Subs - 120 N Wells St
Committee(s) Assignment:	Committee on Transportation and Public Way

ORDINANCE
Jersey Mike's Subs
Acct. No. 398621 - 1
Permit No. 1122763

Be It Ordained by the City Council of the City of Chicago:

Permission and authority are hereby given and granted to Jersey Mike's Subs upon the terms and subject to the conditions of this ordinance, to maintain and use a portion of the public right of way for a sidewalk cafe adjacent to its premises located at 120 N. Wells St.. Said sidewalk cafe area #1 shall be twenty-five (25) feet in length and five (5) feet in width for a total of one hundred twenty-five (125) square feet and shall allow six (6) feet of clear space from the face of the curb/building line along North Wells Street. The compensation for said space and the days and hours of operation for the sidewalk cafe shall be as follows:

Monday through Friday 10:00 a.m. to 6:00 p.m. Saturday 10:00 a.m. to 3:00 p.m.
Compensation: $600.00
SEATING CAPACITY: 13

Sidewalk Cafe Permit and approved plan must be posted at all times.

This grant of privilege #1122763 for a sidewalk cafe shall be subject to the provisions of Section 10-28-800 though 10-28-885 of the Municipal Code of Chicago and the directions of the Commissioner of Department of Business Affairs and Consumer Protection, the Commissioner of Streets and Sanitation, and the Commissioner of Transportation.

The permit holder agrees to hold the City of Chicago harmless for any damage, relocation or replacement costs associated with damage, relocation or removal of private property caused by the City performing work in the public way.

Authority for the above named privilege is herein given and granted from and after March 1, 2016 through and including December 1, 2016.

Alderman _____

Brendan Reilly 42nd Ward

City of Chicago

O2016-3050

Office of the City Clerk

Document Tracking Sheet

Meeting Date:	4/13/2016
Sponsor(s):	Reilly (42)
Type:	Ordinance
Title:	Sidewalk cafe(s) for La Cocina Mexican Grill LLC
Committee(s) Assignment:	Committee on Transportation and Public Way

ORDINANCE
LA COCINA MEXICAN GRILL, LLC
Acct. No. 329489 - 2
Permit No. 1122802

Be It Ordained by the City Council of the City of Chicago:

Permission and authority are hereby given and granted to LA COCINA MEXICAN GRILL, LLC upon the terms and subject to the conditions of this ordinance, to maintain and use a portion of the public right of way for a sidewalk cafe adjacent to its premises located at 178 N. Franklin St.. Said sidewalk cafe area #1 shall be twenty (20) feet in length and seven (7) feet in width for a total of one hundred forty (140) square feet and shall allow six (6) feet of clear space from the face of the curb/building line along N. Franklin Street. The compensation for said space and the days and hours of operation for the sidewalk cafe shall be as follows:

Monday through Sunday 8:00 a.m. to 6:00 p.m.
Compensation: $630.00
SEATING CAPACITY: 21

Sidewalk Cafe Permit and approved plan must be posted at all times.

This grant of privilege #1122802 for a sidewalk cafe shall be subject to the provisions of Section 10-28-800 though 10-28-885 of the Municipal Code of Chicago and the directions of the Commissioner of Department of Business Affairs and Consumer Protection, the Commissioner of Streets and Sanitation, and the Commissioner of Transportation.

The permit holder agrees to hold the City of Chicago harmless for any damage, relocation or replacement costs associated with damage, relocation or removal of private property caused by the City performing work in the public way.

Authority for the above named privilege is herein given and granted from and after March 1, 2016 through and including December 1, 2016.

Alderman _____

Brendan Reilly 42nd Ward

City of Chicago

O2016-3052

Office of the City Clerk

Document Tracking Sheet

Meeting Date:	4/13/2016
Sponsor(s):	Reilly (42)
Type:	Ordinance
Title:	Sidewalk cafe(s) for Le Pain Quotidien - 135 N Clinton St
Committee(s) Assignment:	Committee on Transportation and Public Way

ORDINANCE
LE PAIN QUOTIDIEN
Acct. No. 387906 - 1
Permit No. 1122864

Be It Ordained by the City Council of the City of Chicago:

Permission and authority are hereby given and granted to LE PAIN QUOTIDIEN upon the terms and subject to the conditions of this ordinance, to maintain and use a portion of the public right of way for a sidewalk cafe adjacent to its premises located at 135 N. Clinton St.. Said sidewalk cafe area #1 shall be thirty-two point six seven (32.67) feet in length and eight point four two (8.42) feet in width, area #2 shall be eighteen point seven five (18.75) feet in length and ten (10) feet in width for a total of four hundred sixty-two point five eight (462.58) square feet and shall allow six (6) feet of clear space from the face of the curb/building line along W. Randolph, N. Clinton. The compensation for said space and the days and hours of operation for the sidewalk cafe shall be as follows:

Monday through Sunday 8:00 a.m. to 10:00 p.m.
Compensation: $600.00
SEATING CAPACITY: 50

Sidewalk Cafe Permit and approved plan must be posted at all times.

This grant of privilege #1122864 for a sidewalk cafe shall be subject to the provisions of Section 10-28-800 though 10-28-885 of the Municipal Code of Chicago and the directions of the Commissioner of Department of Business Affairs and Consumer Protection, the Commissioner of Streets and Sanitation, and the Commissioner of Transportation.

The permit holder agrees to hold the City of Chicago harmless for any damage, relocation or replacement costs associated with damage, relocation or removal of private property caused by the City performing work in the public way.

Authority for the above named privilege is herein given and granted from and after March 1, 2016 through and including December 1, 2016.

Alderman _____

Brendan Reilly 42nd Ward

City of Chicago

O2016-3056

Office of the City Clerk

Document Tracking Sheet

Meeting Date:	4/13/2016
Sponsor(s):	Reilly (42)
Type:	Ordinance
Title:	Sidewalk cafe(s) for Le Pain Quotidien - 10 E Delaware Pl
Committee(s) Assignment:	Committee on Transportation and Public Way

ORDINANCE
LE PAIN QUOTIDIEN
Acct. No. 387388 - 1
Permit No. 1122913

Be It Ordained by the City Council of the City of Chicago:

Permission and authority are hereby given and granted to LE PAIN QUOTIDIEN upon the terms and subject to the conditions of this ordinance, to maintain and use a portion of the public right of way for a sidewalk cafe adjacent to its premises located at 10 E. Delaware Pl.. Said sidewalk cafe area #1 shall be fourteen point zero eight (14.08) feet in length and six point two five (6.25) feet in width, area #2 shall be twenty-one point five (21.5) feet in length and six point five eight (6.58) feet in width, area #3 shall be twenty-six point seven five (26.75) feet in length and eight point three three (8.33) feet in width for a total of four hundred fifty-two point three (452.3) square feet and shall allow six (6) feet of clear space from the face of the curb/building line along E. Delaware. The compensation for said space and the days and hours of operation for the sidewalk cafe shall be as follows:

Monday through Sunday 8:00 a.m. to 10:00 p.m.
Compensation: $1,040.28
SEATING CAPACITY: 32

Sidewalk Cafe Permit and approved plan must be posted at all times.

This grant of privilege #1122913 for a sidewalk cafe shall be subject to the provisions of Section 10-28-800 though 10-28-885 of the Municipal Code of Chicago and the directions of the Commissioner of Department of Business Affairs and Consumer Protection, the Commissioner of Streets and Sanitation, and the Commissioner of Transportation.

The permit holder agrees to hold the City of Chicago harmless for any damage, relocation or replacement costs associated with damage, relocation or removal of private property caused by the City performing work in the public way.

Authority for the above named privilege is herein given and granted from and after March 1, 2016 through and including December 1, 2016.

Alderman _____

Brendan Reilly 42nd Ward

City of Chicago

O2016-3084

Office of the City Clerk

Document Tracking Sheet

Meeting Date:	4/13/2016
Sponsor(s):	Reilly (42)
Type:	Ordinance
Title:	Sidewalk cafe(s) for Le Pain Quotidien - 20 N Michigan Ave
Committee(s) Assignment:	Committee on Transportation and Public Way

ORDINANCE
LE PAIN QUOTIDIEN
Acct. No. 392660 - 1
Permit No. 1122914

Be It Ordained by the City Council of the City of Chicago:

Permission and authority are hereby given and granted to LE PAIN QUOTIDIEN upon the terms and subject to the conditions of this ordinance, to maintain and use a portion of the public right of way for a sidewalk cafe adjacent to its premises located at 20 N. Michigan Ave.. Said sidewalk cafe area #1 shall be ten point nine four (10.94) feet in length and ten point nine four (10.94) feet in width, area #2 shall be sixteen point seven five (16.75) feet in length and thirteen point one nine (13.19) feet in width, area #3 shall be seven point eight five (7.85) feet in length and eleven point six seven (11.67) feet in width for a total of four hundred thirty-two point two three (432.23) square feet and shall allow six (6) feet of clear space from the face of the curb/building line along North Michigan Avenue. The compensation for said space and the days and hours of operation for the sidewalk cafe shall be as follows:

Monday through Sunday 8:00 a.m. to 10:00 p.m.
Compensation: $1,945.02
SEATING CAPACITY: 42

Sidewalk Cafe Permit and approved plan must be posted at all times.

This grant of privilege #1122914 for a sidewalk cafe shall be subject to the provisions of Section 10-28-800 though 10-28-885 of the Municipal Code of Chicago and the directions of the Commissioner of Department of Business Affairs and Consumer Protection, the Commissioner of Streets and Sanitation, and the Commissioner of Transportation.

The permit holder agrees to hold the City of Chicago harmless for any damage, relocation or replacement costs associated with damage, relocation or removal of private property caused by the City performing work in the public way.

Authority for the above named privilege is herein given and granted from and after March 1, 2016 through and including December 1, 2016.

Alderman _____

Brendan Reilly 42nd Ward

City of Chicago

O2016-3085

Office of the City Clerk

Document Tracking Sheet

Meeting Date:	4/13/2016
Sponsor(s):	Reilly (42)
Type:	Ordinance
Title:	Sidewalk cafe(s) for Luke's Lobster
Committee(s) Assignment:	Committee on Transportation and Public Way

ORDINANCE
LUKE'S LOBSTER
Acct. No. 397344 - 1
Permit No. 1122617

Be It Ordained by the City Council of the City of Chicago:

Permission and authority are hereby given and granted to LUKE'S LOBSTER upon the terms and subject to the conditions of this ordinance, to maintain and use a portion of the public right of way for a sidewalk cafe adjacent to its premises located at 134 N. La Salle St.. Said sidewalk cafe area #1 shall be nine point four two (9.42) feet in length and five point eight three (5.83) feet in width for a total of fifty-four point nine two (54.92) square feet and shall allow six (6) feet of clear space from the face of the curb/building line along North LaSalle Street. The compensation for said space and the days and hours of operation for the sidewalk cafe shall be as follows:

Monday through Sunday 11:00 a.m. to 9:00 p.m.
Compensation: $600.00
SEATING CAPACITY: 4

Sidewalk Cafe Permit and approved plan must be posted at all times.

This grant of privilege #1122617 for a sidewalk cafe shall be subject to the provisions of Section 10-28-800 though 10-28-885 of the Municipal Code of Chicago and the directions of the Commissioner of Department of Business Affairs and Consumer Protection, the Commissioner of Streets and Sanitation, and the Commissioner of Transportation.

The permit holder agrees to hold the City of Chicago harmless for any damage, relocation or replacement costs associated with damage, relocation or removal of private property caused by the City performing work in the public way.

Authority for the above named privilege is herein given and granted from and after March 1, 2016 through and including December 1, 2016.

Alderman _____

Brendan Reilly 42nd Ward

City of Chicago

O2016-3086

Office of the City Clerk

Document Tracking Sheet

Meeting Date:	4/13/2016
Sponsor(s):	Reilly (42)
Type:	Ordinance
Title:	Sidewalk cafe(s) for Magnolia Bakery
Committee(s) Assignment:	Committee on Transportation and Public Way

ORDINANCE
MAGNOLIA BAKERY
Acct. No. 366113 - 1
Permit No. 1122952

Be It Ordained by the City Council of the City of Chicago:

Permission and authority are hereby given and granted to MAGNOLIA BAKERY upon the terms and subject to the conditions of this ordinance, to maintain and use a portion of the public right of way for a sidewalk cafe adjacent to its premises located at 108 N. State St.. Said sidewalk cafe area #1 shall be eight point five four (8.54) feet in length and seven point five eight (7.58) feet in width, area #2 shall be twelve point three three (12.33) feet in length and seven point five eight (7.58) feet in width for a total of one hundred fifty-eight point one nine (158.19) square feet and shall allow six (6) feet of clear space from the face of the curb/building line along N. State Street. The compensation for said space and the days and hours of operation for the sidewalk cafe shall be as follows:

Monday through Thursday 8:00 a.m. to 9:00 p.m. Friday through Saturday 8:00 a.m. to 12:00 midnight Sunday 8:00 a.m. to 8:00 p.m.
Compensation: $711.88
SEATING CAPACITY: 24

Sidewalk Cafe Permit and approved plan must be posted at all times.

This grant of privilege #1122952 for a sidewalk cafe shall be subject to the provisions of Section 10-28-800 though 10-28-885 of the Municipal Code of Chicago and the directions of the Commissioner of Department of Business Affairs and Consumer Protection, the Commissioner of Streets and Sanitation, and the Commissioner of Transportation.

The permit holder agrees to hold the City of Chicago harmless for any damage, relocation or replacement costs associated with damage, relocation or removal of private property caused by the City performing work in the public way.

Authority for the above named privilege is herein given and granted from and after March 1, 2016 through and including December 1, 2016.

Alderman _____

Brendan Reilly 42nd Ward

City of Chicago

O2016-3087

Office of the City Clerk

Document Tracking Sheet

Meeting Date:	4/13/2016
Sponsor(s):	Reilly (42)
Type:	Ordinance
Title:	Sidewalk cafe(s) for Mixed Greens - 308 W Erie St
Committee(s) Assignment:	Committee on Transportation and Public Way

ORDINANCE
MIXED GREENS
Acct. No. 340593 - 2
Permit No. 1122946

Be It Ordained by the City Council of the City of Chicago:

Permission and authority are hereby given and granted to MIXED GREENS upon the terms and subject to the conditions of this ordinance, to maintain and use a portion of the public right of way for a sidewalk cafe adjacent to its premises located at 308 W. Erie St.. Said sidewalk cafe area #1 shall be twenty-nine point one seven (29.17) feet in length and nine point one seven (9.17) feet in width for a total of two hundred sixty-seven point four nine (267.49) square feet and shall allow six (6) feet of clear space from the face of the curb/building line along W. Erie Street. The compensation for said space and the days and hours of operation for the sidewalk cafe shall be as follows:

Monday through Sunday 11:00 a.m. to 10:00 p.m.
Compensation: $600.00
SEATING CAPACITY: 16

Sidewalk Cafe Permit and approved plan must be posted at all times.

This grant of privilege #1122946 for a sidewalk cafe shall be subject to the provisions of Section 10-28-800 though 10-28-885 of the Municipal Code of Chicago and the directions of the Commissioner of Department of Business Affairs and Consumer Protection, the Commissioner of Streets and Sanitation, and the Commissioner of Transportation.

The permit holder agrees to hold the City of Chicago harmless for any damage, relocation or replacement costs associated with damage, relocation or removal of private property caused by the City performing work in the public way.

Authority for the above named privilege is herein given and granted from and after March 1, 2016 through and including December 1, 2016.

Alderman _____

Brendan Reilly 42nd Ward

City of Chicago

O2016-3089

Office of the City Clerk

Document Tracking Sheet

Meeting Date:	4/13/2016
Sponsor(s):	Reilly (42)
Type:	Ordinance
Title:	Sidewalk cafe(s) for Mixed Greens - 175 N Franklin St
Committee(s) Assignment:	Committee on Transportation and Public Way

ORDINANCE
MIXED GREENS
Acct. No. 397498 - 1
Permit No. 1122932

Be It Ordained by the City Council of the City of Chicago:

Permission and authority are hereby given and granted to MIXED GREENS upon the terms and subject to the conditions of this ordinance, to maintain and use a portion of the public right of way for a sidewalk cafe adjacent to its premises located at 175 N. Franklin St.. Said sidewalk cafe area #1 shall be thirty-nine point six seven (39.67) feet in length and four point five eight (4.58) feet in width for a total of one hundred eighty-one point six nine (181.69) square feet and shall allow six (6) feet of clear space from the face of the curb/building line along N. Franklin Street. The compensation for said space and the days and hours of operation for the sidewalk cafe shall be as follows:

Monday through Friday 8:00 a.m. to 6:00 p.m.
Compensation: $817.60
SEATING CAPACITY: 10

Sidewalk Cafe Permit and approved plan must be posted at all times.

This grant of privilege #1122932 for a sidewalk cafe shall be subject to the provisions of Section 10-28-800 though 10-28-885 of the Municipal Code of Chicago and the directions of the Commissioner of Department of Business Affairs and Consumer Protection, the Commissioner of Streets and Sanitation, and the Commissioner of Transportation.

The permit holder agrees to hold the City of Chicago harmless for any damage, relocation or replacement costs associated with damage, relocation or removal of private property caused by the City performing work in the public way.

Authority for the above named privilege is herein given and granted from and after March 1, 2016 through and including December 1, 2016.

Alderman _____

Brendan Reilly 42nd Ward

City of Chicago

O2016-3090

Office of the City Clerk

Document Tracking Sheet

Meeting Date:	4/13/2016
Sponsor(s):	Reilly (42)
Type:	Ordinance
Title:	Sidewalk cafe(s) for My Thai-Takumi Restaurant
Committee(s) Assignment:	Committee on Transportation and Public Way

ORDINANCE
MY THAI - TAKUMI RESTAURANT
Acct. No. 6472 - 1
Permit No. 1122777

Be It Ordained by the City Council of the City of Chicago:

Permission and authority are hereby given and granted to MY THAI - TAKUMI RESTAURANT upon the terms and subject to the conditions of this ordinance, to maintain and use a portion of the public right of way for a sidewalk cafe adjacent to its premises located at 555 W. Madison St.. Said sidewalk cafe area #1 shall be twenty-five point three three (25.33) feet in length and six point seven five (6.75) feet in width for a total of one hundred seventy point nine eight (170.98) square feet and shall allow six (6) feet of clear space from the face of the curb/building line along W. Monroe St. The compensation for said space and the days and hours of operation for the sidewalk cafe shall be as follows:

Monday through Friday 11:00am until 9:00pm Saturday & Sunday 3:00pm until 9:00pm
Compensation: $600.00
SEATING CAPACITY: 20

Sidewalk Cafe Permit and approved plan must be posted at all times.

This grant of privilege #1122777 for a sidewalk cafe shall be subject to the provisions of Section 10-28-800 though 10-28-885 of the Municipal Code of Chicago and the directions of the Commissioner of Department of Business Affairs and Consumer Protection, the Commissioner of Streets and Sanitation, and the Commissioner of Transportation.

The permit holder agrees to hold the City of Chicago harmless for any damage, relocation or replacement costs associated with damage, relocation or removal of private property caused by the City performing work in the public way.

Authority for the above named privilege is herein given and granted from and after March 1, 2016 through and including December 1, 2016.

Alderman _____

Brendan Reilly 42nd Ward

City of Chicago

O2016-3093

Office of the City Clerk

Document Tracking Sheet

Meeting Date:	4/13/2016
Sponsor(s):	Reilly (42)
Type:	Ordinance
Title:	Sidewalk cafe(s) for Naf Naf Grill - 326 N Michigan Ave
Committee(s) Assignment:	Committee on Transportation and Public Way

ORDINANCE
NAF NAF GRILL
Acct. No. 381850 - 1
Permit No. 1122868

Be It Ordained by the City Council of the City of Chicago:

Permission and authority are hereby given and granted to NAF NAF GRILL upon the terms and subject to the conditions of this ordinance, to maintain and use a portion of the public right of way for a sidewalk cafe adjacent to its premises located at 326 N. Michigan Ave.. Said sidewalk cafe area #1 shall be thirty (30) feet in length and nine point five (9.5) feet in width for a total of two hundred eighty-five (285) square feet and shall allow six (6) feet of clear space from the face of the curb/building line along N. Michigan Avenue. The compensation for said space and the days and hours of operation for the sidewalk cafe shall be as follows:

Sunday through Thursday 11:00a.m. to 9:00 p.m. Friday and Saturday 11:00 a.m. to 10:00 p.m.
Compensation: $1,282.50
SEATING CAPACITY: 14

Sidewalk Cafe Permit and approved plan must be posted at all times.

This grant of privilege #1122868 for a sidewalk cafe shall be subject to the provisions of Section 10-28-800 though 10-28-885 of the Municipal Code of Chicago and the directions of the Commissioner of Department of Business Affairs and Consumer Protection, the Commissioner of Streets and Sanitation, and the Commissioner of Transportation.

The permit holder agrees to hold the City of Chicago harmless for any damage, relocation or replacement costs associated with damage, relocation or removal of private property caused by the City performing work in the public way.

Authority for the above named privilege is herein given and granted from and after March 1, 2016 through and including December 1, 2016.

Alderman _____

Brendan Reilly 42nd Ward

City of Chicago

O2016-3095

Office of the City Clerk

Document Tracking Sheet

Meeting Date:	4/13/2016
Sponsor(s):	Reilly (42)
Type:	Ordinance
Title:	Sidewalk cafe(s) for Naf Naf Grill - 309 W Washington St
Committee(s) Assignment:	Committee on Transportation and Public Way

ORDINANCE
Naf Naf Grill
Acct. No. 375498 - 1
Permit No. 1122867

Be It Ordained by the City Council of the City of Chicago:

Permission and authority are hereby given and granted to Naf Naf Grill upon the terms and subject to the conditions of this ordinance, to maintain and use a portion of the public right of way for a sidewalk cafe adjacent to its premises located at 309 W. Washington St.. Said sidewalk cafe area #1 shall be twenty-three point five (23.5) feet in length and five point six seven (5.67) feet in width for a total of one hundred thirty-three point two five (133.25) square feet and shall allow six (6) feet of clear space from the face of the curb/building line along W. Washington Street. The compensation for said space and the days and hours of operation for the sidewalk cafe shall be as follows:

Monday through Sunday 10:30 a.m. to 9:00 p.m.
Compensation: $600.00
SEATING CAPACITY: 14

Sidewalk Cafe Permit and approved plan must be posted at all times.

This grant of privilege #1122867 for a sidewalk cafe shall be subject to the provisions of Section 10-28-800 though 10-28-885 of the Municipal Code of Chicago and the directions of the Commissioner of Department of Business Affairs and Consumer Protection, the Commissioner of Streets and Sanitation, and the Commissioner of Transportation.

The permit holder agrees to hold the City of Chicago harmless for any damage, relocation or replacement costs associated with damage, relocation or removal of private property caused by the City performing work in the public way.

Authority for the above named privilege is herein given and granted from and after March 1, 2016 through and including December 1, 2016.

Alderman _____

Brendan Reilly 42nd Ward

City of Chicago

O2016-3097

Office of the City Clerk

Document Tracking Sheet

Meeting Date:	4/13/2016
Sponsor(s):	Reilly (42)
Type:	Ordinance
Title:	Sidewalk cafe(s) for Nesh Mediterranean Grill
Committee(s) Assignment:	Committee on Transportation and Public Way

ORDINANCE
NESH MEDITERRANEAN GRILL
Acct. No. 373041 - 1
Permit No. 1122896

Be It Ordained by the City Council of the City of Chicago:

Permission and authority are hereby given and granted to NESH MEDITERRANEAN GRILL upon the terms and subject to the conditions of this ordinance, to maintain and use a portion of the public right of way for a sidewalk cafe adjacent to its premises located at 205 W. Monroe St.. Said sidewalk cafe area #1 shall be twenty-seven (27) feet in length and eight (8) feet in width for a total of two hundred sixteen (216) square feet and shall allow six (6) feet of clear space from the face of the curb/building line along S Wells St. The compensation for said space and the days and hours of operation for the sidewalk cafe shall be as follows:

Monday thru Friday 10:30a.m. until 3:00 p.m.
Compensation: $600.00
SEATING CAPACITY: 28

Sidewalk Cafe Permit and approved plan must be posted at all times.

This grant of privilege #1122896 for a sidewalk cafe shall be subject to the provisions of Section 10-28-800 though 10-28-885 of the Municipal Code of Chicago and the directions of the Commissioner of Department of Business Affairs and Consumer Protection, the Commissioner of Streets and Sanitation, and the Commissioner of Transportation.

The permit holder agrees to hold the City of Chicago harmless for any damage, relocation or replacement costs associated with damage, relocation or removal of private property caused by the City performing work in the public way.

Authority for the above named privilege is herein given and granted from and after March 1, 2016 through and including December 1, 2016.

Alderman _____

Brendan Reilly 42nd Ward

City of Chicago

O2016-3098

Office of the City Clerk

Document Tracking Sheet

Meeting Date:	4/13/2016
Sponsor(s):	Reilly (42)
Type:	Ordinance
Title:	Sidewalk cafe(s) for Original Gino's East of Chicago, The
Committee(s) Assignment:	Committee on Transportation and Public Way

ORDINANCE
THE ORIGINAL GINO'S EAST OF CHICAGO
Acct. No. 379854 - 1
Permit No. 1122587

Be It Ordained by the City Council of the City of Chicago:

Permission and authority are hereby given and granted to THE ORIGINAL GINO'S EAST OF CHICAGO upon the terms and subject to the conditions of this ordinance, to maintain and use a portion of the public right of way for a sidewalk cafe adjacent to its premises located at 500 N. La Salle Dr.. Said sidewalk cafe area #1 shall be forty-nine (49) feet in length and five point six seven (5.67) feet in width for a total of two hundred seventy-seven point eight three (277.83) square feet and shall allow six (6) feet of clear space from the face of the curb/building line along W. Illinois. The compensation for said space and the days and hours of operation for the sidewalk cafe shall be as follows:

Monday to Thursday 11:00 am - 10:00 pm Friday & Saturday 11:00 am - 11:00 pm Sunday 12:00 pm - 10:00 pm
Compensation: $639.01
SEATING CAPACITY: 14

Sidewalk Cafe Permit and approved plan must be posted at all times.

This grant of privilege #1122587 for a sidewalk cafe shall be subject to the provisions of Section 10-28-800 though 10-28-885 of the Municipal Code of Chicago and the directions of the Commissioner of Department of Business Affairs and Consumer Protection, the Commissioner of Streets and Sanitation, and the Commissioner of Transportation.

The permit holder agrees to hold the City of Chicago harmless for any damage, relocation or replacement costs associated with damage, relocation or removal of private property caused by the City performing work in the public way.

Authority for the above named privilege is herein given and granted from and after March 1, 2016 through and including December 1, 2016.

Alderman _____

Brendan Reilly 42nd Ward

City of Chicago

O2016-3101

Office of the City Clerk

Document Tracking Sheet

Meeting Date:	4/13/2016
Sponsor(s):	Reilly (42)
Type:	Ordinance
Title:	Sidewalk cafe(s) for Pane Caldo Restaurant
Committee(s) Assignment:	Committee on Transportation and Public Way

ORDINANCE
PANE CALDO RESTAURANT
Acct. No. 380684 - 1
Permit No. 1122672

Be It Ordained by the City Council of the City of Chicago:

Permission and authority are hereby given and granted to PANE CALDO RESTAURANT upon the terms and subject to the conditions of this ordinance, to maintain and use a portion of the public right of way for a sidewalk cafe adjacent to its premises located at 111 E. Chestnut St.. Said sidewalk cafe area #1 shall be twenty-six point eight three (26.83) feet in length and twelve point five (12.5) feet in width for a total of three hundred thirty-five point three eight (335.38) square feet and shall allow six (6) feet of clear space from the face of the curb/building line along E. Chestnut Street. The compensation for said space and the days and hours of operation for the sidewalk cafe shall be as follows:

Monday through Sunday 11:00 a.m. to 10:00 p.m.
Compensation: $771.36
SEATING CAPACITY: 30

Sidewalk Cafe Permit and approved plan must be posted at all times.

This grant of privilege #1122672 for a sidewalk cafe shall be subject to the provisions of Section 10-28-800 though 10-28-885 of the Municipal Code of Chicago and the directions of the Commissioner of Department of Business Affairs and Consumer Protection, the Commissioner of Streets and Sanitation, and the Commissioner of Transportation.

The permit holder agrees to hold the City of Chicago harmless for any damage, relocation or replacement costs associated with damage, relocation or removal of private property caused by the City performing work in the public way.

Authority for the above named privilege is herein given and granted from and after March 1, 2016 through and including December 1, 2016.

Alderman _____

Brendan Reilly 42nd Ward

City of Chicago

O2016-3103

Office of the City Clerk

Document Tracking Sheet

Meeting Date:	4/13/2016
Sponsor(s):	Reilly (42)
Type:	Ordinance
Title:	Sidewalk cafe(s) for Peninsula Chicago LLC
Committee(s) Assignment:	Committee on Transportation and Public Way

ORDINANCE
PENINSULA CHICAGO,LLC
Acct. No. 206313 - 1
Permit No. 1122585

Be It Ordained by the City Council of the City of Chicago:

Permission and authority are hereby given and granted to PENINSULA CHICAGO,LLC upon the terms and subject to the conditions of this ordinance, to maintain and use a portion of the public right of way for a sidewalk cafe adjacent to its premises located at 108 E. Superior St.. Said sidewalk cafe area #1 shall be fifty-four (54) feet in length and eight (8) feet in width for a total of four hundred thirty-two (432) square feet and shall allow six (6) feet of clear space from the face of the curb/building line along N. Rush Street. The compensation for said space and the days and hours of operation for the sidewalk cafe shall be as follows:

Monday through Sunday 8:00 a.m. to 11:00 p.m. .
Compensation: $993.60
SEATING CAPACITY: 40

Sidewalk Cafe Permit and approved plan must be posted at all times.

This grant of privilege #1122585 for a sidewalk cafe shall be subject to the provisions of Section 10-28-800 though 10-28-885 of the Municipal Code of Chicago and the directions of the Commissioner of Department of Business Affairs and Consumer Protection, the Commissioner of Streets and Sanitation, and the Commissioner of Transportation.

The permit holder agrees to hold the City of Chicago harmless for any damage, relocation or replacement costs associated with damage, relocation or removal of private property caused by the City performing work in the public way.

Authority for the above named privilege is herein given and granted from and after March 1, 2016 through and including December 1, 2016.

Alderman _____

Brendan Reilly 42nd Ward

City of Chicago

O2016-3104

Office of the City Clerk

Document Tracking Sheet

Meeting Date:	4/13/2016
Sponsor(s):	Reilly (42)
Type:	Ordinance
Title:	Sidewalk cafe(s) for Pranzi
Committee(s) Assignment:	Committee on Transportation and Public Way

ORDINANCE
PRANZI
Acct. No. 381507 - 1
Permit No. 1122793

Be It Ordained by the City Council of the City of Chicago:

Permission and authority are hereby given and granted to PRANZI upon the terms and subject to the conditions of this ordinance, to maintain and use a portion of the public right of way for a sidewalk cafe adjacent to its premises located at 434 W. Ontario St.. Said sidewalk cafe area #1 shall be four point three three (4.33) feet in length and nine point five (9.5) feet in width, area #2 shall be thirty-seven point five (37.5) feet in length and eight point five (8.5) feet in width for a total of three hundred fifty-nine point eight nine (359.89) square feet and shall allow six (6) feet of clear space from the face of the curb/building line along W. Ontario Street. The compensation for said space and the days and hours of operation for the sidewalk cafe shall be as follows:

Monday through Sunday 8:00 a.m. to 12:00 midnight
Compensation: $600.00
SEATING CAPACITY: 28

Sidewalk Cafe Permit and approved plan must be posted at all times.

This grant of privilege #1122793 for a sidewalk cafe shall be subject to the provisions of Section 10-28-800 though 10-28-885 of the Municipal Code of Chicago and the directions of the Commissioner of Department of Business Affairs and Consumer Protection, the Commissioner of Streets and Sanitation, and the Commissioner of Transportation.

The permit holder agrees to hold the City of Chicago harmless for any damage, relocation or replacement costs associated with damage, relocation or removal of private property caused by the City performing work in the public way.

Authority for the above named privilege is herein given and granted from and after March 1, 2016 through and including December 1, 2016.

Alderman _____

Brendan Reilly 42nd Ward

City of Chicago

O2016-3106

Office of the City Clerk

Document Tracking Sheet

Meeting Date:	4/13/2016
Sponsor(s):	Reilly (42)
Type:	Ordinance
Title:	Sidewalk cafe(s) for Qdoba Mexican Grill No. 2154
Committee(s) Assignment:	Committee on Transportation and Public Way

ORDINANCE
Qdoba Mexican Grill #2154
Acct. No. 269555 - 1
Permit No. 1122646

Be It Ordained by the City Council of the City of Chicago:

Permission and authority are hereby given and granted to Qdoba Mexican Grill #2154 upon the terms and subject to the conditions of this ordinance, to maintain and use a portion of the public right of way for a sidewalk cafe adjacent to its premises located at 175 W. Jackson Blvd.. Said sidewalk cafe area #1 shall be forty-two (42) feet in length and seven (7) feet in width for a total of two hundred ninety-four (294) square feet and shall allow six (6) feet of clear space from the face of the curb/building line along S. Wells Street. The compensation for said space and the days and hours of operation for the sidewalk cafe shall be as follows:

Monday through Friday 8:00 a.m to 8:00 p.m.
Compensation: $600.00
SEATING CAPACITY: 20

Sidewalk Cafe Permit and approved plan must be posted at all times.

This grant of privilege #1122646 for a sidewalk cafe shall be subject to the provisions of Section 10-28-800 though 10-28-885 of the Municipal Code of Chicago and the directions of the Commissioner of Department of Business Affairs and Consumer Protection, the Commissioner of Streets and Sanitation, and the Commissioner of Transportation.

The permit holder agrees to hold the City of Chicago harmless for any damage, relocation or replacement costs associated with damage, relocation or removal of private property caused by the City performing work in the public way.

Authority for the above named privilege is herein given and granted from and after March 1, 2016 through and including December 1, 2016.

Alderman _____

Brendan Reilly 42nd Ward

City of Chicago

O2016-3107

Office of the City Clerk

Document Tracking Sheet

Meeting Date:	4/13/2016
Sponsor(s):	Reilly (42)
Type:	Ordinance
Title:	Sidewalk cafe(s) for Qdoba Mexican Grill No. 2621
Committee(s) Assignment:	Committee on Transportation and Public Way

ORDINANCE
Qdoba Mexican Grill #2621
Acct. No. 269555 - 7
Permit No. 1122647

Be It Ordained by the City Council of the City of Chicago:

Permission and authority are hereby given and granted to Qdoba Mexican Grill #2621 upon the terms and subject to the conditions of this ordinance, to maintain and use a portion of the public right of way for a sidewalk cafe adjacent to its premises located at 100 N. La Salle St.. Said sidewalk cafe area #1 shall be thirty-six point zero eight (36.08) feet in length and five point two five (5.25) feet in width for a total of one hundred eighty-nine point four two (189.42) square feet and shall allow six (6) feet of clear space from the face of the curb/building line along W. Washington. The compensation for said space and the days and hours of operation for the sidewalk cafe shall be as follows:

Sunday through Saturday 8:00am until 10:00pm
Compensation: $600.00
SEATING CAPACITY: 10

Sidewalk Cafe Permit and approved plan must be posted at all times.

This grant of privilege #1122647 for a sidewalk cafe shall be subject to the provisions of Section 10-28-800 though 10-28-885 of the Municipal Code of Chicago and the directions of the Commissioner of Department of Business Affairs and Consumer Protection, the Commissioner of Streets and Sanitation, and the Commissioner of Transportation.

The permit holder agrees to hold the City of Chicago harmless for any damage, relocation or replacement costs associated with damage, relocation or removal of private property caused by the City performing work in the public way.

Authority for the above named privilege is herein given and granted from and after March 1, 2016 through and including December 1, 2016.

Alderman _____

Brendan Reilly 42nd Ward

City of Chicago

O2016-3111

Office of the City Clerk

Document Tracking Sheet

Meeting Date:	4/13/2016
Sponsor(s):	Reilly (42)
Type:	Ordinance
Title:	Sidewalk cafe(s) for Red Robin's Burger Works - 20 E Chicago Ave
Committee(s) Assignment:	Committee on Transportation and Public Way

ORDINANCE
Red Robin's Burger Works
Acct. No. 390577 - 3
Permit No. 1122592

Be It Ordained by the City Council of the City of Chicago:

Permission and authority are hereby given and granted to Red Robin's Burger Works upon the terms and subject to the conditions of this ordinance, to maintain and use a portion of the public right of way for a sidewalk cafe adjacent to its premises located at 20 E. Chicago Ave.. Said sidewalk cafe area #1 shall be ten point seven five (10.75) feet in length and nine point four two (9.42) feet in width for a total of one hundred one point two seven (101.27) square feet and shall allow six (6) feet of clear space from the face of the curb/building line along E. Chicago Avenue. The compensation for said space and the days and hours of operation for the sidewalk cafe shall be as follows:

Monday through Sunday 8:00 a.m. to 10:00 p.m.
Compensation: $600.00
SEATING CAPACITY: 8

Sidewalk Cafe Permit and approved plan must be posted at all times.

This grant of privilege #1122592 for a sidewalk cafe shall be subject to the provisions of Section 10-28-800 though 10-28-885 of the Municipal Code of Chicago and the directions of the Commissioner of Department of Business Affairs and Consumer Protection, the Commissioner of Streets and Sanitation, and the Commissioner of Transportation.

The permit holder agrees to hold the City of Chicago harmless for any damage, relocation or replacement costs associated with damage, relocation or removal of private property caused by the City performing work in the public way.

Authority for the above named privilege is herein given and granted from and after March 1, 2016 through and including December 1, 2016.

Alderman _____

Brendan Reilly 42nd Ward

City of Chicago

O2016-3113

Office of the City Clerk

Document Tracking Sheet

Meeting Date:	4/13/2016
Sponsor(s):	Reilly (42)
Type:	Ordinance
Title:	Sidewalk cafe(s) for Red Robin's Burger Works - 190 W Madison St
Committee(s) Assignment:	Committee on Transportation and Public Way

ORDINANCE
Red Robin Burger Works
Acct. No. 390577 - 4
Permit No. 1122591

Be It Ordained by the City Council of the City of Chicago:

Permission and authority are hereby given and granted to Red Robin Burger Works upon the terms and subject to the conditions of this ordinance, to maintain and use a portion of the public right of way for a sidewalk cafe adjacent to its premises located at 190 W. Madison St.. Said sidewalk cafe area #1 shall be twenty-one point one seven (21.17) feet in length and six point seven five (6.75) feet in width for a total of one hundred forty-two point nine (142.9) square feet and shall allow six (6) feet of clear space from the face of the curb/building line along W. Madison Street. The compensation for said space and the days and hours of operation for the sidewalk cafe shall be as follows:

Monday through Friday 8:00 a.m. to 9:00 p.m. Saturday 10:00 a.m. to 9:00 p.m.
Compensation: $643.04
SEATING CAPACITY: 6

Sidewalk Cafe Permit and approved plan must be posted at all times.

This grant of privilege #1122591 for a sidewalk cafe shall be subject to the provisions of Section 10-28-800 though 10-28-885 of the Municipal Code of Chicago and the directions of the Commissioner of Department of Business Affairs and Consumer Protection, the Commissioner of Streets and Sanitation, and the Commissioner of Transportation.

The permit holder agrees to hold the City of Chicago harmless for any damage, relocation or replacement costs associated with damage, relocation or removal of private property caused by the City performing work in the public way.

Authority for the above named privilege is herein given and granted from and after March 1, 2016 through and including December 1, 2016.

Alderman _____

Brendan Reilly 42nd Ward

City of Chicago

O2016-3114

Office of the City Clerk

Document Tracking Sheet

Meeting Date:	4/13/2016
Sponsor(s):	Reilly (42)
Type:	Ordinance
Title:	Sidewalk cafe(s) for Red Robin's Burger Works - 328 N Michigan Ave
Committee(s) Assignment:	Committee on Transportation and Public Way

ORDINANCE
Red Robin's Burger Works
Acct. No. 390577 - 1
Permit No. 1122593

Be It Ordained by the City Council of the City of Chicago:

Permission and authority are hereby given and granted to Red Robin's Burger Works upon the terms and subject to the conditions of this ordinance, to maintain and use a portion of the public right of way for a sidewalk cafe adjacent to its premises located at 328 N. Michigan Ave.. Said sidewalk cafe area #1 shall be twenty point six seven (20.67) feet in length and eleven point nine two (11.92) feet in width for a total of two hundred forty-six point three nine (246.39) square feet and shall allow six (6) feet of clear space from the face of the curb/building line along N. Michigan Avenue. The compensation for said space and the days and hours of operation for the sidewalk cafe shall be as follows:

Monday through Sunday 8:00 a.m. to 10:00 p.m.
Compensation: $1,108.74
SEATING CAPACITY: 16

Sidewalk Cafe Permit and approved plan must be posted at all times.

This grant of privilege #1122593 for a sidewalk cafe shall be subject to the provisions of Section 10-28-800 though 10-28-885 of the Municipal Code of Chicago and the directions of the Commissioner of Department of Business Affairs and Consumer Protection, the Commissioner of Streets and Sanitation, and the Commissioner of Transportation.

The permit holder agrees to hold the City of Chicago harmless for any damage, relocation or replacement costs associated with damage, relocation or removal of private property caused by the City performing work in the public way.

Authority for the above named privilege is herein given and granted from and after March 1, 2016 through and including December 1, 2016.

Alderman _____

Brendan Reilly 42nd Ward

City of Chicago

O2016-3117

Office of the City Clerk

Document Tracking Sheet

Meeting Date:	4/13/2016
Sponsor(s):	Reilly (42)
Type:	Ordinance
Title:	Sidewalk cafe(s) for Reverie
Committee(s) Assignment:	Committee on Transportation and Public Way

ORDINANCE
REVERIE
Acct. No. 385642 - 1
Permit No. 1122912

Be It Ordained by the City Council of the City of Chicago:

Permission and authority are hereby given and granted to REVERIE upon the terms and subject to the conditions of this ordinance, to maintain and use a portion of the public right of way for a sidewalk cafe adjacent to its premises located at 414 N. Orleans St.. Said sidewalk cafe area #1 shall be forty-five (45) feet in length and seven (7) feet in width for a total of three hundred fifteen (315) square feet and shall allow six (6) feet of clear space from the face of the curb/building line along North Orleans Street. The compensation for said space and the days and hours of operation for the sidewalk cafe shall be as follows:

Sunday through Thursday 10:00 a.m. to 11:00 p.m. Friday and Saturday 10:00 a.m. to 12:00 midnight
Compensation: $600.00
SEATING CAPACITY: 44

Sidewalk Cafe Permit and approved plan must be posted at all times.

This grant of privilege #1122912 for a sidewalk cafe shall be subject to the provisions of Section 10-28-800 though 10-28-885 of the Municipal Code of Chicago and the directions of the Commissioner of Department of Business Affairs and Consumer Protection, the Commissioner of Streets and Sanitation, and the Commissioner of Transportation.

The permit holder agrees to hold the City of Chicago harmless for any damage, relocation or replacement costs associated with damage, relocation or removal of private property caused by the City performing work in the public way.

Authority for the above named privilege is herein given and granted from and after March 1, 2016 through and including December 1, 2016.

Alderman _____

Brendan Reilly 42nd Ward

City of Chicago

O2016-3119

Office of the City Clerk

Document Tracking Sheet

Meeting Date:	4/13/2016
Sponsor(s):	Reilly (42)
Type:	Ordinance
Title:	Sidewalk cafe(s) for Roti Mediterranean Grill
Committee(s) Assignment:	Committee on Transportation and Public Way

ORDINANCE
ROTI MEDITERRANEAN GRILL
Acct. No. 345520 - 1
Permit No. 1122892

Be It Ordained by the City Council of the City of Chicago:

Permission and authority are hereby given and granted to ROTI MEDITERRANEAN GRILL upon the terms and subject to the conditions of this ordinance, to maintain and use a portion of the public right of way for a sidewalk cafe adjacent to its premises located at 310 W. Adams St.. Said sidewalk cafe area #1 shall be twenty-six point eight three (26.83) feet in length and eight point three three (8.33) feet in width for a total of two hundred twenty-three point four nine (223.49) square feet and shall allow six (6) feet of clear space from the face of the curb/building line along W. Adams Street. The compensation for said space and the days and hours of operation for the sidewalk cafe shall be as follows:

Monday through Friday 10:00 a.m. to 8:00 p.m.
Compensation: $1,005.72
SEATING CAPACITY: 18

Sidewalk Cafe Permit and approved plan must be posted at all times.

This grant of privilege #1122892 for a sidewalk cafe shall be subject to the provisions of Section 10-28-800 though 10-28-885 of the Municipal Code of Chicago and the directions of the Commissioner of Department of Business Affairs and Consumer Protection, the Commissioner of Streets and Sanitation, and the Commissioner of Transportation.

The permit holder agrees to hold the City of Chicago harmless for any damage, relocation or replacement costs associated with damage, relocation or removal of private property caused by the City performing work in the public way.

Authority for the above named privilege is herein given and granted from and after March 1, 2016 through and including December 1, 2016.

Alderman _____

Brendan Reilly 42nd Ward

City of Chicago

O2016-3120

Office of the City Clerk

Document Tracking Sheet

Meeting Date:	4/13/2016
Sponsor(s):	Reilly (42)
Type:	Ordinance
Title:	Sidewalk cafe(s) for Ryo Sushi
Committee(s) Assignment:	Committee on Transportation and Public Way

ORDINANCE
Ryo Sushi
Acct. No. 398635 - 1
Permit No. 1122758

Be It Ordained by the City Council of the City of Chicago:

Permission and authority are hereby given and granted to Ryo Sushi upon the terms and subject to the conditions of this ordinance, to maintain and use a portion of the public right of way for a sidewalk cafe adjacent to its premises located at 62 E. Madison St.. Said sidewalk cafe area #1 shall be thirty-four (34) feet in length and eight (8) feet in width for a total of two hundred seventy-two (272) square feet and shall allow six (6) feet of clear space from the face of the curb/building line along E. Madison Street. The compensation for said space and the days and hours of operation for the sidewalk cafe shall be as follows:

Monday through Saturday 10:30 a.m. to 10:30 p.m. Sunday 11:00 a.m. to 9:30 p.m.
Compensation: $1,224.00
SEATING CAPACITY: 12

Sidewalk Cafe Permit and approved plan must be posted at all times.

This grant of privilege #1122758 for a sidewalk cafe shall be subject to the provisions of Section 10-28-800 though 10-28-885 of the Municipal Code of Chicago and the directions of the Commissioner of Department of Business Affairs and Consumer Protection, the Commissioner of Streets and Sanitation, and the Commissioner of Transportation.

The permit holder agrees to hold the City of Chicago harmless for any damage, relocation or replacement costs associated with damage, relocation or removal of private property caused by the City performing work in the public way.

Authority for the above named privilege is herein given and granted from and after March 1, 2016 through and including December 1, 2016.

Alderman _____

Brendan Reilly 42nd Ward

City of Chicago

O2016-3125

Office of the City Clerk

Document Tracking Sheet

Meeting Date:	4/13/2016
Sponsor(s):	Reilly (42)
Type:	Ordinance
Title:	Sidewalk cafe(s) for Slurping Turtle Restaurant
Committee(s) Assignment:	Committee on Transportation and Public Way

ORDINANCE
SLURPING TURTLE RESTAURANT
Acct. No. 362032 - 1
Permit No. 1122940

Be It Ordained by the City Council of the City of Chicago:

Permission and authority are hereby given and granted to SLURPING TURTLE RESTAURANT upon the terms and subject to the conditions of this ordinance, to maintain and use a portion of the public right of way for a sidewalk cafe adjacent to its premises located at 116 W. Hubbard St.. Said sidewalk cafe area #1 shall be twenty-seven (27) feet in length and seven point seven five (7.75) feet in width for a total of two hundred nine point two five (209.25) square feet and shall allow six (6) feet of clear space from the face of the curb/building line along W. Hubbard Street. The compensation for said space and the days and hours of operation for the sidewalk cafe shall be as follows:

Monday through Sunday 11:00 a.m. to 12:00 midnight
Compensation: $600.00
SEATING CAPACITY: 14

Sidewalk Cafe Permit and approved plan must be posted at all times.

This grant of privilege #1122940 for a sidewalk cafe shall be subject to the provisions of Section 10-28-800 though 10-28-885 of the Municipal Code of Chicago and the directions of the Commissioner of Department of Business Affairs and Consumer Protection, the Commissioner of Streets and Sanitation, and the Commissioner of Transportation.

The permit holder agrees to hold the City of Chicago harmless for any damage, relocation or replacement costs associated with damage, relocation or removal of private property caused by the City performing work in the public way.

Authority for the above named privilege is herein given and granted from and after March 1, 2016 through and including December 1, 2016.

Alderman _____

Brendan Reilly 42nd Ward

City of Chicago

O2016-3127

Office of the City Clerk

Document Tracking Sheet

Meeting Date:	4/13/2016
Sponsor(s):	Reilly (42)
Type:	Ordinance
Title:	Sidewalk cafe(s) for Shamrock Club, The
Committee(s) Assignment:	Committee on Transportation and Public Way

ORDINANCE
THE SHAMROCK CLUB
Acct. No. 8063 - 1
Permit No. 1122776

Be It Ordained by the City Council of the City of Chicago:

Permission and authority are hereby given and granted to THE SHAMROCK CLUB upon the terms and subject to the conditions of this ordinance, to maintain and use a portion of the public right of way for a sidewalk cafe adjacent to its premises located at 210 W. Kinzie St.. Said sidewalk cafe area #1 shall be fifteen (15) feet in length and eight (8) feet in width for a total of one hundred twenty (120) square feet and shall allow six (6) feet of clear space from the face of the curb/building line along W.KINZIE. The compensation for said space and the days and hours of operation for the sidewalk cafe shall be as follows:

Monday thru Saturday 11:00 a.m. to 11:00 p.m.
Compensation: $600.00
SEATING CAPACITY: 24

Sidewalk Cafe Permit and approved plan must be posted at all times.

This grant of privilege #1122776 for a sidewalk cafe shall be subject to the provisions of Section 10-28-800 though 10-28-885 of the Municipal Code of Chicago and the directions of the Commissioner of Department of Business Affairs and Consumer Protection, the Commissioner of Streets and Sanitation, and the Commissioner of Transportation.

The permit holder agrees to hold the City of Chicago harmless for any damage, relocation or replacement costs associated with damage, relocation or removal of private property caused by the City performing work in the public way.

Authority for the above named privilege is herein given and granted from and after March 1, 2016 through and including December 1, 2016.

Alderman _____

Brendan Reilly 42nd Ward

City of Chicago

O2016-3130

Office of the City Clerk

Document Tracking Sheet

Meeting Date:	4/13/2016
Sponsor(s):	Reilly (42)
Type:	Ordinance
Title:	Sidewalk cafe(s) for Talbott Hotel, The
Committee(s) Assignment:	Committee on Transportation and Public Way

ORDINANCE
THE TALBOTT HOTEL
Acct. No. 285789 - 1
Permit No. 1122911

Be It Ordained by the City Council of the City of Chicago:

Permission and authority are hereby given and granted to THE TALBOTT HOTEL upon the terms and subject to the conditions of this ordinance, to maintain and use a portion of the public right of way for a sidewalk cafe adjacent to its premises located at 10-20 E. Delaware Pl.. Said sidewalk cafe area #1 shall be thirty-four (34) feet in length and seven point six seven (7.67) feet in width, area #2 shall be thirty-three point five (33.5) feet in length and seven point six seven (7.67) feet in width, area #3 shall be thirty-four (34) feet in length and seven point six seven (7.67) feet in width, area #4 shall be thirty-three point five (33.5) feet in length and seven point six seven (7.67) feet in width for a total of one thousand thirty-five point four five (1035.45) square feet and shall allow six (6) feet of clear space from the face of the curb/building line along E. Delaware Place. The compensation for said space and the days and hours of operation for the sidewalk cafe shall be as follows:

Monday through Sunday 8:00 a.m. to 11:00 p.m.
Compensation: $2,381.54
SEATING CAPACITY: 76

Sidewalk Cafe Permit and approved plan must be posted at all times.

This grant of privilege #1122911 for a sidewalk cafe shall be subject to the provisions of Section 10-28-800 though 10-28-885 of the Municipal Code of Chicago and the directions of the Commissioner of Department of Business Affairs and Consumer Protection, the Commissioner of Streets and Sanitation, and the Commissioner of Transportation.

The permit holder agrees to hold the City of Chicago harmless for any damage, relocation or replacement costs associated with damage, relocation or removal of private property caused by the City performing work in the public way.

Authority for the above named privilege is herein given and granted from and after March 1, 2016 through and including December 1, 2016.

Alderman _____

Brendan Reilly 42nd Ward

City of Chicago

O2016-3133

Office of the City Clerk

Document Tracking Sheet

Meeting Date:	4/13/2016
Sponsor(s):	Reilly (42)
Type:	Ordinance
Title:	Sidewalk cafe(s) for Troquet River North
Committee(s) Assignment:	Committee on Transportation and Public Way

ORDINANCE
TROQUET RIVER NORTH
Acct. No. 340934 - 1
Permit No. 1122876

Be It Ordained by the City Council of the City of Chicago:

Permission and authority are hereby given and granted to TROQUET RIVER NORTH upon the terms and subject to the conditions of this ordinance, to maintain and use a portion of the public right of way for a sidewalk cafe adjacent to its premises located at 111 W. Huron St.. Said sidewalk cafe area #1 shall be thirty (30) feet in length and eleven point three three (11.33) feet in width, area #2 shall be thirty (30) feet in length and eleven point three three (11.33) feet in width, area #3 shall be forty (40) feet in length and four (4) feet in width, area #4 shall be twenty (20) feet in length and four (4) feet in width for a total of nine hundred nineteen point eight (919.8) square feet and shall allow six (6) feet of clear space from the face of the curb/building line along W Huron St, N. Clark St. The compensation for said space and the days and hours of operation for the sidewalk cafe shall be as follows:

Sunday through Thursday 8:00 a.m. until 11:00 p.m. Friday and Saturday 8:00 a.m. until 12:00 Midnight
Compensation: $2,115.54
SEATING CAPACITY: 76

Sidewalk Cafe Permit and approved plan must be posted at all times.

This grant of privilege #1122876 for a sidewalk cafe shall be subject to the provisions of Section 10-28-800 though 10-28-885 of the Municipal Code of Chicago and the directions of the Commissioner of Department of Business Affairs and Consumer Protection, the Commissioner of Streets and Sanitation, and the Commissioner of Transportation.

The permit holder agrees to hold the City of Chicago harmless for any damage, relocation or replacement costs associated with damage, relocation or removal of private property caused by the City performing work in the public way.

Authority for the above named privilege is herein given and granted from and after March 1, 2016 through and including December 1, 2016.

Alderman _____

Brendan Reilly 42nd Ward

City of Chicago

O2016-3134

Office of the City Clerk

Document Tracking Sheet

Meeting Date:	4/13/2016
Sponsor(s):	Reilly (42)
Type:	Ordinance
Title:	Sidewalk cafe(s) for 437 Rush
Committee(s) Assignment:	Committee on Transportation and Public Way

ORDINANCE
437 RUSH
Acct. No. 85155 - 1
Permit No. 1122649

Be It Ordained by the City Council of the City of Chicago:

Permission and authority are hereby given and granted to 437 RUSH upon the terms and subject to the conditions of this ordinance, to maintain and use a portion of the public right of way for a sidewalk cafe adjacent to its premises located at 437 N. Rush St.. Said sidewalk cafe area #1 shall be eighty-eight (88) feet in length and seven point five (7.5) feet in width for a total of six hundred sixty (660) square feet and shall allow six (6) feet of clear space from the face of the curb/building line along N. Rush Street. The compensation for said space and the days and hours of operation for the sidewalk cafe shall be as follows:

Monday through Sunday 8:00 a.m. to 11:00 p.m.
Compensation: $1,518.00
SEATING CAPACITY: 48

Sidewalk Cafe Permit and approved plan must be posted at all times.

This grant of privilege #1122649 for a sidewalk cafe shall be subject to the provisions of Section 10-28-800 though 10-28-885 of the Municipal Code of Chicago and the directions of the Commissioner of Department of Business Affairs and Consumer Protection, the Commissioner of Streets and Sanitation, and the Commissioner of Transportation.

The permit holder agrees to hold the City of Chicago harmless for any damage, relocation or replacement costs associated with damage, relocation or removal of private property caused by the City performing work in the public way.

Authority for the above named privilege is herein given and granted from and after March 1, 2016 through and including December 1, 2016.

Alderman _____

Brendan Reilly 42nd Ward

City of Chicago

O2016-3156

Office of the City Clerk

Document Tracking Sheet

Meeting Date:	4/13/2016
Sponsor(s):	Reilly (42)
Type:	Ordinance
Title:	Sidewalk cafe(s) for Integrated 32 West Randolph LLC
Committee(s) Assignment:	Committee on Transportation and Public Way

ORDINANCE
Integrated 32 West Randolph LLC
Acct. No. 404402 - 1
Permit No. 1122028

Be It Ordained by the City Council of the City of Chicago:

SECTION 1. Permission and authority are hereby given and granted to Integrated 32 West Randolph LLC, upon the terms and subject to the conditions of this ordinance to maintain and use, as now constructed, one (1) Vault(s) under the public right-of-way adjacent to its premises known as 32 W. Randolph St..

Said Vault(s) at W. Randolph Street measure(s):
One (1) at twenty-five (25) feet in length, and sixteen (16) feet in width for a total of four hundred (400) square feet.

The location of said privilege shall be as shown on prints kept on file with the Department of Business Affairs and Consumer Protection and the Office of the City Clerk.

Said privilege shall be constructed in accordance with plans and specifications approved by the Department of Transportation (Office of Underground Coordination).

This grant of privilege in the public way shall be subject to the provisions of Section 10-28-015 and all other required provisions of the Municipal Code of Chicago.

The grantee shall pay to the City of Chicago as compensation for the privilege #1122028 herein granted the sum of one thousand eight hundred eighty-two ($1,882.00) per annum in advance.


A 25% penalty will be added for payments received after due date.

The permit holder agrees to hold the City of Chicago harmless for any damage, relocation or replacement costs associated with damage, relocation or removal of private property caused by the City performing work in the public way.

Authority herein given and granted for a period of five (5) years from and after Date of Passage.

Alderman _____

Brendan Reilly 42nd Ward

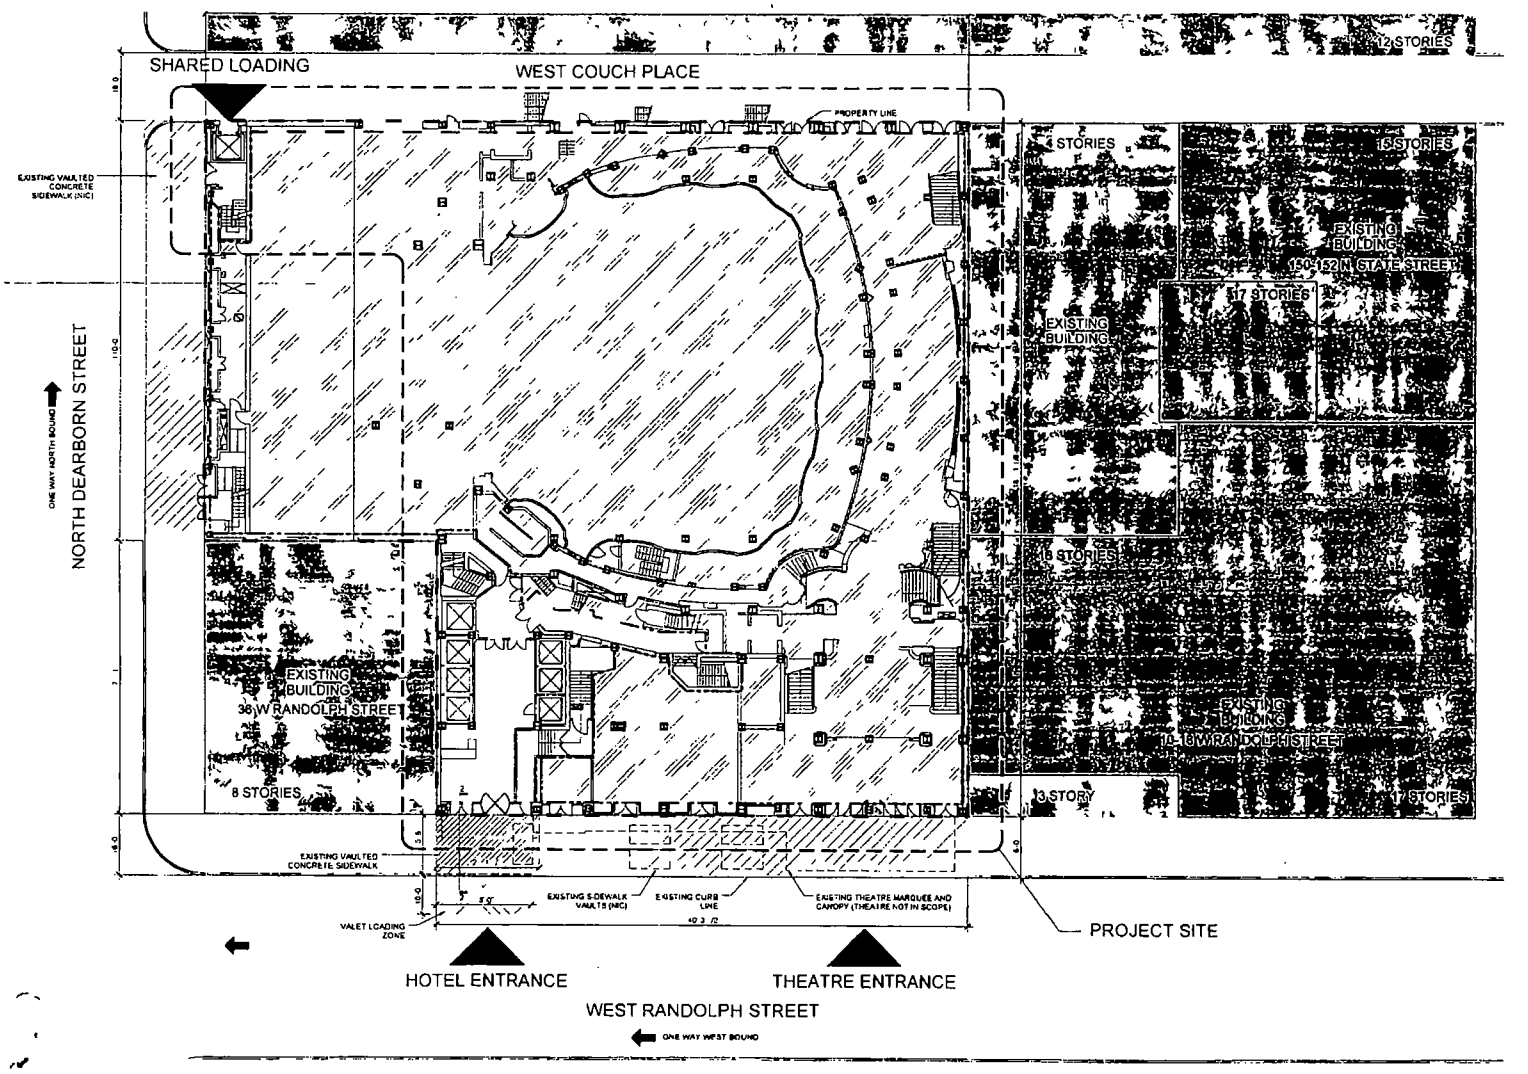
SHARED LOADING
WEST COUCH PLACE
12 STORIES
PROPERTY LINE
EXISTING VAULTED CONCRETE SIDEWALK (NIC)
4 STORIES
18 STORIES
EXISTING BUILDING
180 N STATE STREET
17 STORIES
EXISTING BUILDING
NORTH DEARBORN STREET
ONE WAY NORTH BOUND
18 STORIES
EXISTING BUILDING
36 W RANDOLPH STREET
8 STORIES
EXISTING BUILDING
18-18 W RANDOLPH STREET
13 STORY
7 STORIES
EXISTING VAULTED CONCRETE SIDEWALK
EXISTING SIDEWALK VAULTS (NIC)
EXISTING CURB LINE
EXISTING THEATRE MARQUEE AND CANOPY (THEATRE NOT IN SCOPE)
VALET LOADING ZONE
PROJECT SITE
HOTEL ENTRANCE
THEATRE ENTRANCE
WEST RANDOLPH STREET
ONE WAY WEST BOUND

City of Chicago

O2016-3297

Office of the City Clerk

Document Tracking Sheet

Meeting Date:	4/13/2016
Sponsor(s):	Reilly (42)
Type:	Ordinance
Title:	Sidewalk cafe(s) for Costa Vida
Committee(s) Assignment:	Committee on Transportation and Public Way

ORDINANCE
Costa Vida
Acct. No. 399450 - 1
Permit No. 1122942

Be It Ordained by the City Council of the City of Chicago:

Permission and authority are hereby given and granted to Costa Vida upon the terms and subject to the conditions of this ordinance, to maintain and use a portion of the public right of way for a sidewalk cafe adjacent to its premises located at 218 W. Lake St.. Said sidewalk cafe area #1 shall be twenty-eight (28) feet in length and eight (8) feet in width for a total of two hundred twenty-four (224) square feet and shall allow six (6) feet of clear space from the face of the curb/building line along West Lake Street. The compensation for said space and the days and hours of operation for the sidewalk cafe shall be as follows:

Monday through Saturday 10:00 a.m. to 7:00 p.m.
Compensation: $1,008.00
SEATING CAPACITY: 24

Sidewalk Cafe Permit and approved plan must be posted at all times.

This grant of privilege #1122942 for a sidewalk cafe shall be subject to the provisions of Section 10-28-800 though 10-28-885 of the Municipal Code of Chicago and the directions of the Commissioner of Department of Business Affairs and Consumer Protection, the Commissioner of Streets and Sanitation, and the Commissioner of Transportation.

The permit holder agrees to hold the City of Chicago harmless for any damage, relocation or replacement costs associated with damage, relocation or removal of private property caused by the City performing work in the public way.

Authority for the above named privilege is herein given and granted from and after March 1, 2016 through and including December 1, 2016.

Alderman _____

Brendan Reilly 42nd Ward

City of Chicago

O2016-3005

Office of the City Clerk

Document Tracking Sheet

Meeting Date:	4/13/2016
Sponsor(s):	Smith (43)
Type:	Ordinance
Title:	Sidewalk cafe(s) for Benjyehuda
Committee(s) Assignment:	Committee on Transportation and Public Way

ORDINANCE
BENJYEHUDA
Acct. No. 391954 - 1
Permit No. 1122613

Be It Ordained by the City Council of the City of Chicago:

Permission and authority are hereby given and granted to BENJYEHUDA upon the terms and subject to the conditions of this ordinance, to maintain and use a portion of the public right of way for a sidewalk cafe adjacent to its premises located at 2485 N. Clark St.. Said sidewalk cafe area #1 shall be thirteen point one seven (13.17) feet in length and five (5) feet in width for a total of sixty-five point eight five (65.85) square feet and shall allow six (6) feet of clear space from the face of the curb/building line along North Clark Street. The compensation for said space and the days and hours of operation for the sidewalk cafe shall be as follows:

Monday through Saturday 11:00 a.m. to 10:00 p.m. Sunday 11:00 a.m. to 9:00 p.m
Compensation: $600.00
SEATING CAPACITY: 4

Sidewalk Cafe Permit and approved plan must be posted at all times.

This grant of privilege #1122613 for a sidewalk cafe shall be subject to the provisions of Section 10-28-800 though 10-28-885 of the Municipal Code of Chicago and the directions of the Commissioner of Department of Business Affairs and Consumer Protection, the Commissioner of Streets and Sanitation, and the Commissioner of Transportation.

The permit holder agrees to hold the City of Chicago harmless for any damage, relocation or replacement costs associated with damage, relocation or removal of private property caused by the City performing work in the public way.

Authority for the above named privilege is herein given and granted from and after March 1, 2016 through and including December 1, 2016.

Alderman _____

Michele Smith 43rd Ward

City of Chicago

O2016-3007

Office of the City Clerk

Document Tracking Sheet

Meeting Date:	4/13/2016
Sponsor(s):	Smith (43)
Type:	Ordinance
Title:	Sidewalk cafe(s) for Del Seoul
Committee(s) Assignment:	Committee on Transportation and Public Way

ORDINANCE
DEL SEOUL
Acct. No. 356908 - 1
Permit No. 1122658

Be It Ordained by the City Council of the City of Chicago:

Permission and authority are hereby given and granted to DEL SEOUL upon the terms and subject to the conditions of this ordinance, to maintain and use a portion of the public right of way for a sidewalk cafe adjacent to its premises located at 2568-2570 N. Clark St.. Said sidewalk cafe area #1 shall be sixteen (16) feet in length and five (5) feet in width for a total of eighty (80) square feet and shall allow six (6) feet of clear space from the face of the curb/building line along Clark. The compensation for said space and the days and hours of operation for the sidewalk cafe shall be as follows:

Monday to Thursday 11:30 am - 9:30 pm Friday to Saturday 11:30 am - 10:00 pm Sunday 11:30 am - 9:00 pm
Compensation: $600.00
SEATING CAPACITY: 6

Sidewalk Cafe Permit and approved plan must be posted at all times.

This grant of privilege #1122658 for a sidewalk cafe shall be subject to the provisions of Section 10-28-800 though 10-28-885 of the Municipal Code of Chicago and the directions of the Commissioner of Department of Business Affairs and Consumer Protection, the Commissioner of Streets and Sanitation, and the Commissioner of Transportation.

The permit holder agrees to hold the City of Chicago harmless for any damage, relocation or replacement costs associated with damage, relocation or removal of private property caused by the City performing work in the public way.

Authority for the above named privilege is herein given and granted from and after March 1, 2016 through and including December 1, 2016.

Alderman _____

Michele Smith 43rd Ward

City of Chicago

O2016-3008

Office of the City Clerk

Document Tracking Sheet

Meeting Date:	4/13/2016
Sponsor(s):	Smith (43)
Type:	Ordinance
Title:	Sidewalk cafe(s) for Fiesta Mexicana Restaurant
Committee(s) Assignment:	Committee on Transportation and Public Way

ORDINANCE
FIESTA MEXICANA RESTAURANT
Acct. No. 4641 - 1
Permit No. 1122814

Be It Ordained by the City Council of the City of Chicago:

Permission and authority are hereby given and granted to FIESTA MEXICANA RESTAURANT upon the terms and subject to the conditions of this ordinance, to maintain and use a portion of the public right of way for a sidewalk cafe adjacent to its premises located at 2423 N. Lincoln Ave.. Said sidewalk cafe area #1 shall be thirty-eight (38) feet in length and five (5) feet in width for a total of one hundred ninety (190) square feet and shall allow six (6) feet of clear space from the face of the curb/building line along N. Lincoln Avenue. The compensation for said space and the days and hours of operation for the sidewalk cafe shall be as follows:

Sunday through Saturday 10:00 a.m. until 12:00 Midnight
Compensation: $600.00
SEATING CAPACITY: 20

Sidewalk Cafe Permit and approved plan must be posted at all times.

This grant of privilege #1122814 for a sidewalk cafe shall be subject to the provisions of Section 10-28-800 though 10-28-885 of the Municipal Code of Chicago and the directions of the Commissioner of Department of Business Affairs and Consumer Protection, the Commissioner of Streets and Sanitation, and the Commissioner of Transportation.

The permit holder agrees to hold the City of Chicago harmless for any damage, relocation or replacement costs associated with damage, relocation or removal of private property caused by the City performing work in the public way.

Authority for the above named privilege is herein given and granted from and after March 1, 2016 through and including December 1, 2016.

Alderman _____

Michele Smith 43rd Ward

City of Chicago

O2016-3009

Office of the City Clerk

Document Tracking Sheet

Meeting Date:	4/13/2016
Sponsor(s):	Smith (43)
Type:	Ordinance
Title:	Sidewalk cafe(s) for Four Farthings Tavern & Grill
Committee(s) Assignment:	Committee on Transportation and Public Way

ORDINANCE
FOUR FARTHINGS TAVERN & GRILL
Acct. No. 129 - 1
Permit No. 1122906

Be It Ordained by the City Council of the City of Chicago:

Permission and authority are hereby given and granted to FOUR FARTHINGS TAVERN & GRILL upon the terms and subject to the conditions of this ordinance, to maintain and use a portion of the public right of way for a sidewalk cafe adjacent to its premises located at 2058-2060 N. Cleveland Ave.. Said sidewalk cafe area #1 shall be sixty-five (65) feet in length and nine (9) feet in width, area #2 shall be fifty (50) feet in length and nine (9) feet in width for a total of one thousand thirty-five (1035) square feet and shall allow six (6) feet of clear space from the face of the curb/building line along W. Dickens Avenue, N. Cleveland Avenue. The compensation for said space and the days and hours of operation for the sidewalk cafe shall be as follows:

Sunday through Thursday 11:30 a.m. to 10:00 p.m. Friday and Saturday 11:30 a.m. to 11:00 p.m.
Compensation: $1,863.00
SEATING CAPACITY: 65

Sidewalk Cafe Permit and approved plan must be posted at all times.

This grant of privilege #1122906 for a sidewalk cafe shall be subject to the provisions of Section 10-28-800 though 10-28-885 of the Municipal Code of Chicago and the directions of the Commissioner of Department of Business Affairs and Consumer Protection, the Commissioner of Streets and Sanitation, and the Commissioner of Transportation.

The permit holder agrees to hold the City of Chicago harmless for any damage, relocation or replacement costs associated with damage, relocation or removal of private property caused by the City performing work in the public way.

Authority for the above named privilege is herein given and granted from and after March 1, 2016 through and including December 1, 2016.

Alderman _____

Michele Smith 43rd Ward

City of Chicago

O2016-3010

Office of the City Clerk

Document Tracking Sheet

Meeting Date:	4/13/2016
Sponsor(s):	Smith (43)
Type:	Ordinance
Title:	Sidewalk cafe(s) for Lincoln Park Stadium Bar and Grill
Committee(s) Assignment:	Committee on Transportation and Public Way

ORDINANCE
LINCOLN PARK STADIUM BAR AND GRILL
Acct. No. 336349 - 1
Permit No. 1122884

Be It Ordained by the City Council of the City of Chicago:

Permission and authority are hereby given and granted to LINCOLN PARK STADIUM BAR AND GRILL upon the terms and subject to the conditions of this ordinance, to maintain and use a portion of the public right of way for a sidewalk cafe adjacent to its premises located at 2423 N. Clark St.. Said sidewalk cafe area #1 shall be twenty-nine point eight (29.8) feet in length and four point five (4.5) feet in width for a total of one hundred thirty-four point one (134.1) square feet and shall allow six (6) feet of clear space from the face of the curb/building line along N. Clark. The compensation for said space and the days and hours of operation for the sidewalk cafe shall be as follows:


Sunday through Thursday 10:00am to 10:00pm Friday and Saturday 10:00am to 11:00pm
Compensation: $600.00
SEATING CAPACITY: 16

Sidewalk Cafe Permit and approved plan must be posted at all times.

This grant of privilege #1122884 for a sidewalk cafe shall be subject to the provisions of Section 10-28-800 though 10-28-885 of the Municipal Code of Chicago and the directions of the Commissioner of Department of Business Affairs and Consumer Protection, the Commissioner of Streets and Sanitation, and the Commissioner of Transportation.

The permit holder agrees to hold the City of Chicago harmless for any damage, relocation or replacement costs associated with damage, relocation or removal of private property caused by the City performing work in the public way.

Authority for the above named privilege is herein given and granted from and after March 1, 2016 through and including December 1, 2016.

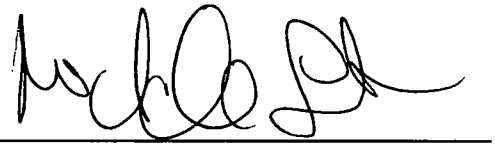Alderman 

Michele Smith 43rd Ward

City of Chicago

O2016-3012

Office of the City Clerk

Document Tracking Sheet

Meeting Date:	4/13/2016
Sponsor(s):	Smith (43)
Type:	Ordinance
Title:	Sidewalk cafe(s) for McGee's Tavern & Grille
Committee(s) Assignment:	Committee on Transportation and Public Way

ORDINANCE
MCGEE'S TAVERN & GRILLE
Acct. No. 10789 - 1
Permit No. 1122873

Be It Ordained by the City Council of the City of Chicago:

Permission and authority are hereby given and granted to MCGEE'S TAVERN & GRILLE upon the terms and subject to the conditions of this ordinance, to maintain and use a portion of the public right of way for a sidewalk cafe adjacent to its premises located at 950 W. Webster Ave.. Said sidewalk cafe area #1 shall be sixty-six (66) feet in length and seven point eight (7.8) feet in width for a total of five hundred fourteen point eight (514.8) square feet and shall allow six (6) feet of clear space from the face of the curb/building line along W. Webster Avenue. The compensation for said space and the days and hours of operation for the sidewalk cafe shall be as follows:

Monday thru Friday 10:00 a.m. until 10:00 p.m. Saturday and Sunday 9:00am until 10:00pm
Compensation: $600.00
SEATING CAPACITY: 40

Sidewalk Cafe Permit and approved plan must be posted at all times.

This grant of privilege #1122873 for a sidewalk cafe shall be subject to the provisions of Section 10-28-800 though 10-28-885 of the Municipal Code of Chicago and the directions of the Commissioner of Department of Business Affairs and Consumer Protection, the Commissioner of Streets and Sanitation, and the Commissioner of Transportation.

The permit holder agrees to hold the City of Chicago harmless for any damage, relocation or replacement costs associated with damage, relocation or removal of private property caused by the City performing work in the public way.

Authority for the above named privilege is herein given and granted from and after March 1, 2016 through and including December 1, 2016.

Alderman _____

Michele Smith 43rd Ward

City of Chicago

O2016-3013

Office of the City Clerk

Document Tracking Sheet

Meeting Date:	4/13/2016
Sponsor(s):	Smith (43)
Type:	Ordinance
Title:	Sidewalk cafe(s) for Pat's Pizzaria
Committee(s) Assignment:	Committee on Transportation and Public Way

ORDINANCE
Pat's Pizzaria
Acct. No. 63168 - 3
Permit No. 1122638

Be It Ordained by the City Council of the City of Chicago:

Permission and authority are hereby given and granted to Pat's Pizzaria upon the terms and subject to the conditions of this ordinance, to maintain and use a portion of the public right of way for a sidewalk cafe adjacent to its premises located at 2679 N. Lincoln Ave.. Said sidewalk cafe area #1 shall be seventy-nine (79) feet in length and eight (8) feet in width for a total of six hundred thirty-two (632) square feet and shall allow six (6) feet of clear space from the face of the curb/building line along W. Seminary Avenue. The compensation for said space and the days and hours of operation for the sidewalk cafe shall be as follows:


Monday through Thursday 4:00 p.m. to 9:30 p.m. Friday 1:30 p.m. to 9:30 p.m. Saturday and Sunday 1:30 p.m. to 9:30 p.m.
Compensation: $695.20
SEATING CAPACITY: 40

Sidewalk Cafe Permit and approved plan must be posted at all times.

This grant of privilege #1122638 for a sidewalk cafe shall be subject to the provisions of Section 10-28-800 though 10-28-885 of the Municipal Code of Chicago and the directions of the Commissioner of Department of Business Affairs and Consumer Protection, the Commissioner of Streets and Sanitation, and the Commissioner of Transportation.

The permit holder agrees to hold the City of Chicago harmless for any damage, relocation or replacement costs associated with damage, relocation or removal of private property caused by the City performing work in the public way.

Authority for the above named privilege is herein given and granted from and after March 1, 2016 through and including December 1, 2016.

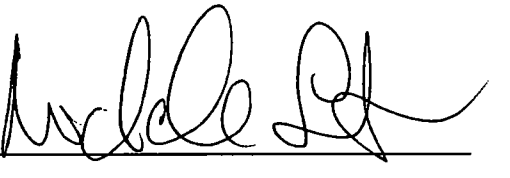Alderman 

Michele Smith 43rd Ward

City of Chicago

O2016-3015

Office of the City Clerk

Document Tracking Sheet

Meeting Date:	4/13/2016
Sponsor(s):	Smith (43)
Type:	Ordinance
Title:	Sidewalk cafe(s) for Snap Kitchen
Committee(s) Assignment:	Committee on Transportation and Public Way

ORDINANCE
SNAP KITCHEN
Acct. No. 396173 - 1
Permit No. 1122645

Be It Ordained by the City Council of the City of Chicago:

Permission and authority are hereby given and granted to SNAP KITCHEN upon the terms and subject to the conditions of this ordinance, to maintain and use a portion of the public right of way for a sidewalk cafe adjacent to its premises located at 621 W. Diversey Pkwy.. Said sidewalk cafe area #1 shall be seventeen point seven five (17.75) feet in length and three point five (3.5) feet in width for a total of sixty-two point one three (62.13) square feet and shall allow six (6) feet of clear space from the face of the curb/building line along W. Diversey Prkway. The compensation for said space and the days and hours of operation for the sidewalk cafe shall be as follows:

Monday through Sunday 8:00 a.m. to 8:00 p.m.
Compensation: $600.00
SEATING CAPACITY: 4

Sidewalk Cafe Permit and approved plan must be posted at all times.

This grant of privilege #1122645 for a sidewalk cafe shall be subject to the provisions of Section 10-28-800 though 10-28-885 of the Municipal Code of Chicago and the directions of the Commissioner of Department of Business Affairs and Consumer Protection, the Commissioner of Streets and Sanitation, and the Commissioner of Transportation.

The permit holder agrees to hold the City of Chicago harmless for any damage, relocation or replacement costs associated with damage, relocation or removal of private property caused by the City performing work in the public way.

Authority for the above named privilege is herein given and granted from and after March 1, 2016 through and including December 1, 2016.

Alderman _____

Michele Smith 43rd Ward

City of Chicago

O2016-3017

Office of the City Clerk

Document Tracking Sheet

Meeting Date:	4/13/2016
Sponsor(s):	Smith (43)
Type:	Ordinance
Title:	Sidewalk cafe(s) for Starbucks Coffee No. 204
Committee(s) Assignment:	Committee on Transportation and Public Way

ORDINANCE
STARBUCKS COFFEE #204
Acct. No. 63414 - 1
Permit No. 1122904

Be It Ordained by the City Council of the City of Chicago:

Permission and authority are hereby given and granted to STARBUCKS COFFEE #204 upon the terms and subject to the conditions of this ordinance, to maintain and use a portion of the public right of way for a sidewalk cafe adjacent to its premises located at 617 W. Diversey Pkwy.. Said sidewalk cafe area #1 shall be eighteen (18) feet in length and four (4) feet in width for a total of seventy-two (72) square feet and shall allow six (6) feet of clear space from the face of the curb/building line along W. Diversey. The compensation for said space and the days and hours of operation for the sidewalk cafe shall be as follows:


Sunday thru Thursday 8:00 a.m. to 9:00 p.m. Friday & Saturday 8:00 a.m. to 10:00 p.m.
Compensation: $600.00
SEATING CAPACITY: 11

Sidewalk Cafe Permit and approved plan must be posted at all times.

This grant of privilege #1122904 for a sidewalk cafe shall be subject to the provisions of Section 10-28-800 though 10-28-885 of the Municipal Code of Chicago and the directions of the Commissioner of Department of Business Affairs and Consumer Protection, the Commissioner of Streets and Sanitation, and the Commissioner of Transportation.

The permit holder agrees to hold the City of Chicago harmless for any damage, relocation or replacement costs associated with damage, relocation or removal of private property caused by the City performing work in the public way.

Authority for the above named privilege is herein given and granted from and after March 1, 2016 through and including December 1, 2016.

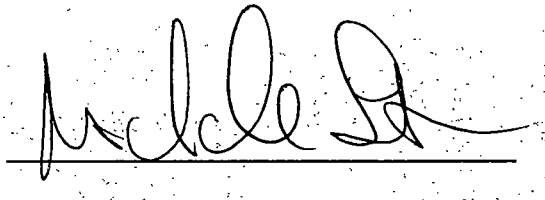Alderman 

Michele Smith 43rd Ward

City of Chicago

O2016-3020

Office of the City Clerk

Document Tracking Sheet

Meeting Date:	4/13/2016
Sponsor(s):	Smith (43)
Type:	Ordinance
Title:	Sidewalk cafe(s) for Twisted Baker, The
Committee(s) Assignment:	Committee on Transportation and Public Way

ORDINANCE
THE TWISTED BAKER
Acct. No. 326731 - 3
Permit No. 1122870

Be It Ordained by the City Council of the City of Chicago:

Permission and authority are hereby given and granted to THE TWISTED BAKER upon the terms and subject to the conditions of this ordinance, to maintain and use a portion of the public right of way for a sidewalk cafe adjacent to its premises located at 2475 N. Lincoln Ave.. Said sidewalk cafe area #1 shall be fourteen point eight three (14.83) feet in length and eight (8) feet in width for a total of one hundred eighteen point six four (118.64) square feet and shall allow six (6) feet of clear space from the face of the curb/building line along West Altgeld Street. The compensation for said space and the days and hours of operation for the sidewalk cafe shall be as follows:

Tuesday through Sunday 8:00 a.m. to 7:00 p.m.
Compensation: $600.00
SEATING CAPACITY: 10

Sidewalk Cafe Permit and approved plan must be posted at all times.

This grant of privilege #1122870 for a sidewalk cafe shall be subject to the provisions of Section 10-28-800 though 10-28-885 of the Municipal Code of Chicago and the directions of the Commissioner of Department of Business Affairs and Consumer Protection, the Commissioner of Streets and Sanitation, and the Commissioner of Transportation.

The permit holder agrees to hold the City of Chicago harmless for any damage, relocation or replacement costs associated with damage, relocation or removal of private property caused by the City performing work in the public way.

Authority for the above named privilege is herein given and granted from and after March 1, 2016 through and including December 1, 2016.

Alderman 

Michele Smith 43rd Ward

City of Chicago

O2016-3036

Office of the City Clerk

Document Tracking Sheet

Meeting Date:	4/13/2016
Sponsor(s):	Tunney (44)
Type:	Ordinance
Title:	Sidewalk cafe(s) for Buena Vista Restaurant
Committee(s) Assignment:	Committee on Transportation and Public Way

ORDINANCE
BUENA VISTA RESTAURANT
Acct. No. 276748 - 1
Permit No. 1122954

Be It Ordained by the City Council of the City of Chicago:

Permission and authority are hereby given and granted to BUENA VISTA RESTAURANT upon the terms and subject to the conditions of this ordinance, to maintain and use a portion of the public right of way for a sidewalk cafe adjacent to its premises located at 3147 N. Broadway . Said sidewalk cafe area #1 shall be fifteen (15) feet in length and six point seven five (6.75) feet in width for a total of one hundred one point two five (101.25) square feet and shall allow six (6) feet of clear space from the face of the curb/building line along N. Broadway. The compensation for said space and the days and hours of operation for the sidewalk cafe shall be as follows:

Sunday through Thursday 11:00 a.m. to 10:00 p.m. Friday & Saturday 11:00 a.m. to 11:00 p.m.
Compensation: $600.00
SEATING CAPACITY: 8

Sidewalk Cafe Permit and approved plan must be posted at all times.

This grant of privilege #1122954 for a sidewalk cafe shall be subject to the provisions of Section 10-28-800 though 10-28-885 of the Municipal Code of Chicago and the directions of the Commissioner of Department of Business Affairs and Consumer Protection, the Commissioner of Streets and Sanitation, and the Commissioner of Transportation.

The permit holder agrees to hold the City of Chicago harmless for any damage, relocation or replacement costs associated with damage, relocation or removal of private property caused by the City performing work in the public way.

Authority for the above named privilege is herein given and granted from and after March 1, 2016 through and including December 1, 2016.

Alderman Thomas Tunney

Thomas Tunney 44th Ward

City of Chicago

O2016-3037

Office of the City Clerk

Document Tracking Sheet

Meeting Date:	4/13/2016
Sponsor(s):	Tunney (44)
Type:	Ordinance
Title:	Sidewalk cafe(s) for Ceres' Table
Committee(s) Assignment:	Committee on Transportation and Public Way

ORDINANCE
CERES' TABLE
Acct. No. 369213 - 1
Permit No. 1122630

Be It Ordained by the City Council of the City of Chicago:

Permission and authority are hereby given and granted to CERES' TABLE upon the terms and subject to the conditions of this ordinance, to maintain and use a portion of the public right of way for a sidewalk cafe adjacent to its premises located at 3124 N. Broadway . Said sidewalk cafe area #1 shall be thirty-two point five (32.5) feet in length and seven (7) feet in width for a total of two hundred twenty-seven point five (227.5) square feet and shall allow six (6) feet of clear space from the face of the curb/building line along N. Broadway. The compensation for said space and the days and hours of operation for the sidewalk cafe shall be as follows:

Sunday through Saturday 10:00 a.m. to 10:00 p.m.
Compensation: $600.00
SEATING CAPACITY: 15

Sidewalk Cafe Permit and approved plan must be posted at all times.

This grant of privilege #1122630 for a sidewalk cafe shall be subject to the provisions of Section 10-28-800 though 10-28-885 of the Municipal Code of Chicago and the directions of the Commissioner of Department of Business Affairs and Consumer Protection, the Commissioner of Streets and Sanitation, and the Commissioner of Transportation.

The permit holder agrees to hold the City of Chicago harmless for any damage, relocation or replacement costs associated with damage, relocation or removal of private property caused by the City performing work in the public way.

Authority for the above named privilege is herein given and granted from and after March 1, 2016 through and including December 1, 2016.

Alderman Thomas Tunney

Thomas Tunney 44th Ward

City of Chicago

O2016-3039

Office of the City Clerk

Document Tracking Sheet

Meeting Date:	4/13/2016
Sponsor(s):	Tunney (44)
Type:	Ordinance
Title:	Sidewalk cafe(s) for Coalfire Pizza
Committee(s) Assignment:	Committee on Transportation and Public Way

ORDINANCE
COALFIRE PIZZA
Acct. No. 48147 - 4
Permit No. 1122781

Be It Ordained by the City Council of the City of Chicago:

Permission and authority are hereby given and granted to COALFIRE PIZZA upon the terms and subject to the conditions of this ordinance, to maintain and use a portion of the public right of way for a sidewalk cafe adjacent to its premises located at 3705-3707 N. Southport Ave.. Said sidewalk cafe area #1 shall be thirty-seven point six seven (37.67) feet in length and nine (9) feet in width for a total of three hundred thirty-nine point zero three (339.03) square feet and shall allow six (6) feet of clear space from the face of the curb/building line along North Southport Avenue. The compensation for said space and the days and hours of operation for the sidewalk cafe shall be as follows:

Sunday through Thursday 11:00 a.m. to 10:00 p.m. Friday and Saturday 11:00 a.m. to 11:00 p.m.
Compensation: $600.00
SEATING CAPACITY: 20

Sidewalk Cafe Permit and approved plan must be posted at all times.

This grant of privilege #1122781 for a sidewalk cafe shall be subject to the provisions of Section 10-28-800 though 10-28-885 of the Municipal Code of Chicago and the directions of the Commissioner of Department of Business Affairs and Consumer Protection, the Commissioner of Streets and Sanitation, and the Commissioner of Transportation.

The permit holder agrees to hold the City of Chicago harmless for any damage, relocation or replacement costs associated with damage, relocation or removal of private property caused by the City performing work in the public way.

Authority for the above named privilege is herein given and granted from and after March 1, 2016 through and including December 1, 2016.

Alderman Thomas Tunney

Thomas Tunney 44th Ward

City of Chicago

O2016-3043

Office of the City Clerk

Document Tracking Sheet

Meeting Date:	4/13/2016
Sponsor(s):	Tunney (44)
Type:	Ordinance
Title:	Sidewalk cafe(s) for Cozy Noodles & Rice
Committee(s) Assignment:	Committee on Transportation and Public Way

ORDINANCE
COZY NOODLES & RICE
Acct. No. 267024 - 1
Permit No. 1122667

Be It Ordained by the City Council of the City of Chicago:

Permission and authority are hereby given and granted to COZY NOODLES & RICE upon the terms and subject to the conditions of this ordinance, to maintain and use a portion of the public right of way for a sidewalk cafe adjacent to its premises located at 3456 N. Sheffield Ave.. Said sidewalk cafe area #1 shall be twenty-four (24) feet in length and seven point zero eight (7.08) feet in width for a total of one hundred sixty-nine point nine two (169.92) square feet and shall allow six (6) feet of clear space from the face of the curb/building line along N. Sheffield Ave. The compensation for said space and the days and hours of operation for the sidewalk cafe shall be as follows:

Sunday through Thursday 11:00 a.m. to 10:00 p.m. Friday and Saturday 11:00 a.m. to 10:30 p.m.
Compensation: $600.00
SEATING CAPACITY: 12

Sidewalk Cafe Permit and approved plan must be posted at all times.

This grant of privilege #1122667 for a sidewalk cafe shall be subject to the provisions of Section 10-28-800 though 10-28-885 of the Municipal Code of Chicago and the directions of the Commissioner of Department of Business Affairs and Consumer Protection, the Commissioner of Streets and Sanitation, and the Commissioner of Transportation.

The permit holder agrees to hold the City of Chicago harmless for any damage, relocation or replacement costs associated with damage, relocation or removal of private property caused by the City performing work in the public way.

Authority for the above named privilege is herein given and granted from and after March 1, 2016 through and including December 1, 2016.

Alderman Thomas Tunney

Thomas Tunney 44th Ward

City of Chicago

O2016-3046

Office of the City Clerk

Document Tracking Sheet

Meeting Date:	4/13/2016
Sponsor(s):	Tunney (44)
Type:	Ordinance
Title:	Sidewalk cafe(s) for Dive Bar
Committee(s) Assignment:	Committee on Transportation and Public Way

ORDINANCE
DIVE BAR
Acct. No. 11302 - 1
Permit No. 1122878

Be It Ordained by the City Council of the City of Chicago:

Permission and authority are hereby given and granted to DIVE BAR upon the terms and subject to the conditions of this ordinance, to maintain and use a portion of the public right of way for a sidewalk cafe adjacent to its premises located at 3445 N. Halsted St.. Said sidewalk cafe area #1 shall be ten (10) feet in length and five (5) feet in width for a total of fifty (50) square feet and shall allow six (6) feet of clear space from the face of the curb/building line along N. Halsted. The compensation for said space and the days and hours of operation for the sidewalk cafe shall be as follows:

Sunday to Thursday 10:00 am-10:00 pm Friday to Saturday 10:00 am -11:00 pm
Compensation: $600.00
SEATING CAPACITY: 8

Sidewalk Cafe Permit and approved plan must be posted at all times.

This grant of privilege #1122878 for a sidewalk cafe shall be subject to the provisions of Section 10-28-800 though 10-28-885 of the Municipal Code of Chicago and the directions of the Commissioner of Department of Business Affairs and Consumer Protection, the Commissioner of Streets and Sanitation, and the Commissioner of Transportation.

The permit holder agrees to hold the City of Chicago harmless for any damage, relocation or replacement costs associated with damage, relocation or removal of private property caused by the City performing work in the public way.

Authority for the above named privilege is herein given and granted from and after March 1, 2016 through and including December 1, 2016.

Alderman Thomas Tunney

Thomas Tunney 44th Ward

City of Chicago

O2016-3048

Office of the City Clerk

Document Tracking Sheet

Meeting Date:	4/13/2016
Sponsor(s):	Tunney (44)
Type:	Ordinance
Title:	Sidewalk cafe(s) for Forever Yogurt
Committee(s) Assignment:	Committee on Transportation and Public Way

ORDINANCE
FOREVER YOGURT
Acct. No. 397649 - 1
Permit No. 1122931

Be It Ordained by the City Council of the City of Chicago:

Permission and authority are hereby given and granted to FOREVER YOGURT upon the terms and subject to the conditions of this ordinance, to maintain and use a portion of the public right of way for a sidewalk cafe adjacent to its premises located at 3510 N. Halsted St.. Said sidewalk cafe area #1 shall be thirty-four (34) feet in length and four (4) feet in width for a total of one hundred thirty-six (136) square feet and shall allow six (6) feet of clear space from the face of the curb/building line along N. Halsted Street. The compensation for said space and the days and hours of operation for the sidewalk cafe shall be as follows:

Sunday through Thursday 12:00 noon to 10:00 p.m. Friday and Saturday 12:00 noon to 11:00 p.m.
Compensation: $600.00
SEATING CAPACITY: 12

Sidewalk Cafe Permit and approved plan must be posted at all times.

This grant of privilege #1122931 for a sidewalk cafe shall be subject to the provisions of Section 10-28-800 though 10-28-885 of the Municipal Code of Chicago and the directions of the Commissioner of Department of Business Affairs and Consumer Protection, the Commissioner of Streets and Sanitation, and the Commissioner of Transportation.

The permit holder agrees to hold the City of Chicago harmless for any damage, relocation or replacement costs associated with damage, relocation or removal of private property caused by the City performing work in the public way.

Authority for the above named privilege is herein given and granted from and after March 1, 2016 through and including December 1, 2016.

Alderman Thomas Tunney

Thomas Tunney 44th Ward

City of Chicago

O2016-3049

Office of the City Clerk

Document Tracking Sheet

Meeting Date:	4/13/2016
Sponsor(s):	Tunney (44)
Type:	Ordinance
Title:	Sidewalk cafe(s) for Hatsu Hana Restaurant
Committee(s) Assignment:	Committee on Transportation and Public Way

ORDINANCE
HATSU HANA RESTAURANT
Acct. No. 403034 - 1
Permit No. 1122824

Be It Ordained by the City Council of the City of Chicago:

Permission and authority are hereby given and granted to HATSU HANA RESTAURANT upon the terms and subject to the conditions of this ordinance, to maintain and use a portion of the public right of way for a sidewalk cafe adjacent to its premises located at 3136 N. Broadway . Said sidewalk cafe area #1 shall be fourteen (14) feet in length and seven point seven five (7.75) feet in width for a total of one hundred eight point five (108.5) square feet and shall allow six (6) feet of clear space from the face of the curb/building line along N. Broadway. The compensation for said space and the days and hours of operation for the sidewalk cafe shall be as follows:

Sunday through Thursday 11:00 a.m. to 10:00 p.m. Friday and Saturday 11:00 a.m. to 11:00 p.m.
Compensation: $600.00
SEATING CAPACITY: 12

Sidewalk Cafe Permit and approved plan must be posted at all times.

This grant of privilege #1122824 for a sidewalk cafe shall be subject to the provisions of Section 10-28-800 though 10-28-885 of the Municipal Code of Chicago and the directions of the Commissioner of Department of Business Affairs and Consumer Protection, the Commissioner of Streets and Sanitation, and the Commissioner of Transportation.

The permit holder agrees to hold the City of Chicago harmless for any damage, relocation or replacement costs associated with damage, relocation or removal of private property caused by the City performing work in the public way.

Authority for the above named privilege is herein given and granted from and after March 1, 2016 through and including December 1, 2016.

Alderman Thomas Tunney

Thomas Tunney 44th Ward

City of Chicago

O2016-3051

Office of the City Clerk

Document Tracking Sheet

Meeting Date:	4/13/2016
Sponsor(s):	Tunney (44)
Type:	Ordinance
Title:	Sidewalk cafe(s) for Home Run Inn
Committee(s) Assignment:	Committee on Transportation and Public Way

ORDINANCE
HOME RUN INN
Acct. No. 392439 - 1
Permit No. 1122764

Be It Ordained by the City Council of the City of Chicago:

Permission and authority are hereby given and granted to HOME RUN INN upon the terms and subject to the conditions of this ordinance, to maintain and use a portion of the public right of way for a sidewalk cafe adjacent to its premises located at 3211-3215 N. Sheffield Ave.. Said sidewalk cafe area #1 shall be seventy (70) feet in length and six point five (6.5) feet in width for a total of four hundred fifty-five (455) square feet and shall allow six (6) feet of clear space from the face of the curb/building line along North Sheffield Avenue. The compensation for said space and the days and hours of operation for the sidewalk cafe shall be as follows:

Monday through Thursday 4:00 p.m. to 11:00 p.m. Friday and Saturday 11:00 a.m. to 11:00 p.m. Sunday 11:00 a.m. to 10:00 p.m.
Compensation: $600.00
SEATING CAPACITY: 32

Sidewalk Cafe Permit and approved plan must be posted at all times.

This grant of privilege #1122764 for a sidewalk cafe shall be subject to the provisions of Section 10-28-800 though 10-28-885 of the Municipal Code of Chicago and the directions of the Commissioner of Department of Business Affairs and Consumer Protection, the Commissioner of Streets and Sanitation, and the Commissioner of Transportation.

The permit holder agrees to hold the City of Chicago harmless for any damage, relocation or replacement costs associated with damage, relocation or removal of private property caused by the City performing work in the public way.

Authority for the above named privilege is herein given and granted from and after March 1, 2016 through and including December 1, 2016.

Alderman Thomas Tunney

Thomas Tunney 44th Ward

City of Chicago

O2016-3053

Office of the City Clerk

Document Tracking Sheet

Meeting Date:	4/13/2016
Sponsor(s):	Tunney (44)
Type:	Ordinance
Title:	Sidewalk cafe(s) for Johnny O'Hagan's
Committee(s) Assignment:	Committee on Transportation and Public Way

ORDINANCE
JOHNNY O'HAGAN'S
Acct. No. 383668 - 1
Permit No. 1122599

Be It Ordained by the City Council of the City of Chicago:

Permission and authority are hereby given and granted to JOHNNY O'HAGAN'S upon the terms and subject to the conditions of this ordinance, to maintain and use a portion of the public right of way for a sidewalk cafe adjacent to its premises located at 3374 N. Clark St.. Said sidewalk cafe area #1 shall be twenty-nine point three four (29.34) feet in length and five point one seven (5.17) feet in width, area #2 shall be forty point five (40.5) feet in length and four point five (4.5) feet in width, area #3 shall be twelve point three three (12.33) feet in length and four point five (4.5) feet in width for a total of three hundred eighty-nine point four two (389.42) square feet and shall allow six (6) feet of clear space from the face of the curb/building line along Roscoe Street. The compensation for said space and the days and hours of operation for the sidewalk cafe shall be as follows:

Monday through Thursday 11:00 a.m. to 10:00 p.m. Friday 11:00 am. to 11:00 p.m. Saturday 9:00 a.m. to 11:00 p.m. Sunday 9:00 a.m. to 10:00 p.m.
Compensation: $600.00
SEATING CAPACITY: 34

Sidewalk Cafe Permit and approved plan must be posted at all times.

This grant of privilege #1122599 for a sidewalk cafe shall be subject to the provisions of Section 10-28-800 though 10-28-885 of the Municipal Code of Chicago and the directions of the Commissioner of Department of Business Affairs and Consumer Protection, the Commissioner of Streets and Sanitation, and the Commissioner of Transportation.

The permit holder agrees to hold the City of Chicago harmless for any damage, relocation or replacement costs associated with damage, relocation or removal of private property caused by the City performing work in the public way.

Authority for the above named privilege is herein given and granted from and after March 1, 2016 through and including December 1, 2016.

Alderman Thomas Tunney

Thomas Tunney 44th Ward

City of Chicago

O2016-3054

Office of the City Clerk

Document Tracking Sheet

Meeting Date:	4/13/2016
Sponsor(s):	Tunney (44)
Type:	Ordinance
Title:	Sidewalk cafe(s) for Julius Meinl
Committee(s) Assignment:	Committee on Transportation and Public Way

ORDINANCE
JULIUS MEINL
Acct. No. 254059 - 1
Permit No. 1122771

Be It Ordained by the City Council of the City of Chicago:

Permission and authority are hereby given and granted to JULIUS MEINL upon the terms and subject to the conditions of this ordinance, to maintain and use a portion of the public right of way for a sidewalk cafe adjacent to its premises located at 3601 N. Southport Ave.. Said sidewalk cafe area #1 shall be seventy (70) feet in length and nine (9) feet in width for a total of six hundred thirty (630) square feet and shall allow six (6) feet of clear space from the face of the curb/building line along N. Southport Avenue. The compensation for said space and the days and hours of operation for the sidewalk cafe shall be as follows:

Sunday through Thursday 8:00 a.m. to 10:00 p.m.Friday and Saturday 8:00 a.m.to 11:00 p.m.
Compensation: $693.00
SEATING CAPACITY: 36

Sidewalk Cafe Permit and approved plan must be posted at all times.

This grant of privilege #1122771 for a sidewalk cafe shall be subject to the provisions of Section 10-28-800 though 10-28-885 of the Municipal Code of Chicago and the directions of the Commissioner of Department of Business Affairs and Consumer Protection, the Commissioner of Streets and Sanitation, and the Commissioner of Transportation.

The permit holder agrees to hold the City of Chicago harmless for any damage, relocation or replacement costs associated with damage, relocation or removal of private property caused by the City performing work in the public way.

Authority for the above named privilege is herein given and granted from and after March 1, 2016 through and including December 1, 2016.

Alderman Thomas Tunney

Thomas Tunney 44th Ward

City of Chicago

O2016-3055

Office of the City Clerk

Document Tracking Sheet

Meeting Date:	4/13/2016
Sponsor(s):	Tunney (44)
Type:	Ordinance
Title:	Sidewalk cafe(s) for Milt's BBQ
Committee(s) Assignment:	Committee on Transportation and Public Way

ORDINANCE
MILT'S BBQ
Acct. No. 372735 - 1
Permit No. 1122597

Be It Ordained by the City Council of the City of Chicago:

Permission and authority are hereby given and granted to MILT'S BBQ upon the terms and subject to the conditions of this ordinance, to maintain and use a portion of the public right of way for a sidewalk cafe adjacent to its premises located at 3411 N. Broadway . Said sidewalk cafe area #1 shall be thirty-four point seven five (34.75) feet in length and four point three three (4.33) feet in width for a total of one hundred fifty point four seven (150.47) square feet and shall allow six (6) feet of clear space from the face of the curb/building line along N. Broadway. The compensation for said space and the days and hours of operation for the sidewalk cafe shall be as follows:

Monday through Thursday 11:30 a.m. to 10:00 p.m. Friday 11:30 a.m. to 5:00 p.m. Saturday 6:00 p.m. to 11:00 p.m. Sunday 9:00 a.m. to 10:00 p.m.
Compensation: $600.00
SEATING CAPACITY: 16

Sidewalk Cafe Permit and approved plan must be posted at all times.

This grant of privilege #1122597 for a sidewalk cafe shall be subject to the provisions of Section 10-28-800 though 10-28-885 of the Municipal Code of Chicago and the directions of the Commissioner of Department of Business Affairs and Consumer Protection, the Commissioner of Streets and Sanitation, and the Commissioner of Transportation.

The permit holder agrees to hold the City of Chicago harmless for any damage, relocation or replacement costs associated with damage, relocation or removal of private property caused by the City performing work in the public way.

Authority for the above named privilege is herein given and granted from and after March 1, 2016 through and including December 1, 2016.

Alderman Thomas Tunney

Thomas Tunney 44th Ward

City of Chicago

O2016-3057

Office of the City Clerk

Document Tracking Sheet

Meeting Date:	4/13/2016
Sponsor(s):	Tunney (44)
Type:	Ordinance
Title:	Sidewalk cafe(s) for Mortar and Pestle
Committee(s) Assignment:	Committee on Transportation and Public Way

ORDINANCE
MORTAR AND PESTLE
Acct. No. 400631 - 1
Permit No. 1122907

Be It Ordained by the City Council of the City of Chicago:

Permission and authority are hereby given and granted to MORTAR AND PESTLE upon the terms and subject to the conditions of this ordinance, to maintain and use a portion of the public right of way for a sidewalk cafe adjacent to its premises located at 3108 N. Broadway . Said sidewalk cafe area #1 shall be twenty-nine point two five (29.25) feet in length and nine point two five (9.25) feet in width for a total of two hundred seventy point five six (270.56) square feet and shall allow six (6) feet of clear space from the face of the curb/building line along W. Barry Avenue. The compensation for said space and the days and hours of operation for the sidewalk cafe shall be as follows:

Sunday through Thursday 8:00 a.m. to 10:00 p.m. Friday and Saturday 8:00 a.m. to 11:00 p.m.
Compensation: $600.00
SEATING CAPACITY: 20

Sidewalk Cafe Permit and approved plan must be posted at all times.

This grant of privilege #1122907 for a sidewalk cafe shall be subject to the provisions of Section 10-28-800 though 10-28-885 of the Municipal Code of Chicago and the directions of the Commissioner of Department of Business Affairs and Consumer Protection, the Commissioner of Streets and Sanitation, and the Commissioner of Transportation.

The permit holder agrees to hold the City of Chicago harmless for any damage, relocation or replacement costs associated with damage, relocation or removal of private property caused by the City performing work in the public way.

Authority for the above named privilege is herein given and granted from and after March 1, 2016 through and including December 1, 2016.

Alderman Thomas Tunney

Thomas Tunney 44th Ward

City of Chicago

O2016-3058

Office of the City Clerk

Document Tracking Sheet

Meeting Date:	4/13/2016
Sponsor(s):	Tunney (44)
Type:	Ordinance
Title:	Sidewalk cafe(s) for Nando's Peri-Peri
Committee(s) Assignment:	Committee on Transportation and Public Way

ORDINANCE
NANDO'S PERI-PERI
Acct. No. 396026 - 1
Permit No. 1122590

Be It Ordained by the City Council of the City of Chicago:

Permission and authority are hereby given and granted to NANDO'S PERI-PERI upon the terms and subject to the conditions of this ordinance, to maintain and use a portion of the public right of way for a sidewalk cafe adjacent to its premises located at 670 W. Diversey Pkwy.. Said sidewalk cafe area #1 shall be fifteen point six seven (15.67) feet in length and six point four two (6.42) feet in width for a total of one hundred point six (100.6) square feet and shall allow six (6) feet of clear space from the face of the curb/building line along West Diversey Parkway. The compensation for said space and the days and hours of operation for the sidewalk cafe shall be as follows:

Sunday through Thursday 11:00 a.m. to 10:00 p.m. Friday and Saturday 11:00 a.m. to 11:00 p.m.
Compensation: $600.00
SEATING CAPACITY: 10

Sidewalk Cafe Permit and approved plan must be posted at all times.

This grant of privilege #1122590 for a sidewalk cafe shall be subject to the provisions of Section 10-28-800 though 10-28-885 of the Municipal Code of Chicago and the directions of the Commissioner of Department of Business Affairs and Consumer Protection, the Commissioner of Streets and Sanitation, and the Commissioner of Transportation.

The permit holder agrees to hold the City of Chicago harmless for any damage, relocation or replacement costs associated with damage, relocation or removal of private property caused by the City performing work in the public way.

Authority for the above named privilege is herein given and granted from and after March 1, 2016 through and including December 1, 2016.

Alderman Thomas Tunney

Thomas Tunney 44th Ward

City of Chicago

O2016-3060

Office of the City Clerk

Document Tracking Sheet

Meeting Date:	4/13/2016
Sponsor(s):	Tunney (44)
Type:	Ordinance
Title:	Sidewalk cafe(s) for Paciugo of Broadway
Committee(s) Assignment:	Committee on Transportation and Public Way

ORDINANCE
PACIUGO OF BROADWAY
Acct. No. 344222 - 1
Permit No. 1122662

Be It Ordained by the City Council of the City of Chicago:

Permission and authority are hereby given and granted to PACIUGO OF BROADWAY upon the terms and subject to the conditions of this ordinance, to maintain and use a portion of the public right of way for a sidewalk cafe adjacent to its premises located at 3241 N. Broadway . Said sidewalk cafe area #1 shall be fifty-three (53) feet in length and eight point five (8.5) feet in width for a total of four hundred fifty point five (450.5) square feet and shall allow six (6) feet of clear space from the face of the curb/building line along W. Melrose. The compensation for said space and the days and hours of operation for the sidewalk cafe shall be as follows:

Sunday through Thursday 11:00 a.m. to 10:00 p.m. Friday and Saturday 10:00 a.m. to 11:00 p.m.
Compensation: $675.75
SEATING CAPACITY: 26

Sidewalk Cafe Permit and approved plan must be posted at all times.

This grant of privilege #1122662 for a sidewalk cafe shall be subject to the provisions of Section 10-28-800 though 10-28-885 of the Municipal Code of Chicago and the directions of the Commissioner of Department of Business Affairs and Consumer Protection, the Commissioner of Streets and Sanitation, and the Commissioner of Transportation.

The permit holder agrees to hold the City of Chicago harmless for any damage, relocation or replacement costs associated with damage, relocation or removal of private property caused by the City performing work in the public way.

Authority for the above named privilege is herein given and granted from and after March 1, 2016 through and including December 1, 2016.

Alderman Thomas Tunney

Thomas Tunney 44th Ward

City of Chicago

O2016-3068

Office of the City Clerk

Document Tracking Sheet

Meeting Date:	4/13/2016
Sponsor(s):	Tunney (44)
Type:	Ordinance
Title:	Sidewalk cafe(s) for Paired
Committee(s) Assignment:	Committee on Transportation and Public Way

ORDINANCE
PAIRED
Acct. No. 374259 - 1
Permit No. 1122756

Be It Ordained by the City Council of the City of Chicago:

Permission and authority are hereby given and granted to PAIRED upon the terms and subject to the conditions of this ordinance, to maintain and use a portion of the public right of way for a sidewalk cafe adjacent to its premises located at 3325 N. Halsted St.. Said sidewalk cafe area #1 shall be forty (40) feet in length and ten (10) feet in width for a total of four hundred (400) square feet and shall allow six (6) feet of clear space from the face of the curb/building line along Buckingham Place. The compensation for said space and the days and hours of operation for the sidewalk cafe shall be as follows:

Sunday through Thursday 11:00 a.m. to 10:00 p.m. Friday and Saturday 11:00 a.m. to 11:00 p.m.
Compensation: $600.00
SEATING CAPACITY: 24

Sidewalk Cafe Permit and approved plan must be posted at all times.

This grant of privilege #1122756 for a sidewalk cafe shall be subject to the provisions of Section 10-28-800 though 10-28-885 of the Municipal Code of Chicago and the directions of the Commissioner of Department of Business Affairs and Consumer Protection, the Commissioner of Streets and Sanitation, and the Commissioner of Transportation.

The permit holder agrees to hold the City of Chicago harmless for any damage, relocation or replacement costs associated with damage, relocation or removal of private property caused by the City performing work in the public way.

Authority for the above named privilege is herein given and granted from and after March 1, 2016 through and including December 1, 2016.

Alderman Thomas Tunney

Thomas Tunney 44th Ward

City of Chicago

O2016-3070

Office of the City Clerk

Document Tracking Sheet

Meeting Date:	4/13/2016
Sponsor(s):	Tunney (44)
Type:	Ordinance
Title:	Sidewalk cafe(s) for Pasta Al Gusto
Committee(s) Assignment:	Committee on Transportation and Public Way

ORDINANCE
PASTA AL GUSTO
Acct. No. 379073 - 2
Permit No. 1122665

Be It Ordained by the City Council of the City of Chicago:

Permission and authority are hereby given and granted to PASTA AL GUSTO upon the terms and subject to the conditions of this ordinance, to maintain and use a portion of the public right of way for a sidewalk cafe adjacent to its premises located at 3737 N. Southport Ave.. Said sidewalk cafe area #1 shall be twenty (20) feet in length and ten (10) feet in width for a total of two hundred (200) square feet and shall allow six (6) feet of clear space from the face of the curb/building line along North Southport Avenue. The compensation for said space and the days and hours of operation for the sidewalk cafe shall be as follows:

Sunday through Thursday 11:00 a.m. to 10:00 p.m. Friday and Saturday 11:00 a.m. to 11:00 p.m.
Compensation: $600.00
SEATING CAPACITY: 24

Sidewalk Cafe Permit and approved plan must be posted at all times.

This grant of privilege #1122665 for a sidewalk cafe shall be subject to the provisions of Section 10-28-800 though 10-28-885 of the Municipal Code of Chicago and the directions of the Commissioner of Department of Business Affairs and Consumer Protection, the Commissioner of Streets and Sanitation, and the Commissioner of Transportation.

The permit holder agrees to hold the City of Chicago harmless for any damage, relocation or replacement costs associated with damage, relocation or removal of private property caused by the City performing work in the public way.

Authority for the above named privilege is herein given and granted from and after March 1, 2016 through and including December 1, 2016.

Alderman Thomas Tunney

Thomas Tunney 44th Ward

City of Chicago

O2016-3071

Office of the City Clerk

Document Tracking Sheet

Meeting Date:	4/13/2016
Sponsor(s):	Tunney (44)
Type:	Ordinance
Title:	Sidewalk cafe(s) for Paul's Noodle Shop
Committee(s) Assignment:	Committee on Transportation and Public Way

ORDINANCE
PAUL'S NOODLE SHOP
Acct. No. 395122 - 1
Permit No. 1122801

Be It Ordained by the City Council of the City of Chicago:

Permission and authority are hereby given and granted to PAUL'S NOODLE SHOP upon the terms and subject to the conditions of this ordinance, to maintain and use a portion of the public right of way for a sidewalk cafe adjacent to its premises located at 3400 N. Sheffield Ave.. Said sidewalk cafe area #1 shall be forty-six (46) feet in length and ten point five (10.5) feet in width for a total of four hundred eighty-three (483) square feet and shall allow six (6) feet of clear space from the face of the curb/building line along West Roscoe. The compensation for said space and the days and hours of operation for the sidewalk cafe shall be as follows:

Sunday through Thursday 11:00 a.m. to 10:00 p.m. Friday and Saturday 11:00 a.m. to 11:00 p.m.
Compensation: $600.00
SEATING CAPACITY: 36

Sidewalk Cafe Permit and approved plan must be posted at all times.

This grant of privilege #1122801 for a sidewalk cafe shall be subject to the provisions of Section 10-28-800 though 10-28-885 of the Municipal Code of Chicago and the directions of the Commissioner of Department of Business Affairs and Consumer Protection, the Commissioner of Streets and Sanitation, and the Commissioner of Transportation.

The permit holder agrees to hold the City of Chicago harmless for any damage, relocation or replacement costs associated with damage, relocation or removal of private property caused by the City performing work in the public way.

Authority for the above named privilege is herein given and granted from and after March 1, 2016 through and including December 1, 2016.

Alderman Thomas Tunney

Thomas Tunney 44th Ward

City of Chicago

O2016-3073

Office of the City Clerk

Document Tracking Sheet

Meeting Date:	4/13/2016
Sponsor(s):	Tunney (44)
Type:	Ordinance
Title:	Sidewalk cafe(s) for Q-BBQ Lakeview
Committee(s) Assignment:	Committee on Transportation and Public Way

ORDINANCE
Q-BBQ LAKEVIEW
Acct. No. 381734 - 1
Permit No. 1122881

Be It Ordained by the City Council of the City of Chicago:

Permission and authority are hereby given and granted to Q-BBQ LAKEVIEW upon the terms and subject to the conditions of this ordinance, to maintain and use a portion of the public right of way for a sidewalk cafe adjacent to its premises located at 714 W. Diversey Pkwy.. Said sidewalk cafe area #1 shall be twenty-seven point eight (27.8) feet in length and five (5) feet in width for a total of one hundred thirty-nine (139) square feet and shall allow six (6) feet of clear space from the face of the curb/building line along W. Diversey Parkway. The compensation for said space and the days and hours of operation for the sidewalk cafe shall be as follows:

Sunday through Thursday 8:00 a.m. to 10:00 p.m. Friday and Saturday 8:00 a.m. to 11:00 p.m.
Compensation: $600.00
SEATING CAPACITY: 11

Sidewalk Cafe Permit and approved plan must be posted at all times.

This grant of privilege #1122881 for a sidewalk cafe shall be subject to the provisions of Section 10-28-800 though 10-28-885 of the Municipal Code of Chicago and the directions of the Commissioner of Department of Business Affairs and Consumer Protection, the Commissioner of Streets and Sanitation, and the Commissioner of Transportation.

The permit holder agrees to hold the City of Chicago harmless for any damage, relocation or replacement costs associated with damage, relocation or removal of private property caused by the City performing work in the public way.

Authority for the above named privilege is herein given and granted from and after March 1, 2016 through and including December 1, 2016.

Alderman Thomas Tunney

Thomas Tunney 44th Ward

City of Chicago

O2016-3075

Office of the City Clerk

Document Tracking Sheet

Meeting Date:	4/13/2016
Sponsor(s):	Tunney (44)
Type:	Ordinance
Title:	Sidewalk cafe(s) for Redmond's
Committee(s) Assignment:	Committee on Transportation and Public Way

ORDINANCE
REDMOND'S
Acct. No. 7460 - 1
Permit No. 1122796

Be It Ordained by the City Council of the City of Chicago:

Permission and authority are hereby given and granted to REDMOND'S upon the terms and subject to the conditions of this ordinance, to maintain and use a portion of the public right of way for a sidewalk cafe adjacent to its premises located at 3358 N. Sheffield Ave.. Said sidewalk cafe area #1 shall be sixty-eight point six (68.6) feet in length and ten (10) feet in width for a total of six hundred eighty-six (686) square feet and shall allow six (6) feet of clear space from the face of the curb/building line along W. Roscoe Street. The compensation for said space and the days and hours of operation for the sidewalk cafe shall be as follows:

Sunday through Thursday 10:00 a.m. to 10:00 p.m. Friday and Saturday 10:00 a.m. to 11:00 p.m.
Compensation: $754.60
SEATING CAPACITY: 72

Sidewalk Cafe Permit and approved plan must be posted at all times.

This grant of privilege #1122796 for a sidewalk cafe shall be subject to the provisions of Section 10-28-800 though 10-28-885 of the Municipal Code of Chicago and the directions of the Commissioner of Department of Business Affairs and Consumer Protection, the Commissioner of Streets and Sanitation, and the Commissioner of Transportation.

The permit holder agrees to hold the City of Chicago harmless for any damage, relocation or replacement costs associated with damage, relocation or removal of private property caused by the City performing work in the public way.

Authority for the above named privilege is herein given and granted from and after March 1, 2016 through and including December 1, 2016.

Alderman Thomas Tunney

Thomas Tunney 44th Ward

City of Chicago

O2016-3076

Office of the City Clerk

Document Tracking Sheet

Meeting Date:	4/13/2016
Sponsor(s):	Tunney (44)
Type:	Ordinance
Title:	Sidewalk cafe(s) for ShiAwase
Committee(s) Assignment:	Committee on Transportation and Public Way

ORDINANCE
ShiAwase
Acct. No. 395939 - 1
Permit No. 1122778

Be It Ordained by the City Council of the City of Chicago:

Permission and authority are hereby given and granted to ShiAwase upon the terms and subject to the conditions of this ordinance, to maintain and use a portion of the public right of way for a sidewalk cafe adjacent to its premises located at 3422 N. Broadway . Said sidewalk cafe area #1 shall be nineteen (19) feet in length and five point five (5.5) feet in width for a total of one hundred four point five (104.5) square feet and shall allow six (6) feet of clear space from the face of the curb/building line along North Broadway. The compensation for said space and the days and hours of operation for the sidewalk cafe shall be as follows:

Monday through Thursday 4:00 p.m. to 10:00 p.m. Friday and Saturday 11:30 a.m. to 11:00 p.m. Sunday 11:30 a.m. to 10:00 p.m.
Compensation: $600.00
SEATING CAPACITY: 16

Sidewalk Cafe Permit and approved plan must be posted at all times.

This grant of privilege #1122778 for a sidewalk cafe shall be subject to the provisions of Section 10-28-800 though 10-28-885 of the Municipal Code of Chicago and the directions of the Commissioner of Department of Business Affairs and Consumer Protection, the Commissioner of Streets and Sanitation, and the Commissioner of Transportation.

The permit holder agrees to hold the City of Chicago harmless for any damage, relocation or replacement costs associated with damage, relocation or removal of private property caused by the City performing work in the public way.

Authority for the above named privilege is herein given and granted from and after March 1, 2016 through and including December 1, 2016.

Alderman Thomas Tunney

Thomas Tunney 44th Ward

City of Chicago

O2016-3077

Office of the City Clerk

Document Tracking Sheet

Meeting Date:	4/13/2016
Sponsor(s):	Tunney (44)
Type:	Ordinance
Title:	Sidewalk cafe(s) for Subway
Committee(s) Assignment:	Committee on Transportation and Public Way

ORDINANCE
SUBWAY
Acct. No. 396985 - 1
Permit No. 1117894

Be It Ordained by the City Council of the City of Chicago:

Permission and authority are hereby given and granted to SUBWAY upon the terms and subject to the conditions of this ordinance, to maintain and use a portion of the public right of way for a sidewalk cafe adjacent to its premises located at 3706 N. Southport Ave.. Said sidewalk cafe area #1 shall be fifteen (15) feet in length and eleven (11) feet in width for a total of one hundred sixty-five (165) square feet and shall allow six (6) feet of clear space from the face of the curb/building line along North Southport Avenue. The compensation for said space and the days and hours of operation for the sidewalk cafe shall be as follows:

Monday through Saturday 8:00 a.m. to 10:00 p.m. Sunday 9:00 a.m. to 9:00 p.m.
Compensation: $600.00
SEATING CAPACITY: 8

Sidewalk Cafe Permit and approved plan must be posted at all times.

This grant of privilege #1117894 for a sidewalk cafe shall be subject to the provisions of Section 10-28-800 though 10-28-885 of the Municipal Code of Chicago and the directions of the Commissioner of Department of Business Affairs and Consumer Protection, the Commissioner of Streets and Sanitation, and the Commissioner of Transportation.

The permit holder agrees to hold the City of Chicago harmless for any damage, relocation or replacement costs associated with damage, relocation or removal of private property caused by the City performing work in the public way.

Authority for the above named privilege is herein given and granted from and after March 1, 2016 through and including December 1, 2016.

Alderman Thomas Tunney

Thomas Tunney 44th Ward

City of Chicago

O2016-3079

Office of the City Clerk

Document Tracking Sheet

Meeting Date:	4/13/2016
Sponsor(s):	Tunney (44)
Type:	Ordinance
Title:	Sidewalk cafe(s) for Two Hearted Queen
Committee(s) Assignment:	Committee on Transportation and Public Way

ORDINANCE
TWO HEARTED QUEEN
Acct. No. 389649 - 1
Permit No. 1122883

Be It Ordained by the City Council of the City of Chicago:

Permission and authority are hereby given and granted to TWO HEARTED QUEEN upon the terms and subject to the conditions of this ordinance, to maintain and use a portion of the public right of way for a sidewalk cafe adjacent to its premises located at 1201 W. Roscoe St.. Said sidewalk cafe area #1 shall be thirty-two (32) feet in length and ten (10) feet in width for a total of three hundred twenty (320) square feet and shall allow six (6) feet of clear space from the face of the curb/building line along W. Roscoe Street. The compensation for said space and the days and hours of operation for the sidewalk cafe shall be as follows:

Monday through Sunday 8:00 a.m. to 9:00 p.m.
Compensation: $600.00
SEATING CAPACITY: 16

Sidewalk Cafe Permit and approved plan must be posted at all times.

This grant of privilege #1122883 for a sidewalk cafe shall be subject to the provisions of Section 10-28-800 though 10-28-885 of the Municipal Code of Chicago and the directions of the Commissioner of Department of Business Affairs and Consumer Protection, the Commissioner of Streets and Sanitation, and the Commissioner of Transportation.

The permit holder agrees to hold the City of Chicago harmless for any damage, relocation or replacement costs associated with damage, relocation or removal of private property caused by the City performing work in the public way.

Authority for the above named privilege is herein given and granted from and after March 1, 2016 through and including December 1, 2016.

Alderman Thomas Tunney

Thomas Tunney 44th Ward

City of Chicago

O2016-3080

Office of the City Clerk

Document Tracking Sheet

Meeting Date:	4/13/2016
Sponsor(s):	Tunney (44)
Type:	Ordinance
Title:	Sidewalk cafe(s) for Windy City Sweets
Committee(s) Assignment:	Committee on Transportation and Public Way

ORDINANCE
Windy City Sweets
Acct. No. 369322 - 1
Permit No. 1122803

Be It Ordained by the City Council of the City of Chicago:

Permission and authority are hereby given and granted to Windy City Sweets upon the terms and subject to the conditions of this ordinance, to maintain and use a portion of the public right of way for a sidewalk cafe adjacent to its premises located at 3308 N. Broadway . Said sidewalk cafe area #1 shall be seven (7) feet in length and six point five eight (6.58) feet in width, area #2 shall be eighteen point two five (18.25) feet in length and six point five eight (6.58) feet in width for a total of one hundred sixty-six point one five (166.15) square feet and shall allow six (6) feet of clear space from the face of the curb/building line along N. Broadway. The compensation for said space and the days and hours of operation for the sidewalk cafe shall be as follows:

Sunday to Thursday 11:00 am - 10:00 pm Friday & Saturday 11:00 am - 11:00 pm
Compensation: $600.00
SEATING CAPACITY: 18

Sidewalk Cafe Permit and approved plan must be posted at all times.

This grant of privilege #1122803 for a sidewalk cafe shall be subject to the provisions of Section 10-28-800 though 10-28-885 of the Municipal Code of Chicago and the directions of the Commissioner of Department of Business Affairs and Consumer Protection, the Commissioner of Streets and Sanitation, and the Commissioner of Transportation.

The permit holder agrees to hold the City of Chicago harmless for any damage, relocation or replacement costs associated with damage, relocation or removal of private property caused by the City performing work in the public way.

Authority for the above named privilege is herein given and granted from and after March 1, 2016 through and including December 1, 2016.

Alderman Thomas Tunney

Thomas Tunney 44th Ward

City of Chicago

O2016-3081

Office of the City Clerk

Document Tracking Sheet

Meeting Date:	4/13/2016
Sponsor(s):	Tunney (44)
Type:	Ordinance
Title:	Sidewalk cafe(s) for Wood
Committee(s) Assignment:	Committee on Transportation and Public Way

ORDINANCE
WOOD
Acct. No. 370202 - 1
Permit No. 1122874

Be It Ordained by the City Council of the City of Chicago:

Permission and authority are hereby given and granted to WOOD upon the terms and subject to the conditions of this ordinance, to maintain and use a portion of the public right of way for a sidewalk cafe adjacent to its premises located at 3335 N. Halsted St.. Said sidewalk cafe area #1 shall be fifty-two point three three (52.33) feet in length and ten (10) feet in width for a total of five hundred twenty-three point three (523.3) square feet and shall allow six (6) feet of clear space from the face of the curb/building line along Halsted. The compensation for said space and the days and hours of operation for the sidewalk cafe shall be as follows:

Sunday - Thursday 8:00 am to 10:00 pm Friday - Saturday 8:00 am to 11:00 pm
Compensation: $600.00
SEATING CAPACITY: 48

Sidewalk Cafe Permit and approved plan must be posted at all times.

This grant of privilege #1122874 for a sidewalk cafe shall be subject to the provisions of Section 10-28-800 though 10-28-885 of the Municipal Code of Chicago and the directions of the Commissioner of Department of Business Affairs and Consumer Protection, the Commissioner of Streets and Sanitation, and the Commissioner of Transportation.

The permit holder agrees to hold the City of Chicago harmless for any damage, relocation or replacement costs associated with damage, relocation or removal of private property caused by the City performing work in the public way.

Authority for the above named privilege is herein given and granted from and after March 1, 2016 through and including December 1, 2016.

Alderman Thomas Tunney

Thomas Tunney 44th Ward

City of Chicago

O2016-3083

Office of the City Clerk

Document Tracking Sheet

Meeting Date:	4/13/2016
Sponsor(s):	Tunney (44)
Type:	Ordinance
Title:	Sidewalk cafe(s) for Yango's Grill
Committee(s) Assignment:	Committee on Transportation and Public Way

ORDINANCE
YANGO'S GRILL
Acct. No. 10030 - 1
Permit No. 1122586

Be It Ordained by the City Council of the City of Chicago:

Permission and authority are hereby given and granted to YANGO'S GRILL upon the terms and subject to the conditions of this ordinance, to maintain and use a portion of the public right of way for a sidewalk cafe adjacent to its premises located at 2845 N. Broadway . Said sidewalk cafe area #1 shall be thirty-two (32) feet in length and six (6) feet in width for a total of one hundred ninety-two (192) square feet and shall allow six (6) feet of clear space from the face of the curb/building line along N. Broadway. The compensation for said space and the days and hours of operation for the sidewalk cafe shall be as follows:

Monday through Sunday 8:00a.m. to 10:00p.m.
Compensation: $600.00
SEATING CAPACITY: 16

Sidewalk Cafe Permit and approved plan must be posted at all times.

This grant of privilege #1122586 for a sidewalk cafe shall be subject to the provisions of Section 10-28-800 though 10-28-885 of the Municipal Code of Chicago and the directions of the Commissioner of Department of Business Affairs and Consumer Protection, the Commissioner of Streets and Sanitation, and the Commissioner of Transportation.

The permit holder agrees to hold the City of Chicago harmless for any damage, relocation or replacement costs associated with damage, relocation or removal of private property caused by the City performing work in the public way.

Authority for the above named privilege is herein given and granted from and after March 1, 2016 through and including December 1, 2016.

Alderman Thomas Tunney

Thomas Tunney 44th Ward

City of Chicago

O2016-3100

Office of the City Clerk

Document Tracking Sheet

Meeting Date:	4/13/2016
Sponsor(s):	Arena (45)
Type:	Ordinance
Title:	Sidewalk cafe(s) for Bacci Cafe and Pizzeria on Milwaukee Ave, Inc.
Committee(s) Assignment:	Committee on Transportation and Public Way

ORDINANCE
BACCI CAFE AND PIZZERIA ON MILAUKEE AVE. INC.
Acct. No. 269410 - 1
Permit No. 1122866

Be It Ordained by the City Council of the City of Chicago:

Permission and authority are hereby given and granted to BACCI CAFE AND PIZZERIA ON MILAUKEE AVE. INC. upon the terms and subject to the conditions of this ordinance, to maintain and use a portion of the public right of way for a sidewalk cafe adjacent to its premises located at 4367 N. Milwaukee Ave.. Said sidewalk cafe area #1 shall be thirty-one (31) feet in length and five (5) feet in width for a total of one hundred fifty-five (155) square feet and shall allow six (6) feet of clear space from the face of the curb/building line along W. Montrose. The compensation for said space and the days and hours of operation for the sidewalk cafe shall be as follows:

Sunday through Thursday 10:00am until 11:00pm Friday and Saturday 10:00 am to 12:00 midnight
Compensation: $600.00
SEATING CAPACITY: 20

Sidewalk Cafe Permit and approved plan must be posted at all times.

This grant of privilege #1122866 for a sidewalk cafe shall be subject to the provisions of Section 10-28-800 though 10-28-885 of the Municipal Code of Chicago and the directions of the Commissioner of Department of Business Affairs and Consumer Protection, the Commissioner of Streets and Sanitation, and the Commissioner of Transportation.

The permit holder agrees to hold the City of Chicago harmless for any damage, relocation or replacement costs associated with damage, relocation or removal of private property caused by the City performing work in the public way.

Authority for the above named privilege is herein given and granted from and after March 1, 2016 through and including December 1, 2016.

Alderman _____

John Arena 45th Ward

Department of Business Affairs and Consumer Protection
Small Business Center - Public Way Use Unit
City Hall - 121 N. LaSalle Street, Room 800 • Chicago, IL 60602
312-74-GOBIZ / 312-744-6249 • (312) 744-1944 (TTY)
http://www.cityofchicago.org/bacp

04/13/2016

Alderman **John Arena**
Ward # **45**
City of Chicago
City Hall, Room **300**
121 North LaSalle Street
Chicago, Illinois 60602

Re: An ordinance to use and maintain a portion of the public right-of-way for **one (1) sidewalk cafe(s)** for **BACCI CAFE AND PIZZERIA ON MILAUKEE AVE. INC.**, adjacent to the premises known as **4367 N. Milwaukee Ave.**.

Dear Alderman **John Arena**:

The applicant referenced above has requested the use of the public right-of-way for a **sidewalk cafe(s)**. An ordinance has been prepared by the Department of Business Affairs and Consumer Protection – Small Business Center - Public Way Use Unit for presentation to the City Council. Because this request was made for properties located in your ward, as approved by you as per the attached, I respectfully request that you introduce the attached ordinance at the next City Council meeting.

If you have any questions regarding this ordinance, please contact Anthony Bertuca at (312) 744-5506.

Department of Business Affairs and Consumer Protection

City of Chicago

O2016-3115

Office of the City Clerk

Document Tracking Sheet

Meeting Date:	4/13/2016
Sponsor(s):	Arena (45)
Type:	Ordinance
Title:	Sidewalk cafe(s) for MCM Pub & Liquors
Committee(s) Assignment:	Committee on Transportation and Public Way

ORDINANCE
MCM PUB & LIQUORS
Acct. No. 303392 - 1
Permit No. 1122642

Be It Ordained by the City Council of the City of Chicago:

Permission and authority are hereby given and granted to MCM PUB & LIQUORS upon the terms and subject to the conditions of this ordinance, to maintain and use a portion of the public right of way for a sidewalk cafe adjacent to its premises located at 3906-3910 N. Cicero Ave.. Said sidewalk cafe area #1 shall be twenty-seven (27) feet in length and five point seven five (5.75) feet in width for a total of one hundred fifty-five point two five (155.25) square feet and shall allow six (6) feet of clear space from the face of the curb/building line along N. Cicero Avenue. The compensation for said space and the days and hours of operation for the sidewalk cafe shall be as follows:

Monday through Sunday 11:00 a.m. to 12:00 midnight
Compensation: $600.00
SEATING CAPACITY: 12

Sidewalk Cafe Permit and approved plan must be posted at all times.

This grant of privilege #1122642 for a sidewalk cafe shall be subject to the provisions of Section 10-28-800 though 10-28-885 of the Municipal Code of Chicago and the directions of the Commissioner of Department of Business Affairs and Consumer Protection, the Commissioner of Streets and Sanitation, and the Commissioner of Transportation.

The permit holder agrees to hold the City of Chicago harmless for any damage, relocation or replacement costs associated with damage, relocation or removal of private property caused by the City performing work in the public way.

Authority for the above named privilege is herein given and granted from and after March 1, 2016 through and including December 1, 2016.

Alderman _____

John Arena 45th Ward

Department of Business Affairs and Consumer Protection
Small Business Center - Public Way Use Unit
City Hall - 121 N. LaSalle Street, Room 800 • Chicago, IL 60602
312-74-GOBIZ / 312-744-6249 • (312) 744-1944 (TTY)
http://www.cityofchicago.org/bacp

04/13/2016

Alderman **John Arena**
Ward # **45**
City of Chicago
City Hall, Room **300**
121 North LaSalle Street
Chicago, Illinois 60602

Re: An ordinance to use and maintain a portion of the public right-of-way for **one (1) sidewalk cafe(s)** for **MCM PUB & LIQUORS**, adjacent to the premises known as **3906-3910 N. Cicero Ave.**.

Dear Alderman **John Arena**:

The applicant referenced above has requested the use of the public right-of-way for a **sidewalk cafe(s)**. An ordinance has been prepared by the Department of Business Affairs and Consumer Protection – Small Business Center - Public Way Use Unit for presentation to the City Council. Because this request was made for properties located in your ward, as approved by you as per the attached, I respectfully request that you introduce the attached ordinance at the next City Council meeting.

If you have any questions regarding this ordinance, please contact Anthony Bertuca at (312) 744-5506.

Department of Business Affairs and Consumer Protection

City of Chicago

O2016-3122

Office of the City Clerk

Document Tracking Sheet

Meeting Date:	4/13/2016
Sponsor(s):	Arena (45)
Type:	Ordinance
Title:	Sidewalk cafe(s) for City News
Committee(s) Assignment:	Committee on Transportation and Public Way

ORDINANCE
CITY NEWS
Acct. No. 32376 - 1
Permit No. 1122780

Be It Ordained by the City Council of the City of Chicago:

Permission and authority are hereby given and granted to CITY NEWS upon the terms and subject to the conditions of this ordinance, to maintain and use a portion of the public right of way for a sidewalk cafe adjacent to its premises located at 4018 N. Cicero Ave.. Said sidewalk cafe area #1 shall be eighteen (18) feet in length and five (5) feet in width for a total of ninety (90) square feet and shall allow six (6) feet of clear space from the face of the curb/building line along N. Cicero Avenue. The compensation for said space and the days and hours of operation for the sidewalk cafe shall be as follows:

Monday through Sunday 8:00 a.m. to 10:00 p.m.
Compensation: $600.00
SEATING CAPACITY: 8

Sidewalk Cafe Permit and approved plan must be posted at all times.

This grant of privilege #1122780 for a sidewalk cafe shall be subject to the provisions of Section 10-28-800 though 10-28-885 of the Municipal Code of Chicago and the directions of the Commissioner of Department of Business Affairs and Consumer Protection, the Commissioner of Streets and Sanitation, and the Commissioner of Transportation.

The permit holder agrees to hold the City of Chicago harmless for any damage, relocation or replacement costs associated with damage, relocation or removal of private property caused by the City performing work in the public way.

Authority for the above named privilege is herein given and granted from and after March 1, 2016 through and including December 1, 2016.

Alderman _____

John Arena 45th Ward

Department of Business Affairs and Consumer Protection
Small Business Center - Public Way Use Unit
City Hall - 121 N LaSalle Street, Room 800 • Chicago, IL 60602
312-74-GOBIZ / 312-744-6249 • (312) 744-1944 (TTY)
http://www.cityofchicago.org/bacp

04/13/2016

Alderman **John Arena**
Ward # **45**
City of Chicago
City Hall, Room **300**
121 North LaSalle Street
Chicago, Illinois 60602

Re: An ordinance to use and maintain a portion of the public right-of-way for **one (1) sidewalk cafe(s)** for **CITY NEWS**, adjacent to the premises known as **4018 N. Cicero Ave.**.

Dear Alderman **John Arena**:

The applicant referenced above has requested the use of the public right-of-way for a **sidewalk cafe(s)**. An ordinance has been prepared by the Department of Business Affairs and Consumer Protection – Small Business Center - Public Way Use Unit for presentation to the City Council. Because this request was made for properties located in your ward, as approved by you as per the attached, I respectfully request that you introduce the attached ordinance at the next City Council meeting.

If you have any questions regarding this ordinance, please contact Anthony Bertuca at (312) 744-5506.

Department of Business Affairs and Consumer Protection

City of Chicago

O2016-3149

Office of the City Clerk

Document Tracking Sheet

Meeting Date:	4/13/2016
Sponsor(s):	Cappleman (46)
Type:	Ordinance
Title:	Sidewalk cafe(s) for Angelina Ristorante
Committee(s) Assignment:	Committee on Transportation and Public Way

ORDINANCE
ANGELINA RISTORANTE
Acct. No. 12559 - 1
Permit No. 1122945

Be It Ordained by the City Council of the City of Chicago:

Permission and authority are hereby given and granted to ANGELINA RISTORANTE upon the terms and subject to the conditions of this ordinance, to maintain and use a portion of the public right of way for a sidewalk cafe adjacent to its premises located at 3561 N. Broadway . Said sidewalk cafe area #1 shall be twenty-five (25) feet in length and five (5) feet in width for a total of one hundred twenty-five (125) square feet and shall allow six (6) feet of clear space from the face of the curb/building line along N. Broadway. The compensation for said space and the days and hours of operation for the sidewalk cafe shall be as follows:

Sunday 10:00am until 10:00pm Monday through Saturday 11:00 a.m. to 11:00 p.m.
Compensation: $600.00
SEATING CAPACITY: 20

Sidewalk Cafe Permit and approved plan must be posted at all times.

This grant of privilege #1122945 for a sidewalk cafe shall be subject to the provisions of Section 10-28-800 though 10-28-885 of the Municipal Code of Chicago and the directions of the Commissioner of Department of Business Affairs and Consumer Protection, the Commissioner of Streets and Sanitation, and the Commissioner of Transportation.

The permit holder agrees to hold the City of Chicago harmless for any damage, relocation or replacement costs associated with damage, relocation or removal of private property caused by the City performing work in the public way.

Authority for the above named privilege is herein given and granted from and after March 1, 2016 through and including December 1, 2016.

Alderman James Cappleman

James Cappleman 46th Ward

Department of Business Affairs and Consumer Protection
Small Business Center - Public Way Use Unit
City Hall - 121 N. LaSalle Street, Room 800 • Chicago, IL 60602
312-74-GOBIZ / 312-744-6249 • (312) 744-1944 (TTY)
http://www.cityofchicago.org/bacp

04/13/2016

Alderman **James Cappleman**
Ward # **46**
City of Chicago
City Hall, Room **200**
121 North LaSalle Street
Chicago, Illinois 60602

Re: An ordinance to use and maintain a portion of the public right-of-way for **one (1) sidewalk cafe(s)** for **ANGELINA RISTORANTE**, adjacent to the premises known as **3561 N. Broadway** .

Dear Alderman **James Cappleman**:

The applicant referenced above has requested the use of the public right-of-way for a **sidewalk cafe(s)**. An ordinance has been prepared by the Department of Business Affairs and Consumer Protection – Small Business Center - Public Way Use Unit for presentation to the City Council. Because this request was made for properties located in your ward, as approved by you as per the attached, I respectfully request that you introduce the attached ordinance at the next City Council meeting.

If you have any questions regarding this ordinance, please contact Anthony Bertuca at (312) 744-5506.

Department of Business Affairs and Consumer Protection

City of Chicago

O2016-3150

Office of the City Clerk

Document Tracking Sheet

Meeting Date:	4/13/2016
Sponsor(s):	Cappleman (46)
Type:	Ordinance
Title:	Sidewalk cafe(s) for Bar on Buena, The
Committee(s) Assignment:	Committee on Transportation and Public Way

ORDINANCE
The Bar on Buena
Acct. No. 6787 - 1
Permit No. 1122784

Be It Ordained by the City Council of the City of Chicago:

Permission and authority are hereby given and granted to The Bar on Buena upon the terms and subject to the conditions of this ordinance, to maintain and use a portion of the public right of way for a sidewalk cafe adjacent to its premises located at 910 W. Buena Ave.. Said sidewalk cafe area #1 shall be forty (40) feet in length and ten (10) feet in width for a total of four hundred (400) square feet and shall allow six (6) feet of clear space from the face of the curb/building line along W. Buena Ave.. The compensation for said space and the days and hours of operation for the sidewalk cafe shall be as follows:

Monday thru Thursday 4:00p.m. to 11:00p.m.Friday 4:00 p.m. to 12:00 midnight. Saturday 11:30 a.m. to 12:00 midnight Sunday 11:30 a.m. to 11:00 p.m.
Compensation: $600.00
SEATING CAPACITY: 35

Sidewalk Cafe Permit and approved plan must be posted at all times.

This grant of privilege #1122784 for a sidewalk cafe shall be subject to the provisions of Section 10-28-800 though 10-28-885 of the Municipal Code of Chicago and the directions of the Commissioner of Department of Business Affairs and Consumer Protection, the Commissioner of Streets and Sanitation, and the Commissioner of Transportation.

The permit holder agrees to hold the City of Chicago harmless for any damage, relocation or replacement costs associated with damage, relocation or removal of private property caused by the City performing work in the public way.

Authority for the above named privilege is herein given and granted from and after March 1, 2016 through and including December 1, 2016.

Alderman James Cappleman

James Cappleman 46th Ward

Department of Business Affairs and Consumer Protection
Small Business Center - Public Way Use Unit
City Hall - 121 N. LaSalle Street, Room 800 • Chicago, IL 60602
312-74-GOBIZ / 312-744-6249 • (312) 744-1944 (TTY)
http://www.cityofchicago.org/bacp

04/13/2016

Alderman **James Cappleman**
Ward # **46**
City of Chicago
City Hall, Room **200**
121 North LaSalle Street
Chicago, Illinois 60602

Re: An ordinance to use and maintain a portion of the public right-of-way for **one (1) sidewalk cafe(s)** for **The Bar on Buena**, adjacent to the premises known as **910 W. Buena Ave.**.

Dear Alderman **James Cappleman**:

The applicant referenced above has requested the use of the public right-of-way for a **sidewalk cafe(s)**. An ordinance has been prepared by the Department of Business Affairs and Consumer Protection – Small Business Center - Public Way Use Unit for presentation to the City Council. Because this request was made for properties located in your ward, as approved by you as per the attached, I respectfully request that you introduce the attached ordinance at the next City Council meeting.

If you have any questions regarding this ordinance, please contact Anthony Bertuca at (312) 744-5506.

Department of Business Affairs and Consumer Protection

City of Chicago

O2016-3153

Office of the City Clerk

Document Tracking Sheet

Meeting Date:	4/13/2016
Sponsor(s):	Cappleman (46)
Type:	Ordinance
Title:	Sidewalk cafe(s) for Demera Ethiopian Restaurant
Committee(s) Assignment:	Committee on Transportation and Public Way

ORDINANCE
DEMERA ETHIOPIAN RESTAURANT
Acct. No. 319202 - 1
Permit No. 1122603

Be It Ordained by the City Council of the City of Chicago:

Permission and authority are hereby given and granted to DEMERA ETHIOPIAN RESTAURANT upon the terms and subject to the conditions of this ordinance, to maintain and use a portion of the public right of way for a sidewalk cafe adjacent to its premises located at 4801 N. Broadway . Said sidewalk cafe area #1 shall be forty-three point five (43.5) feet in length and thirteen point one seven (13.17) feet in width for a total of five hundred seventy-two point nine (572.9) square feet and shall allow six (6) feet of clear space from the face of the curb/building line along N. Broadway. The compensation for said space and the days and hours of operation for the sidewalk cafe shall be as follows:

Sunday through Thursday 11:30am to 11:00 p.m. Friday and Saturday 11:30am to 12:00 a.m.
Compensation: $630.18
SEATING CAPACITY: 35

Sidewalk Cafe Permit and approved plan must be posted at all times.

This grant of privilege #1122603 for a sidewalk cafe shall be subject to the provisions of Section 10-28-800 though 10-28-885 of the Municipal Code of Chicago and the directions of the Commissioner of Department of Business Affairs and Consumer Protection, the Commissioner of Streets and Sanitation, and the Commissioner of Transportation.

The permit holder agrees to hold the City of Chicago harmless for any damage, relocation or replacement costs associated with damage, relocation or removal of private property caused by the City performing work in the public way.

Authority for the above named privilege is herein given and granted from and after March 1, 2016 through and including December 1, 2016.

Alderman _____
James Cappleman 46th Ward

Department of Business Affairs and Consumer Protection
Small Business Center - Public Way Use Unit
City Hall - 121 N. LaSalle Street, Room 800 • Chicago, IL 60602
312-74-GOBIZ / 312-744-6249 • (312) 744-1944 (TTY)
http //www.cityofchicago.org/bacp

04/13/2016

Alderman **James Cappleman**
Ward # **46**
City of Chicago
City Hall, Room **200**
121 North LaSalle Street
Chicago, Illinois 60602

Re: An ordinance to use and maintain a portion of the public right-of-way for **one (1) sidewalk cafe(s)** for **DEMERA ETHIOPIAN RESTAURANT**, adjacent to the premises known as **4801 N. Broadway** .

Dear Alderman **James Cappleman**:

The applicant referenced above has requested the use of the public right-of-way for a **sidewalk cafe(s)**. An ordinance has been prepared by the Department of Business Affairs and Consumer Protection – Small Business Center - Public Way Use Unit for presentation to the City Council. Because this request was made for properties located in your ward, as approved by you as per the attached, I respectfully request that you introduce the attached ordinance at the next City Council meeting.

If you have any questions regarding this ordinance, please contact Anthony Bertuca at (312) 744-5506.

Department of Business Affairs and Consumer Protection

City of Chicago

O2016-3155

Office of the City Clerk

Document Tracking Sheet

Meeting Date:	4/13/2016
Sponsor(s):	Cappleman (46)
Type:	Ordinance
Title:	Sidewalk cafe(s) for Everybody's Coffee
Committee(s) Assignment:	Committee on Transportation and Public Way

ORDINANCE
EVERYBODY'S COFFEE
Acct. No. 85646 - 11
Permit No. 1122936

Be It Ordained by the City Council of the City of Chicago:

Permission and authority are hereby given and granted to EVERYBODY'S COFFEE upon the terms and subject to the conditions of this ordinance, to maintain and use a portion of the public right of way for a sidewalk cafe adjacent to its premises located at 935-937 W. Wilson Ave.. Said sidewalk cafe area #1 shall be twenty-four point one seven (24.17) feet in length and eight (8) feet in width for a total of one hundred ninety-three point three six (193.36) square feet and shall allow six (6) feet of clear space from the face of the curb/building line along W. Wilson Avenue. The compensation for said space and the days and hours of operation for the sidewalk cafe shall be as follows:

Monday through Sunday 8:00 a.m. to 8:00 p.m.
Compensation: $600.00
SEATING CAPACITY: 15

Sidewalk Cafe Permit and approved plan must be posted at all times.

This grant of privilege #1122936 for a sidewalk cafe shall be subject to the provisions of Section 10-28-800 though 10-28-885 of the Municipal Code of Chicago and the directions of the Commissioner of Department of Business Affairs and Consumer Protection, the Commissioner of Streets and Sanitation, and the Commissioner of Transportation.

The permit holder agrees to hold the City of Chicago harmless for any damage, relocation or replacement costs associated with damage, relocation or removal of private property caused by the City performing work in the public way.

Authority for the above named privilege is herein given and granted from and after March 1, 2016 through and including December 1, 2016.

Alderman James Cappleman
James Cappleman 46th Ward

Department of Business Affairs and Consumer Protection
Small Business Center - Public Way Use Unit
City Hall - 121 N LaSalle Street, Room 800 • Chicago, IL 60602
312-74-GOBIZ / 312-744-6249 • (312) 744-1944 (TTY)
http://www.cityofchicago.org/bacp

04/13/2016

Alderman **James Cappleman**
Ward # **46**
City of Chicago
City Hall, Room **200**
121 North LaSalle Street
Chicago, Illinois 60602

Re: An ordinance to use and maintain a portion of the public right-of-way for **one (1) sidewalk cafe(s)** for **EVERYBODY'S COFFEE**, adjacent to the premises known as **935-937 W. Wilson Ave.**.

Dear Alderman **James Cappleman**:

The applicant referenced above has requested the use of the public right-of-way for a **sidewalk cafe(s)**. An ordinance has been prepared by the Department of Business Affairs and Consumer Protection – Small Business Center - Public Way Use Unit for presentation to the City Council. Because this request was made for properties located in your ward, as approved by you as per the attached, I respectfully request that you introduce the attached ordinance at the next City Council meeting.

If you have any questions regarding this ordinance, please contact Anthony Bertuca at (312) 744-5506.

Department of Business Affairs and Consumer Protection

City of Chicago

O2016-3157

Office of the City Clerk

Document Tracking Sheet

Meeting Date:	4/13/2016
Sponsor(s):	Cappleman (46)
Type:	Ordinance
Title:	Sidewalk cafe(s) for Fiesta Mexicana Corp.
Committee(s) Assignment:	Committee on Transportation and Public Way

ORDINANCE
FIESTA MEXICANA CORP
Acct. No. 3474 - 1
Permit No. 1122799

Be It Ordained by the City Council of the City of Chicago:

Permission and authority are hereby given and granted to FIESTA MEXICANA CORP upon the terms and subject to the conditions of this ordinance, to maintain and use a portion of the public right of way for a sidewalk cafe adjacent to its premises located at 4806 N. Broadway . Said sidewalk cafe area #1 shall be fifteen point five (15.5) feet in length and twelve (12) feet in width for a total of one hundred eighty-six (186) square feet and shall allow six (6) feet of clear space from the face of the curb/building line along N. Broadway. The compensation for said space and the days and hours of operation for the sidewalk cafe shall be as follows:

Monday through Sunday 11:00 a.m. to 12:00 a.m.
Compensation: $600.00
SEATING CAPACITY: 16

Sidewalk Cafe Permit and approved plan must be posted at all times.

This grant of privilege #1122799 for a sidewalk cafe shall be subject to the provisions of Section 10-28-800 though 10-28-885 of the Municipal Code of Chicago and the directions of the Commissioner of Department of Business Affairs and Consumer Protection, the Commissioner of Streets and Sanitation, and the Commissioner of Transportation.

The permit holder agrees to hold the City of Chicago harmless for any damage, relocation or replacement costs associated with damage, relocation or removal of private property caused by the City performing work in the public way.

Authority for the above named privilege is herein given and granted from and after March 1, 2016 through and including December 1, 2016.

Alderman _____
James Cappleman 46th Ward

Department of Business Affairs and Consumer Protection
Small Business Center - Public Way Use Unit
City Hall - 121 N LaSalle Street, Room 800 • Chicago, IL 60602
312-74-GOBIZ / 312-744-6249 • (312) 744-1944 (TTY)
http://www.cityofchicago.org/bacp

04/13/2016

Alderman **James Cappleman**
Ward # **46**
City of Chicago
City Hall, Room **200**
121 North LaSalle Street
Chicago, Illinois 60602

Re: An ordinance to use and maintain a portion of the public right-of-way for **one (1) sidewalk cafe(s)** for **FIESTA MEXICANA CORP**, adjacent to the premises known as **4806 N. Broadway** .

Dear Alderman **James Cappleman**:

The applicant referenced above has requested the use of the public right-of-way for a **sidewalk cafe(s)**. An ordinance has been prepared by the Department of Business Affairs and Consumer Protection – Small Business Center - Public Way Use Unit for presentation to the City Council. Because this request was made for properties located in your ward, as approved by you as per the attached, I respectfully request that you introduce the attached ordinance at the next City Council meeting.

If you have any questions regarding this ordinance, please contact Anthony Bertuca at (312) 744-5506.

Department of Business Affairs and Consumer Protection

City of Chicago

O2016-3160

Office of the City Clerk

Document Tracking Sheet

Meeting Date:	4/13/2016
Sponsor(s):	Cappleman (46)
Type:	Ordinance
Title:	Sidewalk cafe(s) for Heritage Outpost
Committee(s) Assignment:	Committee on Transportation and Public Way

ORDINANCE
HERITAGE OUTPOST
Acct. No. 394679 - 1
Permit No. 1122783

Be It Ordained by the City Council of the City of Chicago:

Permission and authority are hereby given and granted to HERITAGE OUTPOST upon the terms and subject to the conditions of this ordinance, to maintain and use a portion of the public right of way for a sidewalk cafe adjacent to its premises located at 1325 W. Wilson Ave.. Said sidewalk cafe area #1 shall be twenty-two point zero eight (22.08) feet in length and twelve point five (12.5) feet in width for a total of two hundred seventy-six (276) square feet and shall allow six (6) feet of clear space from the face of the curb/building line along W. Wilson Avenue. The compensation for said space and the days and hours of operation for the sidewalk cafe shall be as follows:

Monday through Sunday 8:00 a.m. to 9:00 p.m.
Compensation: $600.00
SEATING CAPACITY: 28

Sidewalk Cafe Permit and approved plan must be posted at all times.

This grant of privilege #1122783 for a sidewalk cafe shall be subject to the provisions of Section 10-28-800 though 10-28-885 of the Municipal Code of Chicago and the directions of the Commissioner of Department of Business Affairs and Consumer Protection, the Commissioner of Streets and Sanitation, and the Commissioner of Transportation.

The permit holder agrees to hold the City of Chicago harmless for any damage, relocation or replacement costs associated with damage, relocation or removal of private property caused by the City performing work in the public way.

Authority for the above named privilege is herein given and granted from and after March 1, 2016 through and including December 1, 2016.

Alderman James Cappleman

James Cappleman 46th Ward

Department of Business Affairs and Consumer Protection
Small Business Center - Public Way Use Unit
City Hall - 121 N LaSalle Street, Room 800 • Chicago, IL 60602
312-74-GOBIZ / 312-744-6249 • (312) 744-1944 (TTY)
http://www.cityofchicago.org/bacp

04/13/2016

Alderman **James Cappleman**
Ward # **46**
City of Chicago
City Hall, Room **200**
121 North LaSalle Street
Chicago, Illinois 60602

Re: An ordinance to use and maintain a portion of the public right-of-way for **one (1) sidewalk cafe(s)** for **HERITAGE OUTPOST**, adjacent to the premises known as **1325 W. Wilson Ave.**.

Dear Alderman **James Cappleman**:

The applicant referenced above has requested the use of the public right-of-way for a **sidewalk cafe(s)**. An ordinance has been prepared by the Department of Business Affairs and Consumer Protection – Small Business Center - Public Way Use Unit for presentation to the City Council. Because this request was made for properties located in your ward, as approved by you as per the attached, I respectfully request that you introduce the attached ordinance at the next City Council meeting.

If you have any questions regarding this ordinance, please contact Anthony Bertuca at (312) 744-5506.

Department of Business Affairs and Consumer Protection

City of Chicago

O2016-3162

Office of the City Clerk

Document Tracking Sheet

Meeting Date:	4/13/2016
Sponsor(s):	Cappleman (46)
Type:	Ordinance
Title:	Sidewalk cafe(s) for Kit Kat Lounge and Restaurant
Committee(s) Assignment:	Committee on Transportation and Public Way

ORDINANCE
Kit Kat Lounge and Restaurant
Acct. No. 202984 - 1
Permit No. 1122641

Be It Ordained by the City Council of the City of Chicago:

Permission and authority are hereby given and granted to Kit Kat Lounge and Restaurant upon the terms and subject to the conditions of this ordinance, to maintain and use a portion of the public right of way for a sidewalk cafe adjacent to its premises located at 3700 N. Halsted St.. Said sidewalk cafe area #1 shall be seventy-six (76) feet in length and sixteen (16) feet in width for a total of one thousand two hundred sixteen (1216) square feet and shall allow six (6) feet of clear space from the face of the curb/building line along W. Waveland. The compensation for said space and the days and hours of operation for the sidewalk cafe shall be as follows:

Tuesday through Sunday 11:00 a.m. to 12:00 midnight
Compensation: $1,337.60
SEATING CAPACITY: 40

Sidewalk Cafe Permit and approved plan must be posted at all times.

This grant of privilege #1122641 for a sidewalk cafe shall be subject to the provisions of Section 10-28-800 though 10-28-885 of the Municipal Code of Chicago and the directions of the Commissioner of Department of Business Affairs and Consumer Protection, the Commissioner of Streets and Sanitation, and the Commissioner of Transportation.

The permit holder agrees to hold the City of Chicago harmless for any damage, relocation or replacement costs associated with damage, relocation or removal of private property caused by the City performing work in the public way.

Authority for the above named privilege is herein given and granted from and after March 1, 2016 through and including December 1, 2016.

Alderman James Cappleman
James Cappleman 46th Ward

Department of Business Affairs and Consumer Protection
Small Business Center - Public Way Use Unit
City Hall - 121 N. LaSalle Street, Room 800 • Chicago, IL 60602
312-74-GOBIZ / 312-744-6249 • (312) 744-1944 (TTY)
http://www.cityofchicago.org/bacp

04/13/2016

Alderman **James Cappleman**
Ward # **46**
City of Chicago
City Hall, Room **200**
121 North LaSalle Street
Chicago, Illinois 60602

Re: An ordinance to use and maintain a portion of the public right-of-way for **one (1) sidewalk cafe(s)** for **Kit Kat Lounge and Restaurant**, adjacent to the premises known as **3700 N. Halsted St.**.

Dear Alderman **James Cappleman**:

The applicant referenced above has requested the use of the public right-of-way for a **sidewalk cafe(s)**. An ordinance has been prepared by the Department of Business Affairs and Consumer Protection – Small Business Center - Public Way Use Unit for presentation to the City Council. Because this request was made for properties located in your ward, as approved by you as per the attached, I respectfully request that you introduce the attached ordinance at the next City Council meeting.

If you have any questions regarding this ordinance, please contact Anthony Bertuca at (312) 744-5506.

Department of Business Affairs and Consumer Protection

City of Chicago

O2016-3164

Office of the City Clerk

Document Tracking Sheet

Meeting Date:	4/13/2016
Sponsor(s):	Cappleman (46)
Type:	Ordinance
Title:	Sidewalk cafe(s) for Reservoir
Committee(s) Assignment:	Committee on Transportation and Public Way

ORDINANCE
RESERVOIR
Acct. No. 344807 - 1
Permit No. 1122605

Be It Ordained by the City Council of the City of Chicago:

Permission and authority are hereby given and granted to RESERVOIR upon the terms and subject to the conditions of this ordinance, to maintain and use a portion of the public right of way for a sidewalk cafe adjacent to its premises located at 844 W. Montrose Ave.. Said sidewalk cafe area #1 shall be forty (40) feet in length and four (4) feet in width for a total of one hundred sixty (160) square feet and shall allow six (6) feet of clear space from the face of the curb/building line along Montrose. The compensation for said space and the days and hours of operation for the sidewalk cafe shall be as follows:

Monday to Friday 4:00 pm - 12:00 am Saturday & Sunday 11:00 am - 12:00 am
Compensation: $600.00
SEATING CAPACITY: 22

Sidewalk Cafe Permit and approved plan must be posted at all times.

This grant of privilege #1122605 for a sidewalk cafe shall be subject to the provisions of Section 10-28-800 though 10-28-885 of the Municipal Code of Chicago and the directions of the Commissioner of Department of Business Affairs and Consumer Protection, the Commissioner of Streets and Sanitation, and the Commissioner of Transportation.

The permit holder agrees to hold the City of Chicago harmless for any damage, relocation or replacement costs associated with damage, relocation or removal of private property caused by the City performing work in the public way.

Authority for the above named privilege is herein given and granted from and after March 1, 2016 through and including December 1, 2016.

Alderman James Cappleman

James Cappleman 46th Ward

Department of Business Affairs and Consumer Protection
Small Business Center - Public Way Use Unit
City Hall - 121 N. LaSalle Street, Room 800 • Chicago, IL 60602
312-74-GOBIZ / 312-744-6249 • (312) 744-1944 (TTY)
http://www.cityofchicago.org/bacp

04/13/2016

Alderman **James Cappleman**
Ward # **46**
City of Chicago
City Hall, Room **200**
121 North LaSalle Street
Chicago, Illinois 60602

Re: An ordinance to use and maintain a portion of the public right-of-way for **one (1) sidewalk cafe(s)** for **RESERVOIR**, adjacent to the premises known as **844 W. Montrose Ave.**.

Dear Alderman **James Cappleman**:

The applicant referenced above has requested the use of the public right-of-way for a **sidewalk cafe(s)**. An ordinance has been prepared by the Department of Business Affairs and Consumer Protection – Small Business Center - Public Way Use Unit for presentation to the City Council. Because this request was made for properties located in your ward, as approved by you as per the attached, I respectfully request that you introduce the attached ordinance at the next City Council meeting.

If you have any questions regarding this ordinance, please contact Anthony Bertuca at (312) 744-5506.

Department of Business Affairs and Consumer Protection

City of Chicago

O2016-3166

Office of the City Clerk

Document Tracking Sheet

Meeting Date:	4/13/2016
Sponsor(s):	Cappleman (46)
Type:	Ordinance
Title:	Sidewalk cafe(s) for Tac Quick
Committee(s) Assignment:	Committee on Transportation and Public Way

ORDINANCE
TAC QUICK
Acct. No. 209093 - 2
Permit No. 1122905

Be It Ordained by the City Council of the City of Chicago:

Permission and authority are hereby given and granted to TAC QUICK upon the terms and subject to the conditions of this ordinance, to maintain and use a portion of the public right of way for a sidewalk cafe adjacent to its premises located at 3928-3930 N. Sheridan Rd.. Said sidewalk cafe area #1 shall be forty-one point five (41.5) feet in length and nine point eight three (9.83) feet in width for a total of four hundred seven point nine five (407.95) square feet and shall allow six (6) feet of clear space from the face of the curb/building line along N. Sheridan. The compensation for said space and the days and hours of operation for the sidewalk cafe shall be as follows:

Sunday through Thursday 11:00 a.m. until 11:00 p.m.Friday & Saturday 11:00am until 11:45pm Closed on Tuesday
Compensation: $600.00
SEATING CAPACITY: 31

Sidewalk Cafe Permit and approved plan must be posted at all times.

This grant of privilege #1122905 for a sidewalk cafe shall be subject to the provisions of Section 10-28-800 though 10-28-885 of the Municipal Code of Chicago and the directions of the Commissioner of Department of Business Affairs and Consumer Protection, the Commissioner of Streets and Sanitation, and the Commissioner of Transportation.

The permit holder agrees to hold the City of Chicago harmless for any damage, relocation or replacement costs associated with damage, relocation or removal of private property caused by the City performing work in the public way.

Authority for the above named privilege is herein given and granted from and after March 1, 2016 through and including December 1, 2016.

Alderman James Cappleman

James Cappleman 46th Ward

Department of Business Affairs and Consumer Protection
Small Business Center - Public Way Use Unit
City Hall - 121 N. LaSalle Street, Room 800 • Chicago, IL 60602
312-74-GOBIZ / 312-744-6249 • (312) 744-1944 (TTY)
http://www.cityofchicago.org/bacp

04/13/2016

Alderman **James Cappleman**
Ward # **46**
City of Chicago
City Hall, Room **200**
121 North LaSalle Street
Chicago, Illinois 60602

Re: An ordinance to use and maintain a portion of the public right-of-way for **one (1) sidewalk cafe(s)** for **TAC QUICK**, adjacent to the premises known as **3928-3930 N. Sheridan Rd.**.

Dear Alderman **James Cappleman**:

The applicant referenced above has requested the use of the public right-of-way for a **sidewalk cafe(s)**. An ordinance has been prepared by the Department of Business Affairs and Consumer Protection – Small Business Center - Public Way Use Unit for presentation to the City Council. Because this request was made for properties located in your ward, as approved by you as per the attached, I respectfully request that you introduce the attached ordinance at the next City Council meeting.

If you have any questions regarding this ordinance, please contact Anthony Bertuca at (312) 744-5506.

Department of Business Affairs and Consumer Protection

City of Chicago

O2016-3167

Office of the City Clerk

Document Tracking Sheet

Meeting Date:	4/13/2016
Sponsor(s):	Cappleman (46)
Type:	Ordinance
Title:	Sidewalk cafe(s) for Wrigley BBQ
Committee(s) Assignment:	Committee on Transportation and Public Way

ORDINANCE
WRIGLEY BBQ
Acct. No. 373471 - 1
Permit No. 1122959

Be It Ordained by the City Council of the City of Chicago:

Permission and authority are hereby given and granted to WRIGLEY BBQ upon the terms and subject to the conditions of this ordinance, to maintain and use a portion of the public right of way for a sidewalk cafe adjacent to its premises located at 3555-57 N. Broadway . Said sidewalk cafe area #1 shall be thirty (30) feet in length and five (5) feet in width for a total of one hundred fifty (150) square feet and shall allow six (6) feet of clear space from the face of the curb/building line along N Broadway. The compensation for said space and the days and hours of operation for the sidewalk cafe shall be as follows:

Sunday thru Saturday 11:00 a.m. until 12:00 Midnight
Compensation: $600.00
SEATING CAPACITY: 24

Sidewalk Cafe Permit and approved plan must be posted at all times.

This grant of privilege #1122959 for a sidewalk cafe shall be subject to the provisions of Section 10-28-800 though 10-28-885 of the Municipal Code of Chicago and the directions of the Commissioner of Department of Business Affairs and Consumer Protection, the Commissioner of Streets and Sanitation, and the Commissioner of Transportation.

The permit holder agrees to hold the City of Chicago harmless for any damage, relocation or replacement costs associated with damage, relocation or removal of private property caused by the City performing work in the public way.

Authority for the above named privilege is herein given and granted from and after March 1, 2016 through and including December 1, 2016.

Alderman James Cappleman

James Cappleman 46th Ward

Department of Business Affairs and Consumer Protection
Small Business Center - Public Way Use Unit
City Hall - 121 N. LaSalle Street, Room 800 • Chicago, IL 60602
312-74-GOBIZ / 312-744-6249 • (312) 744-1944 (TTY)
http://www.cityofchicago.org/bacp

04/13/2016

Alderman **James Cappleman**
Ward # **46**
City of Chicago
City Hall, Room **200**
121 North LaSalle Street
Chicago, Illinois 60602

Re: An ordinance to use and maintain a portion of the public right-of-way for **one (1) sidewalk cafe(s)** for **WRIGLEY BBQ**, adjacent to the premises known as **3555-57 N. Broadway** .

Dear Alderman **James Cappleman**:

The applicant referenced above has requested the use of the public right-of-way for a **sidewalk cafe(s)**. An ordinance has been prepared by the Department of Business Affairs and Consumer Protection – Small Business Center - Public Way Use Unit for presentation to the City Council. Because this request was made for properties located in your ward, as approved by you as per the attached, I respectfully request that you introduce the attached ordinance at the next City Council meeting.

If you have any questions regarding this ordinance, please contact Anthony Bertuca at (312) 744-5506.

Department of Business Affairs and Consumer Protection

City of Chicago

O2016-3102

Office of the City Clerk

Document Tracking Sheet

Meeting Date:	4/13/2016
Sponsor(s):	Pawar (47)
Type:	Ordinance
Title:	Sidewalk cafe(s) for A. J. Hudson's Public House
Committee(s) Assignment:	Committee on Transportation and Public Way

ORDINANCE
A. J. HUDSON' S PUBLIC HOUSE
Acct. No. 15529 - 2
Permit No. 1122880

Be It Ordained by the City Council of the City of Chicago:

Permission and authority are hereby given and granted to A. J. HUDSON' S PUBLIC HOUSE upon the terms and subject to the conditions of this ordinance, to maintain and use a portion of the public right of way for a sidewalk cafe adjacent to its premises located at 3801-3805 N. Ashland Ave.. Said sidewalk cafe area #1 shall be twenty-nine point seven five (29.75) feet in length and eight (8) feet in width, area #2 shall be forty-seven point one seven (47.17) feet in length and ten (10) feet in width for a total of seven hundred nine point seven (709.7) square feet and shall allow six (6) feet of clear space from the face of the curb/building line along Ashland, Grace. The compensation for said space and the days and hours of operation for the sidewalk cafe shall be as follows:

Monday - Friday 11:00 am to 11:00 pm Saturday & Sunday 8:00 am - 11:00 pm
Compensation: $780.67
SEATING CAPACITY: 56

Sidewalk Cafe Permit and approved plan must be posted at all times.

This grant of privilege #1122880 for a sidewalk cafe shall be subject to the provisions of Section 10-28-800 though 10-28-885 of the Municipal Code of Chicago and the directions of the Commissioner of Department of Business Affairs and Consumer Protection, the Commissioner of Streets and Sanitation, and the Commissioner of Transportation.

The permit holder agrees to hold the City of Chicago harmless for any damage, relocation or replacement costs associated with damage, relocation or removal of private property caused by the City performing work in the public way.

Authority for the above named privilege is herein given and granted from and after March 1, 2016 through and including December 1, 2016.

Alderman _____

Ameya Pawar 47th Ward

Department of Business Affairs and Consumer Protection
Small Business Center - Public Way Use Unit
City Hall - 121 N. LaSalle Street, Room 800 • Chicago, IL 60602
312-74-GOBIZ / 312-744-6249 • (312) 744-1944 (TTY)
http://www.cityofchicago.org/bacp

04/13/2016

Alderman **Ameya Pawar**
Ward # **47**
City of Chicago
City Hall, Room **200**
121 North LaSalle Street
Chicago, Illinois 60602

Re: An ordinance to use and maintain a portion of the public right-of-way for **two (2) sidewalk cafe(s)** for **A. J. HUDSON' S PUBLIC HOUSE**, adjacent to the premises known as **3801-3805 N. Ashland Ave.**.

Dear Alderman **Ameya Pawar**:

The applicant referenced above has requested the use of the public right-of-way for a **sidewalk cafe(s)**. An ordinance has been prepared by the Department of Business Affairs and Consumer Protection – Small Business Center - Public Way Use Unit for presentation to the City Council. Because this request was made for properties located in your ward, as approved by you as per the attached, I respectfully request that you introduce the attached ordinance at the next City Council meeting.

If you have any questions regarding this ordinance, please contact Anthony Bertuca at (312) 744-5506.

Department of Business Affairs and Consumer Protection

City of Chicago

O2016-3108

Office of the City Clerk

Document Tracking Sheet

Meeting Date:	4/13/2016
Sponsor(s):	Pawar (47)
Type:	Ordinance
Title:	Sidewalk cafe(s) for Artango Bar and Steakhouse
Committee(s) Assignment:	Committee on Transportation and Public Way

ORDINANCE
ARTANGO BAR AND STEAKHOUSE
Acct. No. 401987 - 1
Permit No. 1121136

Be It Ordained by the City Council of the City of Chicago:

Permission and authority are hereby given and granted to ARTANGO BAR AND STEAKHOUSE upon the terms and subject to the conditions of this ordinance, to maintain and use a portion of the public right of way for a sidewalk cafe adjacent to its premises located at 4767 N. Lincoln Ave.. Said sidewalk cafe area #1 shall be thirty point six seven (30.67) feet in length and seven (7) feet in width, area #2 shall be five (5) feet in length and five (5) feet in width for a total of two hundred thirty-nine point six nine (239.69) square feet and shall allow six (6) feet of clear space from the face of the curb/building line along N. Lincoln Avenue. The compensation for said space and the days and hours of operation for the sidewalk cafe shall be as follows:

Monday through Thursday 11:00 a.m. to 10:00 p.m. Friday 11:00 a.m. to 11:00 p.m.
Saturday and Sunday 10:00 a.m. to 11:00 p.m.
Compensation: $600.00
SEATING CAPACITY: 28

Sidewalk Cafe Permit and approved plan must be posted at all times.

This grant of privilege #1121136 for a sidewalk cafe shall be subject to the provisions of Section 10-28-800 though 10-28-885 of the Municipal Code of Chicago and the directions of the Commissioner of Department of Business Affairs and Consumer Protection, the Commissioner of Streets and Sanitation, and the Commissioner of Transportation.

The permit holder agrees to hold the City of Chicago harmless for any damage, relocation or replacement costs associated with damage, relocation or removal of private property caused by the City performing work in the public way.

Authority for the above named privilege is herein given and granted from and after March 1, 2016 through and including December 1, 2016.

Alderman _____

Ameya Pawar 47th Ward

Department of Business Affairs and Consumer Protection
Small Business Center - Public Way Use Unit
City Hall - 121 N. LaSalle Street, Room 800 • Chicago, IL 60602
312-74-GOBIZ / 312-744-6249 • (312) 744-1944 (TTY)
http://www.cityofchicago.org/bacp

04/13/2016

Alderman **Ameya Pawar**
Ward # **47**
City of Chicago
City Hall, Room **200**
121 North LaSalle Street
Chicago, Illinois 60602

Re: An ordinance to use and maintain a portion of the public right-of-way for **two (2) sidewalk cafe(s)** for **ARTANGO BAR AND STEAKHOUSE**, adjacent to the premises known as **4767 N. Lincoln Ave.**.

Dear Alderman **Ameya Pawar**:

The applicant referenced above has requested the use of the public right-of-way for a **sidewalk cafe(s)**. An ordinance has been prepared by the Department of Business Affairs and Consumer Protection – Small Business Center - Public Way Use Unit for presentation to the City Council. Because this request was made for properties located in your ward, as approved by you as per the attached, I respectfully request that you introduce the attached ordinance at the next City Council meeting.

If you have any questions regarding this ordinance, please contact Anthony Bertuca at (312) 744-5506.

Department of Business Affairs and Consumer Protection

City of Chicago

O2016-3136

Office of the City Clerk

Document Tracking Sheet

Meeting Date:	4/13/2016
Sponsor(s):	Pawar (47)
Type:	Ordinance
Title:	Sidewalk cafe(s) for Bangers & Lace
Committee(s) Assignment:	Committee on Transportation and Public Way

ORDINANCE
BANGERS & LACE
Acct. No. 404671 - 1
Permit No. 1122754

Be It Ordained by the City Council of the City of Chicago:

Permission and authority are hereby given and granted to BANGERS & LACE upon the terms and subject to the conditions of this ordinance, to maintain and use a portion of the public right of way for a sidewalk cafe adjacent to its premises located at 1851 W. Addison St.. Said sidewalk cafe area #1 shall be twenty-five (25) feet in length and seven (7) feet in width, area #2 shall be twenty-five (25) feet in length and seven (7) feet in width for a total of three hundred fifty (350) square feet and shall allow six (6) feet of clear space from the face of the curb/building line along N. Wolcott. The compensation for said space and the days and hours of operation for the sidewalk cafe shall be as follows:

Sunday through Thursday 8:00 a.m. to 10:00 p.m. Friday and Satuday 8:00 a.m. to 11:00 p.m.
Compensation: $600.00
SEATING CAPACITY: 38

Sidewalk Cafe Permit and approved plan must be posted at all times.

This grant of privilege #1122754 for a sidewalk cafe shall be subject to the provisions of Section 10-28-800 though 10-28-885 of the Municipal Code of Chicago and the directions of the Commissioner of Department of Business Affairs and Consumer Protection, the Commissioner of Streets and Sanitation, and the Commissioner of Transportation.

The permit holder agrees to hold the City of Chicago harmless for any damage, relocation or replacement costs associated with damage, relocation or removal of private property caused by the City performing work in the public way.

Authority for the above named privilege is herein given and granted from and after March 1, 2016 through and including December 1, 2016.

Alderman _____

Ameya Pawar 47th Ward

Department of Business Affairs and Consumer Protection
Small Business Center - Public Way Use Unit
City Hall - 121 N. LaSalle Street, Room 800 • Chicago, IL 60602
312-74-GOBIZ / 312-744-6249 • (312) 744-1944 (TTY)
http://www.cityofchicago.org/bacp

04/13/2016

Alderman **Ameya Pawar**
Ward # **47**
City of Chicago
City Hall, Room **200**
121 North LaSalle Street
Chicago, Illinois 60602

Re: An ordinance to use and maintain a portion of the public right-of-way for **two (2) sidewalk cafe(s)** for **BANGERS & LACE**, adjacent to the premises known as **1851 W. Addison St.**.

Dear Alderman **Ameya Pawar**:

The applicant referenced above has requested the use of the public right-of-way for a **sidewalk cafe(s)**. An ordinance has been prepared by the Department of Business Affairs and Consumer Protection – Small Business Center - Public Way Use Unit for presentation to the City Council. Because this request was made for properties located in your ward, as approved by you as per the attached, I respectfully request that you introduce the attached ordinance at the next City Council meeting.

If you have any questions regarding this ordinance, please contact Anthony Bertuca at (312) 744-5506.

Department of Business Affairs and Consumer Protection

City of Chicago

O2016-3139

Office of the City Clerk

Document Tracking Sheet

Meeting Date:	4/13/2016
Sponsor(s):	Pawar (47)
Type:	Ordinance
Title:	Sidewalk cafe(s) for Bartoli's Pizzeria
Committee(s) Assignment:	Committee on Transportation and Public Way

ORDINANCE
BARTOLI'S PIZZERIA
Acct. No. 376913 - 1
Permit No. 1122787

Be It Ordained by the City Council of the City of Chicago:

Permission and authority are hereby given and granted to BARTOLI'S PIZZERIA upon the terms and subject to the conditions of this ordinance, to maintain and use a portion of the public right of way for a sidewalk cafe adjacent to its premises located at 1955 W. Addison St.. Said sidewalk cafe area #1 shall be twenty-three (23) feet in length and ten (10) feet in width for a total of two hundred thirty (230) square feet and shall allow six (6) feet of clear space from the face of the curb/building line along W. Addison Street. The compensation for said space and the days and hours of operation for the sidewalk cafe shall be as follows:

Sunday through Thursday 11:00 a.m. to 11:00 p.m. Friday and Saturday 11:00 a.m. to 12:00 midnight
Compensation: $600.00
SEATING CAPACITY: 25

Sidewalk Cafe Permit and approved plan must be posted at all times.

This grant of privilege #1122787 for a sidewalk cafe shall be subject to the provisions of Section 10-28-800 though 10-28-885 of the Municipal Code of Chicago and the directions of the Commissioner of Department of Business Affairs and Consumer Protection, the Commissioner of Streets and Sanitation, and the Commissioner of Transportation.

The permit holder agrees to hold the City of Chicago harmless for any damage, relocation or replacement costs associated with damage, relocation or removal of private property caused by the City performing work in the public way.

Authority for the above named privilege is herein given and granted from and after March 1, 2016 through and including December 1, 2016.

Alderman _____

Ameya Pawar 47th Ward

Department of Business Affairs and Consumer Protection
Small Business Center - Public Way Use Unit
City Hall - 121 N. LaSalle Street, Room 800 • Chicago, IL 60602
312-74-GOBIZ / 312-744-6249 • (312) 744-1944 (TTY)
http://www.cityofchicago.org/bacp

04/13/2016

Alderman **Ameya Pawar**
Ward # **47**
City of Chicago
City Hall, Room **200**
121 North LaSalle Street
Chicago, Illinois 60602

Re: An ordinance to use and maintain a portion of the public right-of-way for **one (1) sidewalk cafe(s)** for **BARTOLI'S PIZZERIA**, adjacent to the premises known as **1955 W. Addison St.**.

Dear Alderman **Ameya Pawar**:

The applicant referenced above has requested the use of the public right-of-way for a **sidewalk cafe(s)**. An ordinance has been prepared by the Department of Business Affairs and Consumer Protection – Small Business Center - Public Way Use Unit for presentation to the City Council. Because this request was made for properties located in your ward, as approved by you as per the attached, I respectfully request that you introduce the attached ordinance at the next City Council meeting.

If you have any questions regarding this ordinance, please contact Anthony Bertuca at (312) 744-5506.

Department of Business Affairs and Consumer Protection

City of Chicago

O2016-3142

Office of the City Clerk

Document Tracking Sheet

Meeting Date:	4/13/2016
Sponsor(s):	Pawar (47)
Type:	Ordinance
Title:	Sidewalk cafe(s) for Cantina
Committee(s) Assignment:	Committee on Transportation and Public Way

ORDINANCE
CANTINA 1910
Acct. No. 395847 - 1
Permit No. 1122915

Be It Ordained by the City Council of the City of Chicago:

Permission and authority are hereby given and granted to CANTINA 1910 upon the terms and subject to the conditions of this ordinance, to maintain and use a portion of the public right of way for a sidewalk cafe adjacent to its premises located at 5025 N. Clark St.. Said sidewalk cafe area #1 shall be forty-six (46) feet in length and six point six seven (6.67) feet in width, area #2 shall be fifty-two (52) feet in length and eight (8) feet in width for a total of seven hundred twenty-two point eight two (722.82) square feet and shall allow six (6) feet of clear space from the face of the curb/building line along W. Winnemac. The compensation for said space and the days and hours of operation for the sidewalk cafe shall be as follows:

Sunday through Thursday 8:00 a.m. to 11:00 p.m. Friday and Saturday 8:00 a.m. to 12:00 midnight
Compensation: $795.10
SEATING CAPACITY: 74

Sidewalk Cafe Permit and approved plan must be posted at all times.

This grant of privilege #1122915 for a sidewalk cafe shall be subject to the provisions of Section 10-28-800 though 10-28-885 of the Municipal Code of Chicago and the directions of the Commissioner of Department of Business Affairs and Consumer Protection, the Commissioner of Streets and Sanitation, and the Commissioner of Transportation.

The permit holder agrees to hold the City of Chicago harmless for any damage, relocation or replacement costs associated with damage, relocation or removal of private property caused by the City performing work in the public way.

Authority for the above named privilege is herein given and granted from and after March 1, 2016 through and including December 1, 2016.

Alderman _____

Ameya Pawar 47th Ward

Department of Business Affairs and Consumer Protection
Small Business Center - Public Way Use Unit
City Hall - 121 N. LaSalle Street, Room 800 • Chicago, IL 60602
312-74-GOBIZ / 312-744-6249 • (312) 744-1944 (TTY)
http://www.cityofchicago.org/bacp

04/13/2016

Alderman **Ameya Pawar**
Ward # **47**
City of Chicago
City Hall, Room **200**
121 North LaSalle Street
Chicago, Illinois 60602

Re: An ordinance to use and maintain a portion of the public right-of-way for **two (2) sidewalk cafe(s)** for **CANTINA 1910**, adjacent to the premises known as **5025 N. Clark St.**.

Dear Alderman **Ameya Pawar**:

The applicant referenced above has requested the use of the public right-of-way for a **sidewalk cafe(s)**. An ordinance has been prepared by the Department of Business Affairs and Consumer Protection – Small Business Center - Public Way Use Unit for presentation to the City Council. Because this request was made for properties located in your ward, as approved by you as per the attached, I respectfully request that you introduce the attached ordinance at the next City Council meeting.

If you have any questions regarding this ordinance, please contact Anthony Bertuca at (312) 744-5506.

Department of Business Affairs and Consumer Protection

City of Chicago

O2016-3147

Office of the City Clerk

Document Tracking Sheet

Meeting Date:	4/13/2016
Sponsor(s):	Pawar (47)
Type:	Ordinance
Title:	Sidewalk cafe(s) for Celtic Crown
Committee(s) Assignment:	Committee on Transportation and Public Way

ORDINANCE
CELTIC CROWN
Acct. No. 73 - 1
Permit No. 1122955

Be It Ordained by the City Council of the City of Chicago:

Permission and authority are hereby given and granted to CELTIC CROWN upon the terms and subject to the conditions of this ordinance, to maintain and use a portion of the public right of way for a sidewalk cafe adjacent to its premises located at 4301 N. Western Ave.. Said sidewalk cafe area #1 shall be thirty-three (33) feet in length and six point nine two (6.92) feet in width, area #2 shall be sixty-eight (68) feet in length and ten point five eight (10.58) feet in width for a total of nine hundred forty-seven point eight (947.8) square feet and shall allow six (6) feet of clear space from the face of the curb/building line along N. Western Avenue, W. Cullom. The compensation for said space and the days and hours of operation for the sidewalk cafe shall be as follows:

Sunday through Thursday 11:00 a.m. to 10:00 p.m. Friday and Saturday 11:00 a.m. to 11:00 p.m.
Compensation: $1,042.58
SEATING CAPACITY: 72

Sidewalk Cafe Permit and approved plan must be posted at all times.

This grant of privilege #1122955 for a sidewalk cafe shall be subject to the provisions of Section 10-28-800 though 10-28-885 of the Municipal Code of Chicago and the directions of the Commissioner of Department of Business Affairs and Consumer Protection, the Commissioner of Streets and Sanitation, and the Commissioner of Transportation.

The permit holder agrees to hold the City of Chicago harmless for any damage, relocation or replacement costs associated with damage, relocation or removal of private property caused by the City performing work in the public way.

Authority for the above named privilege is herein given and granted from and after March 1, 2016 through and including December 1, 2016.

Alderman _____

Ameya Pawar 47th Ward

Department of Business Affairs and Consumer Protection
Small Business Center - Public Way Use Unit
City Hall - 121 N. LaSalle Street, Room 800 • Chicago, IL 60602
312-74-GOBIZ / 312-744-6249 • (312) 744-1944 (TTY)
http://www.cityofchicago.org/bacp

04/13/2016

Alderman **Ameya Pawar**
Ward # **47**
City of Chicago
City Hall, Room **200**
121 North LaSalle Street
Chicago, Illinois 60602

Re: An ordinance to use and maintain a portion of the public right-of-way for **two (2) sidewalk cafe(s)** for **CELTIC CROWN**, adjacent to the premises known as **4301 N. Western Ave.**.

Dear Alderman **Ameya Pawar**:

The applicant referenced above has requested the use of the public right-of-way for a **sidewalk cafe(s)**. An ordinance has been prepared by the Department of Business Affairs and Consumer Protection – Small Business Center - Public Way Use Unit for presentation to the City Council. Because this request was made for properties located in your ward, as approved by you as per the attached, I respectfully request that you introduce the attached ordinance at the next City Council meeting.

If you have any questions regarding this ordinance, please contact Anthony Bertuca at (312) 744-5506.

Department of Business Affairs and Consumer Protection

City of Chicago

O2016-3154

Office of the City Clerk

Document Tracking Sheet

Meeting Date:	4/13/2016
Sponsor(s):	Pawar (47)
Type:	Ordinance
Title:	Sidewalk cafe(s) for Gannon's Pub
Committee(s) Assignment:	Committee on Transportation and Public Way

ORDINANCE
Gannon's Pub
Acct. No. 15289 - 1
Permit No. 1122653

Be It Ordained by the City Council of the City of Chicago:

Permission and authority are hereby given and granted to Gannon's Pub upon the terms and subject to the conditions of this ordinance, to maintain and use a portion of the public right of way for a sidewalk cafe adjacent to its premises located at 4264 N. Lincoln Ave.. Said sidewalk cafe area #1 shall be thirty (30) feet in length and eight (8) feet in width for a total of two hundred forty (240) square feet and shall allow six (6) feet of clear space from the face of the curb/building line along W. CULLOM AVE.. The compensation for said space and the days and hours of operation for the sidewalk cafe shall be as follows:

Monday thru Thursday 4:00 p.m. to 11:00 p.m. Friday 4:00 p.m to 12:00 midnight Saturday 11:00 a.m. to 12:00 midnight Sunday 11:00 a.m. to 11:00 p.m.
Compensation: $600.00
SEATING CAPACITY: 24

Sidewalk Cafe Permit and approved plan must be posted at all times.

This grant of privilege #1122653 for a sidewalk cafe shall be subject to the provisions of Section 10-28-800 though 10-28-885 of the Municipal Code of Chicago and the directions of the Commissioner of Department of Business Affairs and Consumer Protection, the Commissioner of Streets and Sanitation, and the Commissioner of Transportation.

The permit holder agrees to hold the City of Chicago harmless for any damage, relocation or replacement costs associated with damage, relocation or removal of private property caused by the City performing work in the public way.

Authority for the above named privilege is herein given and granted from and after March 1, 2016 through and including December 1, 2016.

Alderman _____

Ameya Pawar 47th Ward

Department of Business Affairs and Consumer Protection
Small Business Center - Public Way Use Unit
City Hall - 121 N. LaSalle Street, Room 800 • Chicago, IL 60602
312-74-GOBIZ / 312-744-6249 • (312) 744-1944 (TTY)
http://www.cityofchicago.org/bacp

04/13/2016

Alderman **Ameya Pawar**
Ward # **47**
City of Chicago
City Hall, Room **200**
121 North LaSalle Street
Chicago, Illinois 60602

Re: An ordinance to use and maintain a portion of the public right-of-way for **one (1) sidewalk cafe(s)** for **Gannon's Pub**, adjacent to the premises known as **4264 N. Lincoln Ave.**.

Dear Alderman **Ameya Pawar**:

The applicant referenced above has requested the use of the public right-of-way for a **sidewalk cafe(s)**. An ordinance has been prepared by the Department of Business Affairs and Consumer Protection – Small Business Center - Public Way Use Unit for presentation to the City Council. Because this request was made for properties located in your ward, as approved by you as per the attached, I respectfully request that you introduce the attached ordinance at the next City Council meeting.

If you have any questions regarding this ordinance, please contact Anthony Bertuca at (312) 744-5506.

Department of Business Affairs and Consumer Protection

City of Chicago

O2016-3158

Office of the City Clerk

Document Tracking Sheet

Meeting Date:	4/13/2016
Sponsor(s):	Pawar (47)
Type:	Ordinance
Title:	Sidewalk cafe(s) for Julius Meinl
Committee(s) Assignment:	Committee on Transportation and Public Way

ORDINANCE
JULIUS MEINL
Acct. No. 254059 - 3
Permit No. 1122772

Be It Ordained by the City Council of the City of Chicago:

Permission and authority are hereby given and granted to JULIUS MEINL upon the terms and subject to the conditions of this ordinance, to maintain and use a portion of the public right of way for a sidewalk cafe adjacent to its premises located at 4363 N. Lincoln Ave.. Said sidewalk cafe area #1 shall be seventy (70) feet in length and seven (7) feet in width for a total of four hundred ninety (490) square feet and shall allow six (6) feet of clear space from the face of the curb/building line along W. Montrose Avenue. The compensation for said space and the days and hours of operation for the sidewalk cafe shall be as follows:

Sunday through Thursday 8:00 a.m. to 10:00 p.m. Friday and Saturday 8:00 a.m. to 11:00 p.m.
Compensation: $600.00
SEATING CAPACITY: 40

Sidewalk Cafe Permit and approved plan must be posted at all times.

This grant of privilege #1122772 for a sidewalk cafe shall be subject to the provisions of Section 10-28-800 though 10-28-885 of the Municipal Code of Chicago and the directions of the Commissioner of Department of Business Affairs and Consumer Protection, the Commissioner of Streets and Sanitation, and the Commissioner of Transportation.

The permit holder agrees to hold the City of Chicago harmless for any damage, relocation or replacement costs associated with damage, relocation or removal of private property caused by the City performing work in the public way.

Authority for the above named privilege is herein given and granted from and after March 1, 2016 through and including December 1, 2016.

Alderman _____

Ameya Pawar 47th Ward

Department of Business Affairs and Consumer Protection
Small Business Center - Public Way Use Unit
City Hall - 121 N. LaSalle Street, Room 800 • Chicago, IL 60602
312-74-GOBIZ / 312-744-6249 • (312) 744-1944 (TTY)
http://www.cityofchicago.org/bacp

04/13/2016

Alderman **Ameya Pawar**
Ward # **47**
City of Chicago
City Hall, Room **200**
121 North LaSalle Street
Chicago, Illinois 60602

Re: An ordinance to use and maintain a portion of the public right-of-way for **one (1) sidewalk cafe(s)** for **JULIUS MEINL**, adjacent to the premises known as **4363 N. Lincoln Ave.**.

Dear Alderman **Ameya Pawar**:

The applicant referenced above has requested the use of the public right-of-way for a **sidewalk cafe(s)**. An ordinance has been prepared by the Department of Business Affairs and Consumer Protection – Small Business Center - Public Way Use Unit for presentation to the City Council. Because this request was made for properties located in your ward, as approved by you as per the attached, I respectfully request that you introduce the attached ordinance at the next City Council meeting.

If you have any questions regarding this ordinance, please contact Anthony Bertuca at (312) 744-5506.

Department of Business Affairs and Consumer Protection

City of Chicago

O2016-3165

Office of the City Clerk

Document Tracking Sheet

Meeting Date:	4/13/2016
Sponsor(s):	Pawar (47)
Type:	Ordinance
Title:	Sidewalk cafe(s) for New England Seafood Company Fish Market
Committee(s) Assignment:	Committee on Transportation and Public Way

ORDINANCE
New England Seafood Company Fish Market
Acct. No. 349417 - 2
Permit No. 1122663

Be It Ordained by the City Council of the City of Chicago:

Permission and authority are hereby given and granted to New England Seafood Company Fish Market upon the terms and subject to the conditions of this ordinance, to maintain and use a portion of the public right of way for a sidewalk cafe adjacent to its premises located at 3341 N. Lincoln Ave.. Said sidewalk cafe area #1 shall be eighteen (18) feet in length and six (6) feet in width for a total of one hundred eight (108) square feet and shall allow six (6) feet of clear space from the face of the curb/building line along N. Lincoln Avenue. The compensation for said space and the days and hours of operation for the sidewalk cafe shall be as follows:

Sunday, Tuesday through Thursday 11:00 a.m. to 8:00 p.m. Friday and Saturday 11:00 a.m. to 10:00 p.m.
Compensation: $600.00
SEATING CAPACITY: 12

Sidewalk Cafe Permit and approved plan must be posted at all times.

This grant of privilege #1122663 for a sidewalk cafe shall be subject to the provisions of Section 10-28-800 though 10-28-885 of the Municipal Code of Chicago and the directions of the Commissioner of Department of Business Affairs and Consumer Protection, the Commissioner of Streets and Sanitation, and the Commissioner of Transportation.

The permit holder agrees to hold the City of Chicago harmless for any damage, relocation or replacement costs associated with damage, relocation or removal of private property caused by the City performing work in the public way.

Authority for the above named privilege is herein given and granted from and after March 1, 2016 through and including December 1, 2016.

Alderman _____

Ameya Pawar 47th Ward

Department of Business Affairs and Consumer Protection
Small Business Center - Public Way Use Unit
City Hall - 121 N. LaSalle Street, Room 800 • Chicago, IL 60602
312-74-GOBIZ / 312-744-6249 • (312) 744-1944 (TTY)
http://www.cityofchicago.org/bacp

04/13/2016

Alderman **Ameya Pawar**
Ward # **47**
City of Chicago
City Hall, Room **200**
121 North LaSalle Street
Chicago, Illinois 60602

Re: An ordinance to use and maintain a portion of the public right-of-way for **one (1) sidewalk cafe(s)** for **New England Seafood Company Fish Market**, adjacent to the premises known as **3341 N. Lincoln Ave.**.

Dear Alderman **Ameya Pawar**:

The applicant referenced above has requested the use of the public right-of-way for a **sidewalk cafe(s)**. An ordinance has been prepared by the Department of Business Affairs and Consumer Protection – Small Business Center - Public Way Use Unit for presentation to the City Council. Because this request was made for properties located in your ward, as approved by you as per the attached, I respectfully request that you introduce the attached ordinance at the next City Council meeting.

If you have any questions regarding this ordinance, please contact Anthony Bertuca at (312) 744-5506.

Department of Business Affairs and Consumer Protection

City of Chicago

O2016-3168

Office of the City Clerk

Document Tracking Sheet

Meeting Date:	4/13/2016
Sponsor(s):	Pawar (47)
Type:	Ordinance
Title:	Sidewalk cafe(s) for Northman, The
Committee(s) Assignment:	Committee on Transportation and Public Way

ORDINANCE
THE NORTHMAN
Acct. No. 10773 - 1
Permit No. 1122917

Be It Ordained by the City Council of the City of Chicago:

Permission and authority are hereby given and granted to THE NORTHMAN upon the terms and subject to the conditions of this ordinance, to maintain and use a portion of the public right of way for a sidewalk cafe adjacent to its premises located at 4337 N. Lincoln Ave.. Said sidewalk cafe area #1 shall be forty-two point eight three (42.83) feet in length and eleven point one seven (11.17) feet in width for a total of four hundred seventy-eight point four one (478.41) square feet and shall allow six (6) feet of clear space from the face of the curb/building line along W. Pensacola Ave.. The compensation for said space and the days and hours of operation for the sidewalk cafe shall be as follows:

Sunday through Thursday 12:00 p.m. to 10:00 p.m. Friday and Saturday 12:00 p.m. to 11:00 p.m.
Compensation: $600.00
SEATING CAPACITY: 43

Sidewalk Cafe Permit and approved plan must be posted at all times.

This grant of privilege #1122917 for a sidewalk cafe shall be subject to the provisions of Section 10-28-800 though 10-28-885 of the Municipal Code of Chicago and the directions of the Commissioner of Department of Business Affairs and Consumer Protection, the Commissioner of Streets and Sanitation, and the Commissioner of Transportation.

The permit holder agrees to hold the City of Chicago harmless for any damage, relocation or replacement costs associated with damage, relocation or removal of private property caused by the City performing work in the public way.

Authority for the above named privilege is herein given and granted from and after March 1, 2016 through and including December 1, 2016.

Alderman _____

Ameya Pawar 47th Ward

Department of Business Affairs and Consumer Protection
Small Business Center - Public Way Use Unit
City Hall - 121 N. LaSalle Street, Room 800 • Chicago, IL 60602
312-74-GOBIZ / 312-744-6249 • (312) 744-1944 (TTY)
http://www.cityofchicago.org/bacp

04/13/2016

Alderman **Ameya Pawar**
Ward # **47**
City of Chicago
City Hall, Room **200**
121 North LaSalle Street
Chicago, Illinois 60602

Re: An ordinance to use and maintain a portion of the public right-of-way for **one (1) sidewalk cafe(s)** for **THE NORTHMAN**, adjacent to the premises known as **4337 N. Lincoln Ave.**.

Dear Alderman **Ameya Pawar**:

The applicant referenced above has requested the use of the public right-of-way for a **sidewalk cafe(s)**. An ordinance has been prepared by the Department of Business Affairs and Consumer Protection – Small Business Center - Public Way Use Unit for presentation to the City Council. Because this request was made for properties located in your ward, as approved by you as per the attached, I respectfully request that you introduce the attached ordinance at the next City Council meeting.

If you have any questions regarding this ordinance, please contact Anthony Bertuca at (312) 744-5506.

Department of Business Affairs and Consumer Protection

City of Chicago

O2016-3170

Office of the City Clerk

Document Tracking Sheet

Meeting Date:	4/13/2016
Sponsor(s):	Pawar (47)
Type:	Ordinance
Title:	Sidewalk cafe(s) for Pizzeria Ord
Committee(s) Assignment:	Committee on Transportation and Public Way

ORDINANCE
PIZZERIA ORD
Acct. No. 386764 - 1
Permit No. 1122937

Be It Ordained by the City Council of the City of Chicago:

Permission and authority are hereby given and granted to PIZZERIA ORD upon the terms and subject to the conditions of this ordinance, to maintain and use a portion of the public right of way for a sidewalk cafe adjacent to its premises located at 1607 W. Montrose Ave.. Said sidewalk cafe area #1 shall be twenty-six (26) feet in length and seven (7) feet in width for a total of one hundred eighty-two (182) square feet and shall allow six (6) feet of clear space from the face of the curb/building line along West Montrose Avenue. The compensation for said space and the days and hours of operation for the sidewalk cafe shall be as follows:

Sunday through Thursday 11:00 a.m. to 10:00 p.m. Friday and Saturday 11:00 a.m. to 11:00 p.m.
Compensation: $600.00
SEATING CAPACITY: 16

Sidewalk Cafe Permit and approved plan must be posted at all times.

This grant of privilege #1122937 for a sidewalk cafe shall be subject to the provisions of Section 10-28-800 though 10-28-885 of the Municipal Code of Chicago and the directions of the Commissioner of Department of Business Affairs and Consumer Protection, the Commissioner of Streets and Sanitation, and the Commissioner of Transportation.

The permit holder agrees to hold the City of Chicago harmless for any damage, relocation or replacement costs associated with damage, relocation or removal of private property caused by the City performing work in the public way.

Authority for the above named privilege is herein given and granted from and after March 1, 2016 through and including December 1, 2016.

Alderman _____

Ameya Pawar 47th Ward

Department of Business Affairs and Consumer Protection
Small Business Center - Public Way Use Unit
City Hall - 121 N. LaSalle Street, Room 800 • Chicago, IL 60602
312-74-GOBIZ / 312-744-6249 • (312) 744-1944 (TTY)
http://www.cityofchicago.org/bacp

04/13/2016

Alderman **Ameya Pawar**
Ward # **47**
City of Chicago
City Hall, Room **200**
121 North LaSalle Street
Chicago, Illinois 60602

Re: An ordinance to use and maintain a portion of the public right-of-way for **one (1) sidewalk cafe(s)** for **PIZZERIA ORD**, adjacent to the premises known as **1607 W. Montrose Ave.**.

Dear Alderman **Ameya Pawar**:

The applicant referenced above has requested the use of the public right-of-way for a **sidewalk cafe(s)**. An ordinance has been prepared by the Department of Business Affairs and Consumer Protection – Small Business Center - Public Way Use Unit for presentation to the City Council. Because this request was made for properties located in your ward, as approved by you as per the attached, I respectfully request that you introduce the attached ordinance at the next City Council meeting.

If you have any questions regarding this ordinance, please contact Anthony Bertuca at (312) 744-5506.

Department of Business Affairs and Consumer Protection

City of Chicago

O2016-3177

Office of the City Clerk

Document Tracking Sheet

Meeting Date:	4/13/2016
Sponsor(s):	Pawar (47)
Type:	Ordinance
Title:	Sidewalk cafe(s) for Roots Handmade Pizza-Lincoln Square/Sixth Quality Spirits, The
Committee(s) Assignment:	Committee on Transportation and Public Way

ORDINANCE
ROOTS HANDMADE PIZZA - LINCOLN SQUARE/ THE SIXTH QUALITY SPIRITS
Acct. No. 391781 - 1
Permit No. 1122871

Be It Ordained by the City Council of the City of Chicago:

Permission and authority are hereby given and granted to ROOTS HANDMADE PIZZA - LINCOLN SQUARE/ THE SIXTH QUALITY SPIRITS upon the terms and subject to the conditions of this ordinance, to maintain and use a portion of the public right of way for a sidewalk cafe adjacent to its premises located at 2200 W. Lawrence Ave.. Said sidewalk cafe area #1 shall be ten (10) feet in length and five (5) feet in width, area #2 shall be twelve point one seven (12.17) feet in length and five (5) feet in width, area #3 shall be seventy-three point six seven (73.67) feet in length and twelve point five (12.5) feet in width for a total of one thousand thirty-one point seven three (1031.73) square feet and shall allow six (6) feet of clear space from the face of the curb/building line along W. Lawrence Avenue, N. Leavitt Street. The compensation for said space and the days and hours of operation for the sidewalk cafe shall be as follows:

Monday through Sunday 11:00 a.m. to 12:00 midnight
Compensation: $1,134.90
SEATING CAPACITY: 47

Sidewalk Cafe Permit and approved plan must be posted at all times.

This grant of privilege #1122871 for a sidewalk cafe shall be subject to the provisions of Section 10-28-800 though 10-28-885 of the Municipal Code of Chicago and the directions of the Commissioner of Department of Business Affairs and Consumer Protection, the Commissioner of Streets and Sanitation, and the Commissioner of Transportation.

The permit holder agrees to hold the City of Chicago harmless for any damage, relocation or replacement costs associated with damage, relocation or removal of private property caused by the City performing work in the public way.

Authority for the above named privilege is herein given and granted from and after March 1, 2016 through and including December 1, 2016.

Alderman _____

Ameya Pawar 47th Ward

Department of Business Affairs and Consumer Protection
Small Business Center - Public Way Use Unit
City Hall - 121 N. LaSalle Street, Room 800 • Chicago, IL 60602
312-74-GOBIZ / 312-744-6249 • (312) 744-1944 (TTY)
http://www.cityofchicago.org/bacp

04/13/2016

Alderman **Ameya Pawar**
Ward # **47**
City of Chicago
City Hall, Room **200**
121 North LaSalle Street
Chicago, Illinois 60602

Re: An ordinance to use and maintain a portion of the public right-of-way for **three (3) sidewalk cafe(s)** for **ROOTS HANDMADE PIZZA - LINCOLN SQUARE/ THE SIXTH QUALITY SPIRITS,** adjacent to the premises known as **2200 W. Lawrence Ave.**.

Dear Alderman **Ameya Pawar**:

The applicant referenced above has requested the use of the public right-of-way for a **sidewalk cafe(s)**. An ordinance has been prepared by the Department of Business Affairs and Consumer Protection – Small Business Center - Public Way Use Unit for presentation to the City Council. Because this request was made for properties located in your ward, as approved by you as per the attached, I respectfully request that you introduce the attached ordinance at the next City Council meeting.

If you have any questions regarding this ordinance, please contact Anthony Bertuca at (312) 744-5506.

Department of Business Affairs and Consumer Protection

City of Chicago

O2016-3179

Office of the City Clerk

Document Tracking Sheet

Meeting Date:	4/13/2016
Sponsor(s):	Pawar (47)
Type:	Ordinance
Title:	Sidewalk cafe(s) for Wishbone Restaurant
Committee(s) Assignment:	Committee on Transportation and Public Way

ORDINANCE
WISHBONE RESTAURANT
Acct. No. 10247 - 1
Permit No. 1122893

Be It Ordained by the City Council of the City of Chicago:

Permission and authority are hereby given and granted to WISHBONE RESTAURANT upon the terms and subject to the conditions of this ordinance, to maintain and use a portion of the public right of way for a sidewalk cafe adjacent to its premises located at 3300 N. Lincoln Ave.. Said sidewalk cafe area #1 shall be fifty-six (56) feet in length and eight point two five (8.25) feet in width for a total of four hundred sixty-two (462) square feet and shall allow six (6) feet of clear space from the face of the curb/building line along W. School Street. The compensation for said space and the days and hours of operation for the sidewalk cafe shall be as follows:

Monday 8:00 a.m. to 3:00 p.m. Tuesday through Saturday 8:00 a.m. to 10:00 p.m.
Sunday 8:00 a.m.to 9:00 p.m.
Compensation: $600.00
SEATING CAPACITY: 34

Sidewalk Cafe Permit and approved plan must be posted at all times.

This grant of privilege #1122893 for a sidewalk cafe shall be subject to the provisions of Section 10-28-800 though 10-28-885 of the Municipal Code of Chicago and the directions of the Commissioner of Department of Business Affairs and Consumer Protection, the Commissioner of Streets and Sanitation, and the Commissioner of Transportation.

The permit holder agrees to hold the City of Chicago harmless for any damage, relocation or replacement costs associated with damage, relocation or removal of private property caused by the City performing work in the public way.

Authority for the above named privilege is herein given and granted from and after March 1, 2016 through and including December 1, 2016.

Alderman _____

Ameya Pawar 47th Ward

Department of Business Affairs and Consumer Protection
Small Business Center - Public Way Use Unit
City Hall - 121 N. LaSalle Street, Room 800 • Chicago, IL 60602
312-74-GOBIZ / 312-744-6249 • (312) 744-1944 (TTY)
http //www cityofchicago.org/bacp

04/13/2016

Alderman **Ameya Pawar**
Ward # **47**
City of Chicago
City Hall, Room **200**
121 North LaSalle Street
Chicago, Illinois 60602

Re: An ordinance to use and maintain a portion of the public right-of-way for **one (1) sidewalk cafe(s)** for **WISHBONE RESTAURANT**, adjacent to the premises known as **3300 N. Lincoln Ave.**.

Dear Alderman **Ameya Pawar**:

The applicant referenced above has requested the use of the public right-of-way for a **sidewalk cafe(s)**. An ordinance has been prepared by the Department of Business Affairs and Consumer Protection – Small Business Center - Public Way Use Unit for presentation to the City Council. Because this request was made for properties located in your ward, as approved by you as per the attached, I respectfully request that you introduce the attached ordinance at the next City Council meeting.

If you have any questions regarding this ordinance, please contact Anthony Bertuca at (312) 744-5506.

Department of Business Affairs and Consumer Protection

City of Chicago

O2016-3121

Office of the City Clerk

Document Tracking Sheet

Meeting Date:	4/13/2016
Sponsor(s):	Osterman (48)
Type:	Ordinance
Title:	Sidewalk cafe(s) for Indie Cafe
Committee(s) Assignment:	Committee on Transportation and Public Way

ORDINANCE
INDIE CAFE
Acct. No. 283535 - 2
Permit No. 1122660

Be It Ordained by the City Council of the City of Chicago:

Permission and authority are hereby given and granted to INDIE CAFE upon the terms and subject to the conditions of this ordinance, to maintain and use a portion of the public right of way for a sidewalk cafe adjacent to its premises located at 5951-5953 N. Broadway . Said sidewalk cafe area #1 shall be forty (40) feet in length and seven (7) feet in width for a total of two hundred eighty (280) square feet and shall allow six (6) feet of clear space from the face of the curb/building line along N. Broadway. The compensation for said space and the days and hours of operation for the sidewalk cafe shall be as follows:

Monday Through Thursday 11:30am until 10:00pm Friday & Saturday 11:30am until 10:30pm Sunday 12:00pm until 10:00pm
Compensation: $600.00
SEATING CAPACITY: 12

Sidewalk Cafe Permit and approved plan must be posted at all times.

This grant of privilege #1122660 for a sidewalk cafe shall be subject to the provisions of Section 10-28-800 though 10-28-885 of the Municipal Code of Chicago and the directions of the Commissioner of Department of Business Affairs and Consumer Protection, the Commissioner of Streets and Sanitation, and the Commissioner of Transportation.

The permit holder agrees to hold the City of Chicago harmless for any damage, relocation or replacement costs associated with damage, relocation or removal of private property caused by the City performing work in the public way.

Authority for the above named privilege is herein given and granted from and after March 1, 2016 through and including December 1, 2016.

Alderman _____

Harry Osterman 48th Ward

Department of Business Affairs and Consumer Protection
Small Business Center - Public Way Use Unit
City Hall - 121 N. LaSalle Street, Room 800 • Chicago, IL 60602
312-74-GOBIZ / 312-744-6249 • (312) 744-1944 (TTY)
http://www.cityofchicago.org/bacp

04/13/2016

Alderman **Harry Osterman**
Ward # **48**
City of Chicago
City Hall, Room **300**
121 North LaSalle Street
Chicago, Illinois 60602

Re: An ordinance to use and maintain a portion of the public right-of-way for **one (1) sidewalk cafe(s)** for **INDIE CAFE**, adjacent to the premises known as **5951-5953 N. Broadway** .

Dear Alderman **Harry Osterman**:

The applicant referenced above has requested the use of the public right-of-way for a **sidewalk cafe(s)**. An ordinance has been prepared by the Department of Business Affairs and Consumer Protection – Small Business Center - Public Way Use Unit for presentation to the City Council. Because this request was made for properties located in your ward, as approved by you as per the attached, I respectfully request that you introduce the attached ordinance at the next City Council meeting.

If you have any questions regarding this ordinance, please contact Anthony Bertuca at (312) 744-5506.

Department of Business Affairs and Consumer Protection

City of Chicago

O2016-3124

Office of the City Clerk

Document Tracking Sheet

Meeting Date:	4/13/2016
Sponsor(s):	Osterman (48)
Type:	Ordinance
Title:	Sidewalk cafe(s) for La Fonda Latino Grill
Committee(s) Assignment:	Committee on Transportation and Public Way

ORDINANCE
LA FONDA LATINO GRILL
Acct. No. 216058 - 1
Permit No. 1122643

Be It Ordained by the City Council of the City of Chicago:

Permission and authority are hereby given and granted to LA FONDA LATINO GRILL upon the terms and subject to the conditions of this ordinance, to maintain and use a portion of the public right of way for a sidewalk cafe adjacent to its premises located at 5350 N. Broadway . Said sidewalk cafe area #1 shall be twenty-one (21) feet in length and ten (10) feet in width for a total of two hundred ten (210) square feet and shall allow six (6) feet of clear space from the face of the curb/building line along N. Broadway. The compensation for said space and the days and hours of operation for the sidewalk cafe shall be as follows:

Tuesday through Thursday 12:00 noon to 9:00 p.m. Friday and Saturday 12:00 noon to 9:30 p.m. Sunday 12:00 noon to 8:30 p.m.
Compensation: $600.00
SEATING CAPACITY: 16

Sidewalk Cafe Permit and approved plan must be posted at all times.

This grant of privilege #1122643 for a sidewalk cafe shall be subject to the provisions of Section 10-28-800 though 10-28-885 of the Municipal Code of Chicago and the directions of the Commissioner of Department of Business Affairs and Consumer Protection, the Commissioner of Streets and Sanitation, and the Commissioner of Transportation.

The permit holder agrees to hold the City of Chicago harmless for any damage, relocation or replacement costs associated with damage, relocation or removal of private property caused by the City performing work in the public way.

Authority for the above named privilege is herein given and granted from and after March 1, 2016 through and including December 1, 2016.

Alderman _____

Harry Osterman 48th Ward

Department of Business Affairs and Consumer Protection
Small Business Center - Public Way Use Unit
City Hall - 121 N. LaSalle Street, Room 800 • Chicago, IL 60602
312-74-GOBIZ / 312-744-6249 • (312) 744-1944 (TTY)
http://www.cityofchicago.org/bacp

04/13/2016

Alderman **Harry Osterman**
Ward # **48**
City of Chicago
City Hall, Room **300**
121 North LaSalle Street
Chicago, Illinois 60602

Re: An ordinance to use and maintain a portion of the public right-of-way for **one (1) sidewalk cafe(s)** for **LA FONDA LATINO GRILL**, adjacent to the premises known as **5350 N. Broadway** .

Dear Alderman **Harry Osterman**:

The applicant referenced above has requested the use of the public right-of-way for a **sidewalk cafe(s)**. An ordinance has been prepared by the Department of Business Affairs and Consumer Protection – Small Business Center - Public Way Use Unit for presentation to the City Council. Because this request was made for properties located in your ward, as approved by you as per the attached, I respectfully request that you introduce the attached ordinance at the next City Council meeting.

If you have any questions regarding this ordinance, please contact Anthony Bertuca at (312) 744-5506.

Department of Business Affairs and Consumer Protection

City of Chicago

O2016-3126

Office of the City Clerk

Document Tracking Sheet

Meeting Date:	4/13/2016
Sponsor(s):	Osterman (48)
Type:	Ordinance
Title:	Sidewalk cafe(s) for Vincent
Committee(s) Assignment:	Committee on Transportation and Public Way

ORDINANCE
VINCENT
Acct. No. 17492 - 1
Permit No. 1122618

Be It Ordained by the City Council of the City of Chicago:

Permission and authority are hereby given and granted to VINCENT upon the terms and subject to the conditions of this ordinance, to maintain and use a portion of the public right of way for a sidewalk cafe adjacent to its premises located at 1475 W. Balmoral Ave.. Said sidewalk cafe area #1 shall be twenty (20) feet in length and eleven (11) feet in width for a total of two hundred twenty (220) square feet and shall allow six (6) feet of clear space from the face of the curb/building line along W. BALMORAL. The compensation for said space and the days and hours of operation for the sidewalk cafe shall be as follows:

Monday through Saturday 5:00 p.m. to 12:00 midnight Sunday 10:00 a.m. to 12:00 midnight
Compensation: $600.00
SEATING CAPACITY: 26

Sidewalk Cafe Permit and approved plan must be posted at all times.

This grant of privilege #1122618 for a sidewalk cafe shall be subject to the provisions of Section 10-28-800 though 10-28-885 of the Municipal Code of Chicago and the directions of the Commissioner of Department of Business Affairs and Consumer Protection, the Commissioner of Streets and Sanitation, and the Commissioner of Transportation.

The permit holder agrees to hold the City of Chicago harmless for any damage, relocation or replacement costs associated with damage, relocation or removal of private property caused by the City performing work in the public way.

Authority for the above named privilege is herein given and granted from and after March 1, 2016 through and including December 1, 2016.

Alderman _____

Harry Osterman 48th Ward

Department of Business Affairs and Consumer Protection
Small Business Center - Public Way Use Unit
City Hall - 121 N. LaSalle Street, Room 800 • Chicago, IL 60602
312-74-GOBIZ / 312-744-6249 • (312) 744-1944 (TTY)
http://www.cityofchicago.org/bacp

04/13/2016

Alderman **Harry Osterman**
Ward # **48**
City of Chicago
City Hall, Room **300**
121 North LaSalle Street
Chicago, Illinois 60602

Re: An ordinance to use and maintain a portion of the public right-of-way for **one (1) sidewalk cafe(s)** for **VINCENT**, adjacent to the premises known as **1475 W. Balmoral Ave.**.

Dear Alderman **Harry Osterman**:

The applicant referenced above has requested the use of the public right-of-way for a **sidewalk cafe(s)**. An ordinance has been prepared by the Department of Business Affairs and Consumer Protection – Small Business Center - Public Way Use Unit for presentation to the City Council. Because this request was made for properties located in your ward, as approved by you as per the attached, I respectfully request that you introduce the attached ordinance at the next City Council meeting.

If you have any questions regarding this ordinance, please contact Anthony Bertuca at (312) 744-5506.

Department of Business Affairs and Consumer Protection

City of Chicago

O2016-3131

Office of the City Clerk

Document Tracking Sheet

Meeting Date:	4/13/2016
Sponsor(s):	Osterman (48)
Type:	Ordinance
Title:	Sidewalk cafe(s) for Huaraches Dona Chio
Committee(s) Assignment:	Committee on Transportation and Public Way

ORDINANCE
HUARACHES DONA CHIO
Acct. No. 322025 - 1
Permit No. 1122918

Be It Ordained by the City Council of the City of Chicago:

Permission and authority are hereby given and granted to HUARACHES DONA CHIO upon the terms and subject to the conditions of this ordinance, to maintain and use a portion of the public right of way for a sidewalk cafe adjacent to its premises located at 1547 W. Elmdale Ave.. Said sidewalk cafe area #1 shall be thirty-four (34) feet in length and eight point seven five (8.75) feet in width for a total of two hundred ninety-seven point five (297.5) square feet and shall allow six (6) feet of clear space from the face of the curb/building line along W. Elmdale Avenue. The compensation for said space and the days and hours of operation for the sidewalk cafe shall be as follows:

Monday through Sunday 10:30 a.m. to 9:30 p.m.
Compensation: $600.00
SEATING CAPACITY: 14

Sidewalk Cafe Permit and approved plan must be posted at all times.

This grant of privilege #1122918 for a sidewalk cafe shall be subject to the provisions of Section 10-28-800 though 10-28-885 of the Municipal Code of Chicago and the directions of the Commissioner of Department of Business Affairs and Consumer Protection, the Commissioner of Streets and Sanitation, and the Commissioner of Transportation.

The permit holder agrees to hold the City of Chicago harmless for any damage, relocation or replacement costs associated with damage, relocation or removal of private property caused by the City performing work in the public way.

Authority for the above named privilege is herein given and granted from and after March 1, 2016 through and including December 1, 2016.

Alderman _____

Harry Osterman 48th Ward

Department of Business Affairs and Consumer Protection
Small Business Center - Public Way Use Unit
City Hall - 121 N LaSalle Street, Room 800 • Chicago, IL 60602
312-74-GOBIZ / 312-744-6249 • (312) 744-1944 (TTY)
http://www.cityofchicago.org/bacp

04/13/2016

Alderman **Harry Osterman**
Ward # **48**
City of Chicago
City Hall, Room **300**
121 North LaSalle Street
Chicago, Illinois 60602

Re: An ordinance to use and maintain a portion of the public right-of-way for **one (1) sidewalk cafe(s)** for **HUARACHES DONA CHIO**, adjacent to the premises known as **1547 W. Elmdale Ave.**.

Dear Alderman **Harry Osterman**:

The applicant referenced above has requested the use of the public right-of-way for a **sidewalk cafe(s)**. An ordinance has been prepared by the Department of Business Affairs and Consumer Protection – Small Business Center - Public Way Use Unit for presentation to the City Council. Because this request was made for properties located in your ward, as approved by you as per the attached, I respectfully request that you introduce the attached ordinance at the next City Council meeting.

If you have any questions regarding this ordinance, please contact Anthony Bertuca at (312) 744-5506.

Department of Business Affairs and Consumer Protection

City of Chicago

O2016-3135

Office of the City Clerk

Document Tracking Sheet

Meeting Date:	4/13/2016
Sponsor(s):	Moore (49)
Type:	Ordinance
Title:	Sidewalk cafe(s) for Growling Rabbit a Cafe, The
Committee(s) Assignment:	Committee on Transportation and Public Way

ORDINANCE
THE GROWLING RABBIT A CAFE
Acct. No. 362965 - 1
Permit No. 1122869

Be It Ordained by the City Council of the City of Chicago:

Permission and authority are hereby given and granted to THE GROWLING RABBIT A CAFE upon the terms and subject to the conditions of this ordinance, to maintain and use a portion of the public right of way for a sidewalk cafe adjacent to its premises located at 6977-6981 N. Sheridan Rd.. Said sidewalk cafe area #1 shall be thirty (30) feet in length and twelve (12) feet in width for a total of three hundred sixty (360) square feet and shall allow six (6) feet of clear space from the face of the curb/building line along W. Lunt Avenue. The compensation for said space and the days and hours of operation for the sidewalk cafe shall be as follows:

Tuesday through Sunday 8:00 a.m. to 12:00 midnight
Compensation: $600.00
SEATING CAPACITY: 22

Sidewalk Cafe Permit and approved plan must be posted at all times.

This grant of privilege #1122869 for a sidewalk cafe shall be subject to the provisions of Section 10-28-800 though 10-28-885 of the Municipal Code of Chicago and the directions of the Commissioner of Department of Business Affairs and Consumer Protection, the Commissioner of Streets and Sanitation, and the Commissioner of Transportation.

The permit holder agrees to hold the City of Chicago harmless for any damage, relocation or replacement costs associated with damage, relocation or removal of private property caused by the City performing work in the public way.

Authority for the above named privilege is herein given and granted from and after March 1, 2016 through and including December 1, 2016.

Alderman _____

Joe Moore 49th Ward

Department of Business Affairs and Consumer Protection
Small Business Center - Public Way Use Unit
City Hall - 121 N LaSalle Street, Room 800 • Chicago, IL 60602
312-74-GOBIZ / 312-744-6249 • (312) 744-1944 (TTY)
http //www cityofchicago org/bacp

04/13/2016

Alderman **Joe Moore**
Ward # **49**
City of Chicago
City Hall, Room **200**
121 North LaSalle Street
Chicago, Illinois 60602

Re: An ordinance to use and maintain a portion of the public right-of-way for **one (1) sidewalk cafe(s)** for **THE GROWLING RABBIT A CAFE**, adjacent to the premises known as **6977-6981 N. Sheridan Rd.**.

Dear Alderman **Joe Moore**:

The applicant referenced above has requested the use of the public right-of-way for a **sidewalk cafe(s)**. An ordinance has been prepared by the Department of Business Affairs and Consumer Protection – Small Business Center - Public Way Use Unit for presentation to the City Council. Because this request was made for properties located in your ward, as approved by you as per the attached, I respectfully request that you introduce the attached ordinance at the next City Council meeting.

If you have any questions regarding this ordinance, please contact Anthony Bertuca at (312) 744-5506.

Department of Business Affairs and Consumer Protection

City of Chicago

O2016-3137

Office of the City Clerk

Document Tracking Sheet

Meeting Date:	4/13/2016
Sponsor(s):	Silverstein (50)
Type:	Ordinance
Title:	Sidewalk cafe(s) for Sheesh Mahal Dhaba, Inc.
Committee(s) Assignment:	Committee on Transportation and Public Way

ORDINANCE
SHEESH MAHAL DHABA, INC.
Acct. No. 315997 - 1
Permit No. 1122785

Be It Ordained by the City Council of the City of Chicago:

Permission and authority are hereby given and granted to SHEESH MAHAL DHABA, INC. upon the terms and subject to the conditions of this ordinance, to maintain and use a portion of the public right of way for a sidewalk cafe adjacent to its premises located at 6355 N. Maplewood Ave.. Said sidewalk cafe area #1 shall be fifty-five (55) feet in length and ten point seven five (10.75) feet in width for a total of five hundred ninety-one point two five (591.25) square feet and shall allow six (6) feet of clear space from the face of the curb/building line along N. Maplewood Ave.. The compensation for said space and the days and hours of operation for the sidewalk cafe shall be as follows:

Monday through Sunday 8:00 a.m. to 12:00 midnight
Compensation: $650.38
SEATING CAPACITY: 40

Sidewalk Cafe Permit and approved plan must be posted at all times.

This grant of privilege #1122785 for a sidewalk cafe shall be subject to the provisions of Section 10-28-800 though 10-28-885 of the Municipal Code of Chicago and the directions of the Commissioner of Department of Business Affairs and Consumer Protection, the Commissioner of Streets and Sanitation, and the Commissioner of Transportation.

The permit holder agrees to hold the City of Chicago harmless for any damage, relocation or replacement costs associated with damage, relocation or removal of private property caused by the City performing work in the public way.

Authority for the above named privilege is herein given and granted from and after March 1, 2016 through and including December 1, 2016.

Alderman _____

Debra L. Silverstein 50th Ward

Department of Business Affairs and Consumer Protection
Small Business Center - Public Way Use Unit
City Hall - 121 N LaSalle Street, Room 800 • Chicago, IL 60602
312-74-GOBIZ / 312-744-6249 • (312) 744-1944 (TTY)
http://www.cityofchicago.org/bacp

04/13/2016

Alderman **Debra L. Silverstein**
Ward # **50**
City of Chicago
City Hall, Room **300**
121 North LaSalle Street
Chicago, Illinois 60602

Re: An ordinance to use and maintain a portion of the public right-of-way for **one (1) sidewalk cafe(s)** for **SHEESH MAHAL DHABA, INC.**, adjacent to the premises known as **6355 N. Maplewood Ave.**.

Dear Alderman **Debra L. Silverstein**:

The applicant referenced above has requested the use of the public right-of-way for a **sidewalk cafe(s)**. An ordinance has been prepared by the Department of Business Affairs and Consumer Protection – Small Business Center - Public Way Use Unit for presentation to the City Council. Because this request was made for properties located in your ward, as approved by you as per the attached, I respectfully request that you introduce the attached ordinance at the next City Council meeting.

If you have any questions regarding this ordinance, please contact Anthony Bertuca at (312) 744-5506.

Department of Business Affairs and Consumer Protection

City of Chicago

O2016-3138

Office of the City Clerk

Document Tracking Sheet

Meeting Date:	4/13/2016
Sponsor(s):	Silverstein (50)
Type:	Ordinance
Title:	Sidewalk cafe(s) for Spinzer Restaurant
Committee(s) Assignment:	Committee on Transportation and Public Way

ORDINANCE
SPINZER RESTAURANT
Acct. No. 304821 - 1
Permit No. 1122753

Be It Ordained by the City Council of the City of Chicago:

Permission and authority are hereby given and granted to SPINZER RESTAURANT upon the terms and subject to the conditions of this ordinance, to maintain and use a portion of the public right of way for a sidewalk cafe adjacent to its premises located at 2331 W. Devon Ave.. Said sidewalk cafe area #1 shall be forty-five (45) feet in length and eight (8) feet in width for a total of three hundred sixty (360) square feet and shall allow six (6) feet of clear space from the face of the curb/building line along N. Clairmont. The compensation for said space and the days and hours of operation for the sidewalk cafe shall be as follows:

Monday through Thursday 11:00 a.m. to 11:00 p.m. Friday 11:00 a.m. to 12:00 midnight
Saturday 9:00 a.m. to 12:00 midnight Sunday 9:00 a.m. to 11:00 p.m.
Compensation: $600.00
SEATING CAPACITY: 16

Sidewalk Cafe Permit and approved plan must be posted at all times.

This grant of privilege #1122753 for a sidewalk cafe shall be subject to the provisions of Section 10-28-800 though 10-28-885 of the Municipal Code of Chicago and the directions of the Commissioner of Department of Business Affairs and Consumer Protection, the Commissioner of Streets and Sanitation, and the Commissioner of Transportation.

The permit holder agrees to hold the City of Chicago harmless for any damage, relocation or replacement costs associated with damage, relocation or removal of private property caused by the City performing work in the public way.

Authority for the above named privilege is herein given and granted from and after March 1, 2016 through and including December 1, 2016.

Alderman _____

Debra L. Silverstein 50th Ward

Department of Business Affairs and Consumer Protection
Small Business Center - Public Way Use Unit
City Hall - 121 N. LaSalle Street, Room 800 • Chicago, IL 60602
312-74-GOBIZ / 312-744-6249 • (312) 744-1944 (TTY)
http://www.cityofchicago.org/bacp

04/13/2016

Alderman **Debra L. Silverstein**
Ward # **50**
City of Chicago
City Hall, Room **300**
121 North LaSalle Street
Chicago, Illinois 60602

Re: An ordinance to use and maintain a portion of the public right-of-way for **one (1) sidewalk cafe(s)** for **SPINZER RESTAURANT**, adjacent to the premises known as **2331 W. Devon Ave.**.

Dear Alderman **Debra L. Silverstein**:

The applicant referenced above has requested the use of the public right-of-way for a **sidewalk cafe(s)**. An ordinance has been prepared by the Department of Business Affairs and Consumer Protection – Small Business Center - Public Way Use Unit for presentation to the City Council. Because this request was made for properties located in your ward, as approved by you as per the attached, I respectfully request that you introduce the attached ordinance at the next City Council meeting.

If you have any questions regarding this ordinance, please contact Anthony Bertuca at (312) 744-5506.

Department of Business Affairs and Consumer Protection

City of Chicago

O2016-2677

Office of the City Clerk

Document Tracking Sheet

Meeting Date:	4/13/2016
Sponsor(s):	Moreno (1)
Type:	Ordinance
Title:	Issuance of permits for sign(s)/signboard(s) at 1670 W Division St
Committee(s) Assignment:	Committee on Zoning, Landmarks and Building Standards

Be It Ordained by the City Council of the City of Chicago:

SECTION 1. That the Commissioner of Buildings is hereby authorized and directed to issue a sign permit to G&M Division Properties, 2156 N. Halsted St., Chicago, IL 60614 for the erection of a sign/signboard over 24 feet in height and/or over 100 square feet (in area of one face) at 1670 W. Division St., Chicago, Illinois 60614, with the dimensions, height and square foot area:

Dimensions: length, 15 feet; height, 30 feet
Height Above Grade/Roof to Top of Sign: 33 feet from Grade Total
Square Foot Area: 450 square feet.

Notwithstanding any provisions of Title 17 of the Municipal Code of the City of Chicago (the Chicago Zoning Ordinance) to the contrary, the Commissioner of Buildings is hereby directed and authorized to issue a sign permit to the address referenced within this ordinance.

SECTION 2. This ordinance shall be in force and effect from and after its passage and due publication.

1670 W. Division St.
Application # 100633692

Alderman, 1st Ward



City of Chicago

O2016-2651

Office of the City Clerk

Document Tracking Sheet

Meeting Date:	4/13/2016
Sponsor(s):	Hopkins (2)
Type:	Ordinance
Title:	Issuance of permits for sign(s)/signboard(s) at 754 N Clark St
Committee(s) Assignment:	Committee on Zoning, Landmarks and Building Standards

Be It Ordained by the City Council of the City of Chicago:


SECTION 1. That the Commissioner of Buildings is hereby authorized and directed to issue a sign permit to J&B Signs, Inc., 105 W. Chicago, Illinois 60654, for the erection of a sign/signboard over 24 feet in height and/or over 100 square feet (in area of one face) at 754 N. Clark St., Chicago, Illinois 60654, with the dimensions, height and square foot area:

Dimensions: length, 10 feet; height, 10 feet
Height Above Grade/Roof to Top of Sign: 25 feet from Grade Total
Square Foot Area: 100 square feet.

Notwithstanding any provisions of Title 17 of the Municipal Code of the City of Chicago (the Chicago Zoning Ordinance) to the contrary, the Commissioner of Buildings is hereby directed and authorized to issue a sign permit to the address referenced within this ordinance.

SECTION 2. This ordinance shall be in force and effect from and after its passage and due publication.

754 N. Clark Street
Application # 100637964

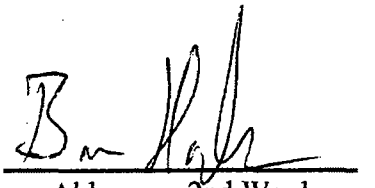

Alderman, 2nd Ward

City of Chicago

Or2016-206

Office of the City Clerk

Document Tracking Sheet

Meeting Date:	4/13/2016
Sponsor(s):	Hopkins (2)
Type:	Order
Title:	Issuance of permits for sign(s)/signboard(s) at 1800 N Clybourn Ave
Committee(s) Assignment:	Committee on Zoning, Landmarks and Building Standards

Committee on Zoning, Landmarks and Building Standards
April 13, 2016
City Council

ORDERED, that the Commissioner of Buildings is hereby directed to issue a sign permit to:

AD DELUXE SIG COMPANY, INC.
23856 West Andrew Road
Suite 103
Plainfield, IL 60585

For the erection of a sign/signboard over 24 feet in height and/or over 100 square feet (in area of one face) at:

Lincoln Park Brewery, Inc.
1800 North Clybourn Avenue
Chicago, IL 60614

Dimensions:	Length:	6 feet 23 inches
	Height:	23 feet
	Height above grade/roof at top of sign:	31 feet
	TOTAL SQUARE FOOT AREA:	138 square feet

Such sign(s) shall comply with all applicable provisions of Chapter 194-A of the Chicago Zoning Ordinance and all other applicable provisions of the Municipal Code of the City of Chicago governing the construction and maintenance of outdoor signs, signboards and structures.

Brian Hopkins
Alderman, 2nd Ward

City of Chicago

Office of the City Clerk

Document Tracking Sheet

Or2016-220

Meeting Date:	4/13/2016
Sponsor(s):	O'Shea (19)
Type:	Order
Title:	Issuance of permits for sign(s)/signboard(s) at 3504 W 111th St
Committee(s) Assignment:	Committee on Zoning, Landmarks and Building Standards

City Council
April 13, 2016

ORDERED, that the Commissioner of Buildings is hereby directed to issue a sign permit to:

H.M. Witt & Co.
3313 West Newport Avenue
Chicago, Illinois 60618

For the election of a sign/signboard over 24 feet in height and/or over 100 square feet (in area of one face) at:

Southside Knockout
3504 West 111th Street
Chicago, Illinois 60655

Dimensions:	length	855"	height	36"
Height above grade/roof to top of sign			132"	
TOTLA SQUARE FOOT AREA			213.75	

Such sign(s) shall comply with all applicable provision of TITLE 17 of the Chicago Zoning Ordinance and all other applicable provisions of the Municipal Code of the City of Chicago governing the construction and maintenance of outdoor signs, signboard and structures.

Alderman Matthew J. O'Shea
19th Ward

City of Chicago

Office of the City Clerk

Document Tracking Sheet

Or2016-226

Meeting Date:	4/13/2016
Sponsor(s):	Brookins (21)
Type:	Order
Title:	Issuance of permits for sign(s)/signboard(s) at 1045 W 95th St - 120 sq. ft.
Committee(s) Assignment:	Committee on Zoning, Landmarks and Building Standards

Committee on Buildings

(signs)

ORDERED, that the Commissioner of Buildings is hereby directed to issue a sign permit to: (Contractor's name and address)

AD Deluxe Sign Co
23856 West Andrew Road, Suite 103
Plainfield, IL 60585

for the erection of a sign/signboard over 24 feet in height and/or over 100 square feet (in area of one face) at: (Business address)

Buddy Bear Car Wash
1045 W. 95th Street
Chicago, IL 60643

Dimensions: length 4'x 30" height: 4'x 30"
height above grade/roof to top of sign (15' from Grade)
TOTAL SQUARE FOOT AREA: 120

Such sign (s) shall comply with all applicable provisions of Title 17 (the Chicago Zoning Ordinance) and all other applicable provisions of the Municipal Code of the City of Chicago governing the construction and maintenance of outdoor signs, signboards and structures.

HOWARD B. BROOKINS, JR.
Alderman – 21st Ward

CITY COUNCIL
CITY OF CHICAGO
COMMITTEE ON BUILDINGS

DOB PERMIT #
100634135
"CAR WASH"
(Building Signs)

ORDERED , That the Commissioner of Buildings is hereby directed To issue a sign permit to .

AD DELUXE SIGN COMPANY,INC
23656 West Andrew Road
Suite 103
Plainfield IL 60585

For the erection of a sign / signboard over 24 feet in height and / or Over 100 square feet (in area of one face) at: (Business address)


Buddy BEAR CAR WASH
1045 W. 95th ST
CHICAGO, IL 60643


Dimensions 4x30 Height 4'x30'

Height above grade / roof to top of sign 15 FROM GRADE

Total square foot area 120 SQ FT

Such sign (s) shall comply with applicable provisions of Chapter 194A of the Chicago Zoning Ordinance and all other applicable provisions of the Municipal Code of the City of Chicago governing the construction and maintenance of outdoor signs , signboards and structures.

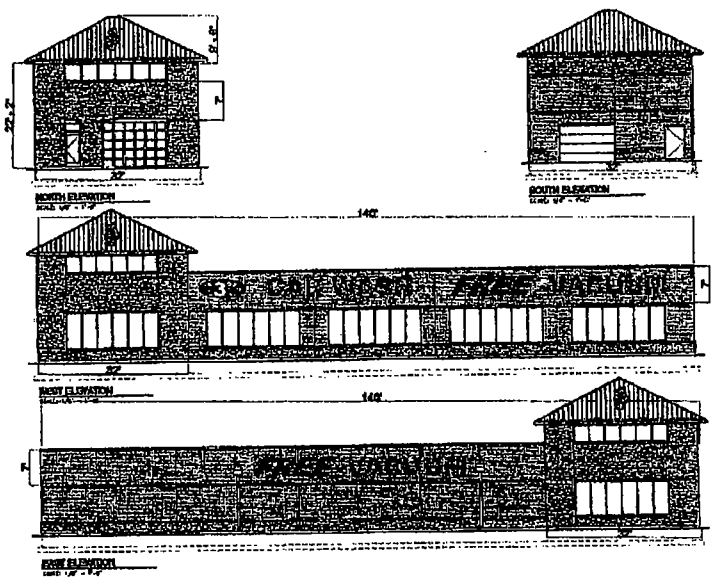

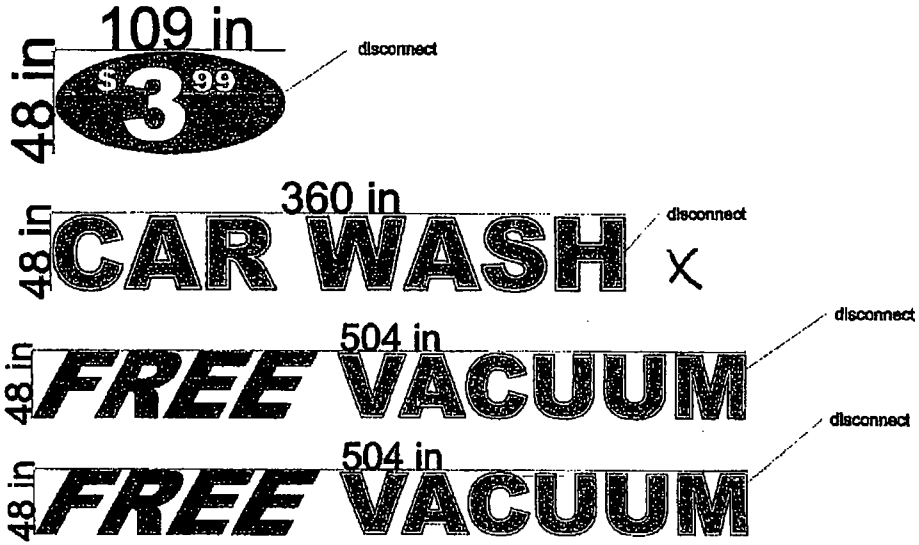
109 in
48 in
$ 3 99
disconnect
360 in
48 in
CAR WASH
X
disconnect
504 in
48 in
FREE VACUUM
disconnect
504 in
48 in
FREE VACUUM
disconnect

City of Chicago

Office of the City Clerk

Document Tracking Sheet

Or2016-227

Meeting Date:	4/13/2016
Sponsor(s):	Brookins (21)
Type:	Order
Title:	Issuance of permits for sign(s)/signboard(s) at 1045 W 95th St - 156 sq. ft.
Committee(s) Assignment:	Committee on Zoning, Landmarks and Building Standards

Committee on Buildings

(signs)

ORDERED, that the Commissioner of Buildings is hereby directed to issue a sign permit to: (Contractor's name and address)

AD Deluxe Sign Co
23856 West Andrew Road, Suite 103
Plainfield, IL 60585

for the erection of a sign/signboard over 24 feet in height and/or over 100 square feet (in area of one face) at: (Business address)

Buddy Bear Car Wash
1045 W. 95th Street
Chicago, IL 60643

Dimensions: length 12'x 13" height: 12'x 13"
Height above grade/roof to top of sign 4'
TOTAL SQUARE FOOT AREA: 156

Such sign (s) shall comply with all applicable provisions of Title 17 (the Chicago Zoning Ordinance) and all other applicable provisions of the Municipal Code of the City of Chicago governing the construction and maintenance of outdoor signs, signboards and structures.

HOWARD B. BROOKINS, JR.
Alderman – 21st Ward

CITY COUNCIL
CITY OF CHICAGO
COMMITTEE ON BUILDINGS

Monument Sign
DOB PERMIT #
100634120

ORDERED . That the Commissioner of Buildings is hereby directed To issue a sign permit to .

AD DELUXE SIGN COMPANY,INC
23856 West Andrew Road
Suite 103
Plainfield IL 60585

For the erection of a sign / signboard over 24 feet in height and / or Over 100 square feet (in area of one face) at: (Business address)


Buddy Bear Car Wash
104 W 95th St
Chicago, IL 60643


Dimensions 12x13 Height 12x13

Height above grade / roof to top of sign 4' From Grade

Total square foot area 156 SQ

Such sign (s) shall comply with applicable provisions of Chapter 194A of the Chicago Zoning Ordinance and all other applicable provisions of the Municipal Code of the City of Chicago governing the construction and maintenance of outdoor signs , signboards and structures.

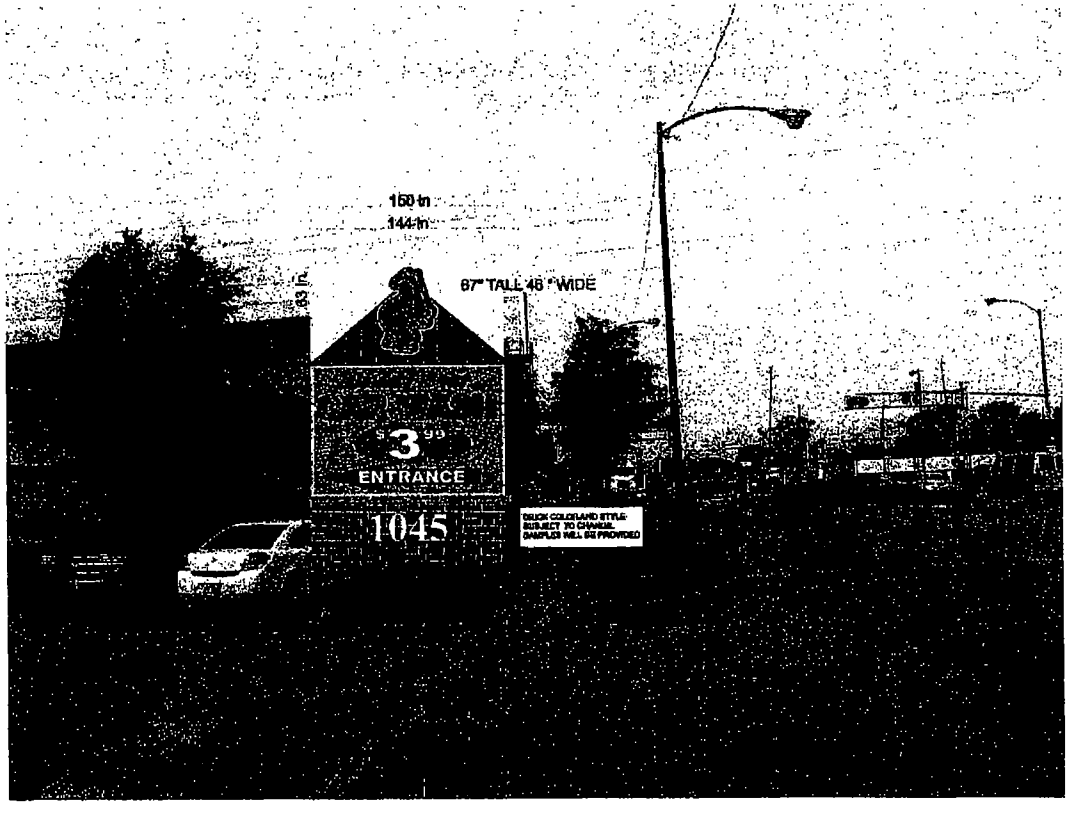
150 in
144 in
63 in
67" TALL 46 " WIDE
$3.99
ENTRANCE
1045
BRICK COLOR AND STYLE SUBJECT TO CHANGE. SAMPLES WILL BE PROVIDED

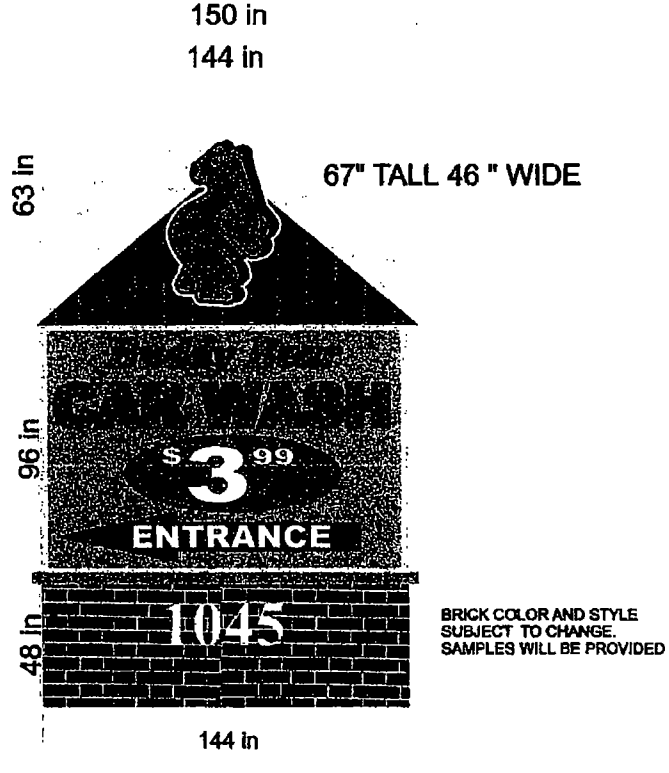
150 in
144 in
63 in
67" TALL 46 " WIDE
96 in
$3.99
ENTRANCE
48 in
1045
144 in
BRICK COLOR AND STYLE SUBJECT TO CHANGE. SAMPLES WILL BE PROVIDED

City of Chicago

Or2016-228

Office of the City Clerk

Document Tracking Sheet

Meeting Date:	4/13/2016
Sponsor(s):	Brookins (21)
Type:	Order
Title:	Issuance of permits for sign(s)/signboard(s) at 1045 W 95th St - 168 sq. ft. - Permit No. 10063419
Committee(s) Assignment:	Committee on Zoning, Landmarks and Building Standards

Committee on Buildings

(signs)

ORDERED, that the Commissioner of Buildings is hereby directed to issue a sign permit to: (Contractor's name and address)

AD Deluxe Sign Co
23856 West Andrew Road, Suite 103
Plainfield, IL 60585

for the erection of a sign/signboard over 24 feet in height and/or over 100 square feet (in area of one face) at: (Business address)

Buddy Bear Car Wash
1045 W. 95th Street
Chicago, IL 60643

Dimensions: length 4'x 42" height: 4'x 42"
Height above grade/roof to top of sign (15' from Grade)'
TOTAL SQUARE FOOT AREA: 168

Such sign (s) shall comply with all applicable provisions of Title 17 (the Chicago Zoning Ordinance) and all other applicable provisions of the Municipal Code of the City of Chicago governing the construction and maintenance of outdoor signs, signboards and structures.

HOWARD B. BROOKINS, JR.
Alderman – 21st Ward

CITY COUNCIL
CITY OF CHICAGO
COMMITTEE ON BUILDINGS

FREE VACUUM
DOB PERMIT #
100634 19

ORDERED , That the Commissioner of Buildings is hereby directed To issue a sign permit to .

AD DELUXE SIGN COMPANY,INC
23856 West Andrew Road
Suite 103
Plainfield IL 60585

For the erection of a sign / signboard over 24 feet in height and / or Over 100 square feet (in area of one face) at: (Business address)


BUDDY BEAR CAR WASH
1045 W 95th St
CHICAGO, IL 60643

Dimensions 4x42 Height 4x42

Height above grade / roof to top of sign 15' FROM GRADE

Total square foot area 168 SQ

Such sign (s) shall comply with applicable provisions of Chapter 194A of the Chicago Zoning Ordinance and all other applicable provisions of the Municipal Code of the City of Chicago governing the construction and maintenance of outdoor signs , signboards and structures.

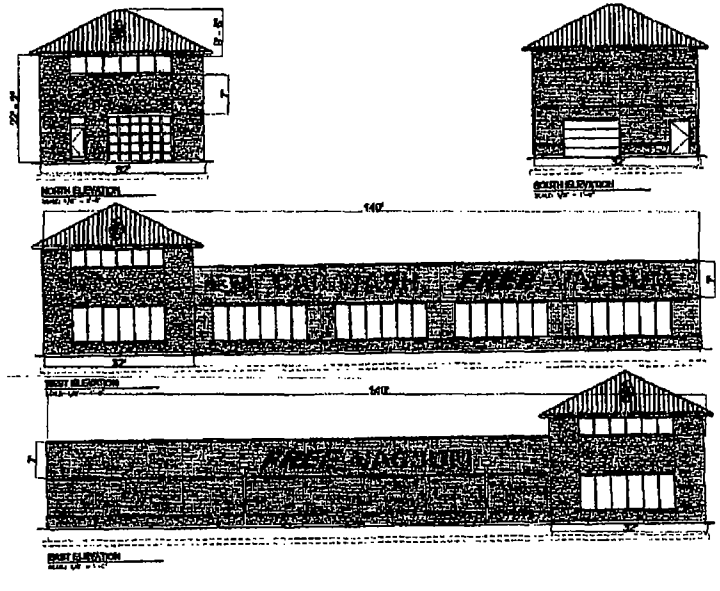

109 in

48 in

$3.99

disconnect

360 in

48 in CAR WASH

disconnect

504 in

48 in FREE VACUUM

disconnect

504 in

48 in FREE VACUUM

disconnect

City of Chicago

Or2016-229

Office of the City Clerk

Document Tracking Sheet

Meeting Date:	4/13/2016
Sponsor(s):	Brookins (21)
Type:	Order
Title:	Issuance of permits for sign(s)/signboard(s) at 1045 W 95th St - 168 sq. ft. - Permit No. 100634151
Committee(s) Assignment:	Committee on Zoning, Landmarks and Building Standards

Committee on Buildings

(signs)

ORDERED, that the Commissioner of Buildings is hereby directed to issue a sign permit to: (Contractor's name and address)

AD Deluxe Sign Co
23856 West Andrew Road, Suite 103
Plainfield, IL 60585

for the erection of a sign/signboard over 24 feet in height and/or over 100 square feet (in area of one face) at: (Business address)

Buddy Bear Car Wash
1045 W. 95th Street
Chicago, IL 60643

Dimensions: length 4'x 42" height: 4'x 42"
height above grade/roof to top of sign (15' from Grade)
TOTAL SQUARE FOOT AREA: 168

Such sign (s) shall comply with all applicable provisions of Title 17 (the Chicago Zoning Ordinance) and all other applicable provisions of the Municipal Code of the City of Chicago governing the construction and maintenance of outdoor signs, signboards and structures.

HOWARD B. BROOKINS, JR.
Alderman – 21st Ward

CITY COUNCIL
CITY OF CHICAGO
COMMITTEE ON BUILDINGS

FREE VACUUM
DOB PERMIT #
100634151
Building letters

ORDERED . That the Commissioner of Buildings is hereby directed To issue a sign permit to .

AD DELUXE SIGN COMPANY,INC.
23856 West Andrew Road
Suite 103
Plainfield IL 60585

For the erection of a sign / signboard over 24 feet in height and / or Over 100 square feet (in area of one face) at: (Business address)


Buddy Bear Car Wash
10451 S 95th St
Chicago, IL 60643


Dimensions 4x42 Height 4x42

Height above grade / roof to top of sign 15 FROM GRADE

Total square foot area 168 SQ

Such sign (s) shall comply with applicable provisions of Chapter 194A of the Chicago Zoning Ordinance and all other applicable provisions of the Municipal Code of the City of Chicago governing the construction and maintenance of outdoor signs , signboards and structures.

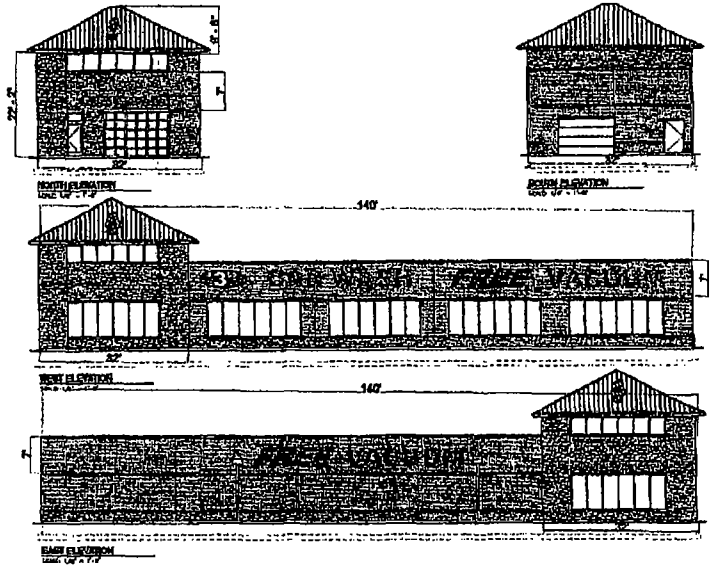

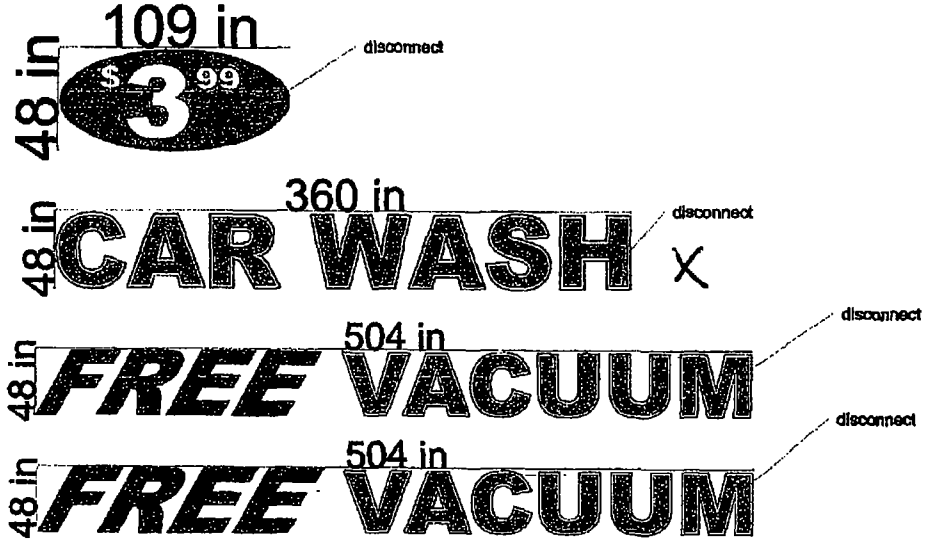
109 in
48 in
$ 3 99
disconnect
360 in
48 in
CAR WASH
X
disconnect
504 in
48 in
FREE VACUUM
disconnect
504 in
48 in
FREE VACUUM
disconnect

City of Chicago

Office of the City Clerk

Document Tracking Sheet

Or2016-211

Meeting Date:	4/13/2016
Sponsor(s):	Munoz (22)
Type:	Order
Title:	Issuance of permits for sign(s)/signboard(s) at 3535 W 26th St
Committee(s) Assignment:	Committee on Zoning, Landmarks and Building Standards

City Council Meeting
April 13, 2016

ORDERED, that the Commissioner of Buildings is hereby directed to issue a sign permit to:

AWNING USA
2658 West 59th Street
Chicago, IL 60629

For the erection of a sign/signboard over 24 feet in height and/or over 100 square feet (in area of one face) at:

DAVILA'S BRIDAL CHICAGO
3535 West 26th Street
Chicago, IL 60623

Dimension: length 67 feet height 4 feet

Height above grade/roof to top of sign 18 feet

TOTAL SQUARE FOOT AREA 268 sf

Such sign(s) shall comply with all applicable provisions of TITLE 17 of the Chicago Zoning Ordinance and all other applicable provisions of the Municipal Code of the City of Chicago governing the construction and maintenance of outdoor signs, signboards and structures.

Alderman Ricardo Muñoz, Ward 22

City of Chicago

Or2016-217

Office of the City Clerk

Document Tracking Sheet

Meeting Date:	4/13/2016
Sponsor(s):	Burnett (27)
Type:	Order
Title:	Issuance of permits for sign(s)/signboard(s) at 872 N Franklin St
Committee(s) Assignment:	Committee on Zoning, Landmarks and Building Standards

City Council
Meeting Date: April 13, 2016
Committee on Buildings

(signs)

ORDERED, That the Commissioner of Buildings is hereby directed to issue a sign permit to: (Contractor's name and address)

RIGHT WAY SIGNS, LLC
2333 N SEELEY AVE.
CHICAGO, IL 60647

for the erection of a sign / signboard over 24 feet in height and / or over 100 square feet (in area of one face) at: (Business NAME & ADDRESS)

KEYTH TECHNOLOGIES
872 N FRANKLIN
CHICAGO, IL 60610

Dimensions: Length 13'5" Height 13'5"

Height above grade / roof to top of sign 16'

TOTAL SQUARE FOOT AREA 180

Such sign(s) shall comply with all applicable provisions of TITLE 17 of the Chicago Zoning Ordinance and all other applicable provisions of the Municipal Code of the City of Chicago governing the construction and maintenance of outdoor signs, signboards and structures.

Walter Burnett Jr.
Alderman, 27th Ward

City of Chicago

Office of the City Clerk

Document Tracking Sheet

Or2016-209

Meeting Date:	4/13/2016
Sponsor(s):	Villegas (36)
Type:	Order
Title:	Issuance of permits for sign(s)/signboard(s) at 2554 N Narragansett Ave
Committee(s) Assignment:	Committee on Zoning, Landmarks and Building Standards

Committee on Zoning, Landmarks and Building Standards

(Signs)

ORDERED, That the Commissioner of Buildings is hereby directed to issue 1 sign permit to:

Neon Prism Electric Sign Co, Inc
1213 Paramount Parkway
Batavia, IL 60510

For the erection of one (1) freestanding sign over 24 feet in height and/or over 100 square feet (in area of one face) at:

Party City
2554 N. Narragansett Ave
Chicago, IL 60639

#1 Dimensions: length 25 ft 9 inches height 5 feet 5 inches

Height above grade/roof to top of sign 21 feet

Total Square Foot Area 139 feet

Such sign shall comply with all applicable provisions of TITLE 17 of the Chicago Zoning Ordinance and all other applicable provisions of the Municipal Code of Chicago governing the construction and maintenance of outdoor signs, signboards and structures.

Gilbert Villegas
Alderman, 36th Ward

City of Chicago

Or2016-208

Office of the City Clerk

Document Tracking Sheet

Meeting Date:	4/13/2016
Sponsor(s):	Laurino (39)
Type:	Order
Title:	Issuance of permits for sign(s)/signboard(s) at 4750 N Pulaski Rd
Committee(s) Assignment:	Committee on Zoning, Landmarks and Building Standards

Committee on Zoning, Landmarks
and Building Standards
City Council Meeting
Alderman Margaret Laurino
Sign Order

ORDERED, that the Commissioner of Buildings is hereby directed to issue a sign permit to:

MY-SIGNGUY.COM, INC.
5570 N. LYNCH
CHICAGO, IL 60630

For the erection of a sign/signboard over 24 feet in height and/or over 100 square feet (in area of one face) at:

LAW OFFICE – THOMAS SHERO
4750 N. PULASKI ROAD
CHICAGO, IL 60630

Dimensions: length 45'-0" height 3'-0"

Height above grade/roof to top of sign 14'

Total Square Foot Area 135

Elevation: EAST ELEVATION

Permit #100639429

Such sign shall comply with all applicable provisions of TITLE 17 of the Chicago Zoning Ordinance and all other applicable provisions of the Municipal Code of the City of Chicago governing the construction and maintenance of outdoor signs, signboards and structures.

Margaret Laurino
Alderman Margaret Laurino
Ward 39

3-20-16

LAW OFFICE – 4750 – 4752 N. PULASKI ROAD




Existing Non-Illuminated Vinyl Sign – Original Installer did not secure building permits

White Vinyl Sheet attached to an existing aluminum panel with Black Vinyl Lettering.

Sign is 3' in height and 45' in length

Weight of vinyl – 10 lbs.

Elevation: EAST

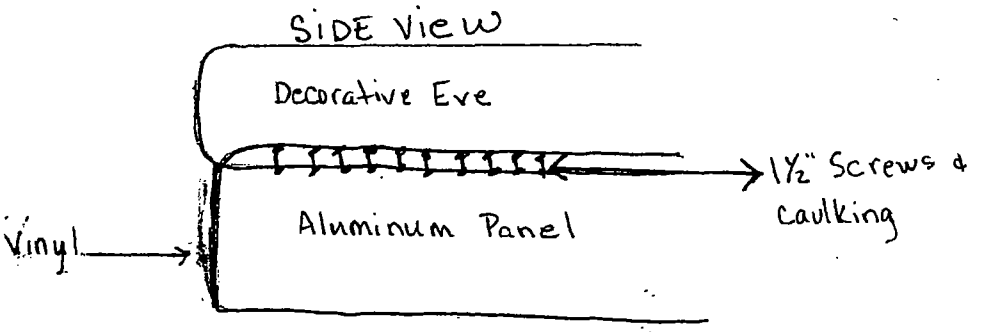

All Existing signage from previous tenant has been removed

Sign Reads: LAW OFFICE – 773-205-0016 – Real Estate Closing, Work Injury, Traffic, Work Injury, Auto, DUI Criminal, General Practice, Traffic, SE Habla Espanol

Parking Lot frontage 51' - Law Office frontage 45' – other business frontage 24' = Total 120' Frontage

* Sign is on Private Property

SignGuy.com
Your branding expert
888-223-9703
5570 N. Lynch Ave
Chicago, IL 60630

Client Name: Law Office Tom Shero **Location:** 4750-4752 N. Pulaski Rd.	**Start Date:** **Last Revision:** **Job #:** **Drawing#:** 1937 **Page:** 1	**APPROVAL:** I have reviewed and approved the sign details on this drawing for fabrication & installation **CLIENT APPROVAL** **LANDLORD APPROVAL**	Sales Rep: Dimitry Kuzmenko Proj. Mgr: Designer: JDSS Lisc #: UL LISTED

©COPYRIGHT 2015 BY MYSIGNGUY.COM - ALL DESIGNS PRESENTED HERE IS THE SOLE PROPERTY OF MYSIGNGUY. COM AND MAY NOT BE REPRODUCED IN PART OR WHOLE W/O WRITTE PERMISSION FROM MYSIGNGUY. COM

City of Chicago

Or2016-210

Office of the City Clerk

Document Tracking Sheet

Meeting Date:	4/13/2016
Sponsor(s):	Reilly (42)
Type:	Order
Title:	Issuance of permits for sign(s)/signboard(s) at 20 W Kinzie St
Committee(s) Assignment:	Committee on Zoning, Landmarks and Building Standards

Committee on Zoning, Landmarks
and Building Standards
City Council Meeting April 13, 2016
Alderman Brendan Reilly, 42nd Ward
Sign Order

ORDERED, That the Commissioner of Buildings is hereby directed to issue a sign permit to:

OLYMPIC SIGNS, INC
1130 N. GARFIELD
LOMBARD, IL 60148

For the erection of a sign/signboard over 24 feet in height and/or over 100 square feet (in area of one face) at:

OCEAN CUT
20 W. KINZIE STREET
CHICAGO, IL 60654

Dimensions: length 20' height 5'-11"


Height above grade/roof to top of sign 9 feet

Total Square Foot Area 118 square feet

Elevation SOUTHWEST

Such sign shall comply with all applicable provisions of TITLE 17 of the Chicago Zoning Ordinance and all other applicable provisions of the Municipal Code of the City of Chicago governing the construction and maintenance of outdoor signs, signboards and structures.

Brendan Reilly
Alderman, 42nd Ward

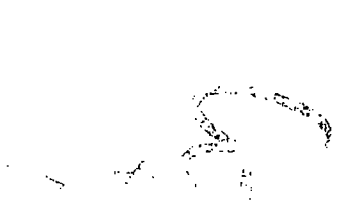

City of Chicago

Office of the City Clerk

Document Tracking Sheet

Or2016-212

Meeting Date:	4/13/2016
Sponsor(s):	Smith (43)
Type:	Order
Title:	Issuance of permits for sign(s)/signboard(s) at 2540 N Lincoln Ave
Committee(s) Assignment:	Committee on Zoning, Landmarks and Building Standards

Committee on Zoning, Landmarks, and Building Standards
April 13, 2016
City Council

ORDERED, That the Commissioner of the Department of Buildings is hereby directed to issue a sign permit to:

Ad Deluxe Sign Company, Inc.
23856 West Andrew Road
Suite 103
Plainfield, Illinois 60585

For the erection of a sign / signboard over 24 feet in height and/or over 100 square feet (in area of one face) at:

Apollo Theater
2540 North Lincoln Avenue
Chicago, Illinois 60614

Dimensions:
length: 4'
height: 30' 3"

Height above grade / roof to top of sign:
17' from grade to bottom of sign; 47' to top of sign

Total Square Foot Area:
120 square feet

Such sign shall comply with all applicable provisions of TITLE 17 of the Chicago Zoning Ordinance and all other applicable provision of the Municipal Code of the City of Chicago governing the construction and maintenance of outdoor signs, signboards, and structures.

MICHELE SMITH
Alderman, 43rd Ward

City of Chicago

Office of the City Clerk

Document Tracking Sheet

Or2016-230

Meeting Date:	4/13/2016
Sponsor(s):	Tunney (44)
Type:	Order
Title:	Issuance of permits for sign(s)/signboard(s) at 3425 N Halsted St
Committee(s) Assignment:	Committee on Zoning, Landmarks and Building Standards

COMMITTEE ON ZONING, LANDMARKS and BUILDING STANDARDS

(Signs)

ORDERED, That the Commissioner of Buildings is hereby directed to issue a sign permit to:

Chicago Sign and Light Company

26W535 Saint Charles Road

Carol Stream Il, 60188

For the erection of a sign/signboard over 24 feet in height and/or 100 square feet (in area of one face) at:

Gerber Collision and Glass

3425 N. Halsted St.

Chicago, IL 60657

Dimensions: Length: 38 feet – 0 inches Height: 5 feet – 4 inches

Height above grade/roof to top of sign: 2 feet -4 inches

TOTAL SQUARE FOOT AREA: 203 square feet

Such sign(s) shall comply with all applicable provisions of TITLE 17 of the Chicago Zoning Ordinance and all other applicable provisions of the Municipal Code of the CITY OF CHICAGO governing the construction and maintenance of outdoor sign, signboards and structures.

Thomas M. Tunney

April 13, 2016

City of Chicago

Or2016-207

Office of the City Clerk

Document Tracking Sheet

Meeting Date:	4/13/2016
Sponsor(s):	Osterman (48)
Type:	Order
Title:	Issuance of permits for sign(s)/signboard(s) at 1145-1147 W Granville Ave
Committee(s) Assignment:	Committee on Zoning, Landmarks and Building Standards

COMMITTEE ON ZONING, LANDMARKS and BUILDING STANDARDS

(Signs)

ORDERED, That the Commissioner of Buildings is hereby directed to issue a sign permit to:

Lincoln Services
P.O. Box 64479
Chicago, IL, 60664

For the erection of a sign/signboard over 24 feet in height and/or 100 square feet (in area of one face) at:

Thomas M. Tunney Ent. Ltd
DBA Ann Sather Restaurant
1145-1147 West Granville
Chicago, IL, 60660

Dimensions: Length: 16 feet - 8 inches Height: 12 feet - 4 inches

Height above grade/roof to top of sign: 7 feet - 0 inches

TOTAL SQUARE FOOT AREA: 205 square feet

Such sign(s) shall comply with all applicable provisions of TITLE 17 of the Chicago Zoning Ordinance and all other applicable provisions of the Municipal Code of the CITY OF CHICAGO governing the construction and maintenance of outdoor sign, signboards and structures.

Harry Osterman
Alderman 48th Ward
April 13, 2016